



BAY MEADOWS PHASE II SPAR SUBMITTAL
PROJECT DESCRIPTION:

Mixed-Use Blocks 2 and 3

Over the past decade, Bay Meadows has become a thriving new transit-oriented neighborhood in San Mateo with a mix of office, residential and retail uses. Mixed-Use Blocks 2 and 3 ("MU 2" and "MU 3") will provide additional housing, retail, and office space, completing the development of an active Delaware Street corridor.

MU 2 will be a single office building of approximately 191,000 sf, located on the full block bordered by S. Delaware St. to the west, 28th Ave. to the north, Kyne St. to the east, and Derby Ave. to the south. MU 3, located on the full block bordered by S. Delaware St. to the west, Derby Ave. to the north, Kyne St. to the east, and Landing Ave. to the south, will be an office building of approximately 125,000 sf and a residential building with 67 homes, with a shared underground parking garage. The office buildings will have ground-floor active use/retail space along Delaware Street.

The MU 2 and MU 3 office buildings are designed by Perkins + Will. Complimentary to the HOK designs of Stations 1 through 5, MU 2 and MU 3 will be differentiated in design and materials. The exterior facades of the MU 2 and MU 3 office buildings will primarily be glass curtain wall with glazed metal paneling on the office floors and glass and architectural concrete elements on the ground floor. MU 2 and MU 3 will incorporate wood or wood-like paneling on some of the overhang elements, creating a warm and inviting approach to the buildings and providing an appropriate transition to the residential building to the east.

The MU 2 and MU 3 office buildings will have three floors of office space over ground floor active-use levels with retail and extensive lobby areas. The area surrounding the buildings will feature landscaped plazas and open spaces, which will provide a variety of plant material and areas for social engagement for the community. MU 2 will have three levels of subterranean parking and MU 3 will have two levels of subterranean parking.

The residential component of MU 3 will be a four-story, 67-unit multifamily building located along Kyne St. The building is designed by Hart Howerton in a contemporary style, inspired by the other Bay Meadows multifamily buildings. Its facade has regularly-spaced projecting bays, in between which the building steps back to create space for private balconies. It will feature studio, one-bedroom, two-bedroom, and loft units; common outdoor space at ground level and roof level; and a ground-level lobby, property management office, mail and package rooms, and bicycle storage. Parking for MU 3 residents will be located in a secure section of the shared MU 3 garage, with direct elevator access to the residential building. Both the residential building and the commercial building on MU 3 have public pedestrian passages running through them at ground level, as required by the Bay Meadows Specific Plan.

To facilitate the proposed project, a parcel map will be filed on MU 2 in order to merge existing Lots 1 and 2 of Block 11 into a single ground lot, and a subdivision map will be filed on MU 3 in order to merge existing Lots 1 and 2 of Block 12 into a single ground lot. As previously approved by the existing final subdivision map and as authorized by Subdivision Map Act Section 66427, the current intention is to separately record one or more condominium plans for each of the office and residential buildings, including for the subterranean parking on MU 3. Easements will be recorded for the portion of the parking condominium serving the MU 3 residential building, and to relocate the pedestrian passage easement consistent with the location indicated on the SPAR.

MU 2 and MU 3 are located a short distance from the Caltrain Hillsdale Station, which is being relocated to west side of Station 3. This proximity to transit with express service to San Francisco and San Jose, along with the robust area amenities, makes the buildings at Bay Meadows very attractive to employers and residents.

FORMAL PLANNING APPLICATION		
SHEET NUMBER	SHEET NAME	ISSUED FOR REVIEW 09.25.2020
G00-00	COVER	X
G00-01	MU2 BUILDING RENDERINGS	X
G-00.10	DEVELOPMENT PROJECT DATA & ZONING ANALYSIS	X
A1.00	OVERALL SITE PLAN	X
O-A0.10	MU2 ACCESSIBLE ROUTES	X
O-A0.11	MU2 OFFICE EXITING PLANS	X
O-A0.21	MU2 OFFICE PARKING - B3 AREA PLAN	X
O-A0.22	MU2 OFFICE PARKING - B2 AREA PLAN	X
O-A0.23	MU2 OFFICE PARKING - B1 AREA PLAN	X
O-A0.24	MU2 OFFICE - LEVEL 01 AREA PLAN	X
O-A0.25	MU2 OFFICE - LEVEL 02 AREA PLAN	X
O-A0.26	MU2 OFFICE - LEVEL 03 AREA PLAN	X
O-A0.27	MU2 OFFICE - LEVEL 04 AREA PLAN	X
O-A0.28	MU2 OFFICE - ROOF LEVEL AREA PLAN	X
O-A1.01	MU2 OFFICE PARKING - B3 PLAN	X
O-A1.02	MU2 OFFICE PARKING - B2 PLAN	X
O-A1.03	MU2 OFFICE PARKING - B1 PLAN	X
O-A1.04	MU2 OFFICE - LEVEL 01 PLAN	X
O-A1.04A	MU2 OFFICE - LEVEL 01 ALTERNATE PLAN	
O-A1.05	MU2 OFFICE - LEVEL 02 PLAN	X
O-A1.06	MU2 OFFICE - LEVEL 03 PLAN	X
O-A1.07	MU2 OFFICE - LEVEL 04 PLAN	X
O-A1.08	MU2 OFFICE - LOWER ROOF PLAN	X
O-A2.01	MU2 OFFICE - BUILDING ELEVATIONS	X
O-A2.02	MU2 OFFICE - BUILDING ELEVATIONS	X
O-A2.10	MU2 OFFICE - BUILDING SECTIONS	X
O-A2.20	MU2 OFFICE - EXTERIOR MATERIALS	X
C1.0.1	MU2 OVERALL SITE PLAN, LEGEND	X
C1.1.1	MU2 GRADING AND DRAINAGE PLAN	X
C1.1.2	MU2 SITE PRELIMINARY UTILITY PLAN	X
E1.1.1	SITE PRELIMINARY LIGHTING PLAN	X
E1.1.2	SITE PRELIMINARY PHOTOMETRIC LIGHTING PLAN	X
L1.0.1	ILLUSTRATIVE SITE PLAN	X
L1.1.0	MATERIALS SCHEDULE - SITE LEVEL	X
L1.1.1	LANDSCAPE MATERIAL AND PLANTING PLAN - SITE LEVEL	X
L1.1.1A	LANDSCAPE MATERIAL AND PLANTING PLAN - SITE LEVEL ALTERNATE	X
L1.2.1	LAYOUT PLAN-SITE LEVEL	X
L1.3.0	PLANTING SCHEDULE - SITE LEVEL	X
L1.3.1	TREE PLANTING PLAN - SITE LEVEL	X
L3.1.0	VEWS	X
L3.1.1	DETAILS	X

PROJECT DIRECTORY
OWNER

Bay Meadows Main Track Investors
Four Embarcadero Center, Suite 3300
San Francisco, CA 94111

OWNER'S REPRESENTATIVE

Wilson Meany
Four Embarcadero Center, Suite 3330
San Francisco, CA 94111
Phone: 415.905.5300
Email: www.wilsonmeany.com
Contact: Emily Lesk

ARCHITECT

Perkins & Will
2 Bryant Street, 3rd Floor
San Francisco, CA
Phone: 415.856.3000
Email: www.perkinswill.com
Contact: Daniel Lam

CIVIL ENGINEER

ARUP
560 Mission Street Suite 700
San Francisco CA 94105
Phone: 415.957.9445
Email: www.arup.com
Contact: Jack Mong

LANDSCAPE ARCHITECT

CMG LANDSCAPE ARCHITECTURE
444 Bryant Street,
San Francisco, CA 94107
Phone: 415.495.3070
Email: www.cmgslae.com
Contact: Nico Wright

LIGHTING DESIGNER


ARUP
560 Mission Street Suite 700
San Francisco CA 94105
Phone: 415.957.9445
Email: www.arup.com
Contact: Jack Mong

PARKING CONSULTANT

INTERNATIONAL PARKING DESIGN
560 14th Street, Suite 300, Oakland CA 94612
Phone: 1 510.473.0300
Email: www.ipd-global.com
Contact: Raju Nandwana



Project No: 491910.000

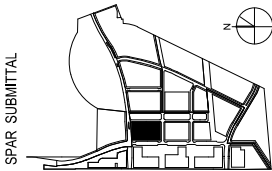

SPAR SUBMITTAL

SUBJECT TO THE BAY MEADOWS
PHASE II DEVELOPMENT AGREEMENT

COVER

MU2

BAY MEADOWS II

SAN MATEO, CALIFORNIA

All reproduction & intellectual property rights reserved © 2019

NOT FOR CONSTRUCTION

09/25/2020

G00-00




WILSON
MEANY

BAY MEADOWS
LAND COMPANY

HART HOWERTON
NEW YORK • SAN FRANCISCO

Perkins&Will

Project No: 491910.000

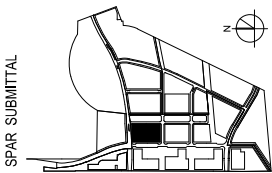

SUBJECT TO THE BAY MEADOWS
PHASE II DEVELOPMENT AGREEMENT

MU2 BUILDING RENDERINGS

MU2
BAY MEADOWS II
SAN MATEO, CALIFORNIA

All reproduction & intellectual property rights reserved © 2019

NOT FOR CONSTRUCTION

09/25/2020

G00-01

MU2 DEVELOPMENT PROJECT DATA

	ALLOWED	PROVIDED	REFERENCE
SITE ADDRESS:			
APN: 040031210, 040031220			
ZONING CLASSIFICATION:	BAY MEADOWS SPECIFIC PLAN AMENDMENT		
LOT SIZE: SITE AREA (ACRES): 1.758 SITE AREA (SF) : 76,578			
USE:	MIXED USE (COMMERCIAL, RESIDENTIAL, RETAIL)	MIXED USE (COMMERCIAL, RESIDENTIAL, RETAIL)	SPECIFIC PLAN AMENDMENT IV-8, TABLE IV-1
FLOOR AREA RATIO/ FAR:	2.5	2.5	SPECIFIC PLAN AMENDMENT IV-23, TABLE IV-6
FLOOR AREA (SF)	191,445 SQ FT	191,444 SQ FT	
OFFICE FLOOR AREA (SF)		183,258 SQ FT	
ACTIVE USE/ RETAIL FLOOR AREA (SF)		8,186 SQ FT	
HEIGHT *	55'-0" MAXIMUM (EXTG GRADE TO T/I OF PLATE)	VARIES, 55'-0" MAX (SEE ELEVATIONS)	SPECIFIC PLAN AMENDMENT IV-24, TABLE IV-6
FLOOR AREA CALCULATIONS (SQ FT)			PER CITY OF SAN MATEO CHARTER 27.04.200
	LEVEL 01 LEVEL 02 LEVEL 03 LEVEL 04 ROOF	ZONING FLOOR AREA: 36,562 SF 57,313 SF 58,098 SF 38,738 SF 733 SF 191,444 SF	

* BUILDING HEIGHT PER SMMC 27.04.08: HEIGHT MEASURED TO TOP OF PLATE FROM LOWEST EXISTING GRADE AT BUILDING BUILDING PERIMETER, SEE SMMC 27.02.60 FOR SPECIFIC PERMITTED STRUCTURES ABOVE HEIGHT LIMIT.

PARKING REQUIREMENTS:											REFERENCE
		FLOOR AREA (SF)	PARKING RATIO		PARKING SPACES REQUIRED						SPECIFIC PLAN AMENDMENT IV-56
OFFICE PARKING		183,258	2.5		459						
ACTIVE USE		8,186	4.0		33						
TOTAL		191,444			492						
TOTAL PARKING SPACES PROVIDED: 563											
LEVEL	REGULAR	COMPACT	ACCESSIBLE		ELECTRIC VEHICLE (EV)				FUTURE EV		CLEAN AIR
			STANDARD (S)	VAN (V)	ADA (S)	ADA (V)	AMBULATORY	REGULAR	COMPACT	REGULAR	
01	13	5						4		3	
B1	86	47	10	2	3	1	3	1	7	11	
B2	96	57						11	5	13	
B3	97	59						11	5	13	
	292	168	12	3	1		3	27	17	40	
			12 REQ.				34 REQ.		57 REQ.	45 REQ.	
ACCESSIBLE PARKING : 2% OF TOTAL FOR 501-1000 TOTAL NUMBER OF PARKING SPACES PROVIDED, ACCESSIBLE VAN PARKING : FOR EVERY 6 ADA PARKING SPACES, AT LEAST 1 SHALL BE A VAN PARKING SPACE. 2 REQUIRED. ACCESSIBLE EV CHARGING SPACE PER TABLE 11B-228.3.2.1											CBC 2019, CHAPTER 11B TABLE 11B-208.2 CBC 2019, 11B-208.2.4 VAN PARKING SPACES
EV CHARGING SPACES REQUIREMENT: 1) 201 AND OVER, 6% OF TOTAL PER CGC TABLE 5.106.3.3 2) 5% LEVEL 2 EVSE, 10% FUTURE EVSE PER CITY OF SAN MATEO CHARTER AND MUNICIPAL CODE 23.70.040											CGC 2019, TABLE 5.106.3.3. PER CITY OF SAN MATEO CHARTER AND MUNICIPAL CODE 23.70.040 EV CHARGING FOR NEW NON-RESIDENTIAL CONSTRUCTION, TABLE A5.106.5.3.2
CLEAN AIR (LOW-EMITTING/ FUEL EFFICIENT/ CARPOOL/ VAN POOL) PARKING: 201 AND OVER, AT LEAST 8% OF TOTAL PER CGC TABLE 5.106.5.2 * FUTURE CHARGING SPACES CAN BE DESIGNATED AS CLEAN AIR VEHICLE SPACES PER CGC 2019, 5.106.5.3.5											CGC 2019, TABLE 5.106.5.2
BIICYCLE PARKING:											
OFFICE: 27.64.262-F(2): SHORT TERM BIKE PARKING SPACES REQUIREMENT: 1 PER 20,000 SF, 27.64.262-3(I): SHORT TERM PARKING MUST BE ALONG BUILDING FRONTAGE AND WITHIN 50 FT OF THE MAIN ENTRANCE TO THE BUILDING OR COMMERCIAL USE UP TO 100 FT WHERE EXISTING CONDITIONS DO NOT ALLOW PLACEMENT WITHIN 50 FT.											PER CITY OF SAN MATEO CHARTER AND MUNICIPAL CODE 27.64.262 BIICYCLE PARKING FACILITIES OUTSIDE DOWNTOWN AREA USES (OFFICE)
27.64.262-F(2): LONG TERM BIKE PARKING SPACES REQUIREMENT: 1 PER 10,000 SF, 27.64.262-3(H): LONG TERM BIKE PARKING SHALL BE COVERED AND SHALL BE LOCATED ON SITE OR WITHIN 200 FT OF THE MAIN BUILDING ENTRANCE.											
BIICYCLE PARKING SPACES PROVIDED:											
OFFICE FLOOR AREA (GSF) : 183,258 SF SHORT TERM BIICYCLE PARKING SPACES REQUIRED : 183,258/ 20,000 = 9 LONG TERM BIICYCLE PARKING SPACES REQUIRED : 183,258/ 10,000 = 18											
ACTIVE USE/ RETAIL (GSF) : 8,186 SF SHORT TERM BIICYCLE PARKING SPACES REQUIRED : 8,186/ 20,000 = 1 LONG TERM BIICYCLE PARKING SPACES REQUIRED : 8,186/ 10,000 = 1											
LONG TERM BIICYCLE PARKING SPACES PROVIDED : 20 SHORT TERM BIICYCLE PARKING SPACES PROVIDED : 24 (12 BIKE RACKS)											
PLUMBING FIXTURE TABULATIONS:											
1. TABLE A: OCCUPANT LOAD FACTOR: OCCUPANCY: GROUP B, OFFICE OR PUBLIC BUILDINGS (AREA ACCESSIBLE TO THE PUBLIC) OCCUPANCY LOAD FACTOR: 200											2019 CALIFORNIA PLUMBING CODE
2. PLUMBING FIXTURE CALCULATIONS PER TABLE 422.1, A-3 AND B OCCUPANCY:											
LEVEL	OCCUPANT LOAD: GSF/200		PER GENDER		WATER CLOSETS	URNALS	LAVATORIES	DRINKING FOUNTAINS			
	GSF*	TOTAL									
FUTURE ROOF TERRACE	4,689 SF	24 OCC	MALE	12	1 REQ.	1 REQ.	1 REQ.	1 REQ.			
			FEMALE	12	1 REQ.	NA.	1 REQ.				
LEVEL 4 OFFICE	36,630 SF	184 OCC	MALE	92	2 REQ.	1 REQ.	2 REQ.	2 REQ			
			FEMALE	92	4 REQ.	NA.	2 REQ.				
LEVEL 4 TERRACE	4,046 SF	20 OCC	MALE	10	1 REQ.	1 REQ.	1 REQ.	1 REQ			
			FEMALE	10	1 REQ.	NA.	1 REQ.				
LEVEL 2 AND 3 OFFICE ***	57,109 SF	286 OCC	MALE	143	3 REQ.	2 REQ.	3 REQ.	2 REQ			
			FEMALE	143	8 REQ.	NA.	3 REQ.				
LEVEL 1 OFFICE	25,222 SF	127 OCC	MALE	84	2 REQ.	1 REQ.	1 REQ.	2 REQ			
			FEMALE	64	4 REQ.	NA.	2 REQ.				
LEVEL 1 ACTIVE USE (N) (BY FUTURE TENANT)	3,834 SF	19 OCC	MALE	10	1 REQ.	1 REQ.	1 REQ.	1 REQ.			
			FEMALE	10	1 REQ.	NA.	1 REQ.				
LEVEL 1 ACTIVE USE (S) (BY FUTURE TENANT)	4352 SF	22 OCC	MALE	11	1 REQ.	1 REQ.	1 REQ.	1 REQ.			
			FEMALE	11	1 REQ.	NA.	1 REQ.				
3. PLUMBING FIXTURE PROVIDED					WATER CLOSETS	URNALS	LAVATORIES	DRINKING FOUNTAINS			
LEVEL 4 OFFICE AND FUTURE TERRACE			MALE		4	3	5	4			
			FEMALE		8	NA.	10				
LEVEL 2 AND 3 OFFICE *			MALE		4	4	6	4			
			FEMALE		8	NA.	6				
LEVEL 1 OFFICE			MALE		2	2	3	2			
			FEMALE		4	NA.	3				

** SEE Q-A0.11 FOR AREA
*** BASED ON LEVEL 3, FLOOR WITH HIGHEST OCCUPANT LOAD

CODES AND REGULATIONS:


APPLICABLE CODES AND AND REGULATIONS:
2019 CALIFORNIA BUILDING CODE
2019 CALIFORNIA MECHANICAL CODE
2019 CALIFORNIA PLUMBING CODE
2019 CALIFORNIA ELECTRICAL CODE
2019 CALIFORNIA ENERGY CODE
2019 CALIFORNIA GREEN BUILDING CODE
AMERICAN WITH DISABILITIES ACT ACCESSIBILITY AND GUIDELINES
NFPA AS REFERENCED IN CALIFORNIA BUILDING AND FIRE CODE.
CITY OF SAN MATEO MUNICIPAL CODE

BUILDING SUMMARY

1. GENERAL BUILDING DESCRIPTION:
A) OCCUPANCY CLASSIFICATIONS:
1. GROUP B: OFFICE
2. GROUP A, M OR B: ACTIVE USE ZONES
3. GROUP S-2: ENCLOSED PARKING STRUCTURE
B) OCCUPANCY SEPARATION: NON-SEPARATED OCCUPANCIES.
C) OFFICE CONSTRUCTION TYPE: 1B
1. ALLOWABLE AREA (TABLE 506.2)
OCCUPANCY GROUP B - UNLIMITED
OCCUPANCY S-2 (SM): 237,000 SF (BASE ALLOWABLE)
D) FULLY SPRINKLERED BUILDING
2. FIRE RESISTIVE CONSTRUCTION REQUIREMENTS:
A) FIRE RESISTIVE REQUIREMENT:
1. TABLE 601:
1.1. PRIMARY STRUCTUAL FRAME : 2 HRS
1.2. BEARING WALLS : 2 HRS
1.3. NONBEARING WALLS AND PARTITION : NR
1.4. FLOORS : 2 HRS
1.5. ROOF : 1 HR
1.6. EXTERIOR WALLS (TABLE 602):
i) 0 FT < 30 FT : 1 HR
ii) > 30 FT : NR
6. SHAFT ENCLOSURES : 2HRS (SECTION 713)
7. EXIT ENCLOSURES : 2HRS
8. EXIT PASSAGE : 2 HRS (SECTION 1024)
9. HORIZONTAL EXITS : 2 HRS (SECTION 1026)
10. STORAGE ROOMS : SMOKE PARTITIONS (SECTION 710)
B) OPENINGS:
1. TABLE 716.1 (2)
1.1 2 HR SHAFT OR FIRE BARRIER : 90 MINS
1.2 1 HR FIRE BARRIER : 45 MINS
2. TABLE 706.8 MAX. AREA OF EXTERIOR WALL OPENINGS (FULLY SPRINKLERED)
2.1 0 FT < 3 FT NOT PERMITTED
2.1 3 FT < 5 FT 15% UNPROTECTED
2.2 5 FT < 10 FT 25%
2.3 10 FT < 15 FT 45%
2.4 15 FT < 20 FT 75%
2.5 20 FT < 25 FT NO LIMIT
2.6 25 FT < 30 FT NO LIMIT
2.7 30 FT OR GREATER NO LIMIT
3. ALLOWABLE BUILDING HEIGHT AND STORIES ABOVE GRADE PLANE:
A) BUILDING HEIGHT - 180 FT PER TABLE 504.3.
B) NUMBER OF STORIES - 12 STORIES PER TABLE 504.4

MINIMUM PLUMBING FACILITIES TABLE 422.1

B Business occupancy (office, professional or service type transactions;- banks, vet clinics, hospitals, car wash, banks, beauty salons, ambulatory health care facilities, laundries and dry cleaning, educational institutions (above high schools), or training facilities not located within school, post offices and printing shops	Male		Female		Male		Female				
	1: 1-50	2: 16-30	1: 1-50	2: 16-30	1: 1-100	2: 101-200	1: 1-100	2: 101-200			
A-3 Assembly occupancy (typical without fixed or permanent seating)- arcades, places of worship, museums, libraries, lecture halls, gymnasiums (without spectator seating), indoor pools (without spectator seating)	1: 1-100	2: 101-200	1: 1-100	2: 101-200	1: 1-100	2: 101-200	1: 1-100	2: 101-200	1 per 150	1 service sink or laundry tray	
	3: 201-400	4: 101-200	3: 201-400	4: 101-200	3: 201-400	4: 401-600	3: 201-400	4: 401-600			
Over 400, add 1 fixture for each additional 500 males and 1 fixture for each additional 125 females.	6: 201-300	8: 301-400	6: 201-300	8: 301-400	Over 600, add 1 fixture for each additional 300 males.	Over 700, add 1 fixture for each additional 250 males and 1 fixture for each additional 200 females.	Over 800, add 1 fixture for each additional 250 males and 1 fixture for each additional 200 females.	Over 900, add 1 fixture for each additional 250 males and 1 fixture for each additional 200 females.	Over 750, add 1 fixture for each additional 500 persons.	1 service sink or laundry tray	
	8: 301-400	10: 401-500	8: 301-400	10: 401-500	Over 600, add 1 fixture for each additional 300 males.	Over 700, add 1 fixture for each additional 250 males and 1 fixture for each additional 200 females.	Over 800, add 1 fixture for each additional 250 males and 1 fixture for each additional 200 females.	Over 900, add 1 fixture for each additional 250 males and 1 fixture for each additional 200 females.			

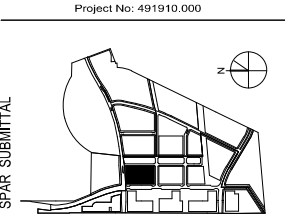

SUBJECT TO THE BAY MEADOWS
PHASE II DEVELOPMENT AGREEMENT

DEVELOPMENT PROJECT DATA &
ZONING ANALYSIS
1/8" = 1'-0"

MU2

BAY MEADOWS II


SAN MATEO, CALIFORNIA

All reproduction & intellectual property rights reserved © 2019

NOT FOR CONSTRUCTION

09/25/2020

G-00.10

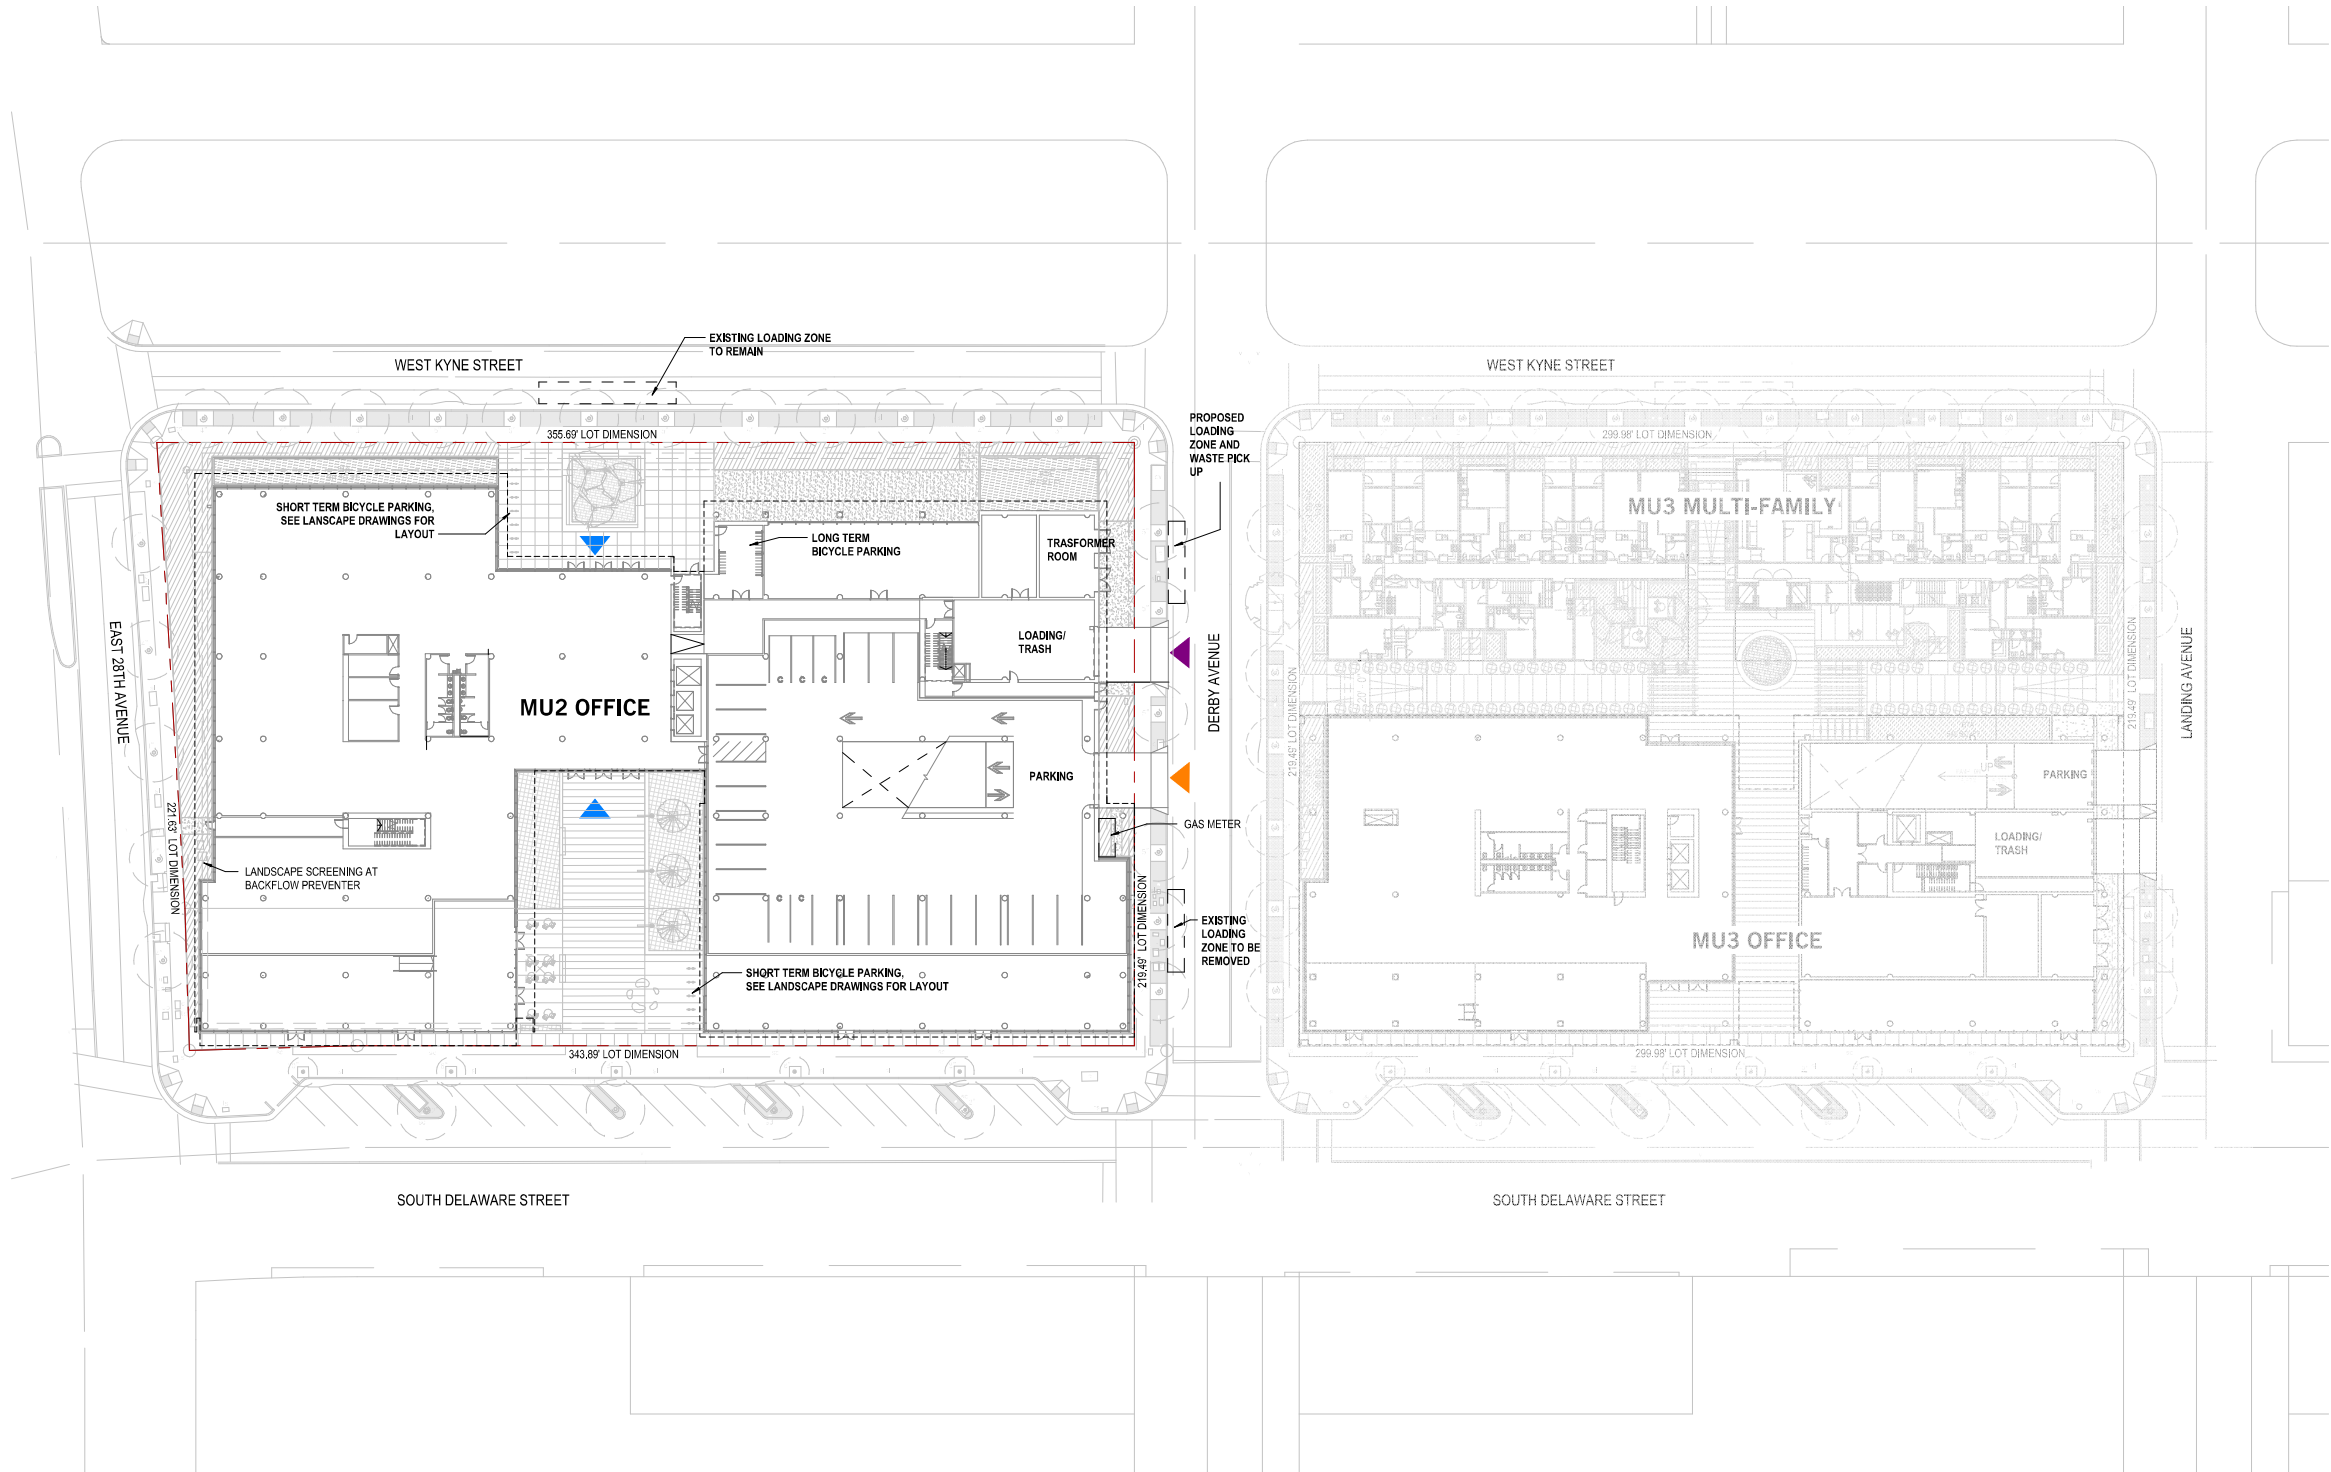

- LEGEND
- BUILDING PRIMARY ENTRANCE
 - GARAGE ENTRY
 - SERVICE ENTRY
 - LOT DIMENSION
 - PROPERTY LINE

1. OVERALL SITE PLAN
1/32" = 1'-0"



MU2

BAY MEADOWS
SAN MATEO, CALIFORNIA

All reproduction & intellectual property rights reserved © 2019


NOT FOR CONSTRUCTION
09/25/2020

A1.00

SUBJECT TO THE BAY MEADOWS
PHASE II DEVELOPMENT AGREEMENT


OVERALL SITE PLAN

As indicated

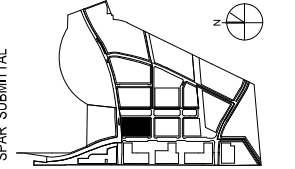


Perkins&Will

Project No: 491910.000

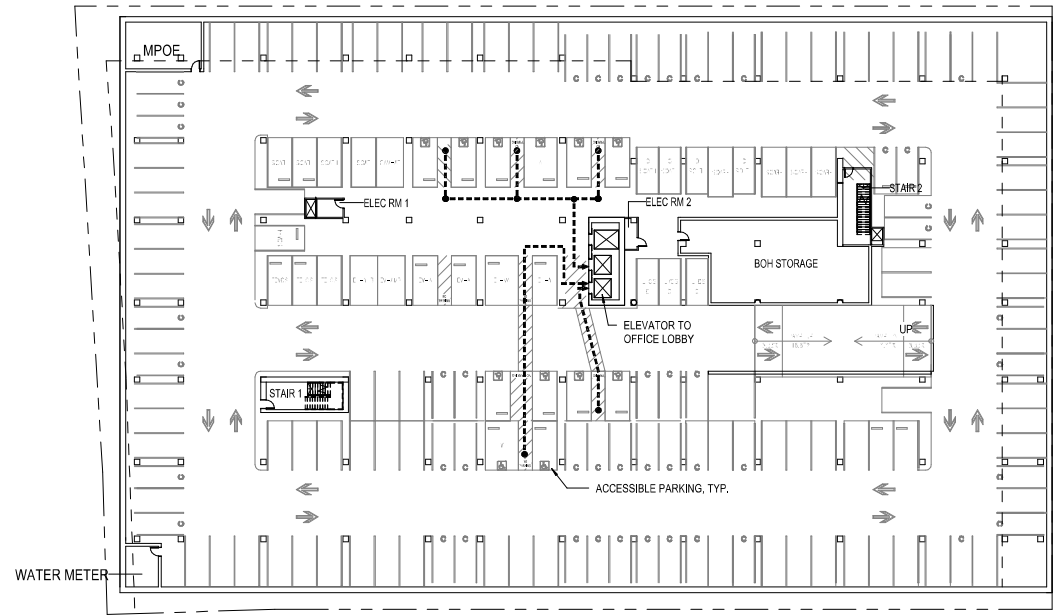


2 MU2 B1 PARKING ACCESSIBLE ROUTE
1/32" = 1'-0"

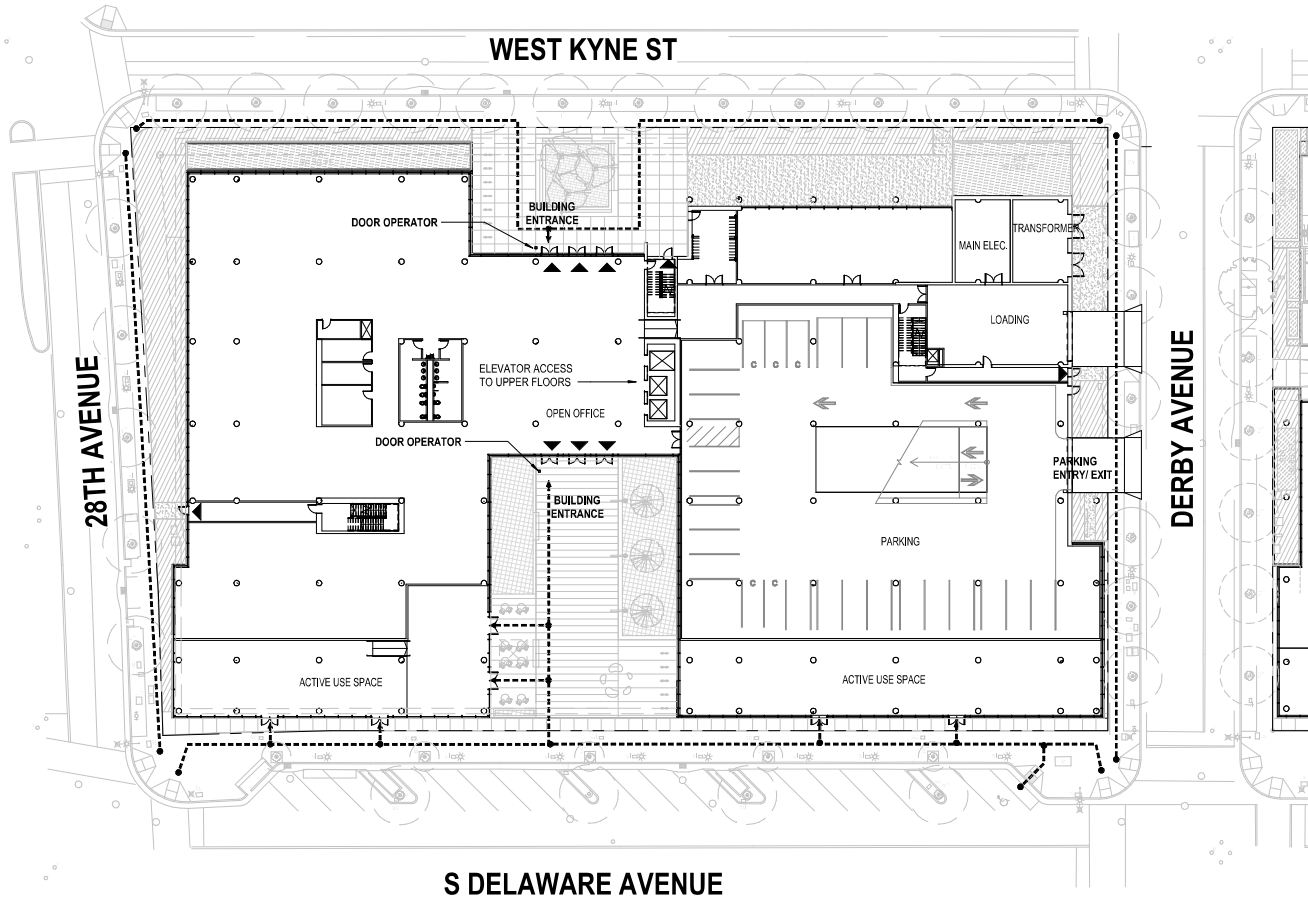


1 MU2 SITE ACCESSIBLE ROUTE
1/32" = 1'-0"

FLOOR PLAN LEGEND

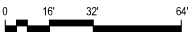

Perkins&Will

Project No: 491910.000

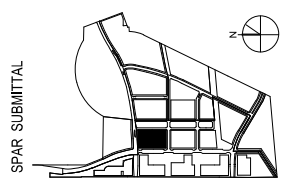

SUBJECT TO THE BAY MEADOWS
PHASE II DEVELOPMENT AGREEMENT

MU2 ACCESSIBLE ROUTES
As indicated

MU2

BAY MEADOWS II
SAN MATEO, CALIFORNIA
All reproduction & intellectual property rights reserved © 2019


NOT FOR CONSTRUCTION

09/25/2020


O-A0.10

CODE COMPLIANCE PLAN
GENERAL NOTES


- CBC TABLE 1004.5: MAXIMUM FLOOR AREA ALLOWANCE PER OCCUPANT/ OCCUPANT LOAD FACTOR:
A) ACCESSORY STORAGE AREAS, MECHANICAL EQUIPMENT ROOM : 300 GSF/ OCC
B) ASSEMBLY WITHOUT FIXED SEATS: : 15 NET/ OCC
C) BUSINESS AREAS : 150 GSF/ OCC
D) MECA NTILE : 60 GSF/ OCC
E) STORAGE, STOCK, SHIPPING AREA : 300 GSF/ OCC
F) PARKING GARAGE : 200 GSF/ OCC
- EGRESS COMPONENT CAPACITY FACTOR:
A) STAIR WAY EGRESS CAPACITY FACTOR: 0.37 OCC
B) DOOR EGRESS CAPACITY FACTOR: 0.27 OCC
- CBC TABLE 1006.3.2: MINIMUM NUMBER OF EXITS OR ACCESS TO EXITS PER STORY:
1-500 OCC : MIN. 2
501 - 1000 OCC : MIN. 3
- CBC TABLE 1006.2.1: SPACE WITH ONE EXIT OR EXIT ACCESS (WITH SPRINKLERED) MAX COMMON PATH EGRESS DISTANCE:
A) ASSEMBLY, MECA NTILE OCCUPANCY : 75 FT
B) OCCUPANCY: 100 FT
C) S-2 OCCUPANCY: 100 FT
- CBC TABLE 1017.2: EXIT ACCESS TRAVEL DISTANCE (WITH SPRINKLER)
A) ASSEMBLY, MECA NTILE : 250 FT
B) BUSINESS OCCUPANCY: 300 FT
C) S-2 OCCUPANCY: 400 FT
- STAIR WIDTH PROVIDED: 54"
NO. OF STAIRS:
L1 TO L4 : 3 STAIRS PER FLOOR
NUMBER OF OCCUPANTS ALLOWED: (54" / 0.3") X 3 = 540
ROOF: 2 STAIRS PER FLOOR
NUMBER OF OCCUPANTS ALLOWED: (54" / 0.3") X 2 = 360
B3 TO B1: 2 STAIRS PER FLOOR
NUMBER OF OCCUPANTS ALLOWED: (54" / 0.3") X 2 = 360

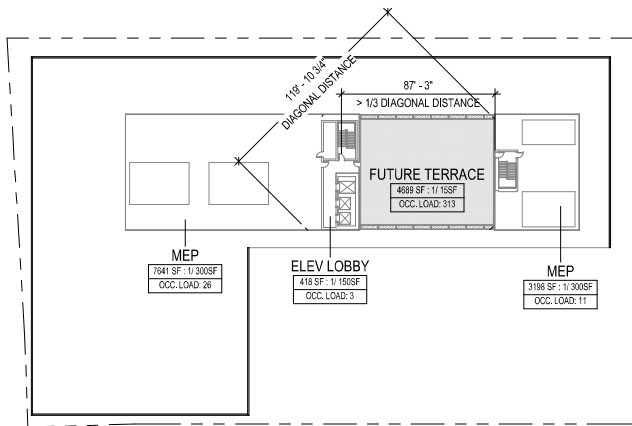


8 MU2 ROOF EXITING PLAN
1" = 50'-0"

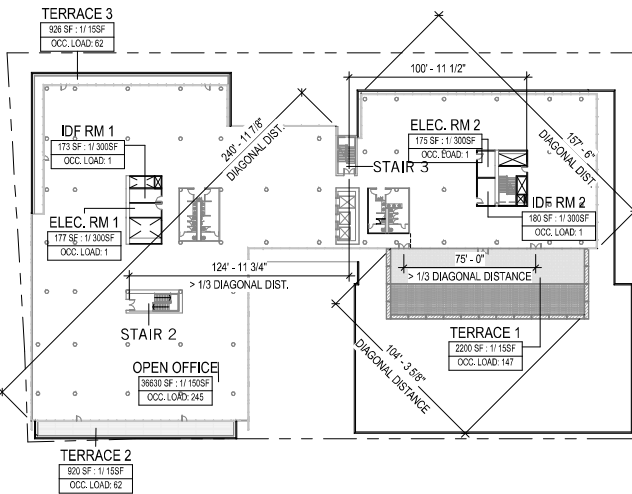


7 MU2 LEVEL 04 EXITING PLAN
1" = 50'-0"

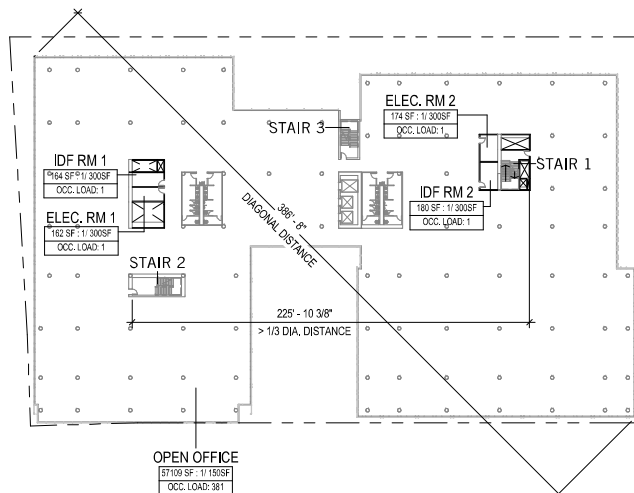


6 MU2 LEVEL 03 EXITING PLAN
1" = 50'-0"

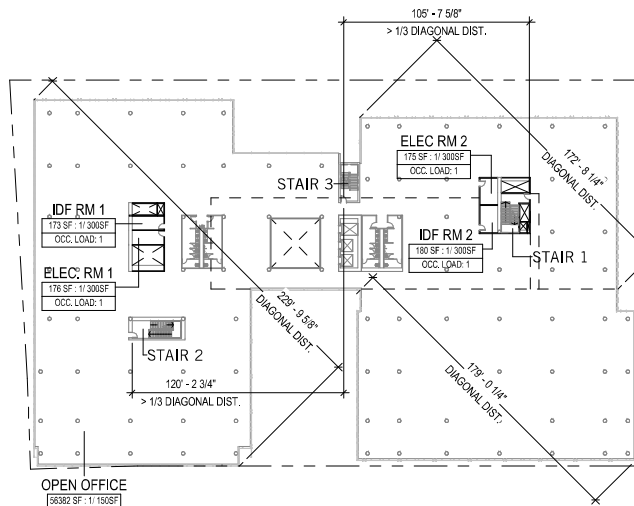


5 MU2 LEVEL 02 EXITING PLAN
1" = 50'-0"

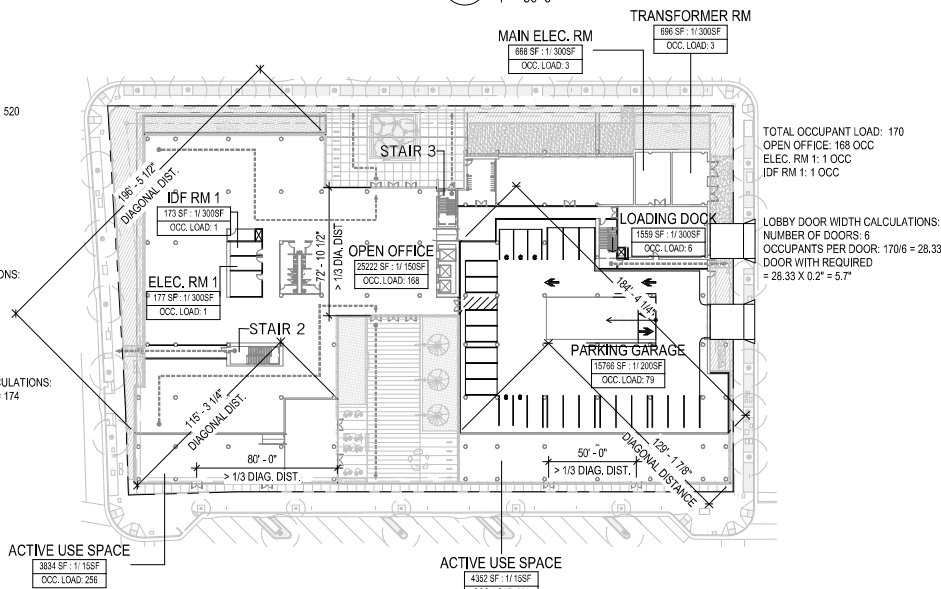


4 MU2 LEVEL 01 EXITING PLAN
1" = 50'-0"

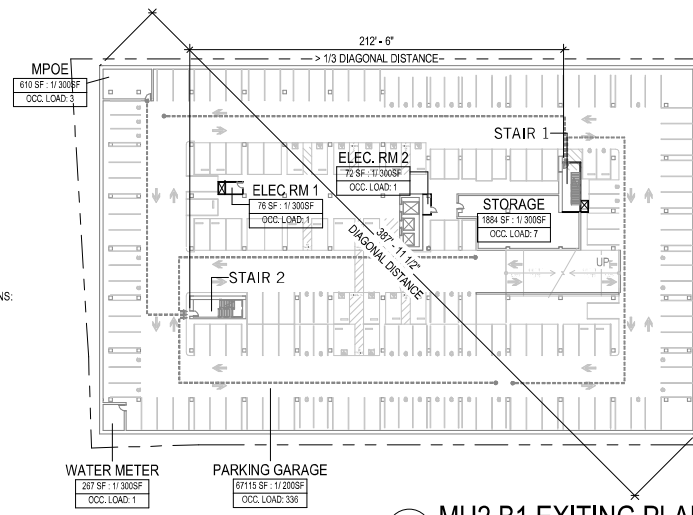

3 MU2 B1 EXITING PLAN
1" = 50'-0"

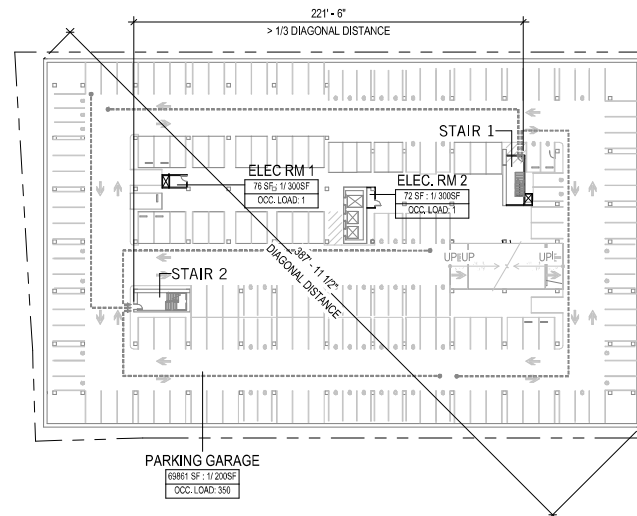

2 MU2 B2 EXITING PLAN
1" = 50'-0"

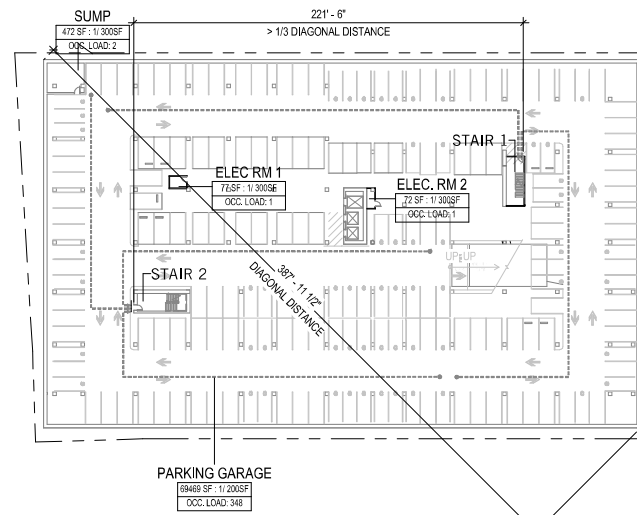

1 MU2 B3 EXITING PLAN
1" = 50'-0"


WILSON
MEANY

BAY MEADOWS
LAND COMPANY

HART HOWERTON
NEW YORK · SAN FRANCISCO

Perkins&Will

Project No: 491910.000

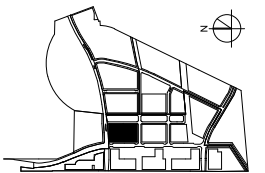

SUBJECT TO THE BAY MEADOWS
PHASE II DEVELOPMENT AGREEMENT

MU2 OFFICE EXITING PLANS

As indicated

MU2

BAY MEADOWS II


SAN MATEO, CALIFORNIA

All reproduction & intellectual property rights reserved © 2019

NOT FOR CONSTRUCTION

09/25/2020

O-A0.11

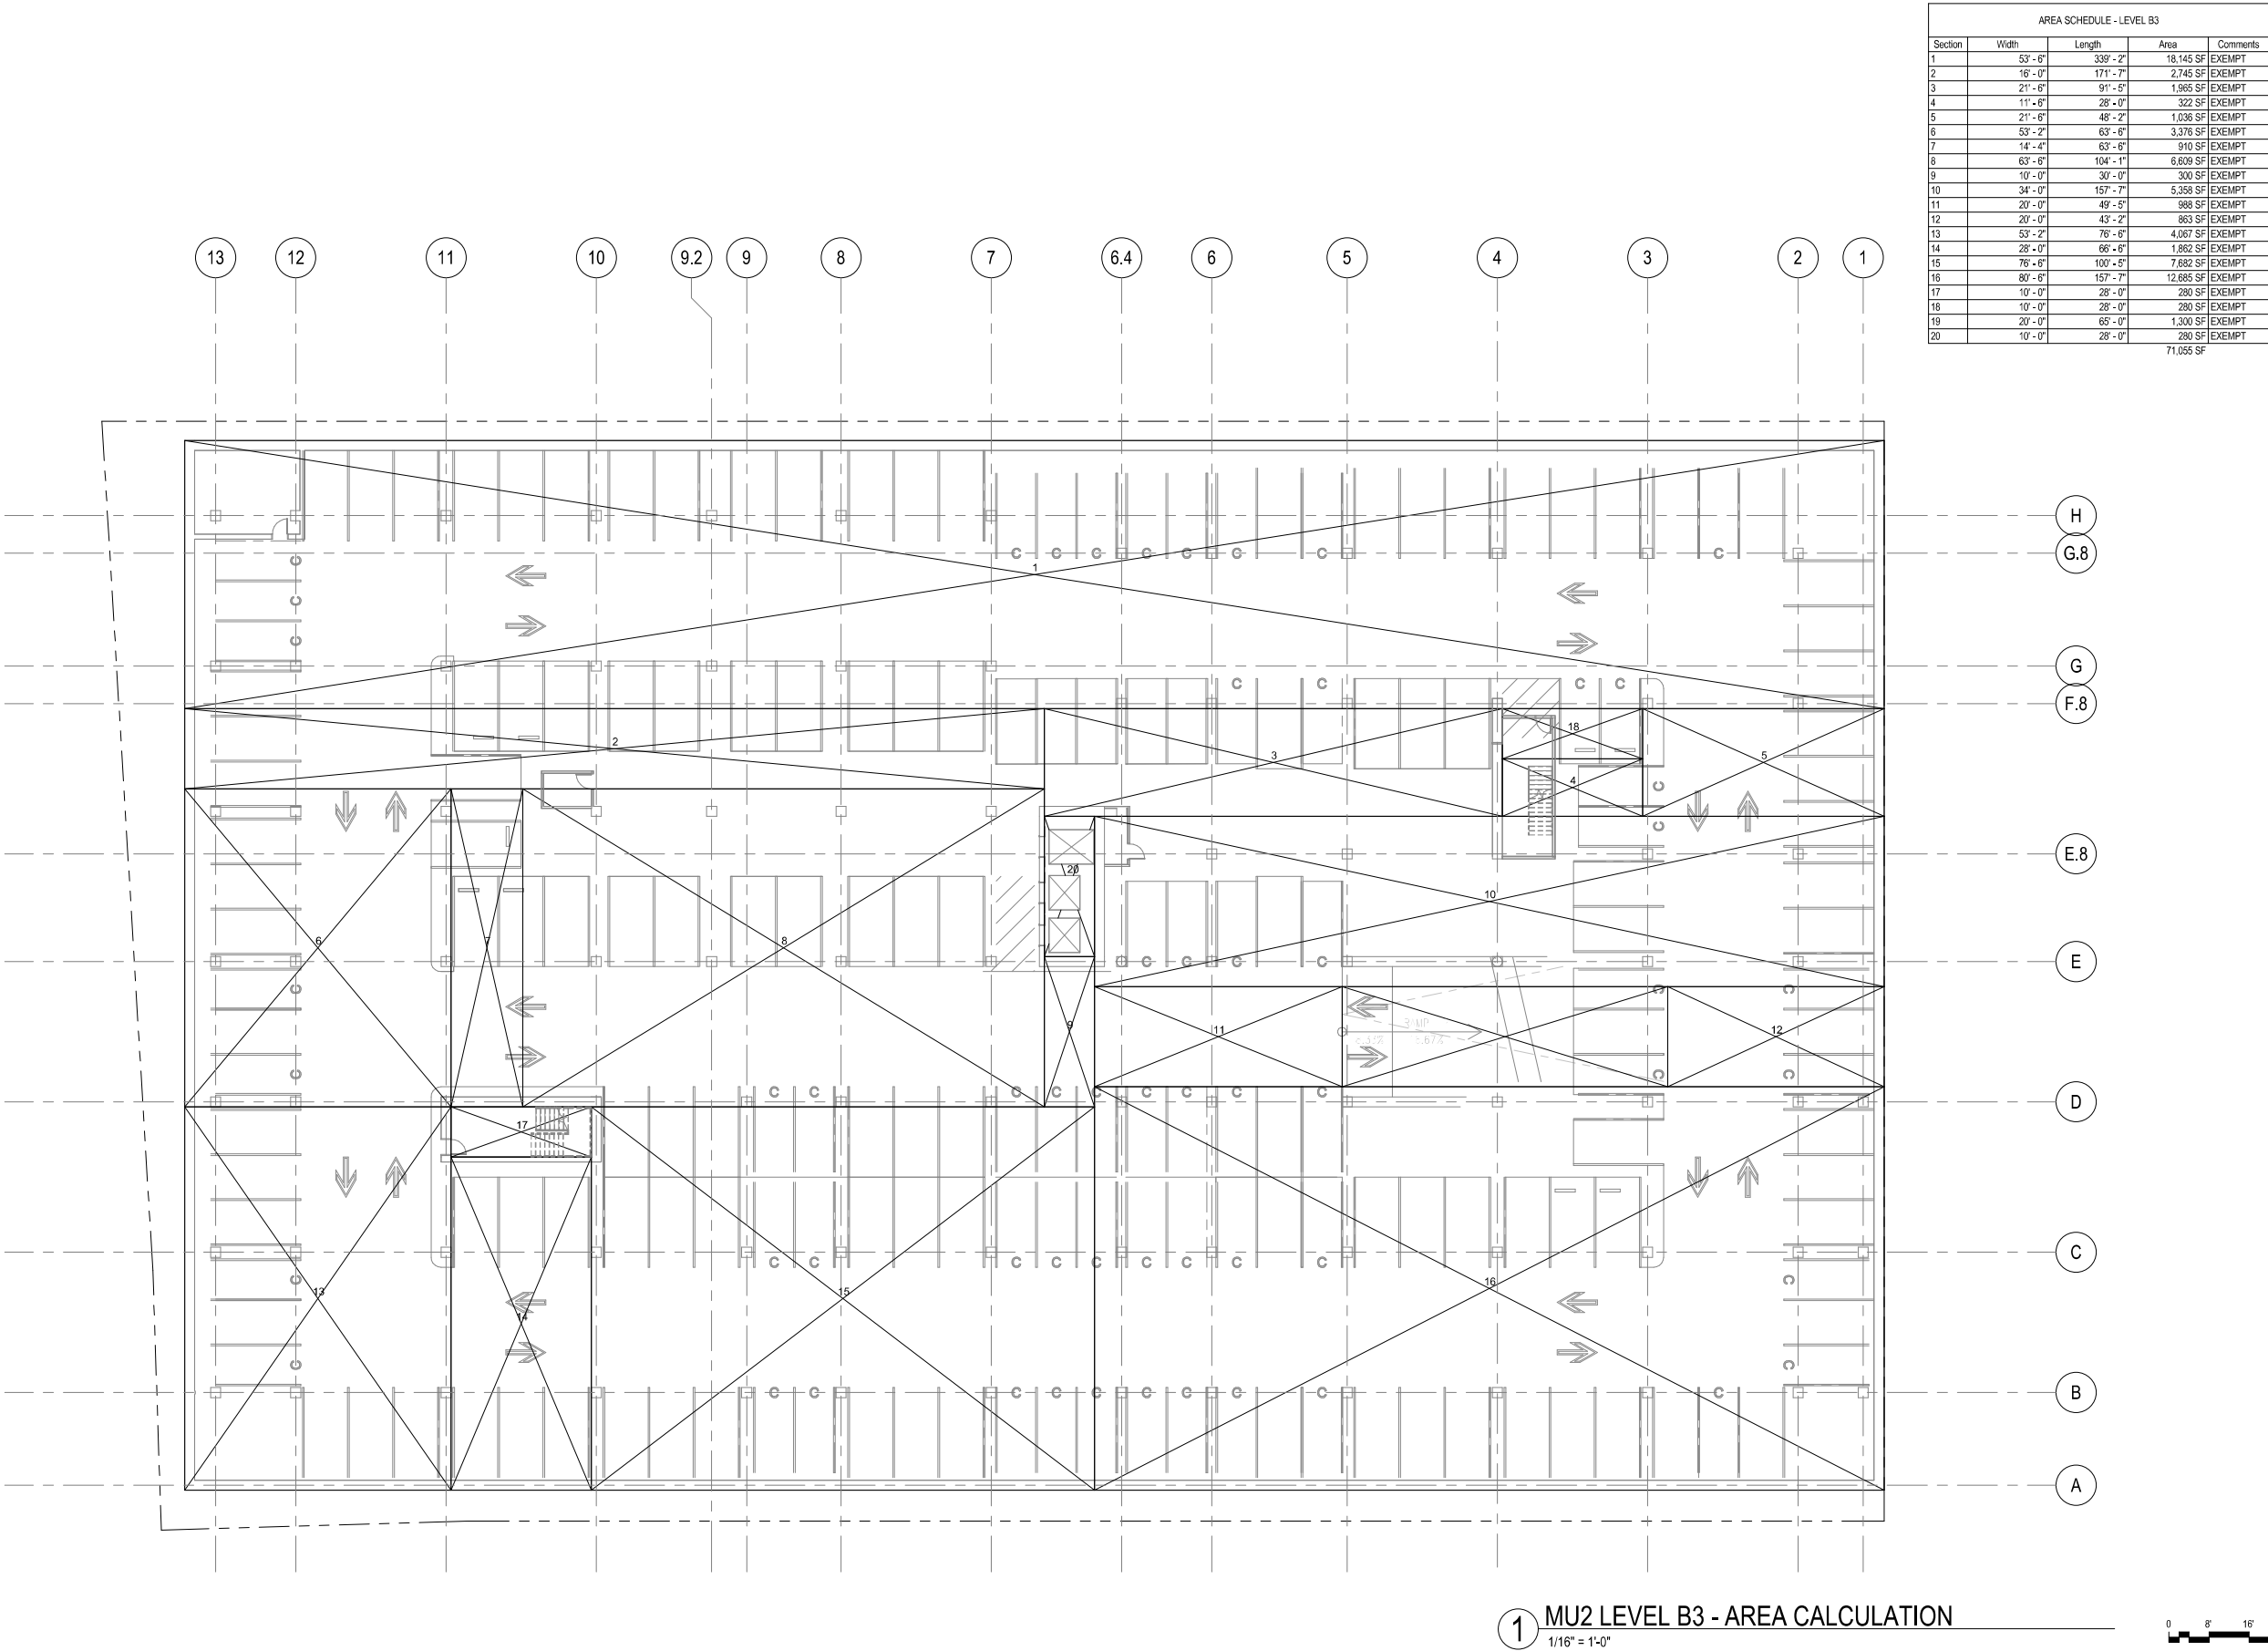

AREA SCHEDULE - LEVEL B3				
Section	Width	Length	Area	Comments
1	53'-6"	339'-2"	18,145 SF	EXEMPT
2	16'-0"	171'-7"	2,745 SF	EXEMPT
3	21'-6"	91'-5"	1,965 SF	EXEMPT
4	11'-6"	28'-0"	322 SF	EXEMPT
5	21'-6"	48'-2"	1,036 SF	EXEMPT
6	53'-2"	63'-6"	3,376 SF	EXEMPT
7	14'-4"	63'-6"	910 SF	EXEMPT
8	63'-6"	104'-1"	6,609 SF	EXEMPT
9	10'-0"	30'-0"	300 SF	EXEMPT
10	34'-0"	157'-7"	5,358 SF	EXEMPT
11	20'-0"	49'-5"	988 SF	EXEMPT
12	20'-0"	43'-2"	863 SF	EXEMPT
13	53'-2"	76'-6"	4,067 SF	EXEMPT
14	28'-0"	66'-6"	1,862 SF	EXEMPT
15	76'-6"	100'-5"	7,682 SF	EXEMPT
16	80'-8"	157'-7"	12,685 SF	EXEMPT
17	10'-0"	28'-0"	280 SF	EXEMPT
18	10'-0"	28'-0"	280 SF	EXEMPT
19	20'-0"	65'-0"	1,300 SF	EXEMPT
20	10'-0"	28'-0"	280 SF	EXEMPT
			71,055 SF	

WILSON
MEANY

BAY MEADOWS
LAND COMPANY

HART HOWERTON
NEW YORK · SAN FRANCISCO

Perkins&Will

Project No: 491910.000

SPAR SUBMITTAL

SUBJECT TO THE BAY MEADOWS
PHASE II DEVELOPMENT AGREEMENT

MU2 OFFICE PARKING - B3 AREA PLAN

1/16" = 1'-0"

MU2


BAY MEADOWS II
SAN MATEO, CALIFORNIA

All reproduction & intellectual property rights reserved © 2019

NOT FOR CONSTRUCTION

09/25/2020

O-A0.21

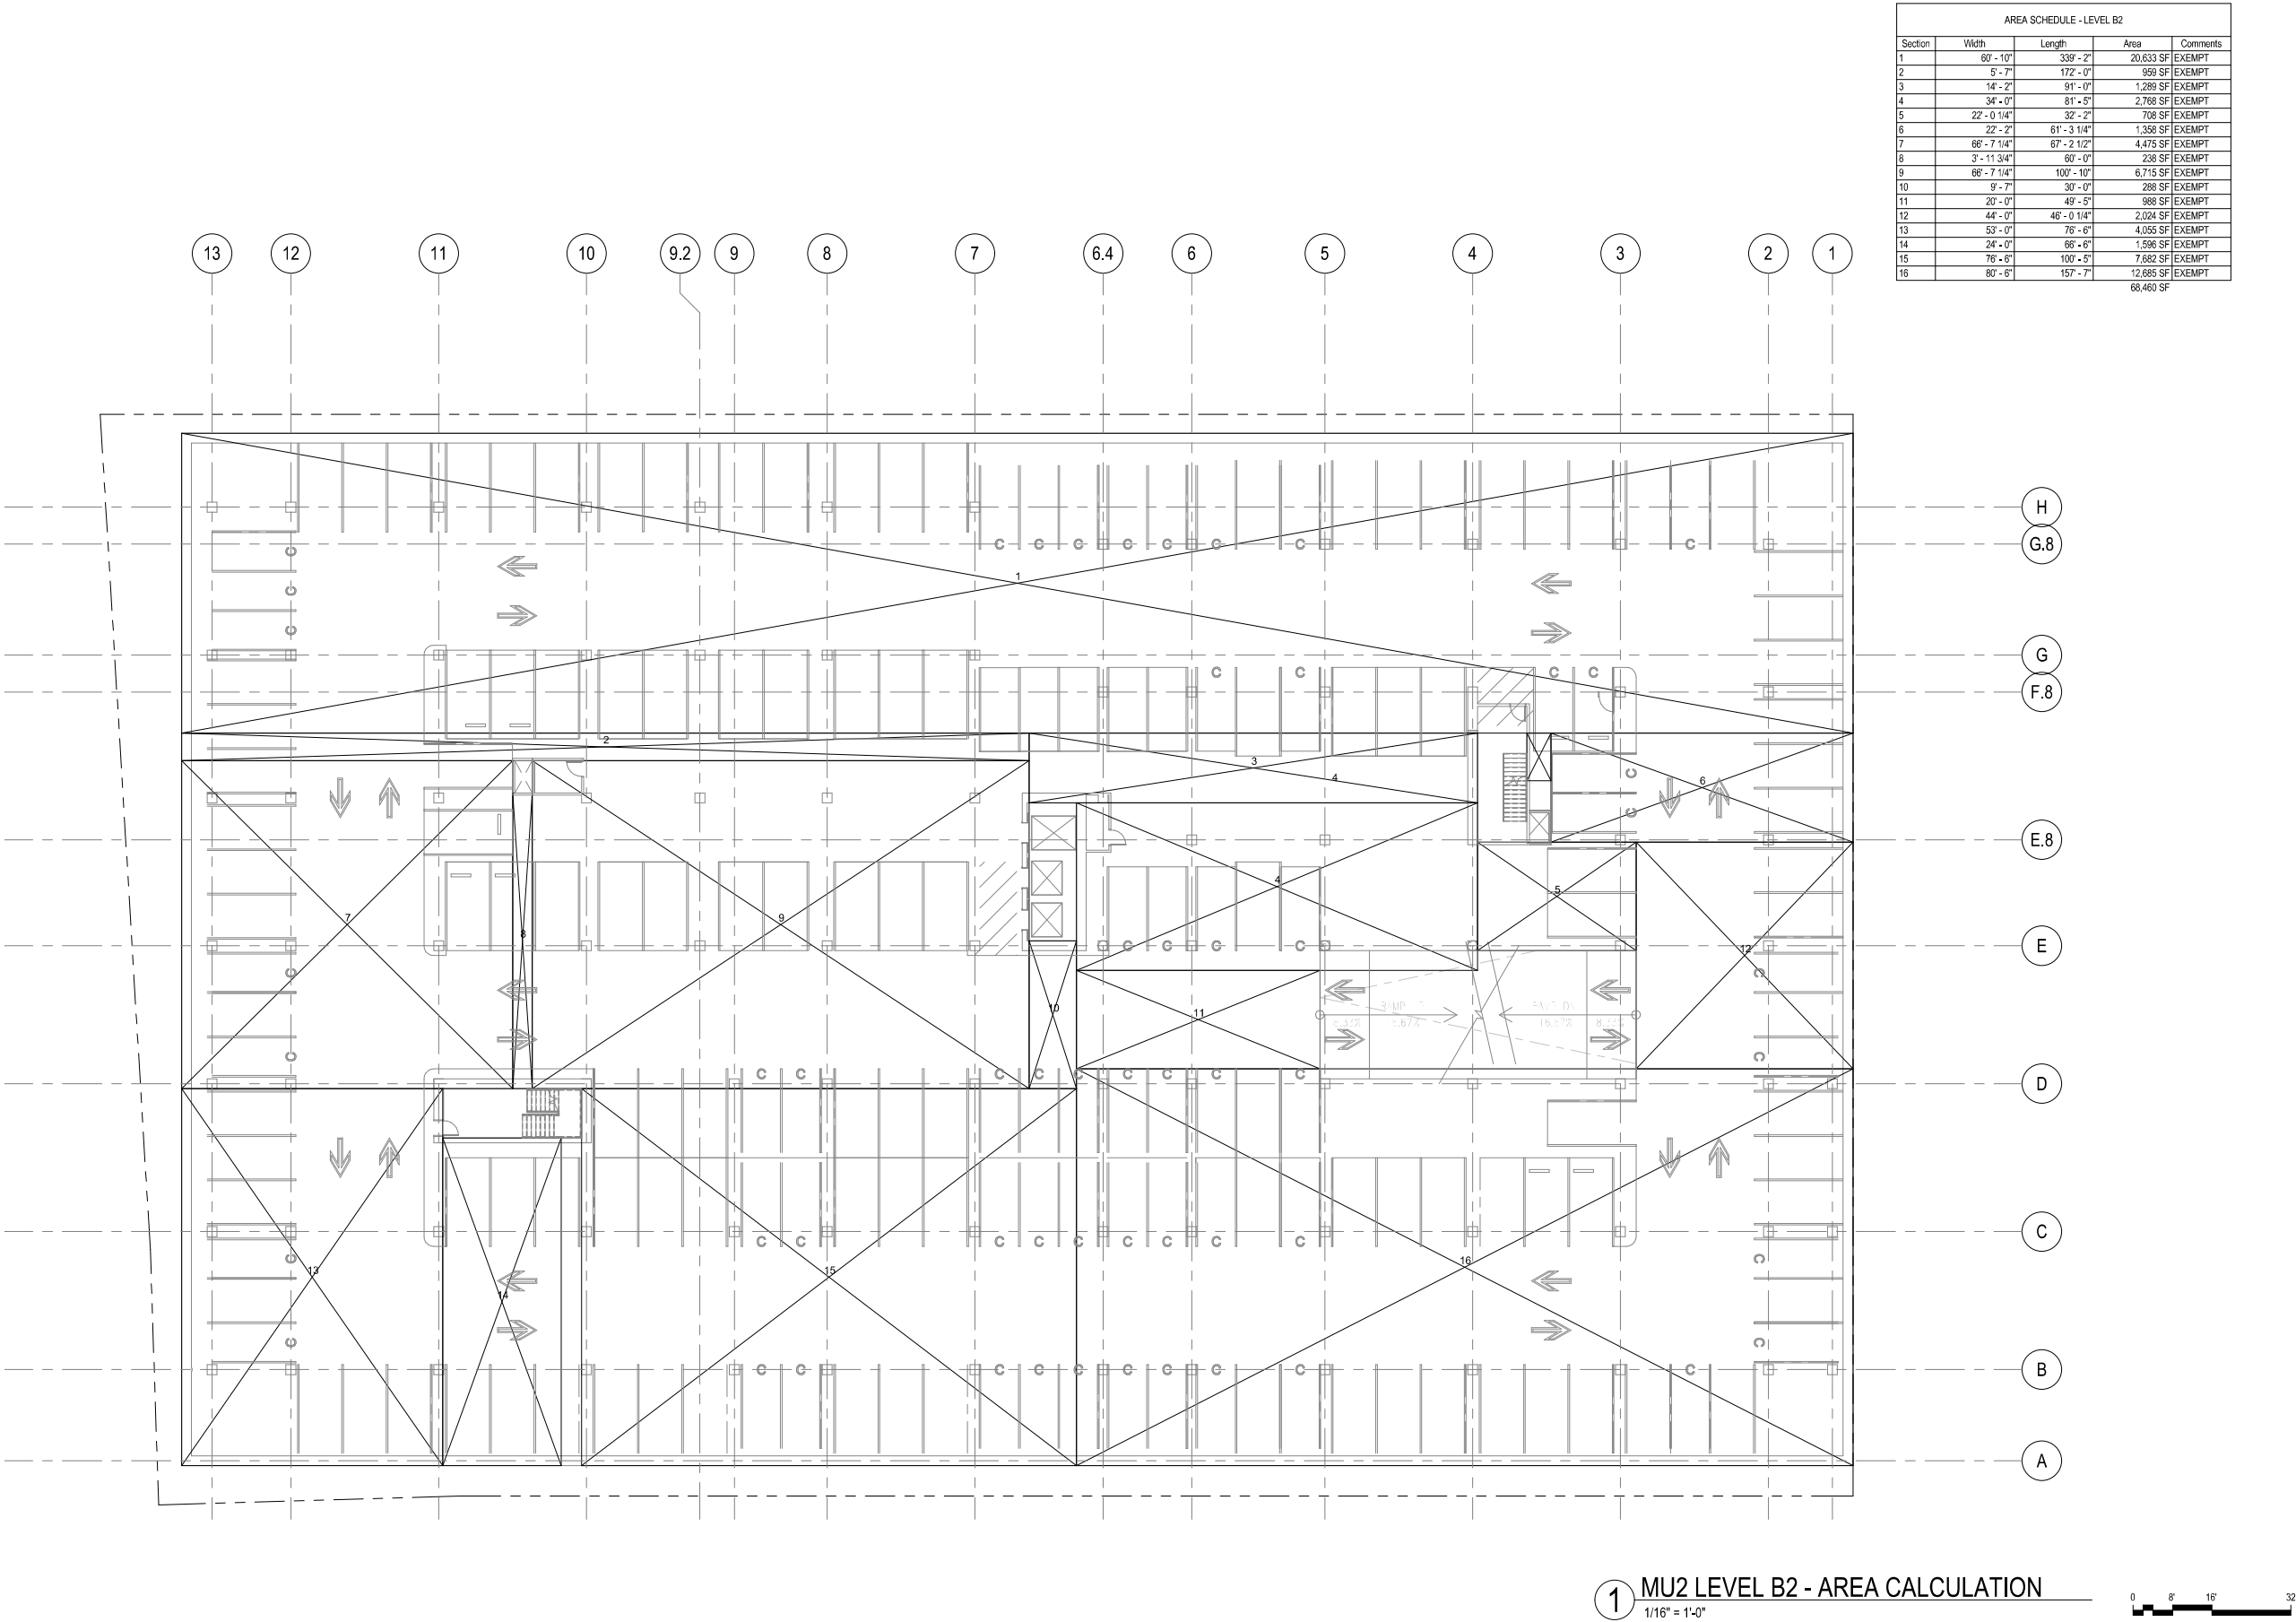

AREA SCHEDULE - LEVEL B2				
Section	Width	Length	Area	Comments
1	60' - 10"	339' - 2"	20,633 SF	EXEMPT
2	5' - 7"	172' - 0"	959 SF	EXEMPT
3	14' - 2"	91' - 0"	1,289 SF	EXEMPT
4	34' - 0"	81' - 5"	2,768 SF	EXEMPT
5	22' - 0 1/4"	32' - 2"	708 SF	EXEMPT
6	22' - 2"	61' - 3 1/4"	1,358 SF	EXEMPT
7	66' - 7 1/4"	67' - 2 1/2"	4,475 SF	EXEMPT
8	3' - 11 3/4"	60' - 0"	238 SF	EXEMPT
9	66' - 7 1/4"	100' - 10"	6,715 SF	EXEMPT
10	9' - 7"	30' - 0"	288 SF	EXEMPT
11	20' - 0"	49' - 5"	988 SF	EXEMPT
12	44' - 0"	46' - 0 1/4"	2,024 SF	EXEMPT
13	53' - 0"	76' - 6"	4,055 SF	EXEMPT
14	24' - 0"	66' - 6"	1,596 SF	EXEMPT
15	76' - 6"	100' - 5"	7,682 SF	EXEMPT
16	80' - 6"	157' - 7"	12,685 SF	EXEMPT
			68,460 SF	

WILSON
MEANY

BAY MEADOWS
LAND COMPANY

HART HOWERTON
NEW YORK • SAN FRANCISCO

Perkins&Will

Project No: 491910.000

SPAR SUBMITTAL

SUBJECT TO THE BAY MEADOWS
PHASE II DEVELOPMENT AGREEMENT

MU2 OFFICE PARKING - B2 AREA PLAN

1/16" = 1'-0"

MU2


BAY MEADOWS II
SAN MATEO, CALIFORNIA

All reproduction & intellectual property rights reserved © 2019


NOT FOR CONSTRUCTION

09/25/2020

O-A0.22

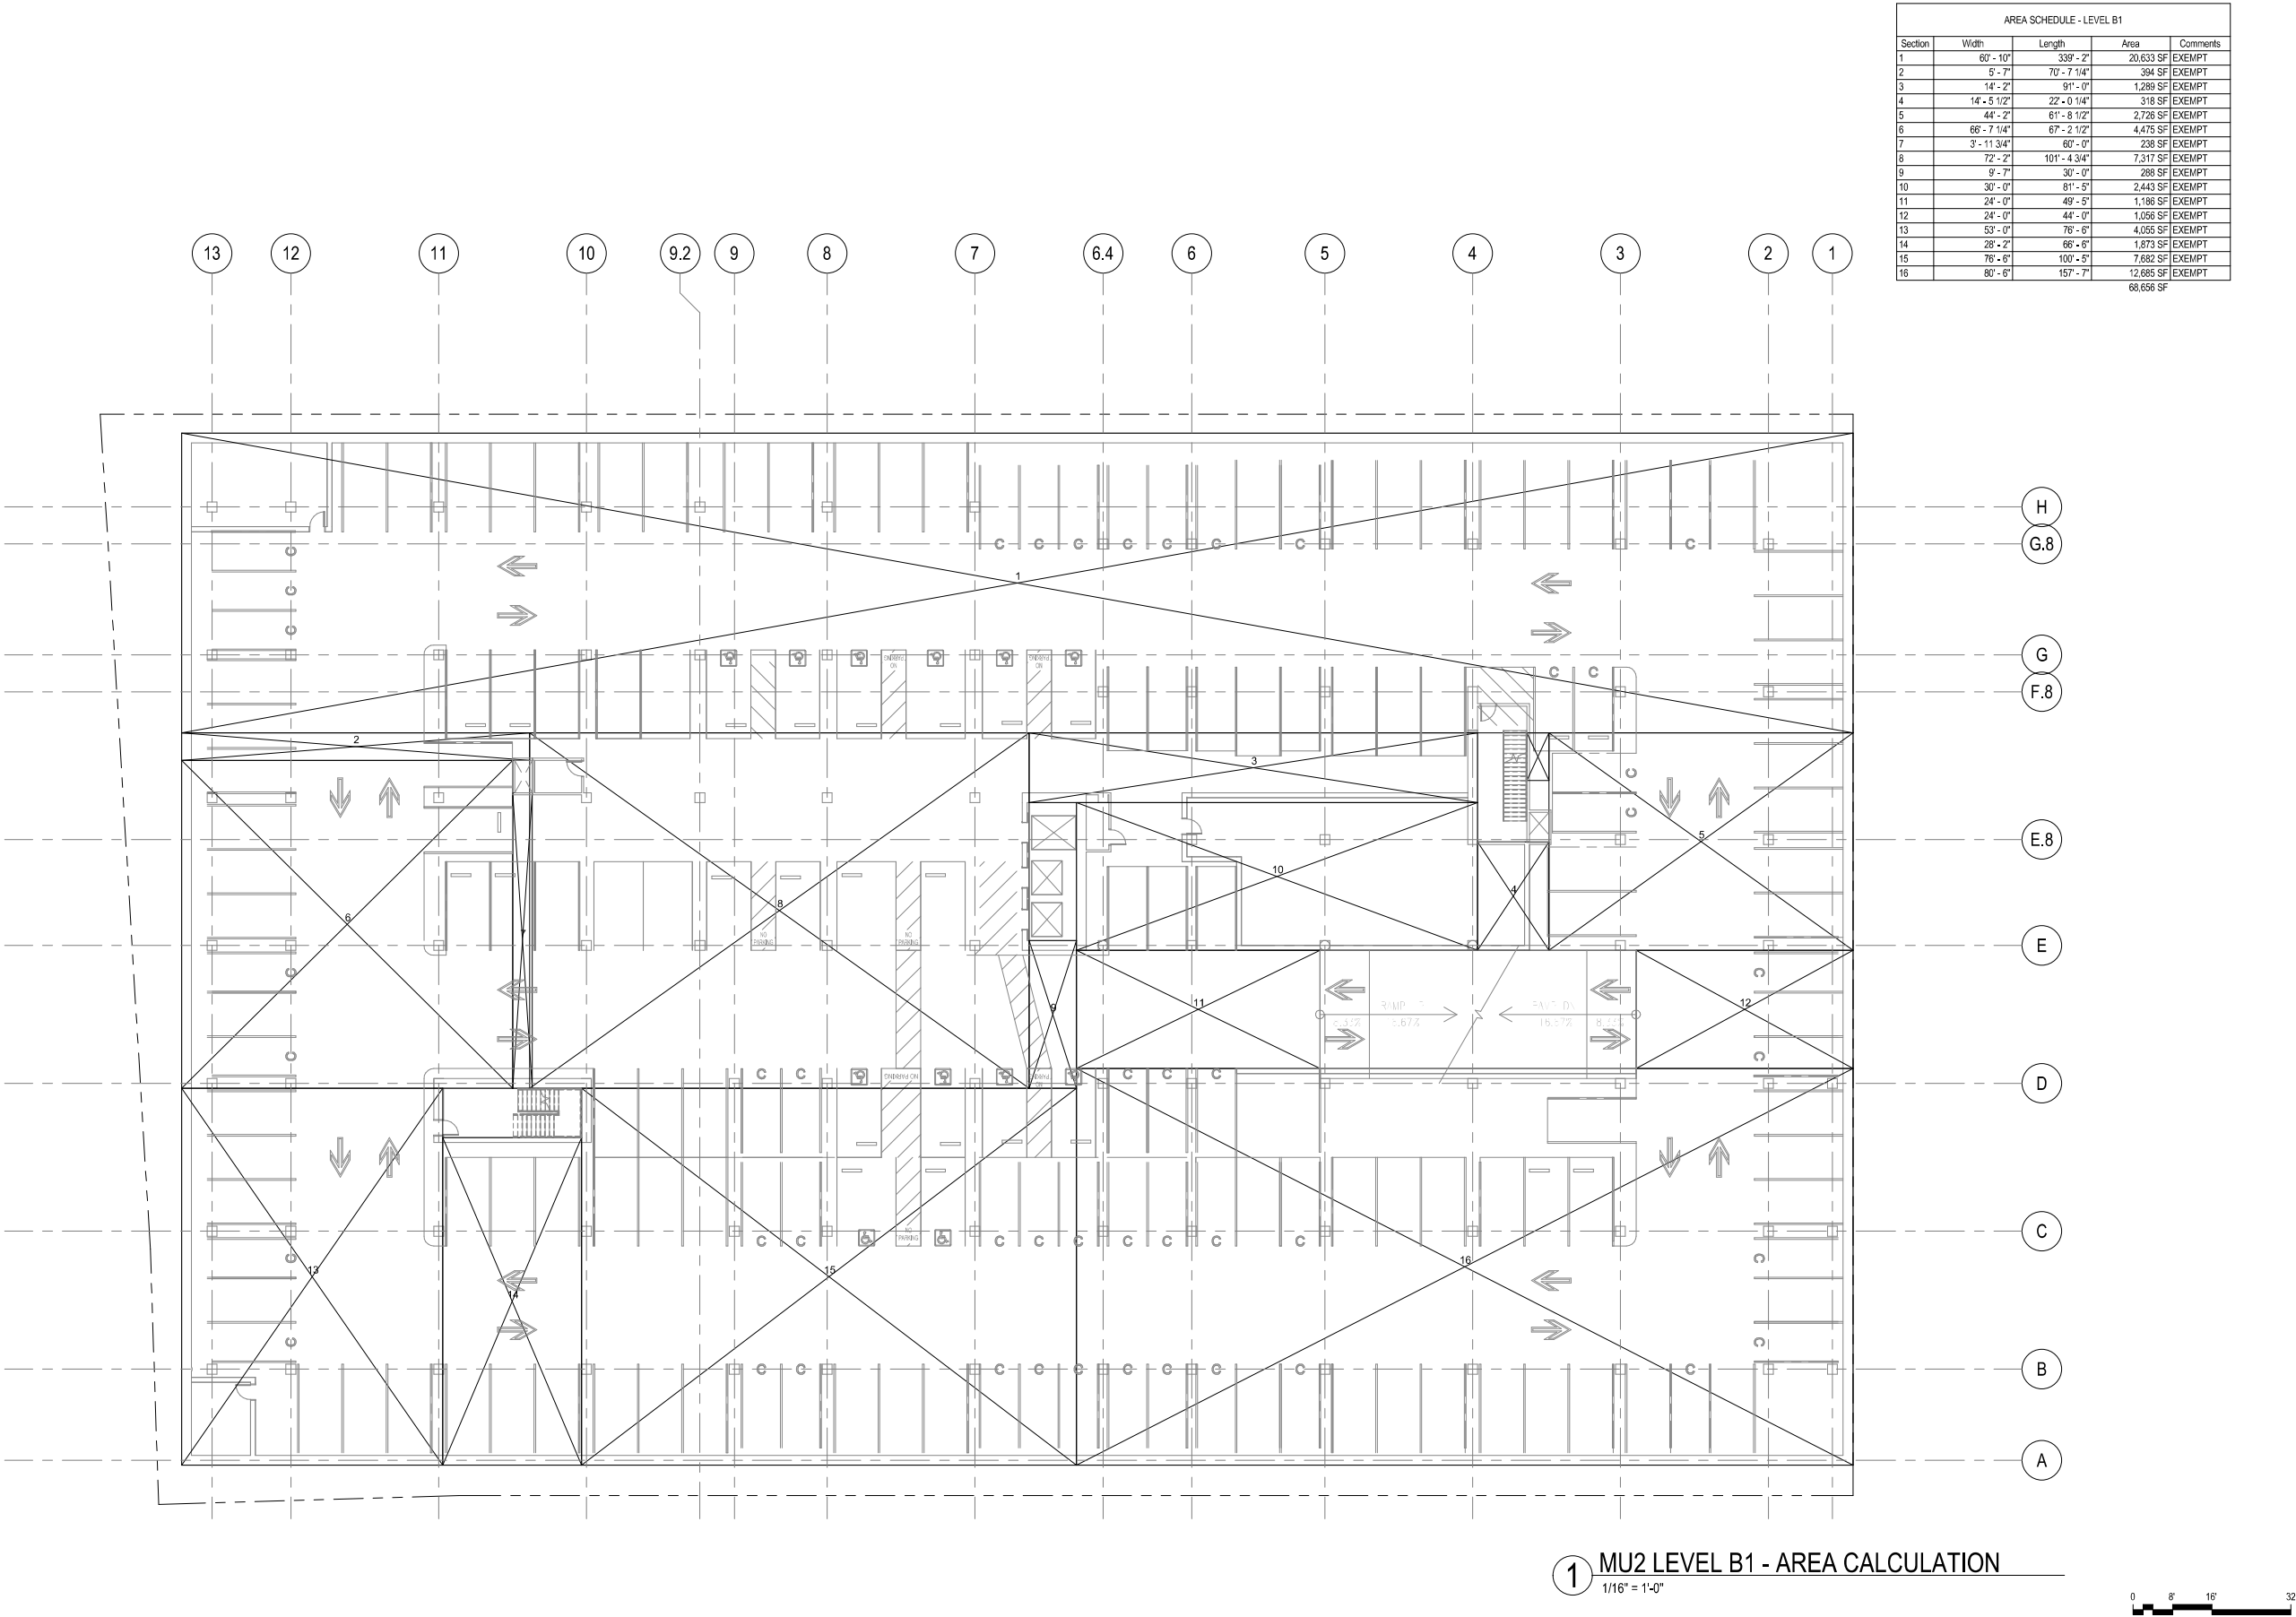

① MU2 LEVEL B1 - AREA CALCULATION
1/16" = 1'-0"

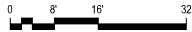

NEW YORK • SAN FRANCISCO

Project No: 491910.000

SUBJECT TO THE BAY MEADOWS
PHASE II DEVELOPMENT AGREEMENT

MU2 OFFICE PARKING - B1 AREA PLAN

1/16" = 1'-0"


BAY MEADOWS II

SAN MATEO, CALIFORNIA

All reproduction & intellectual property rights reserved © 2019

NOT FOR CONSTRUCTION

09/25/2020

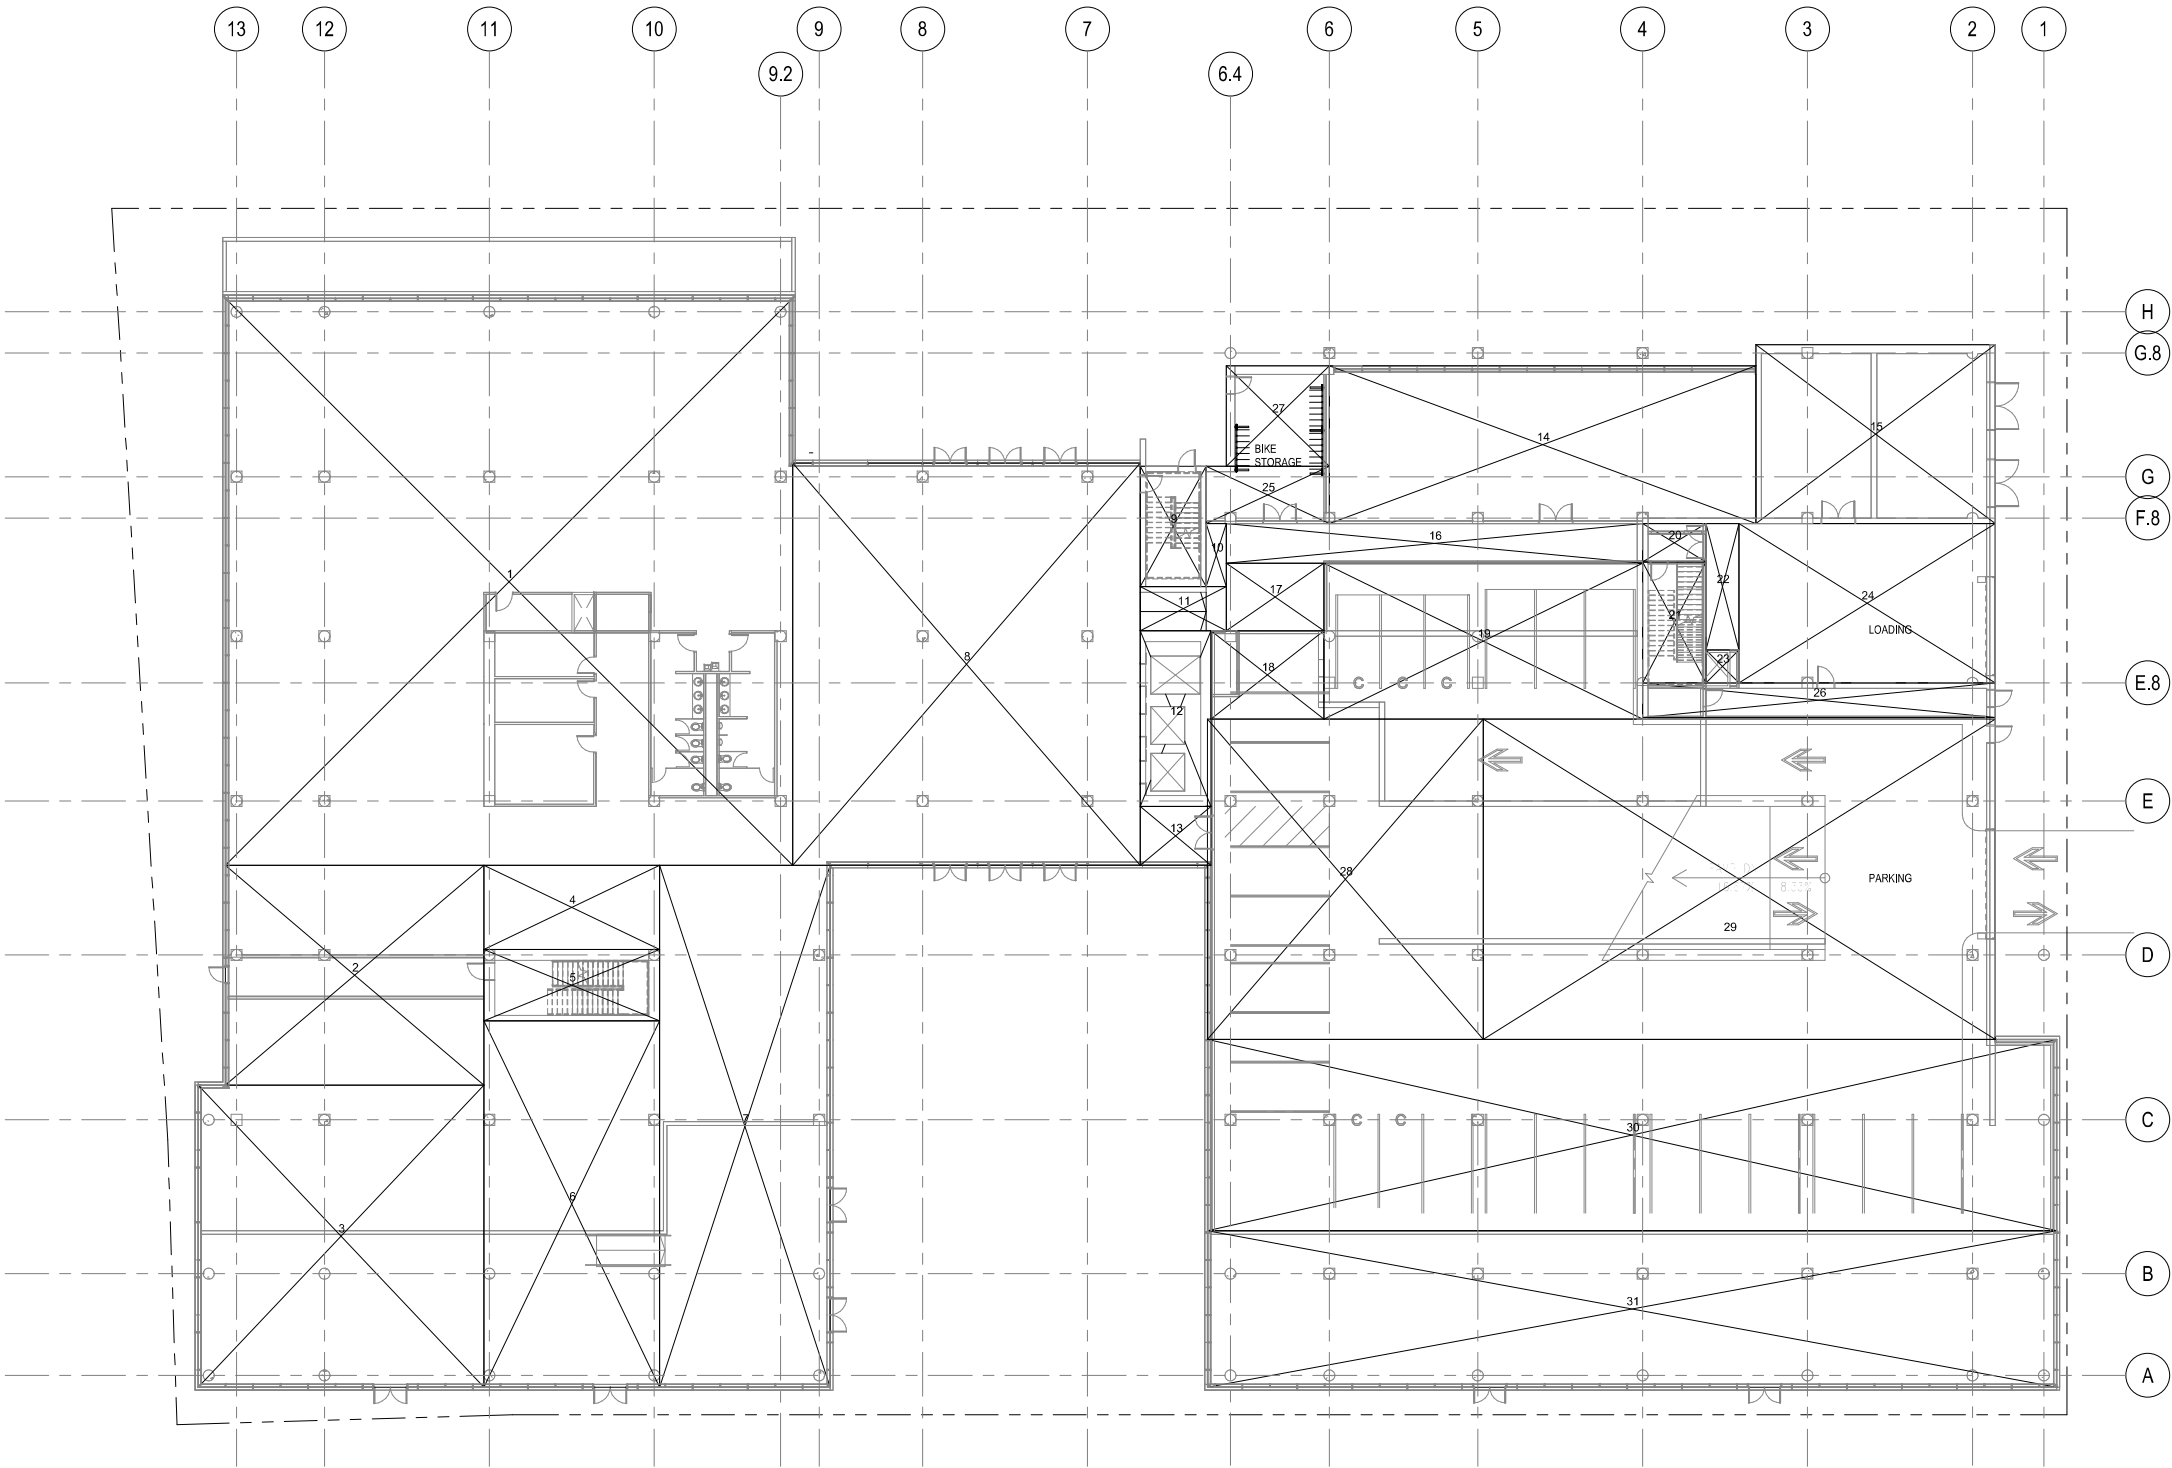

AREA SCHEDULE - LEVEL 01				
Section	Width	Length	Area	Comments
1	103'-2"	103'-2"	10,643 SF	
2	40'-0"	47'-0"	1,880 SF	
3	52'-0"	55'-0"	2,860 SF	
4	15'-4"	32'-0"	491 SF	
5	13'-0"	32'-0"	416 SF	
6	32'-0"	66'-8"	2,133 SF	
7	31'-0"	95'-0"	2,945 SF	
8	63'-3"	73'-2"	4,628 SF	
9	12'-0"	21'-10 3/4"	263 SF	
10	3'-8"	11'-6"	42 SF	
11	8'-0"	15'-8"	125 SF	
12	12'-10 1/2"	32'-0"	412 SF	
13	10'-8"	12'-10 1/2"	137 SF	
14	28'-8 1/4"	77'-7"	2,226 SF	
15	32'-6"	43'-7"	1,416 SF	
16	7'-3"	75'-9"	549 SF	
17	12'-3"	17'-9"	218 SF	
18	16'-0 3/4"	20'-6 3/4"	330 SF	EXEMPT
19	28'-4"	58'-0"	1,643 SF	EXEMPT
20	7'-0"	11'-6 1/4"	80 SF	
21	11'-6 1/4"	22'-0 1/4"	253 SF	
22	6'-0"	23'-0 1/2"	138 SF	EXEMPT
23	5'-11 3/4"	6'-0"	36 SF	
24	29'-0"	46'-7 3/4"	1,353 SF	EXEMPT
25	10'-4 3/4"	22'-5"	233 SF	EXEMPT
26	6'-3 3/4"	64'-2"	405 SF	
27	18'-3 3/4"	18'-9"	343 SF	EXEMPT
28	50'-2"	98'-3 1/4"	2,923 SF	EXEMPT
29	58'-3 1/4"	93'-2"	5,428 SF	EXEMPT
30	34'-10"	154'-6"	5,382 SF	EXEMPT
31	28'-6"	154'-6"	4,403 SF	
			54,335 SF	

WILSON
MEANY

BAY MEADOWS
LAND COMPANY

HART HOWERTON
NEW YORK · SAN FRANCISCO

Perkins&Will

Project No: 491910.000

SPAR SUBMITTAL

SUBJECT TO THE BAY MEADOWS
PHASE II DEVELOPMENT AGREEMENT

MU2 OFFICE - LEVEL 01 AREA PLAN

1/16" = 1'-0"

MU2

BAY MEADOWS II

SAN MATEO, CALIFORNIA


All reproduction & intellectual property rights reserved © 2019


NOT FOR CONSTRUCTION

09/25/2020

O-A0.24

1 MU2 LEVEL 01 - AREA CALCULATION
1/16" = 1'-0"

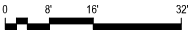


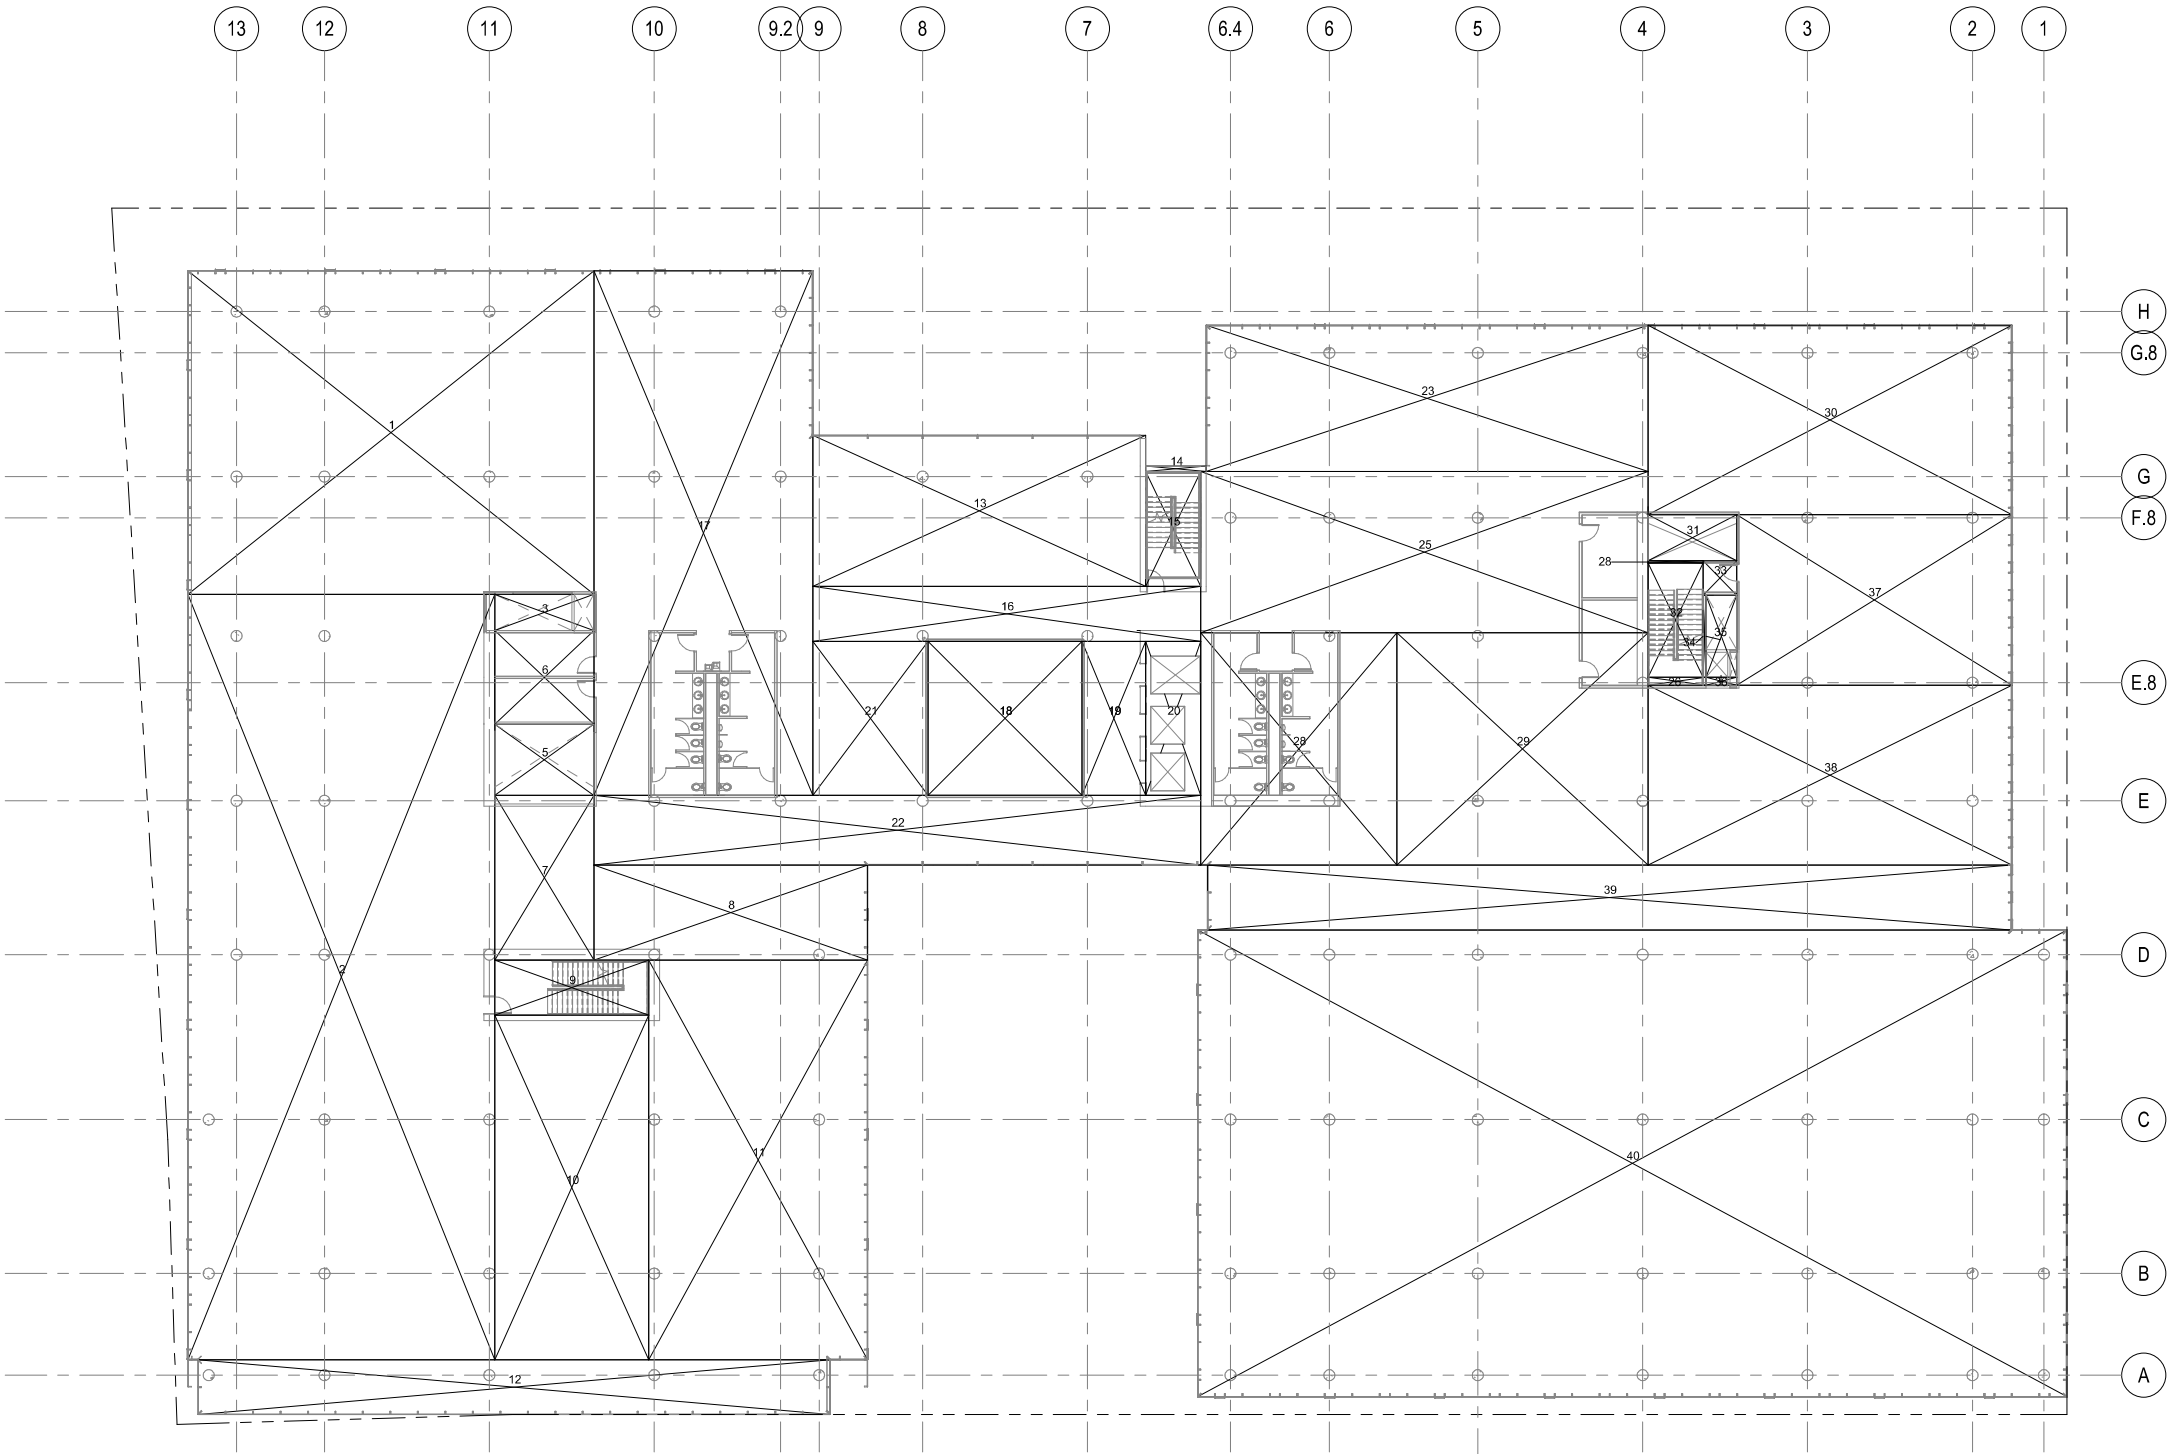

AREA SCHEDULE - LEVEL 02				
Section	Width	Length	Area	Comments
1	58' - 10 1/4"	73' - 10 1/2"	4,347 SF	
2	55' - 10"	139' - 2 3/4"	7,774 SF	
3	6' - 6 3/4"	18' - 0"	118 SF	EXEMPT
5	12' - 11"	18' - 0"	232 SF	EXEMPT
6	17' - 1"	18' - 0 1/2"	308 SF	
7	18' - 0 1/2"	30' - 0"	541 SF	
8	17' - 4"	49' - 9 1/2"	863 SF	
9	10' - 0"	28' - 0"	280 SF	EXEMPT
10	28' - 0"	62' - 8"	1,755 SF	
11	39' - 10"	72' - 8"	2,895 SF	
12	10' - 0"	115' - 0"	1,150 SF	
13	27' - 6"	60' - 7"	1,666 SF	
14	1' - 0"	11' - 0"	11 SF	
15	10' - 0"	20' - 10 3/4"	209 SF	EXEMPT
16	10' - 0"	70' - 7"	706 SF	
17	39' - 9 1/2"	95' - 5"	3,798 SF	
18	28' - 0"	28' - 0"	784 SF	EXEMPT
19	11' - 7"	28' - 0"	324 SF	
20	10' - 0"	28' - 0"	280 SF	EXEMPT
21	21' - 0"	28' - 0"	588 SF	
22	12' - 8"	110' - 4 1/2"	1,398 SF	
23	26' - 7 1/2"	80' - 5"	2,140 SF	
25	29' - 3 1/2"	81' - 5"	2,385 SF	
26	1' - 5 3/4"	10' - 6 1/4"	15 SF	
28	0' - 5 1/4"	10' - 0"	4 SF	
28	35' - 8 1/2"	42' - 3 1/4"	1,509 SF	
29	42' - 2 3/4"	45' - 8 1/2"	1,930 SF	
30	34' - 5 1/4"	66' - 2"	2,279 SF	
31	8' - 4 3/4"	16' - 1"	135 SF	EXEMPT
32	10' - 0"	20' - 9"	207 SF	EXEMPT
33	6' - 1"	6' - 3 1/4"	38 SF	
34	0' - 6 1/4"	14' - 11"	8 SF	
35	5' - 6 3/4"	14' - 11"	83 SF	EXEMPT
36	1' - 5 3/4"	5' - 6 3/4"	8 SF	
37	31' - 0 1/2"	50' - 1"	1,554 SF	
38	32' - 8 1/2"	66' - 2"	2,164 SF	
39	11' - 10"	146' - 3"	1,731 SF	
40	84' - 11"	158' - 1"	13,424 SF	
			59,641 SF	



Project No: 491910.000

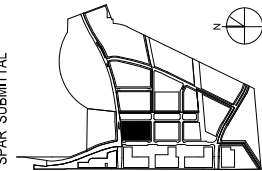

SPAR SUBMITTAL

SUBJECT TO THE BAY MEADOWS
PHASE II DEVELOPMENT AGREEMENT

MU2 OFFICE - LEVEL 02 AREA PLAN

1/16" = 1'-0"

MU2

BAY MEADOWS II
SAN MATEO, CALIFORNIA

All reproduction & intellectual property rights reserved © 2019


NOT FOR CONSTRUCTION

09/25/2020

O-A0.25


1 MU2 LEVEL 02 - AREA CALCULATION
1/16" = 1'-0"



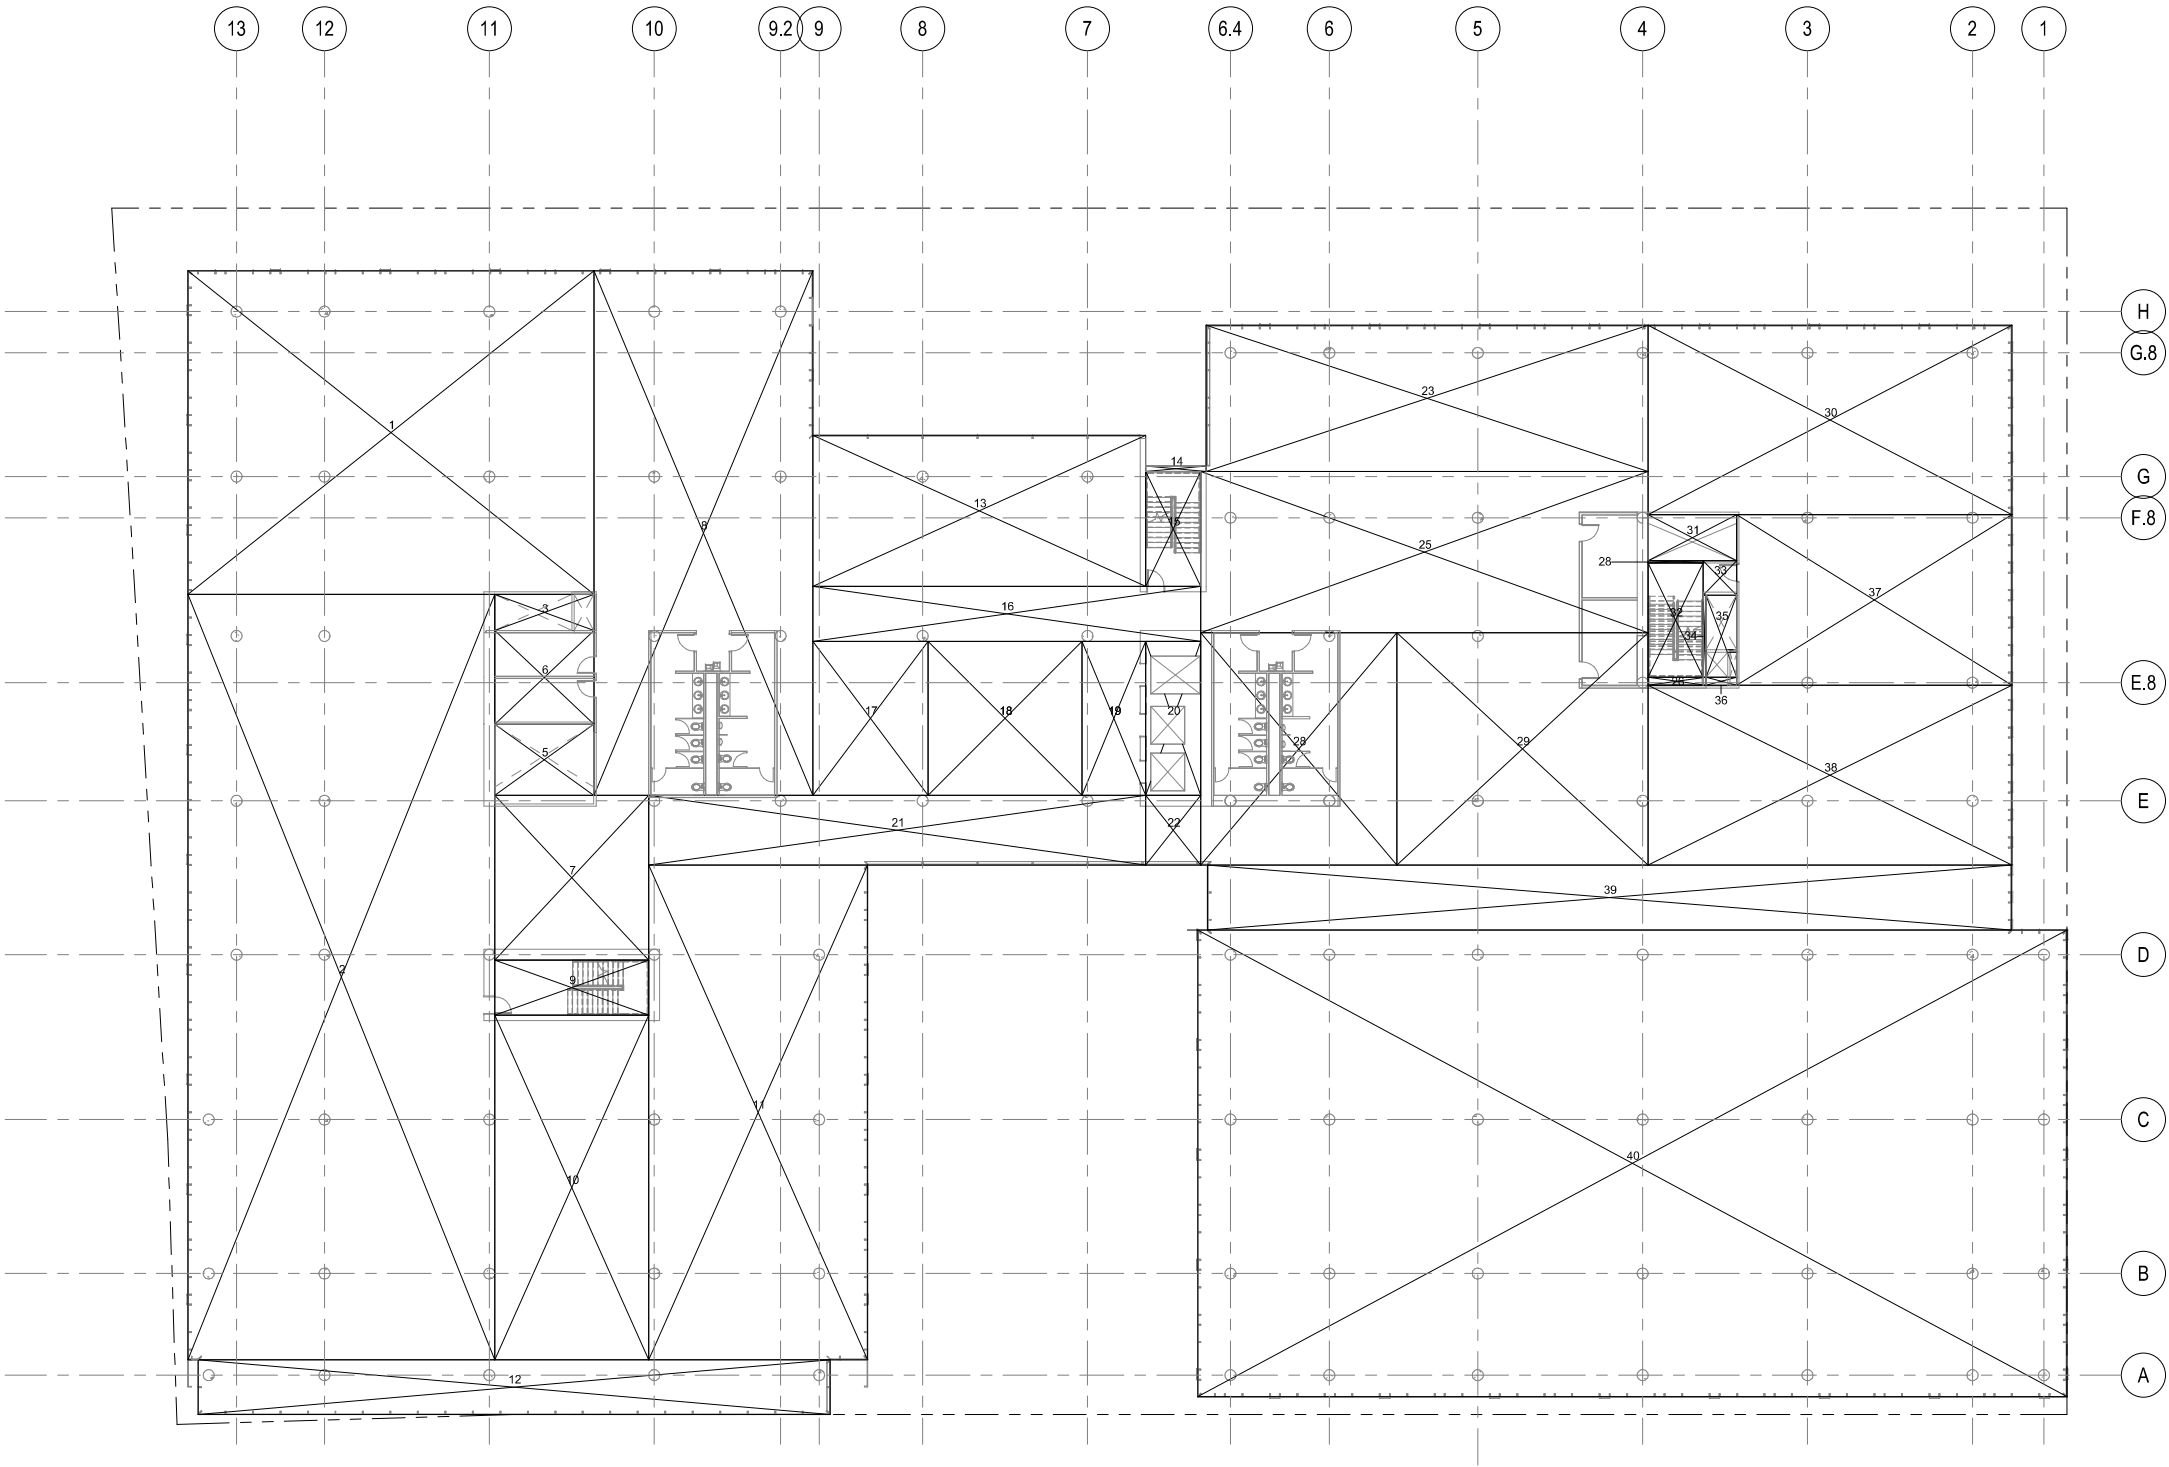


AREA SCHEDULE - LEVEL 03				
Section	Width	Length	Area	Comments
1	58' - 10 1/4"	73' - 10 1/2"	4,347 SF	
2	55' - 10"	139' - 2 3/4"	7,774 SF	
3	6' - 6 3/4"	18' - 0 1/2"	118 SF	EXEMPT
5	12' - 11"	18' - 0"	232 SF	EXEMPT
6	17' - 1"	18' - 0 1/2"	308 SF	
7	28' - 0"	30' - 0"	840 SF	
8	39' - 9 1/2"	95' - 5"	3,798 SF	
9	10' - 0"	28' - 0"	280 SF	EXEMPT
10	28' - 0"	62' - 8"	1,755 SF	
11	39' - 10"	90' - 0"	3,585 SF	
12	10' - 0"	115' - 0"	1,150 SF	
13	27' - 6"	60' - 7"	1,666 SF	
14	1' - 0"	11' - 0"	11 SF	
15	10' - 0"	20' - 10 3/4"	209 SF	EXEMPT
16	10' - 0"	70' - 7"	706 SF	
17	21' - 0"	28' - 0"	588 SF	
18	28' - 0"	28' - 0"	784 SF	
19	11' - 7"	28' - 0"	324 SF	
20	10' - 0"	28' - 0"	280 SF	EXEMPT
21	12' - 8"	90' - 5"	1,145 SF	
22	10' - 0"	12' - 8"	127 SF	
23	26' - 7 1/2"	80' - 5"	2,140 SF	
25	29' - 4"	81' - 5"	2,387 SF	
26	1' - 5 3/4"	10' - 6 1/4"	15 SF	
28	0' - 5 1/4"	10' - 0"	4 SF	
28	35' - 8 1/2"	42' - 2 3/4"	1,508 SF	
29	42' - 2 3/4"	45' - 8 1/2"	1,930 SF	
30	34' - 5 1/4"	66' - 2"	2,279 SF	
31	8' - 4 3/4"	16' - 1"	135 SF	EXEMPT
32	10' - 0"	20' - 9"	207 SF	EXEMPT
33	6' - 1"	6' - 3 1/4"	36 SF	
34	0' - 6 1/4"	14' - 11"	8 SF	
35	5' - 6 3/4"	14' - 11"	83 SF	EXEMPT
36	1' - 5 3/4"	5' - 6 3/4"	8 SF	
37	31' - 0 1/2"	50' - 1"	1,554 SF	
38	32' - 8 1/2"	66' - 2"	2,164 SF	
39	11' - 10"	146' - 3"	1,731 SF	
40	84' - 11"	158' - 1"	13,424 SF	
			58,643 SF	

1 MU2 LEVEL 03 - AREA CALCULATION
1/16" = 1'-0"

 

Project No: 491910.000

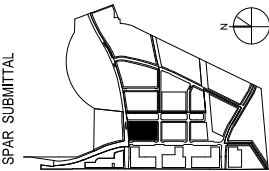

SPAR SUBMITTAL

SUBJECT TO THE BAY MEADOWS
PHASE II DEVELOPMENT AGREEMENT

MU2 OFFICE - LEVEL 03 AREA PLAN

1/16" = 1'-0"

MU2


BAY MEADOWS II
SAN MATEO, CALIFORNIA

All reproduction & intellectual property rights reserved © 2019

NOT FOR CONSTRUCTION


09/25/2020

O-A0.26

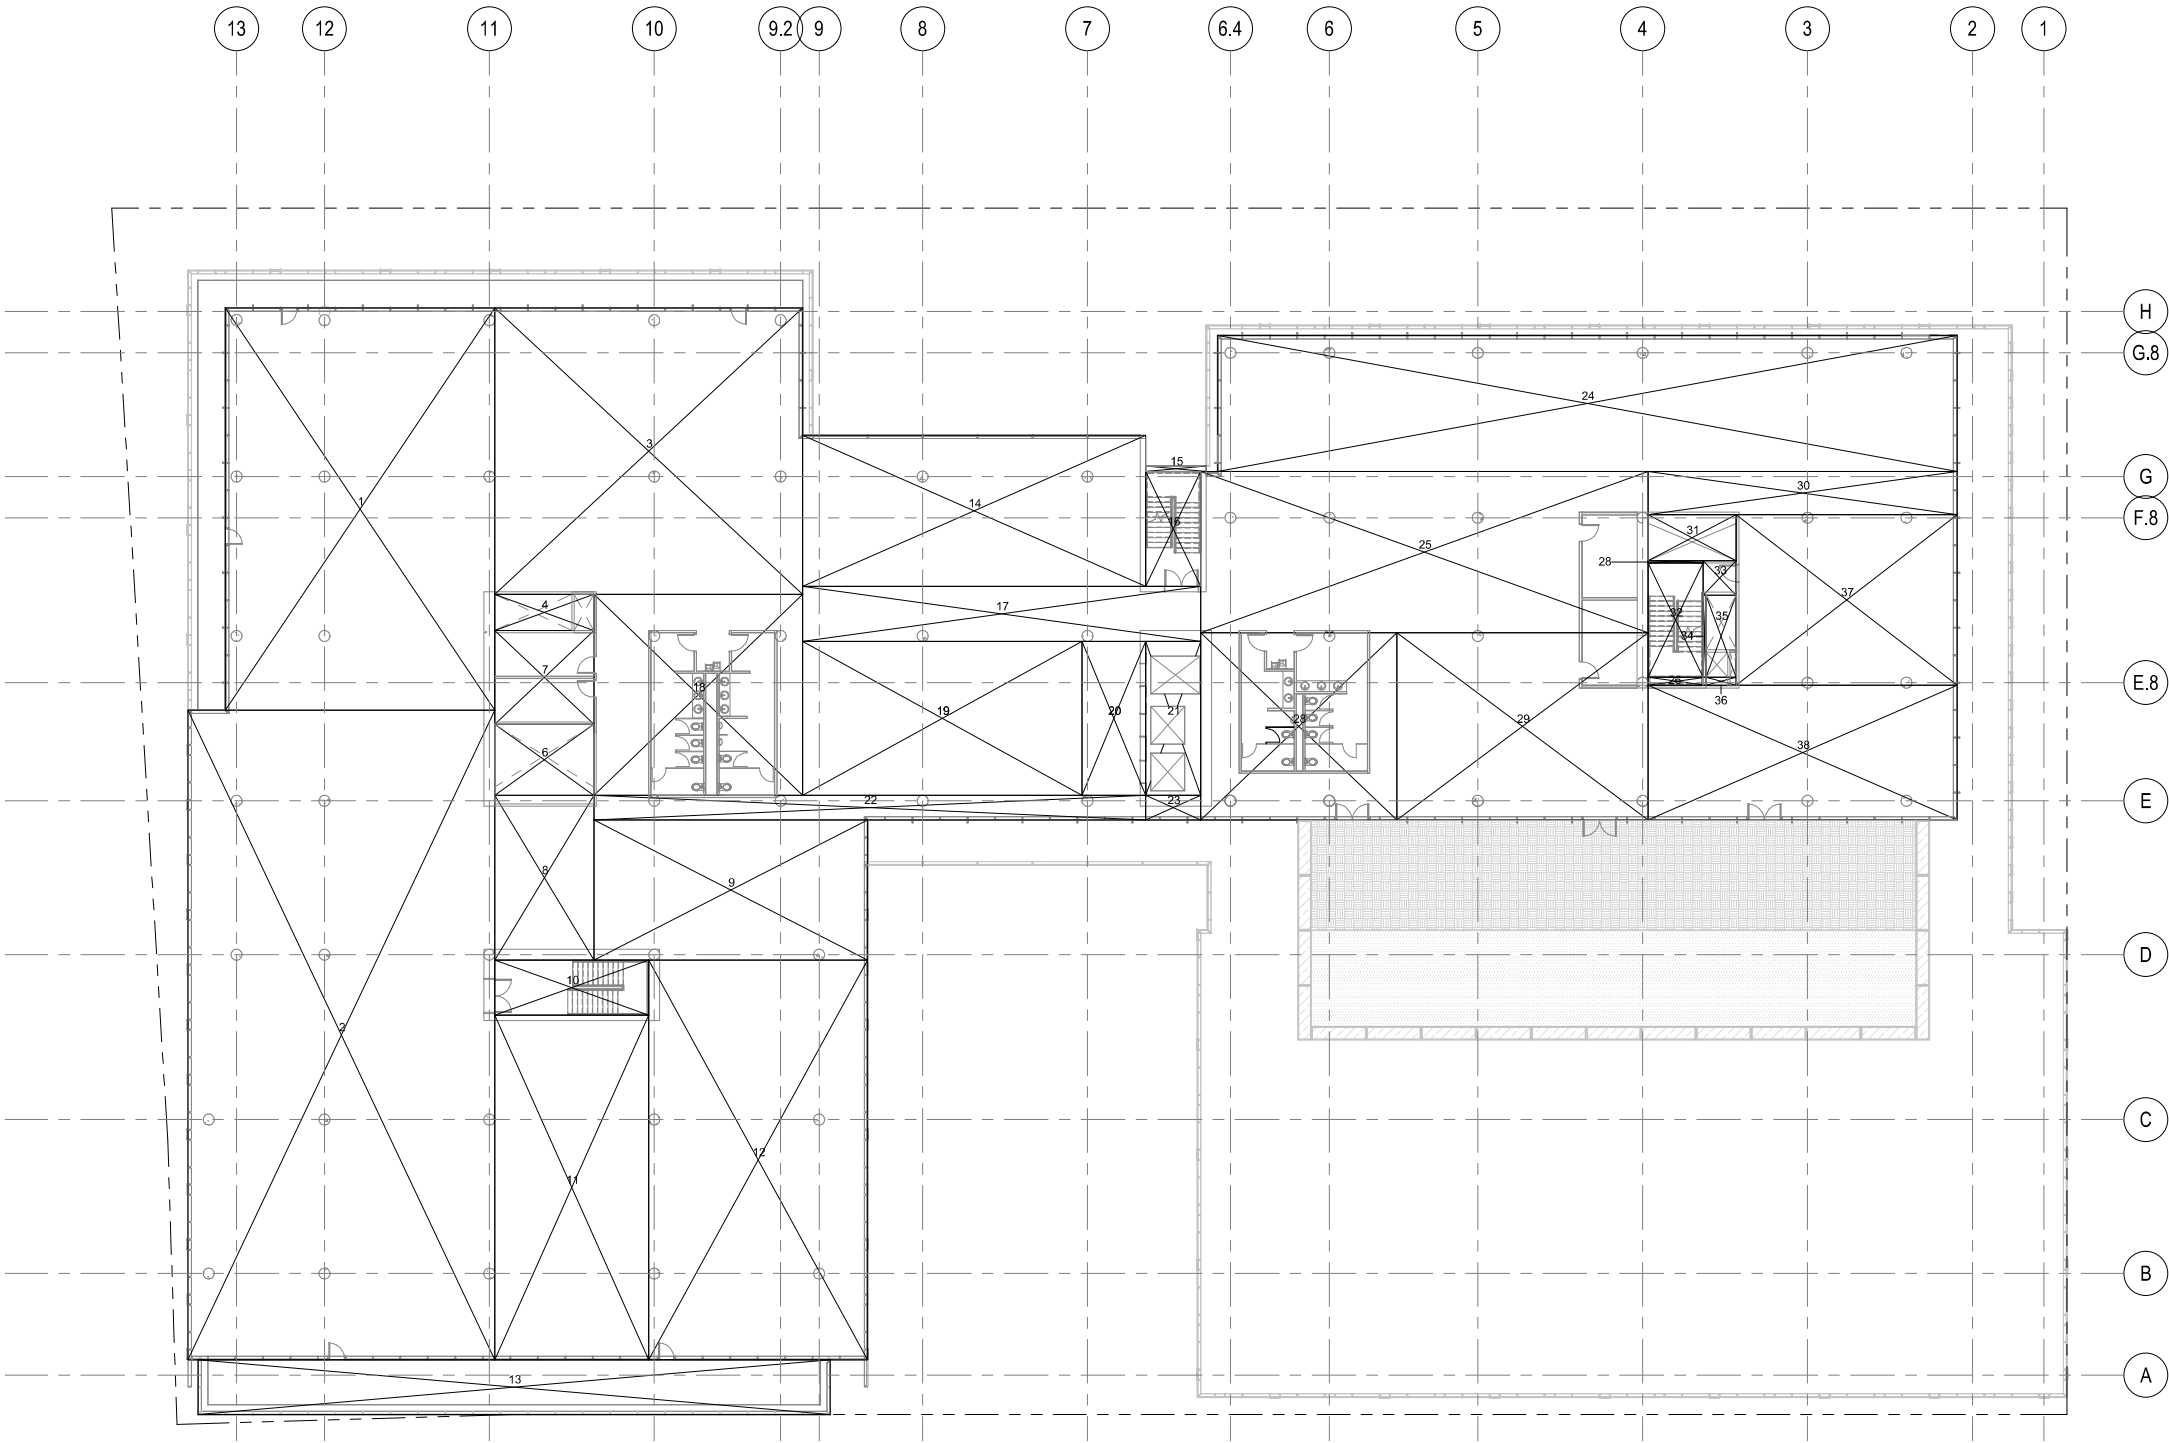

AREA SCHEDULE - LEVEL 04				
Section	Width	Length	Area	Comments
1	49'-0"	73'-2"	3,585 SF	
2	55'-10"	118'-2"	6,598 SF	
3	52'-1 1/4"	56'-0"	2,918 SF	
4	6'-6 3/4"	18'-0"	118 SF	EXEMPT
6	12'-11"	18'-0"	232 SF	EXEMPT
7	17'-1"	18'-0 1/2"	308 SF	
8	18'-0 1/2"	30'-0"	541 SF	
9	25'-6"	49'-9 1/2"	1,270 SF	
10	10'-0"	26'-0"	260 SF	EXEMPT
11	28'-0"	62'-8"	1,755 SF	
12	39'-10"	72'-8"	2,895 SF	
13	10'-0"	115'-0"	1,150 SF	
14	27'-6"	62'-5"	1,716 SF	
15	1'-0"	11'-0"	11 SF	
16	10'-0"	20'-10 3/4"	209 SF	EXEMPT
17	10'-0"	72'-5"	724 SF	
18	36'-6 3/4"	37'-11 1/2"	1,388 SF	
19	28'-0"	50'-10"	1,423 SF	
20	11'-7"	28'-0"	324 SF	
21	10'-0"	28'-0"	280 SF	EXEMPT
22	4'-6"	100'-4 1/2"	452 SF	
23	4'-6"	10'-0"	45 SF	
24	24'-9 1/2"	134'-6 3/4"	3,334 SF	
25	29'-4"	81'-5"	2,387 SF	
26	1'-5 3/4"	10'-6 1/4"	15 SF	
28	0'-5 1/4"	10'-0"	4 SF	
28	34'-0 3/4"	35'-8 1/2"	1,216 SF	
29	34'-0 3/4"	45'-8 1/2"	1,557 SF	
30	7'-10"	56'-2 1/2"	440 SF	
31	8'-4 3/4"	16'-0 1/4"	134 SF	EXEMPT
32	10'-0"	20'-9"	207 SF	EXEMPT
33	6'-0 1/4"	6'-3 1/4"	38 SF	
34	0'-6 1/4"	14'-11"	8 SF	
35	5'-6"	14'-11"	82 SF	EXEMPT
36	1'-5 3/4"	6'-6"	8 SF	
37	31'-0 1/2"	40'-2 1/2"	1,248 SF	
38	24'-6 1/2"	56'-2 1/2"	1,379 SF	
			40,281 SF	

① MU2 LEVEL 04 - AREA CALCULATION
1/16" = 1'-0"

 


WILSON
MEANY

BAY MEADOWS
LAND COMPANY

HART HOWERTON
NEW YORK • SAN FRANCISCO

Perkins&Will

Project No: 491910.000

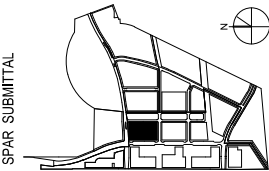

SPAR SUBMITTAL

SUBJECT TO THE BAY MEADOWS
PHASE II DEVELOPMENT AGREEMENT

MU2 OFFICE - LEVEL 04 AREA PLAN

1/16" = 1'-0"

MU2


BAY MEADOWS II
SAN MATEO, CALIFORNIA

All reproduction & intellectual property rights reserved © 2019

NOT FOR CONSTRUCTION

09/25/2020

O-A0.27

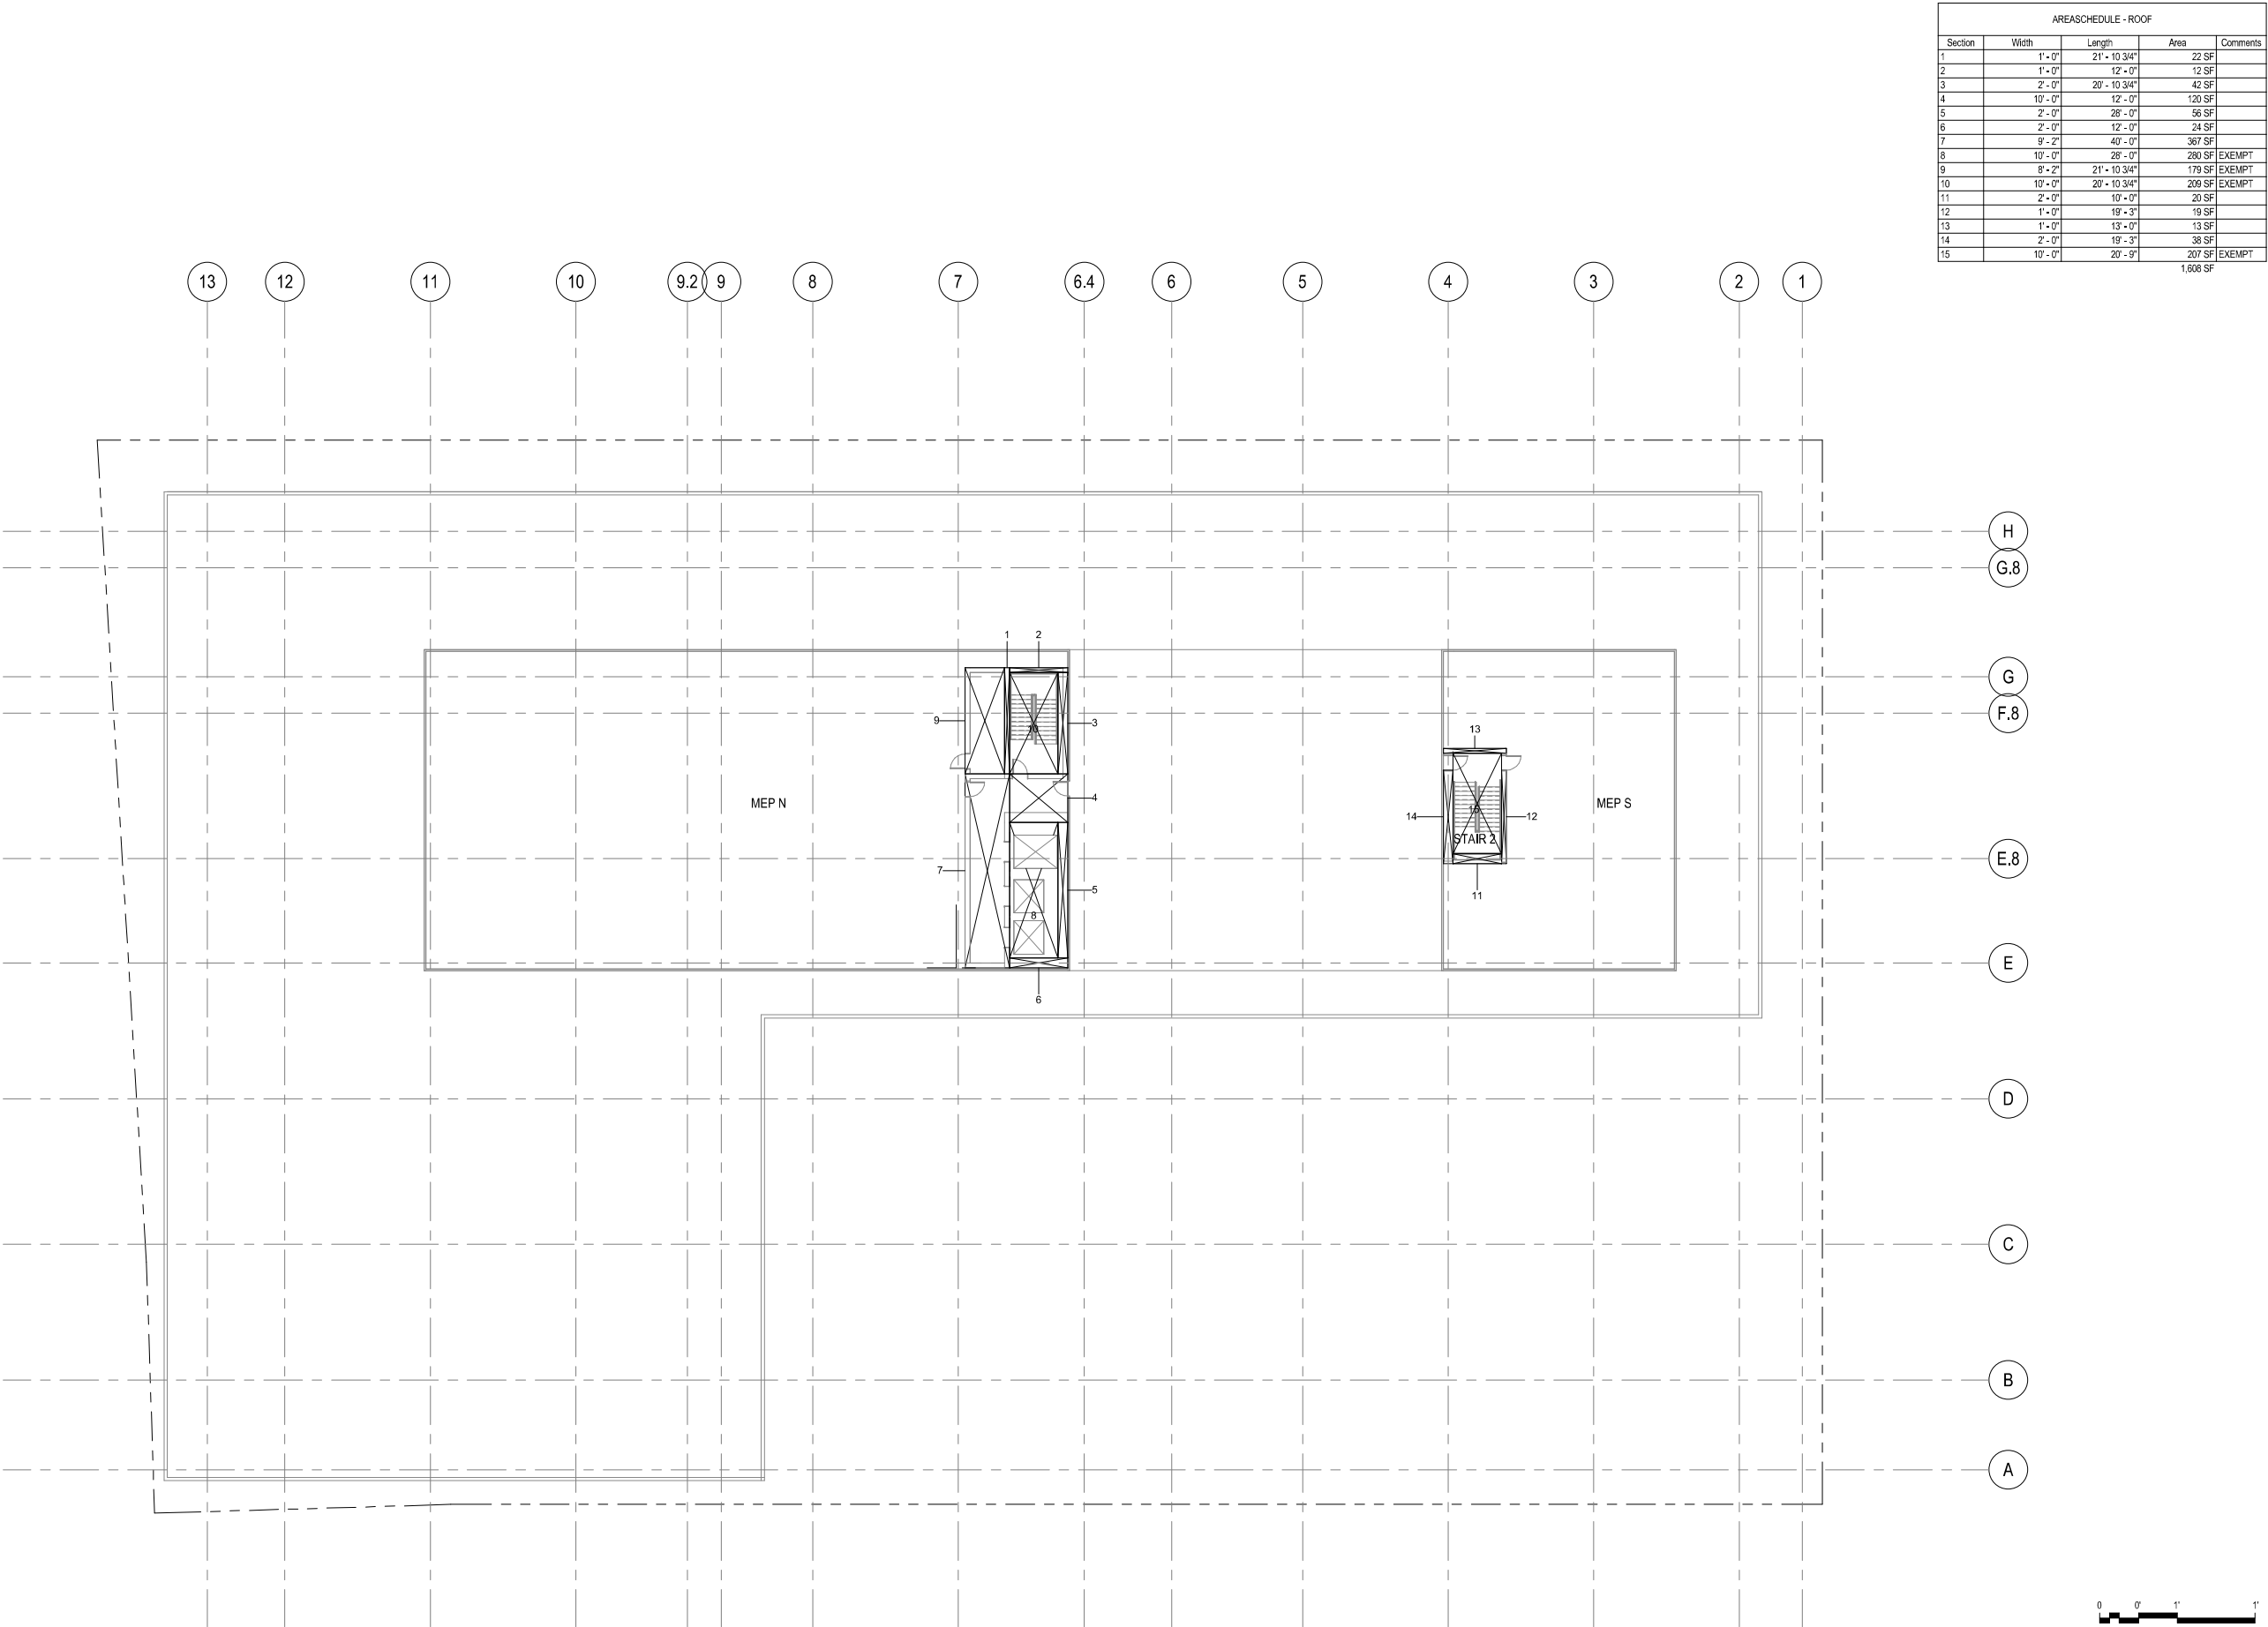

AREASCHEDULE - ROOF				
Section	Width	Length	Area	Comments
1	1'-0"	21'-10 3/4"	22 SF	
2	1'-0"	12'-0"	12 SF	
3	2'-0"	20'-10 3/4"	42 SF	
4	10'-0"	12'-0"	120 SF	
5	2'-0"	28'-0"	56 SF	
6	2'-0"	12'-0"	24 SF	
7	9'-2"	40'-0"	367 SF	
8	10'-0"	28'-0"	280 SF	EXEMPT
9	8'-2"	21'-10 3/4"	179 SF	EXEMPT
10	10'-0"	20'-10 3/4"	209 SF	EXEMPT
11	2'-0"	10'-0"	20 SF	
12	1'-0"	19'-3"	19 SF	
13	1'-0"	13'-0"	13 SF	
14	2'-0"	19'-3"	38 SF	
15	10'-0"	20'-9"	207 SF	EXEMPT
			1,608 SF	

1 LOWER ROOF PLAN AREA PLAN
1/16" = 1'-0"


WILSON
MEANY

BAY MEADOWS
LAND COMPANY

HART HOWERTON
NEW YORK · SAN FRANCISCO

Perkins&Will

Project No: 491910.000

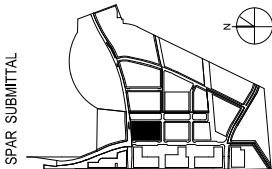

SUBJECT TO THE BAY MEADOWS
PHASE II DEVELOPMENT AGREEMENT

MU2 OFFICE - ROOF LEVEL AREA PLAN

1/16" = 1'-0"

MU2


BAY MEADOWS II
SAN MATEO, CALIFORNIA

All reproduction & intellectual property rights reserved © 2019

NOT FOR CONSTRUCTION

09/25/2020

O-A0.28

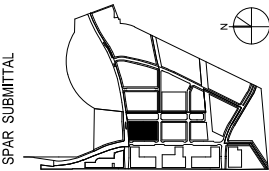

SUBJECT TO THE BAY MEADOWS
PHASE II DEVELOPMENT AGREEMENT

MU2 OFFICE PARKING - B3 PLAN

1/16" = 1'-0"

MU2


BAY MEADOWS II
SAN MATEO, CALIFORNIA

All reproduction & intellectual property rights reserved © 2019


NOT FOR CONSTRUCTION


09/25/2020

O-A1.01

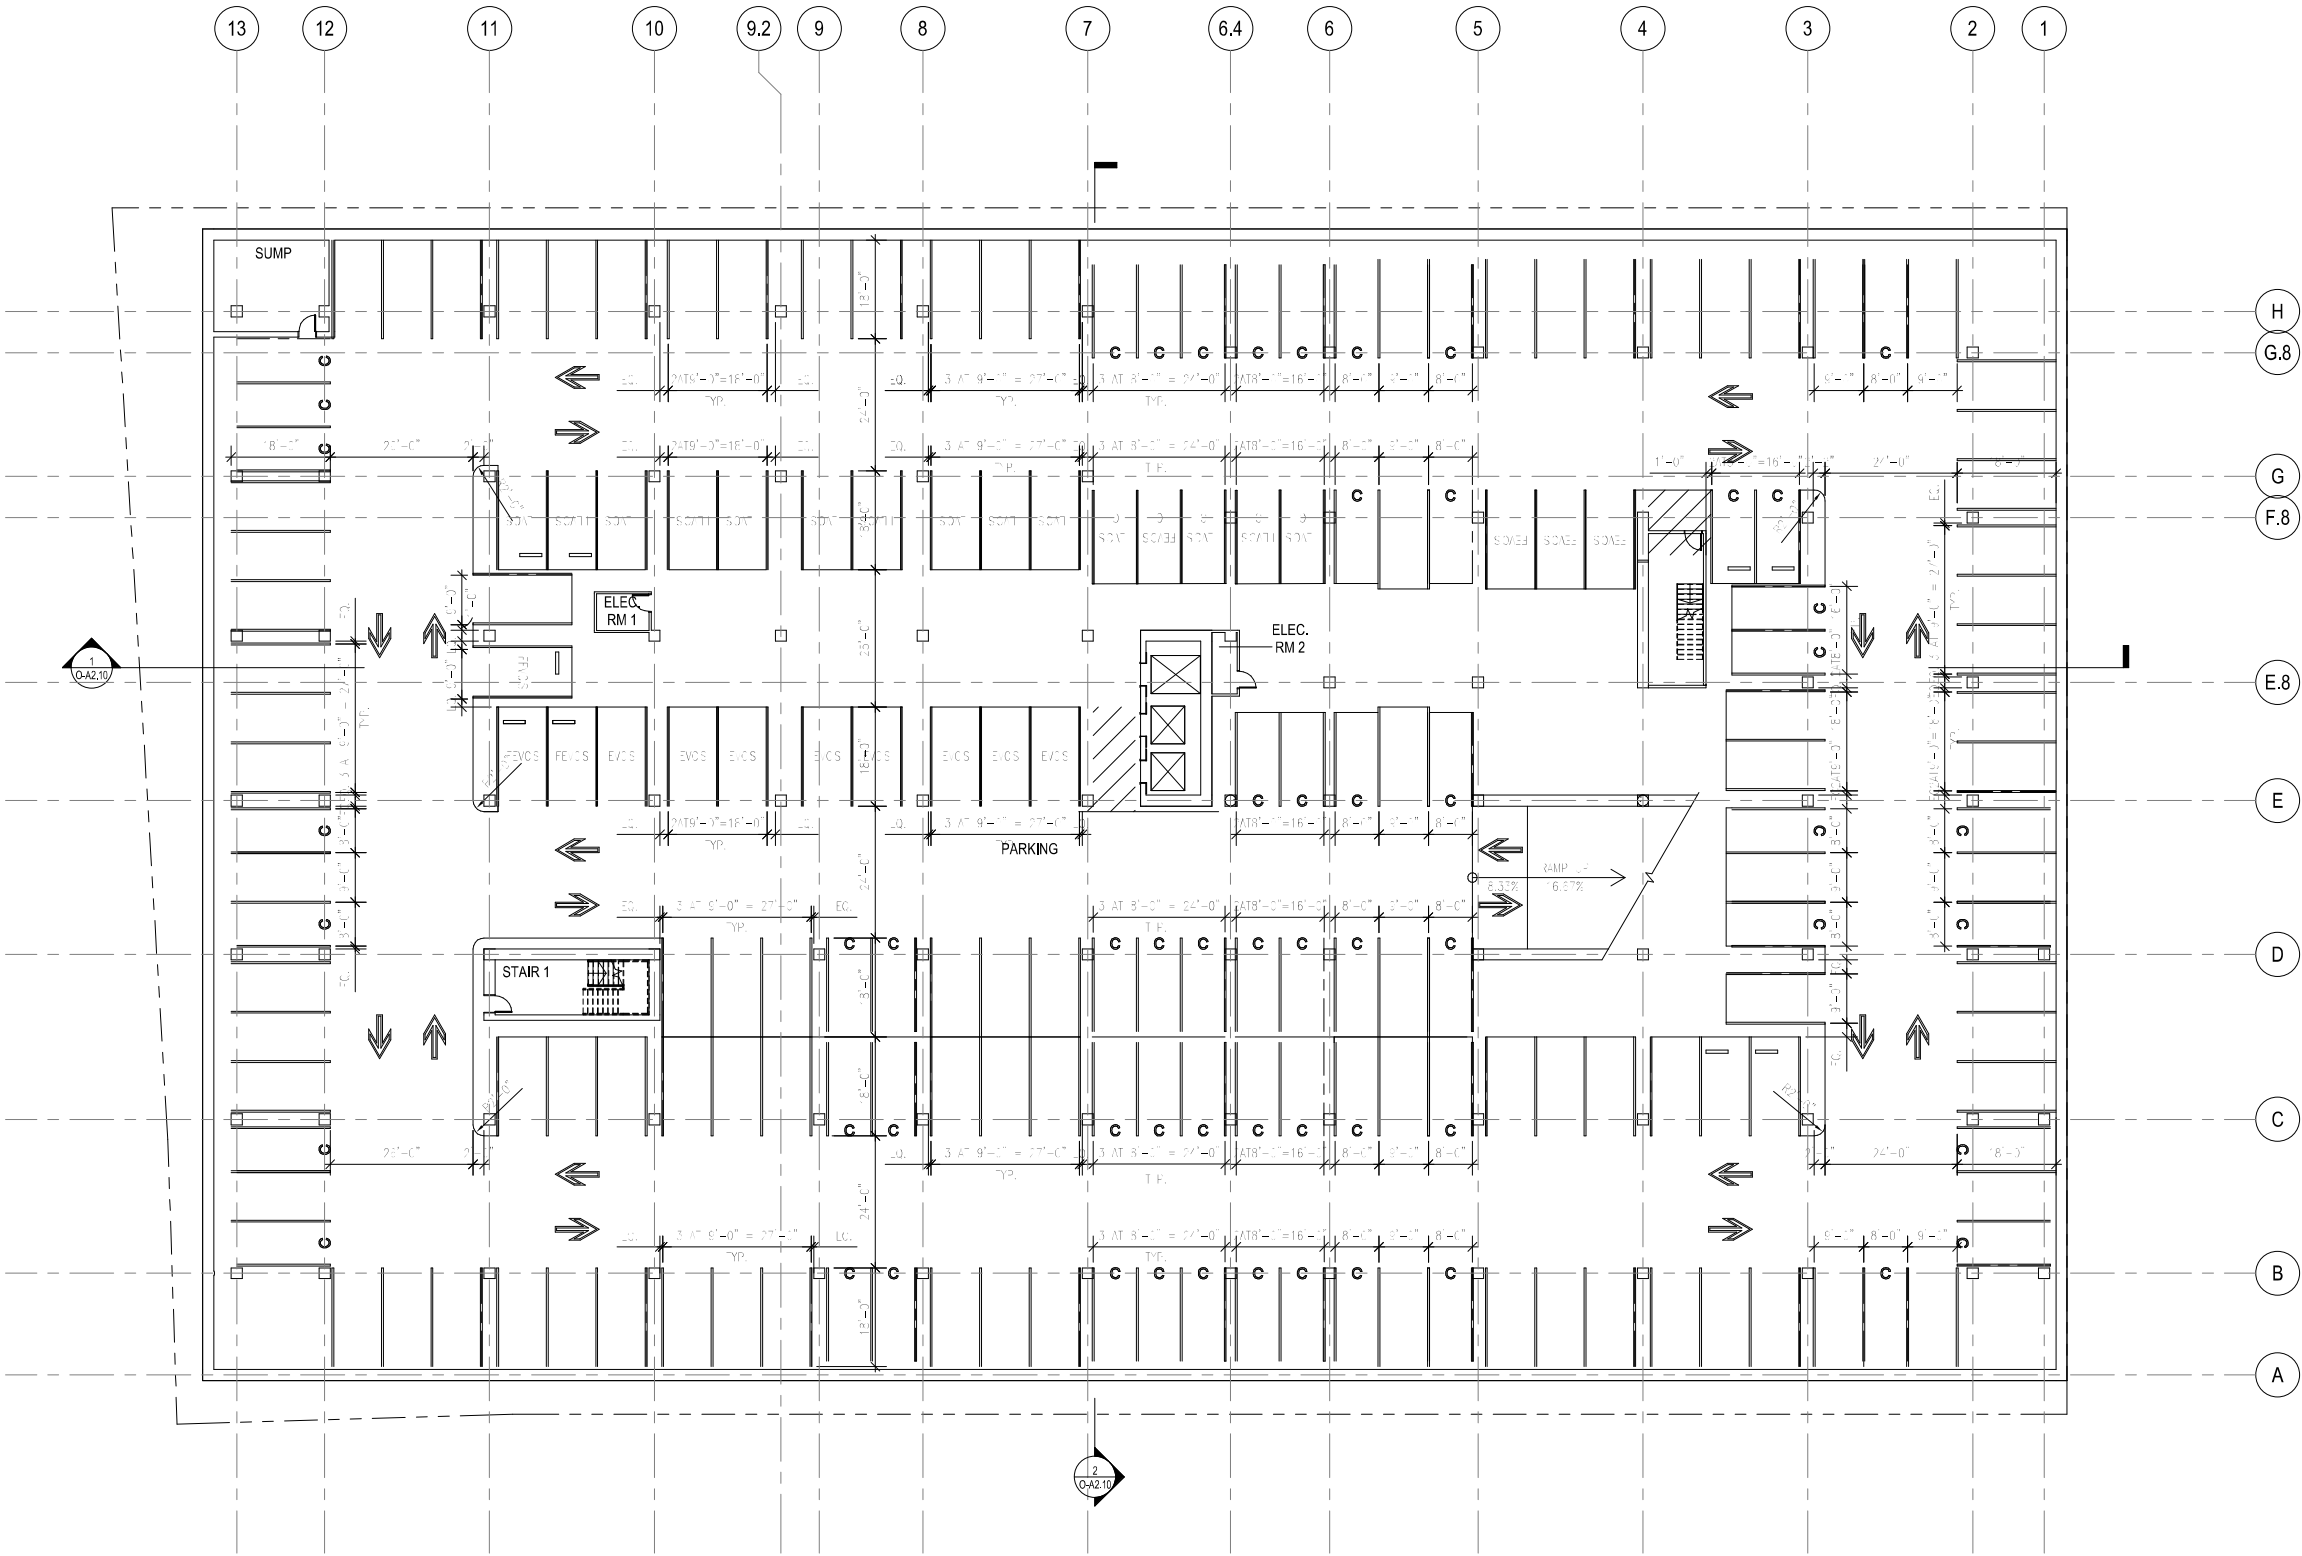

1 MU2 OFFICE PARKING - B3 PLAN
1/16" = 1'-0"

 

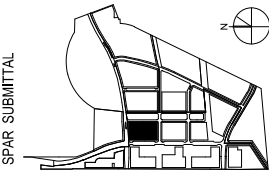

SUBJECT TO THE BAY MEADOWS
PHASE II DEVELOPMENT AGREEMENT

MU2 OFFICE PARKING - B2 PLAN

1/16" = 1'-0"

MU2


BAY MEADOWS II
SAN MATEO, CALIFORNIA

All reproduction & intellectual property rights reserved © 2019


NOT FOR CONSTRUCTION


09/25/2020

O-A1.02

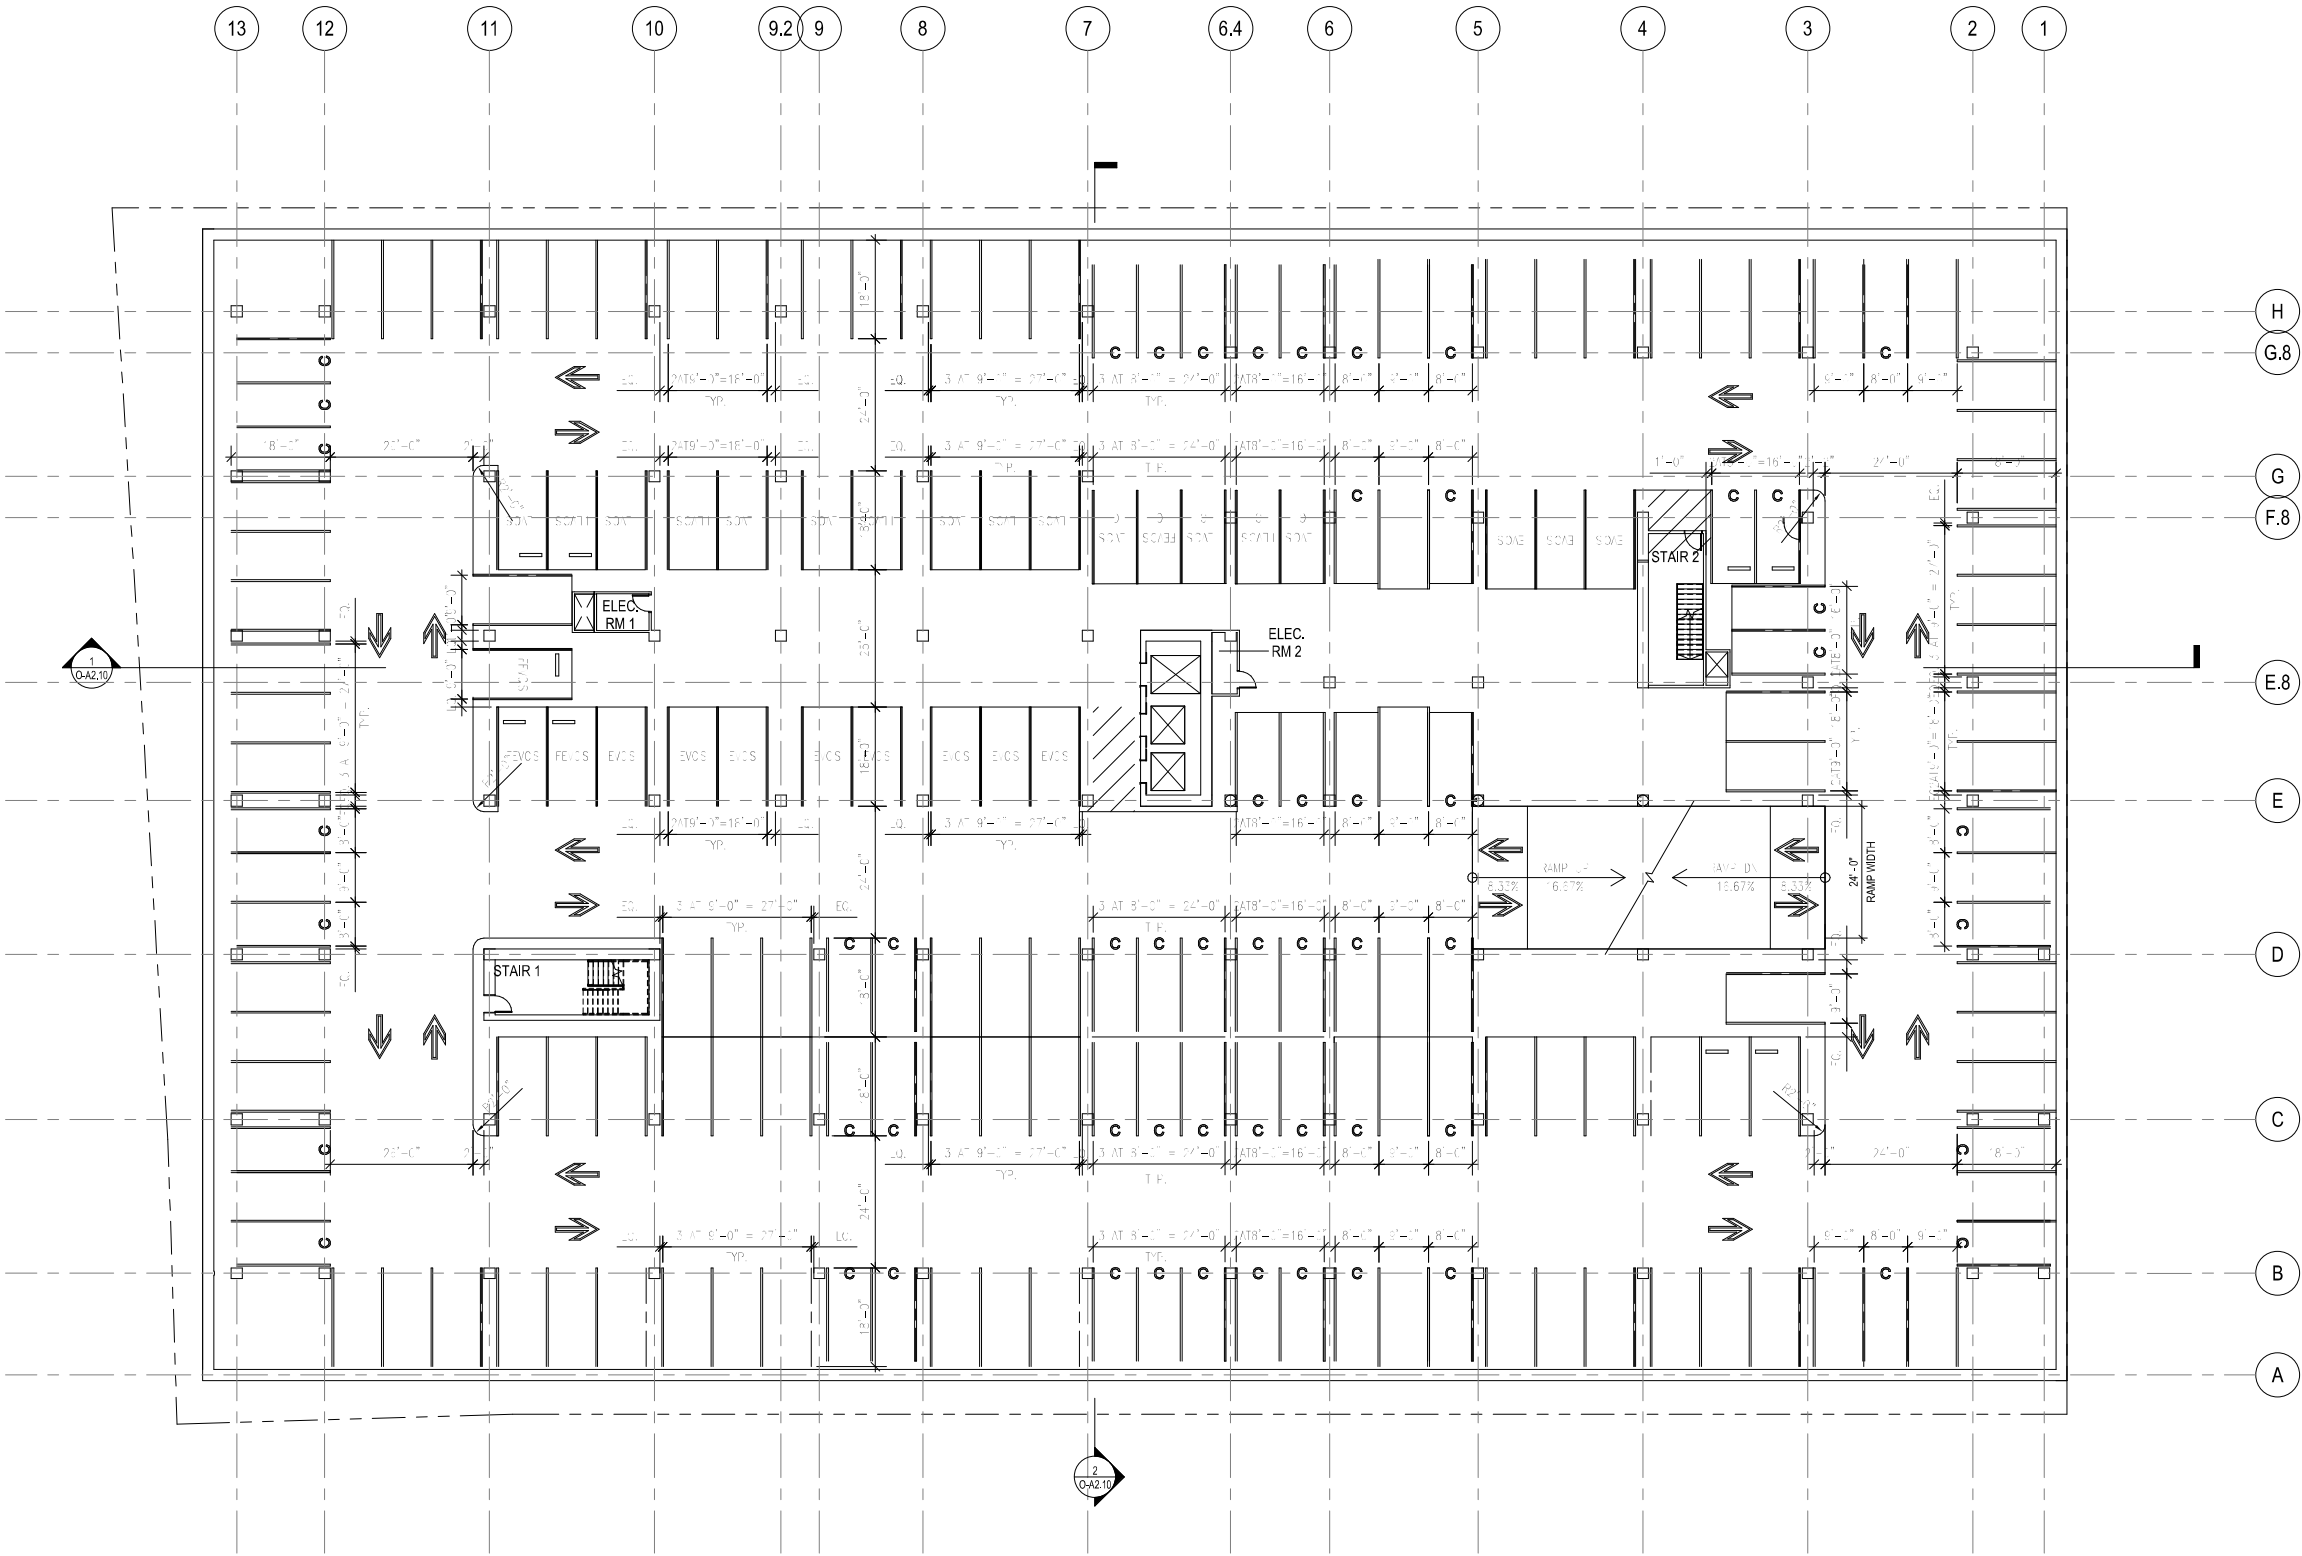

1 MU2 OFFICE PARKING - B2 PLAN
1/16" = 1'-0"

 

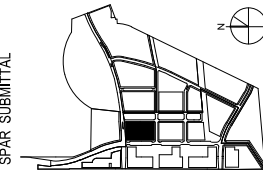

SUBJECT TO THE BAY MEADOWS
PHASE II DEVELOPMENT AGREEMENT

MU2 OFFICE PARKING - B1 PLAN

1/16" = 1'-0"

BAY MEADOWS II

SAN MATEO, CALIFORNIA


All reproduction & intellectual property rights reserved © 2019

MU2


NOT FOR CONSTRUCTION


09/25/2020

O-A1.03

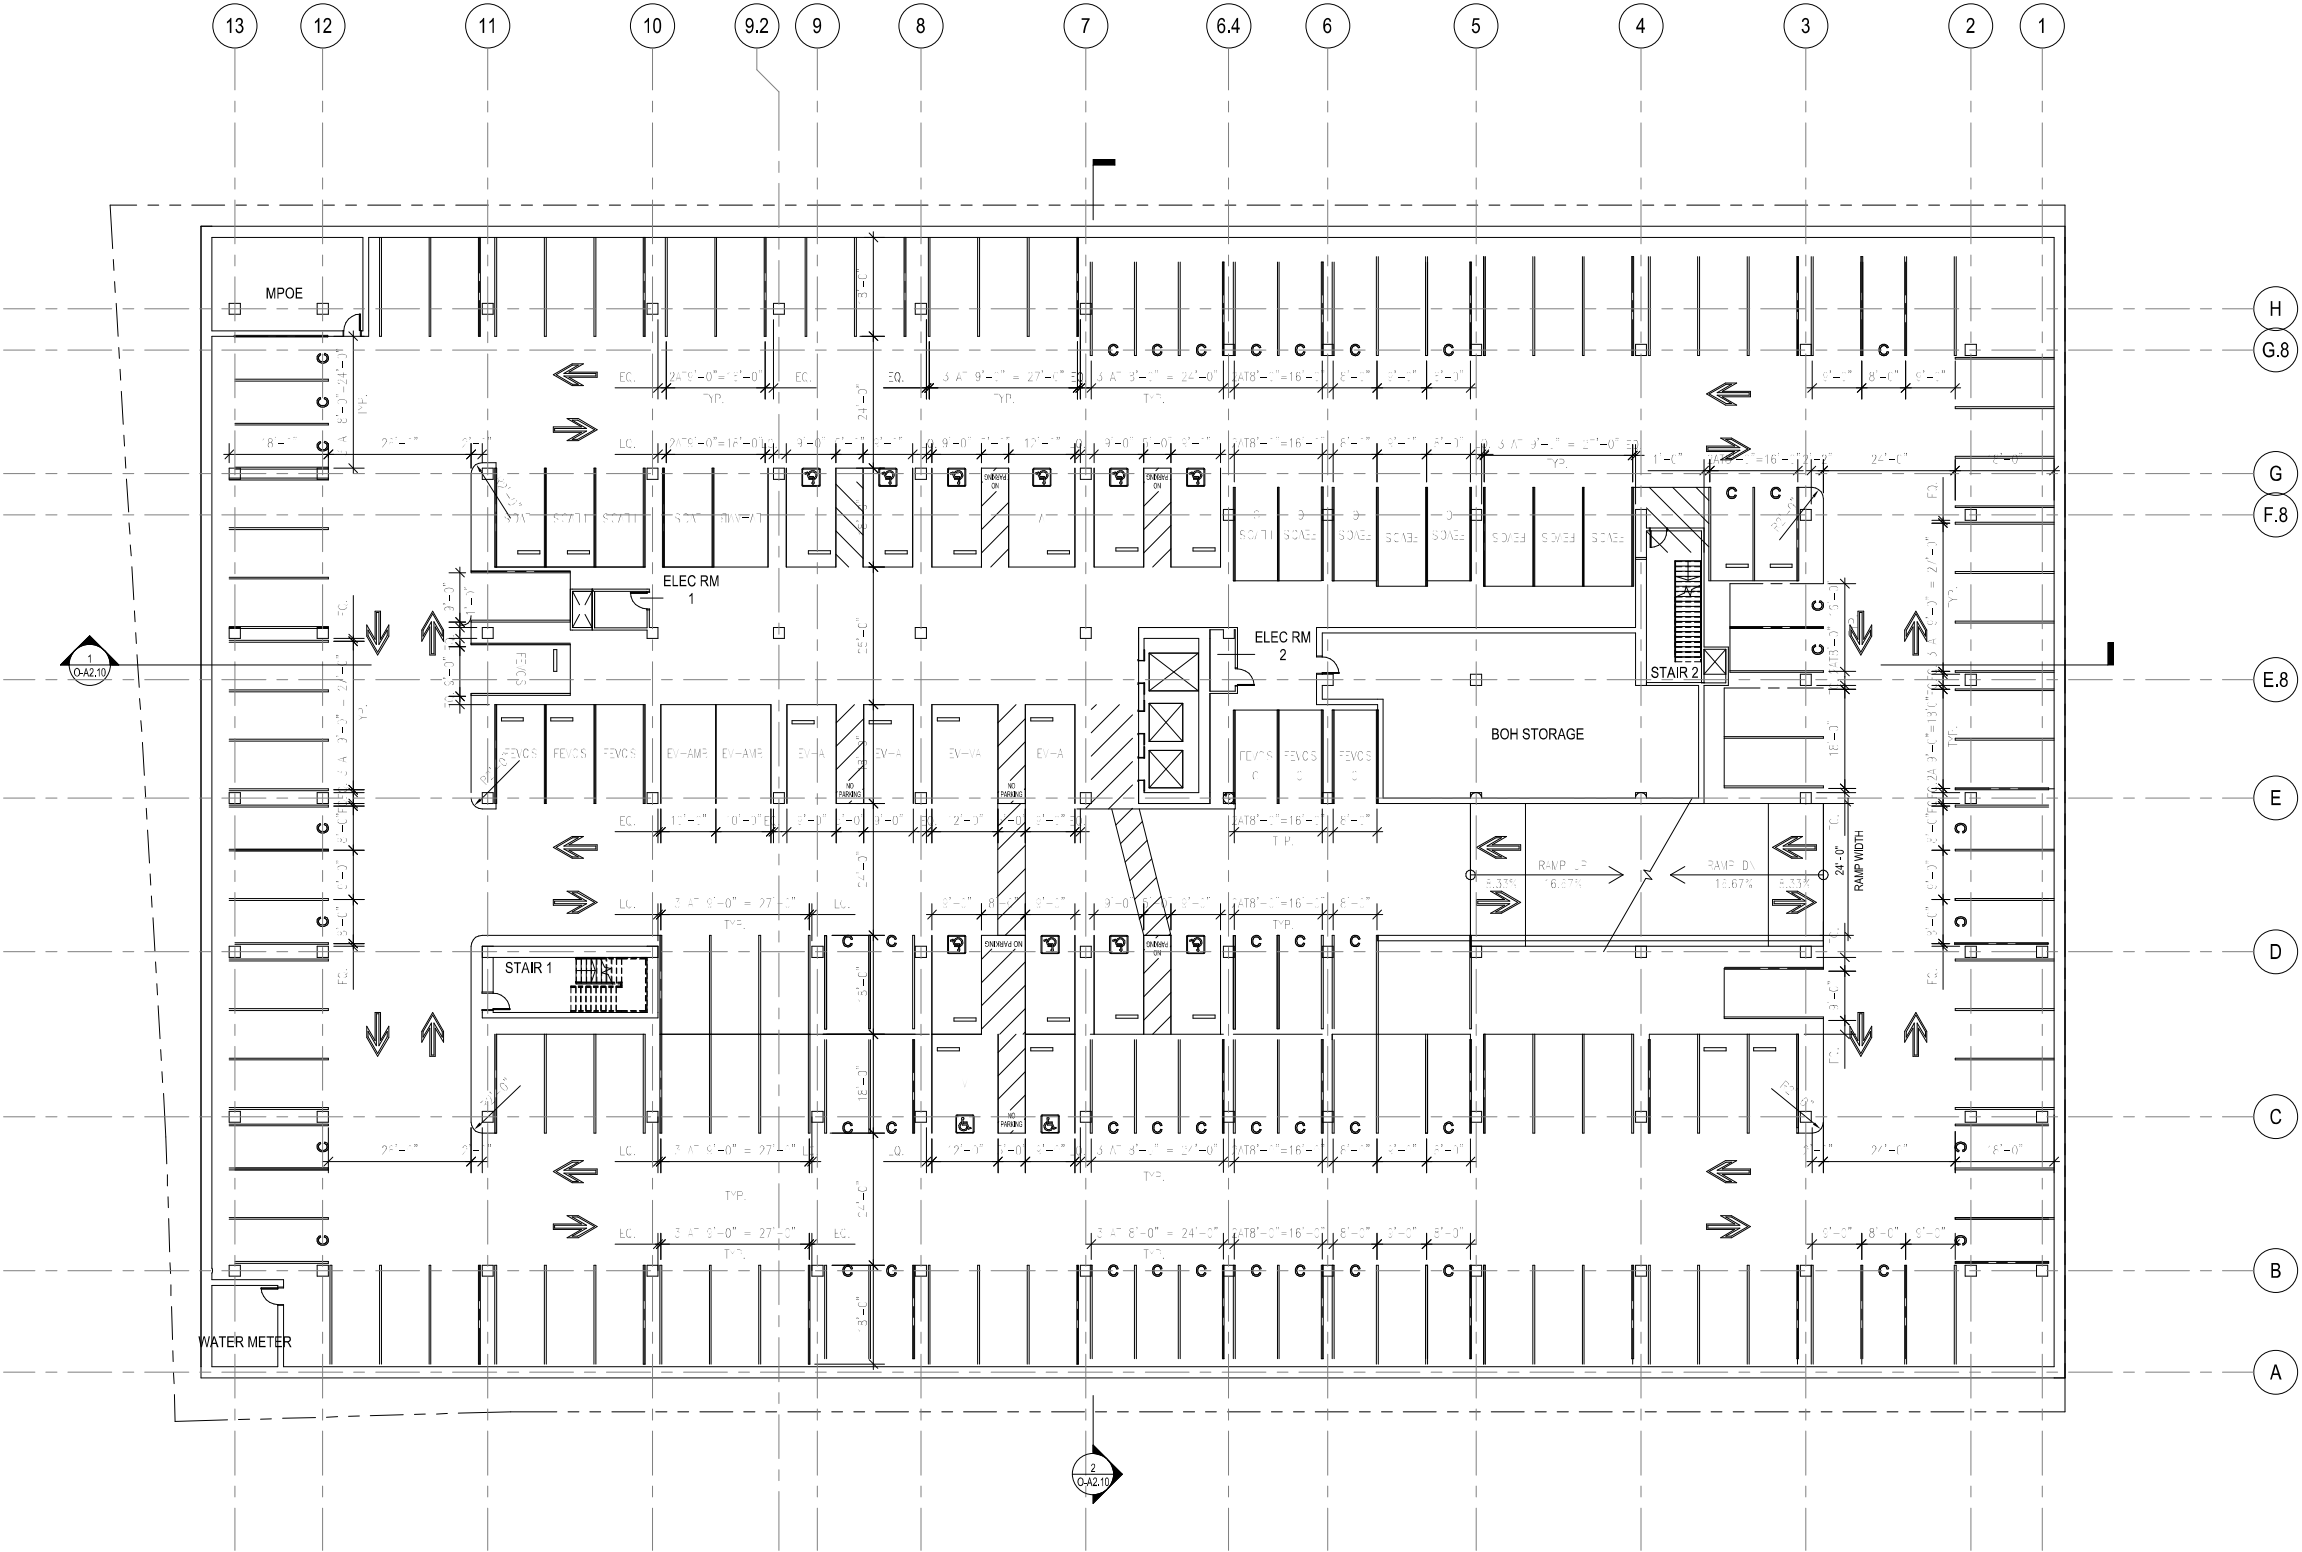


1 MU2 OFFICE PARKING - B1 PLAN
1/16" = 1'-0"

 

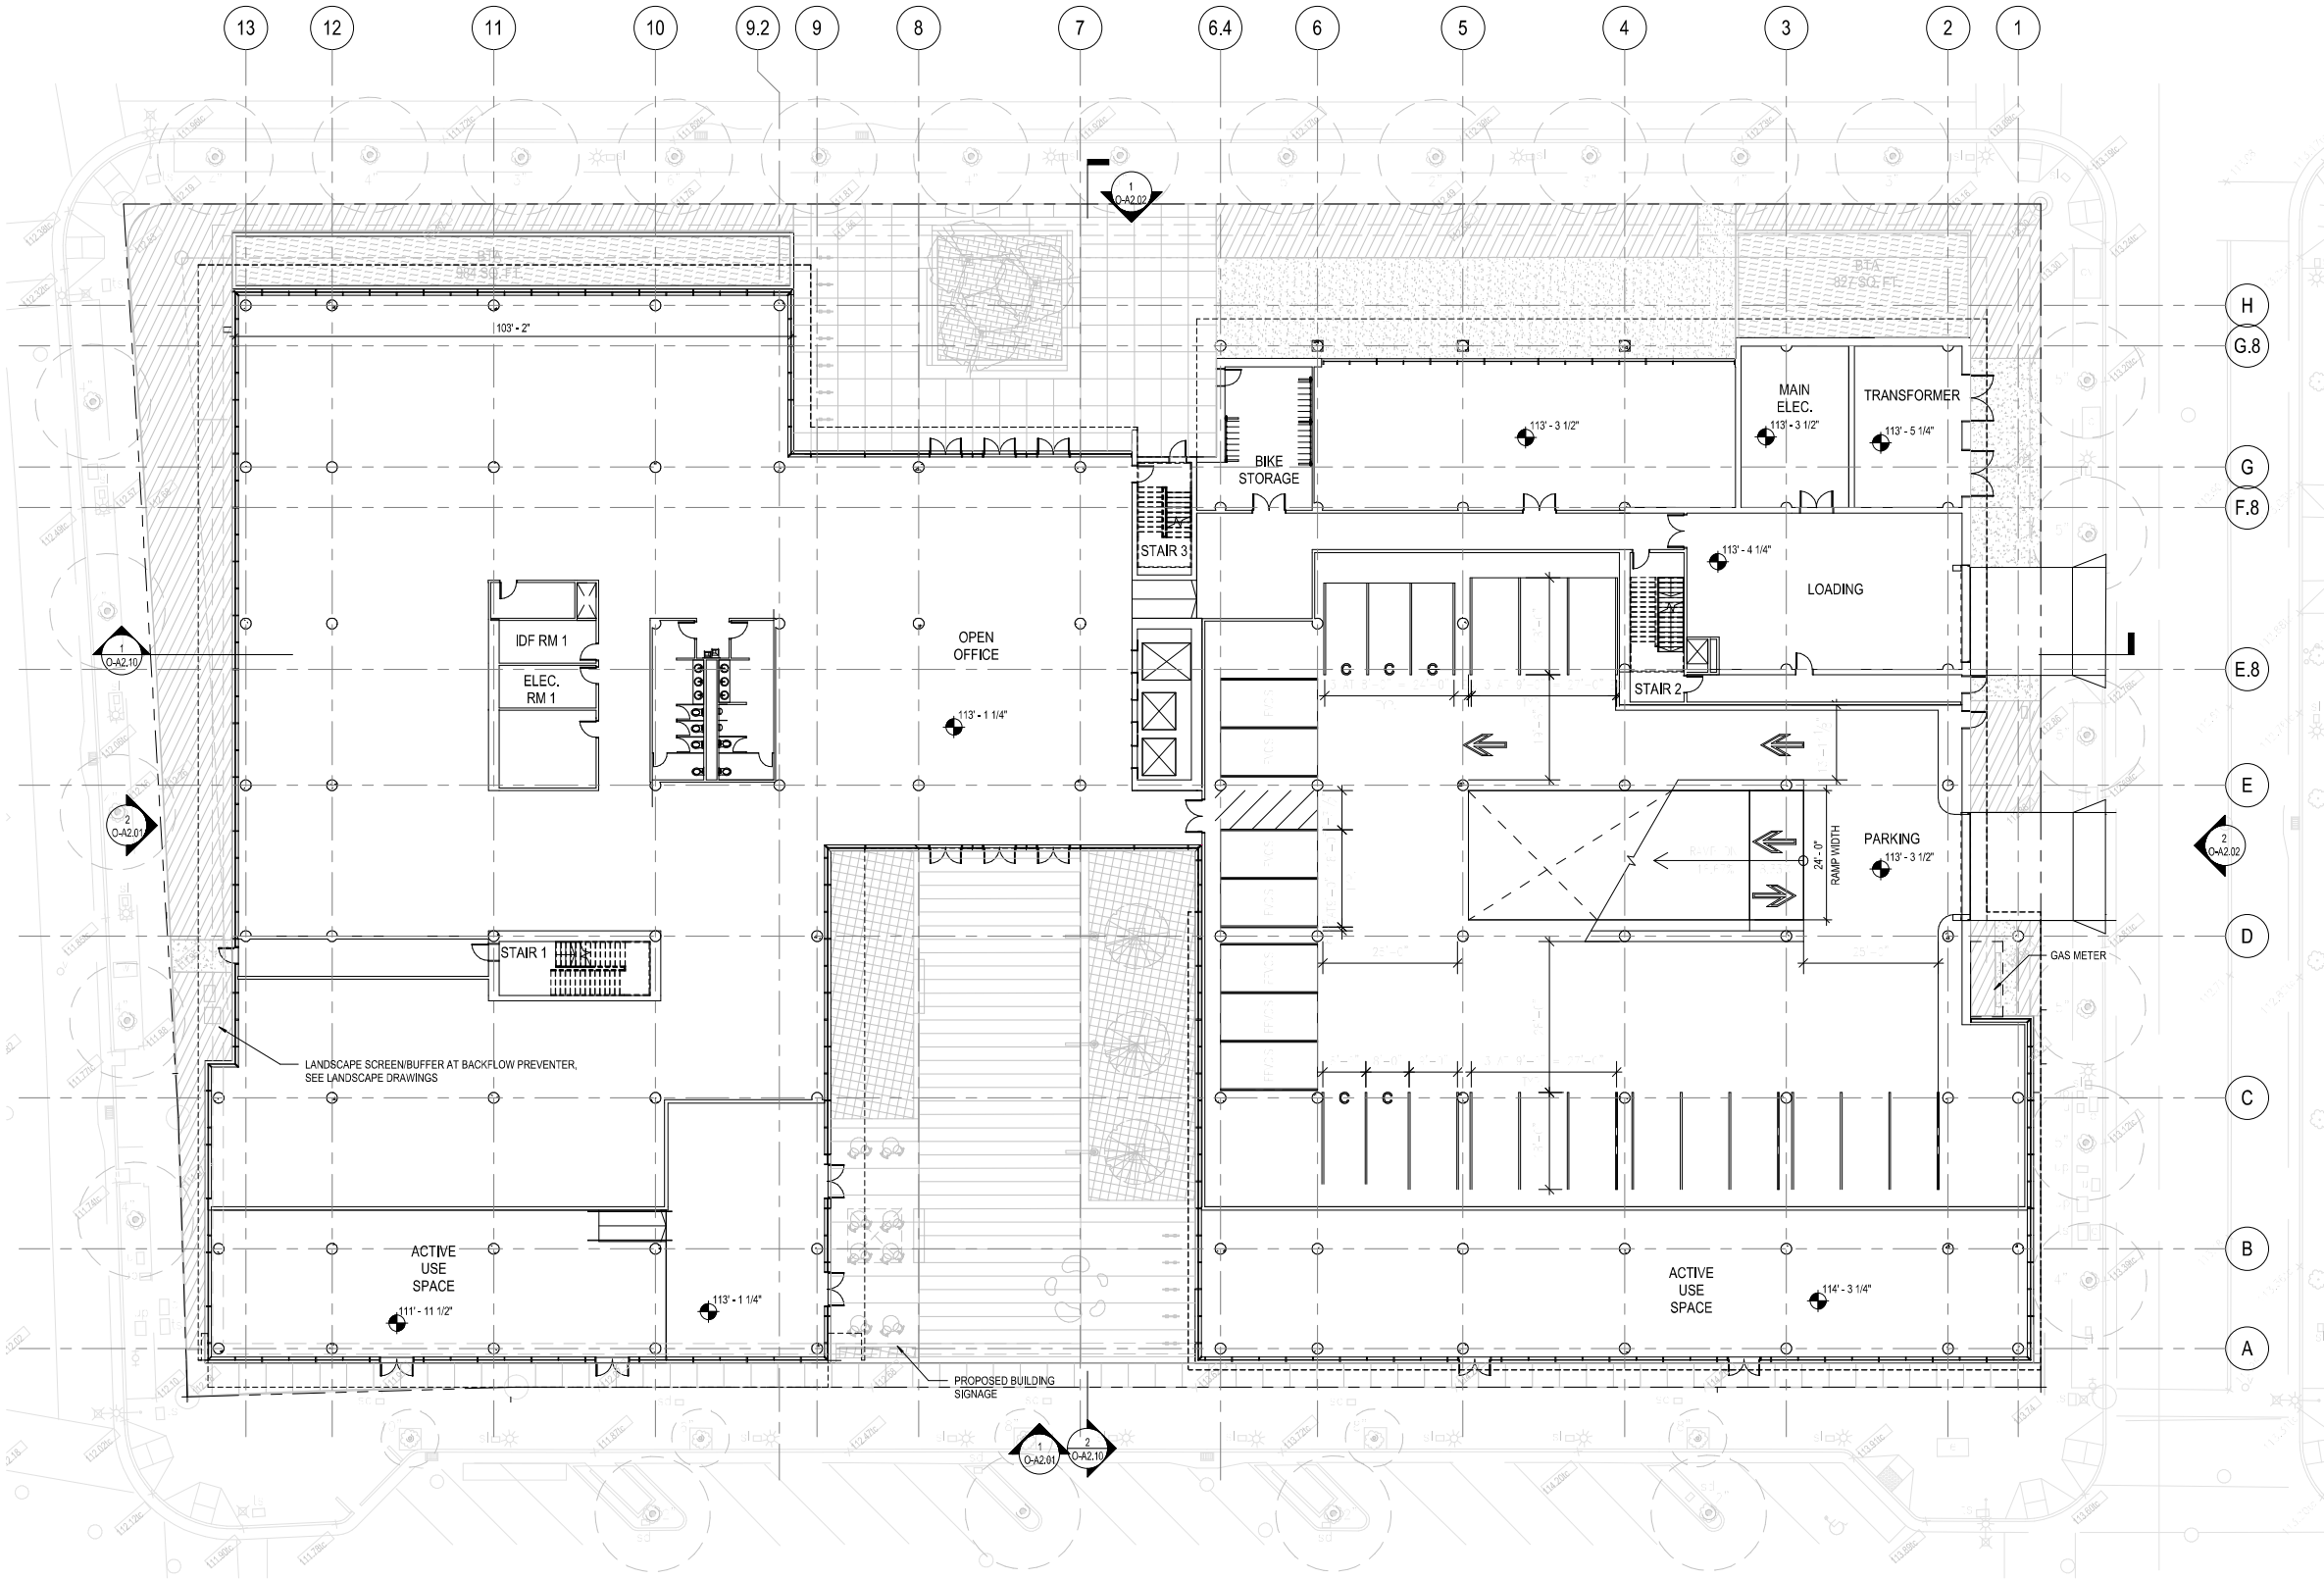

1 MU2 OFFICE - LEVEL 01 PLAN
1/16" = 1'-0"

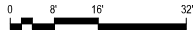


WILSON
MEANY

BAY MEADOWS
LAND COMPANY

HART HOWERTON
NEW YORK • SAN FRANCISCO

Perkins&Will

Project No: 491910.000

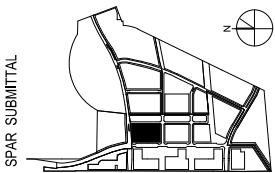

SUBJECT TO THE BAY MEADOWS
PHASE II DEVELOPMENT AGREEMENT

MU2 OFFICE - LEVEL 01 PLAN

1/16" = 1'-0"

MU2


BAY MEADOWS II
SAN MATEO, CALIFORNIA

All reproduction & intellectual property rights reserved © 2019

NOT FOR CONSTRUCTION

09/25/2020

O-A1.04

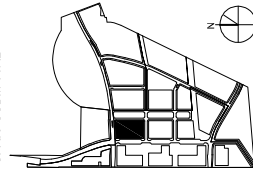

SUBJECT TO THE BAY MEADOWS
PHASE II DEVELOPMENT AGREEMENT

MU2 OFFICE - LEVEL 01 ALTERNATE
PLAN

As indicated

MU2

BAY MEADOWS II


SAN MATEO, CALIFORNIA

All reproduction & intellectual property rights reserved © 2019

NOT FOR CONSTRUCTION


09/25/2020

O-A1.04A

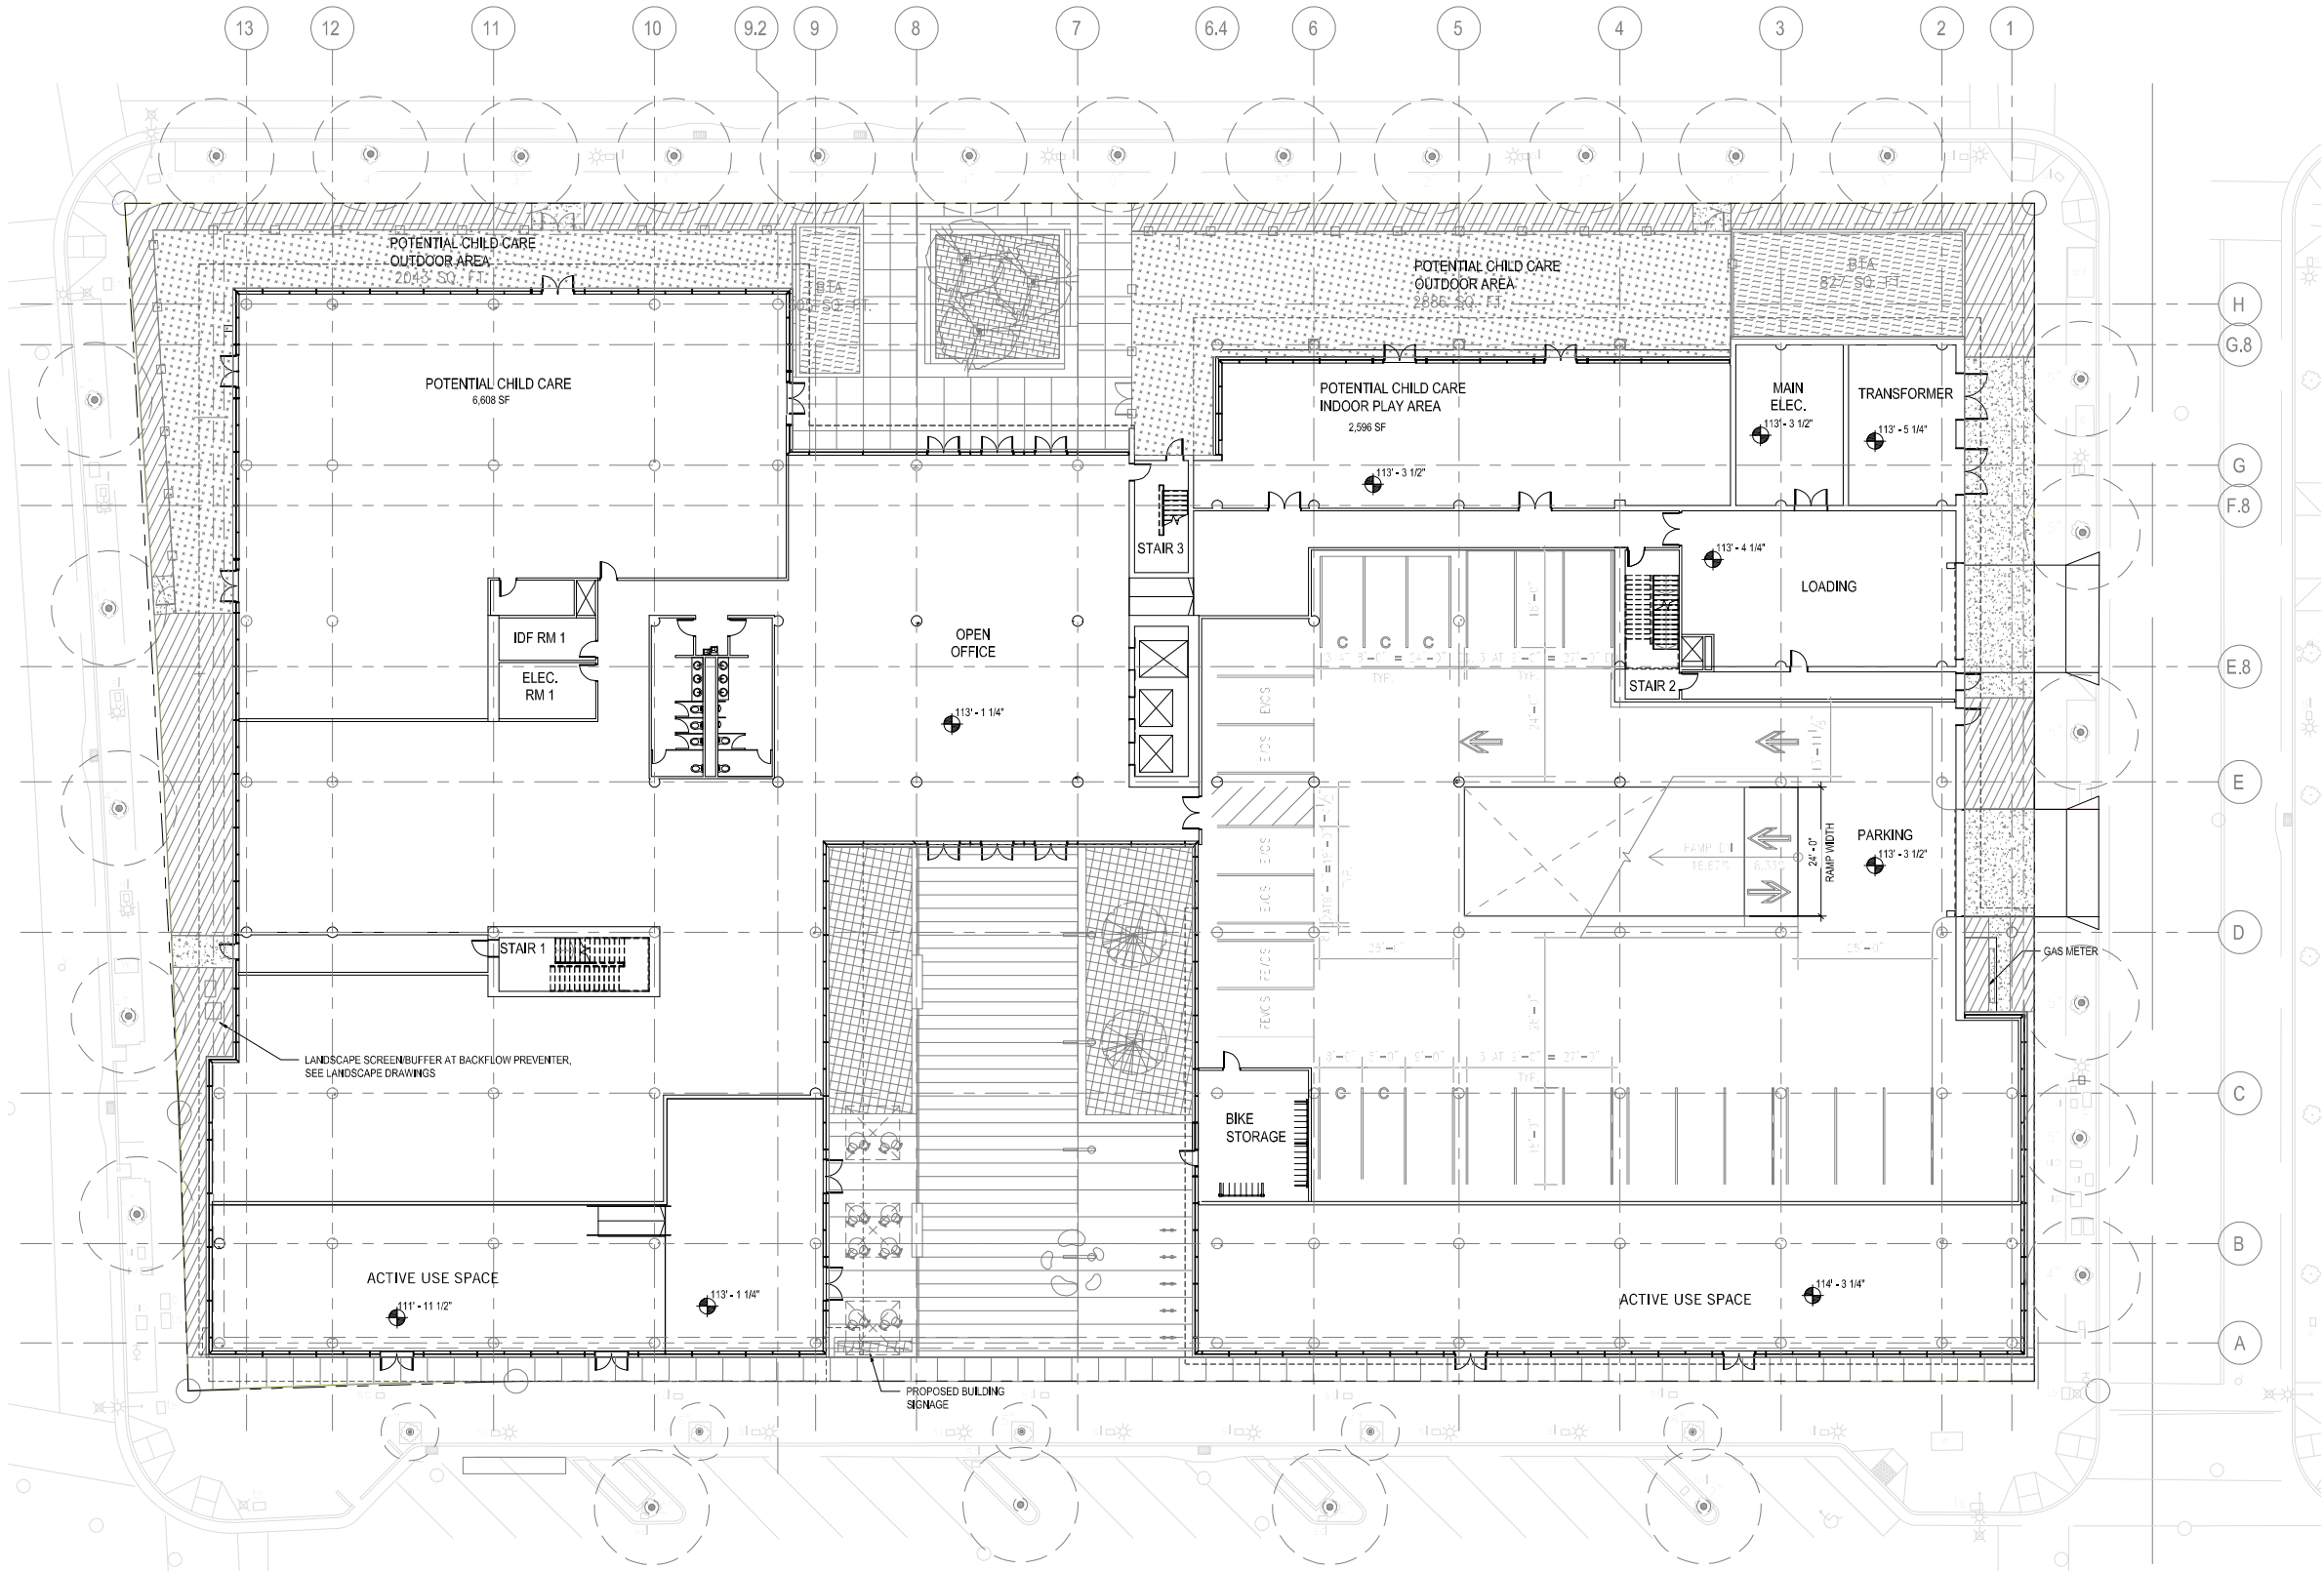

1 MU2 OFFICE - LEVEL 01 ALTERNATE PLAN
1/16" = 1'-0"



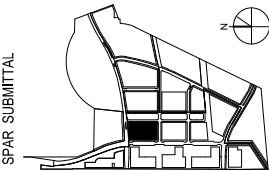

SUBJECT TO THE BAY MEADOWS
PHASE II DEVELOPMENT AGREEMENT

MU2 OFFICE - LEVEL 02 PLAN

1/16" = 1'-0"

MU2


BAY MEADOWS II
SAN MATEO, CALIFORNIA

All reproduction & intellectual property rights reserved © 2019


NOT FOR CONSTRUCTION


09/25/2020

O-A1.05

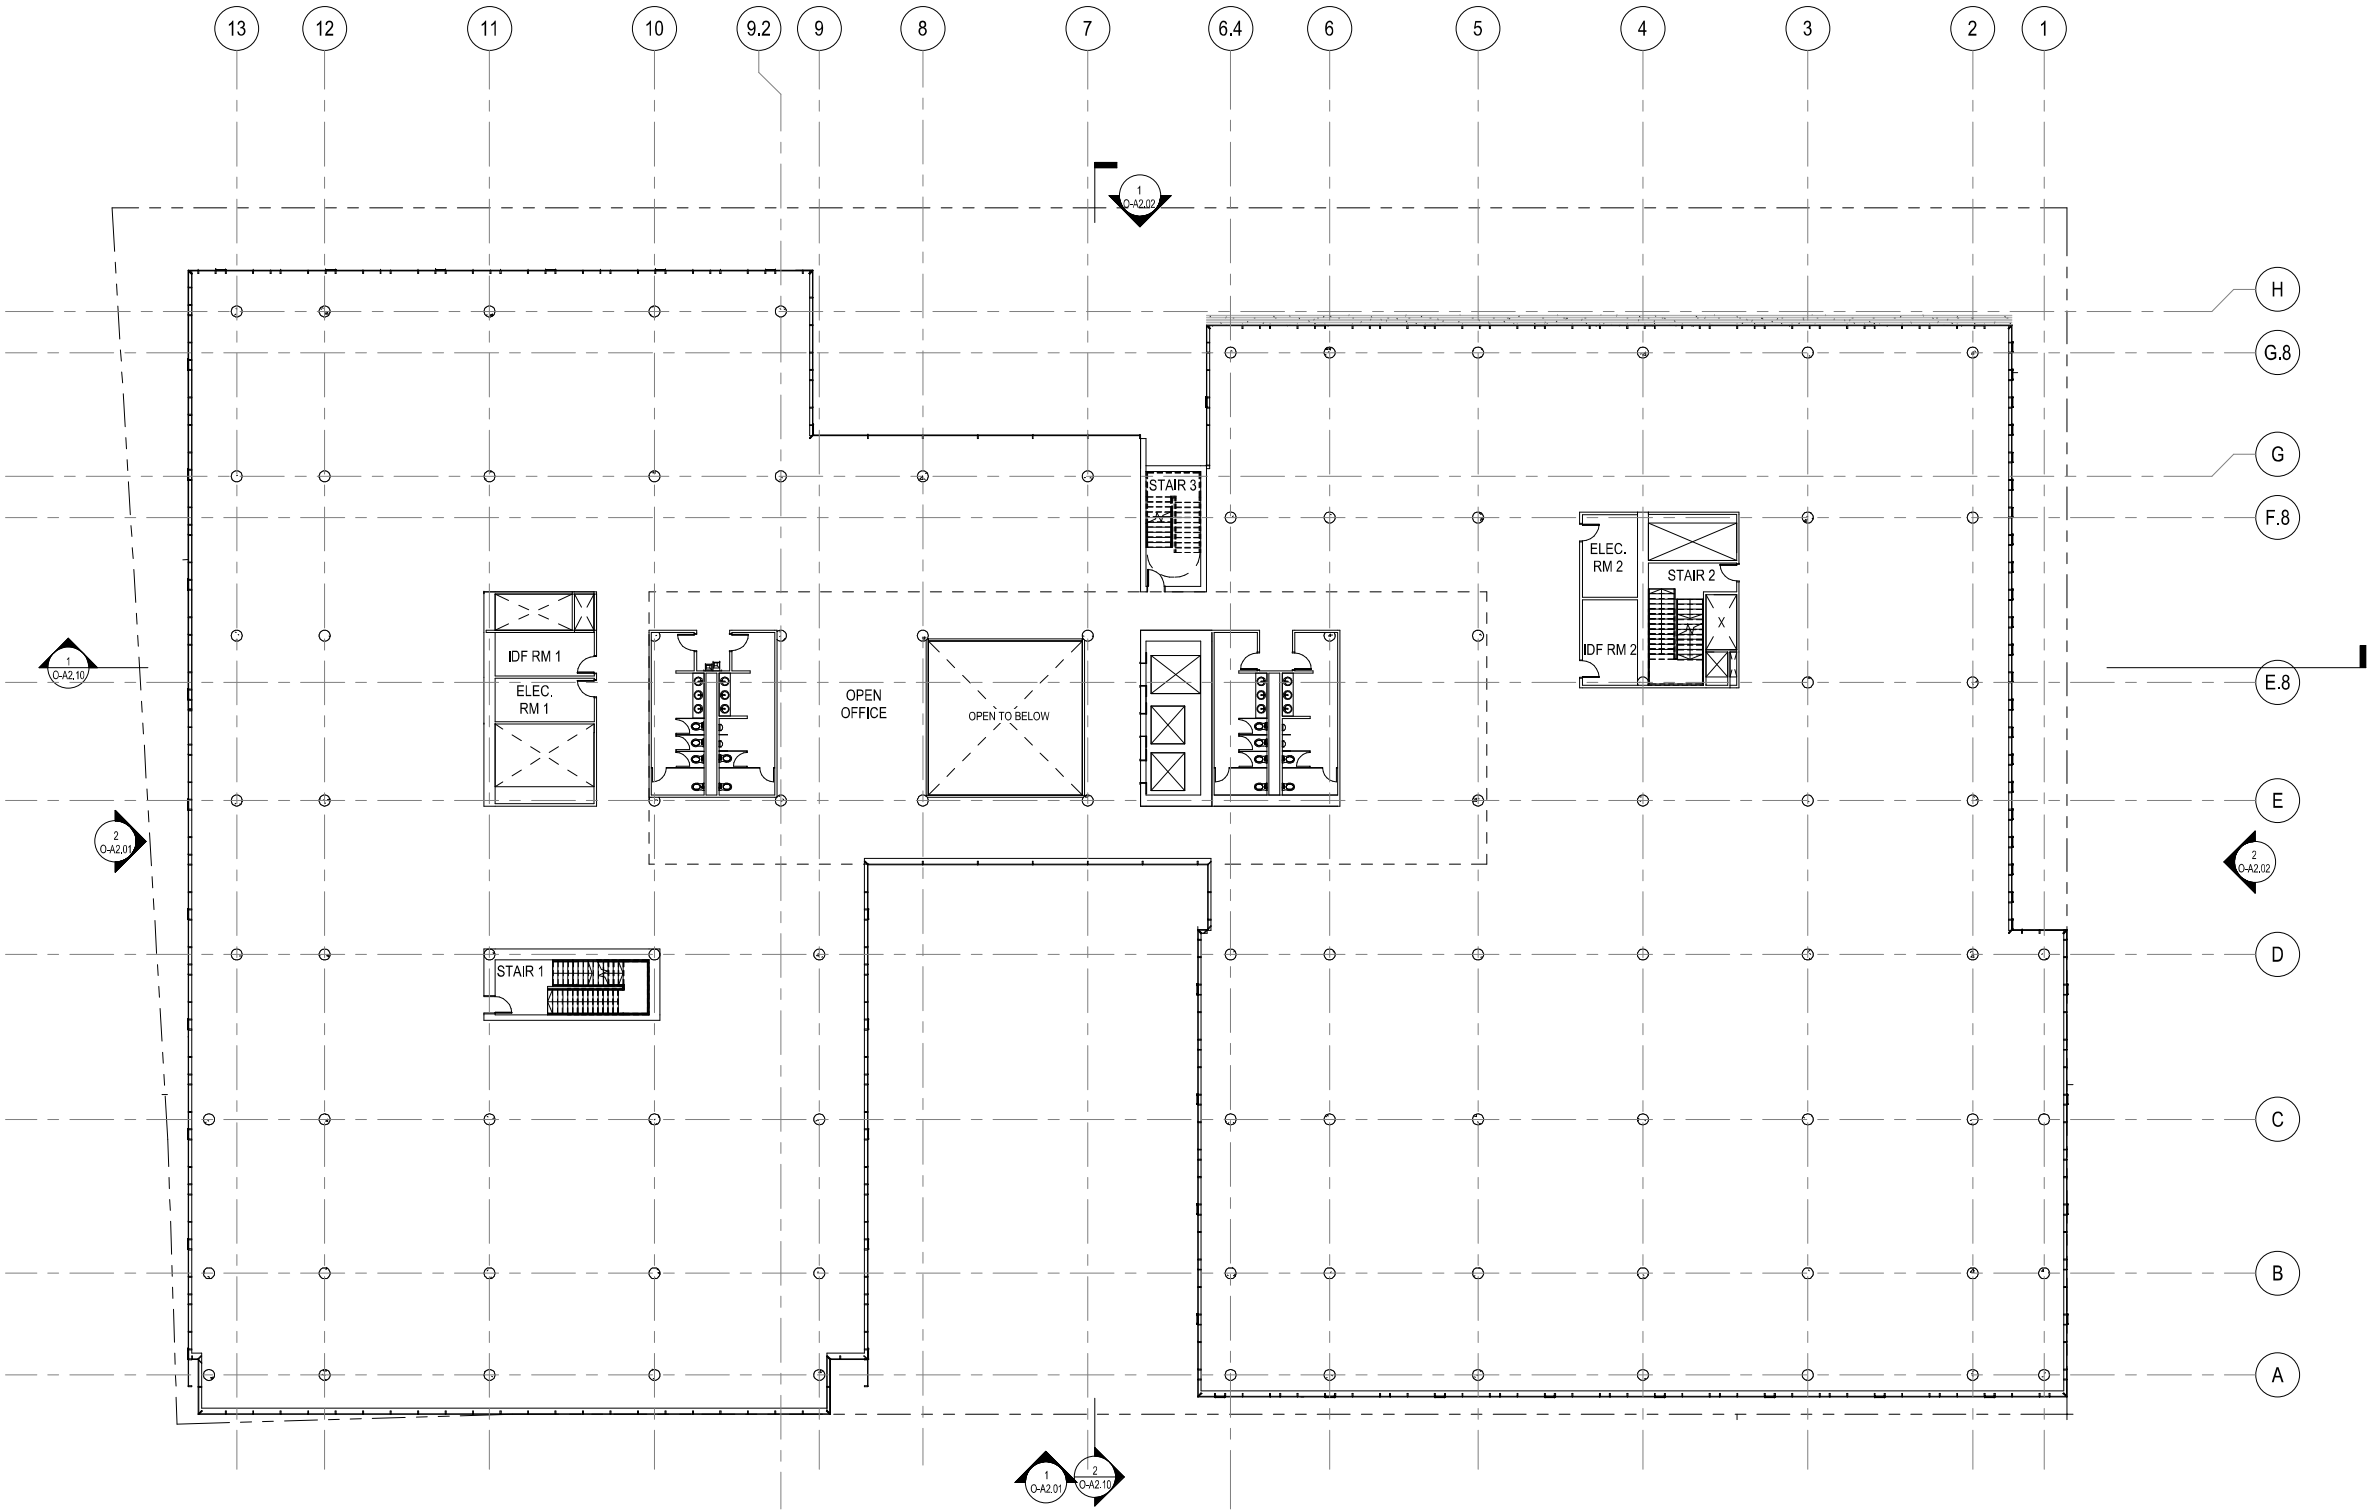

1 MU2 OFFICE - LEVEL 02 PLAN
1/16" = 1'-0"

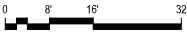

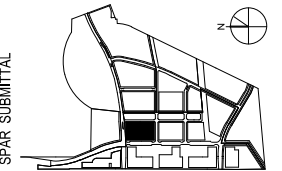

**SUBJECT TO THE BAY MEADOWS
PHASE II DEVELOPMENT AGREEMENT**

MUZ OFFICE - LEVEL U3 PLAN

$$0-1 = 91/1$$

MD2


BAY MEADOWS II
SAN MATEO, CALIFORNIA

All reproduction & intellectual property rights reserved © 2019

NOT FOR CONSTRUCTION


09/25/2020

O-A1.06

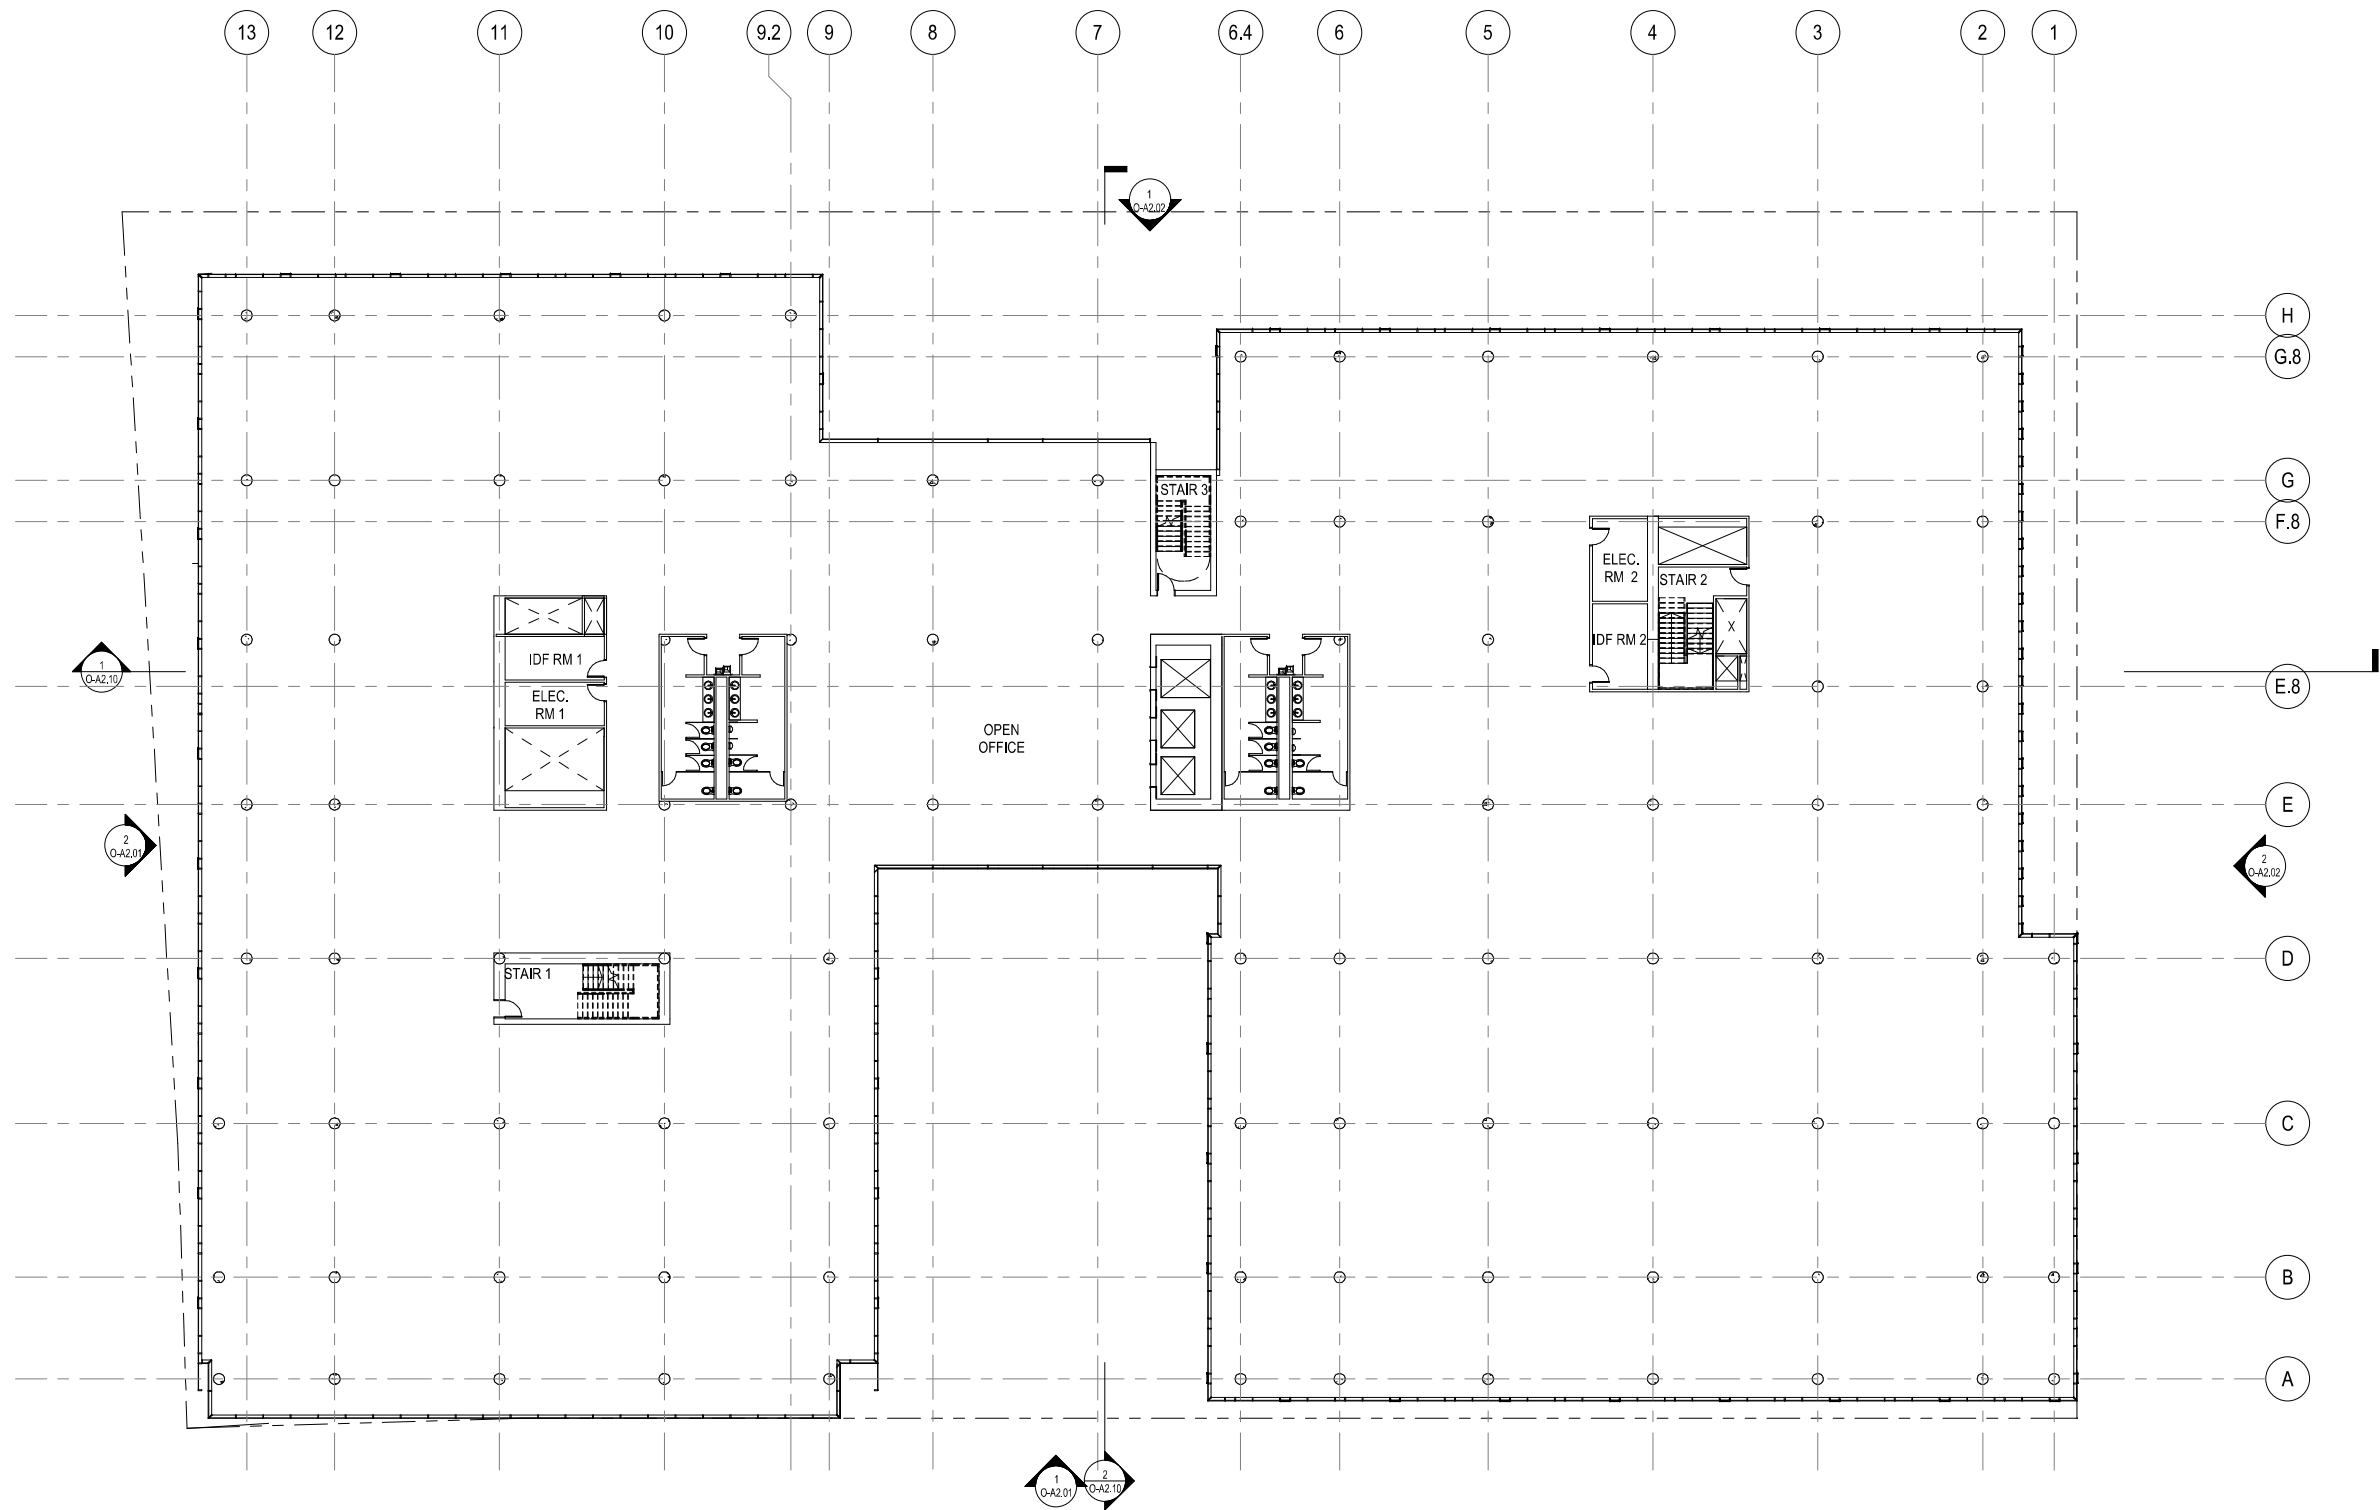

1 MU2 OFFICE - LEVEL 03 PLAN
1/16" = 1'-0"



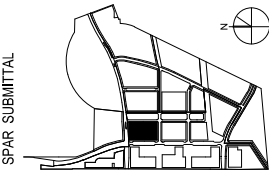

SUBJECT TO THE BAY MEADOWS
PHASE II DEVELOPMENT AGREEMENT

MU2 OFFICE - LEVEL 04 PLAN

1/16" = 1'-0"

MU2


BAY MEADOWS II
SAN MATEO, CALIFORNIA

All reproduction & intellectual property rights reserved © 2019


NOT FOR CONSTRUCTION


09/25/2020

O-A1.07

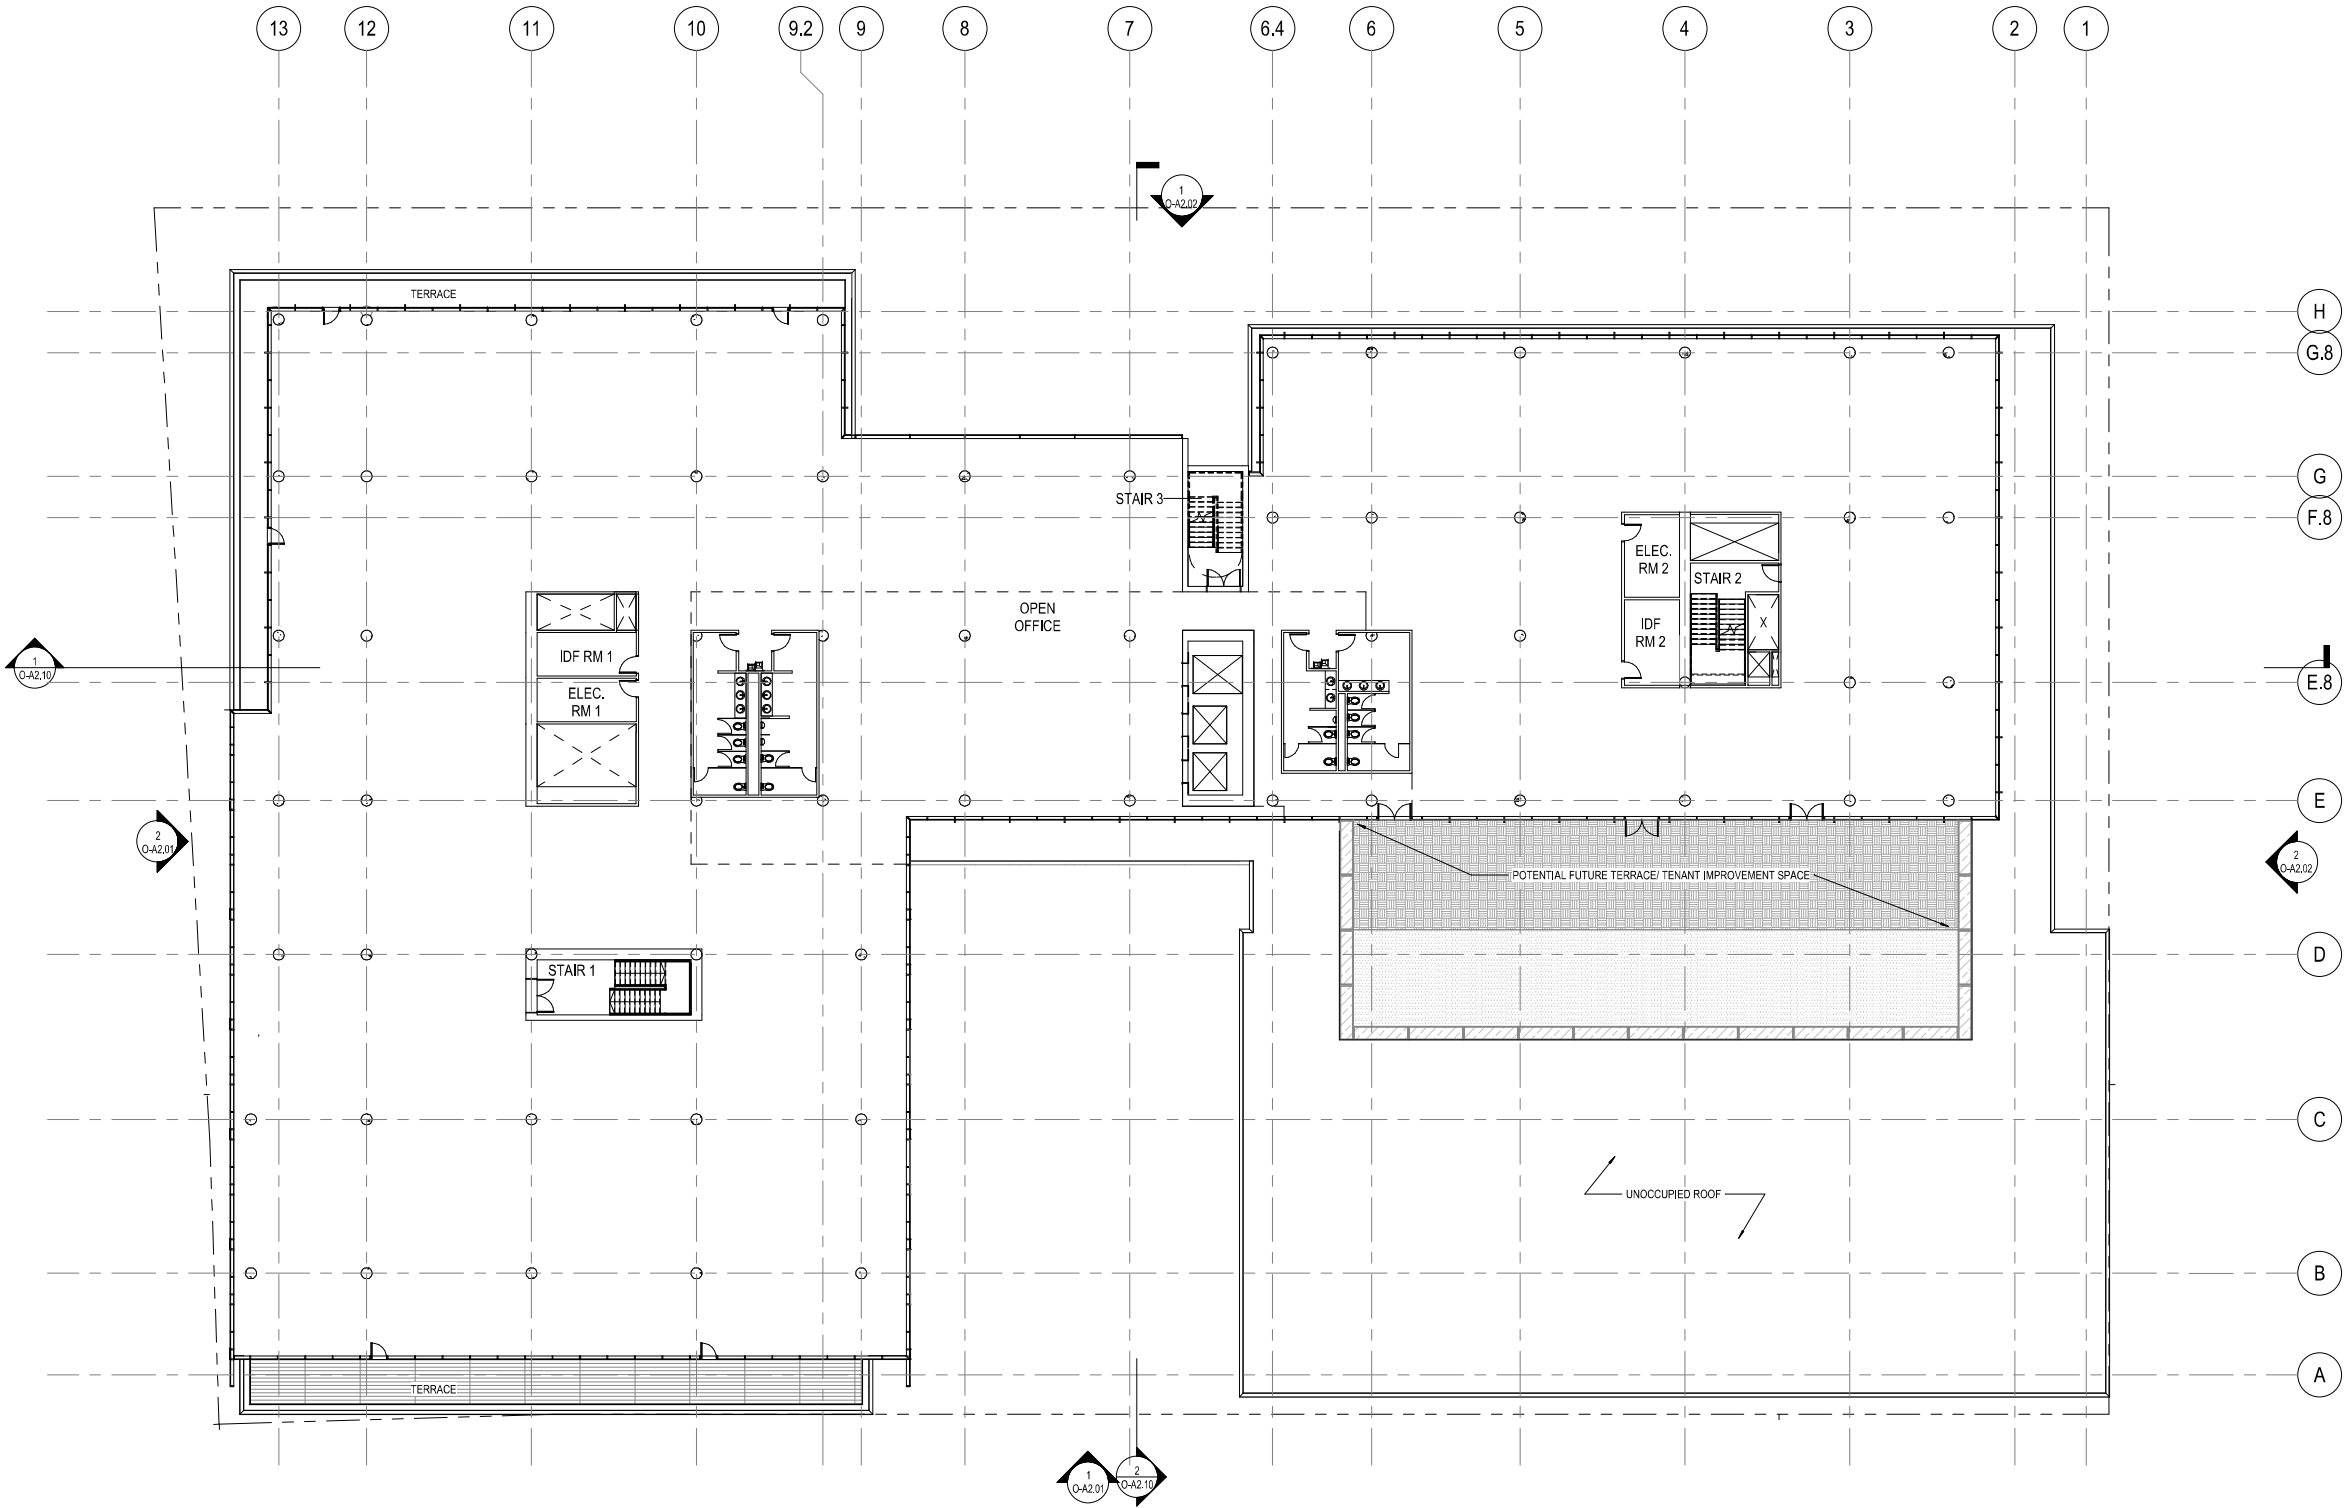

1 MU2 OFFICE - LEVEL 04 PLAN
1/16" = 1'-0"

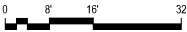

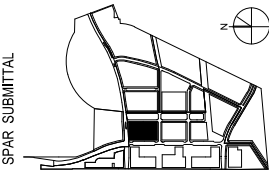

SUBJECT TO THE BAY MEADOWS
PHASE II DEVELOPMENT AGREEMENT

MU2 OFFICE - LOWER ROOF PLAN

1/16" = 1'-0"

MU2


BAY MEADOWS II
SAN MATEO, CALIFORNIA

All reproduction & intellectual property rights reserved © 2019


NOT FOR CONSTRUCTION


09/25/2020

O-A1.08

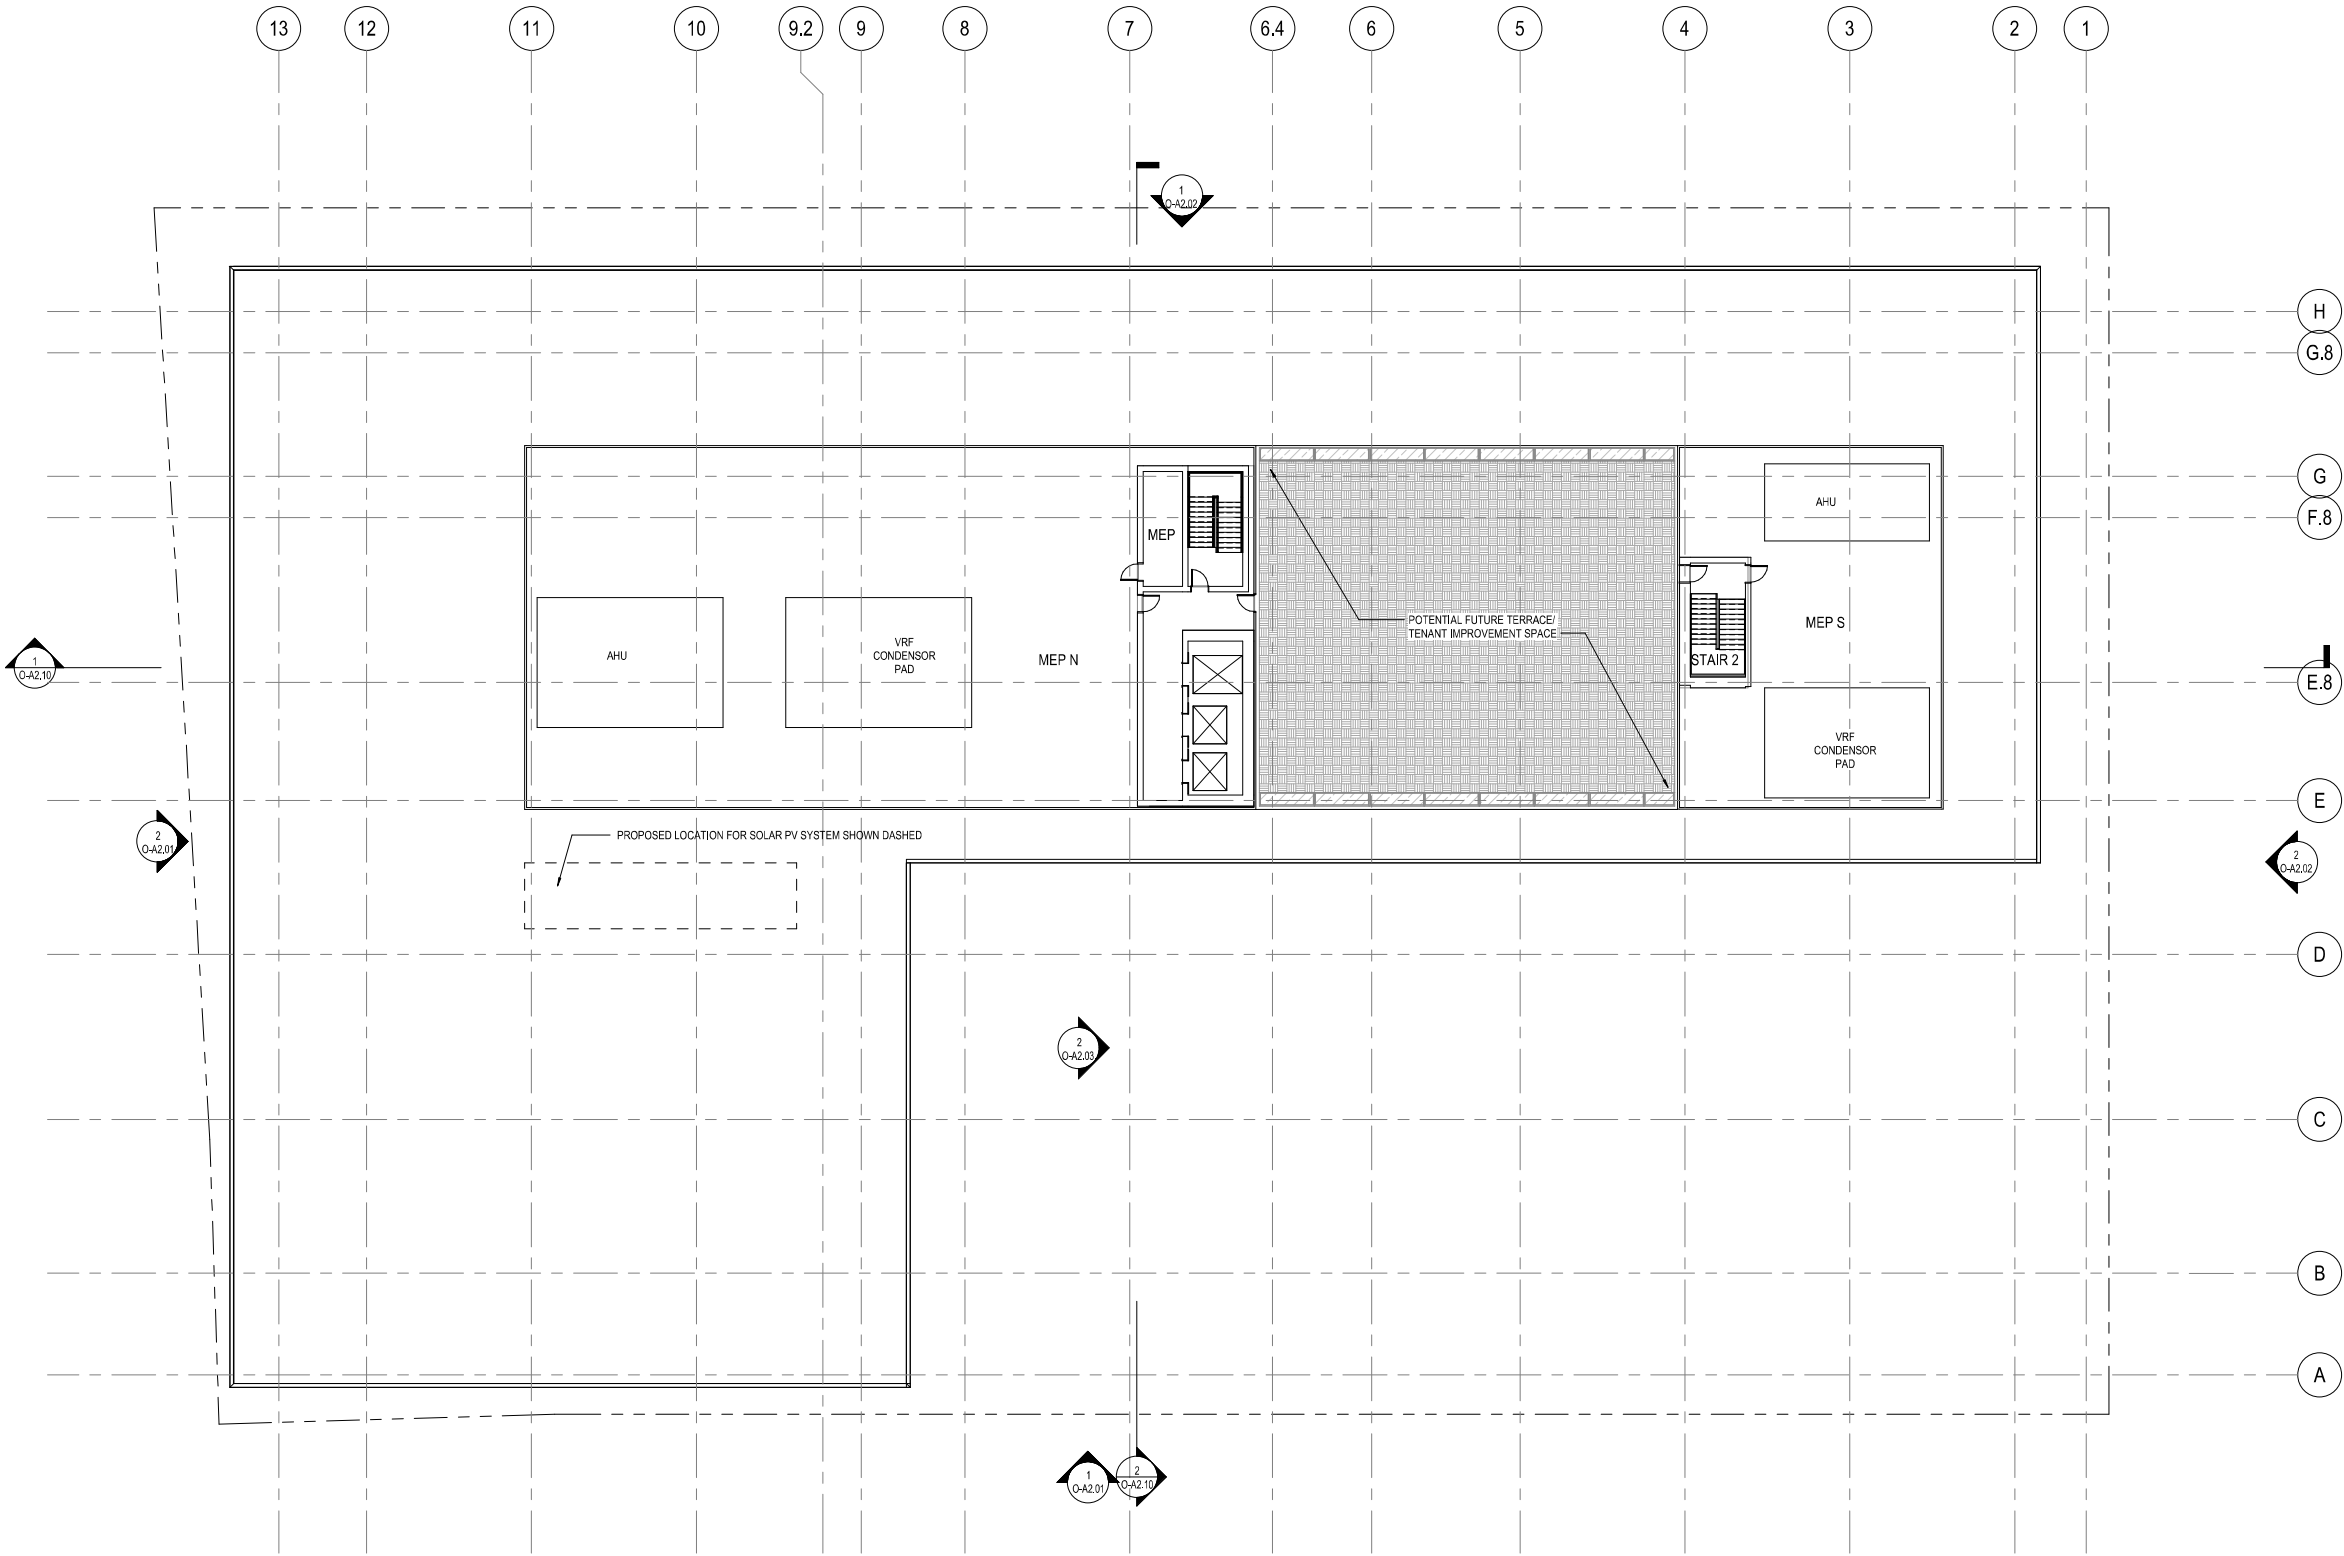


1 MU2 OFFICE - LOWER ROOF PLAN
1/16" = 1'-0"

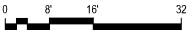

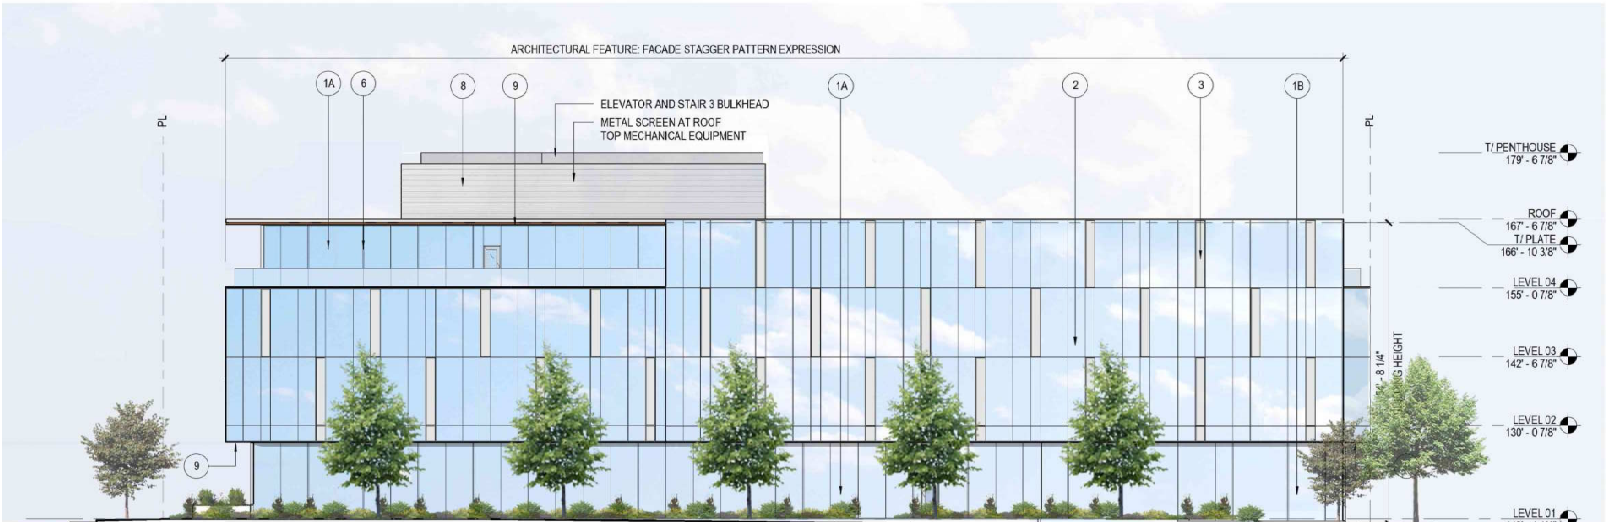

2 MU2 NORTH ELEVATION - E 28TH AVENUE
1/16" = 1'-0"

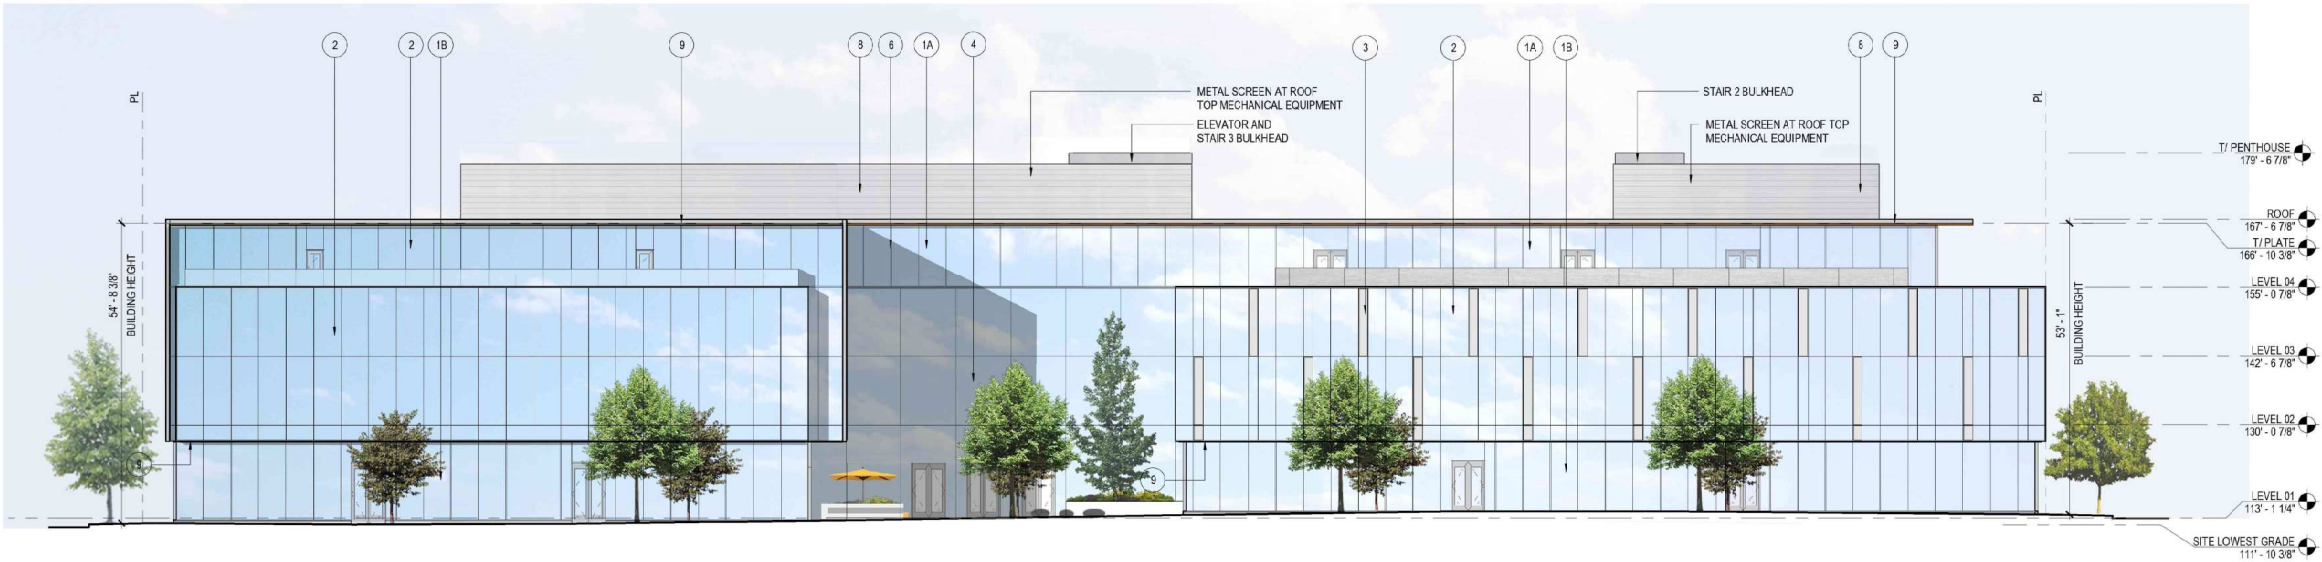

1 MU2 WEST ELEVATION - S DELAWARE STREET
1/16" = 1'-0"

MATERIALS LEGEND AND NOTES

MATERIALS LEGEND:

OFFICE FACADE MATERIAL

- 1A OFFICE 2 SIDED SSG TYP, CAPTURED VERTICALLY AT EVERY 10'.
- 1B RETAIL STOREFRONT 2 SIDED SSG TYP, CAPTURED VERTICALLY AT EVERY 10'
- 2 4 SIDED SSG
- 3 FACADE PATTERN: 1'-10" WIDE GLAZED-IN METAL PANEL
- 4 OVERSIZED 10'-0" WIDE 4 SIDED SSG
- 5 2 SIDED SSG WITH VANCEVA INTERLAY
- 6 METAL FIN CAPS

OTHER SYSTEMS:

- 7 ARCHITECTURAL CONCRETE WALL: 2STONE BOARD FORM VENEER OR SIMILAR, 72" X 6" X 1/2" STANDARD GREY
- 8 SOLID METAL SCREEN: MORIN MATRIX SERIES OR SIMILAR

SOFFIT SYSTEMS:

- 9 PARKLEX PANEL OR SIMILAR, LAMINATED WOOD/ WOOD-LIKE EXT.PANEL

NOTES:

- 1. PERMITTED ELEVATOR BULKHEAD AND MECHANICAL APPURTENANCES ABOVE 55' HEIGHT LIMIT PER SAN MATEO CITY CHARTER AND MUNICIPAL ITEM 27.02.060 USE AND BULK REGULATIONS.


WILSON
MEANY

BAY MEADOWS
LAND COMPANY

HART HOWERTON
NEW YORK • SAN FRANCISCO

Perkins&Will

Project No: 491910.000

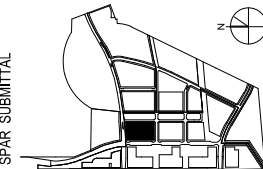

SPAR SUBMITTAL

SUBJECT TO THE BAY MEADOWS
PHASE II DEVELOPMENT AGREEMENT

MU2 OFFICE -- BUILDING ELEVATIONS

As indicated

MU2

BAY MEADOWS II

SAN MATEO, CALIFORNIA

All reproduction & intellectual property rights reserved © 2019

NOT FOR CONSTRUCTION

09/25/2020

O-A2.01





2 MU2 SOUTH ELEVATION - DERBY AVENUE
1/16" = 1'-0"



1 MU2 EAST ELEVATION - W KYNE STREET
1/16" = 1'-0"

MATERIALS LEGEND AND NOTES

MATERIALS LEGEND:

OFFICE FACADE MATERIAL

- 1A OFFICE 2 SIDED SSG TYP, CAPTURED VERTICALLY AT EVERY 10'.
- 1B RETAIL STOREFRONT 2 SIDED SSG TYP, CAPTURED VERTICALLY AT EVERY 10'
- 2 4 SIDED SSG
- 3 FACADE PATTERN: 1'-10" WIDE GLAZED-IN METAL PANEL
- 4 OVERSIZED 10'-0" WIDE 4 SIDED SSG
- 5 2 SIDED SSG WITH VANCEVA INTERLAY
- 6 METAL FIN CAPS

OTHER SYSTEMS:

- 7 ARCHITECTURAL CONCRETE WALL: 2STONE BOARD FORM VENEER OR SIMILAR, 72" X 6" X 1/2" STANDARD GREY
- 8 SOLID METAL SCREEN: MORIN MATRIX SERIES OR SIMILAR

SOFFIT SYSTEMS:

- 9 PARKLEX PANEL OR SIMILAR, LAMINATED WOOD/ WOOD-LIKE EXT. PANEL


NOTES:

- 1. PERMITTED ELEVATOR BULKHEAD AND MECHANICAL APPURTENANCES ABOVE 55' HEIGHT LIMIT PER SAN MATEO CITY CHARTER AND MUNICIPAL ITEM 27.02.060 USE AND BULK REGULATIONS.



Perkins&Will

Project No: 491910.000

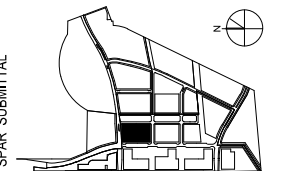

SUBJECT TO THE BAY MEADOWS
PHASE II DEVELOPMENT AGREEMENT

MU2 OFFICE - BUILDING ELEVATIONS

As indicated

MU2

BAY MEADOWS II


SAN MATEO, CALIFORNIA


All reproduction & intellectual property rights reserved © 2019

NOT FOR CONSTRUCTION

09/25/2020

O-A2.02

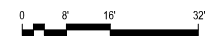

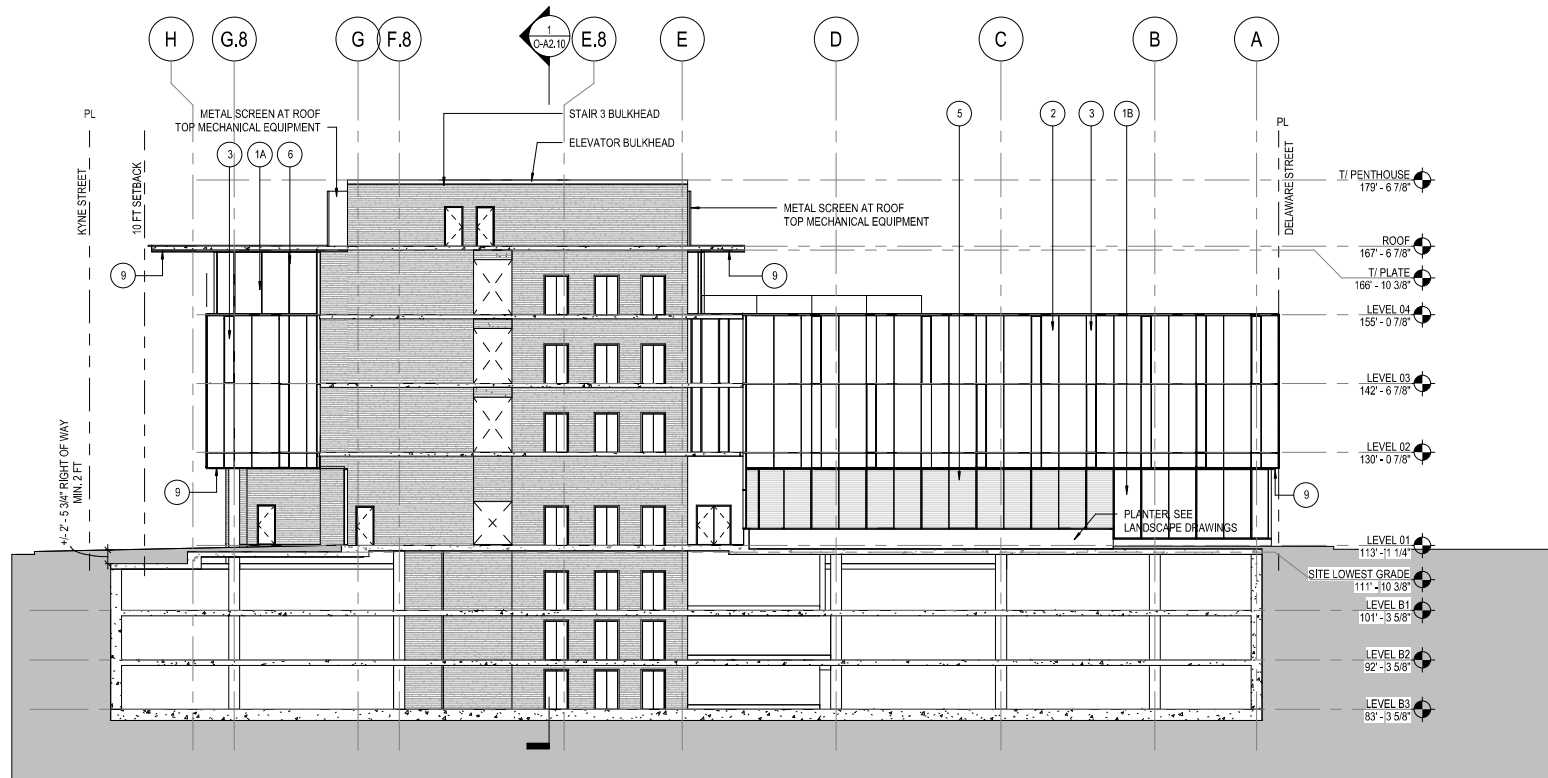

2 MU2 OFFICE - BUILDING SECTION LOOKING NORTH
1/16" = 1'-0"

MATERIALS LEGEND AND NOTES

MATERIALS LEGEND:

OFFICE FACADE MATERIAL

- 1A OFFICE 2 SIDED SSG TYP, CAPTURED VERTICALLY AT EVERY 10'.
- 1B RETAIL STOREFRONT 2 SIDED SSG TYP, CAPTURED VERTICALLY AT EVERY 10'
- 2 4 SIDED SSG
- 3 FACADE PATTERN: 1'-10" WIDE GLAZED-IN METAL PANEL
- 4 OVERSIZED 10'-0" WIDE 4 SIDED SSG
- 5 2 SIDED SSG WITH VANCEVA INTERLAY
- 6 METAL FIN CAPS

OTHER SYSTEMS:

- 7 ARCHITECTURAL CONCRETE WALL: 2STONE BOARD FORM VENEER OR SIMILAR, 72" X 6" X 1/2" STANDARD GREY
- 8 SOLID METAL SCREEN: MORIN MATRIX SERIES OR SIMILAR

SOFFIT SYSTEMS:

- 9 PARKLEX PANEL OR SIMILAR, LAMINATED WOOD/ WOOD-LIKE EXT.PANEL

NOTES:

1. PERMITTED ELEVATOR BULKHEAD AND MECHANICAL APPURTENANCES ABOVE 55' HEIGHT LIMIT PER SAN MATEO CITY CHARTER AND MUNICIPAL ITEM 27.02.060 USE AND BULK REGULATIONS.


WILSON
MEANY

BAY MEADOWS
LAND COMPANY

HART HOWERTON
NEW YORK · SAN FRANCISCO

Perkins&Will

Project No: 491910.000

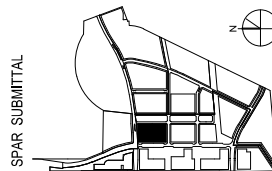

SPAR SUBMITTAL

SUBJECT TO THE BAY MEADOWS
PHASE II DEVELOPMENT AGREEMENT

MU2 OFFICE - BUILDING SECTIONS

As indicated

BAY MEADOWS II

SAN MATEO, CALIFORNIA


All reproduction & intellectual property rights reserved © 2019

MU2

NOT FOR CONSTRUCTION

09/25/2020

O-A2.10

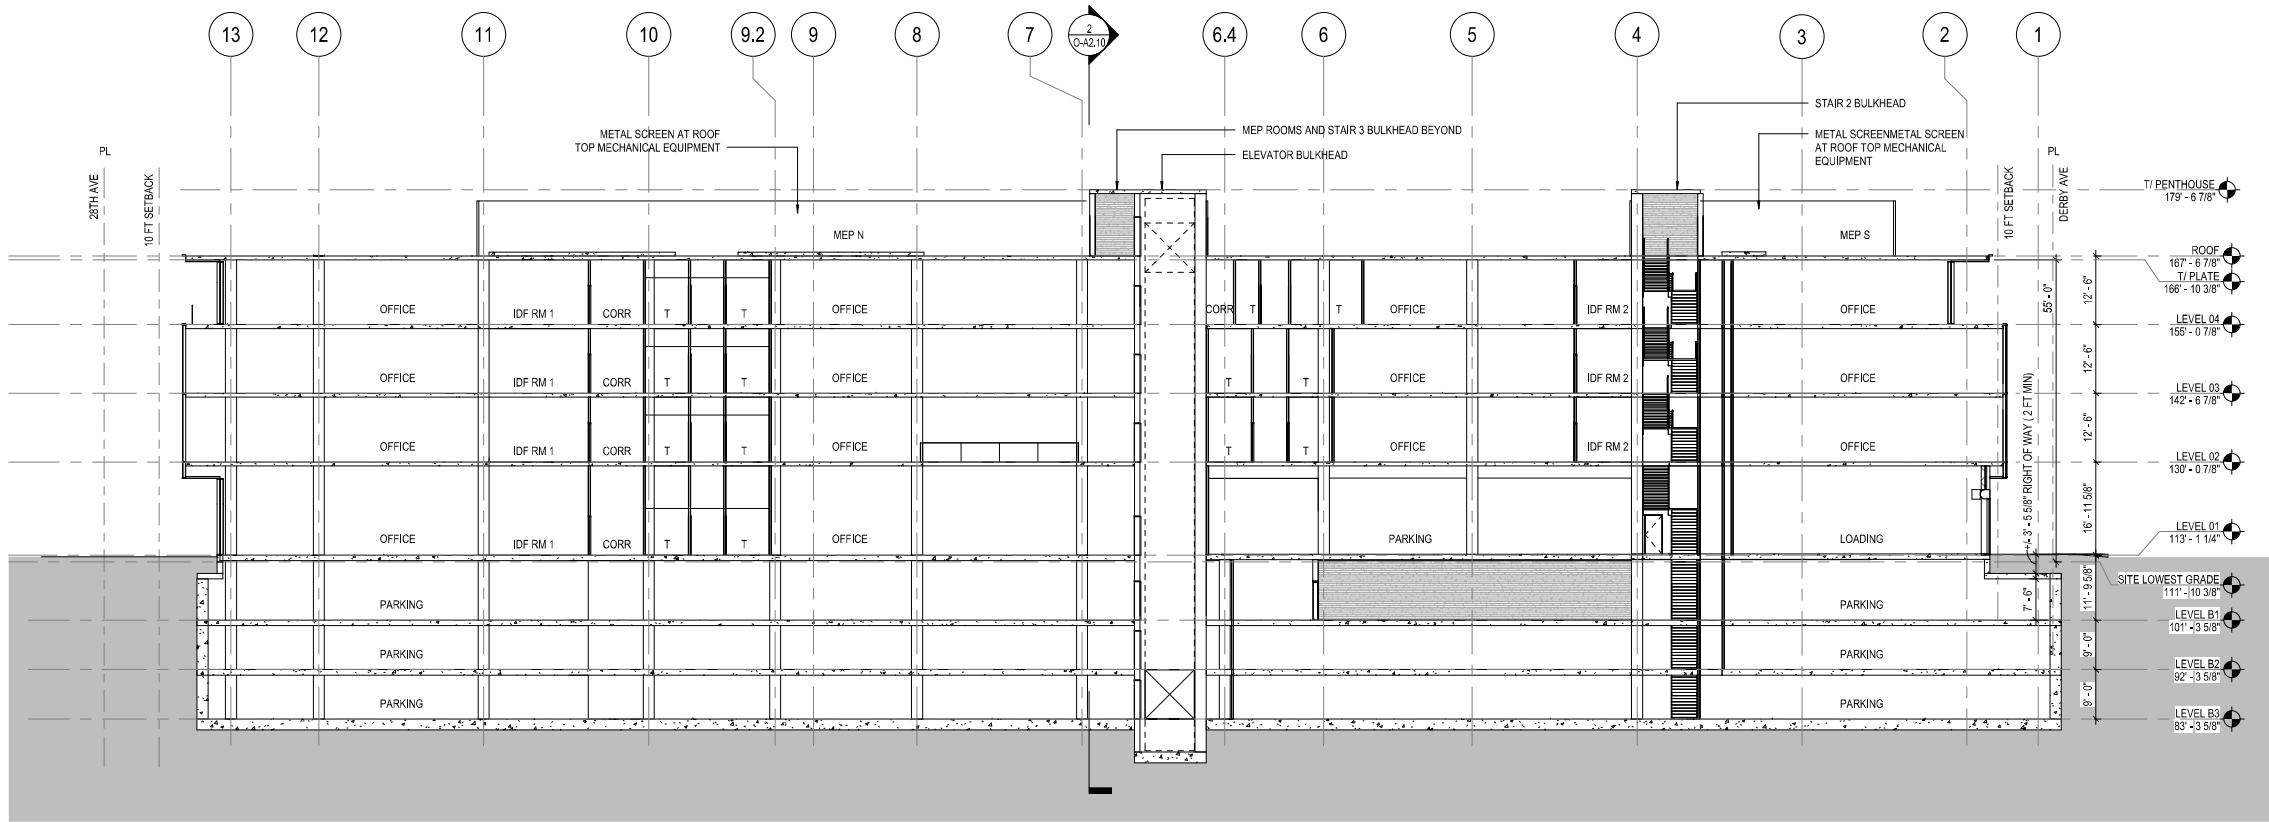

1 MU2 OFFICE - BUILDING SECTION LOOKING EAST
1/16" = 1'-0"





OFFICE FACADE GLAZING:
SOLARBAN 72 ACUITY OR SIMILAR

1A 2 SIDED SSG,
CAPTURED VERTICALLY AT EVERY
10 FT.

2 4 SIDED SSG

4 4 SIDED SSG, 10 FT WIDE



RETAIL STOREFRONT GLAZING:
SOLARBAN 72 STARSPIRE OR SIMILAR

1B 2 SIDED SSG, CAPTURED VERTICALLY
AT EVERY 10 FT



3 FACADE GLAZED IN METAL PANEL
SILVER GRAY COLOR



5 2 SIDED SSG WITH VANCEVA
INTERLAY




6 METAL FIN CAP
SILVER GRAY COLOR



7 2STONE BOARD FORM VENEER,
OR SIMILAR,
72" X 6" X 1/2" STANDARD GREY



8 MORIN MATRIX SERIES
SOLID METAL SCREEN OR SIMILAR

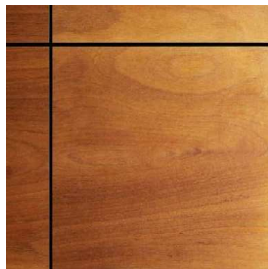

9 PARKLEX PANEL OR SIMILAR,
NATURAL WOOD/ WOOD LIKE
EXTERIOR PANEL



10 METAL PANEL SOFFIT
SILVER GRAY COLOR

MATERIALS LEGEND AND NOTES

MATERIALS LEGEND:

OFFICE FACADE MATERIAL

- 1A OFFICE 2 SIDED SSG TYP, CAPTURED VERTICALLY AT EVERY 10'.
- 1B RETAIL STOREFRONT 2 SIDED SSG TYP, CAPTURED VERTICALLY AT EVERY 10'
- 2 4 SIDED SSG
- 3 FACADE PATTERN: 1'-10" WIDE GLAZED-IN METAL PANEL
- 4 OVERSIZED 10'-0" WIDE 4 SIDED SSG
- 5 2 SIDED SSG WITH VANCEVA INTERLAY
- 6 METAL FIN CAPS

OTHER SYSTEMS:

- 7 ARCHITECTURAL CONCRETE WALL: 2STONE BOARD FORM VENEER OR SIMILAR, 72" X 6" X 1/2" STANDARD GREY
- 8 SOLID METAL SCREEN: MORIN MATRIX SERIES OR SIMILAR

SOFFIT SYSTEMS:

- 9 PARKLEX PANEL OR SIMILAR, LAMINATED WOOD/ WOOD-LIKE EXT. PANEL

NOTES:

1. PERMITTED ELEVATOR BULKHEAD AND MECHANICAL APPURTENANCES ABOVE 55' HEIGHT LIMIT PER SAN MATEO CITY CHARTER AND MUNICIPAL ITEM 27.02.060 USE AND BULK REGULATIONS.


WILSON
MEANY

BAY MEADOWS
LAND COMPANY

HART HOWERTON
NEW YORK • SAN FRANCISCO

Perkins&Will

Project No: 491910.000


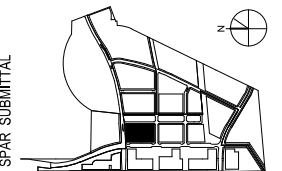


SPAR SUBMITTAL

SUBJECT TO THE BAY MEADOWS
PHASE II DEVELOPMENT AGREEMENT

MU2 OFFICE - EXTERIOR MATERIALS

1/8" = 1'-0"

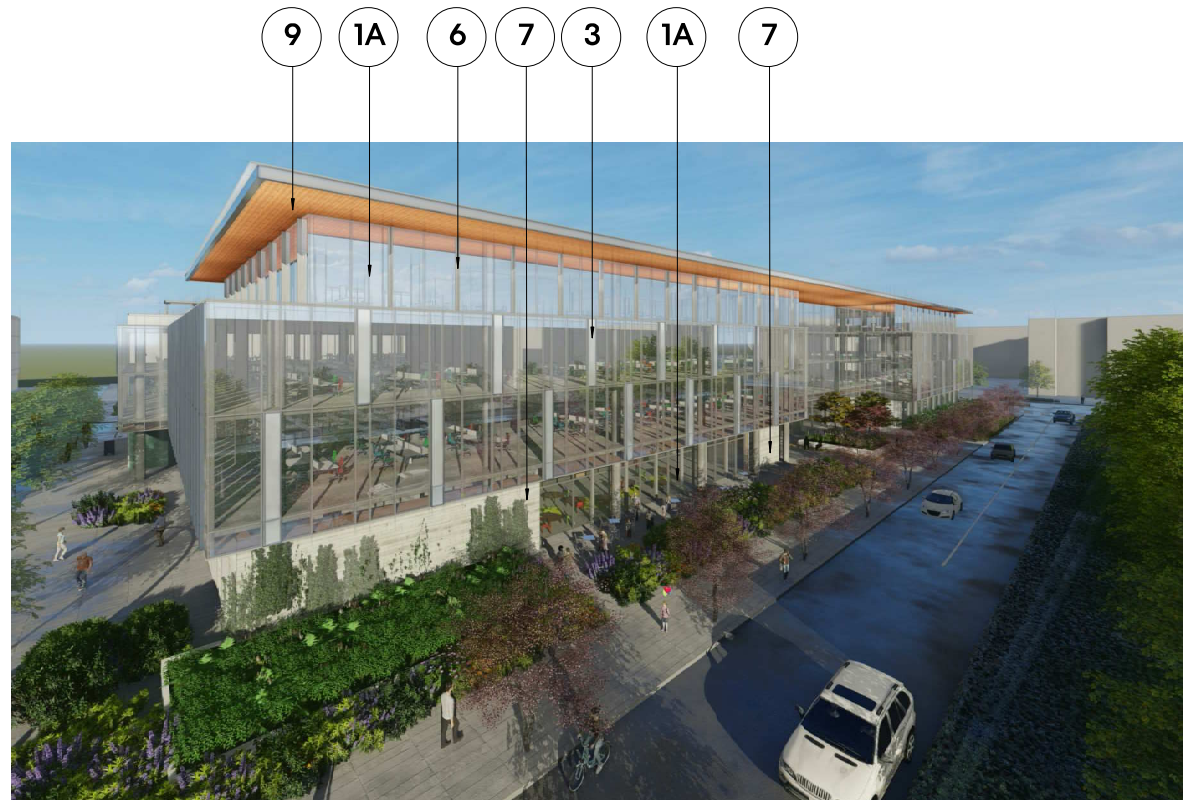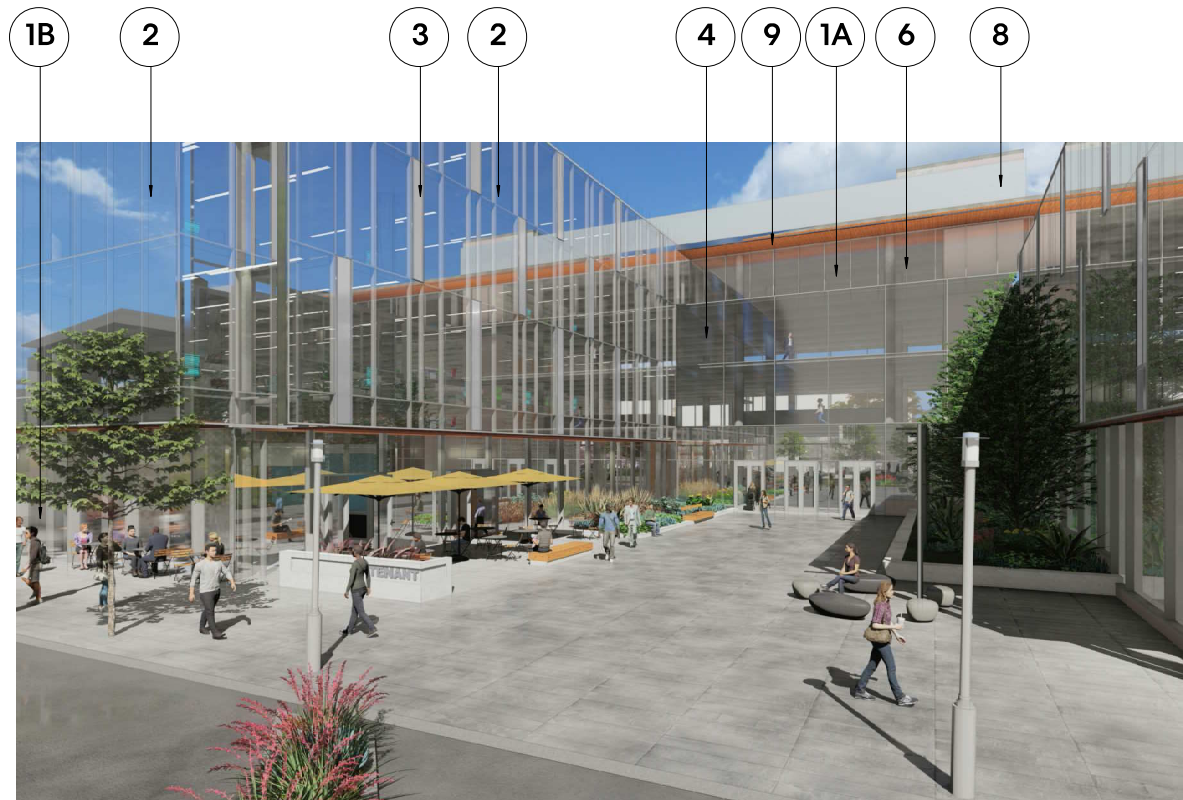

MU2

BAY MEADOWS II
SAN MATEO, CALIFORNIA

All reproduction & intellectual property rights reserved © 2019

NOT FOR CONSTRUCTION

09/25/2020

O-A2.20

LEGEND		PROPOSED		EXISTING					
SD	STORM DRAIN		EVA PATH		CONCRETE	cv	COMMUNICATIONS VAULT	sl	STREET LIGHT BOX
G	GAS		SIGHT TRIANGLE		CURB AND GUTTER		CATCH BASIN	ts	TRAFFIC SIGNAL BOX
SS	SANITARY SEWER				FENCELINE	e	ELECTRIC UTILITY BOX	12"	TREE TRUNK / SIZE
E	ELECTRICAL		AREA DRAIN	TV	UG COMM VAULT	e	ELECTRIC VAULT	up	UTILITY PEDESTAL
W	DOMESTIC WATER		BACKFLOW PREVENTER		UG ELEC LINE	fh	FIRE HYDRANT		UTILITY POLE
JT	JOINT TRENCH		CLEANOUT		UG GAS LINE	g	GAS VALVE		UTILITY POLE W/LIGHT
FW	WATER (FIRE)		DOWNSPOUT		UG SS LINE	ir	IRRIGATION BOX	uv	UNKNOWN VAULT
	FACE OF CURB, BACK OF CURB		DRAINAGE INLET, CATCH BASIN		UG WATER LINE		STREET LIGHT	w	WATER METER
	PROPERTY LINE				WALL	ss	SEWER SEWER CLEANOUT	v	VALVE
	LOT LINE		FIRE DEPARTMENT CONNECTION		DECORATIVE PAVERS	ts	SIGN		
	EASEMENT LINE		FIRE HYDRANT		COMM BOX	109.65	SPOT ELEVATION		
	LIMIT OF BASEMENT GARAGE		MANHOLE (SD OR SS)		COMM MH	sd	STORM DRAIN CLEANOUT		
	STORM WATER TREATMENT AREA		WATER METER						
	PROJECT AREA		TRANSFORMER BOX						

SHOULDER EDGE

KYNE STREET

PL

45.0'

45.0'

10' SETBACK

PL

20' DRIVEWAY

CONSTRUCT NEW SIDEWALK AND DRIVEWAY

EXISTING LOT LINE (TO BE ABANDONED)

PL

12'

31'

SOUTH DELAWARE STREET

DERBY AVE

18'

29.2'

10.0'

28.7'

SIGHT TRIANGLE

REMOVE EXISTING TREE





NOTES

1. REFER TO SHEET C2.0.1 FOR NOTES, LEGEND, AND ABBREVIATIONS.
2. THE GRADING AND STORM DRAIN SYSTEM SHOWN ON THIS PLAN IS ILLUSTRATIVE AND IS TO BE CONFIRMED DURING DETAILED DESIGN.
3. PERMEABLE/IMPERMEABLE AREA CALCULATIONS PROVIDED FOR SPAR PARCEL BLOCK AREA ONLY. THE WET POND LOCATED IN THE COMMUNITY PARK IS THE PRIMARY TREATMENT AND DETENTION FACILITY FOR THE ENTIRE PROJECT, WHICH IS SIZED TO TREAT AND DETAIN RUNOFF FROM ALL PARCEL BLOCK (REFER TO SITE DEVELOPMENT PLANNING APPLICATION SUBMISSION). THE POST-CONSTRUCTION PEAK STORMWATER DISCHARGE RATE ENTERING BOREL CREEK FROM THE UPSTREAM WATERSHED WILL BE LESS THAN THE PRE-CONSTRUCTION PEAK STORMWATER DISCHARGE RATE. STORMWATER QUALITY TREATMENT DEVICES IN THIS BLOCK ARE IN ADDITION TO THE WET POND.
4. APPROXIMATELY 77,000 SF OF SOIL DISTURBANCE.


PERMEABLE/IMPERMEABLE SURFACE CALCULATIONS		
SURFACE TYPE	AREA (SQ FT)	AREA (% OF TOTAL)
PERMEABLE	9,680	13
IMPERMEABLE	80,900	87
TOTAL	76,666	100

STORMWATER TREATMENT SUMMARY			
BMP	QUANTITY	AREA (SQ FT)	TREATMENT AREA (SQ FT)
FLOW-THROUGH PLANTER	2	1,813	29200
BIORETENTION AREA	0	0	0
TOTAL	2	1,813	29200

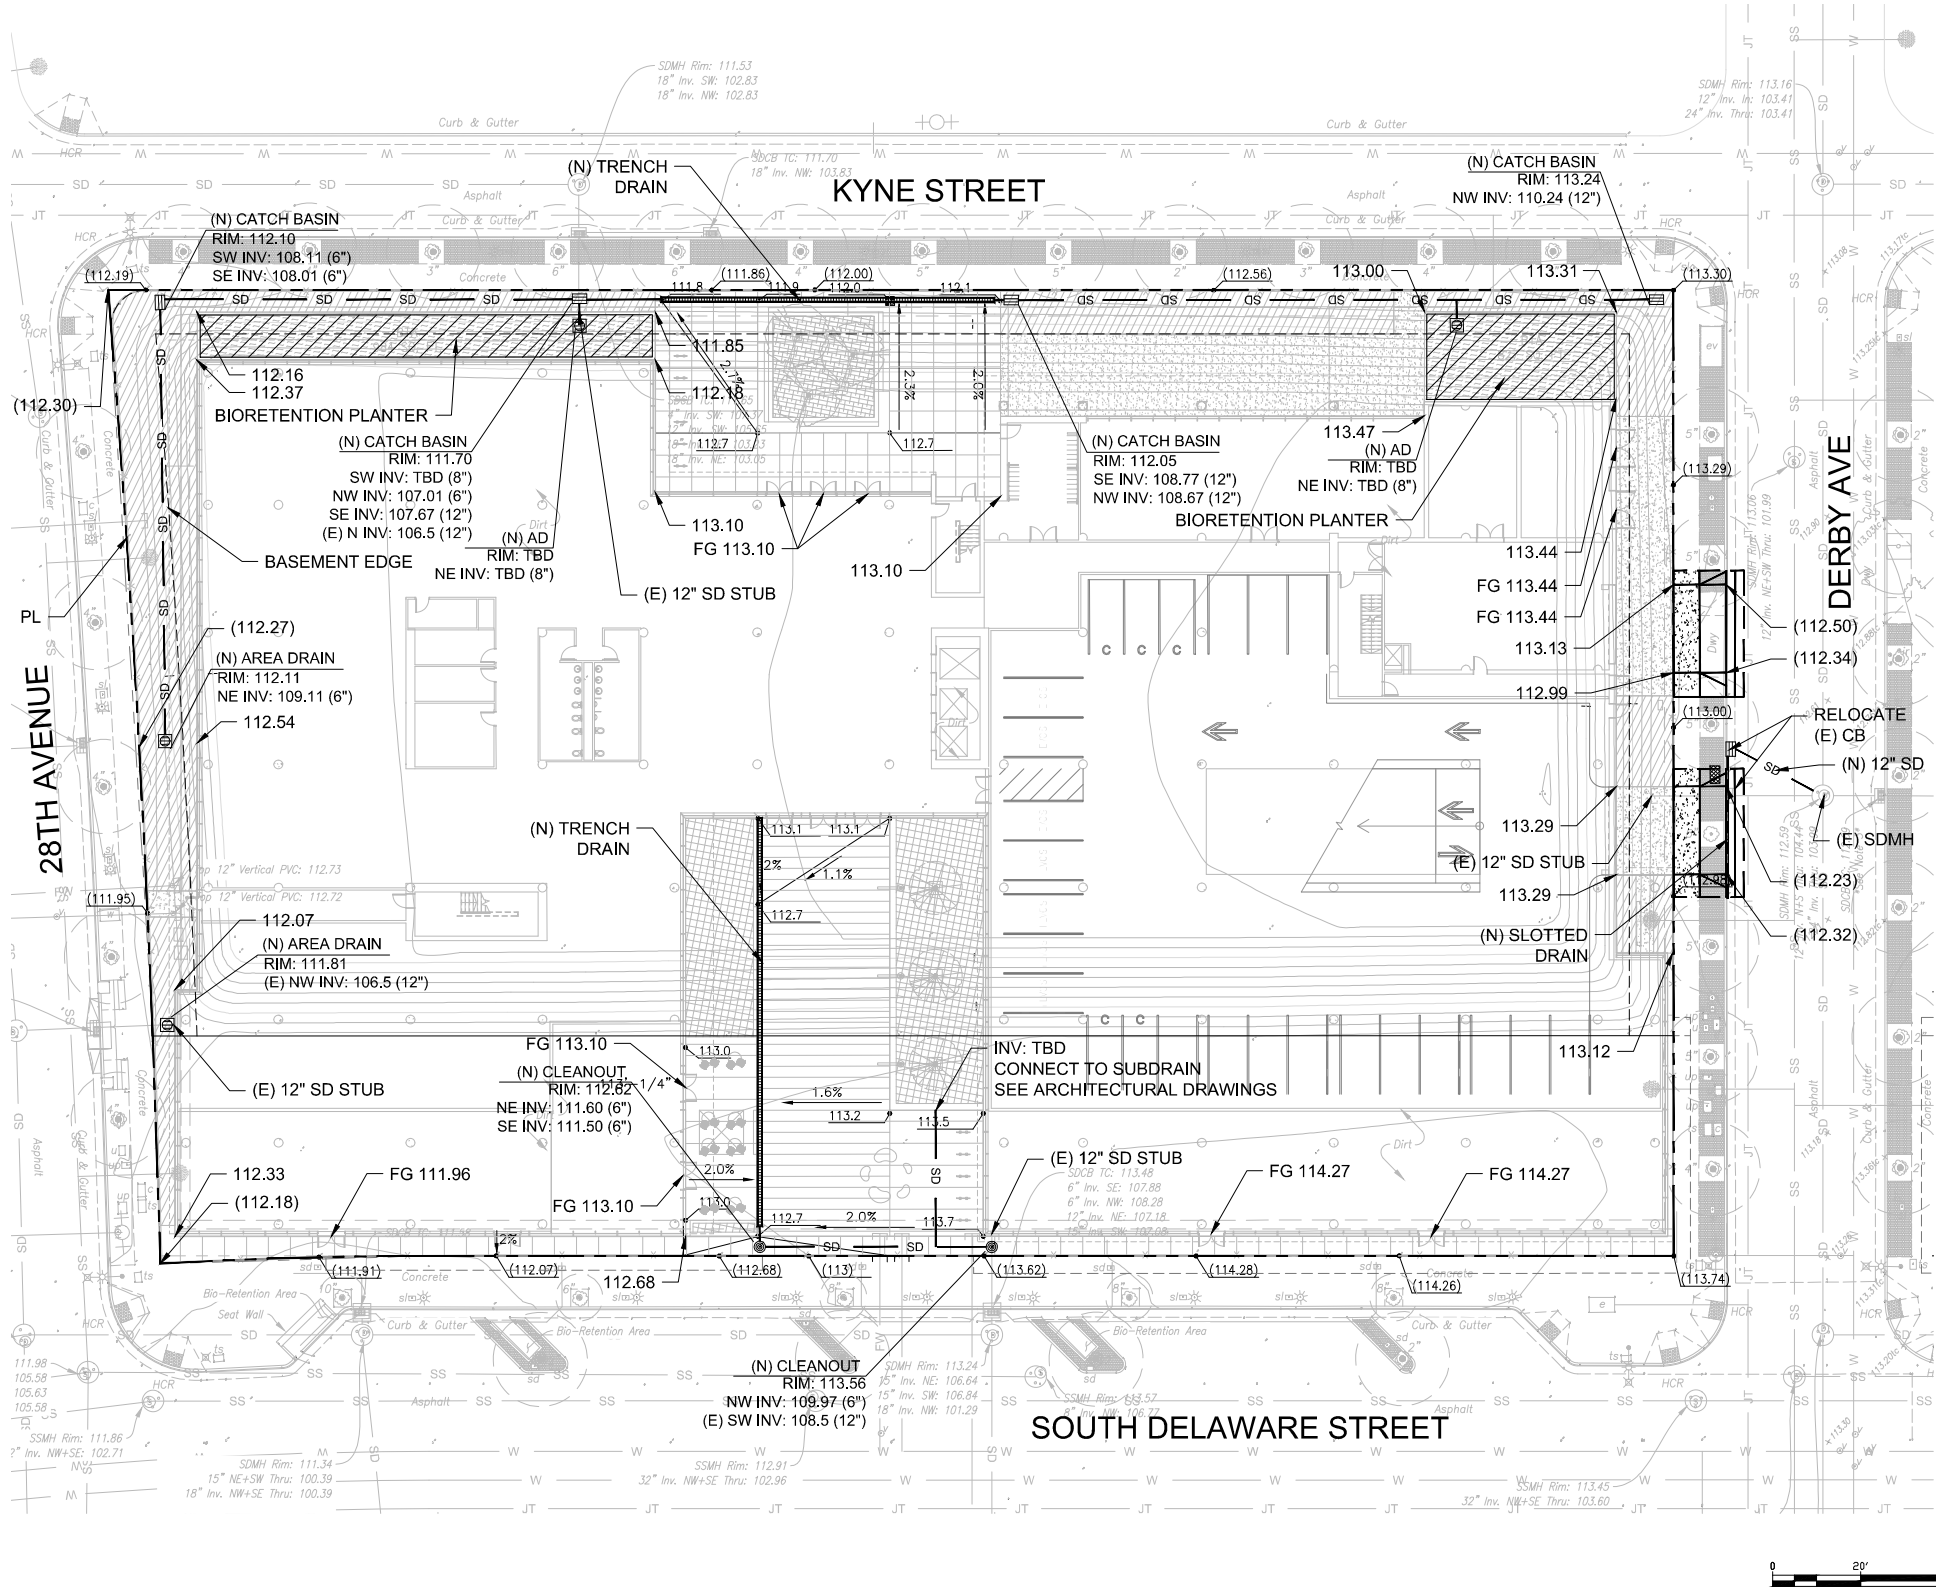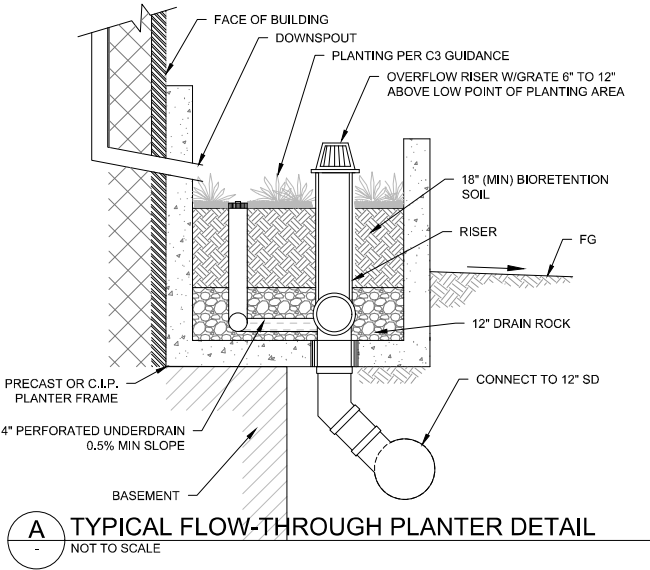

Perkins&Will

Project No: 491910.000

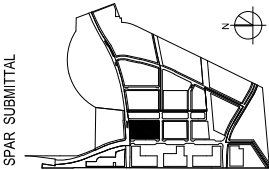

SUBJECT TO THE BAY MEADOWS
PHASE II DEVELOPMENT AGREEMENT

MU2 GRADING AND
DRAINAGE PLAN

1" = 20"

MU2

BAY MEADOWS II
SAN MATEO, CALIFORNIA

All reproduction & intellectual property rights reserved © 2019

NOT FOR CONSTRUCTION

09/25/2020

C1.1.1


NOTES

1. REFER TO SHEET C1.1 FOR NOTES, LEGEND, AND ABBREVIATIONS.
2. UTILITY CONNECTIONS, FDOS, AND TRANSFORMER LOCATIONS/TYPES SHOWN ARE ILLUSTRATIVE, TO BE CONFIRMED DURING DETAIL DESIGN.
3. BACKFLOW PREVENTERS ARE SHOWN ILLUSTRATIVELY. THE LOCATION OF BACKFLOW PREVENTERS WILL BE CONFIRMED DURING DETAIL DESIGN.



Perkins & Wi

Project No: 491910.000

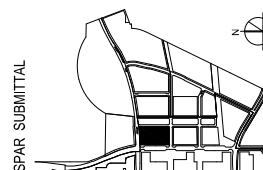

CDAP SIRMITTAI

SUBJECT TO THE BAY MEADOWS
PHASE II DEVELOPMENT AGREEMENT

**MU2 SITE PRELIMINARY
UTILITY PLAN**

1" - 20"

MU2



BAY MEADOWS II
SAN MATEO, CALIFORNIA

All reproduction & intellectual property rights reserved © 2019

NOT FOR CONSTRUCTION

09/25/2020

C1.1.2

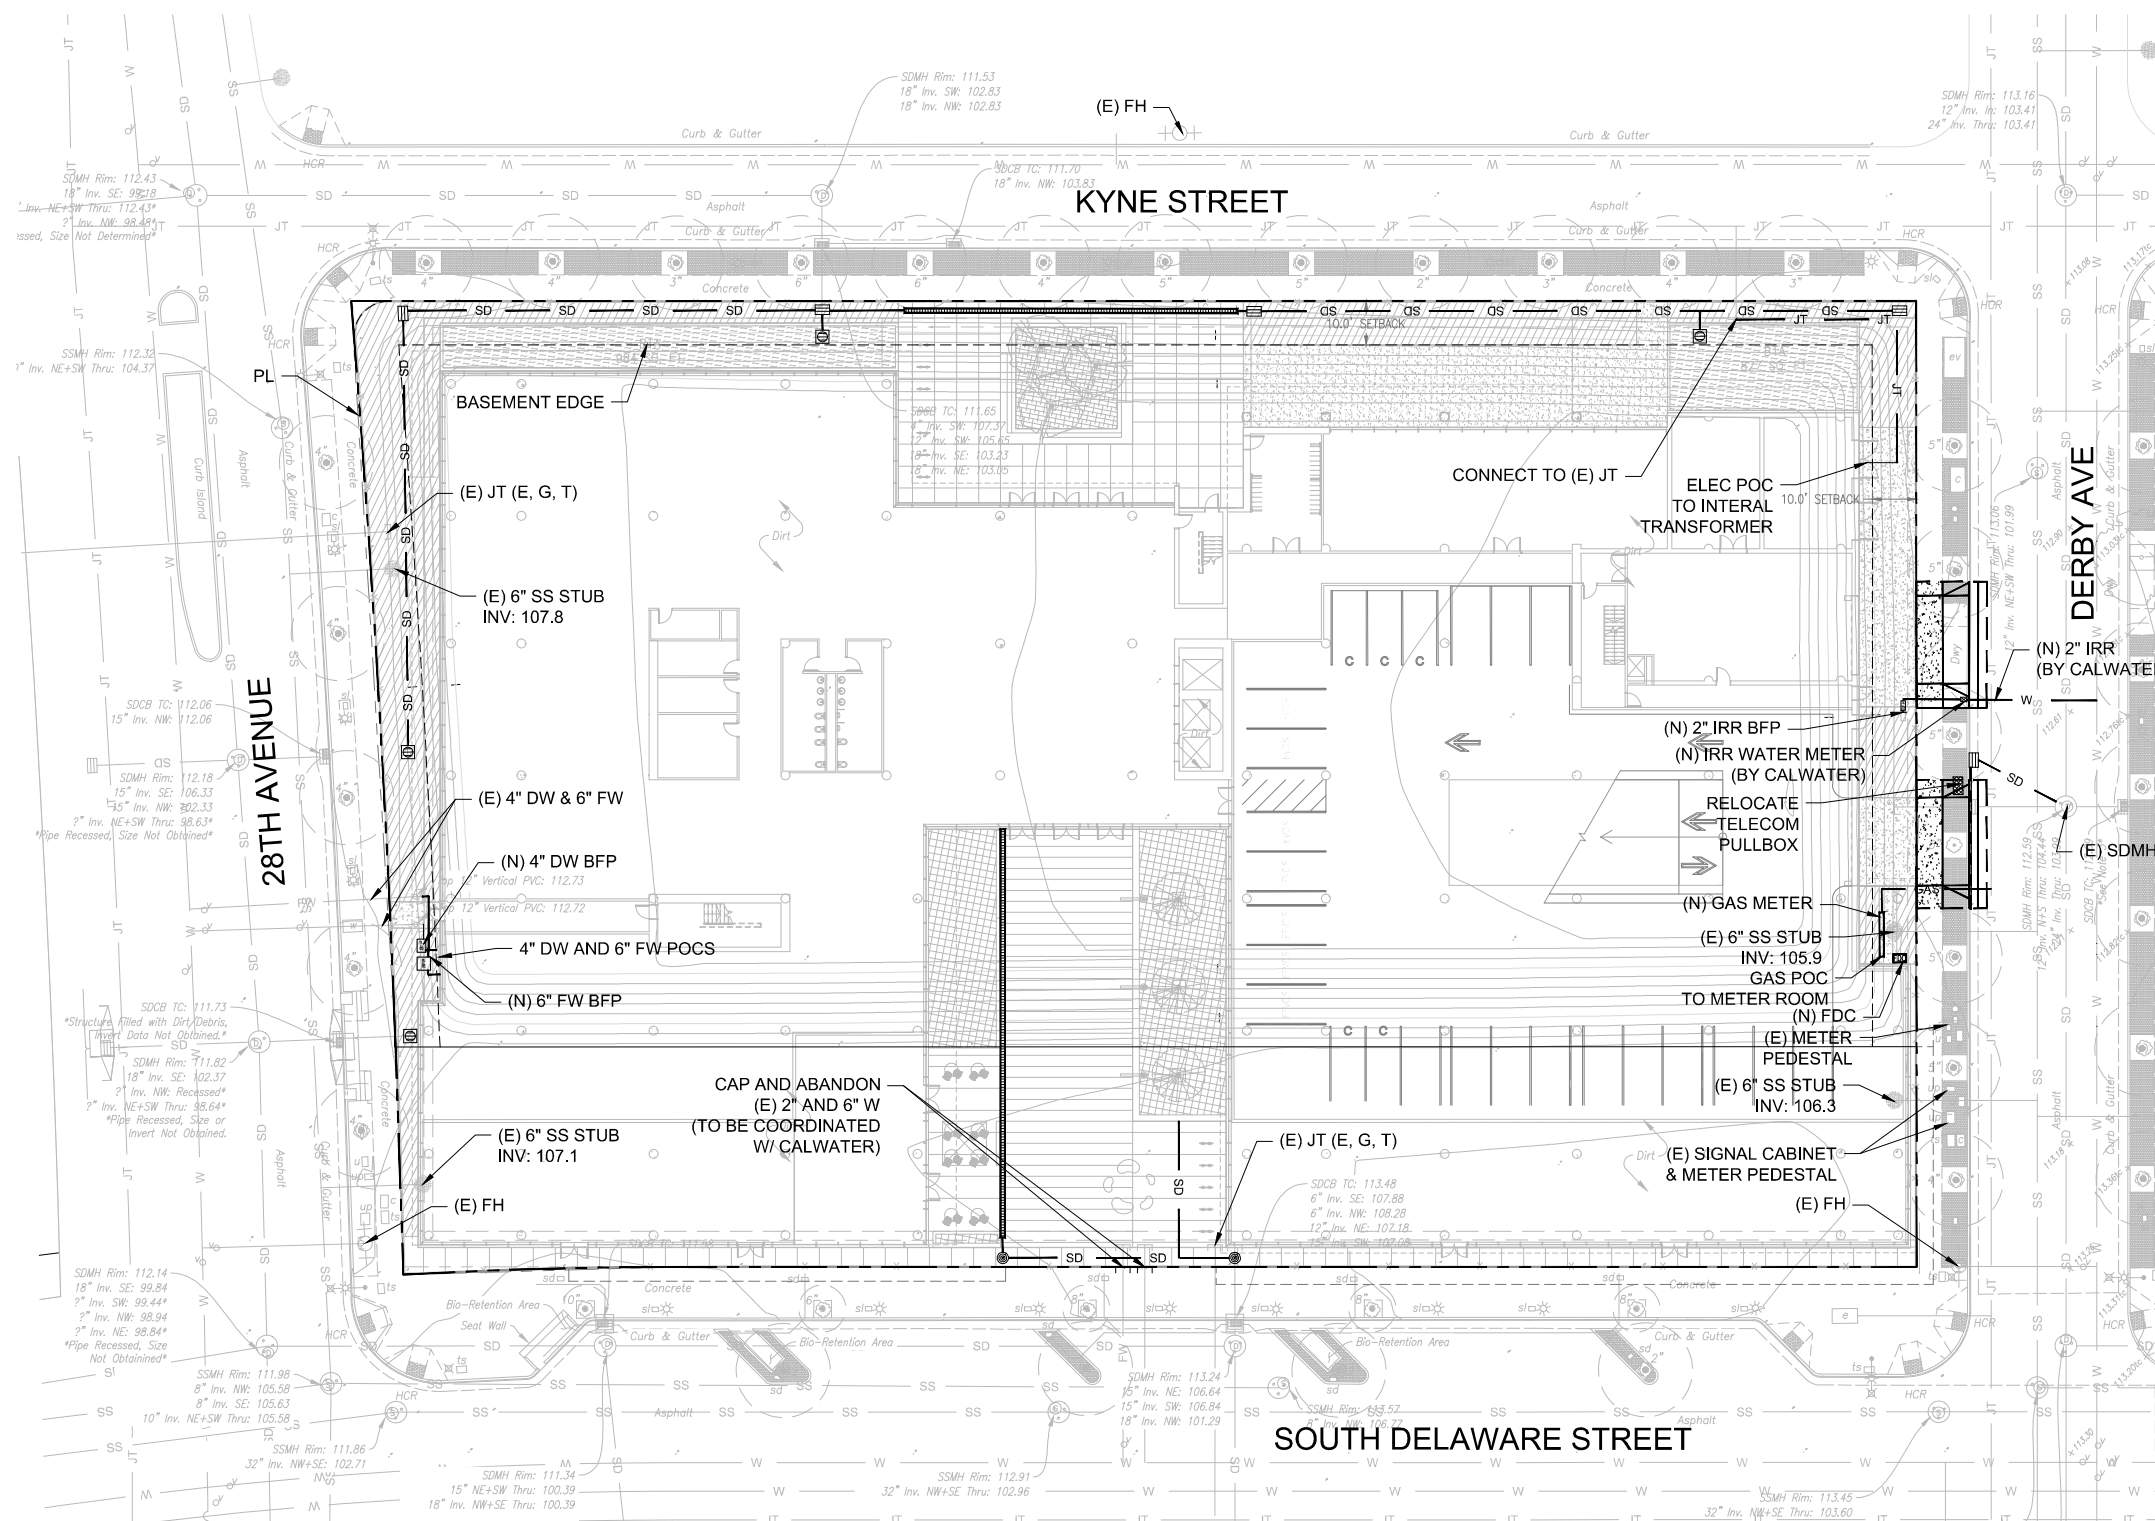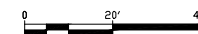


GENERAL SHEET NOTES

1. FIXTURE TYPES X2 AND X3 ARE MOUNTED TO THE BUILDING, AND WILL BE INCORPORATED INTO BUILDING LIGHTING DESIGN / ENGINEERING DOCUMENTS.

KEYED NOTES

- 1 FIXTURE TYPE 'X12', LOCATED IN MONUMENT SIGNAGE LEDGE, PROVIDE REMOTE DRIVER ENCLOSURE RATED NEMA-4 (IP68) IN HARDSCAPE DIRECTLY ADJACENT TO LIGHTING FIXTURE LOCATION.

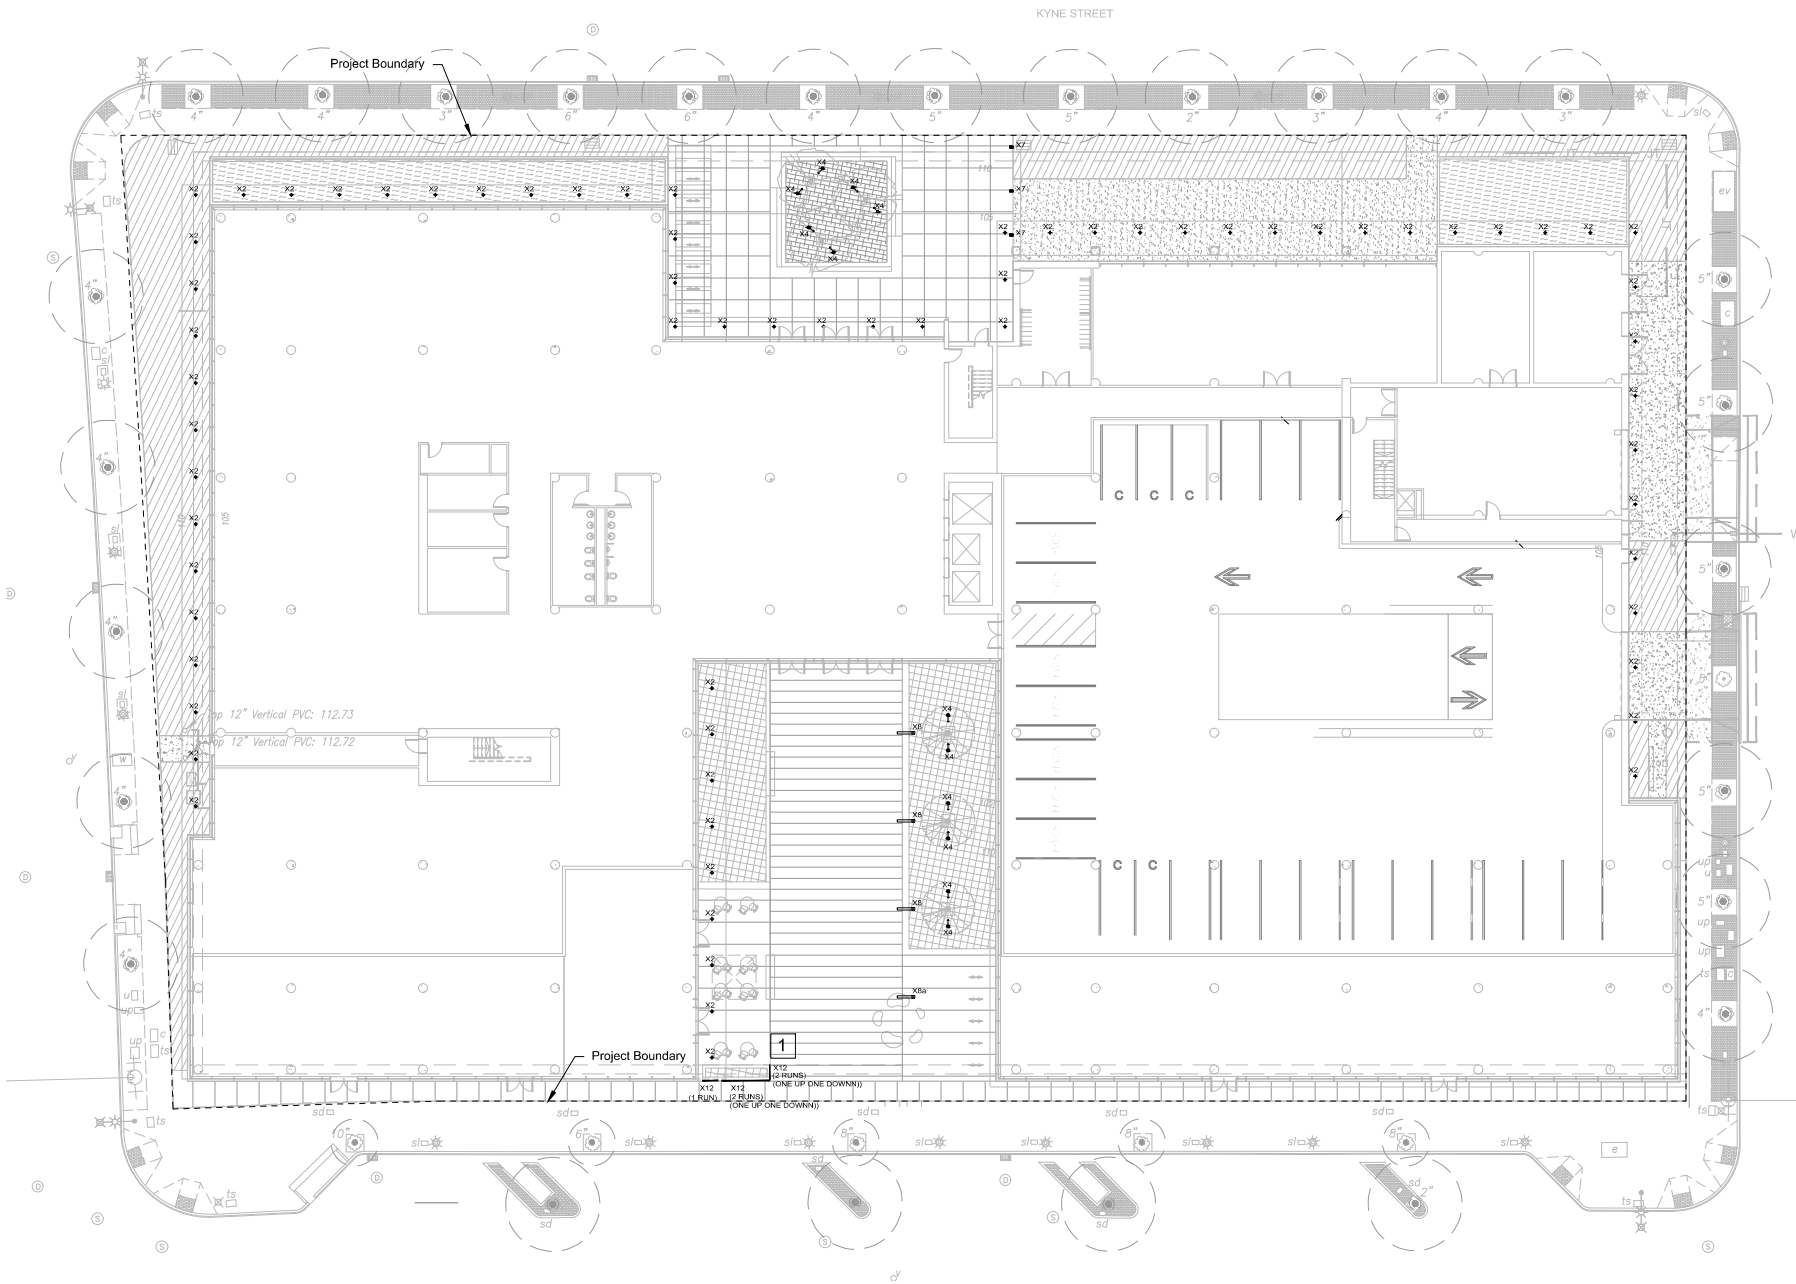


LUMINAIRE SCHEDULE										
SYMBOL	TYPE	IMAGE	MANUFACTURER	DESCRIPTION	SIZE	WATTAGE	LAMP	FIXTURE RATING	FINISH	NOTES
	X2		USAI	Ceiling recessed round downlights	4" dia x 5.5" depth	9W	LED 4000K	UL Wet	Fixture finish to match overhang finish	
	X3		Axis	Ceiling recessed linear fixture	4" width x Continuous lengths per drawing	5.5W/ft	LED 4000K	UL Wet	Fixture finish to match ceiling finish	
	X4		B-K Lighting	Exterior spotlight for plant accent lighting (with honeycomb baffle)	3" dia x 8"	12W	LED 4000K	IP65 / IK08	Antique brass powder	
	X5		Bega	Linear in-grade Wall graze	21" x 3.25" x 5"	15.8W	LED 4000K	IP67	Stainless Steel	
	X6		B-K lighting	Downlight mounted to trellis structure	Canopy: 6.5" dia x 2.35", head: 8" x 3"	12W	LED 4000K	IP65	Fixture finish to match trellis finish	
	X7		Hess	Linear bollard with 180° distribution	6" x 9.5" x 36" h	11W	LED 4000K	CSA Wet	Anthractive grey	
	X8, X8a		Hess	Pedestrian scale pole lighting	6.3" x 43.7" x 15" h	72W	LED 4000K	IP65	Anthractive grey	X8 for planter mounting and X8a for hardscape mounting
	X10		Vibia	Outdoor floor lamp	23.5" dia x 75" h	25W	LED 2700K	UL WET	Steel body, concrete base and brown diffuser	Plug-in fixture
	X11		Bega	Wall mounted linear wallgrazer	20.5" x 4.5" x 2.25"	16.8W	LED 4000K	IP65	Fixture finish to match adjacent wall finish	
	X12		Led Linear	Wall mounted and integral to signage linear uplight wallwash, and wall mounted step light, function / application dependent on location.	0.77" x 1.06" x length/perdwg	3.2W/ft	LED 2900K	IP67	Stainless Steel	Fixture with remote driver (to be protected in Nema4X enclosure or inside the building)
	X13		Teka Illumination	Ground surface path light	6.5" dia x 2" h	7W	LED 4000K	IP65	Bronze wrinkle	Fixture with remote driver (to be protected in Nema4X enclosure or inside the building)
	X14		Bega	Wall surface mounted path lighting	8" x 4.75" x 3"	2W	LED 4000K	IP65	Fixture finish to match CMU planter wall	

Fixture Schedule



Perkins&Will

Project No: 491910.000

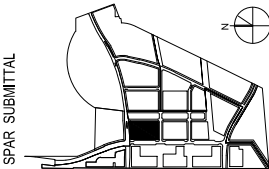

SPAR SUBMITTAL

SUBJECT TO THE BAY MEADOWS
PHASE II DEVELOPMENT AGREEMENT

MU2 SITE PRELIMINARY LIGHTING PLAN

SCALE: 1"=20'

MU2

BAY MEADOWS II

SAN MATEO, CALIFORNIA

All reproduction & intellectual property rights reserved © 2019

NOT FOR CONSTRUCTION

09/25/2020

E1.1.1

DESIGN CRITERA			
	AVG. (FC)	MIN. (FC)	AVG : MIN. RATIO
CITY OF SAN MATEO CRITERIA	1.0	0.3	4 : 1

MU2 CALCULATION SUMMARY TABLE				
	AREA	AVG. (FC)	MIN. (FC)	AVG : MIN. RATIO
2	MU2 S. DELAWARE ST ENTRANCE	3.6	0.9	4:1
3	MU2 W. KYNE ST ENTRANCE	2.5	0.7	4:1


GENERAL SHEET NOTES

1. ALL ILLUMINANCE VALUES ARE IN FOOTCANDLES.
2. LIGHTING CONTRIBUTION FROM THE STREET LIGHTS HAS BEEN INCLUDED IN THIS CALCULATION. EXISTING STREETLIGHT LOCATIONS ARE APPROXIMATE. PRODUCT ASSUMED IN THE CALCULATION IS LOUIS POULSEN KASTRUP 150W METAL HALIDE.
3. PHOTOMETRIC CALCULATIONS INCLUDE LIGHT CONTRIBUTION FROM FIXTURE TYPES X1, X2, X7 AND X8 ONLY WITH EXISTING STREET LIGHT CONTRIBUTION.
4. SIDEWALK LIGHT LEVELS ARE ASSUMED TO BE MEETING THE LIGHTING CRITERIA AS PART OF THE PREVIOUS DESIGN WORK.
5. CALCULATION POINTS 10FT BEYOND PROPERTY LINE ARE FOR INFORMATIONAL PURPOSES.




Perkins&Will

Project No: 491910.000

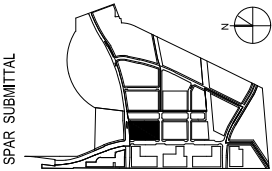

KEYED NOTES

- 1 STREET LIGHT POLES ARE EXISTING, N.I.S. THEY HAVE BEEN INCLUDED IN THE PROJECT CALCULATION FOR INFORMATIONAL PURPOSES ONLY.
- 2 MU2 SOUTH DELAWARE ENTRANCE. CALCULATION SUMMARY RESULT ARE CONTAINED WITHIN THE DASHED LINE.
- 3 MU2 W. KYNE STREET ENTRANCE. CALCULATION SUMMARY RESULT ARE CONTAINED WITHIN THE DASHED LINE.

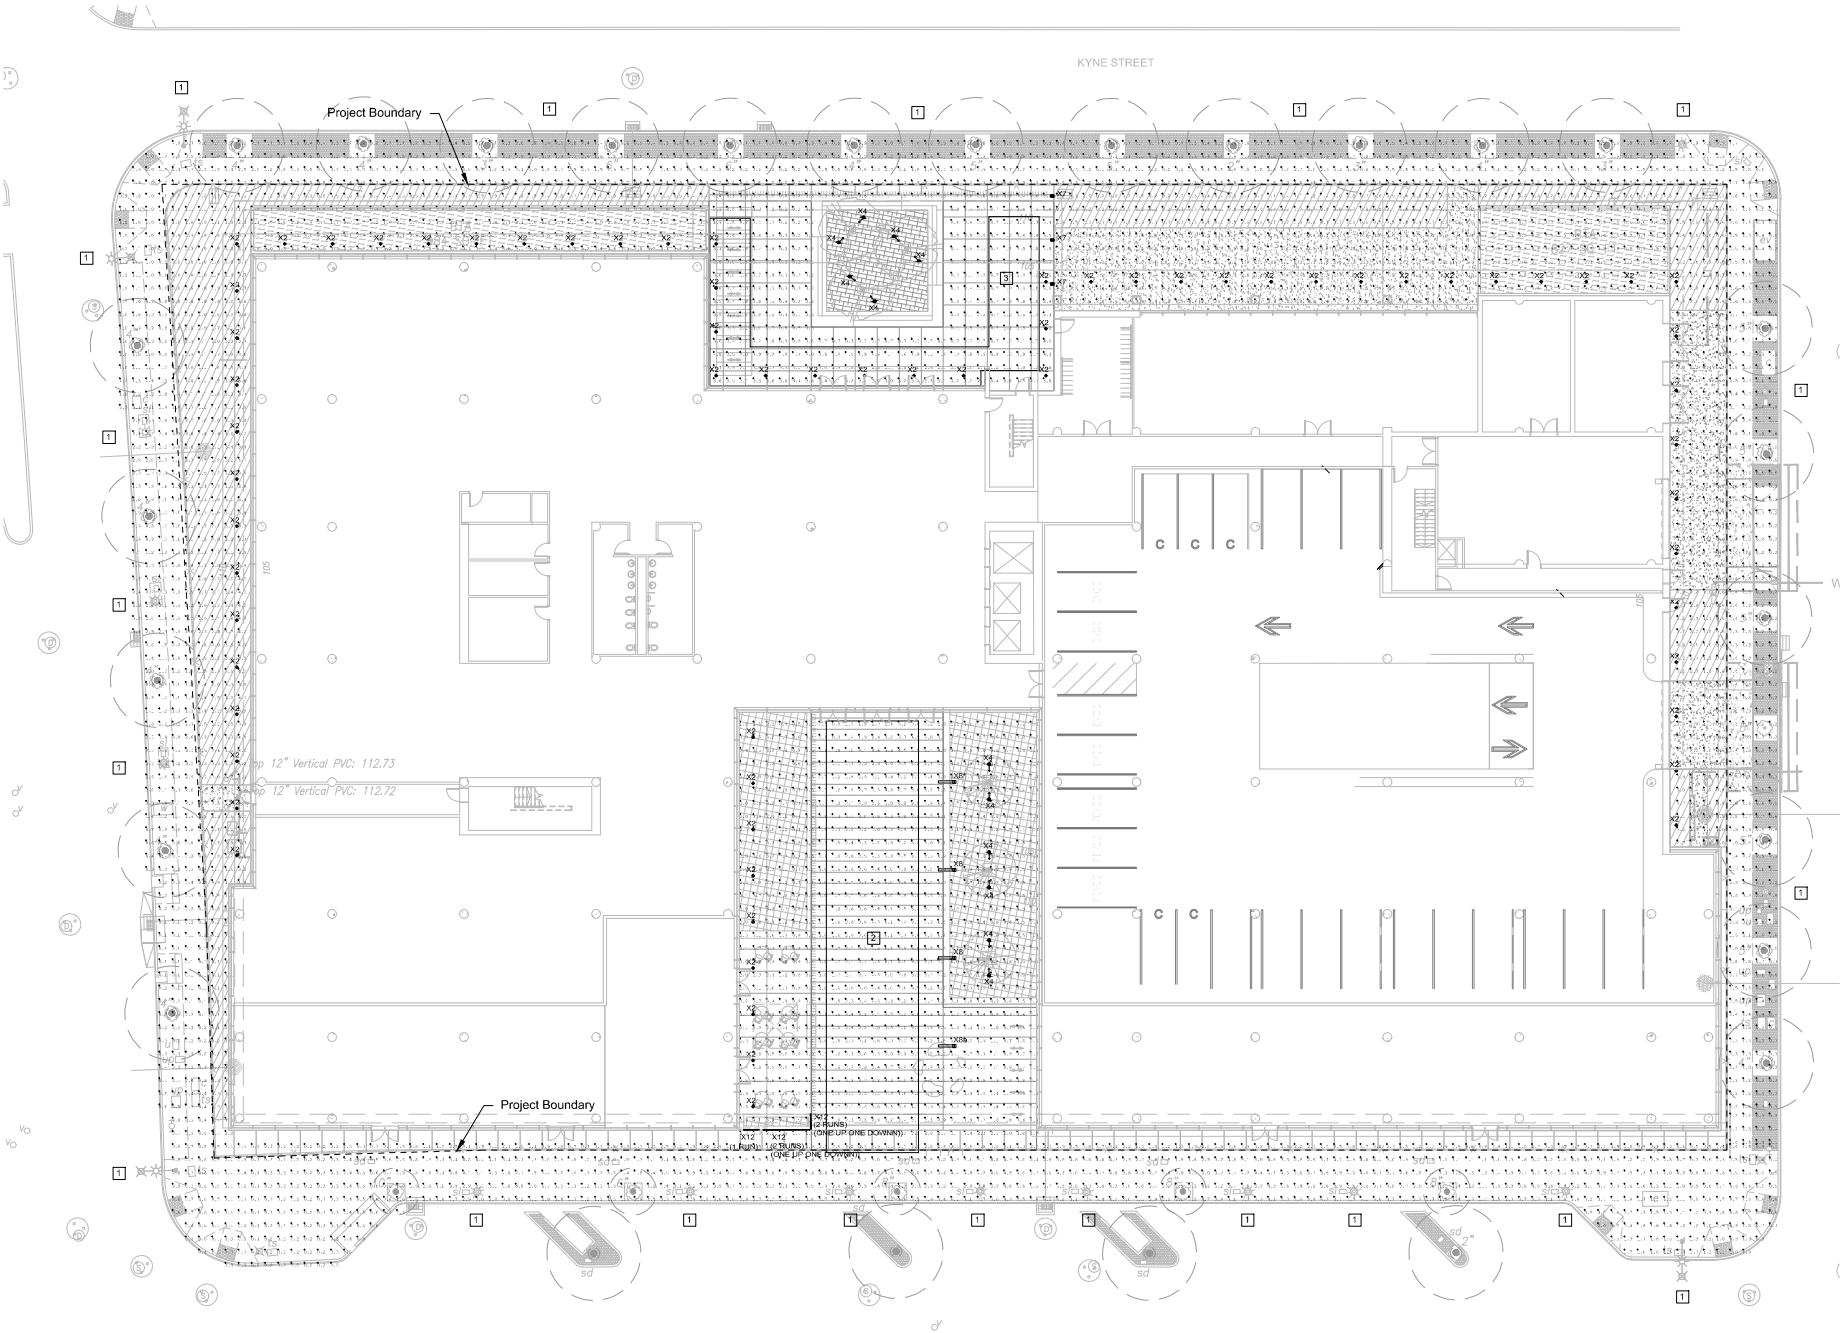

NOTE: REFER TO E1.2.1.B1 FOR FIXTURE SCHEDULE.



SUBJECT TO THE BAY MEADOWS
PHASE II DEVELOPMENT AGREEMENT

MU2 SITE PRELIMINARY LIGHTING PLAN
SCALE: 1"=20'

MU2



BAY MEADOWS II
SAN MATEO, CALIFORNIA

All reproduction & intellectual property rights reserved © 2019

NOT FOR CONSTRUCTION

09/25/2020

E1.1.2

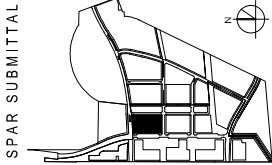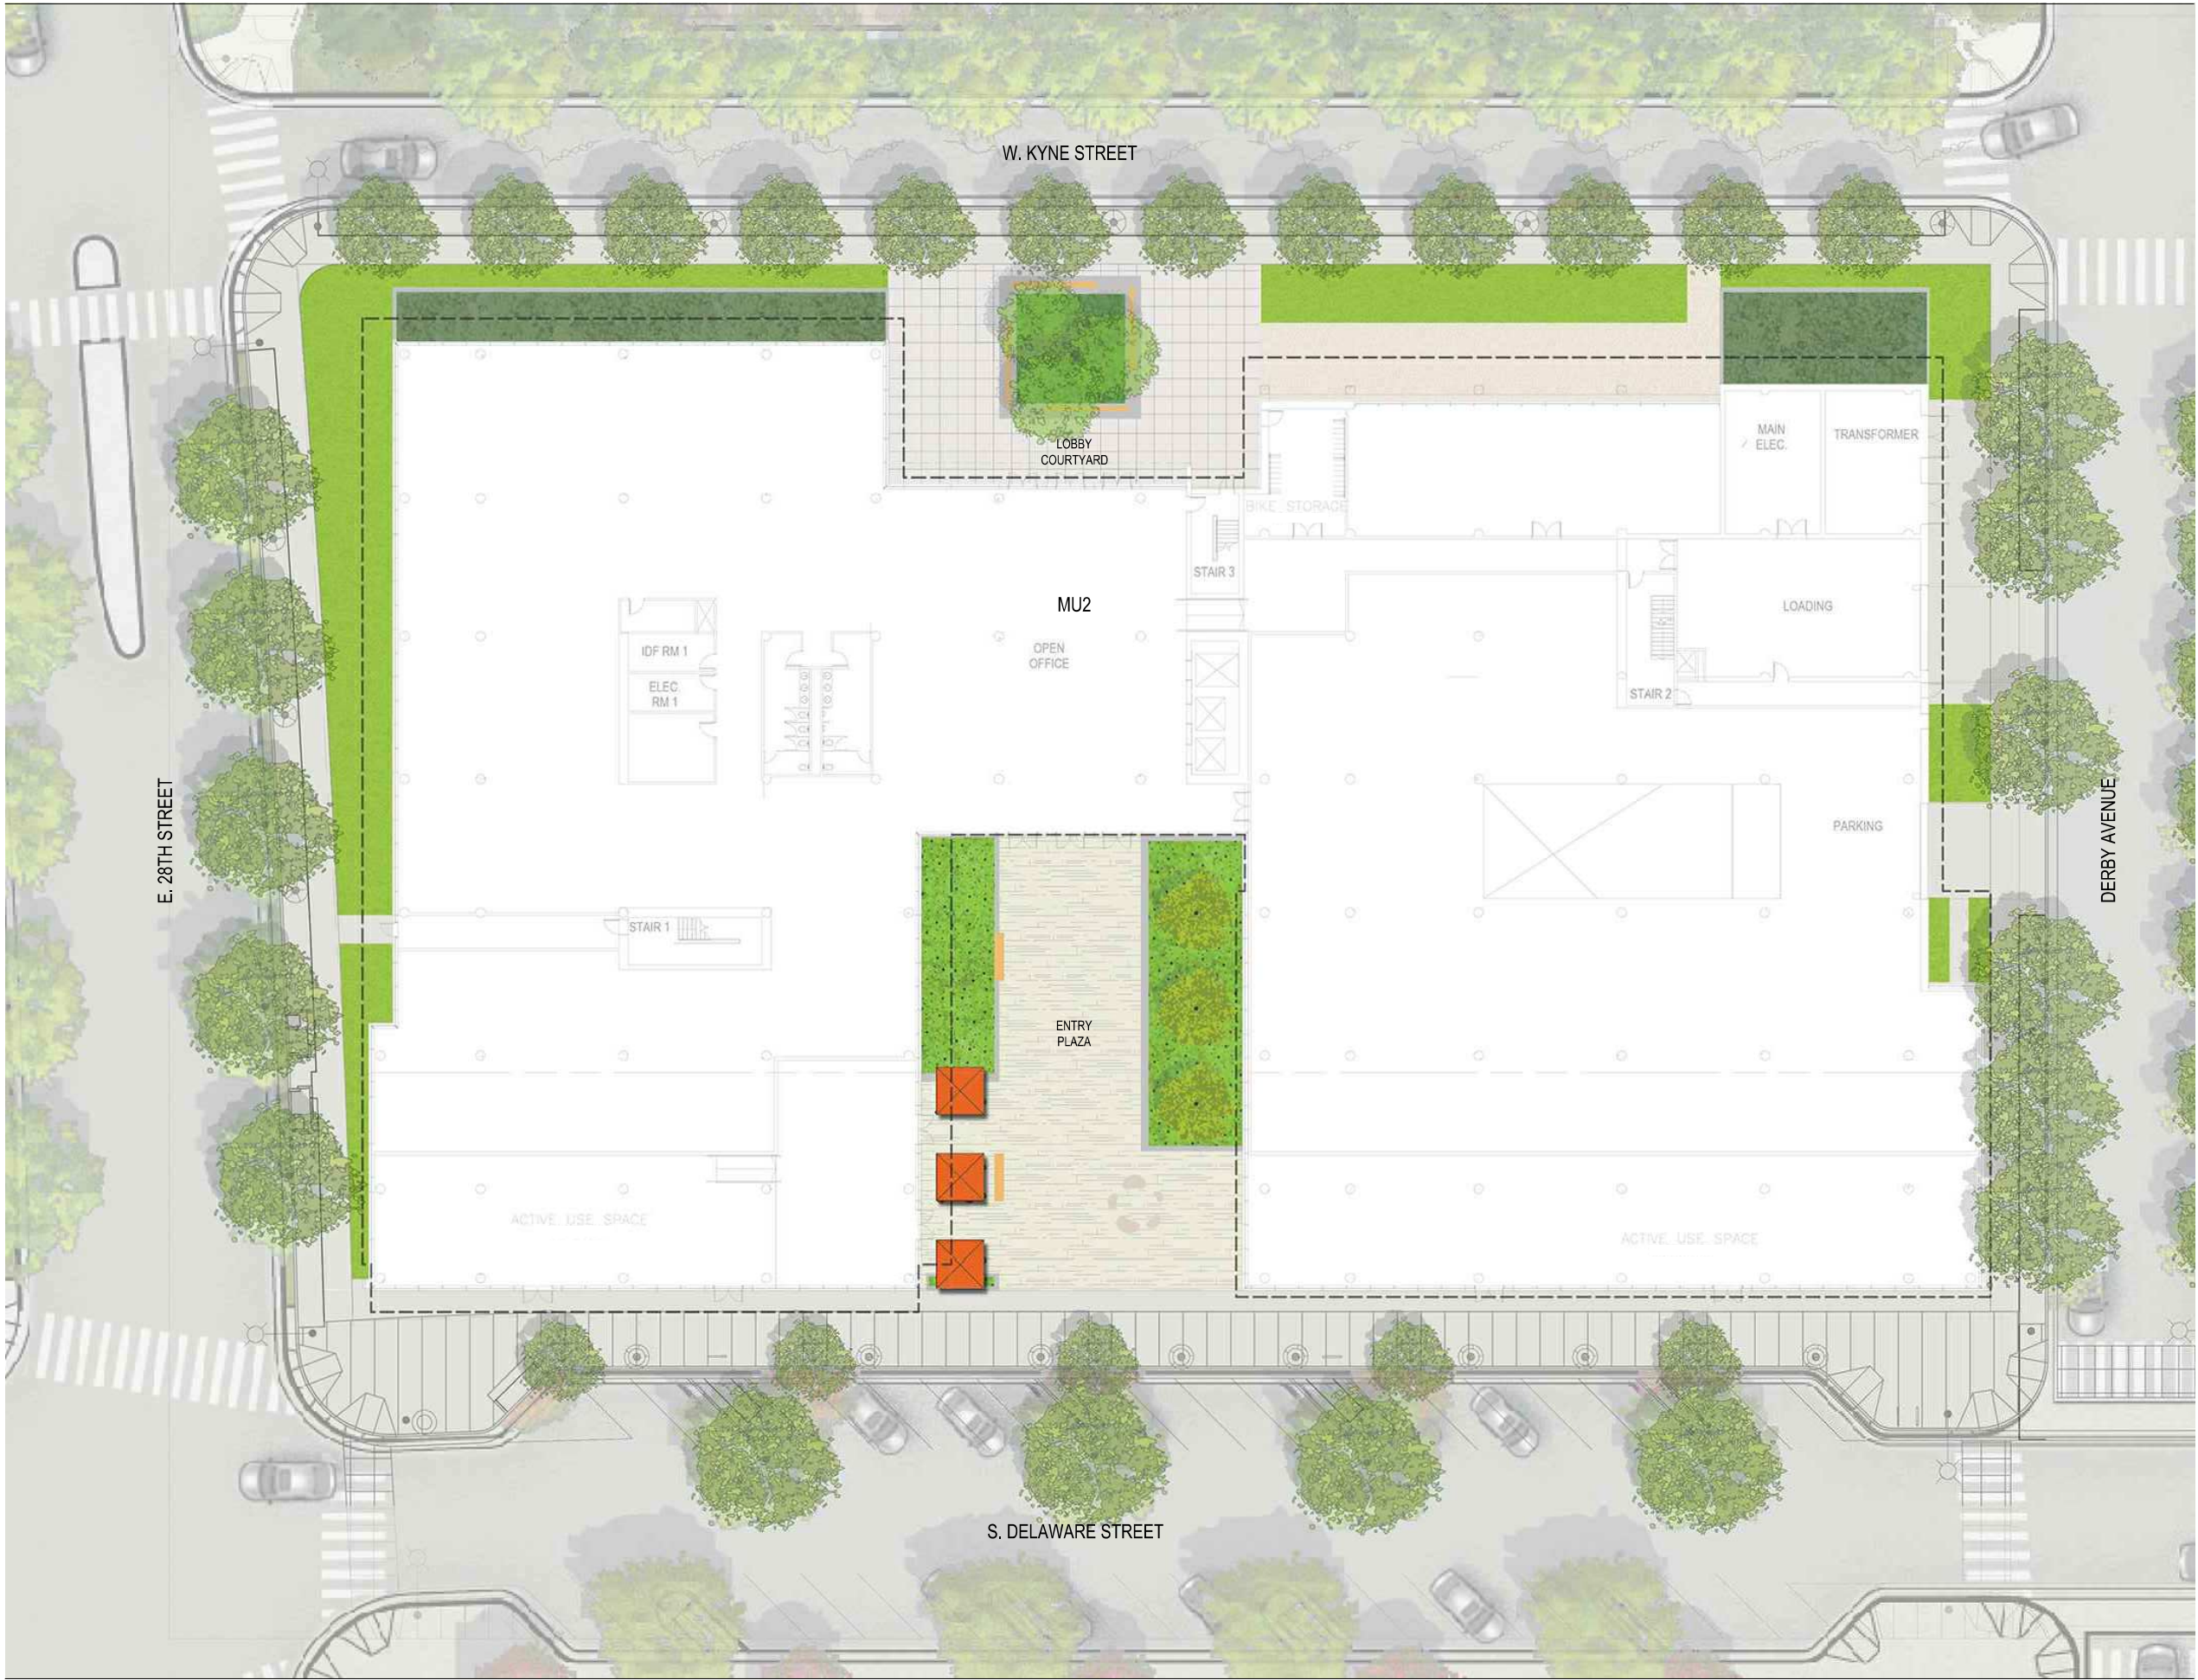

SUBJECT TO THE BAY MEADOWS
PHASE II DEVELOPMENT AGREEMENT

SPAR SUBMITTAL
ILLUSTRATIVE SITE PLAN

1/16" = 1'-0"

MU2

BAY MEADOWS II


SAN MATEO, CALIFORNIA

All reproduction & intellectual property rights reserved © 2019

NOT FOR CONSTRUCTION

09/25/2020


L1.0.1

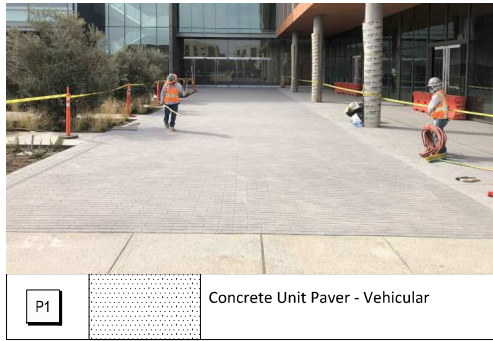

P1 Concrete Unit Paver - Vehicular



P3 CIP Concrete - Sidewalk & General

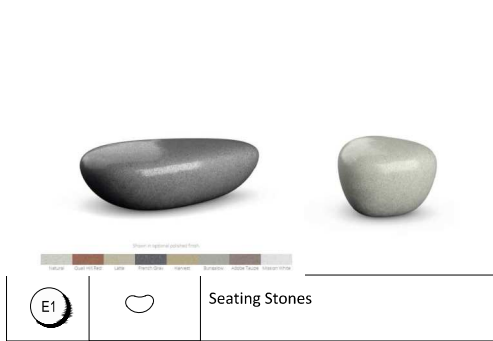

E1 Seating Stones

Example image - see rendered views for design intent




E4 Precast concrete planter and bench



E6 Entry Wall Sign



P2 CIP Concrete - Courtyard Paving

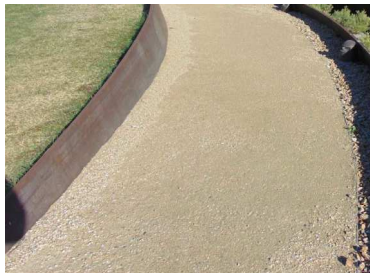

P5 Stabilized Crushed Stone Paving



E2 Planter Wall A - Entry Plaza



E5 Built-in Bench



E7 Bike Rack

LEVEL 1 - MATERIALS SCHEDULE

SITE PAVING

TAG	SYMBOL	DESCRIPTION	TYPE / PRODUCT
P1		Concrete Unit Paver - Vehicular	Mix of 6"x12"x4" Precast concrete pavers, Stepstone/Hanover, or sim. Vehicular rated to 60,000# loading requirements for exterior building maintenance boom lift. Epoxy set on CIP concrete subbase. Grey and tan colors.
P2		CIP Concrete - Courtyard Paving	CIP concrete paving, 4 1/2" min thickness over lightweight foam fill, medium sandblast retardant finish, custom aggregate blend, integral color, sawcut joints.
P3		CIP Concrete - Sidewalk & General	CIP concrete paving, 4 1/2" min thickness over 6" aggregate base. Finish to match typ. project sidewalks: medium broom finish with tooled joints, natural grey w/ lamp black admixture.
P4		CIP Concrete - Vehicular	CIP concrete paving, 6" min thickness over 12" aggregate base. Finish to match typ. project sidewalks: medium broom finish with tooled joints, natural grey w/ lamp black admixture.
P5		Stabilized Crushed Stone Paving	Gold Path Fines Aggregate with Stabilizing Binder, 3" min thickness over 6" aggregate base.
P6		Safety Surfacing - Childcare area	Poured in place rubber playground surfacing. Tot Turf Supreme by Tot Turf, or sim. Set over aggregate base per manufacture and lightweight foam fill over garage substructure.

SITE ELEMENTS

TAG	SYMBOL	DESCRIPTION	TYPE / PRODUCT
E1		Seating Stones	Precast concrete bench QPC "Kernel", "Bog" or sim product
E2		Planter Wall A - Entry Plaza	CIP Concrete Planter Wall and drainage base, 30" tall from top of substructure, varies 12" - 24" thick, provide waterproofing, drain mat, planter drain (1 per 500 SF planter area)
E3		Planter Wall B - Stormwater Planters	CIP Concrete Planter Wall and drainage base, 42" high from top of substructure, 8" thick, provide waterproofing and drain mat, drain structure per civil.
E4		Precast concrete planter and bench	Precast concrete segmented planter wall with integrated hardwood bench seats, 36" high from finish surface, 42" thick, provide CIP concrete drainage base, waterproofing, drain mat, and planter drain.
E5		Built-in Bench	Custom built-in bench, hard wood slat top, stainless steel supports
E6		Entry Sign Wall	CIP Concrete wall with formed recesses and lighting for signage elements
E7		Bike Rack	In-ground mount, circular, stainless steel rack. Welle Circular Rack, Round Pipe Model: WCR02-IG-SS
E8		Shade Canopy Umbrella	Tucci Ocean Master MAX Classic, 10' Square, or similar
E9		Small Bistro Seating	TBD
E10		Trench Drain	Stainless Steel Trench Drain ACO Drain MiniKlassic or sim.
E11		Fence and Gate - Childcare	60" tall perforated metal panel fence system with integrated metal posts, 4' OC spacing. Perforated pattern shall not be climbable. Locking gates with egress hardware.



E8 Shade Canopy Umbrella



E11 Fence and Gate - Childcare


WILSON
MEANY

BAY MEADOWS
LAND COMPANY

HART HOWERTON
NEW YORK · SAN FRANCISCO

Perkins&Will

CMG
Landscape Architecture
Project No: PER1902

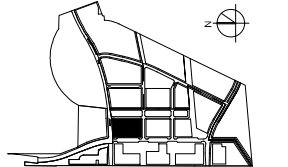


SUBJECT TO THE BAY MEADOWS
PHASE II DEVELOPMENT AGREEMENT
SPAR SUBMITTAL
MATERIAL SCHEDULE - SITE LEVEL
NTS

MU2
BAY MEADOWS II
SAN MATEO, CALIFORNIA
All reproduction & intellectual property rights reserved © 2019

NOT FOR CONSTRUCTION

09/25/2020

L1.1.0

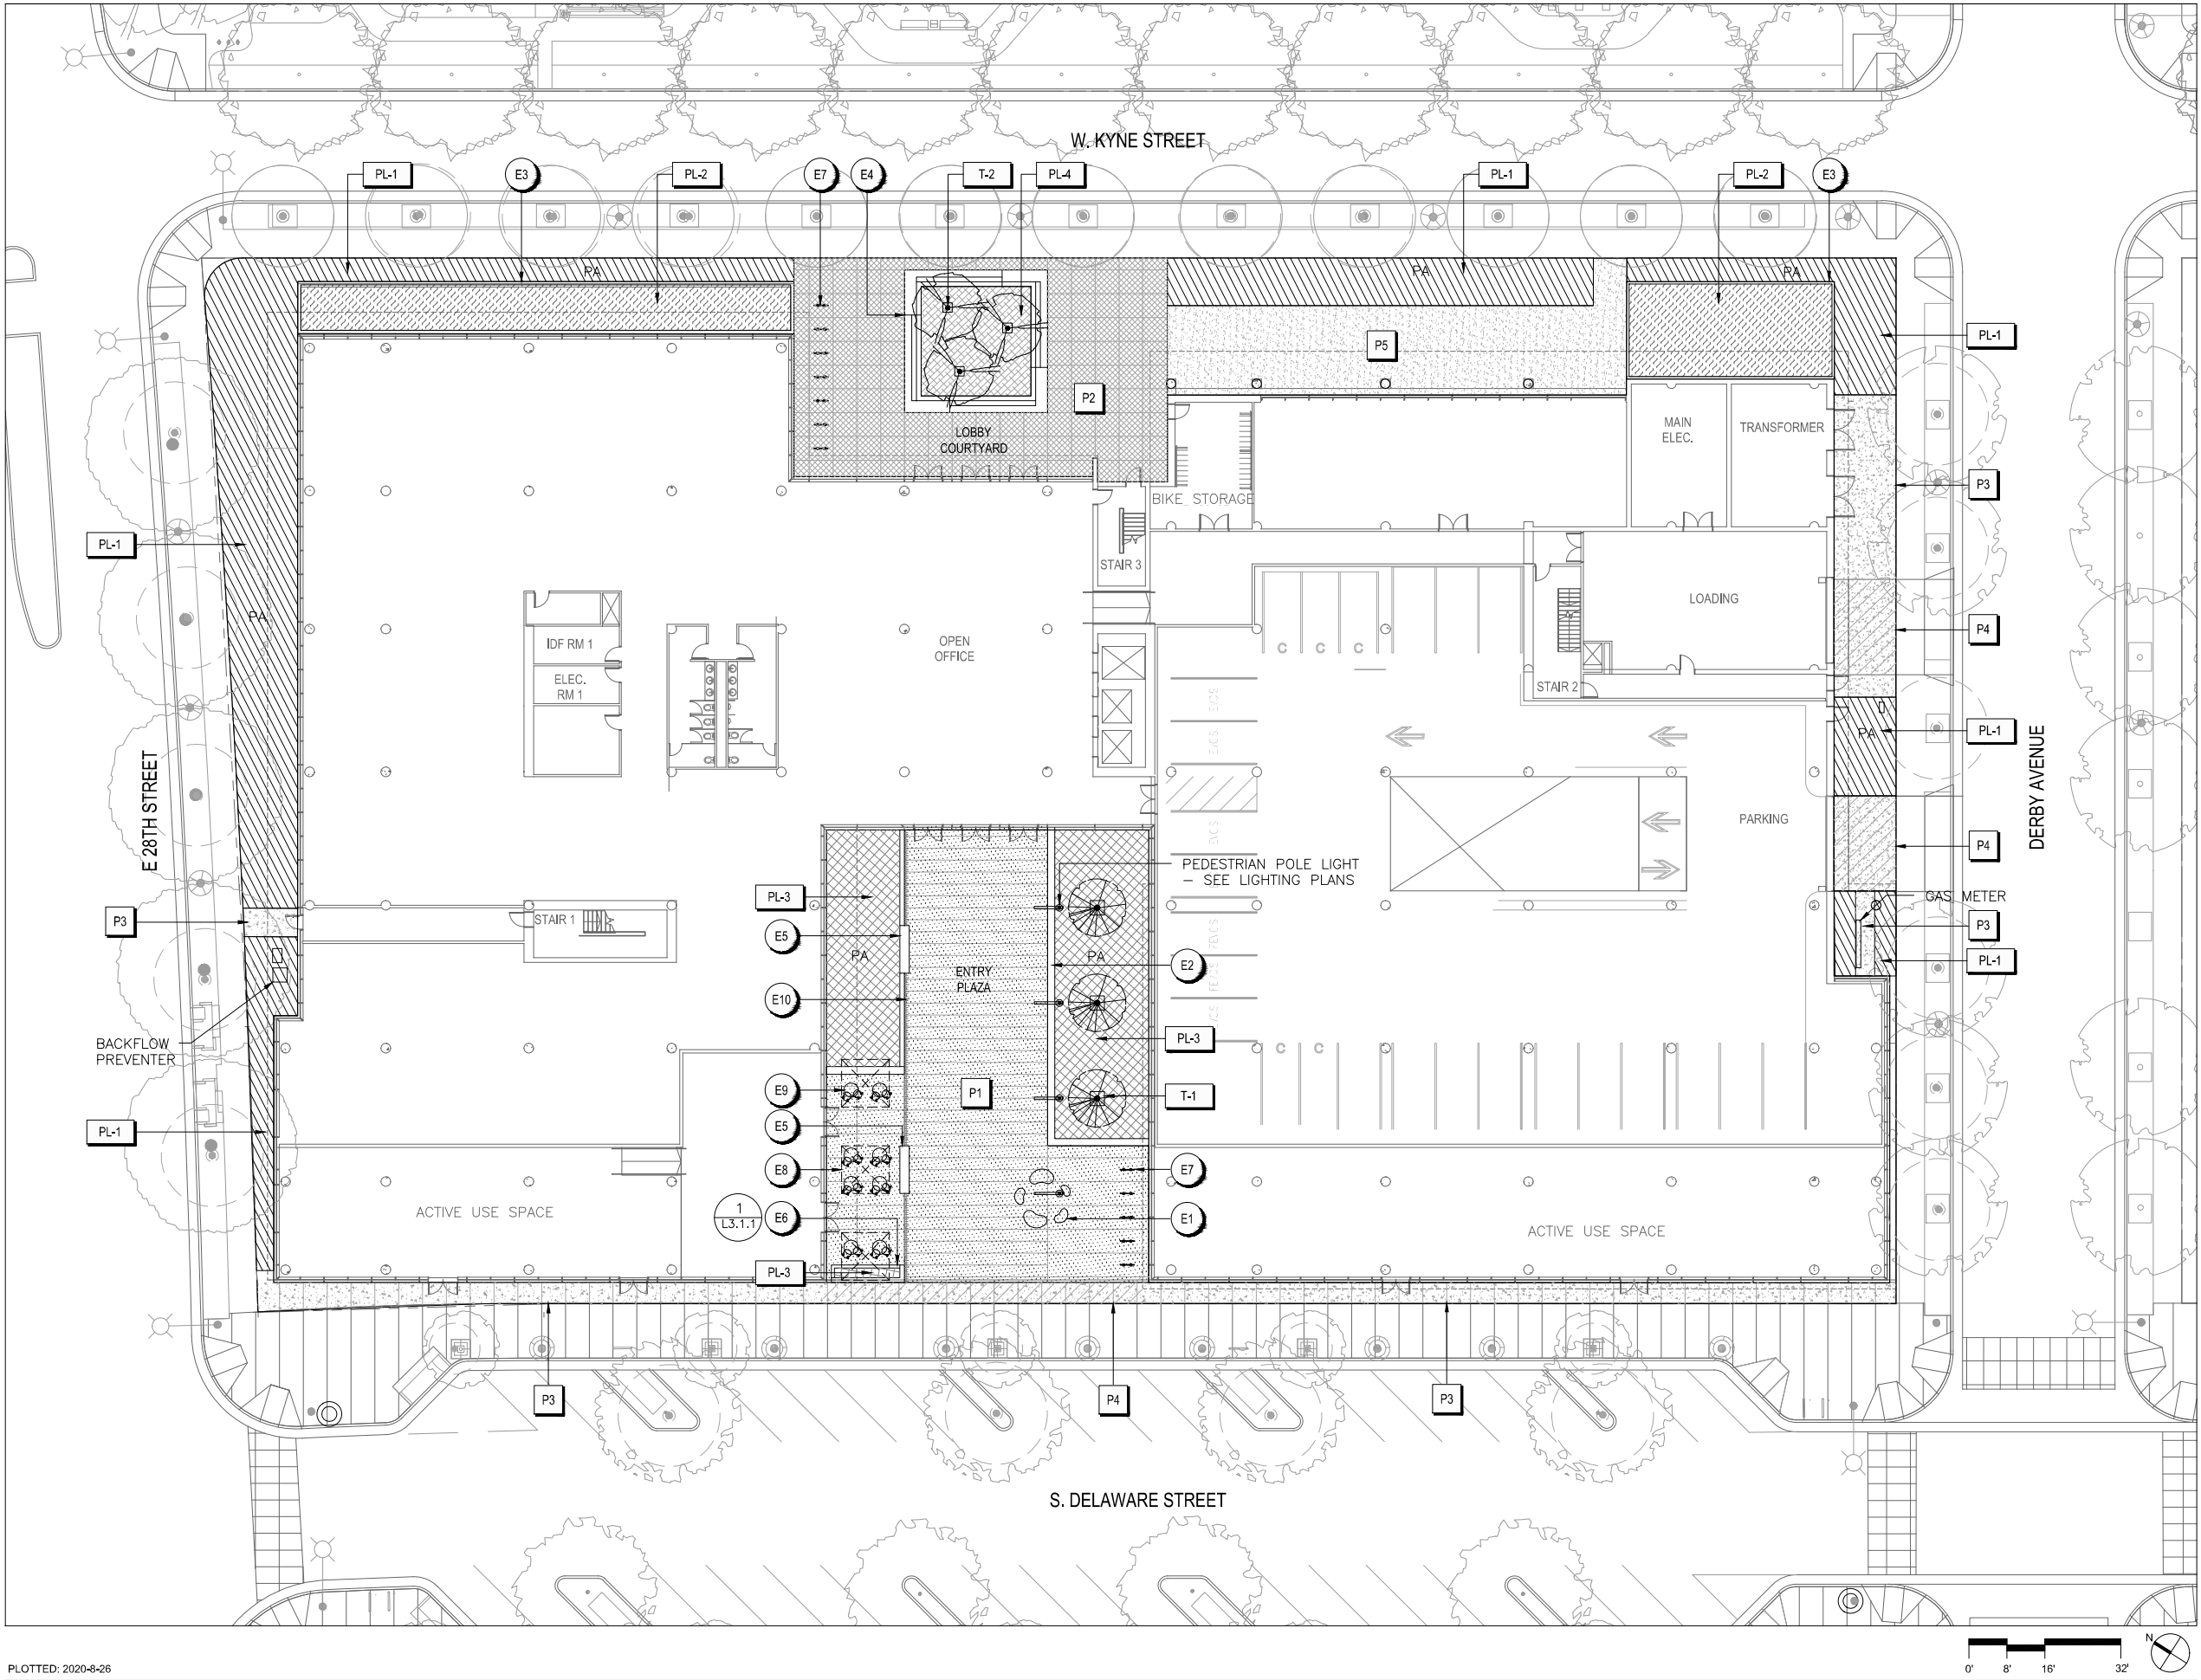

PLOTTED: 2020-8-26

WILSON
MEANY


BAY MEADOWS
LAND COMPANY

HART HOWERTON
NEW YORK · SAN FRANCISCO

Perkins&Will

CMG
Landscape Architecture
Project No: PER1902

SPAR SUBMITTAL

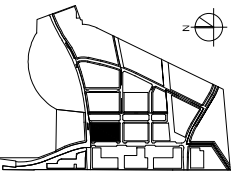

SUBJECT TO THE BAY MEADOWS
PHASE II DEVELOPMENT AGREEMENT

SPAR SUBMITTAL

LANDSCAPE MATERIAL AND
PLANTING PLAN - SITE LEVEL

1/16" = 1'-0"


MU2
BAY MEADOWS II
SAN MATEO, CALIFORNIA

All reproduction & intellectual property rights reserved © 2019

NOT FOR CONSTRUCTION

09/25/2020

L1.1.1

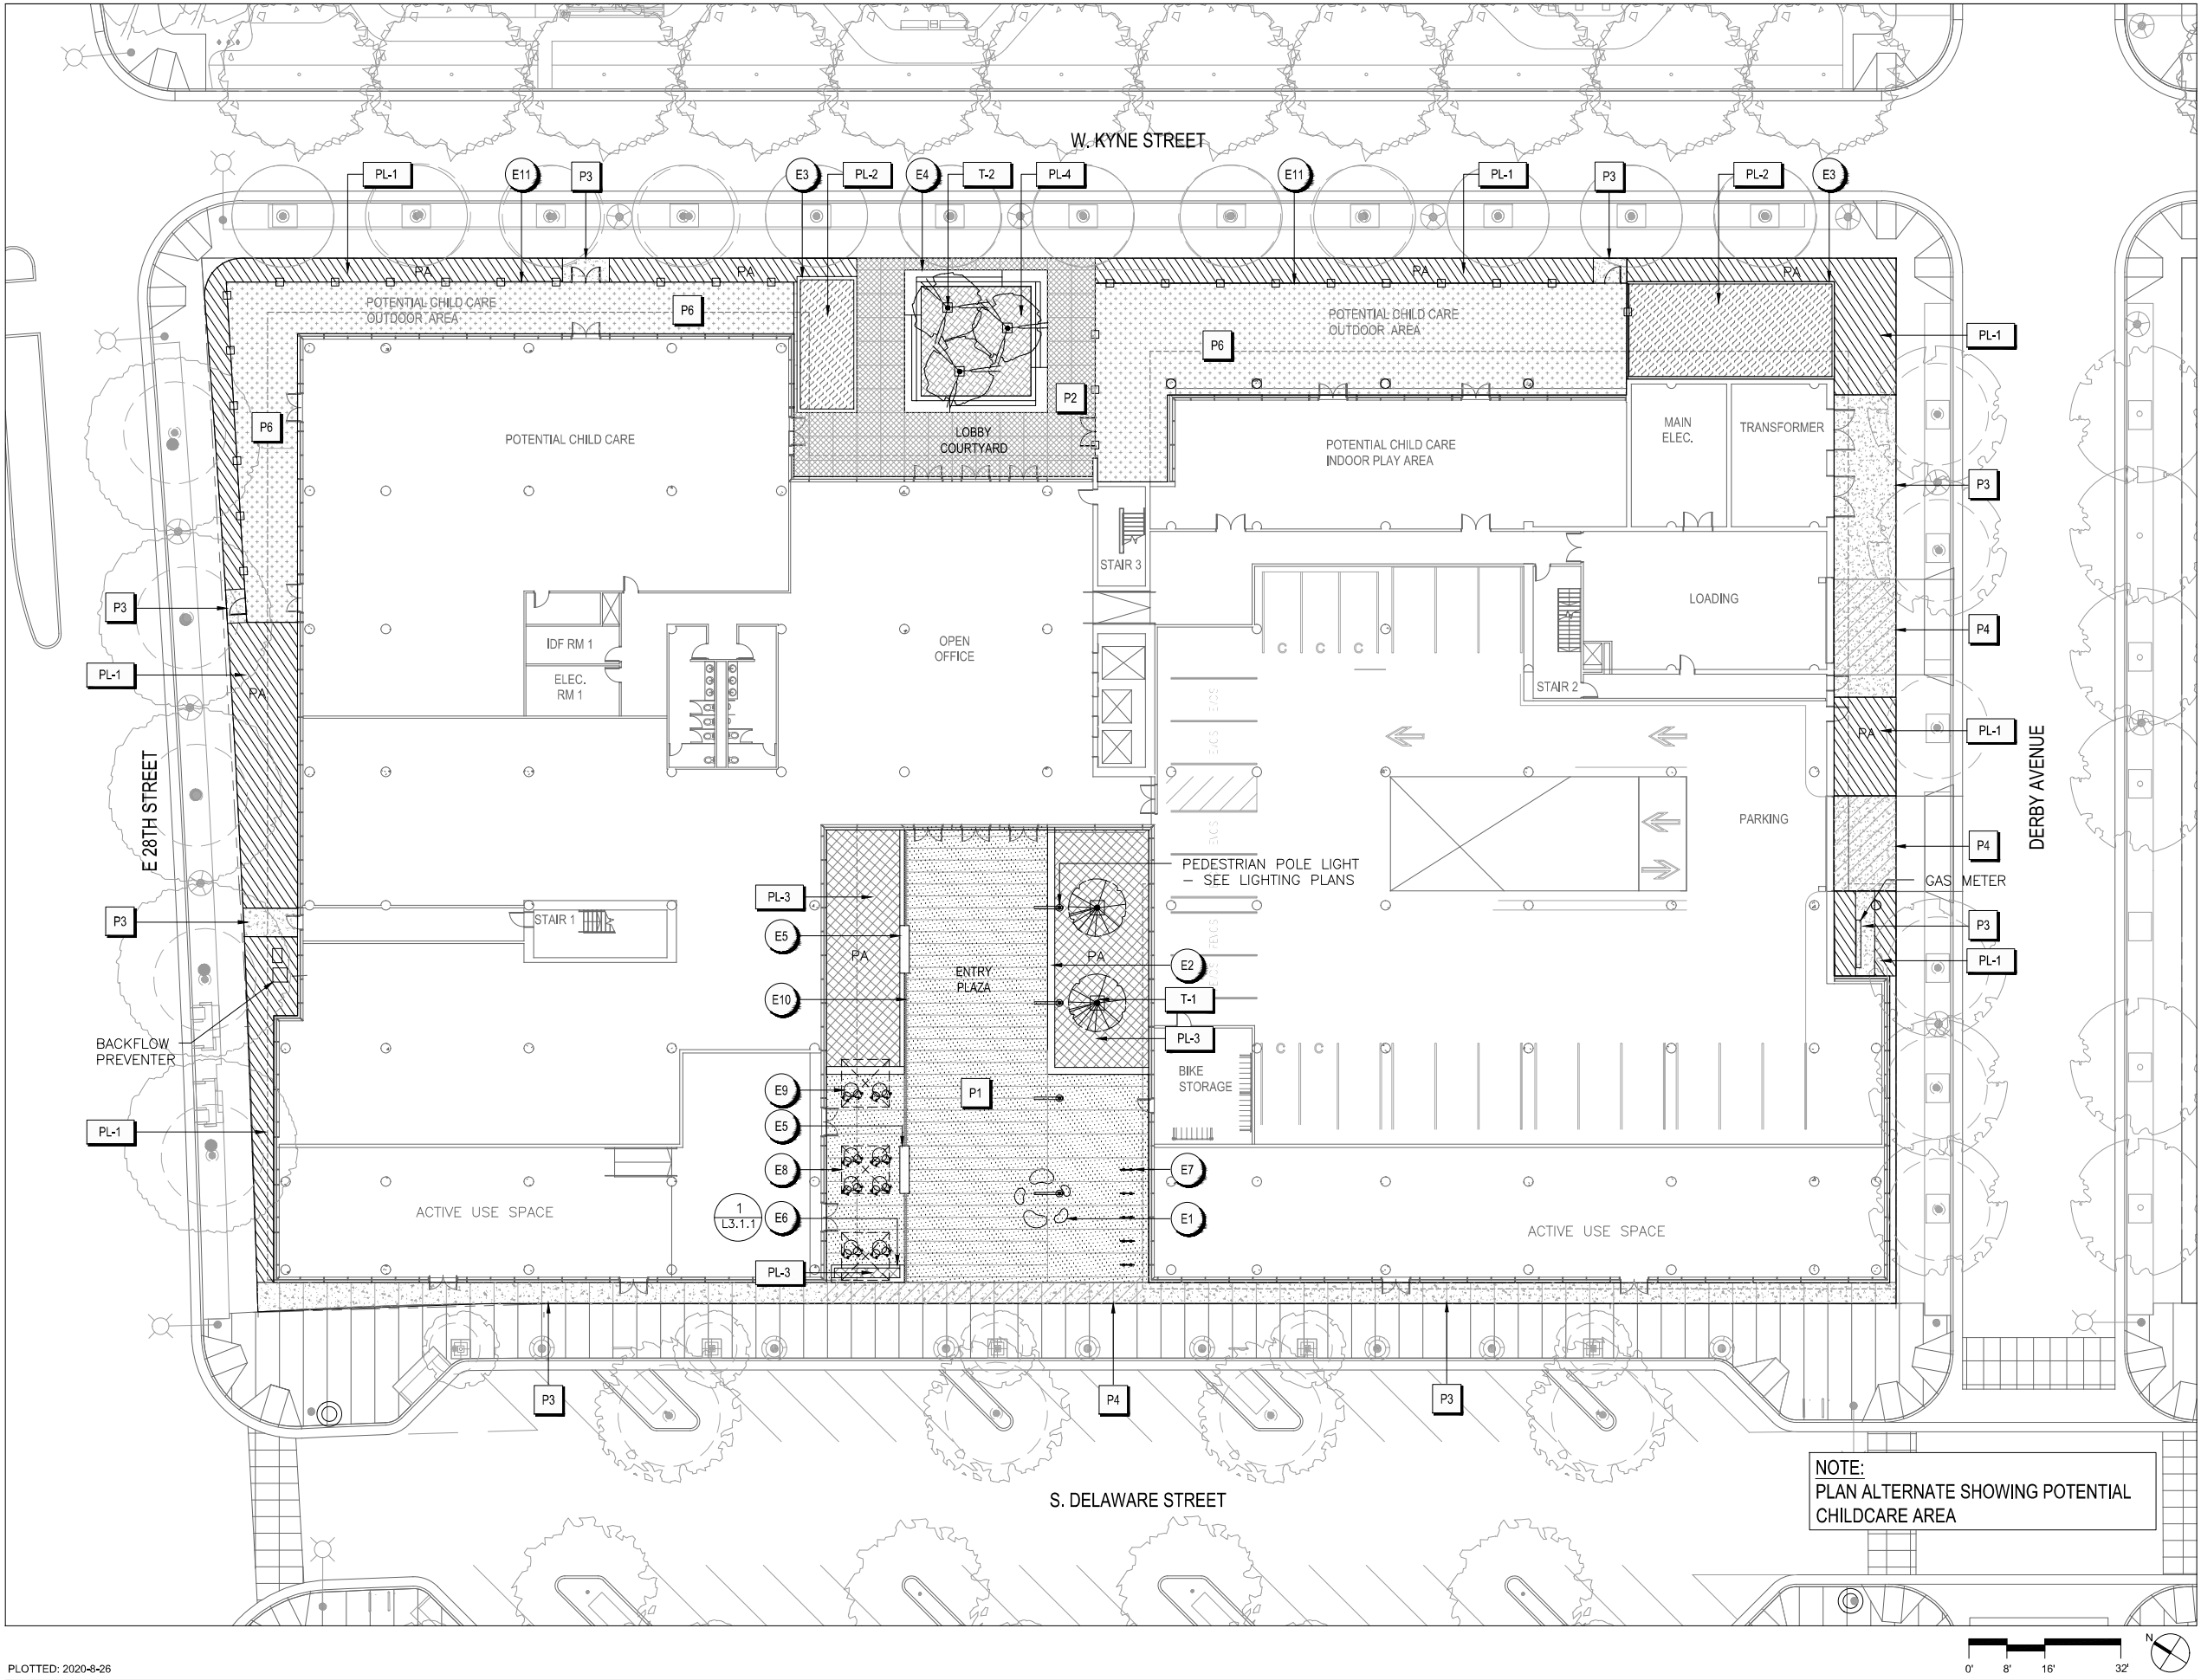


PLOTTED: 2020-8-26



Perkins&Will

CMG Landscape Architecture
Project No: PER1902

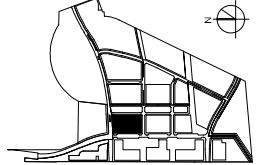

SUBJECT TO THE BAY MEADOWS
PHASE II DEVELOPMENT AGREEMENT
SPAR SUBMITTAL
LANDSCAPE MATERIAL AND
PLANTING PLAN - SITE LEVEL ALT.
1/16" = 1'-0"


MU2
BAY MEADOWS II
SAN MATEO, CALIFORNIA
All reproduction & intellectual property rights reserved © 2019

NOT FOR CONSTRUCTION

09/25/2020

L1.1.1A

NOTE:
PLAN ALTERNATE SHOWING POTENTIAL
CHILDCARE AREA

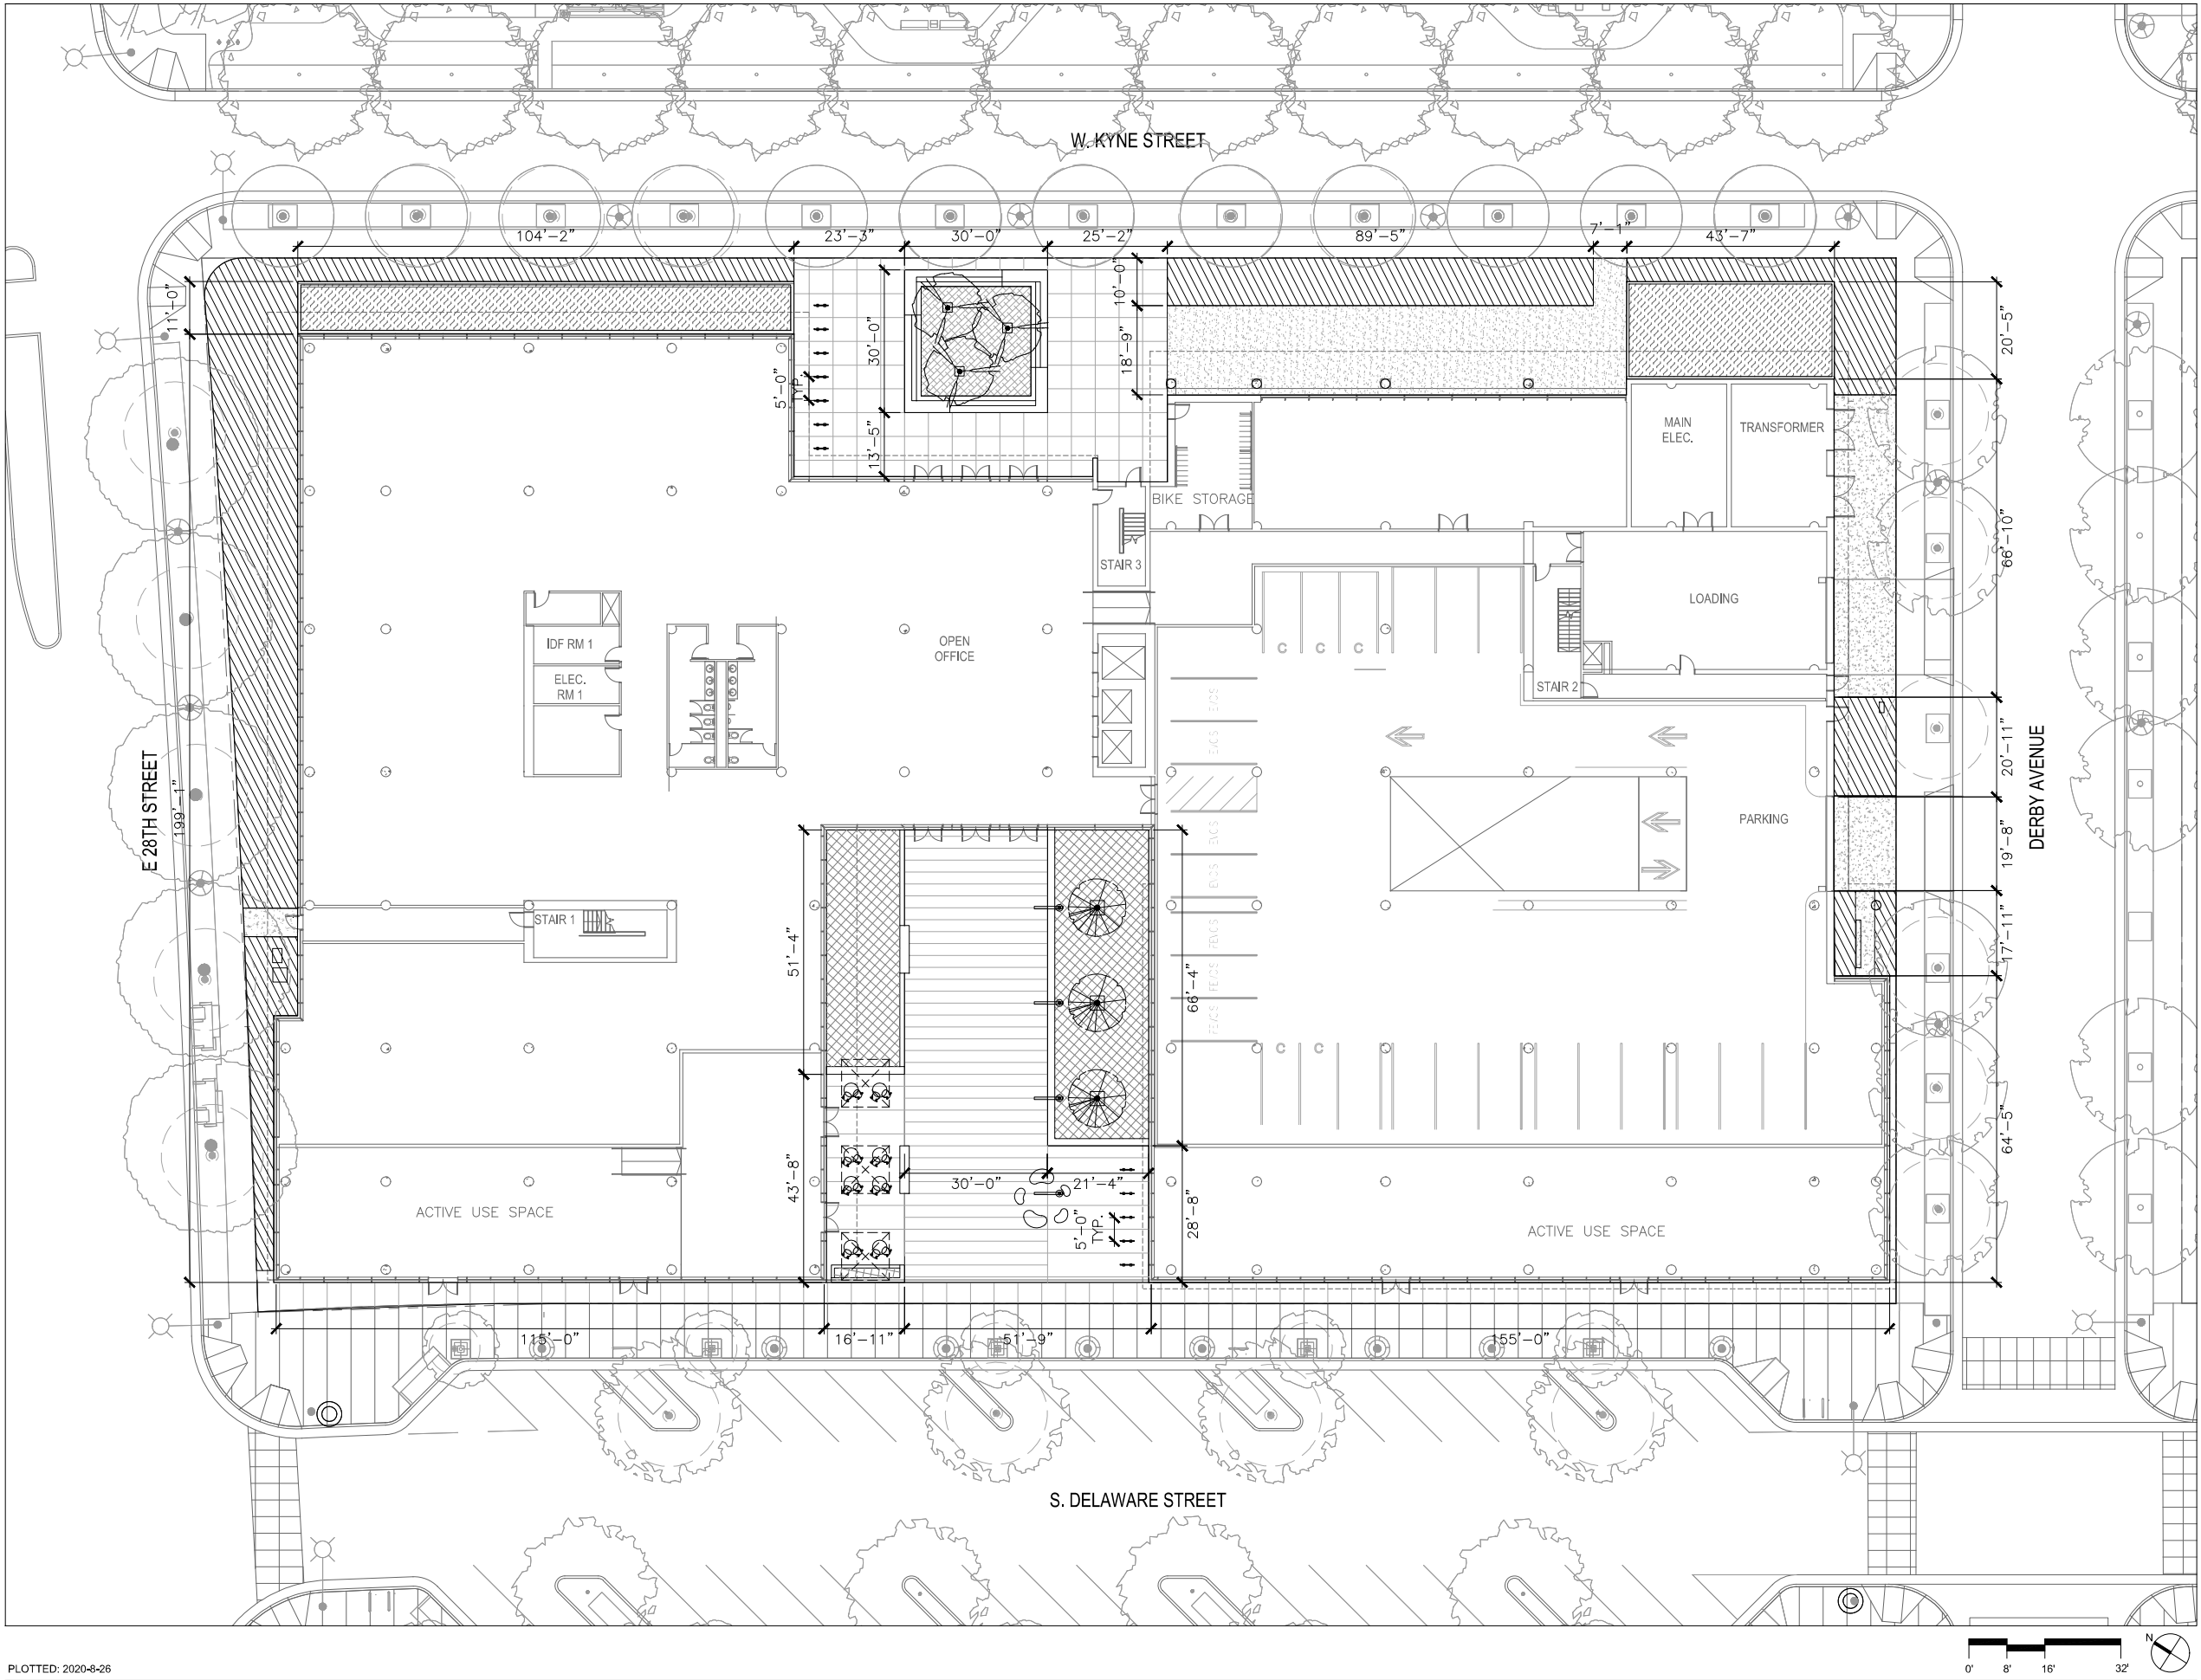

PLOTTED: 2020-8-26


WILSON
MEANY

BAY MEADOWS
LAND COMPANY

HART HOWERTON
NEW YORK · SAN FRANCISCO

Perkins&Will

CMG
Landscape Architecture
Project No: PER1902

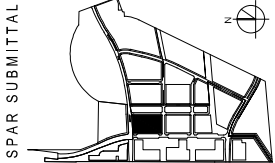

SPAR SUBMITTAL

SUBJECT TO THE BAY MEADOWS
PHASE II DEVELOPMENT AGREEMENT

SPAR SUBMITTAL

LAYOUT PLAN - SITE LEVEL

1/16" = 1'-0"

MU2
BAY MEADOWS II
SAN MATEO, CALIFORNIA

All reproduction & intellectual property rights reserved © 2019

NOT FOR CONSTRUCTION

09/25/2020

L1.2.1

Perimeter Planting



Huckleberry - Vaccinium ovatum Kohuhu - Pittosporum tenuifolium Tree Malow - Lavatera maritima Star Jasmine - Trachelospermum jas. Indian Hawthorn - Rhaphiolepis ind. Hebe - Hebe x glaucophylla



Mexican Bush Sage - Salvia leucantha Monkey Flower - Mimulus aurantiacus Lion's Tail - Leonotis leonurus Santa Barbara Daisy - Erigeron Yankee Point Ceonothus - Ceonothus griseus horizontalis True Sedge - Carex nudata

Stormwater Planters

Part shade, perennials & grasses.



Chinese Holly- Mahonia lomariifolia Catalina currant - Ribes viburnifolium Snowberry - Symphocarpus albus Island Alum root - Heuchera maxima Foothill Sedge - Carex tumulicola



Euphorbia myrsinites Euphorbia x martinii Aeonium arboreum Euphorbia rigida



Sedum rupestre Cotyledon - Chalk fingers Sececio mandraliscae Aloe striata - Coral Aloe

Succulents

Various low water use, drought tolerant, highly textured, and flowering succulent species



Sweetgum - Liquidambar styraciflua

Trees

Deciduous, 30'-40' Open foliage



Douglas Iris - Iris douglasiana Creeping Liriope - Liriope spicata



Island Alum Root - Heuchera maxima Bush lupin - Lupinus polyphyllus

Understory

Perennial, mix of grassy and leafing flowering, shade tolerant




Japanese Maple - Acer palmatum

Trees


Deciduous, 10'-20' tall, grouped in grove planting, multi-trunk, part shade

SITE LEVEL PLANTING SCHEDULE

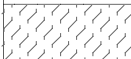SYMBOL	TAG	LATIN NAME	COMMON NAME	SIZE	SPACING	AREA	
	PL-1	STREETSCAPE				4,953 SF	
	SHRUB PLANTING						
		PITTOSPORUM TENUIFOLIUM	KO-HUHU	15 GAL	5'		
		LAVATERA MARITIMA	TREE MALLOW	15 GAL	6'		
		TRACHELOSPERMUM JASMANOIDES	STAR JASMINE	15 GAL	4'		
		RHAPHIOLEPSIS INDICA	INDIAN HAWTHORN	15 GAL	4'		
		VACCINIUM OVATUM	EVERGREEN HUCKLEBERRY	15 GAL	4'		
		HEBE X GLAUCOPHYLLA	HEBE	5 GAL	3'		
		SALVIA LEUCANTHA	MEXICAN BUSH SAGE	5 GAL	3'		
		CEONOTHUS GRISEUS HORIZONTALIS	YANKEE POINT CEONOTHUS	5 GAL	3'		
	PERENNIALS & GRASSES PLANTING						
		MIMULUS AURANTIACUS	MCKEY FLOWER	5 GAL	3'		
	LEONOTIS LEONURUS	LION'S TAIL	5 GAL	3'			
	ERIGERON	SANTA BARBARA DAISY	5 GAL	12"			
	CAREX NUDATA	TRUE SEDGE	5 GAL	18"			
	PL-2	STORMWATER GARDEN				1811 SF	
	SHRUB PLANTING						
		CALYCANTHUS OCCIDENTALIS	SPICE BUSH	15 GAL	8'		
		CARPENTERIA CALIFORNICA	BUSH ANEMONE	15 GAL	5'		
		MAHONIA LOMARIIFOLIA	CHINESE HOLLY	15 GAL	6'		
		SYMPHOCARPOS ALBUS	SNOWBERRY	15 GAL	6'		
	GROUND COVER PLANTING						
		RIBES VIBURNIFOLIUM	EVERGREEN CURRENT	5 GAL	36"		
	PERENNIAL AND GRASSES PLANTING						
		IRIS DOUGLASIANA	PACIFIC COAST IRIS	5 GAL	18"		
		HEUCHERA MAXIMA	ISLAND ALUM ROOT	5 GAL	36"		
		CAREX TUMULICOLA (TRUE FORM)	FOOTHILL SEDGE	5 GAL	2'		
	PL-3	SUCCULENTS				2044 SF	
		EUPHORBIA MYRSINITES	MYRTLE SPURGE	5 GAL	3'		
		EUPHORBIA X MARTINII	MARTIN'S SPURGE	5 GAL	3'		
		EUPHORBIA RIGIDA	SILVER SPURGE	5 GAL	3'		
		AEONIUM ARBOREUM	TREE AEONIUM	5 GAL	18"		
		SEDUM RUPESTRE	STONECROP	5 GAL	12"		
		SENECIO MANDRALISCAE	CHALK STICK	5 GAL	12"		
		COTYLEDON ORBICULATA	CHALK FINGERS	5 GAL	12"		
		ALOE STRIATA	CORAL ALOE	5 GAL	12"		
		PL-4	MAPLE UNDERSTORY				529 SF
			IRIS DOUGLASIANA	DOUGLAS IRIS	5 GAL	18"	
			LIRIOPE SPICATA	CREEPING LIRIOPE	5 GAL	18"	
		HEUCHERA MAXIMA	ISLAND ALUM ROOT	5 GAL	2'		
		LUPINUS POLYPHYLLUS	BUSH LUPIN	5 GAL	2'		
TREE PLANTING SCHEDULE							
SYMBOL		TAG	LATIN NAME	COMMON NAME	SIZE	SPACING	
		T-1	LIQUIDAMBAR STYRACIFLUA	SWEETGUM	36" BOX	AS SHOWN	
		T-2	ACER PALMATUM	JAPANESE MAPLE	36" BOX	AS SHOWN	



Perkins&Will

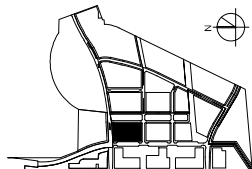

SUBJECT TO THE BAY MEADOWS
PHASE II DEVELOPMENT AGREEMENT
SPAR SUBMITTAL
PLANTING SCHEDULE - SITE LEVEL
NTS

MU2
BAY MEADOWS II
SAN MATEO, CALIFORNIA
All reproduction & intellectual property rights reserved © 2019

NOT FOR CONSTRUCTION

09/25/2020

L1.3.0

IRRIGATION SYSTEM


1. Provide complete irrigation system for all planting areas.
2. 1.5" copper mainline at site level to routed from irrigation water meter and backflow preventer to all planting areas.
3. Provide booster pump (size TBD) in mechanical room in garage area and route 1.25" copper main line through building structure to supply irrigation system on roof decks.
4. Provide drip line system to cover all planting areas, and bubblers for all trees.
5. Provide remote control valves and quick coupler valves.



1	ENTRY PLAZA AT DELAWARE STREET	SCALE: NTS
---	--------------------------------	------------



2	LOBBY COURTYARD AT KYNE STREET	SCALE: NTS
---	--------------------------------	------------

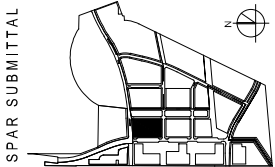


SUBJECT TO THE BAY MEADOWS
PHASE II DEVELOPMENT AGREEMENT

SPAR SUBMITTAL

VIEWS

NTS

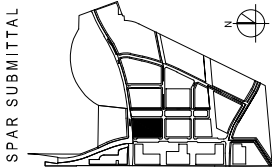

SPAR SUBMITTAL

SUBJECT TO THE BAY MEADOWS
PHASE II DEVELOPMENT AGREEMENT

SPAR SUBMITTAL

DETAILS

SCALE: SEE DETAILS

MU2
BAY MEADOWS II
SAN MATEO, CALIFORNIA

All reproduction & intellectual property rights reserved © 2019

NOT FOR CONSTRUCTION

09/25/2020

L3.1.1

