



BAY MEADOWS PHASE II SPAR SUBMITTAL
PROJECT DESCRIPTION:

Mixed-Use Blocks 2 and 3

Over the past decade, Bay Meadows has become a thriving new transit-oriented neighborhood in San Mateo with a mix of office, residential and retail uses. Mixed-Use Blocks 2 and 3 (“MU 2” and “MU 3”) will provide additional housing, retail, and office space, completing the development of an active Delaware Street corridor.

MU 2 will be a single office building of approximately 191,000 sf, located on the full block bordered by S. Delaware St. to the west, 28th Ave. to the north, Kyne St. to the east, and Derby Ave. to the south. MU 3, located on the full block bordered by S. Delaware St. to the west, Derby Ave. to the north, Kyne St. to the east, and Landing Ave. to the south, will be an office building of approximately 126,000 sf and a residential building with 67 homes, with a shared underground parking garage. The office buildings will have ground-floor active use/ retail space along Delaware Street.

The MU 2 and MU 3 office buildings are designed by Perkins + Will. Complimentary to the HOK designs of Stations 1 through 5, MU 2 and MU 3 will be differentiated in design and materials. The exterior facades of the MU 2 and MU 3 office buildings will glass curtain wall with glazed metal paneling and cement paneling throughout. The Ground floor also incorporates architectural concrete elements. MU 2 and MU 3 will incorporate wood or wood-like paneling on some of the overhang elements, creating a warm and inviting approach to the buildings and providing an appropriate transition to the residential building to the east.

The MU 2 and MU 3 office buildings will have three floors of office space over ground floor active-use levels with retail and expansive lobby areas. The area surrounding the buildings will feature landscaped plazas and open spaces, which will provide a variety of plant material and areas for social engagement for the community. MU 2 will have three levels of subterranean parking and MU 3 will have two levels of subterranean parking.

The residential component of MU 3 will be a four-story, 67-unit multifamily building located along Kyne St. The building is designed by Hart Howerton in a contemporary style, inspired by the other Bay Meadows multifamily buildings. Its façade has regularly-spaced projecting bays, in between which the building steps back to create space for private balconies. It will feature studio, one-bedroom, two-bedroom, and loft units; common outdoor space at ground level and roof level; and a ground-level lobby, property management office, mail and package rooms, and bicycle storage. Parking for MU 3 residents will be located in a secure section of the shared MU 3 garage, with direct elevator access to the residential building. Both the residential building and the commercial building on MU 3 have public pedestrian passages running through them at ground level, as required by the Bay Meadows Specific Plan.

To facilitate the proposed project, a parcel map will be filed on MU 2 in order to merge existing Lots 1 and 2 of Block 11 into a single ground lot, and a subdivision map will be filed on MU 3 in order to merge existing Lots 1 and 2 of Block 12 into a single ground lot. As previously approved by the existing final subdivision map and as authorized by Subdivision Map Act Section 66427, the current intention is to separately record one or more condominium plans for each of the office and residential buildings, including for the subterranean parking on MU 3. Easements will be recorded for the portion of the parking condominium serving the MU 3 residential building, and to relocate the pedestrian passage easement consistent with the location indicated on the SPAR.

MU 2 and MU 3 are located a short distance from the Caltrain Hillsdale Station, which is being relocated to west side of Station 3. This proximity to transit with express service to San Francisco and San Jose, along with the robust area amenities, makes the buildings at Bay Meadows very attractive to employers and residents.

FORMAL PLANNING APPLICATION			
SHEET NUMBER	SHEET NAME	ISSUED FOR REVIEW 08.23.2020 REVISION A: ISSUED FOR REVIEW 02.28.2021 REVISION B: ISSUED FOR REVIEW 04.16.2021	
G00-00	COVER	X	X
G00-01	BUILDING RENDERINGS - OFFICE	X	X
G00-02	BUILDING RENDERINGS - RESIDENTIAL	X	
G-00.50	DEVELOPMENT PROJECT DATA & ZONING ANALYSIS, OFFICE BUILDING ZONING AND DATA ANALYSIS	X	X
A10.00	OVERALL SITE PLAN	X	X
O-A0.50	MU3 OFFICE - ACCESSIBLE ROUTE	X	X
O-A0.51	MU3 OFFICE - EXITING PLANS	X	X
O-A0.52	MU3 OFFICE - LEVEL B2 AREA PLAN	X	X
O-A0.53	MU3 OFFICE - LEVEL B1 AREA PLAN	X	X
O-A0.54	MU3 OFFICE - LEVEL 01 AREA PLAN	X	X
O-A0.55	MU3 OFFICE - LEVEL 02 AREA PLAN	X	X
O-A0.56	MU3 OFFICE - LEVEL 03 AREA PLAN	X	X
O-A0.57	MU3 OFFICE - LEVEL 04 AREA PLAN	X	X
O-A0.58	MU3 OFFICE - LEVEL - ROOF AREA PLAN	X	X
O-A1.51	MU3 OFFICE PARKING - B2 PLAN	X	X
O-A1.52	MU3 OFFICE PARKING - B1 PLAN	X	X
O-A1.53	MU3 OFFICE - LEVEL 01 PLAN	X	X
O-A1.54	MU3 OFFICE - LEVEL 02 PLAN	X	X
O-A1.55	MU3 OFFICE - LEVEL 03 PLAN	X	X
O-A1.56	MU3 OFFICE - LEVEL 04 PLAN	X	X
O-A1.57	MU3 OFFICE - LOWER ROOF PLAN	X	X
O-A2.51	MU3 OFFICE - BUILDING ELEVATIONS	X	X
O-A2.52	MU3 OFFICE - BUILDING ELEVATIONS	X	X
O-A2.61	MU3 OFFICE - BUILDING SECTIONS	X	X
O-A2.71	MU3 OFFICE - EXTERIOR MATERIALS	X	X
R-A0.00	MU3 DEVELOPMENT PROJECT DATA, RESIDENTIAL BUILDING DATA AND ZONING ANALYSIS	X	X
R-A0.01	MU3 RESIDENTIAL - RENDERINGS	X	X
R-A0.02	MU3 RESIDENTIAL - EXITING PLANS	X	X
R-A0.03	MU3 RESIDENTIAL - EXITING PLANS	X	X
R-A0.04	MU3 RESIDENTIAL - AREA PLANS	X	X
R-A0.05	MU3 RESIDENTIAL - AREA PLANS	X	X
R-A0.06	MU3 RESIDENTIAL - ACCESSIBLE ROUTES	X	X
R-A2.00	MU3 RESIDENTIAL - PARKING B1 LEVEL PLAN	X	X
R-A2.01	MU3 RESIDENTIAL - GROUND FLOOR AREA PLAN	X	X
R-A2.02	MU3 RESIDENTIAL - SECOND FLOOR PLAN	X	X
R-A2.03	MU3 RESIDENTIAL - THIRD FLOOR PLAN	X	X
R-A2.04	MU3 RESIDENTIAL - FOURTH FLOOR PLAN	X	X
R-A2.05	MU3 RESIDENTIAL - FOURTH FLOOR LOFT PLAN	X	X
R-A2.06	MU3 RESIDENTIAL - ROOF PLAN	X	X
R-A2.08	MU3 RESIDENTIAL - ENLARGED LOBBY PLAN	X	X
R-A2.51	MU3 RESIDENTIAL - UNIT PLANS	X	X
R-A2.52	MU3 RESIDENTIAL - UNIT PLANS	X	X
R-A2.53	MU3 RESIDENTIAL - UNIT PLANS	X	X
R-A2.54	MU3 RESIDENTIAL - UNIT PLANS	X	X
R-A2.55	MU3 RESIDENTIAL - UNIT PLANS	X	X
R-A2.56	MU3 RESIDENTIAL - UNIT PLANS	X	X
R-A3.01	MU3 RESIDENTIAL - BUILDING ELEVATIONS	X	X
R-A3.02	MU3 RESIDENTIAL - BUILDING ELEVATIONS	X	X
R-A3.03	MU3 RESIDENTIAL - ENLARGED BUILDING ELEVATIONS	X	X
R-A3.04	MU3 RESIDENTIAL - ENLARGED BUILDING ELEVATIONS	X	X
R-A3.05	MU3 RESIDENTIAL - ENLARGED BUILDING ELEVATIONS	X	X
R-A3.06	MU3 RESIDENTIAL - ENLARGED BUILDING ELEVATIONS	X	X
R-A3.51	MU3 RESIDENTIAL - BUILDING SECTIONS	X	X
R-A3.52	MU3 RESIDENTIAL - BUILDING SECTIONS	X	X
R-A3.53	MU3 RESIDENTIAL - BUILDING SECTIONS	X	X
R-A5.01	MU3 RESIDENTIAL - BUILDING DETAILS	X	X
R-A5.02	MU3 RESIDENTIAL - EXTERIOR MATERIALS	X	X
R-A5.03	MU3 RESIDENTIAL - EXTERIOR PERSPECTIVES	X	X
C2.0.1	MU3 OVERALL SITE PLAN, LEGEND	X	X
C2.1.1	MU3 GRADING AND DRAINAGE PLAN	X	X
C2.1.2	MU3 SITE PRELIMINARY UTILITY PLAN	X	X
E2.1.1	SITE PRELIMINARY LIGHTING PLAN	X	X
E2.1.2	SITE PRELIMINARY PHOTOMETRIC LIGHTING PLAN	X	X
L1.0.1	ILLUSTRATIVE SITE PLAN	X	X
L1.1.0	MATERIAL SCHEDULE - SITE LEVEL	X	X
L1.1.01	MATERIAL SCHEDULE - ROOF LEVEL	X	X
L1.1.1	LANDSCAPE MATERIAL & PLANTING PLAN - SITE LEVEL	X	X
L1.1.2	LANDSCAPE MATERIAL & PLANTING PLAN - ROOF LEVEL	X	X
L1.2.1	LAYOUT PLAN - SITE LEVEL	X	X
L1.2.2	LAYOUT PLAN - ROOF LEVEL	X	X
L1.3.0	PLANTING SCHEDULE	X	X
L1.3.1	TREE PLANTING PLAN - SITE LEVEL	X	X
L3.1.0	VEWS	X	X

PROJECT DIRECTORY

OWNER

Bay Meadows Main Track Investors
Four Embarcadero Center, Suite 3300
San Francisco, CA 94111

OWNER'S REPRESENTATIVE

Wilson Meany
Four Embarcadero Center, Suite 3330
San Francisco, CA 94111
Phone: 415.905.5300
Email: www.wilsonmeany.com
Contact: Emily Lesk

ARCHITECT - OFFICE

Perkins + Will
2 Bryant Street, 3rd Floor
San Francisco, CA 94105
Phone: 415.856.3000
Email: www.perkinswill.com
Contact: Daniel Lam

ARCHITECT - RESIDENTIAL

Hart Howerton
1 Union Street, Third Floor
San Francisco, CA 94111
Phone: 415.439.2200
Email: www.perkinswill.com
Contact: Christopher Pizzi

CIVIL ENGINEER

ARUP

560 Mission Street Suite 700
San Francisco CA 94105
Phone:415.957.9445
Email: www.arup.com
Contact: Jack Mong

LANDSCAPE ARCHITECT

CMG LANDSCAPE ARCHITECTURE

444 Bryant Street,
San Francisco, CA 94107
Phone: 415.495.3070
Email: www.cmgsite.com
Contact: Nico Wright

LIGHTING DESIGNER

ARUP

560 Mission Street Suite 700
San Francisco CA 94105
Phone:1 415 957 9445
Email: www.arup.com
Contact: Jack Mong


PARKING CONSULTANT

INTERNATIONAL PARKING DESIGN

560 14th Street, Suite 300,
Oakland CA 94612
Phone: 1 510.473.0300
Email: www.ipd-global.com
Contact: Raju Nandwana



Project No: 491910.000

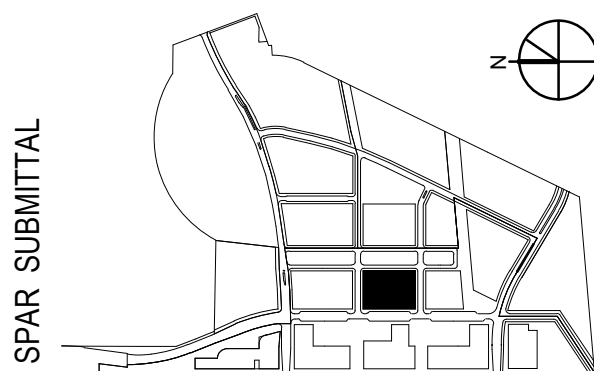

SPAR SUBMITTAL

SUBJECT TO THE BAY MEADOWS
PHASE II DEVELOPMENT AGREEMENT

COVER

BAY MEADOWS II

SAN MATEO, CALIFORNIA

All reproduction & intellectual property rights reserved © 2019

MU3

NOT FOR CONSTRUCTION

04/16/2021

G00-00




RENDERINGS REPRESENT BASELINE ARCHITECTURE ONLY. ADDITIONAL IMAGERY SHOWING SIGNAGE, FURNITURE, AND OTHER ACTIVATION ELEMENTS TO BE PROVIDED PRIOR TO PLANNING COMMISSION HEARING.



Perkins&Will

Project No: 491910.000

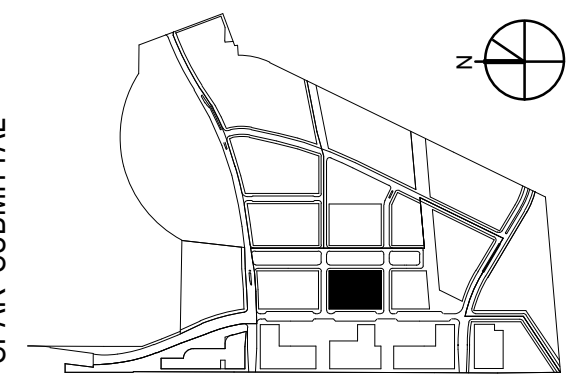

SPAR SUBMITTAL

SUBJECT TO THE BAY MEADOWS
PHASE II DEVELOPMENT AGREEMENT

BUILDING RENDERINGS - OFFICE

MU3
BAY MEADOWS II
SAN MATEO, CALIFORNIA
All reproduction & intellectual property rights reserved © 2019

NOT FOR CONSTRUCTION

04/16/2021

G00-01

MU3 OFFICE BUILDING PROJECT DATA

	ALLOWED	PROVIDED	REFERENCE						
PERMITTED FLOOR AREA (SF)	197,475	125,760							
OFFICE BUILDING FLOOR AREA (SF):		120,142							
ACTIVE USE/ RETAIL FLOOR AREA (SF):		5,618							
FLOOR AREA CALCULATIONS (SF): OFFICE BUILDING									
LEVEL 01 OFFICE		25,748 SF							
LEVEL 02		33,724 SF							
LEVEL 03		33,606 SF							
LEVEL 04		31,763 SF							
LOWER ROOF		919 SF							
		125,760 SF							
OFFICE PARKING REQUIREMENT:			SAN MATEO MUNICIPAL CODE 27.04.200 FLOOR AREA.						
FLOOR AREA (SF)	PARKING RATIO REQUIRED	PARKING SPACES REQUIRED							
OFFICE	2.5	301							
ACTIVE USE	4.0	23							
TOTAL		324							
PARKING SPACES PROVIDED: 181			SPECIFIC PLAN AMENDMENT IV-56						
LEVEL	REGULAR	COMPACT	ACCESSIBLE	ELECTRIC VEHICLE	CLEAN AIR				
	STANDARD (S)	VAN (V)	ADA (S)	ADA (V)	AMBULATORY	REGULAR	FUTURE EV		
B1	17	3	5	1	1	1	2	10	
B2	105	31					5	9	
SUB TOTAL	122	24	6	1	1	1	7	19	19**
			6 REQ.		10 REQ.		18 REQ.		16 REQ.
MU3 FINAL ON-SITE PARKING TOTAL MAY VARY BY UP TO 10 ADDITIONAL OR 10 FEWER SPACES. ACTIVE USE PATRON PARKING PROVIDED ON STREET, PURSUANT TO THE APPROVED BAY MEADOWS PHASE II PARKING MANAGEMENT PLAN.									
PARKING MAXIMUMS ARE PER THE BAY MEADOWS PHASE II PARKING MANAGEMENT PLAN: COMMERCIAL USE: MAXIMUM PARKING RATIO 2.75 - 3.25 PER 1000 SF RETAIL PARKING RATIO OF UP TO 4 SPACES PER 1000 SF RESIDENTIAL USE: MAXIMUM PARKING RATIO 1.75 - 2.25 PER RESIDENTIAL UNIT									
ACCESSIBLE PARKING : FOR 151 - 200 PARKING SPACES, 6 MIN. REQUIRED ACCESSIBLE PARKING SPACES. ACCESSIBLE VAN PARKING : FOR EVERY 6 ADA PARKING SPACES, AT LEAST 1 SHALL BE A VAN PARKING SPACE. 1 REQUIRED. ACCESSIBLE EV STALLS PER TABLE 11B-228.3.2.1.									
OFFICE EV CHARGING SPACES REQUIREMENT: TOTAL SPACES 151-200. NUMBER OF EV CHARGING SPACES : 10 REQUIRED PER CGC TABLE 5.106.5.3.3. 5% LEVEL 2 EVSE, 10% FUTURE EVSE PER CITY OF SAN MATEO CHARTER AND MUNICIPAL CODE 23.70.040									
CLEAN AIR VEHICLE (LOW-EMITTING, FUEL EFFICIENT, CARPOOL/ VAN POOL VEHICLES): TOTAL SPACES 151-200. NUMBER OF CLEAN AIR PARKING: 16 REQUIRED PER CGC TABLE 5.106.5.2 ** FUTURE CHARGING SPACES CAN BE DESIGNATED AS CLEAN AIR VEHICLE SPACES PER CGC 2019, 5.106.5.3.5.									
OFFICE BICYCLE PARKING:									
27.64.262-F(2); OFFICE SHORT TERM BIKE PARKING SPACES REQUIREMENT: 1 PER 20,000 SF. RETAIL SHORT TERM BIKE PARKING SPACES REQUIREMENT: 1 PER 2,000 SF. 27.64.262-3(i); SHORT TERM PARKING MUST BE ALONG BUILDING FRONTAGE AND WITHIN 50 FT OF THE MAIN ENTRANCE TO THE BUILDING OR COMMERCIAL USE UP TO 100 FT WHERE EXISTING CONDITIONS DO NOT ALLOW PLACEMENT WITHIN 50 FT.									
27.64.262-F(2); OFFICE LONG TERM BIKE PARKING SPACES REQUIREMENT: 1 PER 10,000 SF. RETAIL LONG TERM BIKE PARKING SPACES REQUIREMENT: 1 PER 12,000 SF. 27.64.262-3(h); LONG TERM BIKE PARKING SHALL BE COVERED AND SHALL BE LOCATED ON SITE OR WITHIN 200 FT OF THE MAIN BUILDING ENTRANCE.									
OFFICE FLOOR AREA (GSF) SHORT TERM BICYCLE PARKING SPACES REQUIRED LONG TERM BICYCLE PARKING SPACES REQUIRED									
ACTIVE USE/ RETAIL (GSF) SHORT TERM BICYCLE PARKING SPACES REQUIRED LONG TERM BICYCLE PARKING SPACES REQUIRED									
SHORT TERM BICYCLE PARKING SPACES PROVIDED: 12 (6 RACKS) LONG TERM BICYCLE PARKING SPACES PROVIDED: 18									
OFFICE PLUMBING FIXTURE TABULATIONS:									
1. TABLE A: OCCUPANT LOAD FACTOR: OCCUPANCY: GROUP B, OFFICE OR PUBLIC BUILDINGS (AREA ACCESSIBLE TO THE PUBLIC) OCCUPANCY LOAD FACTOR: 200 OCCUPANCY: ASSEMBLY, OCCUPANCY LOAD FACTOR: 30									
2. TABLE 422.1 PLUMBING FIXTURE CALCULATIONS									
LEVEL	OCCUPANT LOAD: GSF/ 200 OR GSF/ 30								
	GSF*	TOTAL	PER GENDER	WATER CLOSETS	URINALS	LAVATORIES	DRINKING FOUNTAINS		
FUTURE ROOF TERRACE (A-3)	2,688 SF	90 OCC	MALE 45 FEMALE 45	1 REQ. 2 REQ.	1 REQ. NA.	1 REQ. 1 REQ.	1 REQ. 2 REQ.		
OFFICE (TYP)**	33,111 SF	166 OCC	MALE 83 FEMALE 83	2 REQ. 4 REQ.	1 REQ. NA.	2 REQ. 2 REQ.			
LEVEL 1 OFFICE	13,230 SF	67 OCC	MALE 34 FEMALE 34	1 REQ. 3 REQ.	1 REQ. NA.	1 REQ. 1 REQ.	1 REQ. 1 REQ.		
LEVEL 1 ACTIVE USE (N) (PART OF OFFICE)	3,053 SF	102 OCC	MALE 51 FEMALE 51	1 REQ. 3 REQ.	1 REQ. NA.	1 REQ. 1 REQ.	1 REQ. 1 REQ.		
LEVEL 1 ACTIVE USE (S) (BY TENANT)	2,565 SF	86 OCC	MALE 43 FEMALE 43	1 REQ. 2 REQ.	1 REQ. NA.	1 REQ. 1 REQ.	1 REQ. 1 REQ.		
3.0 FIXTURES PROVIDED:									
LEVEL 2, 3 AND 4			MALE 2 FEMALE 4	2 NA.	4 4		4		
LEVEL 1			MALE 3 FEMALE 8	3 NA.	3 6		6		
* SEE O-A0.51 FOR AREA. ** BASED ON LEVEL 2 AND 3 FLOOR WITH HIGHEST OCCUPANT LOAD									

* SEE Q-A0.51 FOR AREA.
** BASED ON LEVEL 2 AND 3 FLOOR WITH HIGHEST OCCUPANT LOAD

MU3 OFFICE BUILDING SUMMARY

CODES AND REGULATIONS:

APPLICABLE CODES AND AND REGULATIONS:
2019 CALIFORNIA BUILDING CODE
2019 CALIFORNIA MECHANICAL CODE
2019 CALIFORNIA PLUMBING CODE
2019 CALIFORNIA ELECTRICAL CODE
2019 CALIFORNIA ENERGY CODE
2019 CALIFORNIA GREEN BUILDING CODE
AMERICAN WITH DISABILITIES ACT ACCESSIBILITY AND GUIDELINES
NFPA AS REFERENCED IN CALIFORNIA BUILDING AND FIRE CODE
CITY OF SAN MATEO MUNICIPAL CODE

OFFICE BUILDING DATA:

1. OFFICE GENERAL BUILDING DESCRIPTION:
A) OCCUPANCY CLASSIFICATIONS:
1. GROUP B: OFFICE
2. GROUP A, M OR B: ACTIVE USE ZONES
3. GROUP S-2: ENCLOSED PARKING STRUCTURE
B) OCCUPANCY SEPARATION: NON-SEPARATED OCCUPANCIES.
C) OFFICE CONSTRUCTION TYPE: 1B
1. ALLOWABLE AREA (TABLE 506.2)
OCCUPANCY GROUP B - UNLIMITED
OCCUPANCY S-2 (SM) - 237,000 SF (BASE ALLOWABLE)
D) FULLY SPRINKLERED BUILDING
2. OFFICE FIRE RESISTIVE CONSTRUCTION REQUIREMENTS:
A) FIRE RESISTIVE REQUIREMENT:
1. TABLE 601:
1.1. PRIMARY STRUCTURAL FRAME : 2 HRS
1.2. BEARING WALLS : 2 HRS
1.3. NONBEARING WALLS AND PARTITION : NR
1.4. FLOORS : 2 HRS
1.5. ROOF : 1 HR
1.6. EXTERIOR WALLS (TABLE 602):
i) 0 FT < 30 FT : 1 HR
ii) > 30 FT : NR
1.7. SHAFT ENCLOSURES : 2HRS (SECTION 713)
1.8. EXIT ENCLOSURES : 2HRS
1.9. EXIT PASSAGE : 2 HRS (SECTION 1024)
1.10. HORIZONTAL EXITS : 2 HRS (SECTION 1026)
1.11. STORAGE ROOMS : SMOKE PARTITIONS (SECTION 710)
B) OPENINGS:
1. TABLE 716.1 (2)
1.1 2 HR SHAFT OR FIRE BARRIER : 90 MINS
1.2 1 HR FIRE BARRIER : 45 MINS
2. TABLE 705.8 MAX. AREA OF EXTERIOR WALL OPENINGS (FULLY SPRINKLERED)
2.1 0 FT < 3 FT NOT PERMITTED
2.1 3 FT < 4.5 FT 15% UNPROTECTED
2.2 5 FT < 10 FT 25%
2.3 10 FT < 15 FT 45%
2.4 15 FT < 20 FT 75%
2.5 20 FT < 25 FT NO LIMIT
2.6 25 FT < 30 FT NO LIMIT
2.7 30 FT OR GREATER NO LIMIT
3. OFFICE ALLOWABLE BUILDING HEIGHT AND STORIES ABOVE GRADE PLANE:
A) BUILDING HEIGHT - 180 FT PER TABLE 504.3.
B) NUMBER OF STORIES - 12 STORIES PER TABLE 504.4

MINIMUM PLUMBING FACILITIES TABLE 422.1

TYPE OF OCCUPANCY ²	WATER CLOSETS (FIXTURES PER PERSON) ³		URINALS (FIXTURES PER PERSON) ⁴	LAVATORIES (FIXTURES PER PERSON) ^{5,6}		BATHTUBS OR SHOWERS (FIXTURES PER PERSON)	DRINKING FOUNTAINS/ FACILITIES (FIXTURES PER PERSON)	OTHER
B Business occupancy (office, professional or service type transactions)- banks, vet clinics, hospitals, car wash, banks, beauty salons, ambulatory health care facilities, laundries and dry cleaning, educational institutions (above high school), or training facilities not located within school, post offices and printing shops	Male	Female	Male	Female	Male	Female		
	1: 1-50 2: 51-100 3: 101-200 4: 201-400 11: 201-400	1: 1-15 2: 16-30 3: 31-50 4: 51-100 8: 101-200 11: 201-400	1: 1-100 2: 101-200 3: 201-400 4: 401-600 5: 301-400	1: 1-50 2: 51-100 3: 101-150 4: 151-200 5: 201-300 6: 301-400	1: 1-75 2: 76-150 3: 151-200 4: 201-300 5: 301-400	1: 1-50 2: 51-100 3: 101-150 4: 151-200 5: 201-300 6: 301-400	1 per 150	1 service sink or laundry tray
A-3 Assembly occupancy (typical without fixed or permanent seating)- arcades, places of worship, museums, libraries, lecture halls, gymnasiums (without spectator seating), indoor pools (without spectator seating)	Male	Female	Male	Female	Male	Female		
	1: 1-100 2: 101-200 3: 201-400 6: 201-300 8: 301-400	1: 1-25 2: 26-50 3: 51-100 4: 101-200 6: 201-300 8: 301-400	1: 1-100 2: 101-200 3: 201-400 4: 401-600 5: 301-400	1: 1-100 2: 101-200 3: 201-400 4: 401-600 5: 301-400	1: 1-200 2: 201-400 3: 401-600 4: 601-750	1: 1-100 2: 101-200 3: 201-300 4: 301-500 6: 501-750	1: 1-250 2: 251-500 3: 501-750	1 service sink or laundry tray
Over 400, add 1 fixture for each additional 500 males and 1 fixture for each additional 125 females.		Over 600, add 1 fixture for each additional 300 males.	Over 400, add 1 fixture for each additional 250 males and 1 fixture for each additional 200 females.			Over 750, add 1 fixture for each additional 250 males and 1 fixture for each additional 200 females.	Over 750, add 1 fixture for each additional 500 persons.	

MU3 DEVELOPMENT PROJECT DATA

	ALLOWED		PROVIDED	REFERENCE
SITE ADDRESS:				
APN: 040031230, 040031240				
ZONING CLASSIFICATION:	BAY MEADOWS SPECIFIC PLAN (BMSPP)			
USE:	MIXED USE (COMMERCIAL, RETAIL, RESIDENTIAL)		MIXED USE (COMMERCIAL, RETAIL, RESIDENTIAL)	
SITE AREA (ACRES): 1.511				
SITE AREA (SF): 65,819				
FLOOR AREA RATIO/ FAR:	3.0		2.94	SPECIFIC PLAN AMENDMENT IV-23, TABLE IV-6
FLOOR AREA (SQFT):	197,457		193,191	
OFFICE BUILDING FLOOR AREA (SF):			120,142	
ACTIVE USE/ RETAIL FLOOR AREA (SF):			5,618	
RESIDENTIAL BUILDING FLOOR AREA (SF):			67,431	
DENSITY: OFFICE	N/A		N/A	SPECIFIC PLAN AMENDMENT IV-23, TABLE IV-6
RESIDENTIAL DENSITY:	50 DU/ ACRE		44.34 DU/ ACRE	SPECIFIC PLAN AMENDMENT IV-9, TABLE IV-3
HEIGHT *	55'-0" MAXIMUM (EXTG GRADE TO T/ OF PLATE)		MAX 55'-0" (SEE ELEVATIONS)	SPECIFIC PLAN AMENDMENT IV-24, TABLE IV-6
PARKING **				
TOTAL PARKING SPACES PROVIDED			257	SPECIFIC PLAN AMENDMENT IV-56
OFFICE PARKING:	REQUIRED: 301 (RATIO: 2.5)	TOTAL: 324	181	
ACTIVE USE/ RETAIL PARKING:	REQUIRED: 23 (RATIO: 4.0)			
RESIDENTIAL PARKING:	REQUIRED: 69 (1 PER BEDROOM)		76 (67 RESIDENTIAL UNITS)	
TOTAL LONG TERM BICYCLE SPACES PROVIDED:	82 REQUIRED		82	
OFFICE BICYCLE SPACES:	13 REQUIRED		14	
ACTIVE USE/ RETAIL BICYCLE SPACES:	1 REQUIRED		BY FUTURE TENANT	
RESIDENTIAL BICYCLE SPACES:	68 REQUIRED		68	
TOTAL SHORT TERM BICYCLE SPACES PROVIDED:	15 REQUIRED		16	
OFFICE BICYCLE SPACES:	6 REQUIRED		10	
ACTIVE USE/ RETAIL BICYCLE SPACES:	3 REQUIRED		BY FUTURE TENANT	
RESIDENTIAL BICYCLE SPACES:	6 REQUIRED		6	

* BUILDING HEIGHT PER SMMC 27.04.08: HEIGHT MEASURED TO TOP OF PLATE FROM LOWEST EXISTING GRADE AT BUILDING BUILDING PERIMETER. SEE SMMC 27.02.60 FOR SPECIFIC PERMITTED STRUCTURES ABOVE HEIGHT LIMIT.

** PARKING MAXIMUM PER BAY MEADOWS PHASE II SPECIFIC PLAN:
COMMERCIAL USE: MAXIMUM PARKING RATIO 2.75 - 3.25 PER 1000 SF
RETAIL PARKING RATIO OF UP TO 4 SPACES PER 1000 SF
RESIDENTIAL USE: MAXIMUM PARKING RATIO 1.75 - 2.25 PER RESIDENTIAL UNIT

SEE R-A0.00 FOR MU3 MULTI-FAMILY PROJECT DATA INFORMATION

WILSON
MEANY


BAY MEADOWS
LAND COMPANY

HART HOWERTON
NEW YORK • SAN FRANCISCO

Perkins&Will

Project No: 491910.000

SPAR SUBMITTAL

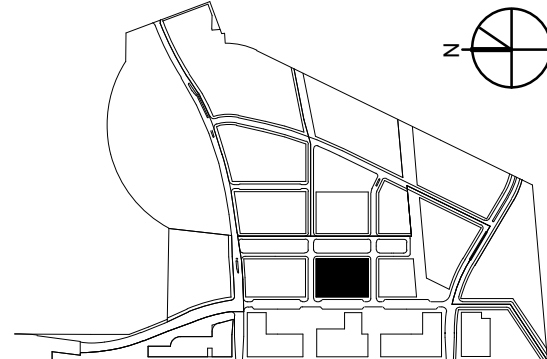

SUBJECT TO THE BAY MEADOWS
PHASE II DEVELOPMENT AGREEMENT

DEVELOPMENT PROJECT DATA &
ZONING ANALYSIS, OFFICE BUILDING
ZONING AND DATA ANALYSIS
1/8" = 1'-0"

MU3



BAY MEADOWS II
SAN MATEO, CALIFORNIA

All reproduction & intellectual property rights reserved © 2019

NOT FOR CONSTRUCTION

04/16/2021

G-00.50

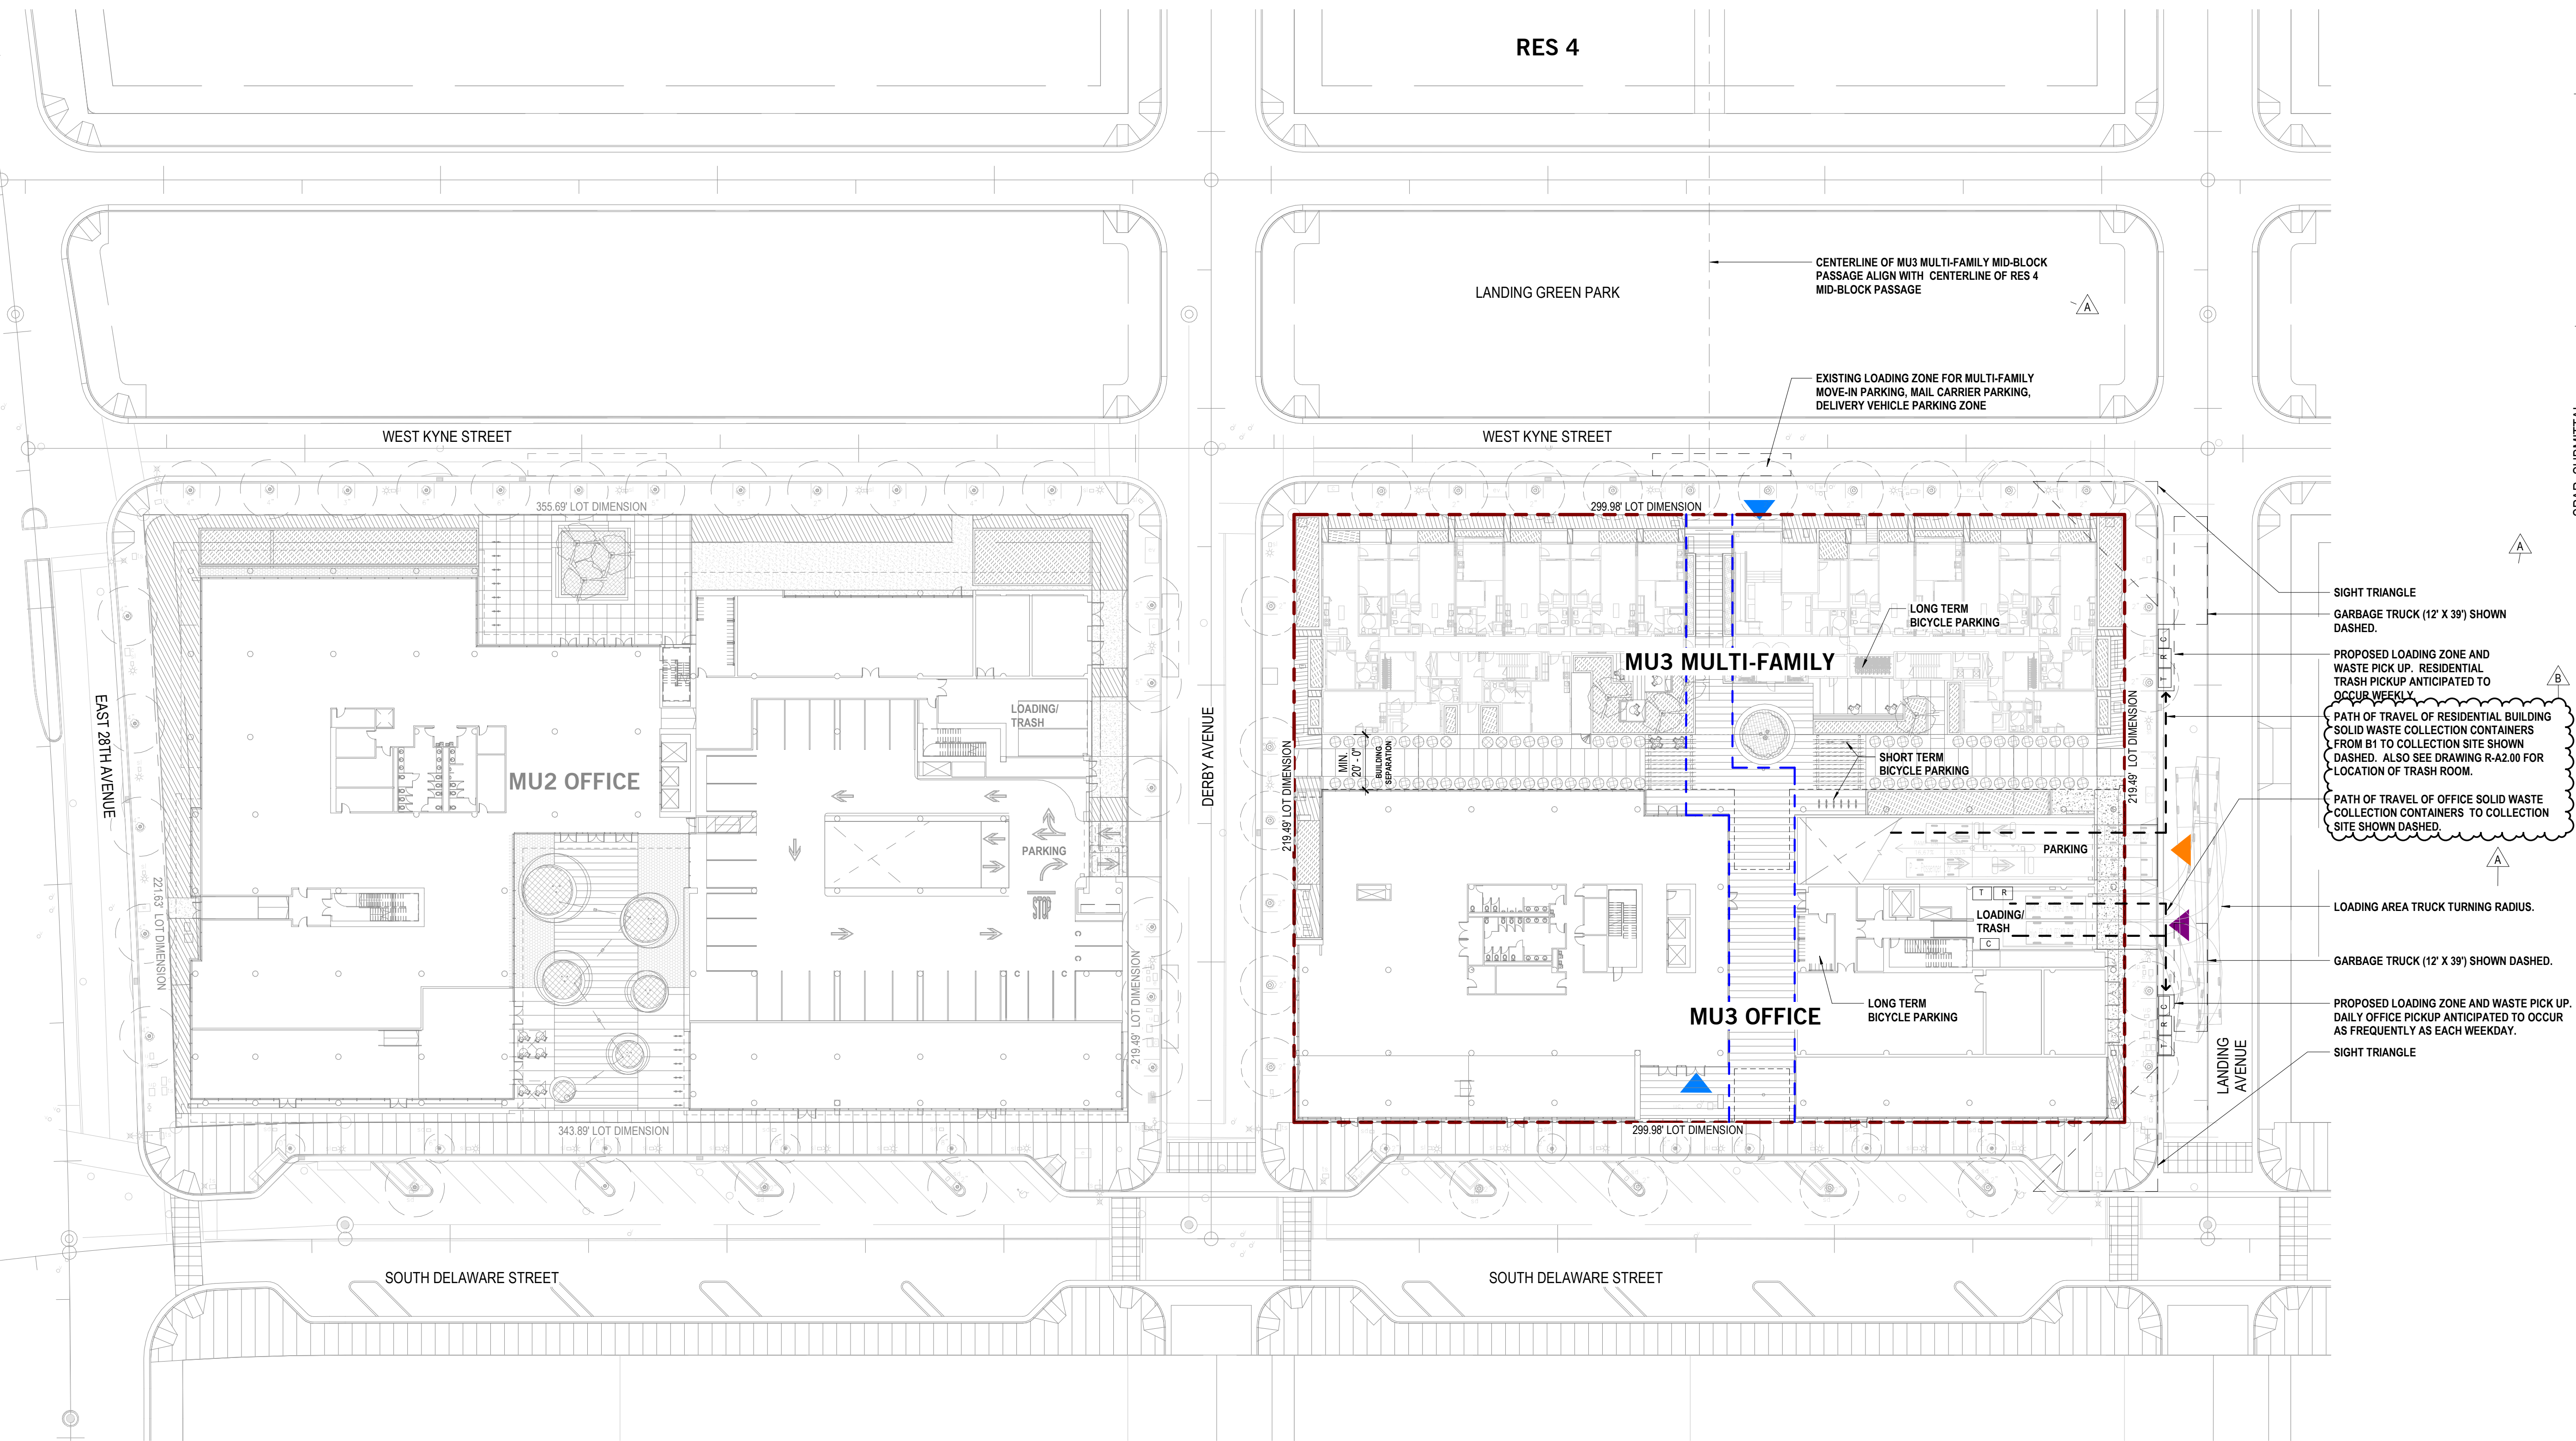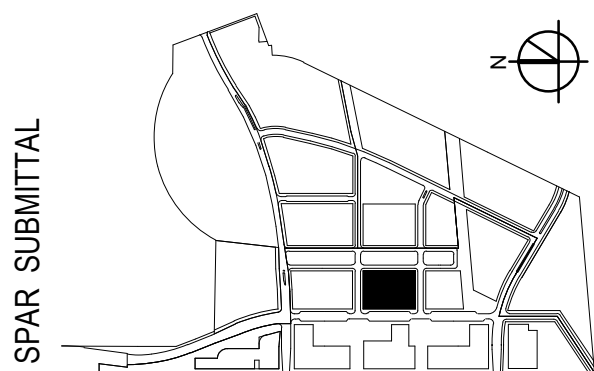

LOT DIMENSION



LEGEND
BUILDING PRIMARY ENTRANCE
GARAGE ENTRY
SERVICE ENTRY

PROPERTY LINE
ADJUSTED MID-BLOCK PASSAGE EASEMENT

NOTES:
1) SEE O-A1.53 TO O-A1.56 FOR SETBACK, BUILD-TO-ZONE REQUIREMENTS, DRIVE WIDTHS AND DISTANCE BETWEEN CURB CUTS.
2) LANDSCAPE SCREENING WILL BE PROVIDED AT EXPOSED ABOVE GRADE UTILITIES, SEE L1.1.1.
3) SEE L1.3.1 TREE PLANTING PLAN INCLUDING EXISTING STREET TREES AND PROPOSED REMOVALS.
4) SEE DIMENSIONS AND LAYOUT OF SHORT TERM BICYCLE SPACES ON L1.2.1.
5) SEE DIMENSIONS AND LAYOUT OF LONG TERM BICYCLE SPACES ON O-A1.53 FOR OFFICE BUILDING, AND R-A2.01 FOR RESIDENTIAL BUILDING.

1 OVERALL SITE PLAN.
1/32" = 1'-0"



SUBJECT TO THE BAY MEADOWS
PHASE II DEVELOPMENT AGREEMENT

OVERALL SITE PLAN

As indicated

MU3


BAY MEADOWS II
SAN MATEO, CALIFORNIA

All reproduction & intellectual property rights reserved © 2019


NOT FOR CONSTRUCTION

04/16/2021

A10.00

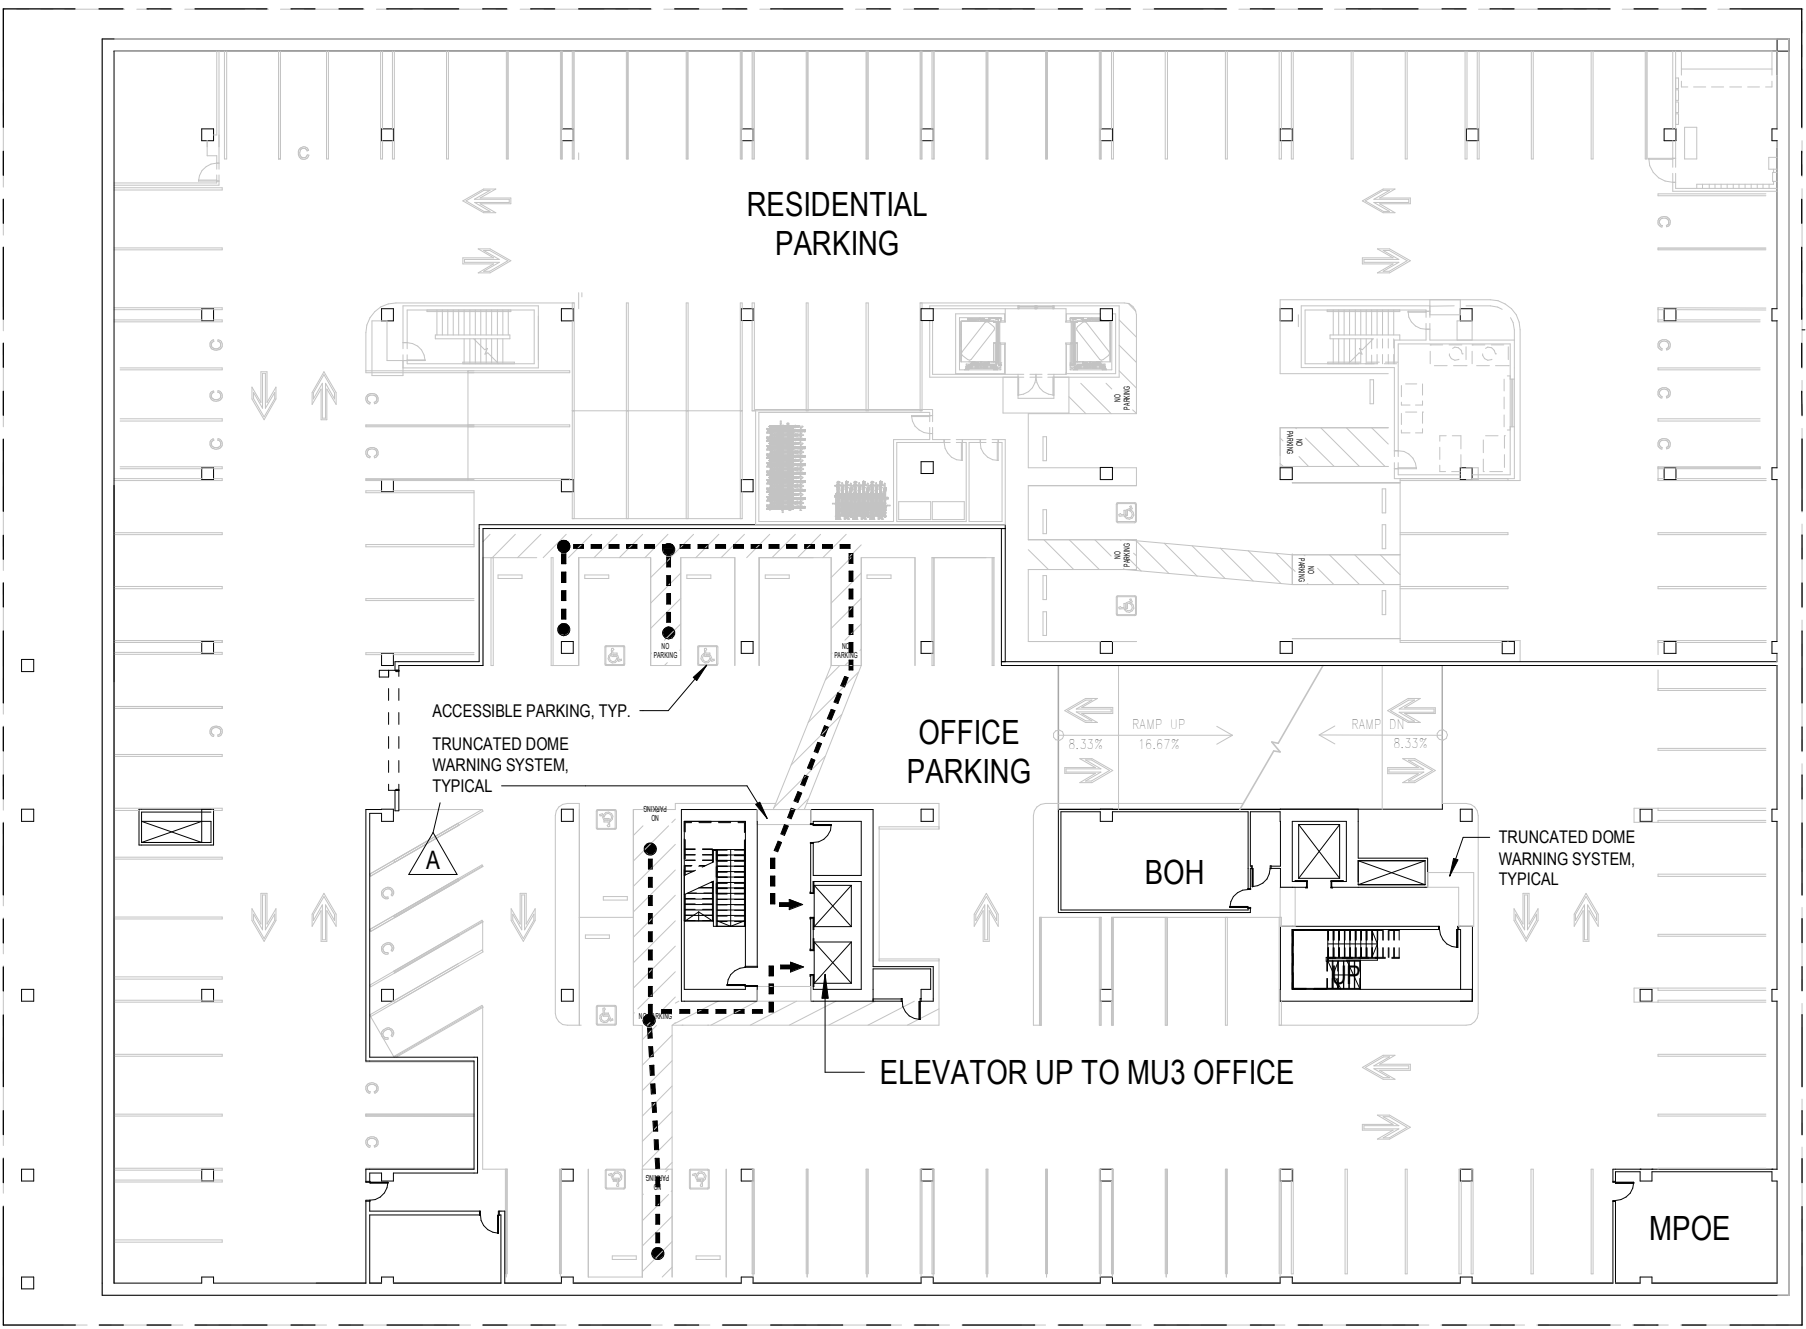


② MU3 OFFICE PARKING - B1 ACCESSIBLE ROUTE
1/32" = 1'-0"

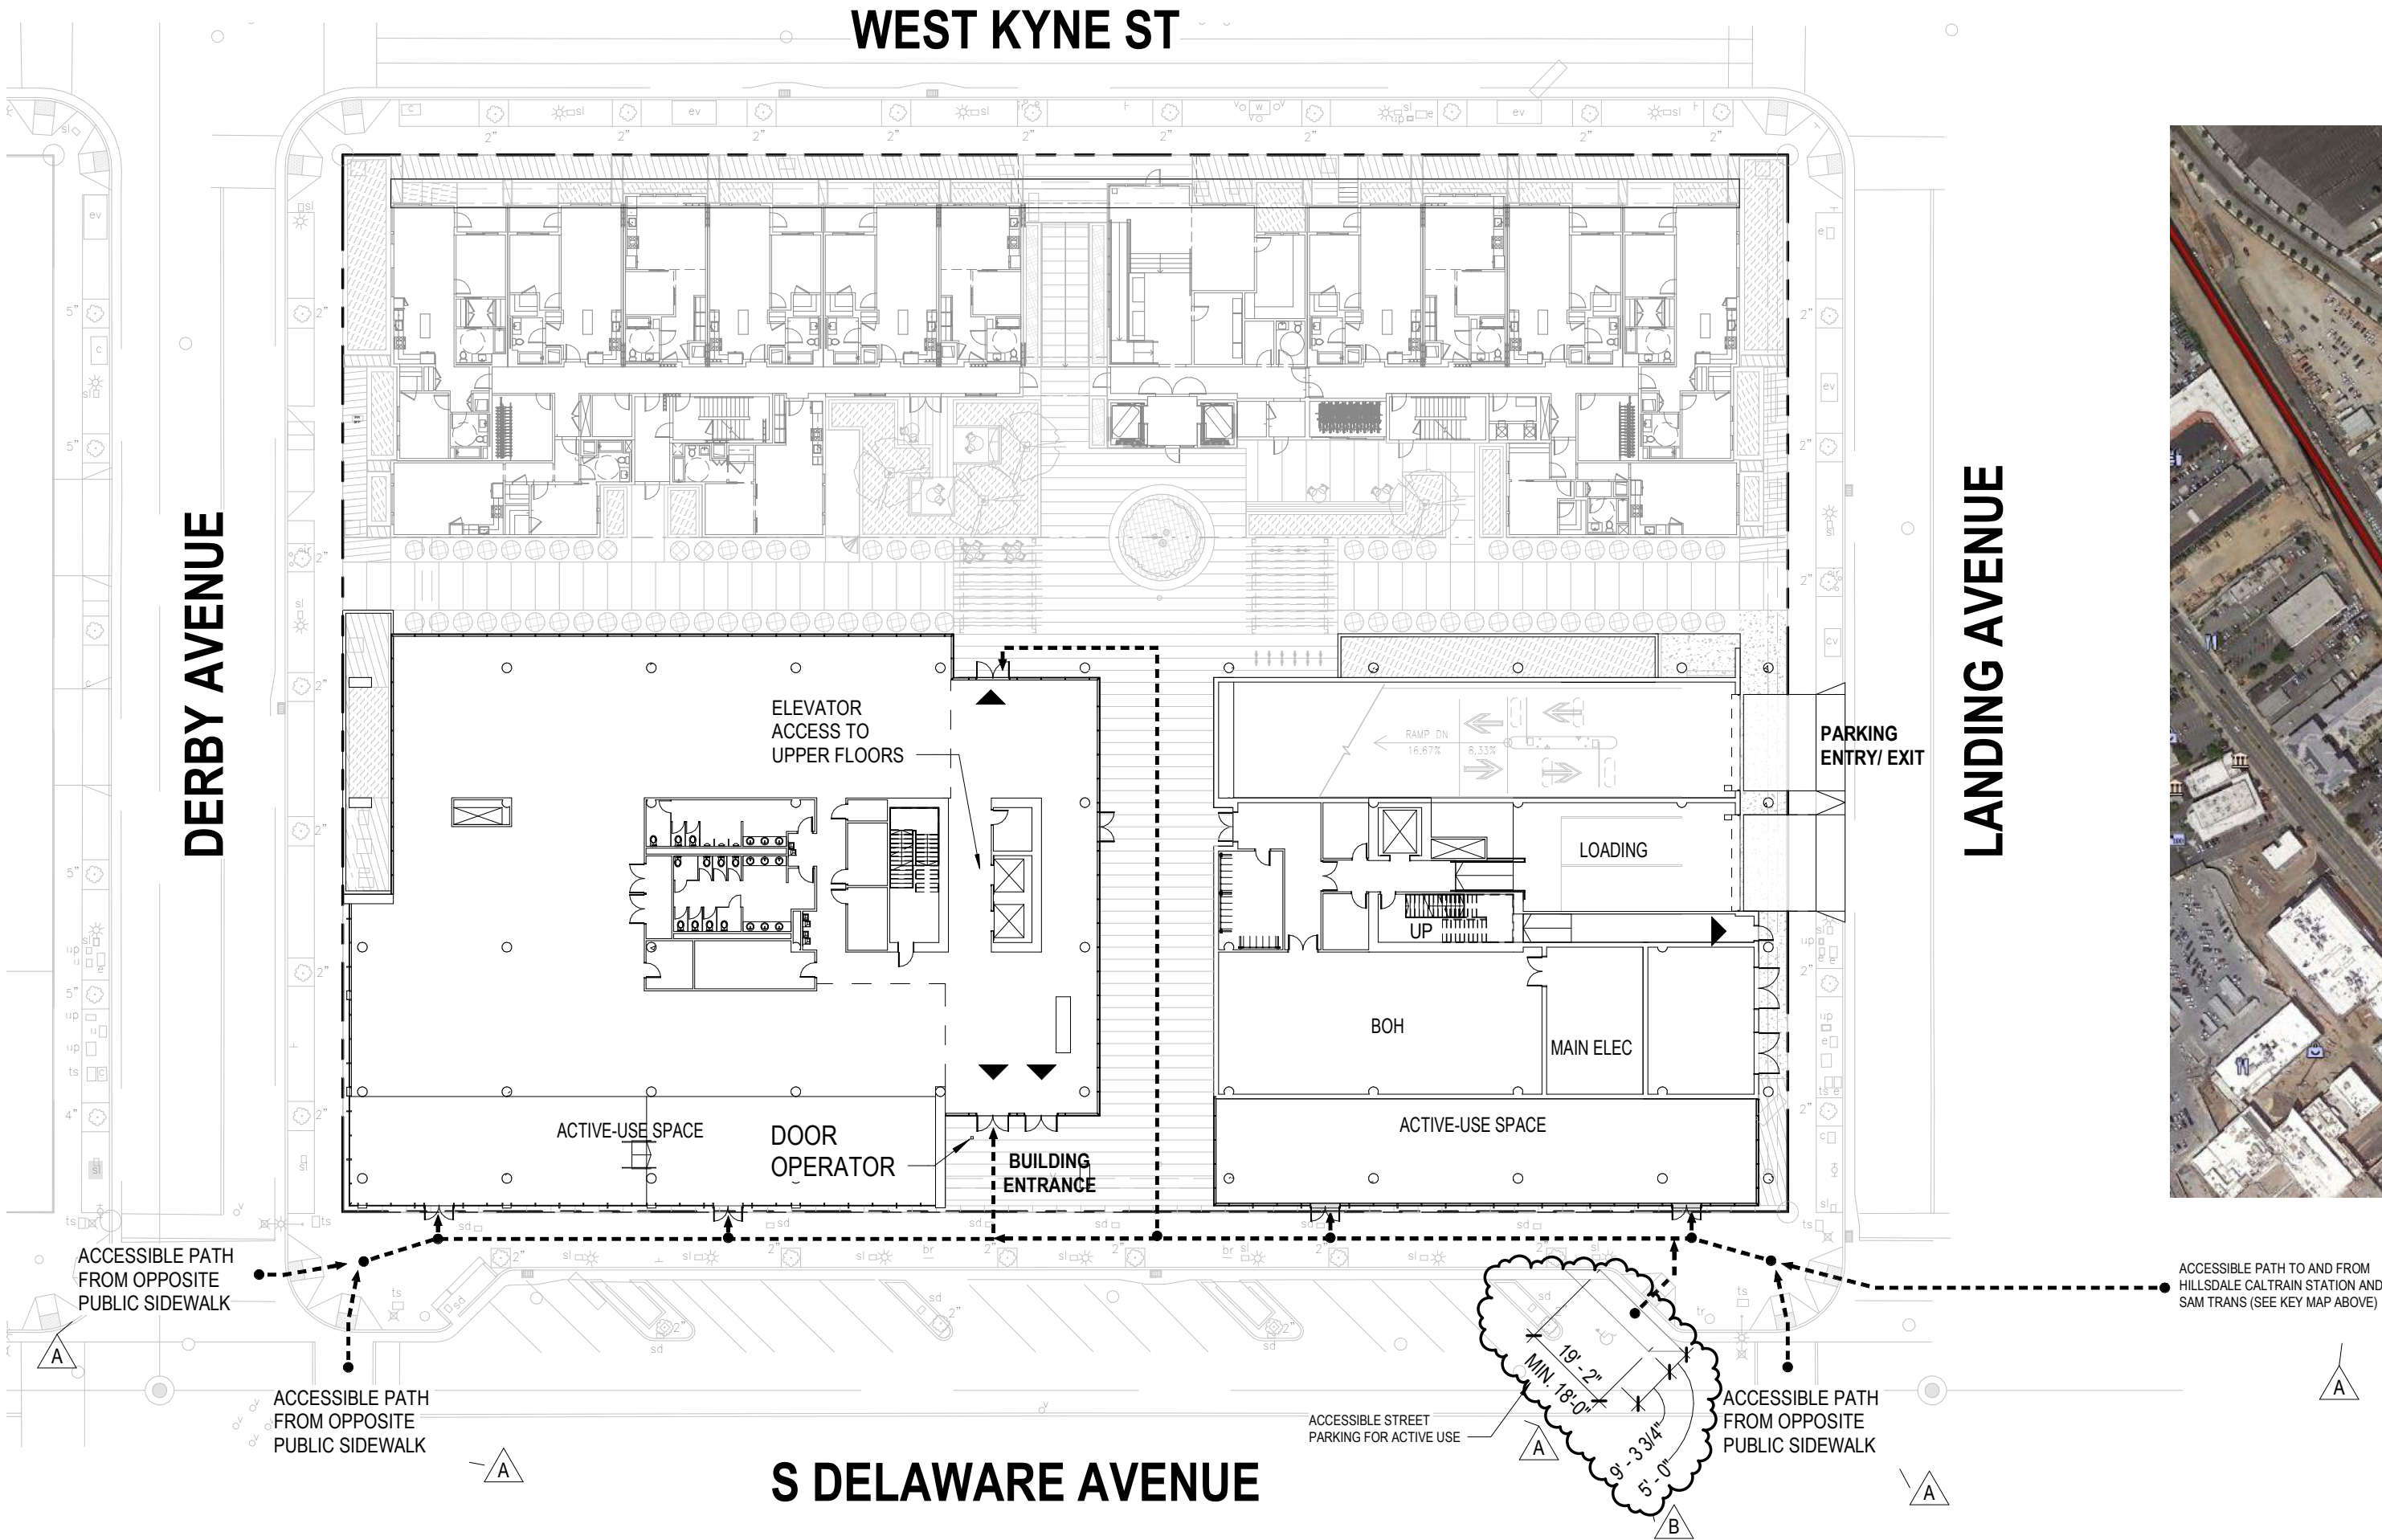

① MU3 OFFICE SITE ACCESSIBLE ROUTE
1/32" = 1'-0"



Project No: 491910.000

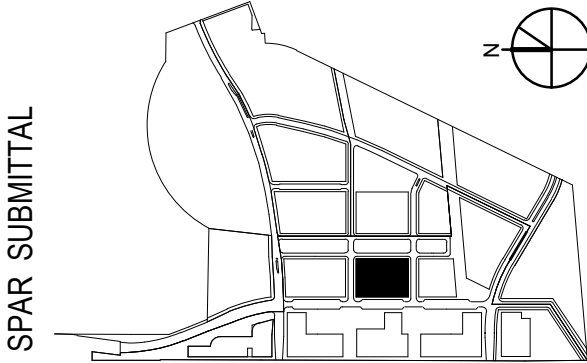

SUBJECT TO THE BAY MEADOWS
PHASE II DEVELOPMENT AGREEMENT

MU3 OFFICE - ACCESSIBLE ROUTE

As indicated

MU3

BAY MEADOWS II

SAN MATEO, CALIFORNIA

All reproduction & intellectual property rights reserved © 2019

NOT FOR CONSTRUCTION

04/16/2021

O-A0.50

1. CBC TABLE 1004.5: MAXIMUM FLOOR AREA ALLOWANCE PER OCCUPANT/ OCCUPANT LOAD FACTOR:

- A) ACCESSORY STORAGE AREAS, MECHANICAL EQUIPMENT ROOM : 300 GSF/ OCC
- B) ASSEMBLY WITHOUT FIXED SEATS:
 - : 15 NET/ OCC
 - C) BUSINESS AREAS : 150 GSF/ OCC
 - D) MECA NTILE : 60 GSF/ OCC
- E) STORAGE, STOCK, SHIPPING AREA : 300 GSF/ OCC
- F) PARKING GARAGE : 200 GSF/ OCC

2. EGRESS COMPONENT CAPACITY FACTOR:

- A) STAIR WAY EGRESS CAPACITY FACTOR: 0.37' OCC
- B) DOOR EGRESS CAPACITY FACTOR: 0.27 OCC

3. CBC TABLE 1006.3.2: MINIMUM NUMBER OF EXITS OR ACCESS TO EXITS PER STORY:

- 1-500 OCC : MIN. 2
- 501 - 1000 OCC : MIN. 3

4. CBC TABLE 1006.2.1: SPACE WITH ONE EXIT OR PATH ACCESS (WITH SPRINKLER) / MAX COMMON EXIT EGRESS DISTANCE:

- A) ASSEMBLY, MECA NTILE OCCUPANCY : 75 FT
- B) OCCUPANCY: 100 FT
- C) S OCCUPANCY: 100 FT

5. CBC TABLE 1017.2: EXIT ACCESS TRAVEL DISTANCE (WITH SPRINKLER)

- A) ASSEMBLY, MECA NTILE : 250 FT
- B) BUSINESS OCCUPANCY: 300 FT
- C) S-2 OCCUPANCY: 400 FT


6. STAIR WIDTH PROVIDED: 54"
NUMBER OF STAIRS PER FLOOR : 2
NUMBER OF OCCUPANTS ALLOWABLE = (54" / 0.3) X 2 = 360

7. TYPICAL DOOR WIDTH PROVIDED: 36"
NUMBER OF OCCUPANTS ALLOWED: 36/ 0.2' = 180

8. PER CBC 1005.6, THE EGRESS DOORS AND PASSAGEWAYS FOR COVERED OCCUPANT LOAD FROM TWO ADJACENT STORES ARE CALCULATED AS FOLLOWS:

STAIR 1 & 2:
EGRESS CAPACITY AT B1 = 65
EGRESS CAPACITY AT L2 = 113

CONVERGENCE TOTAL AT LEVEL 1 = 178 (BOTH STAIR 1 & 2 SEE PLAN FOR CORRIDOR AND DOOR WIDTH ON L1.

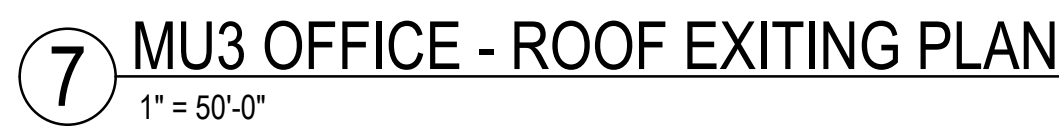

SUBJECT TO THE BAY MEADOWS
PHASE II DEVELOPMENT AGREEMENT

MU3 OFFICE - EXITING PLANS

As indicated

BAY MEADOWS II


SAN MATEO, CALIFORNIA

All reproduction & intellectual property rights reserved © 2019

NOT FOR CONSTRUCTION

04/16/2021

O-A0.51

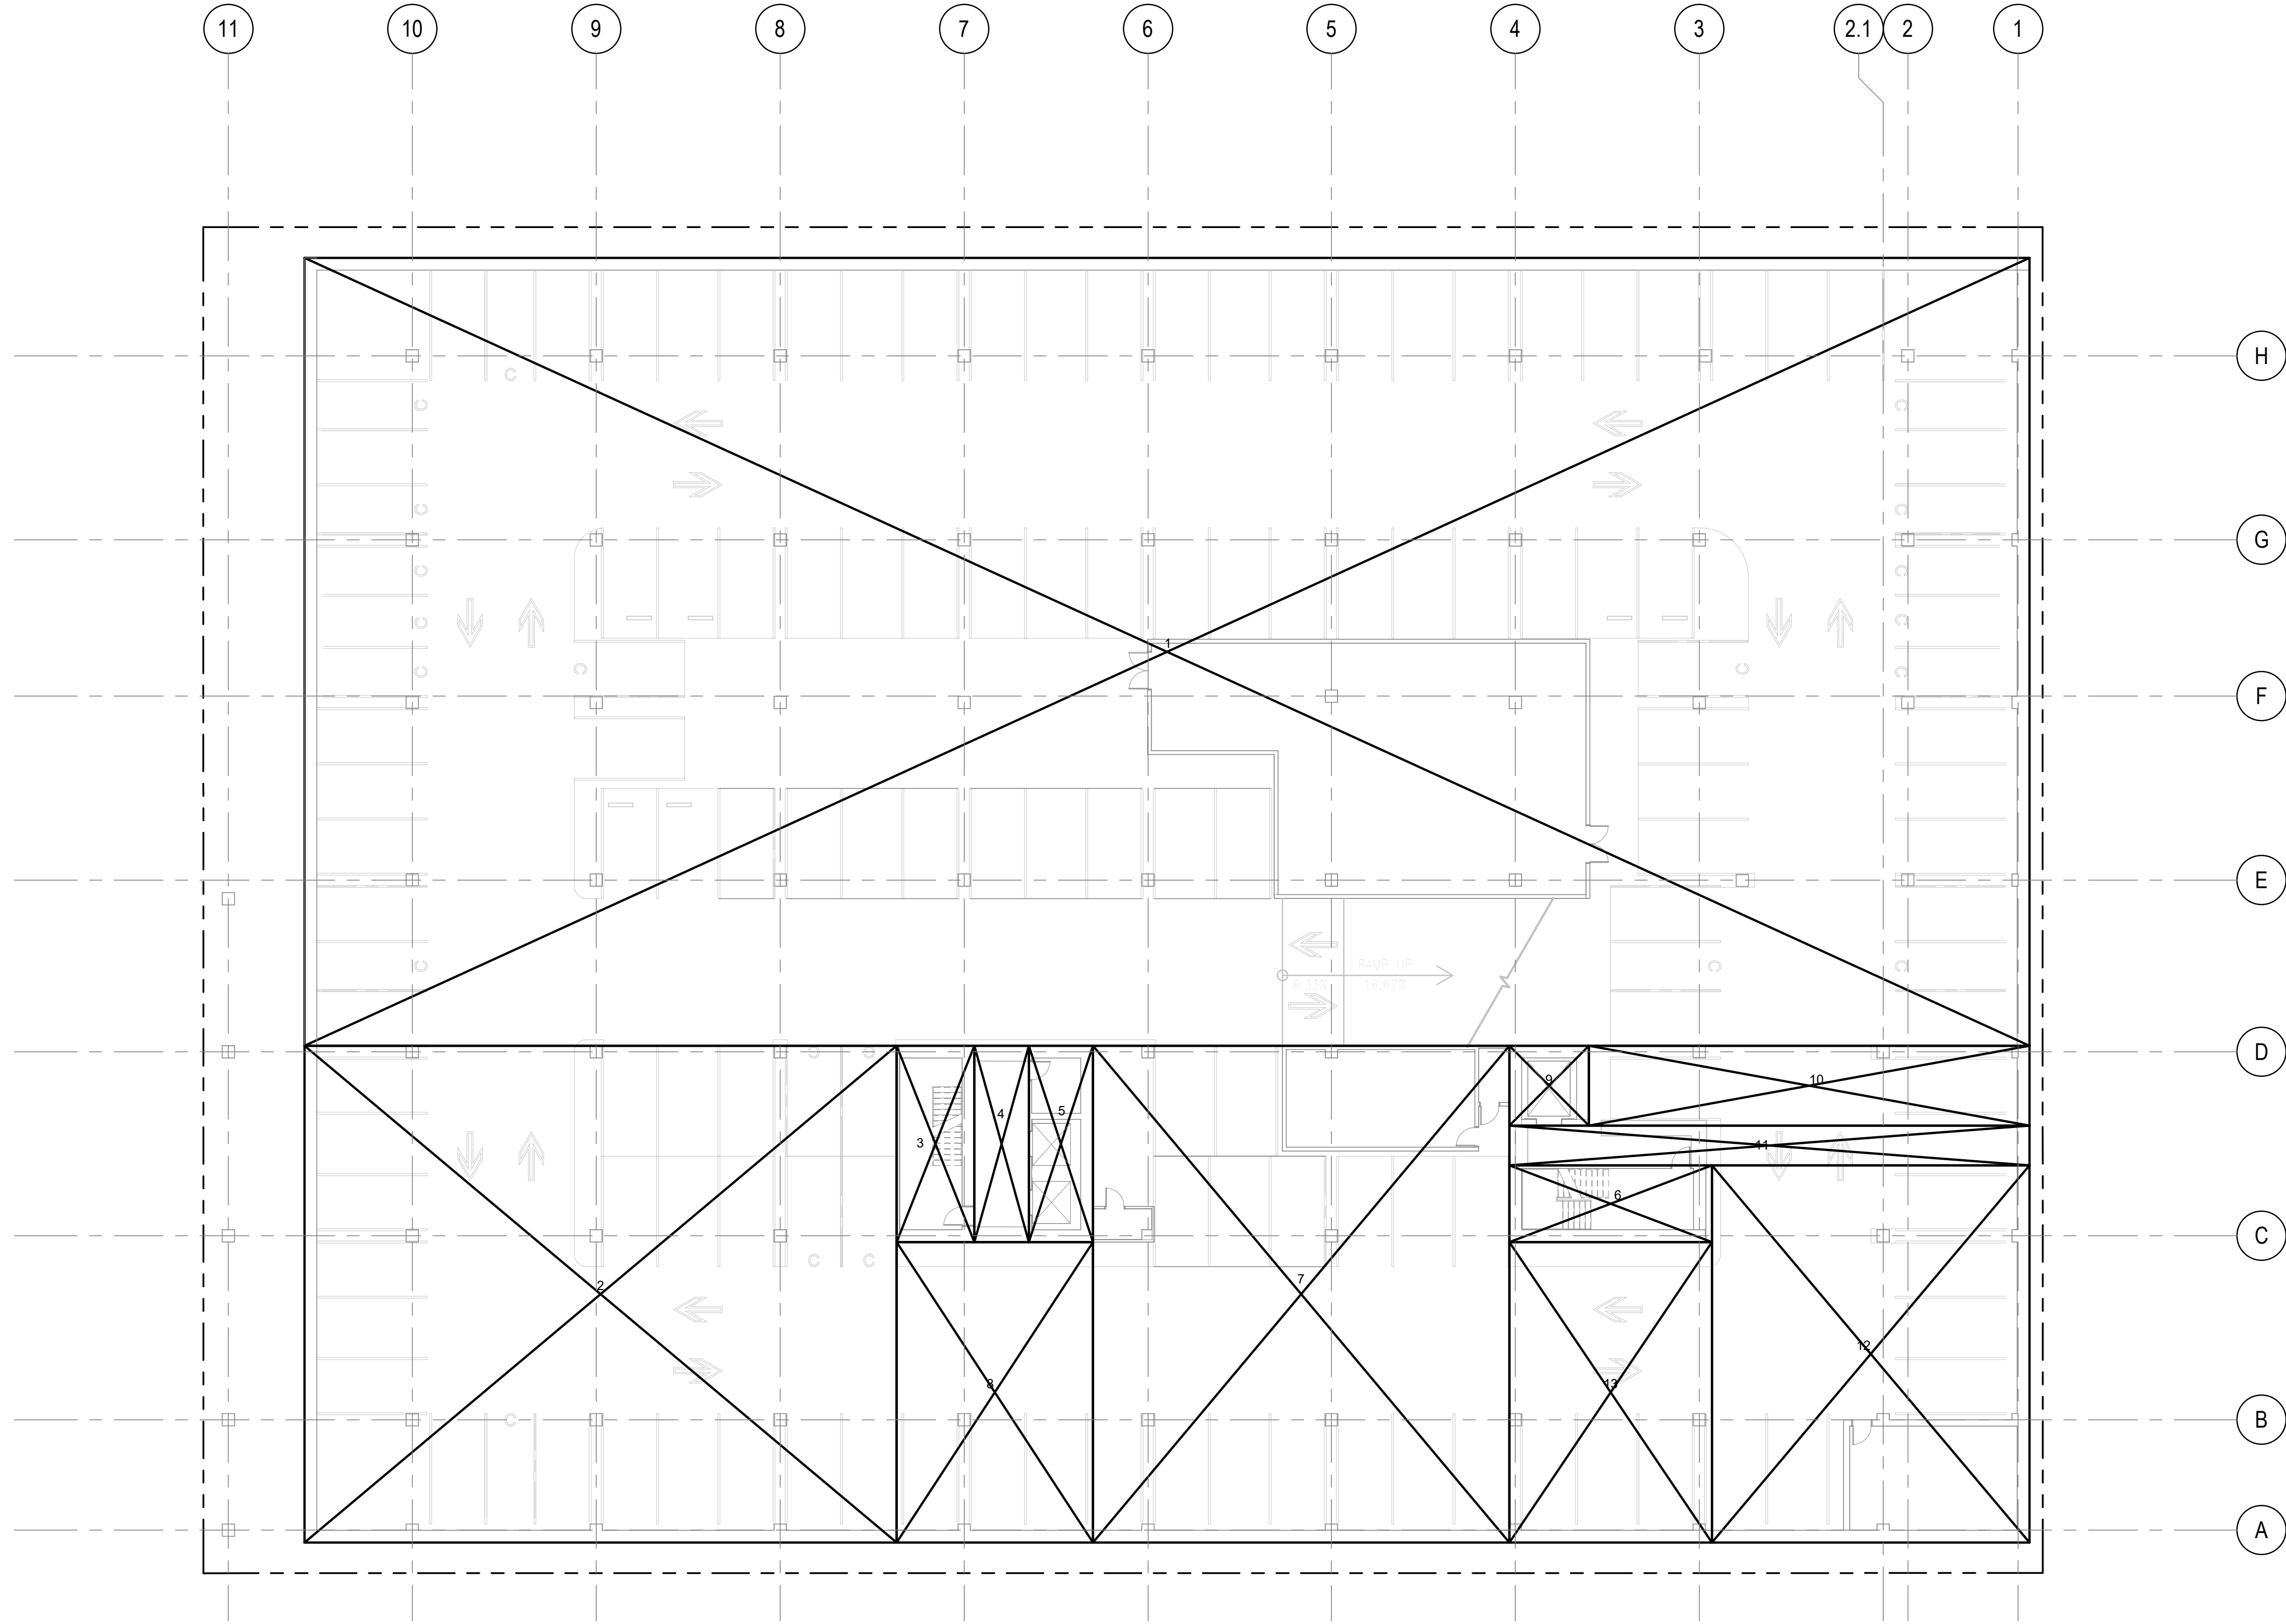


FLOOR AREA SCHEDULE - LEVEL B2				
Section	Width	Length	Area	Comments
1	128' - 6"	281' - 4"	36,151 SF	EXEMPT, PARKING
2	81' - 0"	96' - 7"	7,823 SF	EXEMPT, PARKING
3	12' - 8 1/4"	32' - 0"	406 SF	EXEMPT, PARKING
4	8' - 10 3/4"	32' - 0"	284 SF	EXEMPT, PARKING
5	10' - 5 1/4"	32' - 0"	334 SF	EXEMPT, PARKING
6	12' - 6 1/4"	33' - 0 3/4"	413 SF	EXEMPT, PARKING
7	67' - 11"	81' - 0"	5,501 SF	EXEMPT, PARKING
8	32' - 0"	49' - 0"	1,568 SF	EXEMPT, PARKING
9	12' - 11 3/4"	13' - 0"	169 SF	EXEMPT, PARKING
10	13' - 0"	71' - 10 1/4"	934 SF	EXEMPT, PARKING
11	6' - 5 3/4"	84' - 10"	550 SF	EXEMPT, PARKING
12	51' - 9 1/4"	61' - 6 1/4"	3,185 SF	EXEMPT, PARKING
13	33' - 0 3/4"	49' - 0"	1,620 SF	EXEMPT, PARKING
			58,939 SF	

A



Perkins&Will

Project No: 491910.000

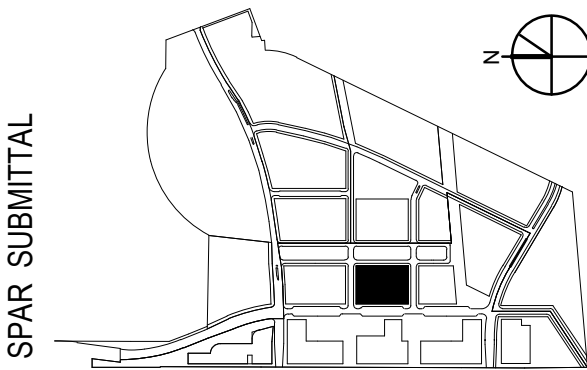

SPAR SUBMITTAL

SUBJECT TO THE BAY MEADOWS
PHASE II DEVELOPMENT AGREEMENT

MU3 OFFICE - LEVEL B2 AREA PLAN

1/16" = 1'-0"

MU3

B A Y M E A D O W S II
SAN MATEO, CALIFORNIA

All reproduction & intellectual property rights reserved © 2019

NOT FOR CONSTRUCTION


04/16/2021

O-A0.52

1 MU3 OFFICE LEVEL B2 - AREA CALCULATION


1/16" = 1'-0"



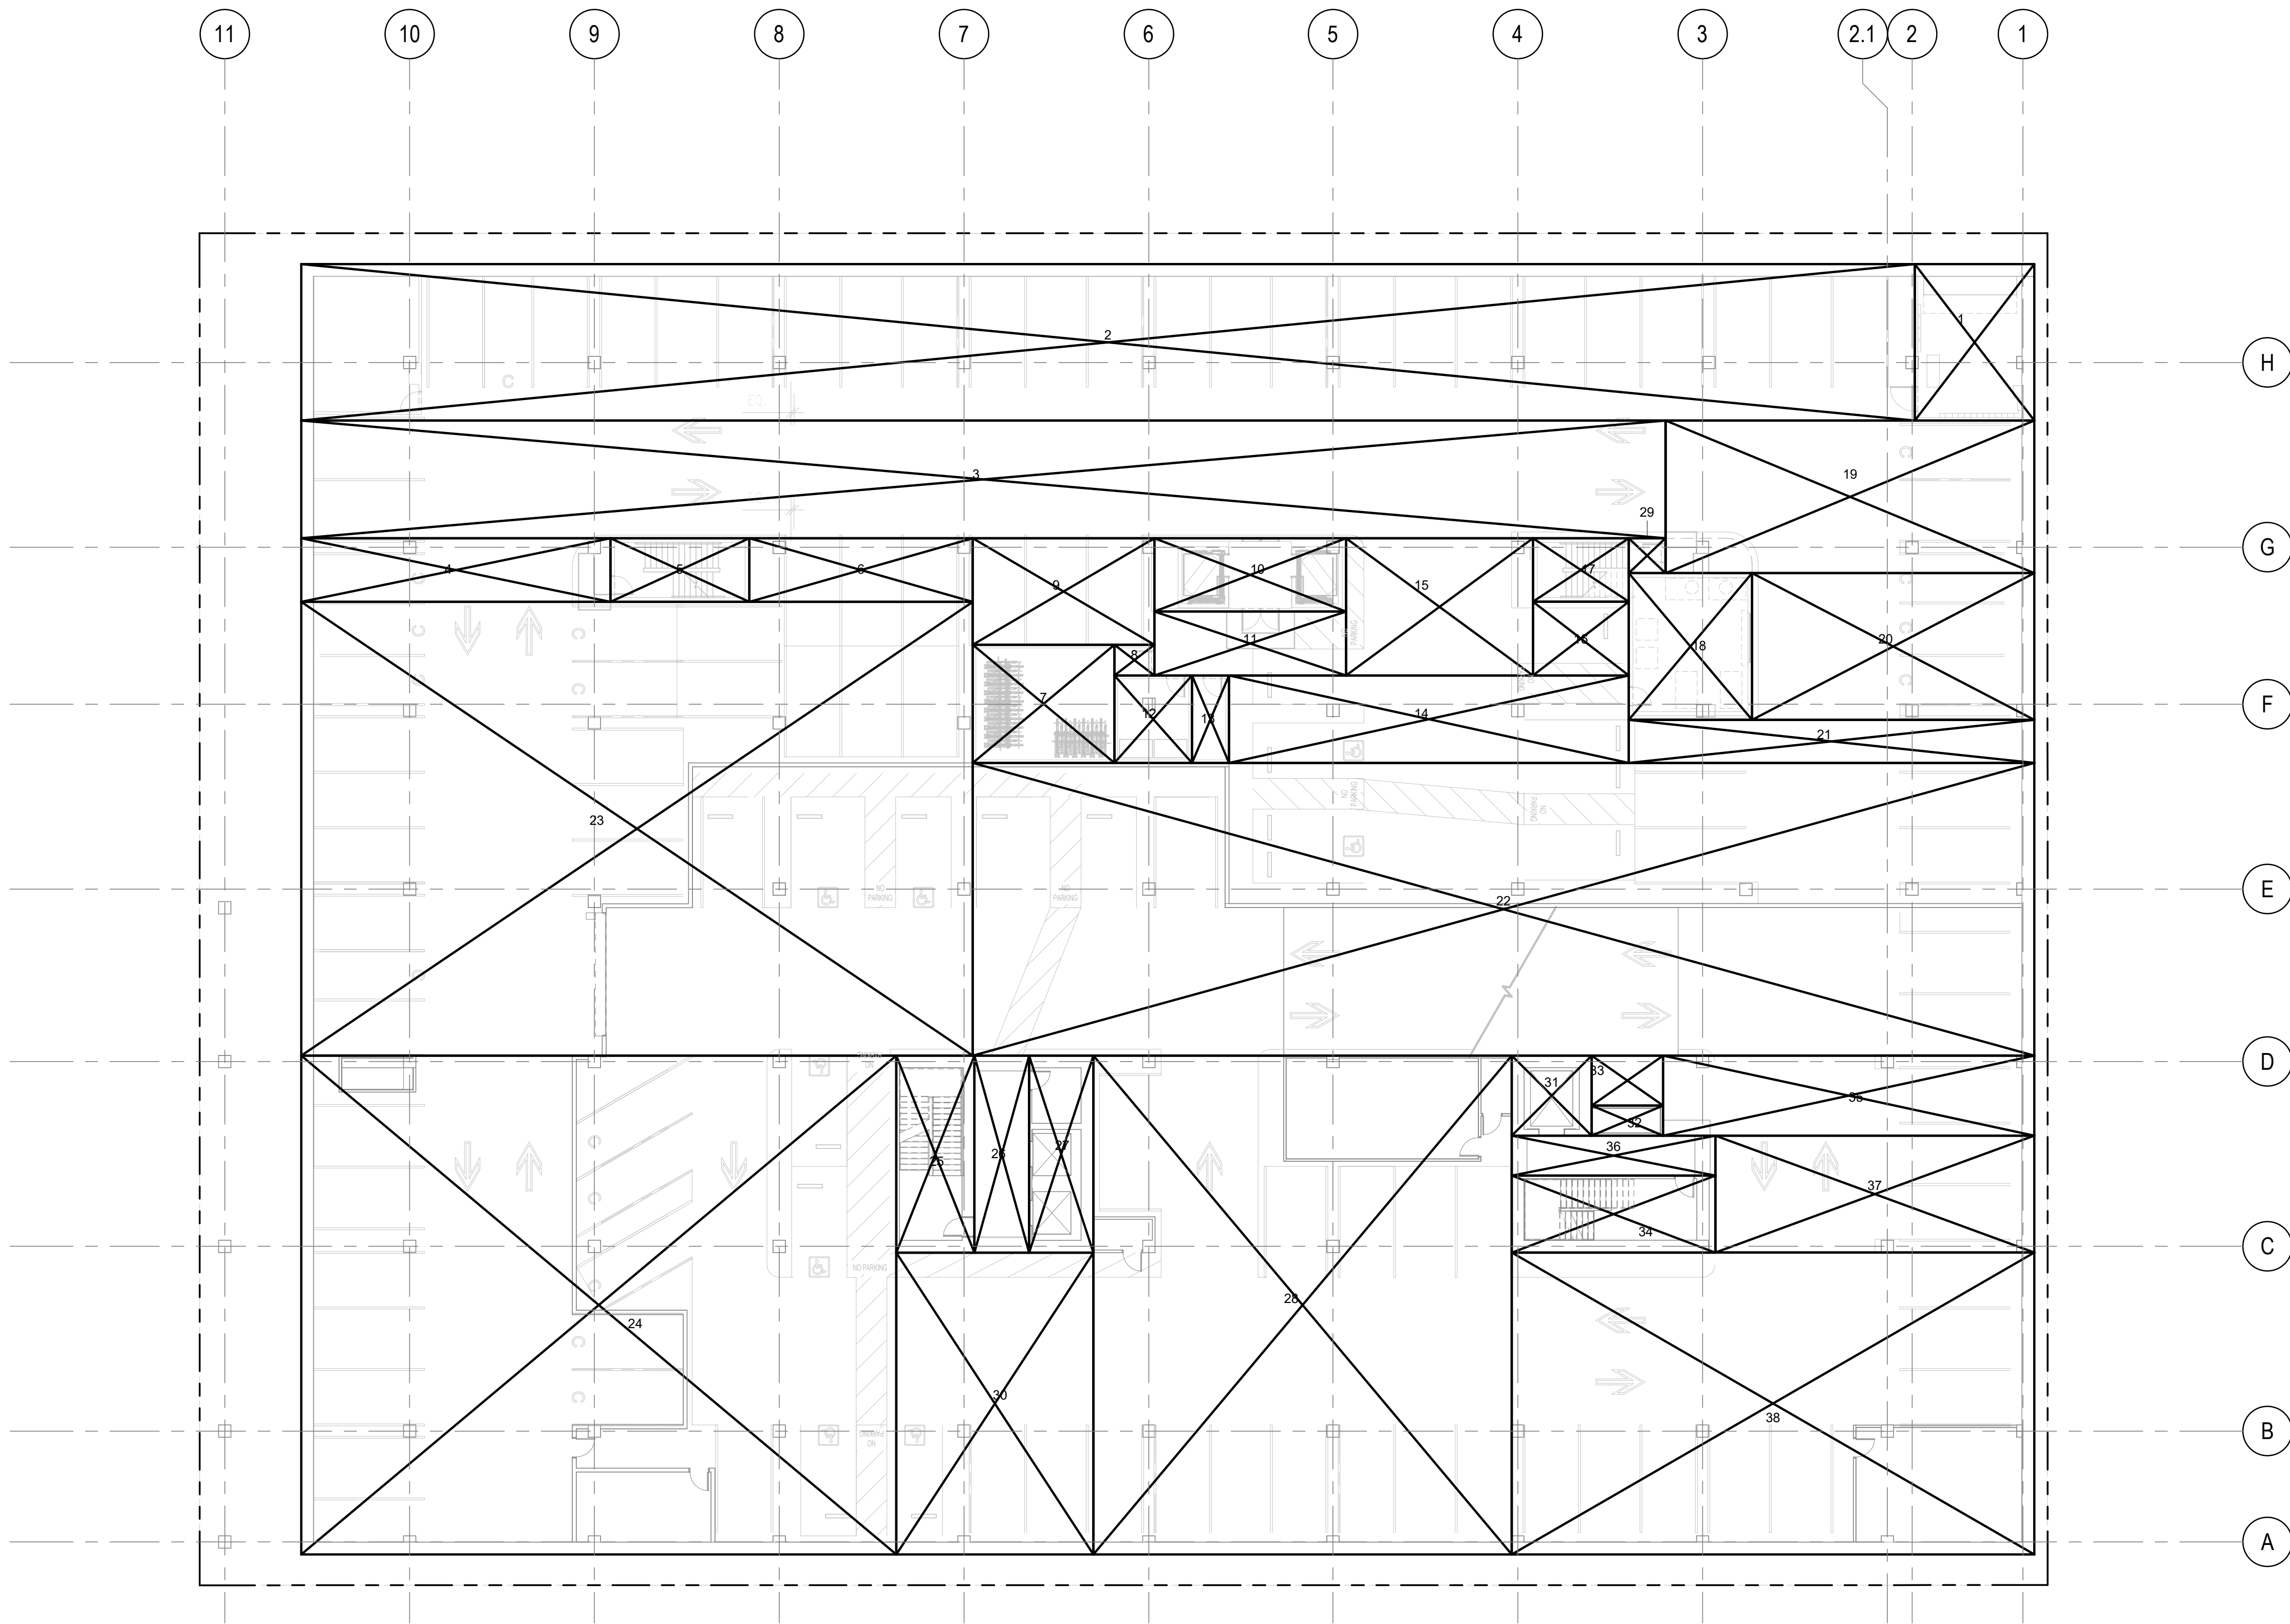


FLOOR AREA SCHEDULE - LEVEL B1				
Section	Width	Length	Area	Comments
1	19' - 5"	25' - 5"	494 SF	EXEMPT, PARKING
2	25' - 5"	261' - 11"	6,667 SF	EXEMPT, PARKING
3	19' - 1"	221' - 5 1/2"	4,228 SF	EXEMPT, PARKING
4	10' - 4"	50' - 2 1/4"	518 SF	EXEMPT, PARKING
5	10' - 4"	22' - 6 1/2"	233 SF	EXEMPT, PARKING
6	10' - 4"	36' - 3 1/4"	374 SF	EXEMPT, PARKING
7	19' - 2 1/2"	23' - 0"	442 SF	EXEMPT, PARKING
8	5' - 0"	6' - 6"	33 SF	EXEMPT, PARKING
9	17' - 3 1/2"	29' - 6"	510 SF	EXEMPT, PARKING
10	11' - 10 3/4"	31' - 1 1/4"	370 SF	EXEMPT, PARKING
11	10' - 4 3/4"	31' - 1 1/4"	323 SF	EXEMPT, PARKING
12	12' - 7 1/4"	14' - 2 1/2"	179 SF	EXEMPT, PARKING
13	6' - 0"	14' - 2 1/2"	85 SF	EXEMPT, PARKING
14	14' - 2 1/2"	64' - 10 3/4"	921 SF	EXEMPT, PARKING
15	22' - 3 1/2"	30' - 4"	676 SF	EXEMPT, PARKING
16	11' - 11 3/4"	15' - 6 3/4"	186 SF	EXEMPT, PARKING
17	10' - 3 3/4"	15' - 6 3/4"	160 SF	EXEMPT, PARKING
18	20' - 0"	23' - 10"	477 SF	EXEMPT, PARKING
19	24' - 9"	59' - 10"	1,481 SF	EXEMPT, PARKING
20	23' - 10"	45' - 10"	1,092 SF	EXEMPT, PARKING
21	7' - 0"	65' - 10"	461 SF	EXEMPT, PARKING
22	47' - 6"	172' - 4"	8,186 SF	EXEMPT, PARKING
23	73' - 8"	109' - 0"	8,030 SF	EXEMPT, PARKING
24	61' - 0"	96' - 7"	7,823 SF	EXEMPT, PARKING
25	12' - 8 1/4"	32' - 0"	406 SF	EXEMPT, PARKING
26	8' - 10 3/4"	32' - 0"	284 SF	EXEMPT, PARKING
27	10' - 5 1/4"	32' - 0"	334 SF	EXEMPT, PARKING
28	67' - 11"	81' - 0"	5,501 SF	EXEMPT, PARKING
29	5' - 8"	5' - 11 1/2"	34 SF	EXEMPT, PARKING
30	32' - 0"	49' - 0"	1,568 SF	EXEMPT, PARKING
31	12' - 11 3/4"	13' - 0"	169 SF	EXEMPT, PARKING
32	4' - 10 1/2"	11' - 7"	56 SF	EXEMPT, PARKING
33	8' - 1 1/2"	11' - 7"	94 SF	EXEMPT, PARKING
34	12' - 6 1/4"	33' - 0 3/4"	413 SF	EXEMPT, PARKING
35	13' - 0"	60' - 3 1/4"	784 SF	EXEMPT, PARKING
36	6' - 5 3/4"	33' - 0 3/4"	214 SF	EXEMPT, PARKING
37	18' - 11 3/4"	51' - 9 1/4"	983 SF	EXEMPT, PARKING
38	49' - 0 1/4"	84' - 10"	4,169 SF	EXEMPT, PARKING
			58,939 SF	

1 MU3 OFFICE LEVEL B1 - AREA CALCULATION
1/16" = 1'-0"

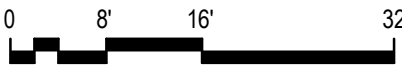

Project No: 491910.000

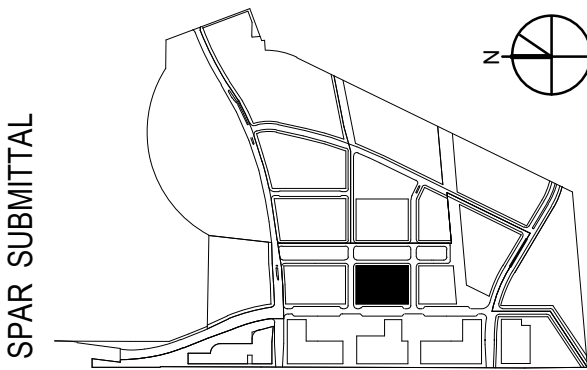

SUBJECT TO THE BAY MEADOWS
PHASE II DEVELOPMENT AGREEMENT

MU3 OFFICE- LEVEL B1 AREA PLAN

1/16" = 1'-0"

MU3

BAY MEADOWS II


SAN MATEO, CALIFORNIA

All reproduction & intellectual property rights reserved © 2019

NOT FOR CONSTRUCTION

04/16/2021

O-A0.53

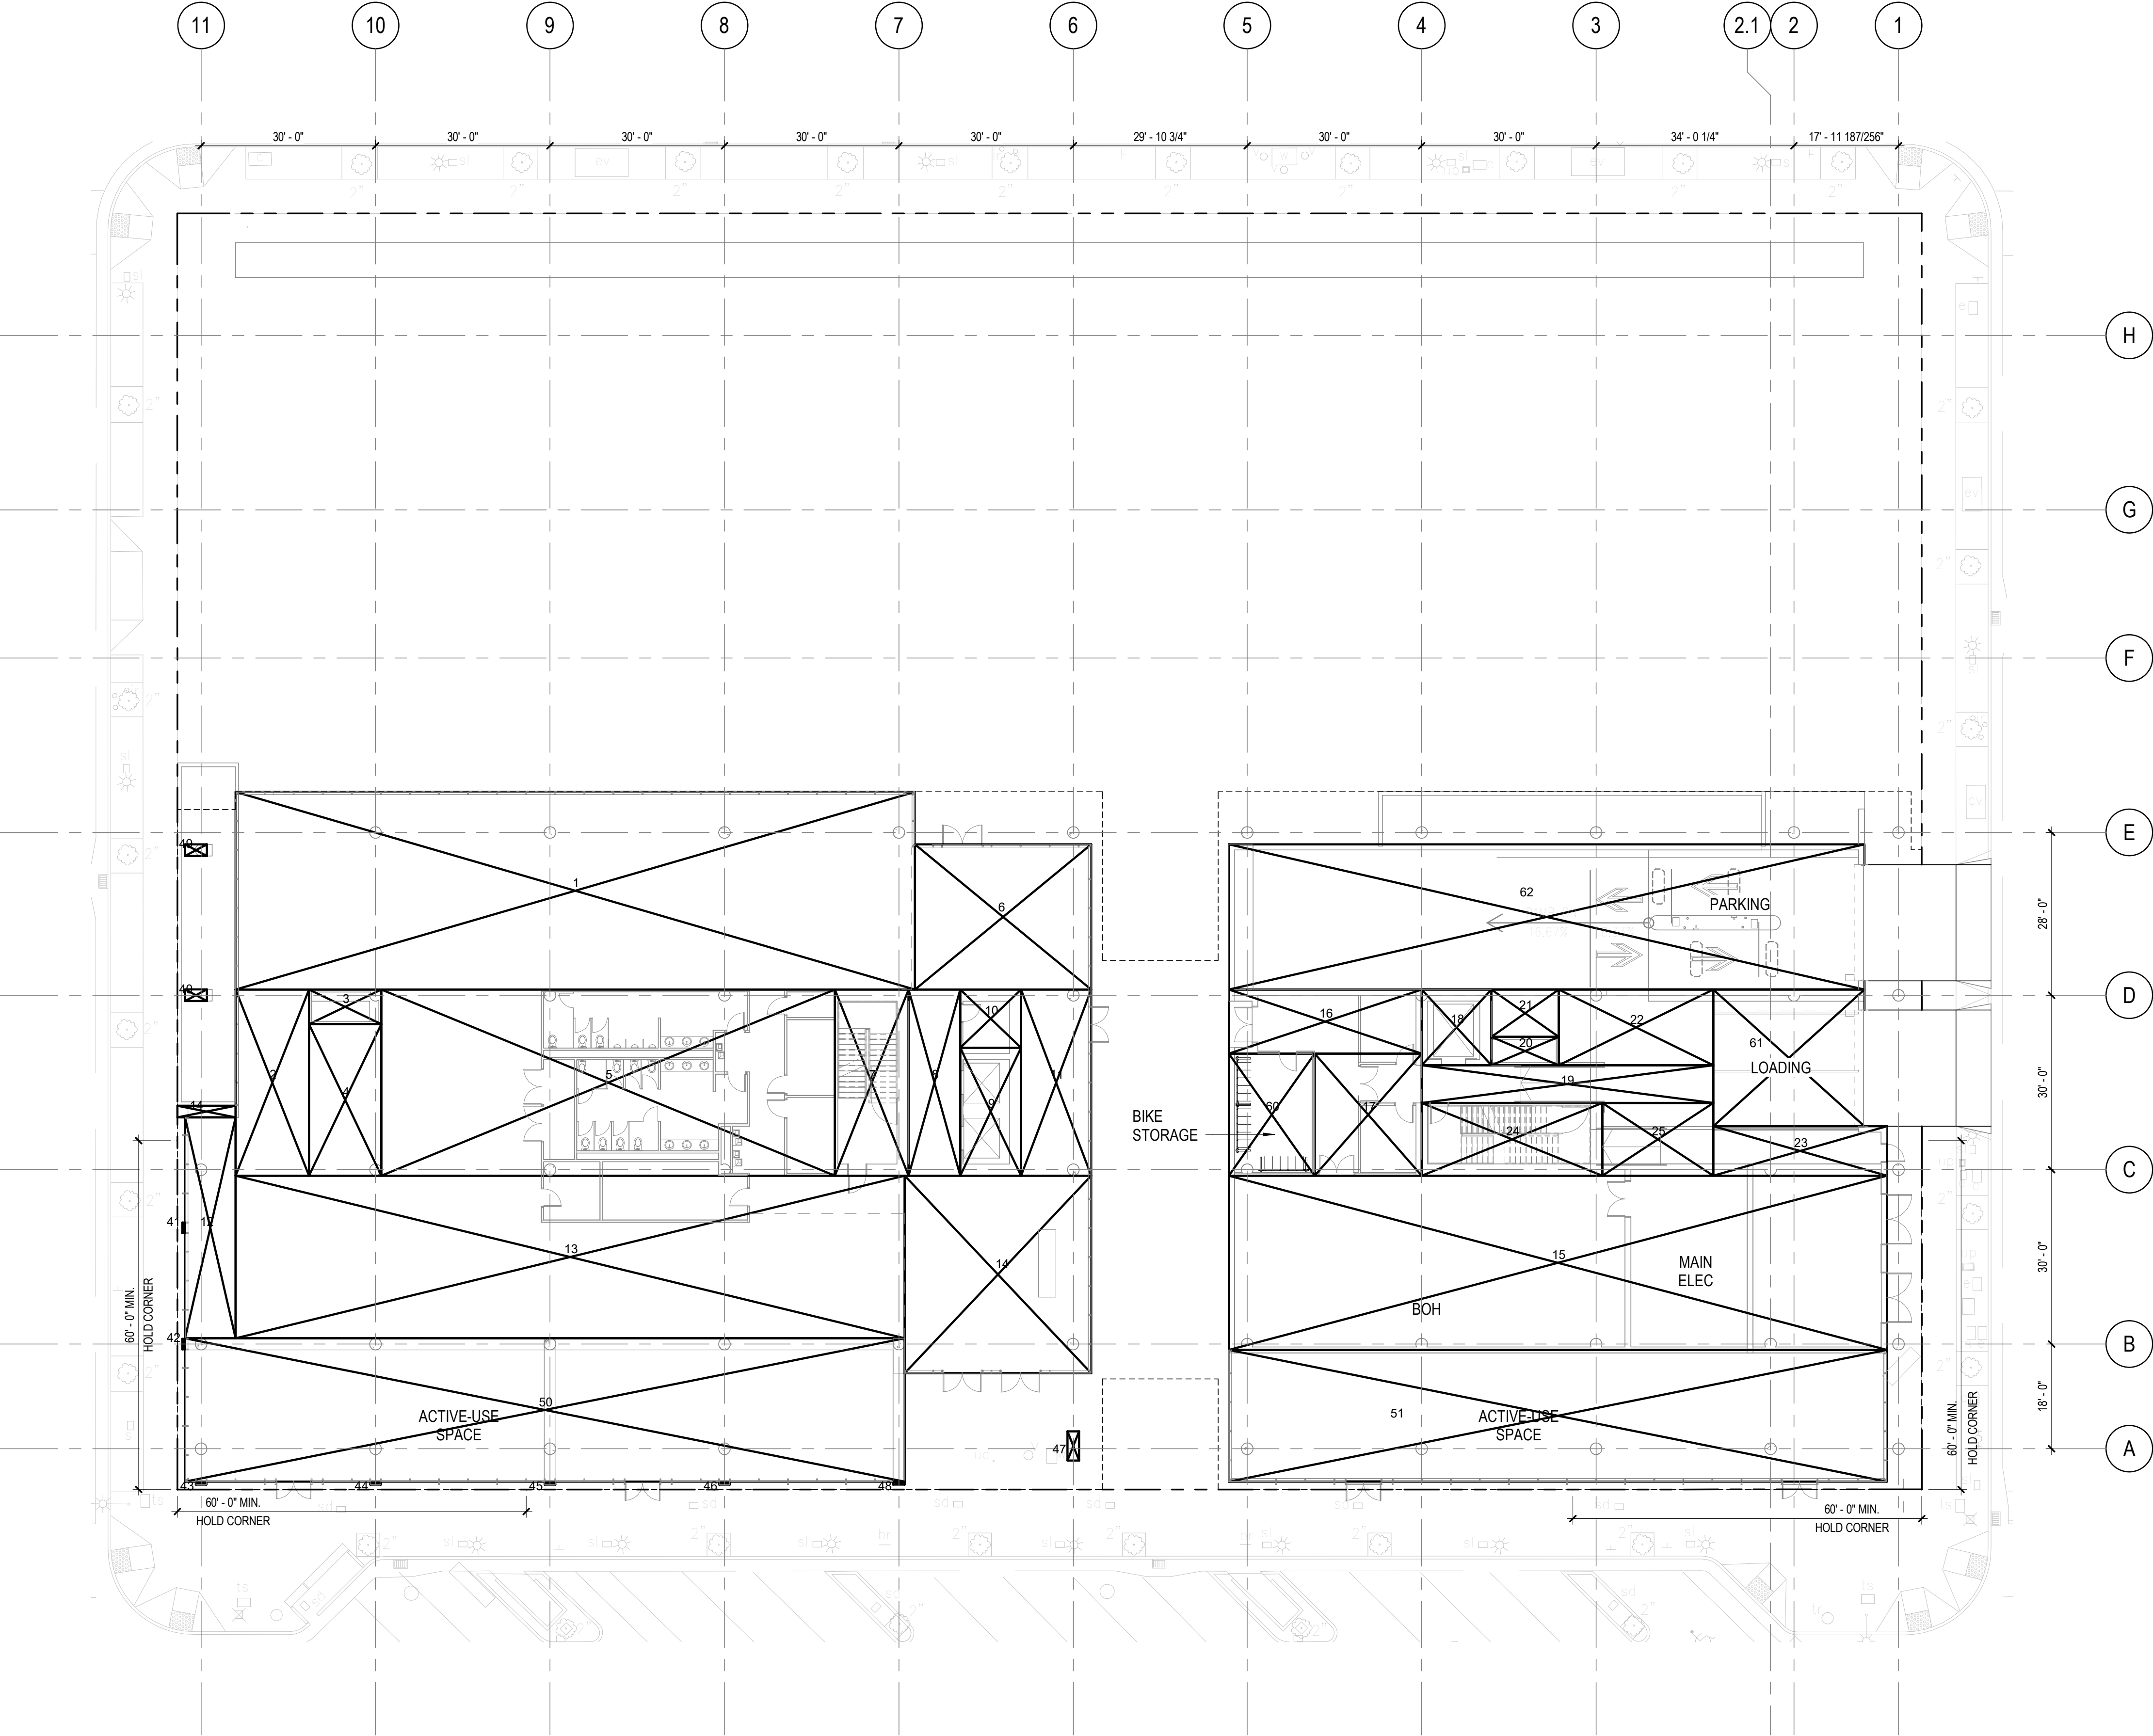

FLOOR AREA SCHEDULE - LEVEL 01				
Section	Width	Length	Area	Comments
1	34' - 0"	116' - 9 3/4"	3,972 SF	
2	12' - 7 1/2"	32' - 0"	404 SF	
3	5' - 11 1/4"	12' - 5 1/4"	74 SF	MEP SHAFT
4	12' - 5 1/4"	26' - 0 3/4"	324 SF	
5	32' - 0"	78' - 0"	2,496 SF	
6	25' - 0"	30' - 4"	758 SF	
7	12' - 8 1/4"	32' - 0"	406 SF	STAIR 1
8	8' - 10 3/4"	32' - 0"	264 SF	
9	10' - 5 1/4"	22' - 0"	230 SF	ELEVATOR SHAFT
10	10' - 0"	10' - 5 1/4"	104 SF	
11	12' - 1"	32' - 0"	386 SF	
12	6' - 8 1/4"	38' - 0"	330 SF	
13	27' - 11 3/4"	115' - 0 3/4"	3,219 SF	
14	32' - 1"	33' - 11 3/4"	1,090 SF	
14	2' - 0"	10' - 0 1/4"	20 SF	
15	29' - 11 3/4"	113' - 2"	3,392 SF	
16	11' - 0"	33' - 2 1/4"	365 SF	
17	18' - 5 1/4"	21' - 0"	387 SF	
18	11' - 11 3/4"	13' - 0"	156 SF	ELEVATOR SHAFT
19	6' - 5 3/4"	50' - 1 1/2"	325 SF	
20	4' - 10 1/2"	11' - 7"	56 SF	MEP SHAFT
21	8' - 1 1/2"	11' - 7"	94 SF	
22	13' - 0"	26' - 6 3/4"	345 SF	
23	8' - 6"	29' - 10 1/2"	254 SF	
24	12' - 6 1/4"	31' - 0 3/4"	388 SF	STAIR 2
25	12' - 6 1/4"	19' - 0 3/4"	239 SF	
40	2' - 0"	3' - 9"	8 SF	
41	0' - 6"	1' - 9 3/4"	1 SF	
42	0' - 6"	1' - 9 3/4"	1 SF	
43	0' - 6"	1' - 9 3/4"	1 SF	
44	0' - 6"	1' - 9 3/4"	1 SF	
45	0' - 6"	1' - 9 3/4"	1 SF	
46	0' - 6"	1' - 10"	1 SF	
47	2' - 0"	5' - 0"	10 SF	
48	0' - 6"	2' - 0"	1 SF	
49	2' - 0"	3' - 9"	8 SF	
50	24' - 8"	123' - 9"	3,053 SF	ACTIVE USE
51	22' - 8"	113' - 2"	2,565 SF	ACTIVE USE

FLOOR AREA SCHEDULE - LEVEL 01 EXCLUSIONS				
Section	Width	Length	Area	Comments
60	14' - 9"	21' - 0"	310 SF	EXEMPT, BIKE FACILITIES
61	23' - 6"	26' - 0"	611 SF	EXEMPT, LOADING
62	25' - 0"	109' - 3 1/2"	2,732 SF	EXEMPT, PARKING
			3,653 SF	

1 MU3 OFFICE LEVEL 01 - AREA CALCULATION
1/16" = 1'-0"




WILSON
MEANY

BAY MEADOWS
LAND COMPANY

HART HOWERTON
NEW YORK • SAN FRANCISCO

Perkins&Will

Project No: 491910.000

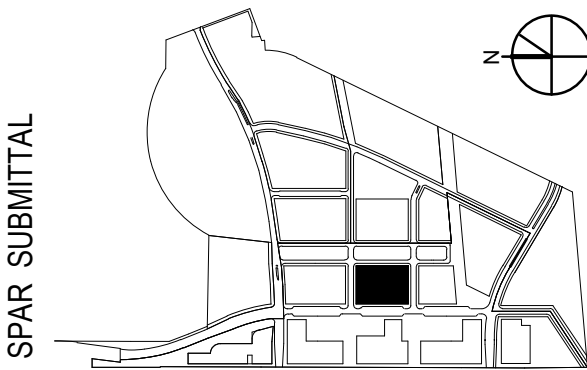

SPAR SUBMITTAL

SUBJECT TO THE BAY MEADOWS
PHASE II DEVELOPMENT AGREEMENT

MU3 OFFICE - LEVEL 01 AREA PLAN

1/16" = 1'-0"


MU3
BAY MEADOWS II
SAN MATEO, CALIFORNIA

All reproduction & intellectual property rights reserved © 2019

NOT FOR CONSTRUCTION

04/16/2021


O-A0.54

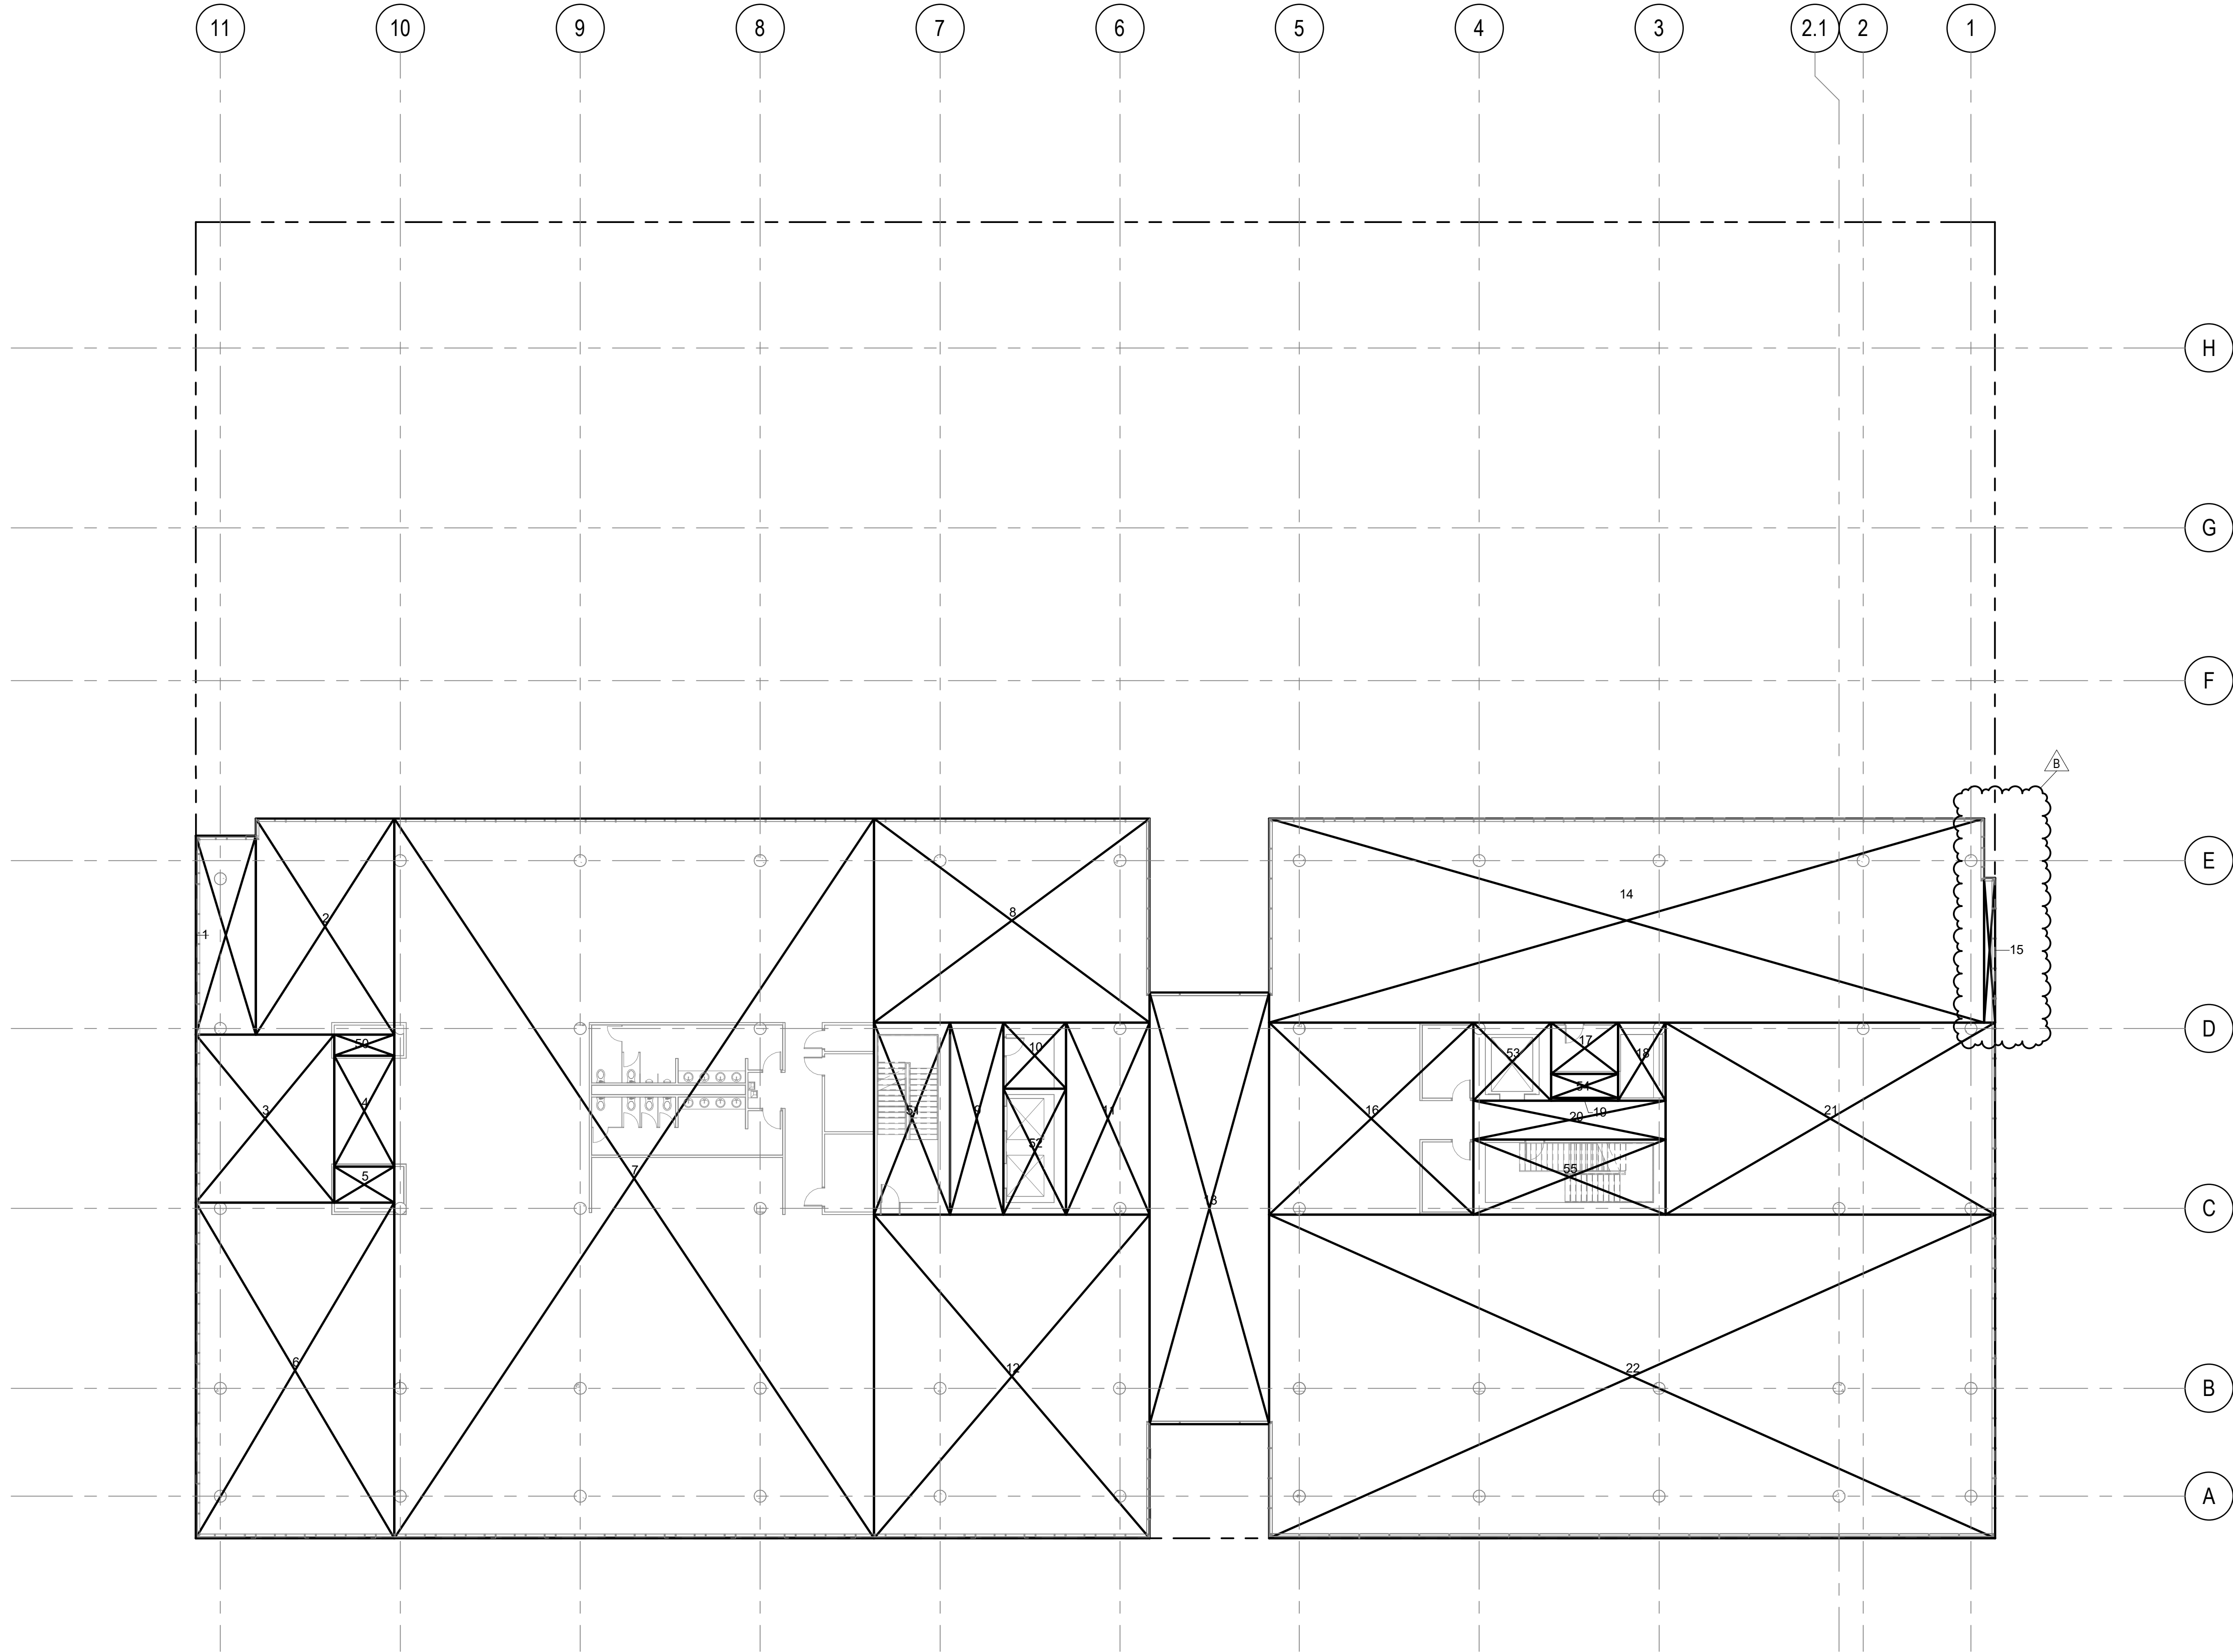


FLOOR AREA SCHEDULE - LEVEL 02				
Section	Width	Length	Area	Comments
1	10' - 0"	33' - 2"	332 SF	
2	23' - 1"	36' - 0 1/4"	832 SF	
3	23' - 1"	28' - 0"	647 SF	
4	10' - 0"	18' - 6"	185 SF	
5	6' - 0"	10' - 0"	60 SF	MEP SHAFT
6	33' - 1"	55' - 11 3/4"	1,852 SF	
7	80' - 0"	120' - 0 1/4"	9,601 SF	
8	34' - 0 1/4"	45' - 11 1/2"	1,563 SF	
9	8' - 10 3/4"	32' - 0"	284 SF	
10	10' - 5 1/4"	11' - 0"	115 SF	
11	13' - 11 1/2"	32' - 0"	446 SF	
12	45' - 11 1/2"	53' - 11 3/4"	2,481 SF	
13	19' - 11"	72' - 0"	1,434 SF	
14	34' - 0 1/4"	119' - 2 1/4"	4,056 SF	
15	1' - 10"	24' - 1 3/4"	44 SF	
16	32' - 0"	34' - 0 3/4"	1,090 SF	
17	8' - 6 3/4"	11' - 1 3/4"	95 SF	
18	7' - 11 1/4"	13' - 0"	103 SF	MEP SHAFT
19	0' - 5 1/4"	11' - 1 3/4"	5 SF	
20	6' - 5 3/4"	32' - 0 3/4"	206 SF	
21	32' - 0"	54' - 11 1/4"	1,738 SF	
22	53' - 11 3/4"	121' - 0 1/2"	6,534 SF	
			33,724 SF	

FLOOR AREA SCHEDULE - LEVEL 02 EXCLUSIONS				
Section	Width	Length	Area	Comments
50	3' - 6"	10' - 0"	35 SF	EXEMPT, MEP SHAFT
51	12' - 8 1/4"	32' - 0"	406 SF	EXEMPT, STAIR 1
52	10' - 5 1/4"	21' - 0"	219 SF	EXEMPT, ELEVATOR SHAFT
53	12' - 11 3/4"	13' - 0"	169 SF	EXEMPT, ELEVATOR SHAFT
54	4' - 0"	11' - 1 3/4"	45 SF	EXEMPT, MEP SHAFT
55	12' - 6 1/4"	32' - 0 3/4"	401 SF	EXEMPT, STAIR 2
			1,274 SF	

1 MU3 OFFICE LEVEL 02 - AREA CALCULATION
1/16" = 1'-0"

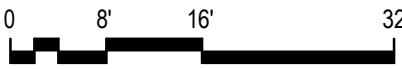

Project No: 491910.000

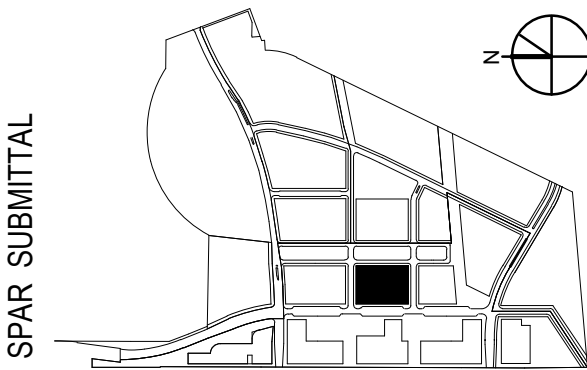

SUBJECT TO THE BAY MEADOWS
PHASE II DEVELOPMENT AGREEMENT

MU3 OFFICE - LEVEL 02 AREA PLAN


1/16" = 1'-0"

MU3
BAY MEADOWS II
SAN MATEO, CALIFORNIA
All reproduction & intellectual property rights reserved © 2019

NOT FOR CONSTRUCTION

04/16/2021

O-A0.55

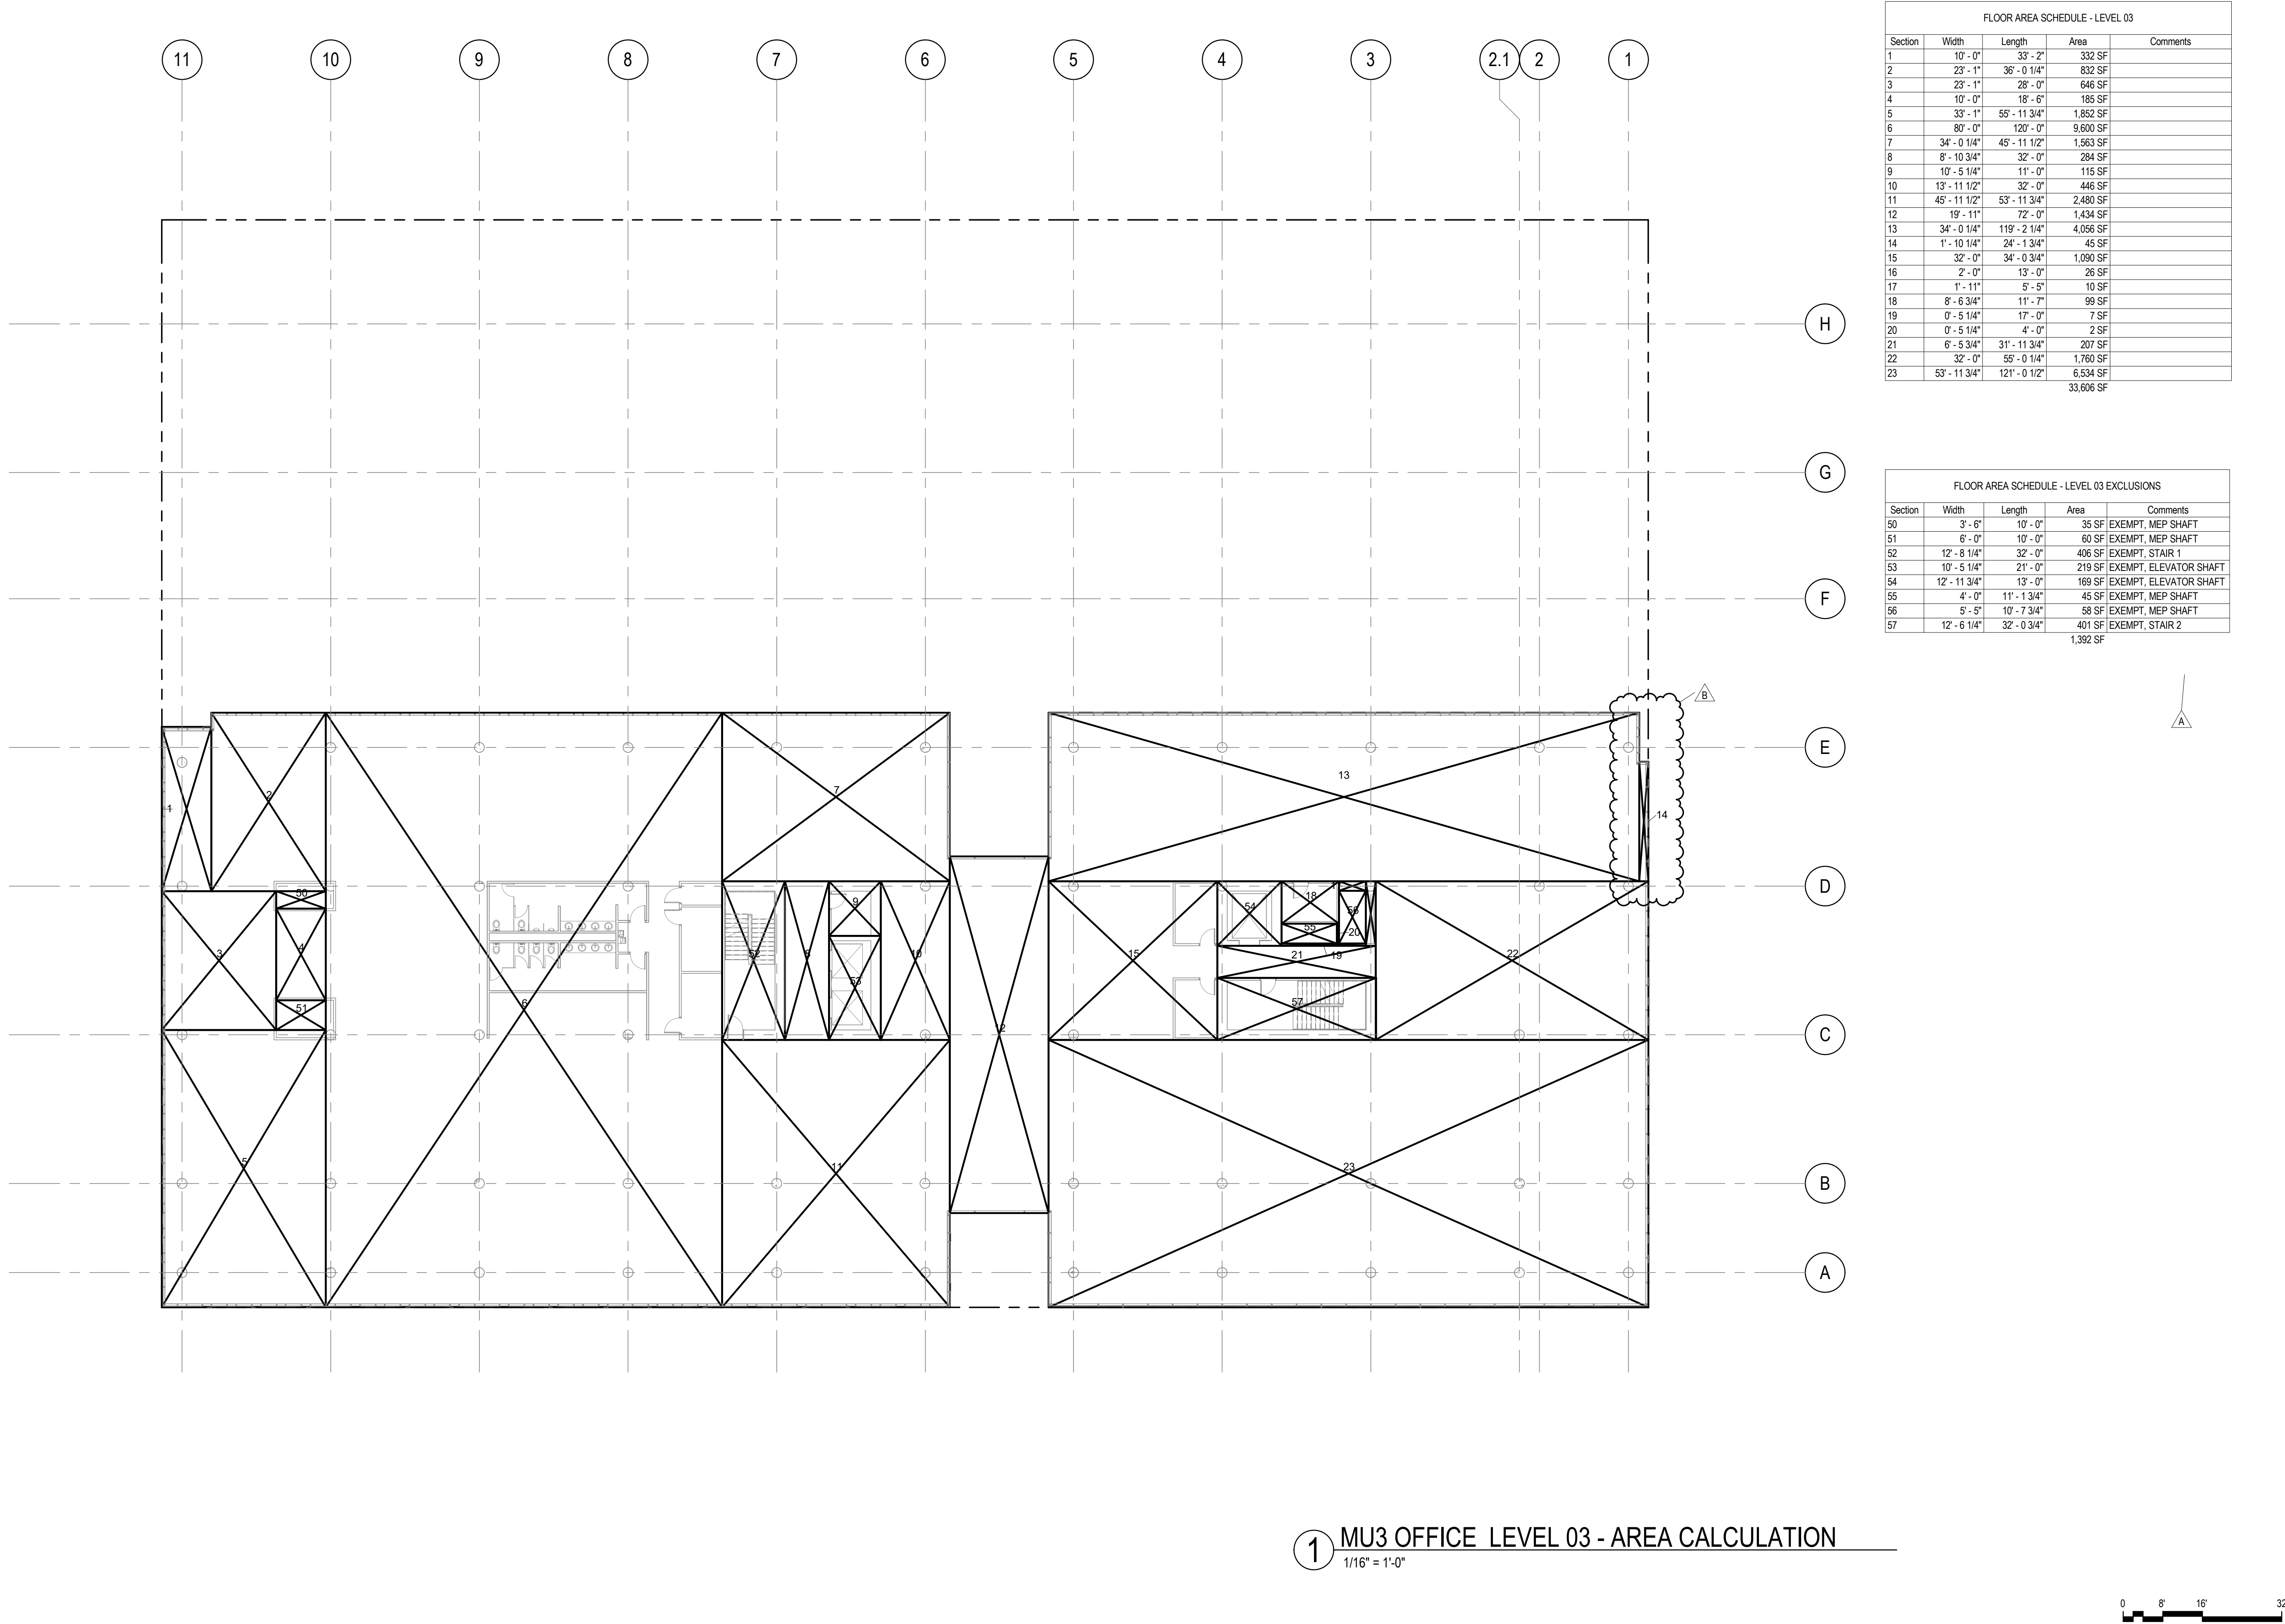


FLOOR AREA SCHEDULE - LEVEL 03				
Section	Width	Length	Area	Comments
1	10' - 0"	33' - 2"	332 SF	
2	23' - 1"	36' - 0 1/4"	832 SF	
3	23' - 1"	28' - 0"	646 SF	
4	10' - 0"	18' - 6"	185 SF	
5	33' - 1"	55' - 11 3/4"	1,852 SF	
6	80' - 0"	120' - 0"	9,600 SF	
7	34' - 0 1/4"	45' - 11 1/2"	1,563 SF	
8	8' - 10 3/4"	32' - 0"	284 SF	
9	10' - 5 1/4"	11' - 0"	115 SF	
10	13' - 11 1/2"	32' - 0"	446 SF	
11	45' - 11 1/2"	53' - 11 3/4"	2,480 SF	
12	19' - 11"	72' - 0"	1,434 SF	
13	34' - 0 1/4"	119' - 2 1/4"	4,056 SF	
14	1' - 10 1/4"	24' - 1 3/4"	45 SF	
15	32' - 0"	34' - 0 3/4"	1,090 SF	
16	2' - 0"	13' - 0"	26 SF	
17	1' - 11"	5' - 5"	10 SF	
18	8' - 6 3/4"	11' - 7"	99 SF	
19	0' - 5 1/4"	17' - 0"	7 SF	
20	0' - 5 1/4"	4' - 0"	2 SF	
21	6' - 5 3/4"	31' - 11 3/4"	207 SF	
22	32' - 0"	55' - 0 1/4"	1,760 SF	
23	53' - 11 3/4"	121' - 0 1/2"	6,534 SF	
			33,606 SF	

FLOOR AREA SCHEDULE - LEVEL 03 EXCLUSIONS				
Section	Width	Length	Area	Comments
50	3' - 6"	10' - 0"	35 SF	EXEMPT, MEP SHAFT
51	6' - 0"	10' - 0"	60 SF	EXEMPT, MEP SHAFT
52	12' - 8 1/4"	32' - 0"	406 SF	EXEMPT, STAIR 1
53	10' - 5 1/4"	21' - 0"	219 SF	EXEMPT, ELEVATOR SHAFT
54	12' - 11 3/4"	13' - 0"	169 SF	EXEMPT, ELEVATOR SHAFT
55	4' - 0"	11' - 1 3/4"	45 SF	EXEMPT, MEP SHAFT
56	5' - 5"	10' - 7 3/4"	58 SF	EXEMPT, MEP SHAFT
57	12' - 6 1/4"	32' - 0 3/4"	401 SF	EXEMPT, STAIR 2
			1,392 SF	

1 MU3 OFFICE LEVEL 03 - AREA CALCULATION
1/16" = 1'-0"



Project No: 491910.000

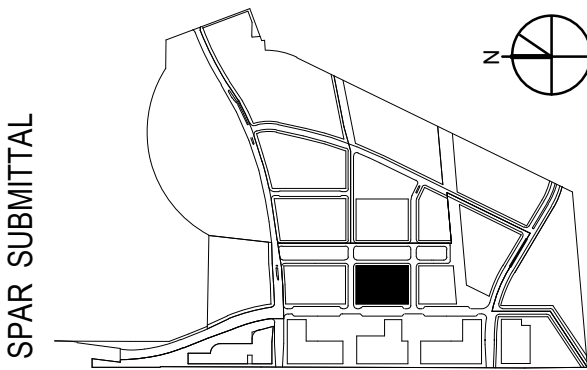

SUBJECT TO THE BAY MEADOWS
PHASE II DEVELOPMENT AGREEMENT

MU3 OFFICE - LEVEL 03 AREA PLAN

1/16" = 1'-0"

MU3

BAY MEADOWS II


SAN MATEO, CALIFORNIA

All reproduction & intellectual property rights reserved © 2019

NOT FOR CONSTRUCTION

04/16/2021

O-A0.56

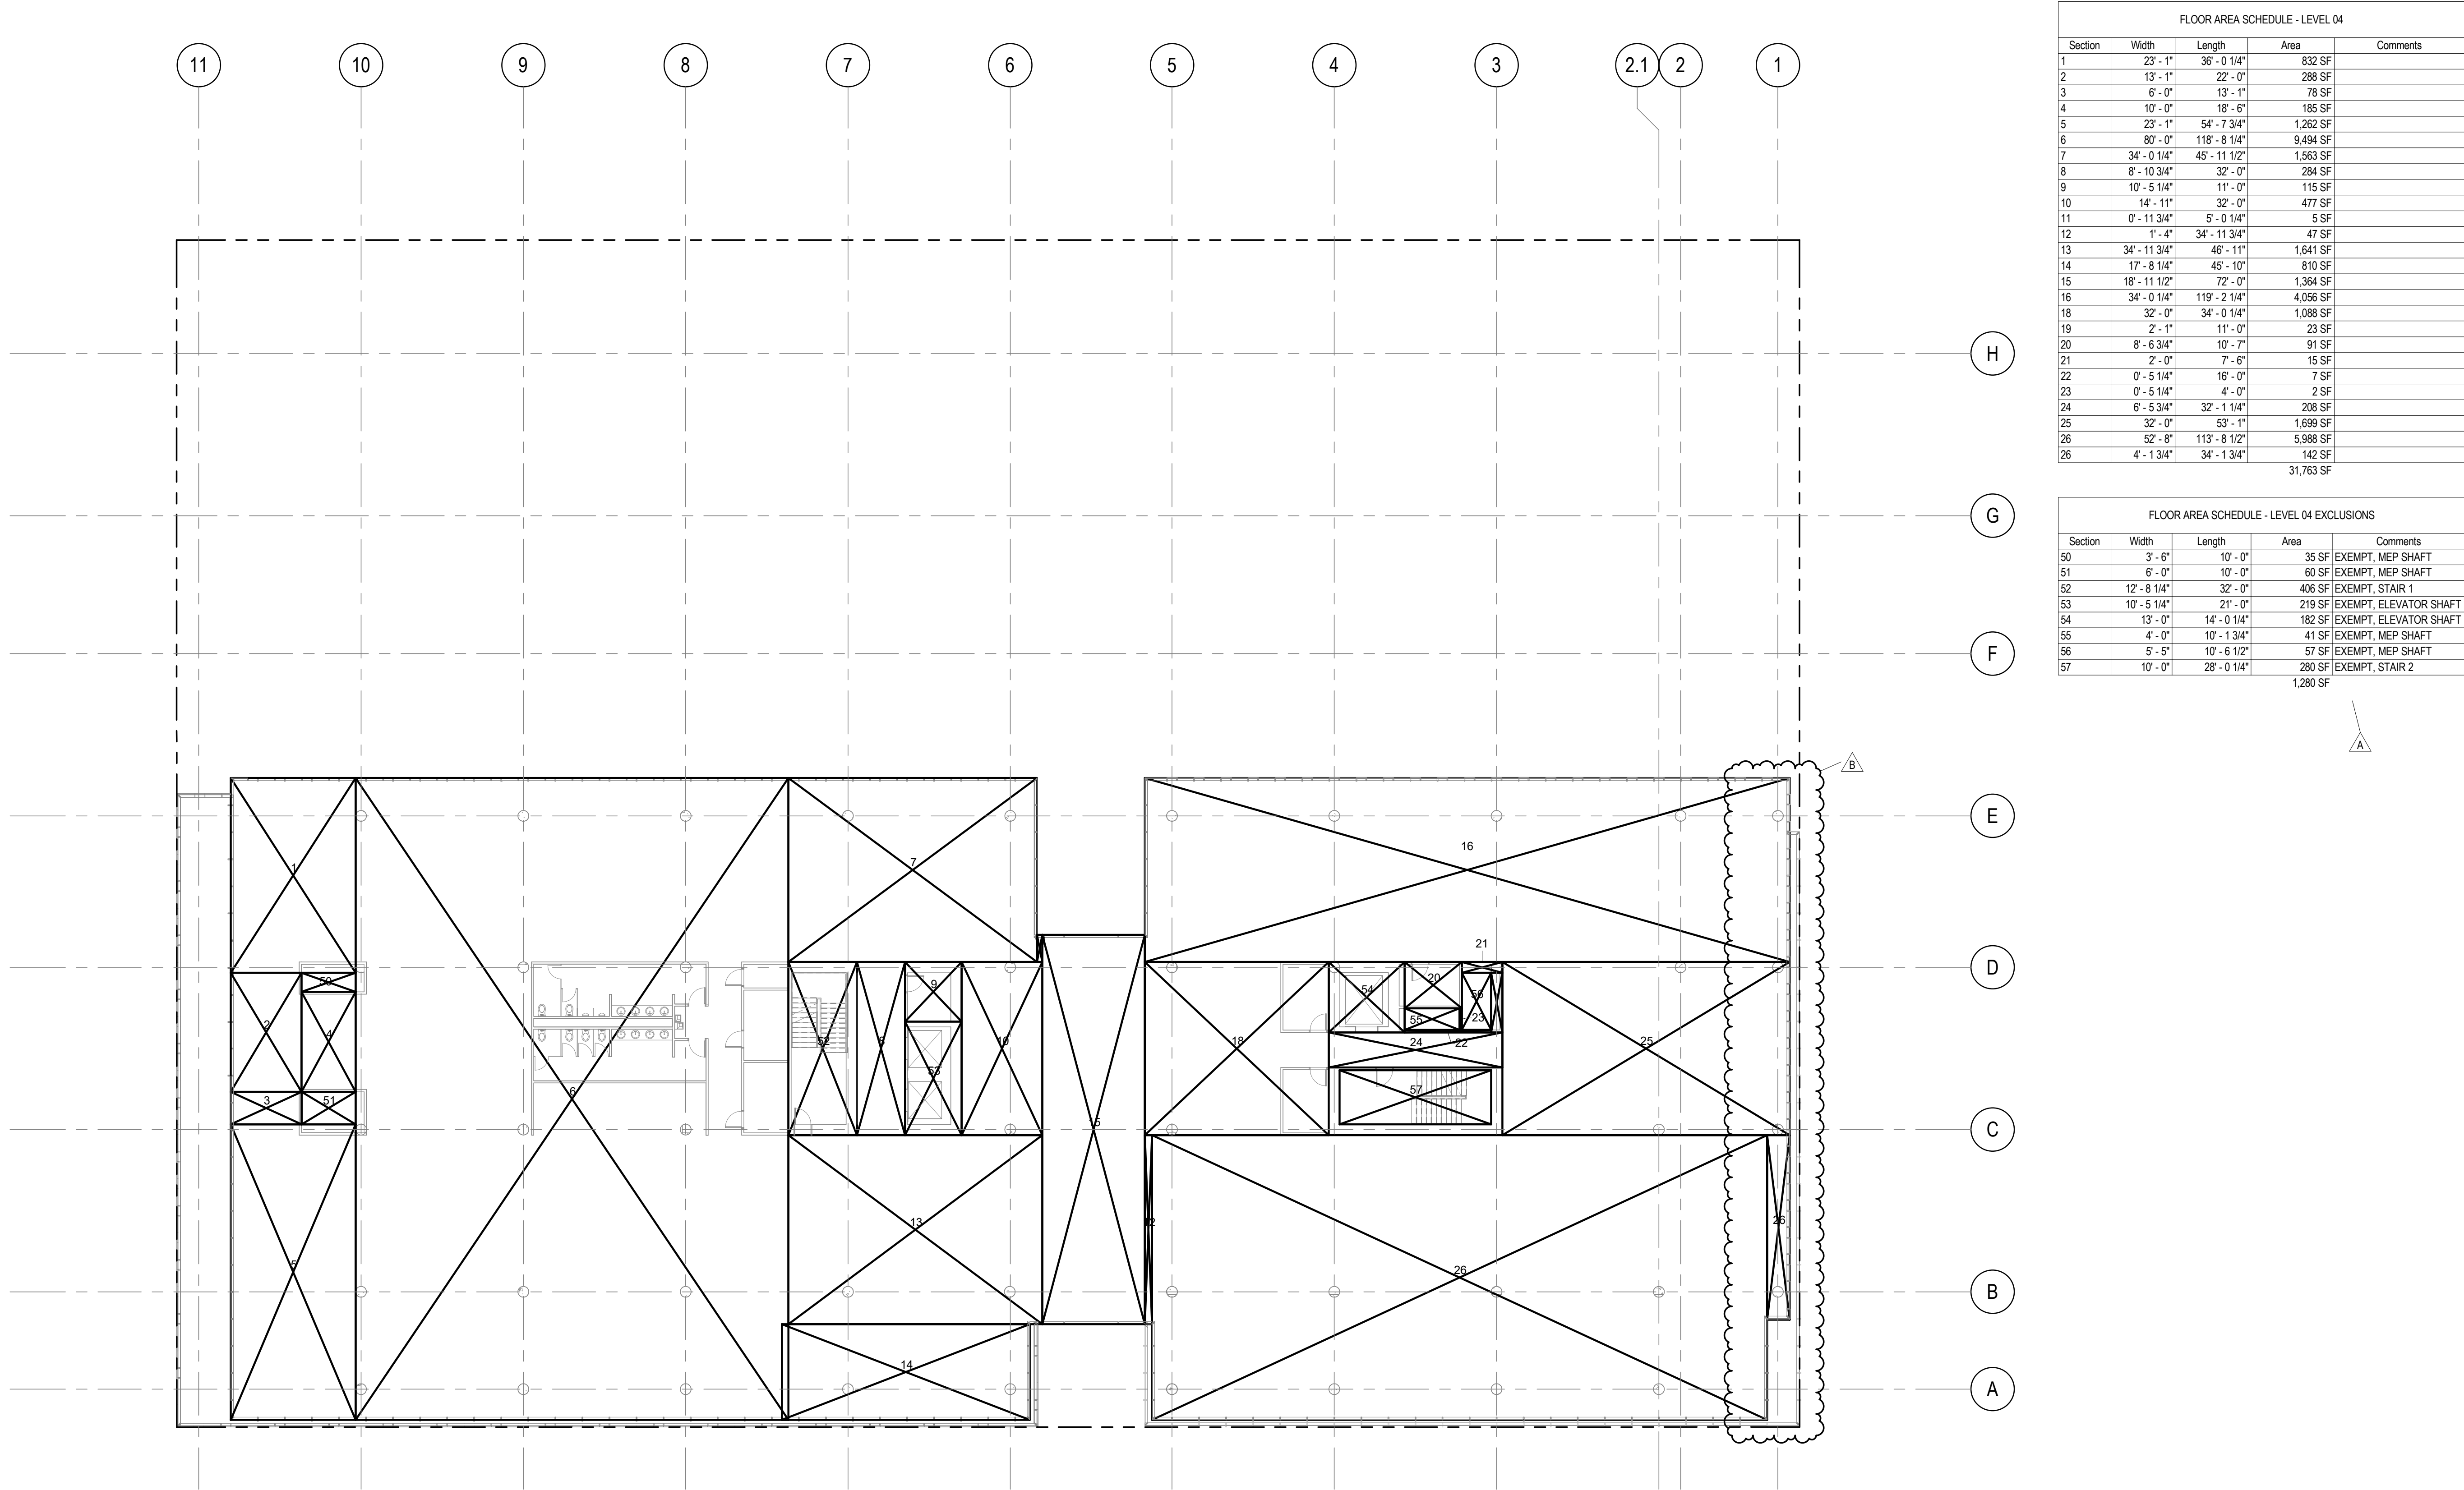


FLOOR AREA SCHEDULE - LEVEL 04				
Section	Width	Length	Area	Comments
1	23'-1"	36'-0 1/4"	832 SF	
2	13'-1"	22'-0"	288 SF	
3	6'-0"	13'-1"	78 SF	
4	10'-0"	18'-6"	185 SF	
5	23'-1"	54'-7 3/4"	1,262 SF	
6	80'-0"	118'-8 1/4"	9,494 SF	
7	34'-0 1/4"	45'-11 1/2"	1,563 SF	
8	8'-10 3/4"	32'-0"	284 SF	
9	10'-5 1/4"	11'-0"	115 SF	
10	14'-11"	32'-0"	477 SF	
11	0'-11 3/4"	5'-0 1/4"	5 SF	
12	1'-4"	34'-11 3/4"	47 SF	
13	34'-11 3/4"	46'-11"	1,641 SF	
14	17'-8 1/4"	45'-10"	810 SF	
15	18'-11 1/2"	72'-0"	1,364 SF	
16	34'-0 1/4"	119'-2 1/4"	4,056 SF	
18	32'-0"	34'-0 1/4"	1,088 SF	
19	2'-1"	11'-0"	23 SF	
20	8'-6 3/4"	10'-7"	91 SF	
21	2'-0"	7'-6"	15 SF	
22	0'-5 1/4"	16'-0"	7 SF	
23	0'-5 1/4"	4'-0"	2 SF	
24	6'-5 3/4"	32'-1 1/4"	208 SF	
25	32'-0"	53'-1"	1,699 SF	
26	52'-8"	113'-8 1/2"	5,988 SF	
26	4'-1 3/4"	34'-1 3/4"	142 SF	
			31,763 SF	

FLOOR AREA SCHEDULE - LEVEL 04 EXCLUSIONS				
Section	Width	Length	Area	Comments
50	3'-6"	10'-0"	35 SF	EXEMPT, MEP SHAFT
51	6'-0"	10'-0"	60 SF	EXEMPT, MEP SHAFT
52	12'-8 1/4"	32'-0"	406 SF	EXEMPT, STAIR 1
53	10'-5 1/4"	21'-0"	219 SF	EXEMPT, ELEVATOR SHAFT
54	13'-0"	14'-0 1/4"	182 SF	EXEMPT, ELEVATOR SHAFT
55	4'-0"	10'-1 3/4"	41 SF	EXEMPT, MEP SHAFT
56	5'-5"	10'-6 1/2"	57 SF	EXEMPT, MEP SHAFT
57	10'-0"	28'-0 1/4"	280 SF	EXEMPT, STAIR 2
			1,280 SF	



Project No: 491910.000

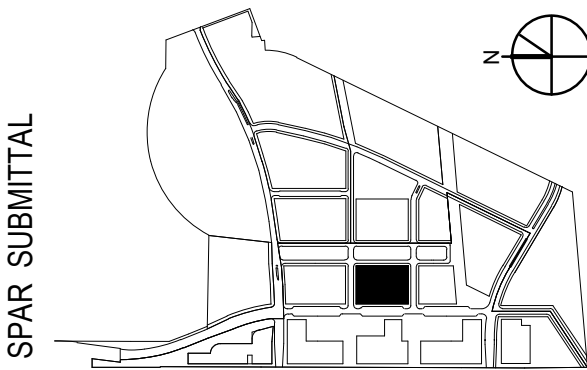

SUBJECT TO THE BAY MEADOWS
PHASE II DEVELOPMENT AGREEMENT

MU3 OFFICE - LEVEL 04 AREA PLAN

1/16" = 1'-0"

MU3

B A Y M E A D O W S II

SAN MATEO, CALIFORNIA


All reproduction & intellectual property rights reserved © 2019


NOT FOR CONSTRUCTION

04/16/2021

O-A0.57

1 MU3 OFFICE LEVEL 04 - AREA CALCULATION
1/16" = 1'-0"

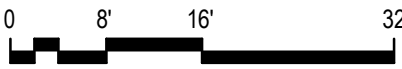


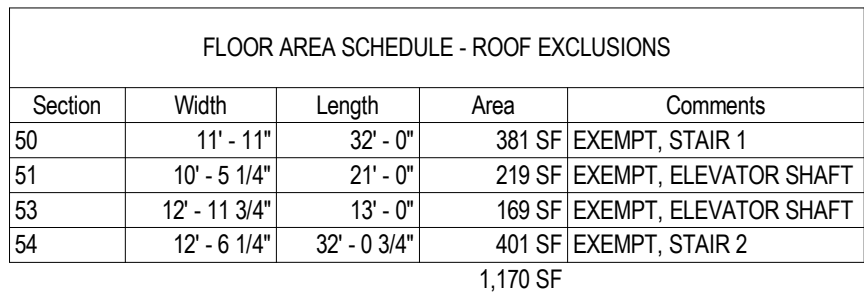

BAY MEADOWS
LAND COMPANY

Perkins&Will

Project No: 491910.000

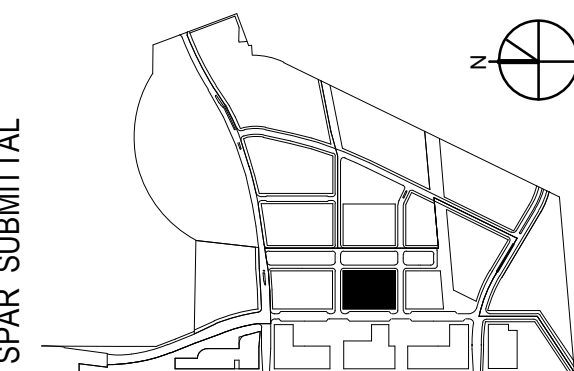

**MU3 OFFICE - LEVEL - ROOF AREA
PLAN**

$$1/16" = 1'-0"$$

All reproduction & intellectual property rights reserved © 2019


NOT FOR CONSTRUCTION

04/16/2021

O-A0.58

1 MU3 OFFICE LEVEL 05 - AREA CALCULATION
1/16" = 1'-0"



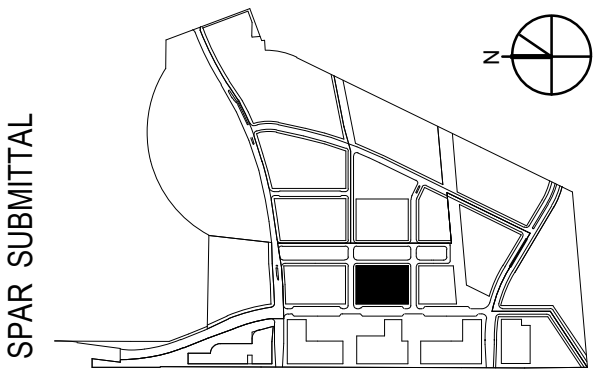

SUBJECT TO THE BAY MEADOWS
PHASE II DEVELOPMENT AGREEMENT

MU3 OFFICE PARKING - B2 PLAN

As indicated

MU3

BAY MEADOWS II

SAN MATEO, CALIFORNIA

All reproduction & intellectual property rights reserved © 2019

NOT FOR CONSTRUCTION

04/16/2021



O-A1.51

- NOTES:
- 1) PARKING LAYOUT COMPLY WITH SAN MATEO PARKING STANDARDS
PARKING LOT DIMENSIONS AND PARKING LOT LAYOUTS. SEE
DIMENSIONS ON PARKING PLAN FOR DIMENSIONS AT CONFINED
STALLS AND RESTRICTED STALLS.
- CONFINED STALLS RESTRICTED STALLS TWO ADJACENT RESTRICTED OR END STALLS

STANDARD STALLS
(FOR COMPACT STALLS, SUBTRACT ONE FOOT FROM THE ABOVE DIMENSIONS)

PLANTING AREA
SIDEWALK
PERMISSIBLE BUMPER OVERHANG

FOR ADDITIONAL INFO:
SEE S.M.A.C. Chapter 27.64
OFF-STREET PARKING
AND LOADING
- 2) SEE PARKING PLAN FOR MANEUVERABILITY WITHIN GARAGE DRIVE AISLES.
3) SEE SECTION 110-A2.61 FOR RAMP PROFILE.

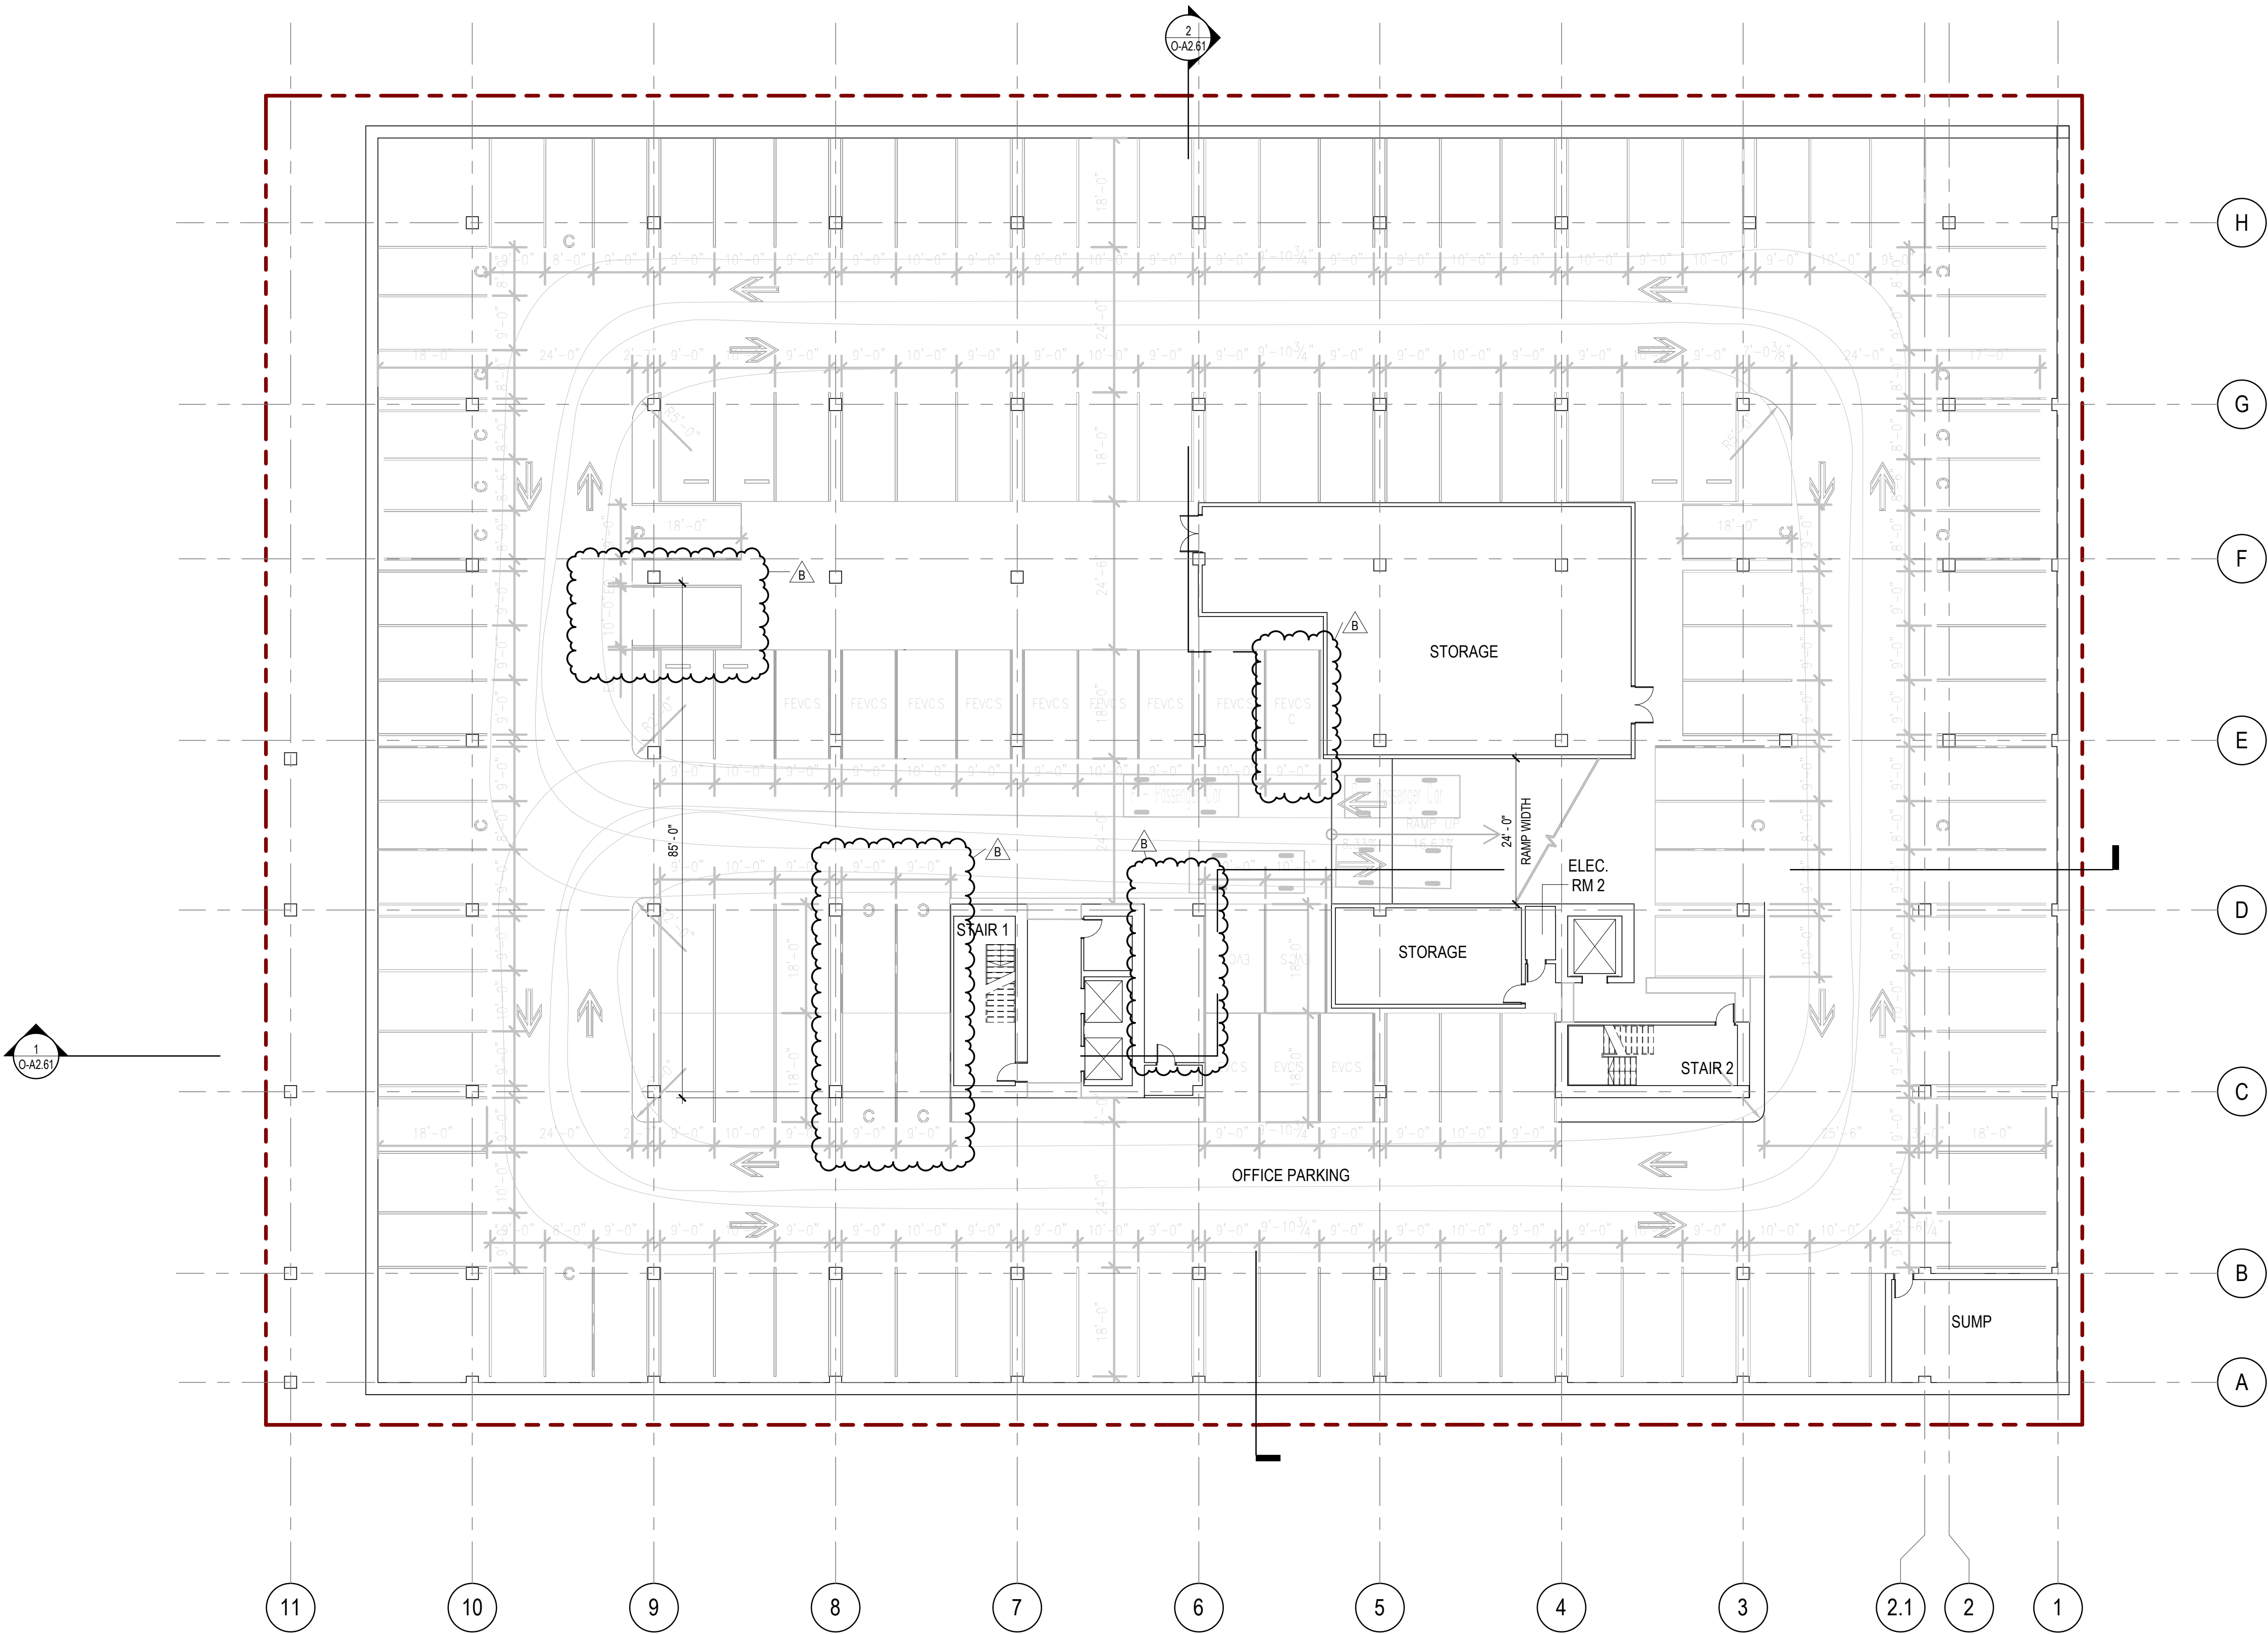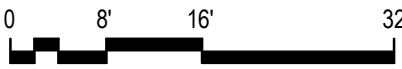


1 MU3 OFFICE PARKING - B2 PLAN

1/16" = 1'-0"

FLOOR PLAN LEGEND



NOTES:
1) PARKING LAYOUT COMPLY WITH SAN MATEO PARKING STANDARDS
PARKING LOT DIMENSIONS AND PARKING LOT LAYOUTS. SEE
DIMENSIONS ON PARKING PLAN FOR DIMENSIONS AT CONFINED
STALLS AND RESTRICTED STALLS.

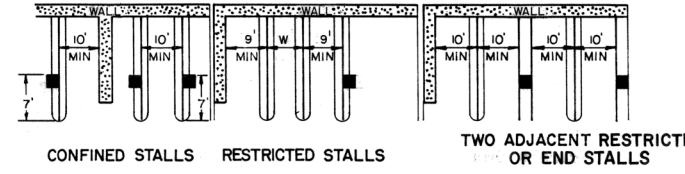

STANDARD STALLS
(FOR COMPACT STALLS, SUBTRACT ONE FOOT
FROM THE ABOVE DIMENSIONS)




2) SEE PARKING PLAN FOR MANEUVERABILITY WITHIN GARAGE DRIVE AISLES.
3) SEE SECTION 110-A2.61 FOR RAMP PROFILE.



Perkins&Will

Project No: 491910.000

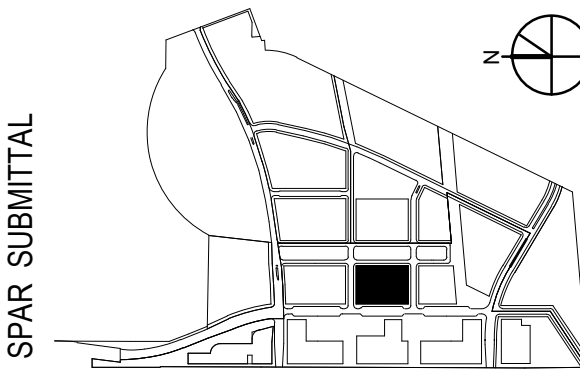

SPAR SUBMITTAL

SUBJECT TO THE BAY MEADOWS
PHASE II DEVELOPMENT AGREEMENT

MU3 OFFICE PARKING - B1 PLAN

As indicated

MU3


BAY MEADOWS II
SAN MATEO, CALIFORNIA

All reproduction & intellectual property rights reserved © 2019


NOT FOR CONSTRUCTION


04/16/2021

O-A1.52

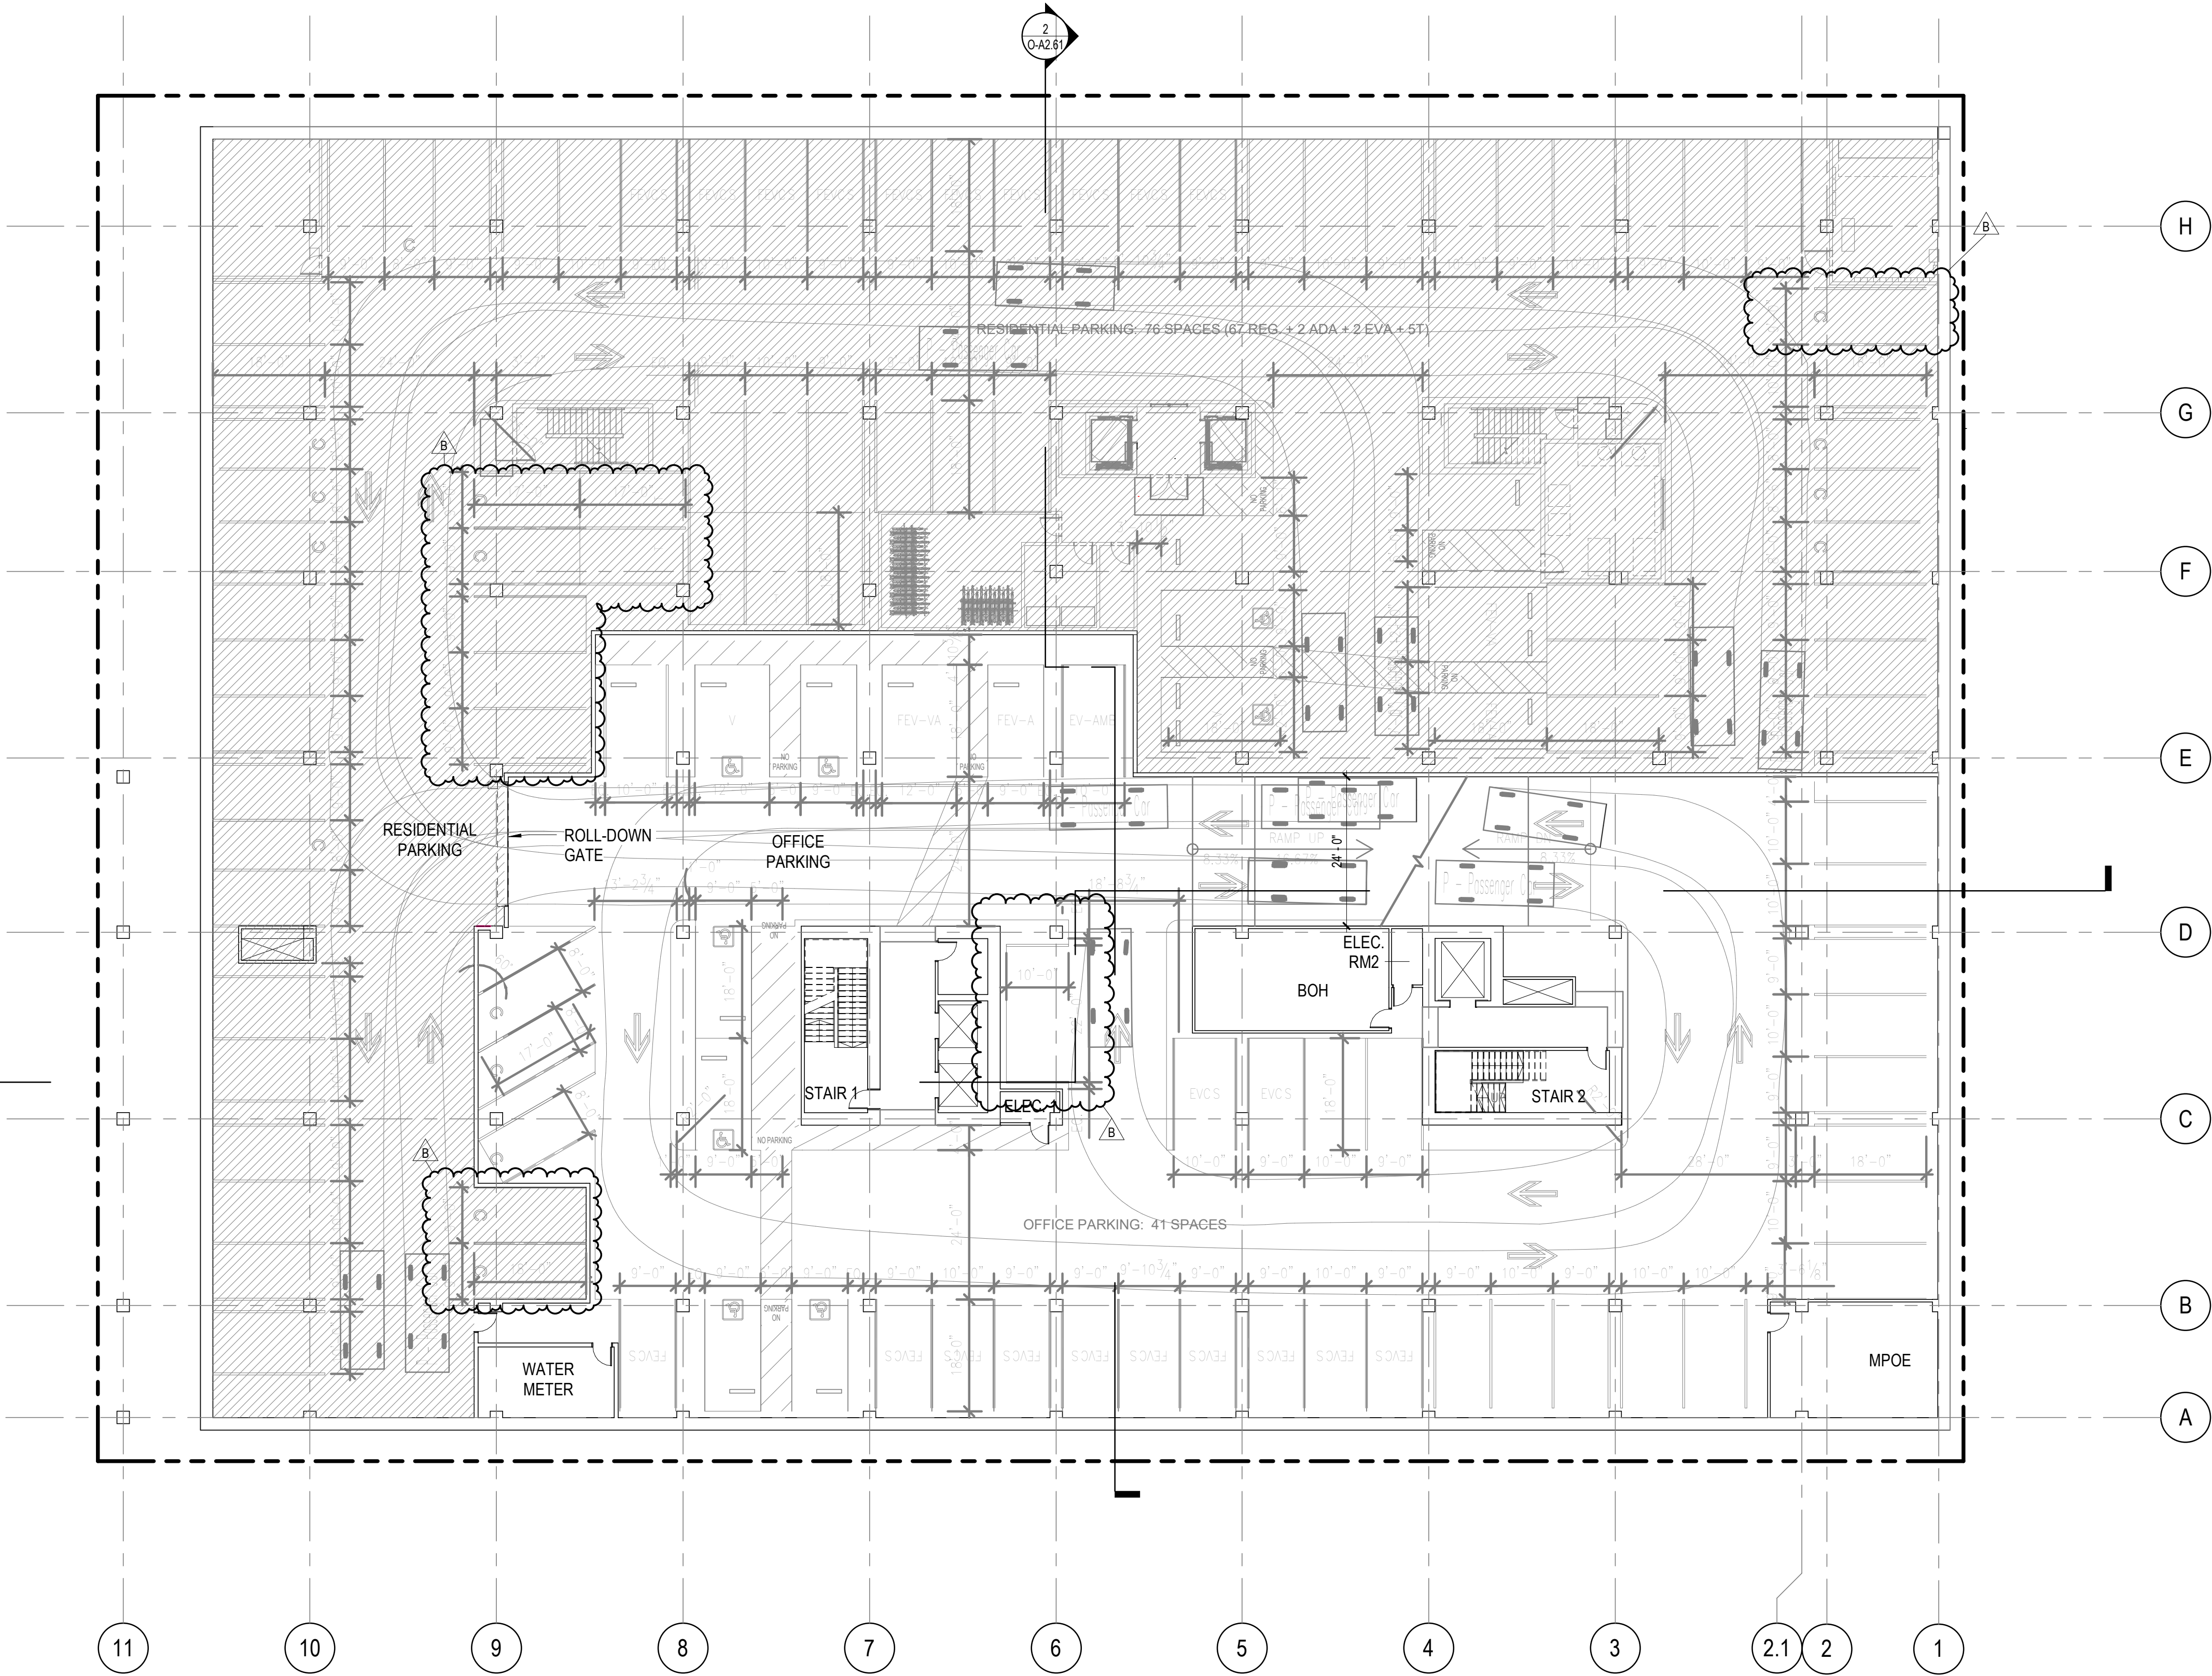

1 MU3 OFFICE PARKING - B1 PLAN
1/16" = 1'-0"

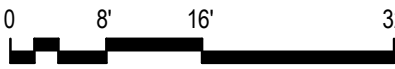

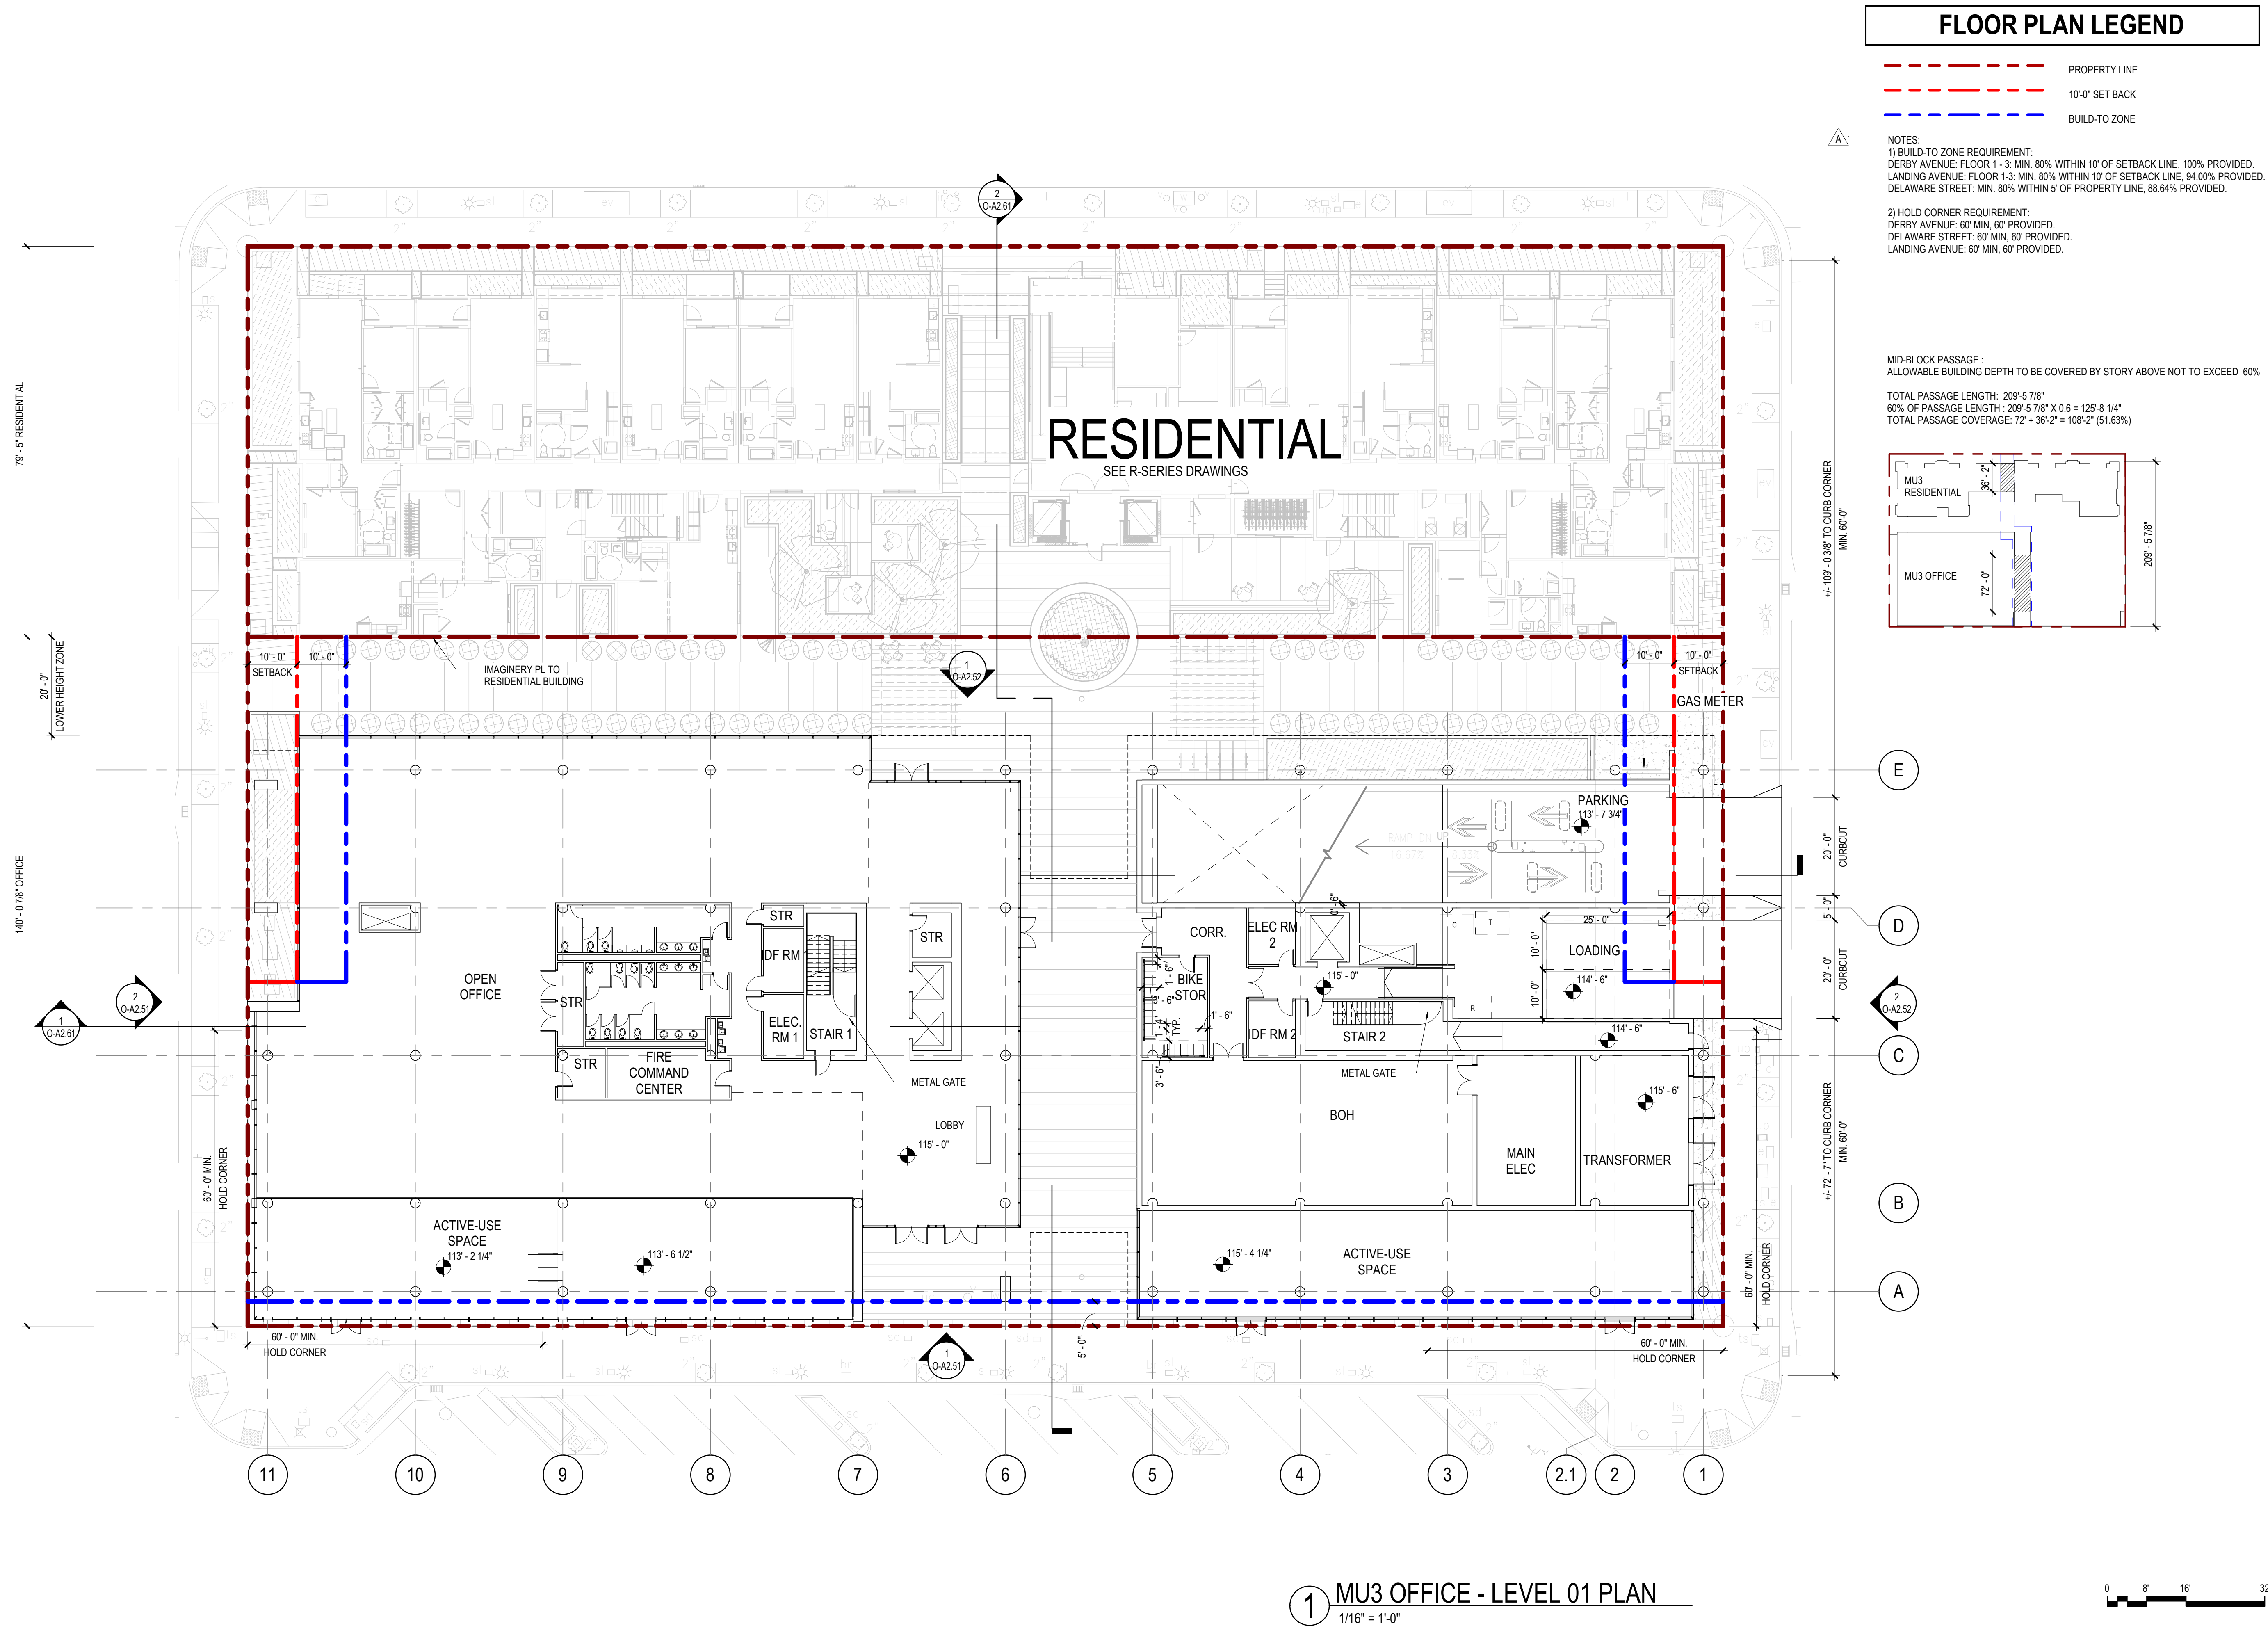

WILSON
MEANY

BAY MEADOWS
LAND COMPANY

HART HOWERTON

NEW YORK • SAN FRANCISCO

Perkins&Will

Project No: 491910.000

SPAR SUBMITTAL

SUBJECT TO THE BAY MEADOWS
PHASE II DEVELOPMENT AGREEMENT

MU3 OFFICE - LEVEL 01 PLAN

As indicated

MU3

BAY MEADOWS II


SAN MATEO, CALIFORNIA

All reproduction & intellectual property rights reserved © 2019

NOT FOR CONSTRUCTION

04/16/2021

O-A1.53

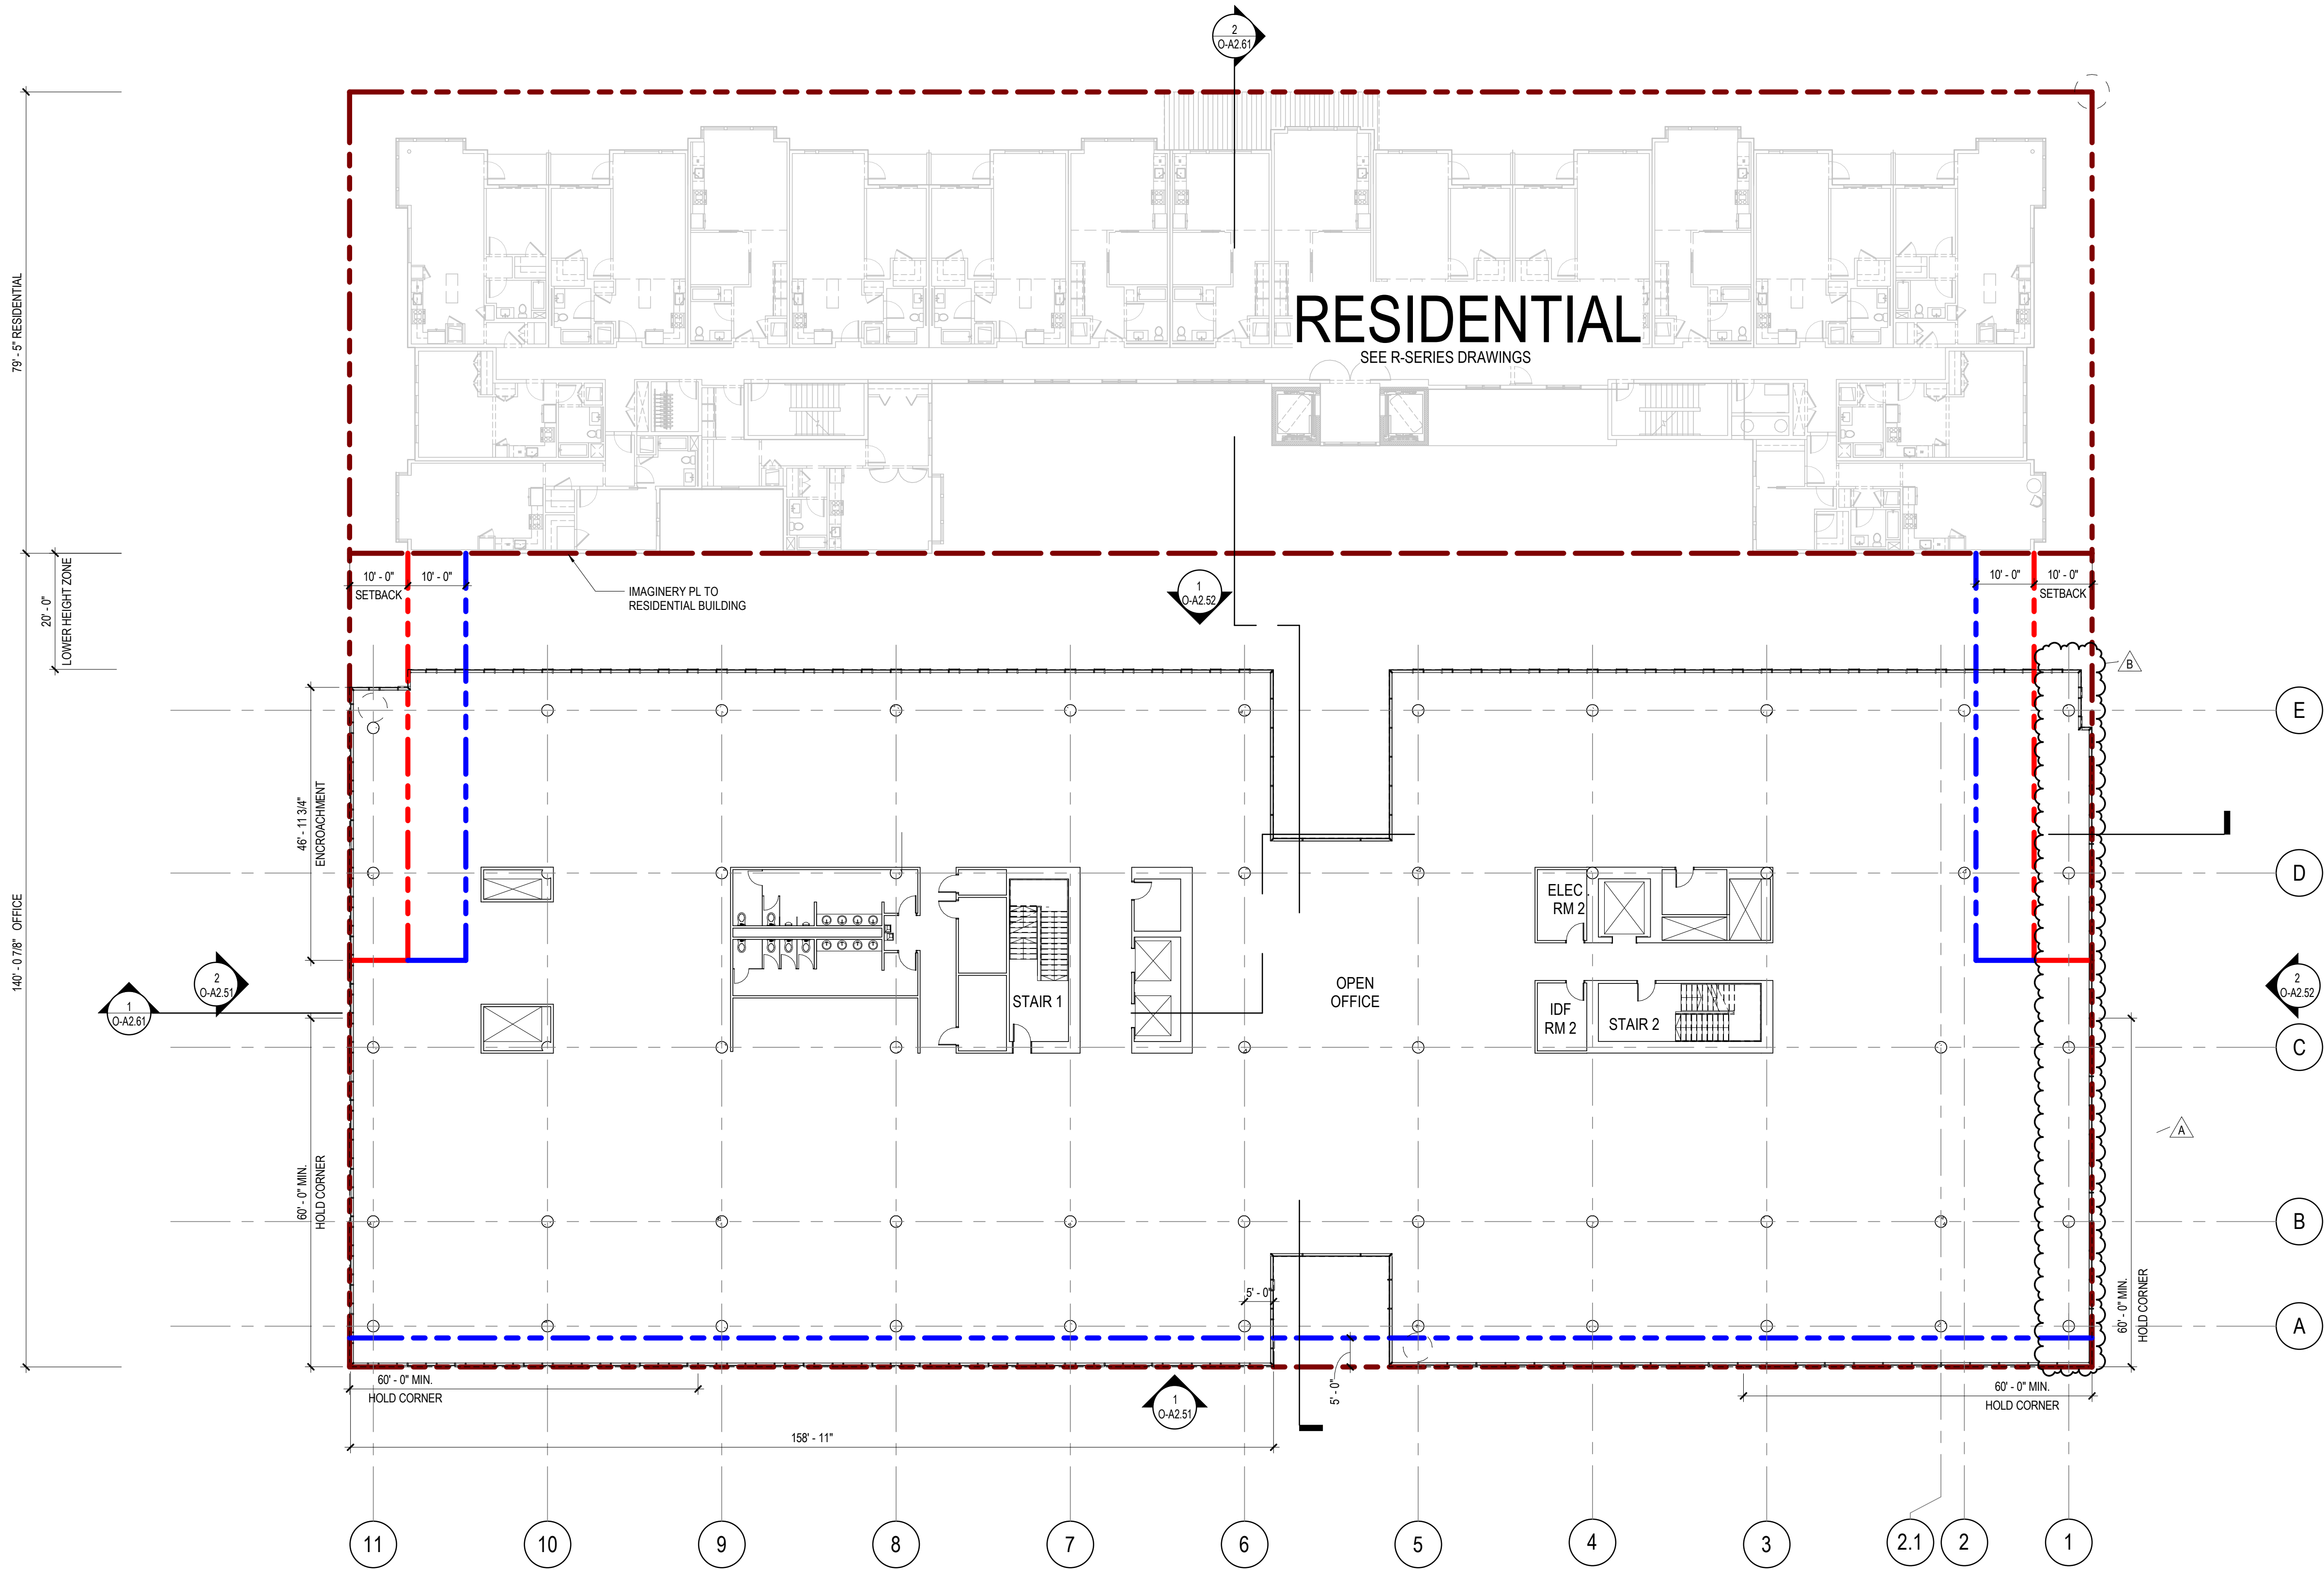

FLOOR PLAN LEGEND

PROPERTY LINE

10'-0" SET BACK

BUILD-TO ZONE

A

NOTES:
1) BUILD-TO ZONE REQUIREMENT:
DERBY AVENUE: FLOOR 1 - 3: MIN. 80% WITHIN 10' OF SETBACK LINE, 100% PROVIDED.
LANDING AVENUE: FLOOR 1-3: MIN. 80% WITHIN 10' OF SETBACK LINE, 94.00% PROVIDED.
DELAWARE STREET: MIN. 80% WITHIN 5' OF PROPERTY LINE, 88.64% PROVIDED.

2) HOLD CORNER REQUIREMENT:
DERBY AVENUE: 60' MIN, 60' PROVIDED.
DELAWARE STREET: 60' MIN, 60' PROVIDED.
LANDING AVENUE: 60' MIN, 60' PROVIDED.

WILSON
MEANY

BAY MEADOWS
LAND COMPANY

HART HOWERTON

NEW YORK · SAN FRANCISCO

Perkins&Will

Project No: 491910.000

SPAR SUBMITTAL

SUBJECT TO THE BAY MEADOWS
PHASE II DEVELOPMENT AGREEMENT

MU3 OFFICE - LEVEL 02 PLAN

As indicated

MU3

BAY MEADOWS II

SAN MATEO, CALIFORNIA


All reproduction & intellectual property rights reserved © 2019


NOT FOR CONSTRUCTION

04/16/2021

O-A1.54

1 MU3 OFFICE - LEVEL 02 PLAN
1/16" = 1'-0"

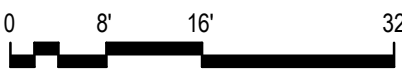

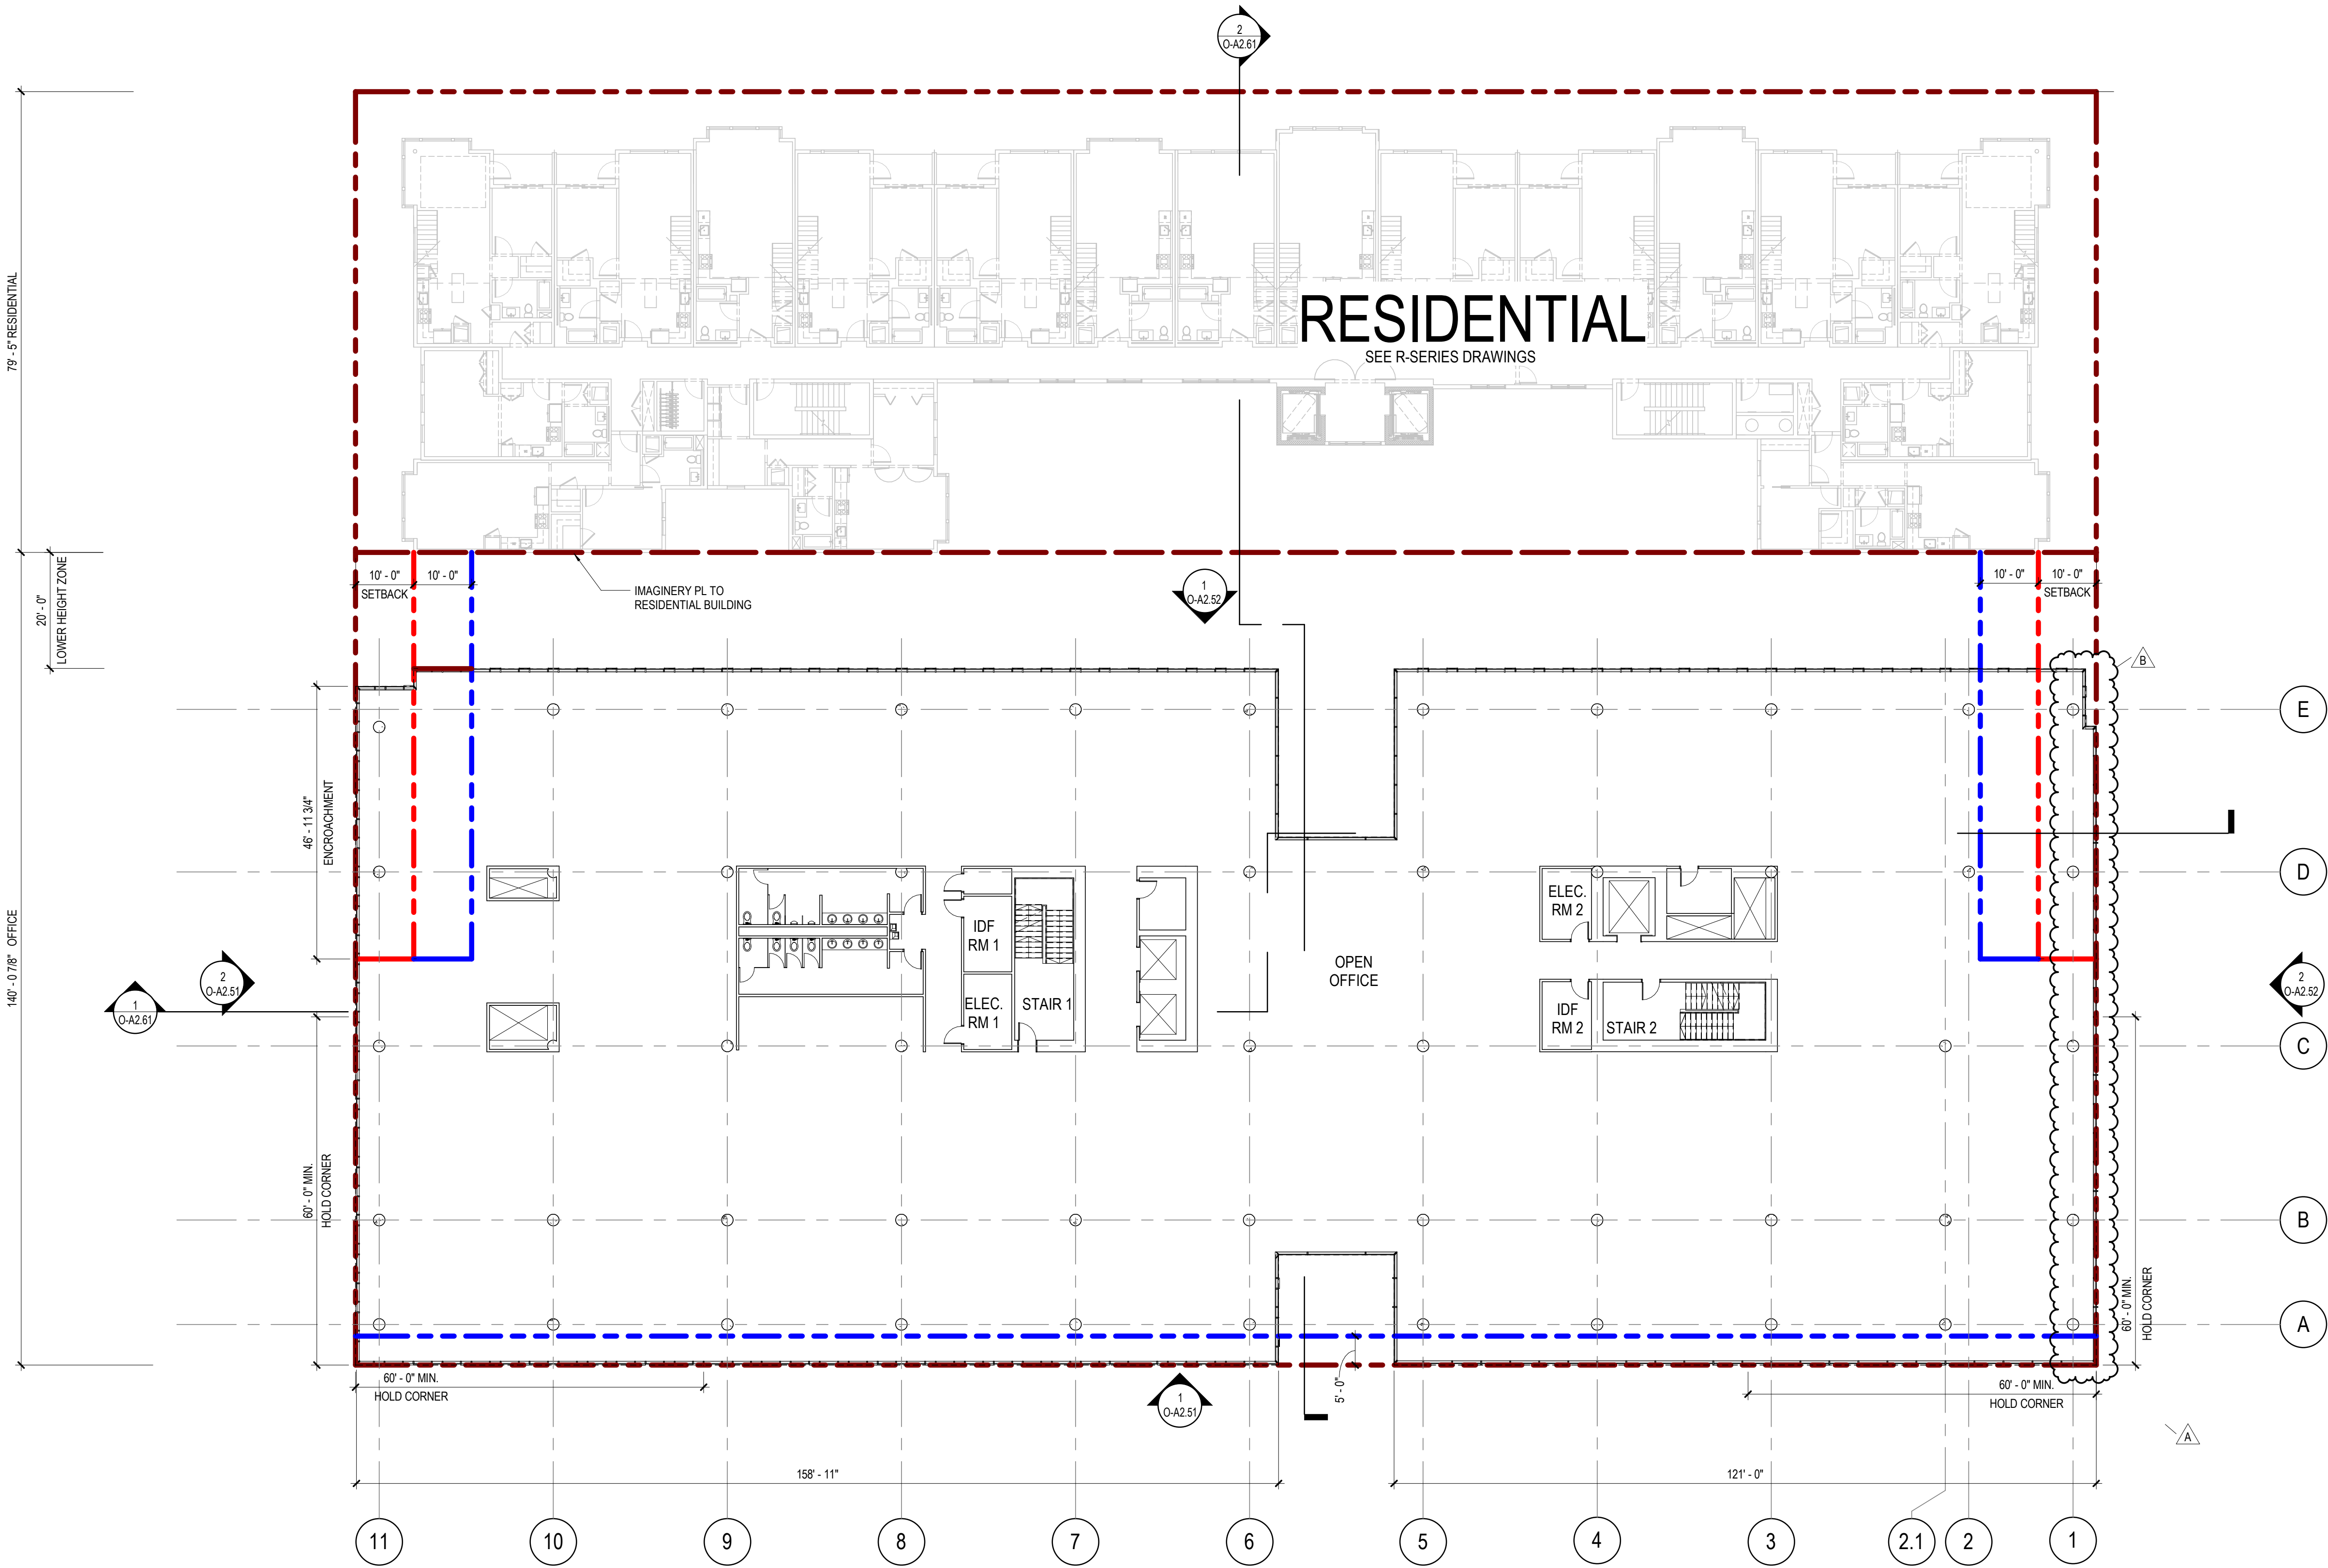

FLOOR PLAN LEGEND

- PROPERTY LINE
- 10'-0" SET BACK
- BUILD-TO ZONE

NOTES:
1) BUILD-TO ZONE REQUIREMENT:
DERBY AVENUE: FLOOR 1-3: MIN. 80% WITHIN 10' OF SETBACK LINE, 100% PROVIDED.
LANDING AVENUE: FLOOR 1-3: MIN. 80% WITHIN 10' OF SETBACK LINE, 94.00% PROVIDED.
DELAWARE STREET: MIN. 80% WITHIN 5' OF PROPERTY LINE, 88.64% PROVIDED.
2) HOLD CORNER REQUIREMENT:
DERBY AVENUE: 60' MIN, 60' PROVIDED.
DELAWARE STREET: 60' MIN, 60' PROVIDED.
LANDING AVENUE: 60' MIN, 60' PROVIDED.


WILSON
MEANY

BAY MEADOWS
LAND COMPANY

HART HOWERTON
NEW YORK · SAN FRANCISCO

Perkins&Will

Project No: 491910.000

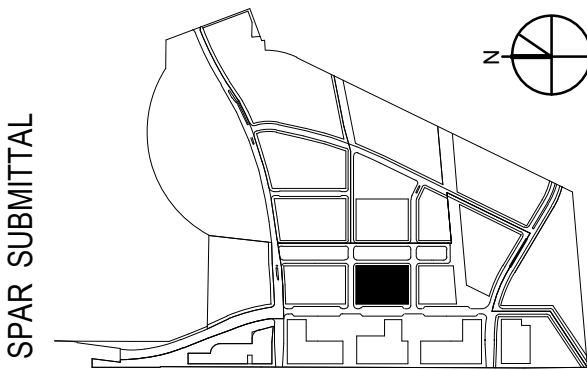

SPAR SUBMITTAL

SUBJECT TO THE BAY MEADOWS
PHASE II DEVELOPMENT AGREEMENT

MU3 OFFICE - LEVEL 03 PLAN

As indicated

MU3

BAY MEADOWS II
SAN MATEO, CALIFORNIA


All reproduction & intellectual property rights reserved © 2019

NOT FOR CONSTRUCTION

04/16/2021

O-A1.55

1 MU3 OFFICE - LEVEL 03 PLAN
1/16" = 1'-0"

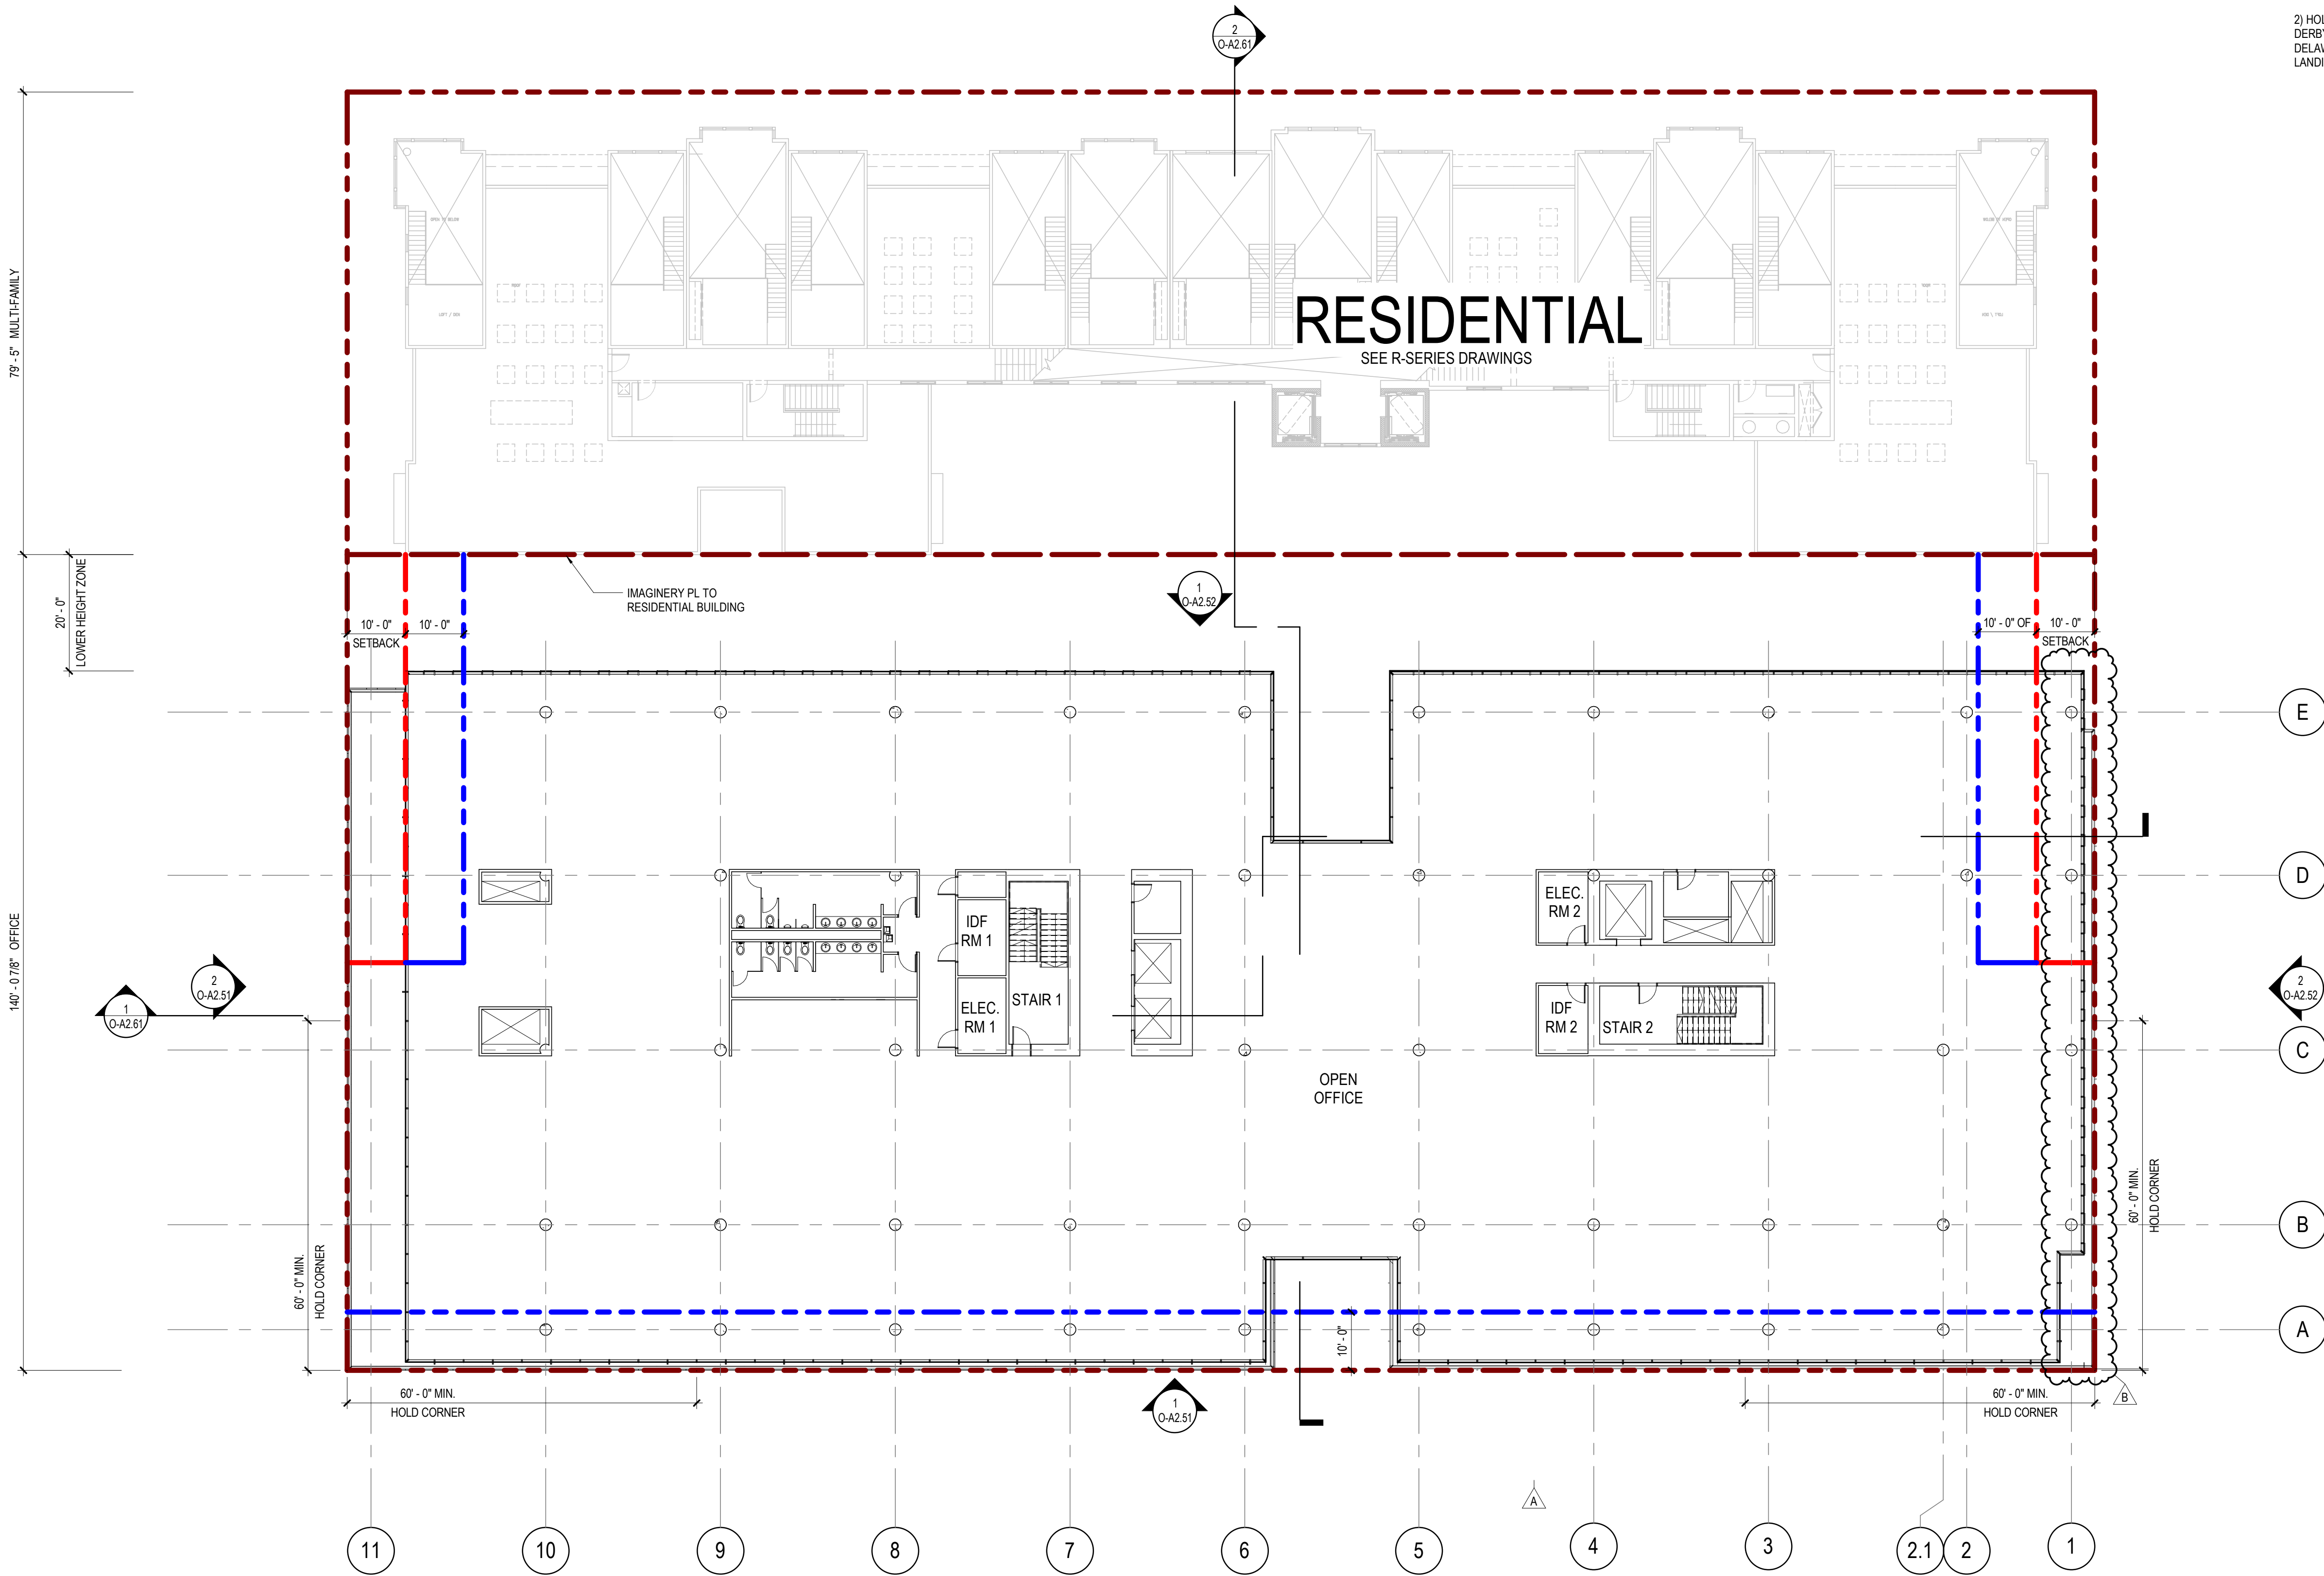

FLOOR PLAN LEGEND

- PROPERTY LINE
- 10'-0" SET BACK
- BUILD-TO ZONE

BUILD-TO ZONE REQUIREMENT:
DERBY AVENUE: FLOOR 4-5: MIN. 40% WITHIN 10' OF SETBACK LINE, 100% PROVIDED.
LANDING AVENUE: FLOOR 4-5: MIN. 40% WITHIN 10' OF SETBACK LINE, 100% PROVIDED.
DELAWARE STREET: TOP FLOOR: MIN. 70% WITHIN 10' OF PROPERTY LINE, 89.12% PROVIDED.

2) HOLD CORNER REQUIREMENT:
DERBY AVE: 60' MIN, 60' PROVIDED.
DELAWARE STREET: 60' MIN, 60' PROVIDED.
LANDING AVENUE: 60' MIN, 60' PROVIDED.


WILSON
MEANY

BAY MEADOWS
LAND COMPANY

HART HOWERTON
NEW YORK • SAN FRANCISCO

Perkins&Will

Project No: 491910.000

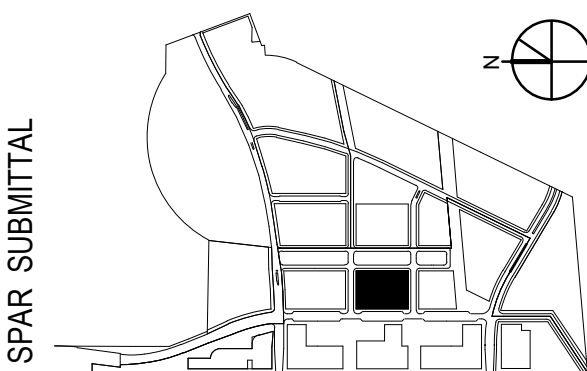

SUBJECT TO THE BAY MEADOWS
PHASE II DEVELOPMENT AGREEMENT

MU3 OFFICE - LEVEL 04 PLAN

As indicated

MU3

BAY MEADOWS II
SAN MATEO, CALIFORNIA

All reproduction & intellectual property rights reserved © 2019


NOT FOR CONSTRUCTION

04/16/2021

O-A1.56

1 MU3 OFFICE - LEVEL 04 PLAN
1/16" = 1'-0"



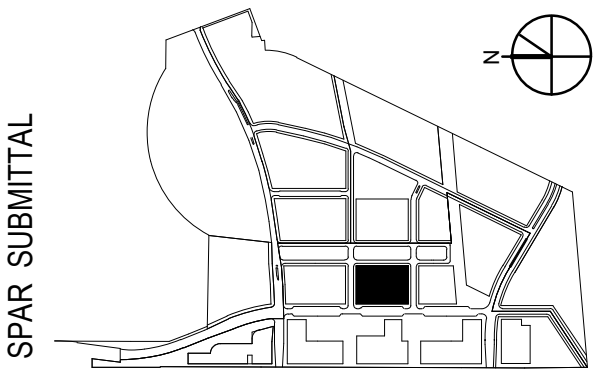

SUBJECT TO THE BAY MEADOWS
PHASE II DEVELOPMENT AGREEMENT

MU3 OFFICE - LOWER ROOF PLAN

1/16" = 1'-0"

MU3

BAY MEADOWS II


SAN MATEO, CALIFORNIA

All reproduction & intellectual property rights reserved © 2019

NOT FOR CONSTRUCTION


04/16/2021


O-A1.57

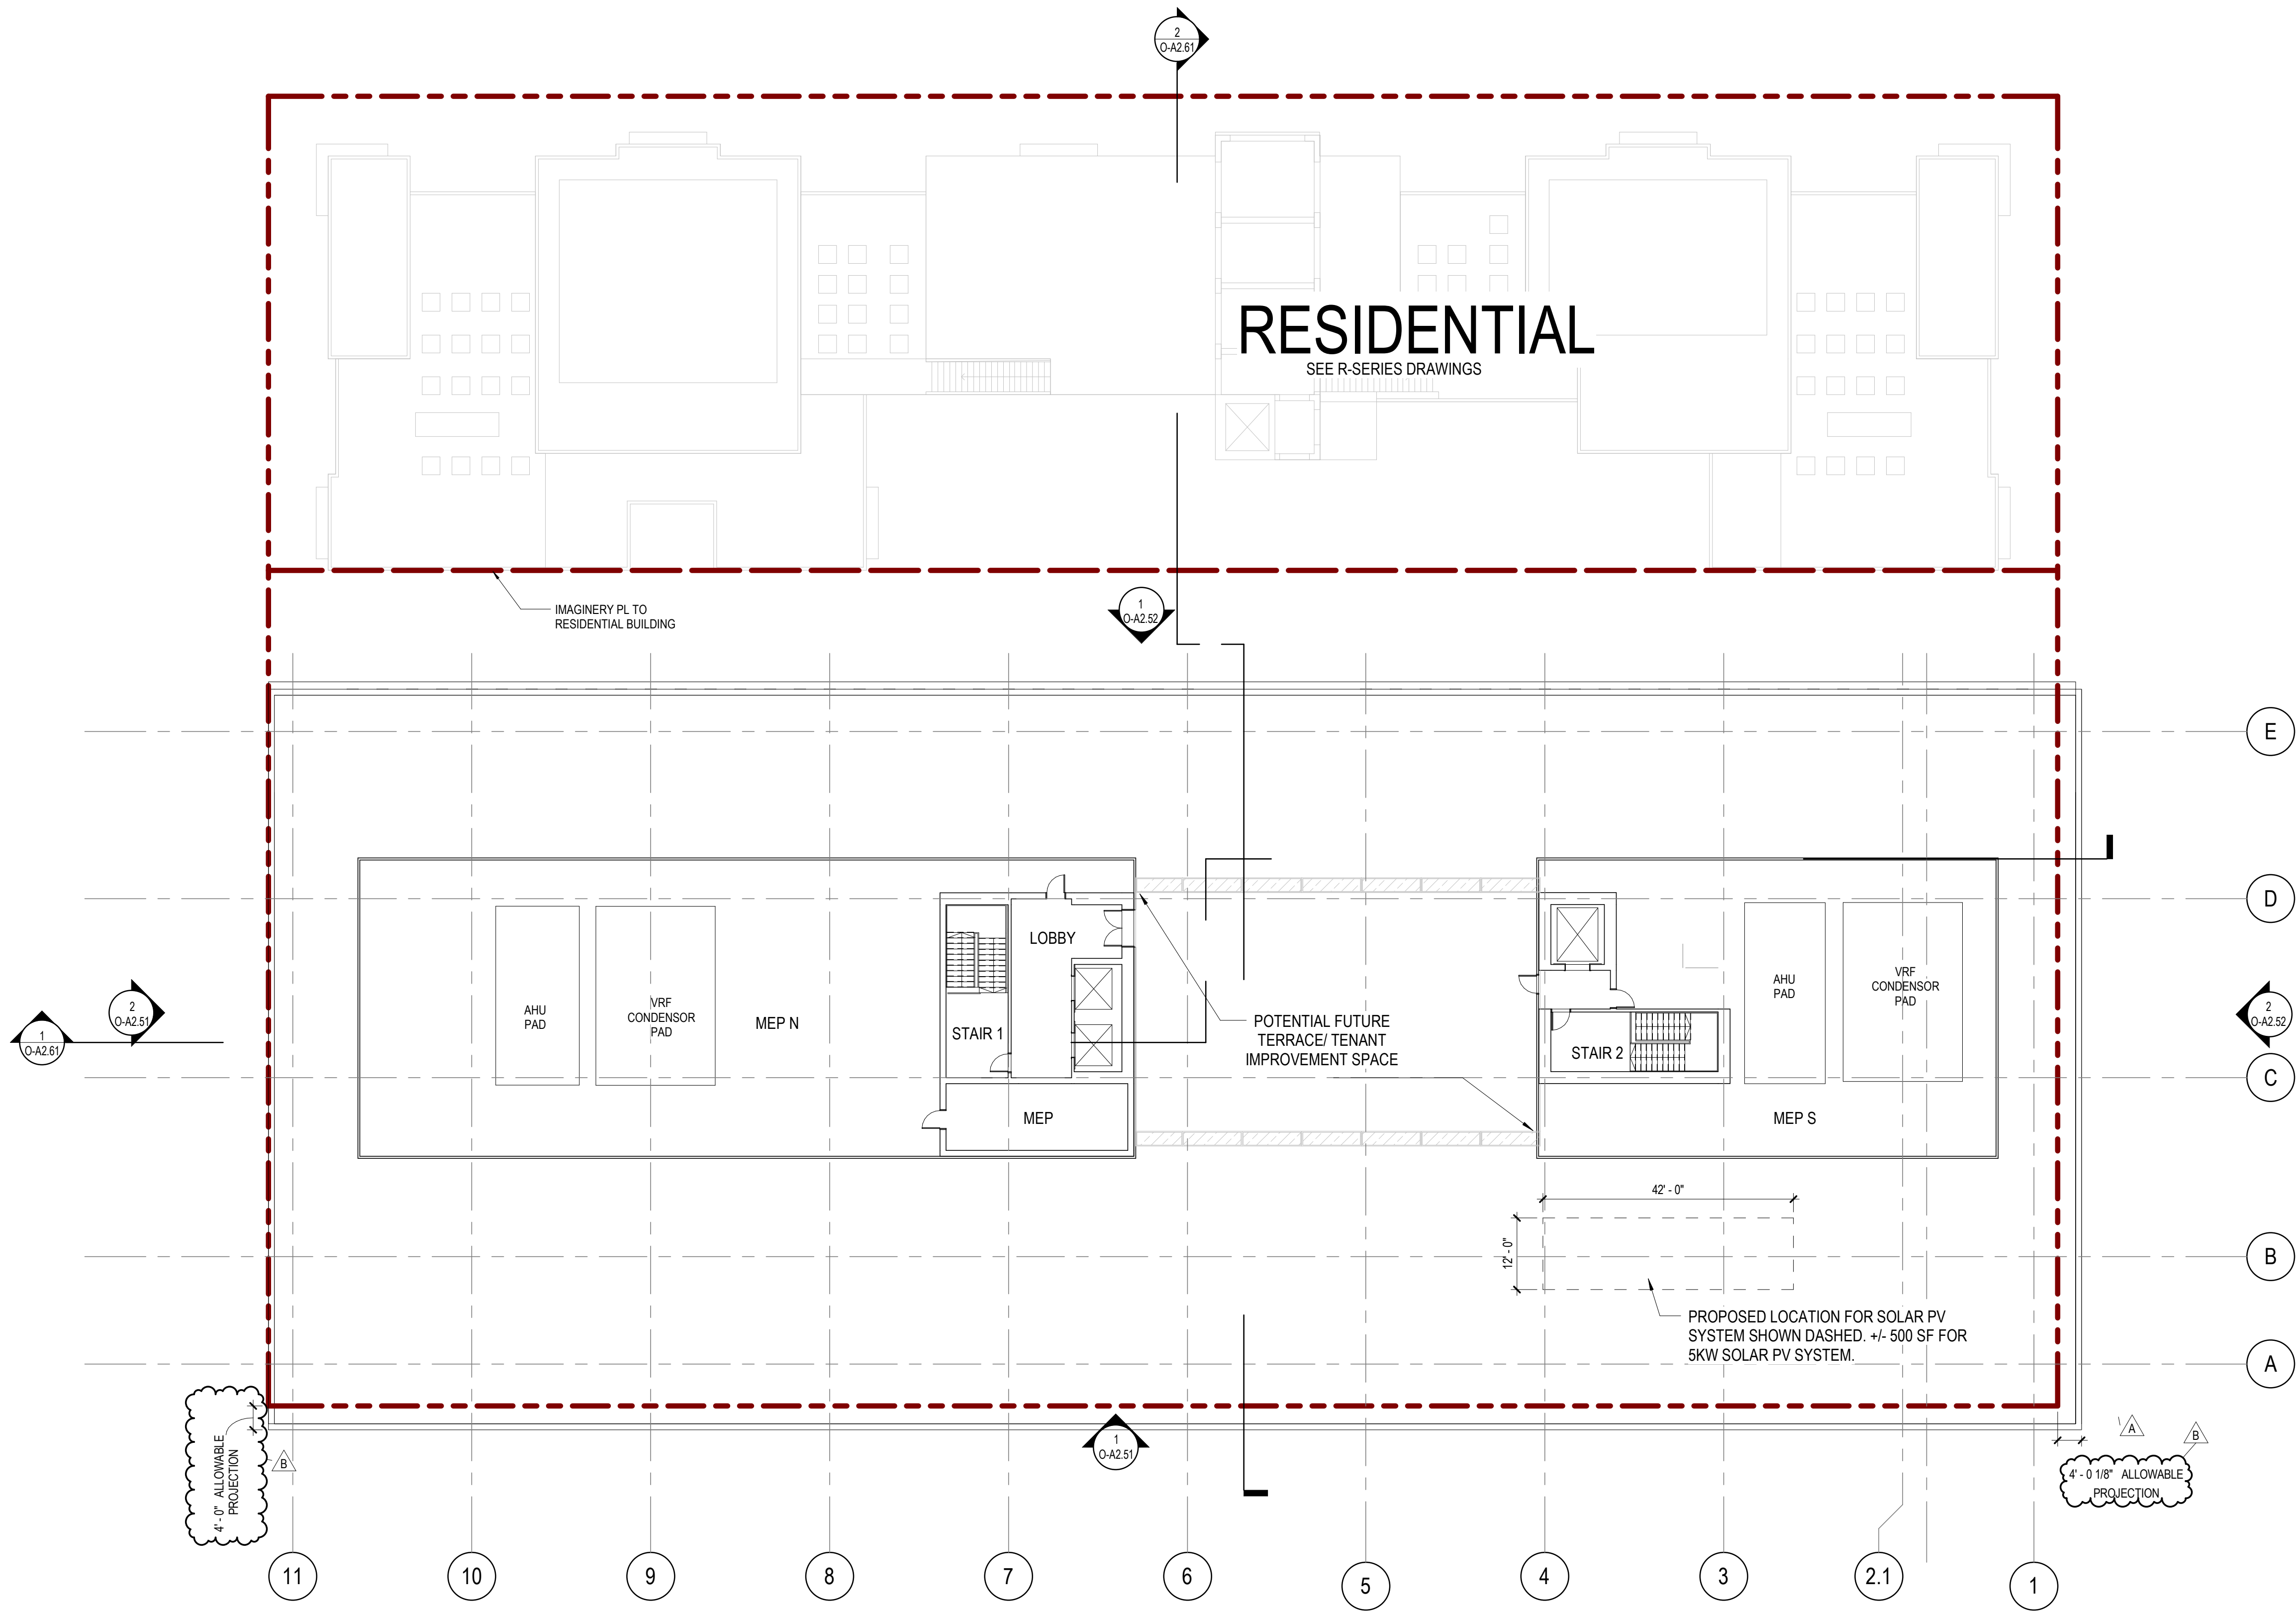

1 MU3 OFFICE - LOWER ROOF PLAN

1/16" = 1'-0"

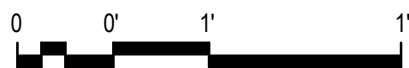

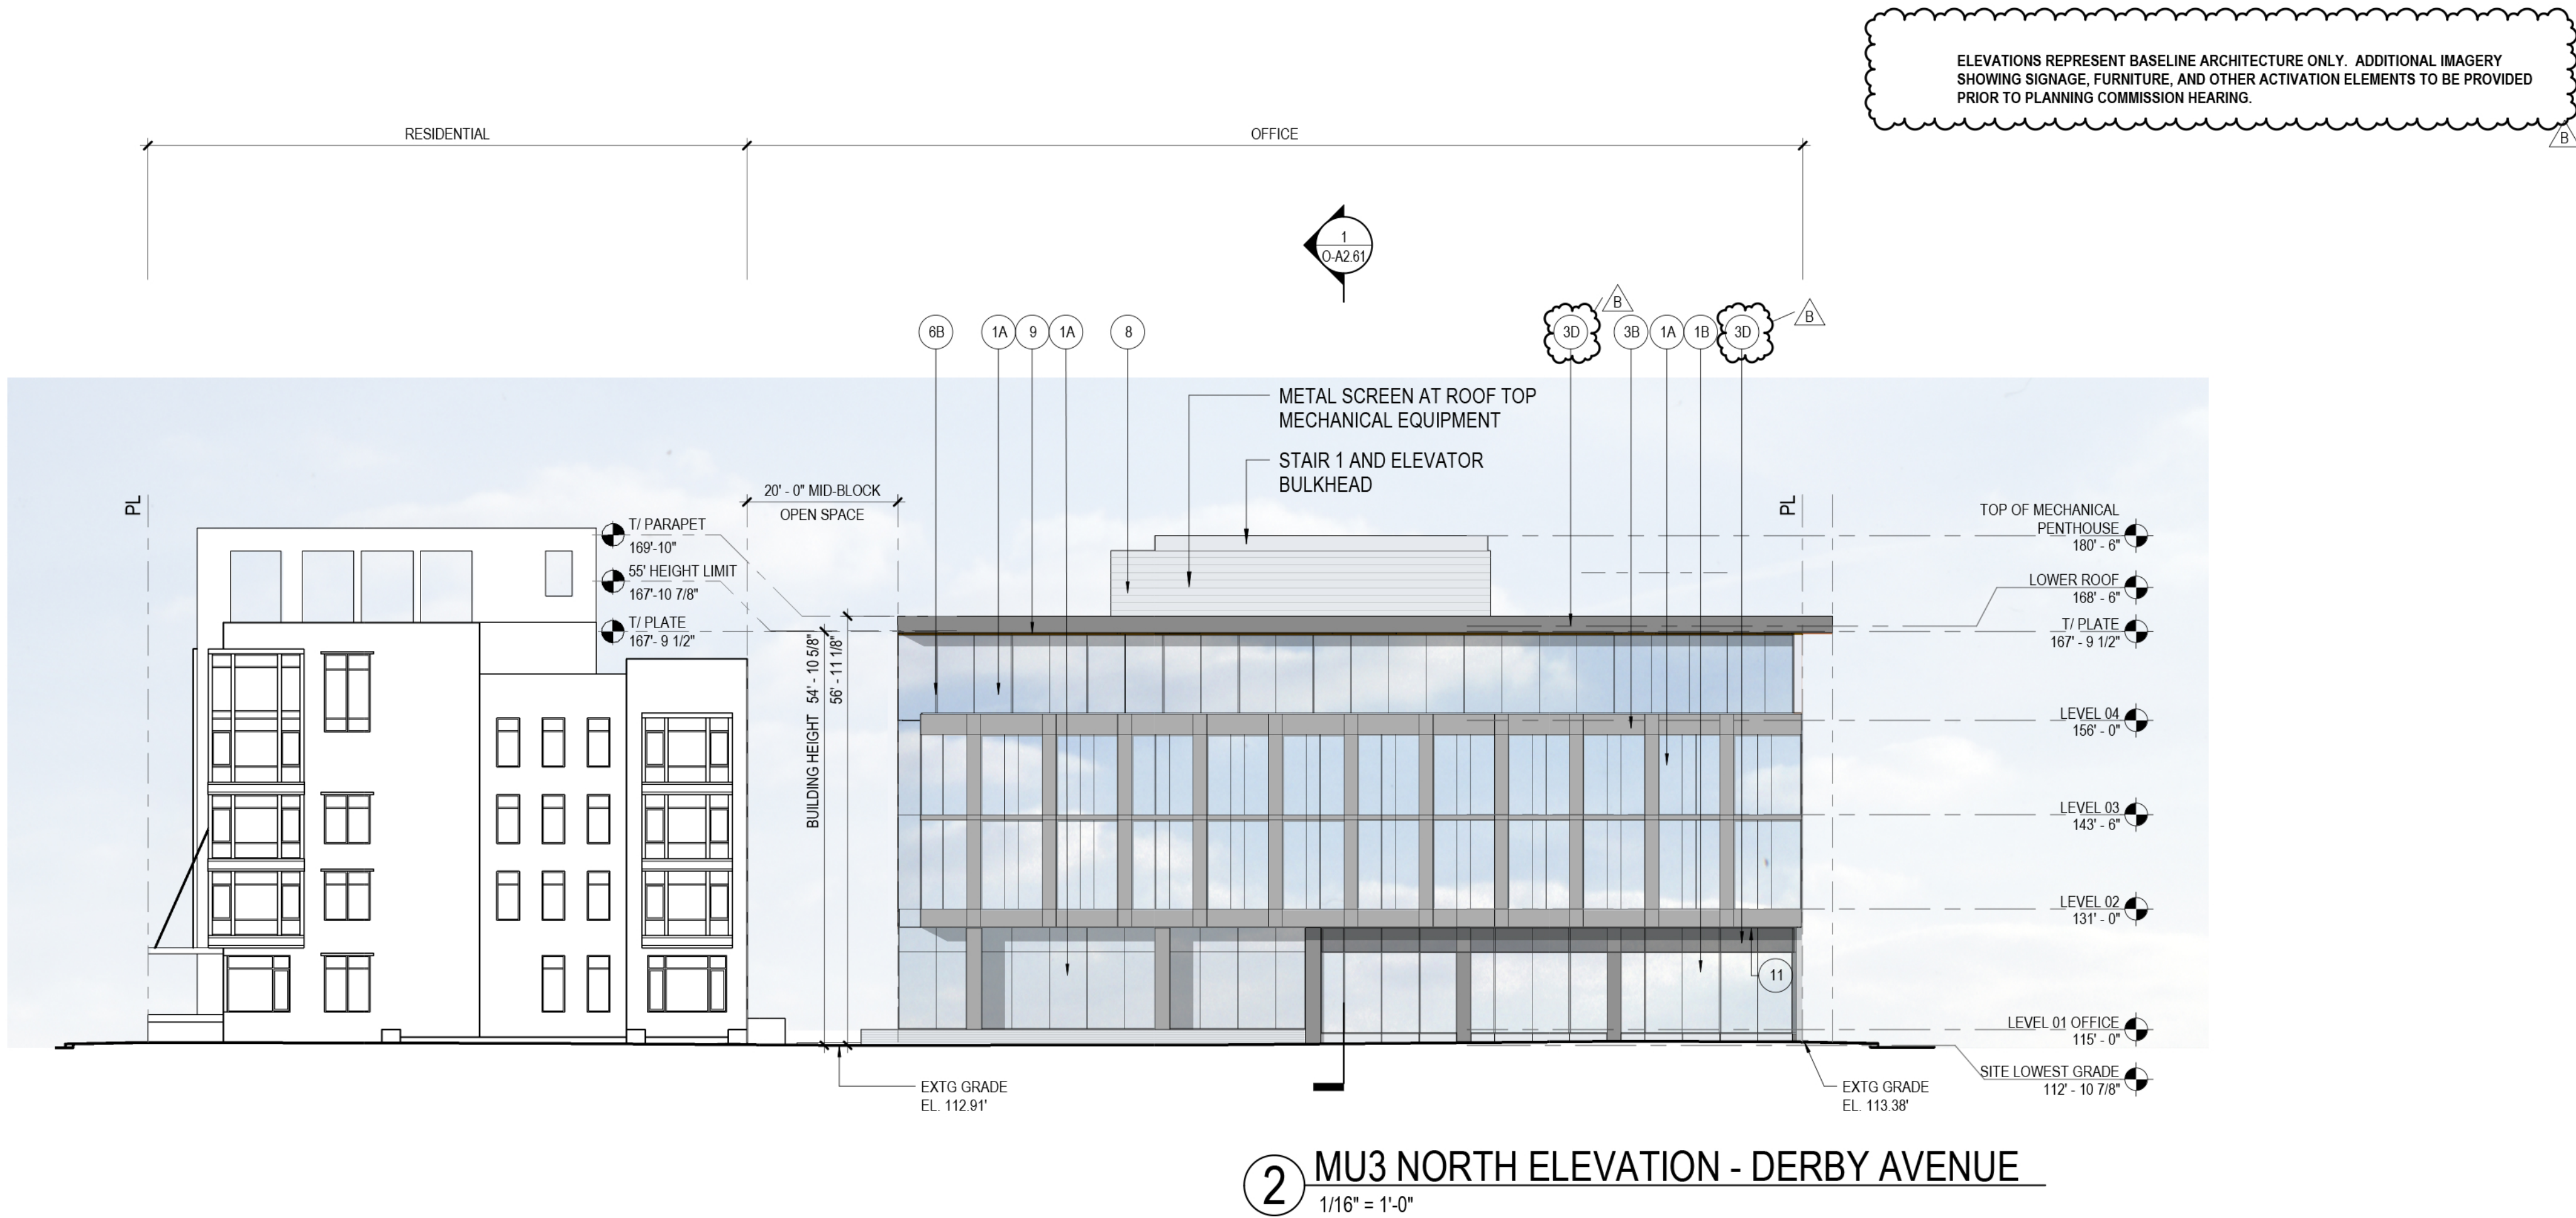

ELEVATIONS REPRESENT BASELINE ARCHITECTURE ONLY. ADDITIONAL IMAGERY SHOWING SIGNAGE, FURNITURE, AND OTHER ACTIVATION ELEMENTS TO BE PROVIDED PRIOR TO PLANNING COMMISSION HEARING.

MATERIALS LEGEND AND NOTES

MATERIALS LEGEND:

OFFICE FACADE MATERIAL

- 1A OFFICE 2 SIDED SSG TYP, CAPTURED VERTICALLY AT EVERY 5FT OR 10FT.
- 1B RETAIL STOREFRONT 2 SIDED SSG TYP, CAPTURED VERTICALLY AT EVERY 10FT.
- 3B FACADE GLAZED-IN METAL PANEL
- 3D FACADE GLAZED-IN METAL PANEL
- 4 OVERSIZED 10'-0" WIDE 4 SIDED SSG

- 6B METAL FIN CAPS

OTHER SYSTEMS:


- 7B ARCHITECTURAL CONCRETE WALL: 2STONE BOARD FORM VENEER OR SIMILAR WITH CONCRETE ADDITIVE (SILVERSMOKE) COLOR, 72" X 6" X 1 1/2".
- 8 SOLID METAL SCREEN: MORIN MATRIX SERIES OR SIMILAR

SOFFIT SYSTEMS:

- 9 PARKLEX PANEL OR SIMILAR, LAMINATED WOOD/ WOOD-LIKE EXTERIOR PANEL
- 11 METAL PANEL SOFFIT

NOTES:

1. PERMITTED ELEVATOR BULKHEAD AND MECHANICAL APPURTENANCES ABOVE 55' HEIGHT LIMIT PER SAN MATEO CITY CHARTER AND MUNICIPAL ITEM 27.02.060 USE AND BULK REGULATIONS.

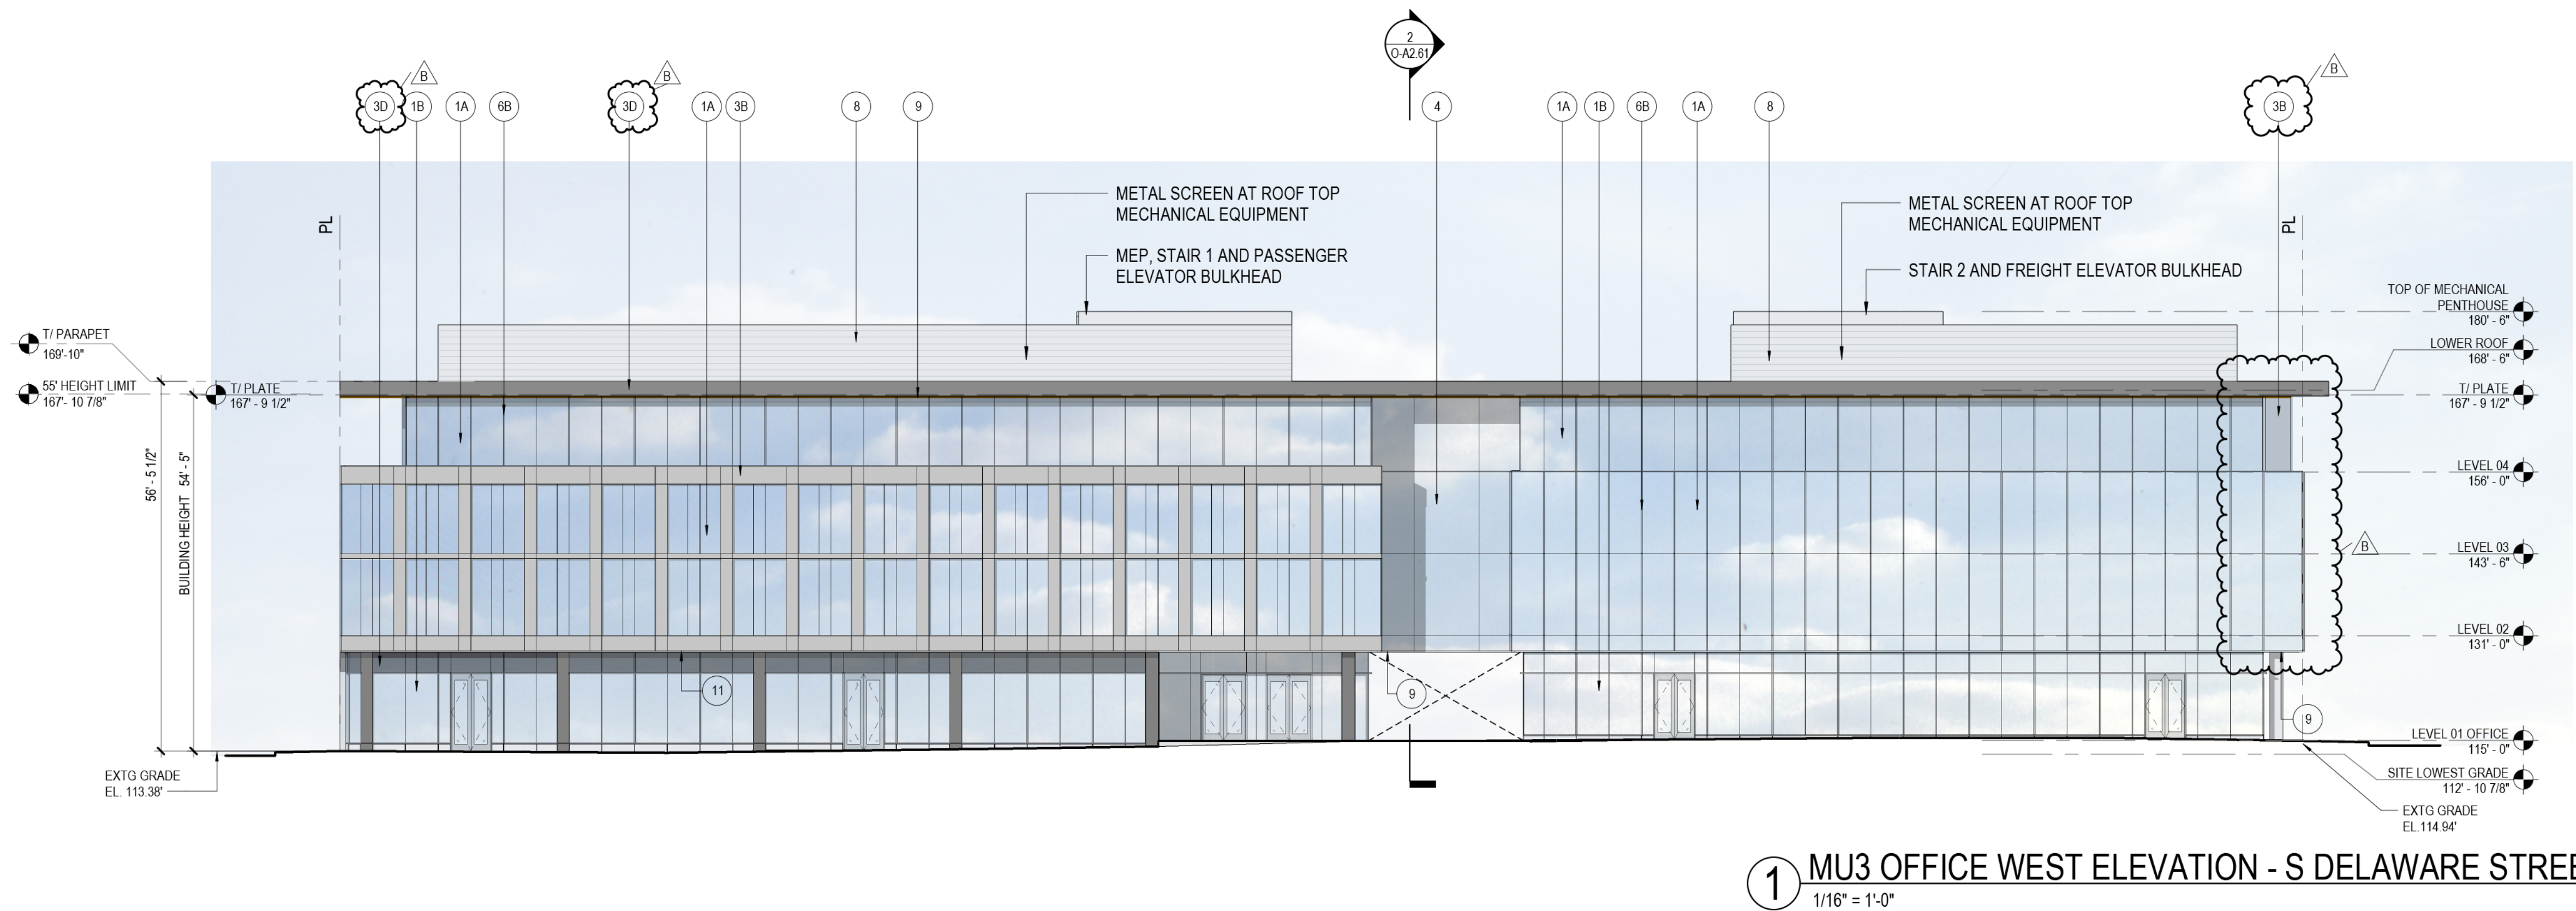


WILSON
MEANY

BAY MEADOWS
LAND COMPANY

HART HOWERTON
NEW YORK • SAN FRANCISCO

Perkins&Will

Project No: 491910.000

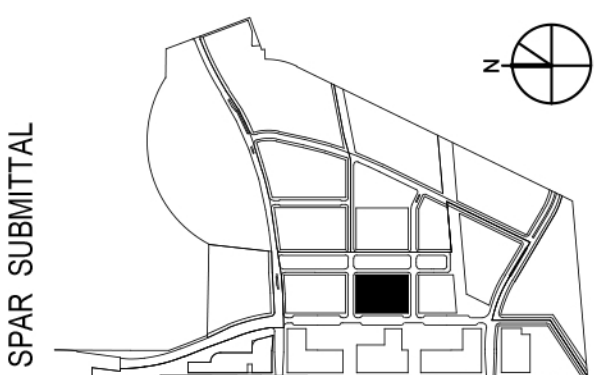

SUBJECT TO THE BAY MEADOWS
PHASE II DEVELOPMENT AGREEMENT

MU3 OFFICE - BUILDING ELEVATIONS

As indicated

MU3

BAY MEADOWS II
SAN MATEO, CALIFORNIA


All reproduction & intellectual property rights reserved © 2019

NOT FOR CONSTRUCTION

04/16/2021

O-A2.51



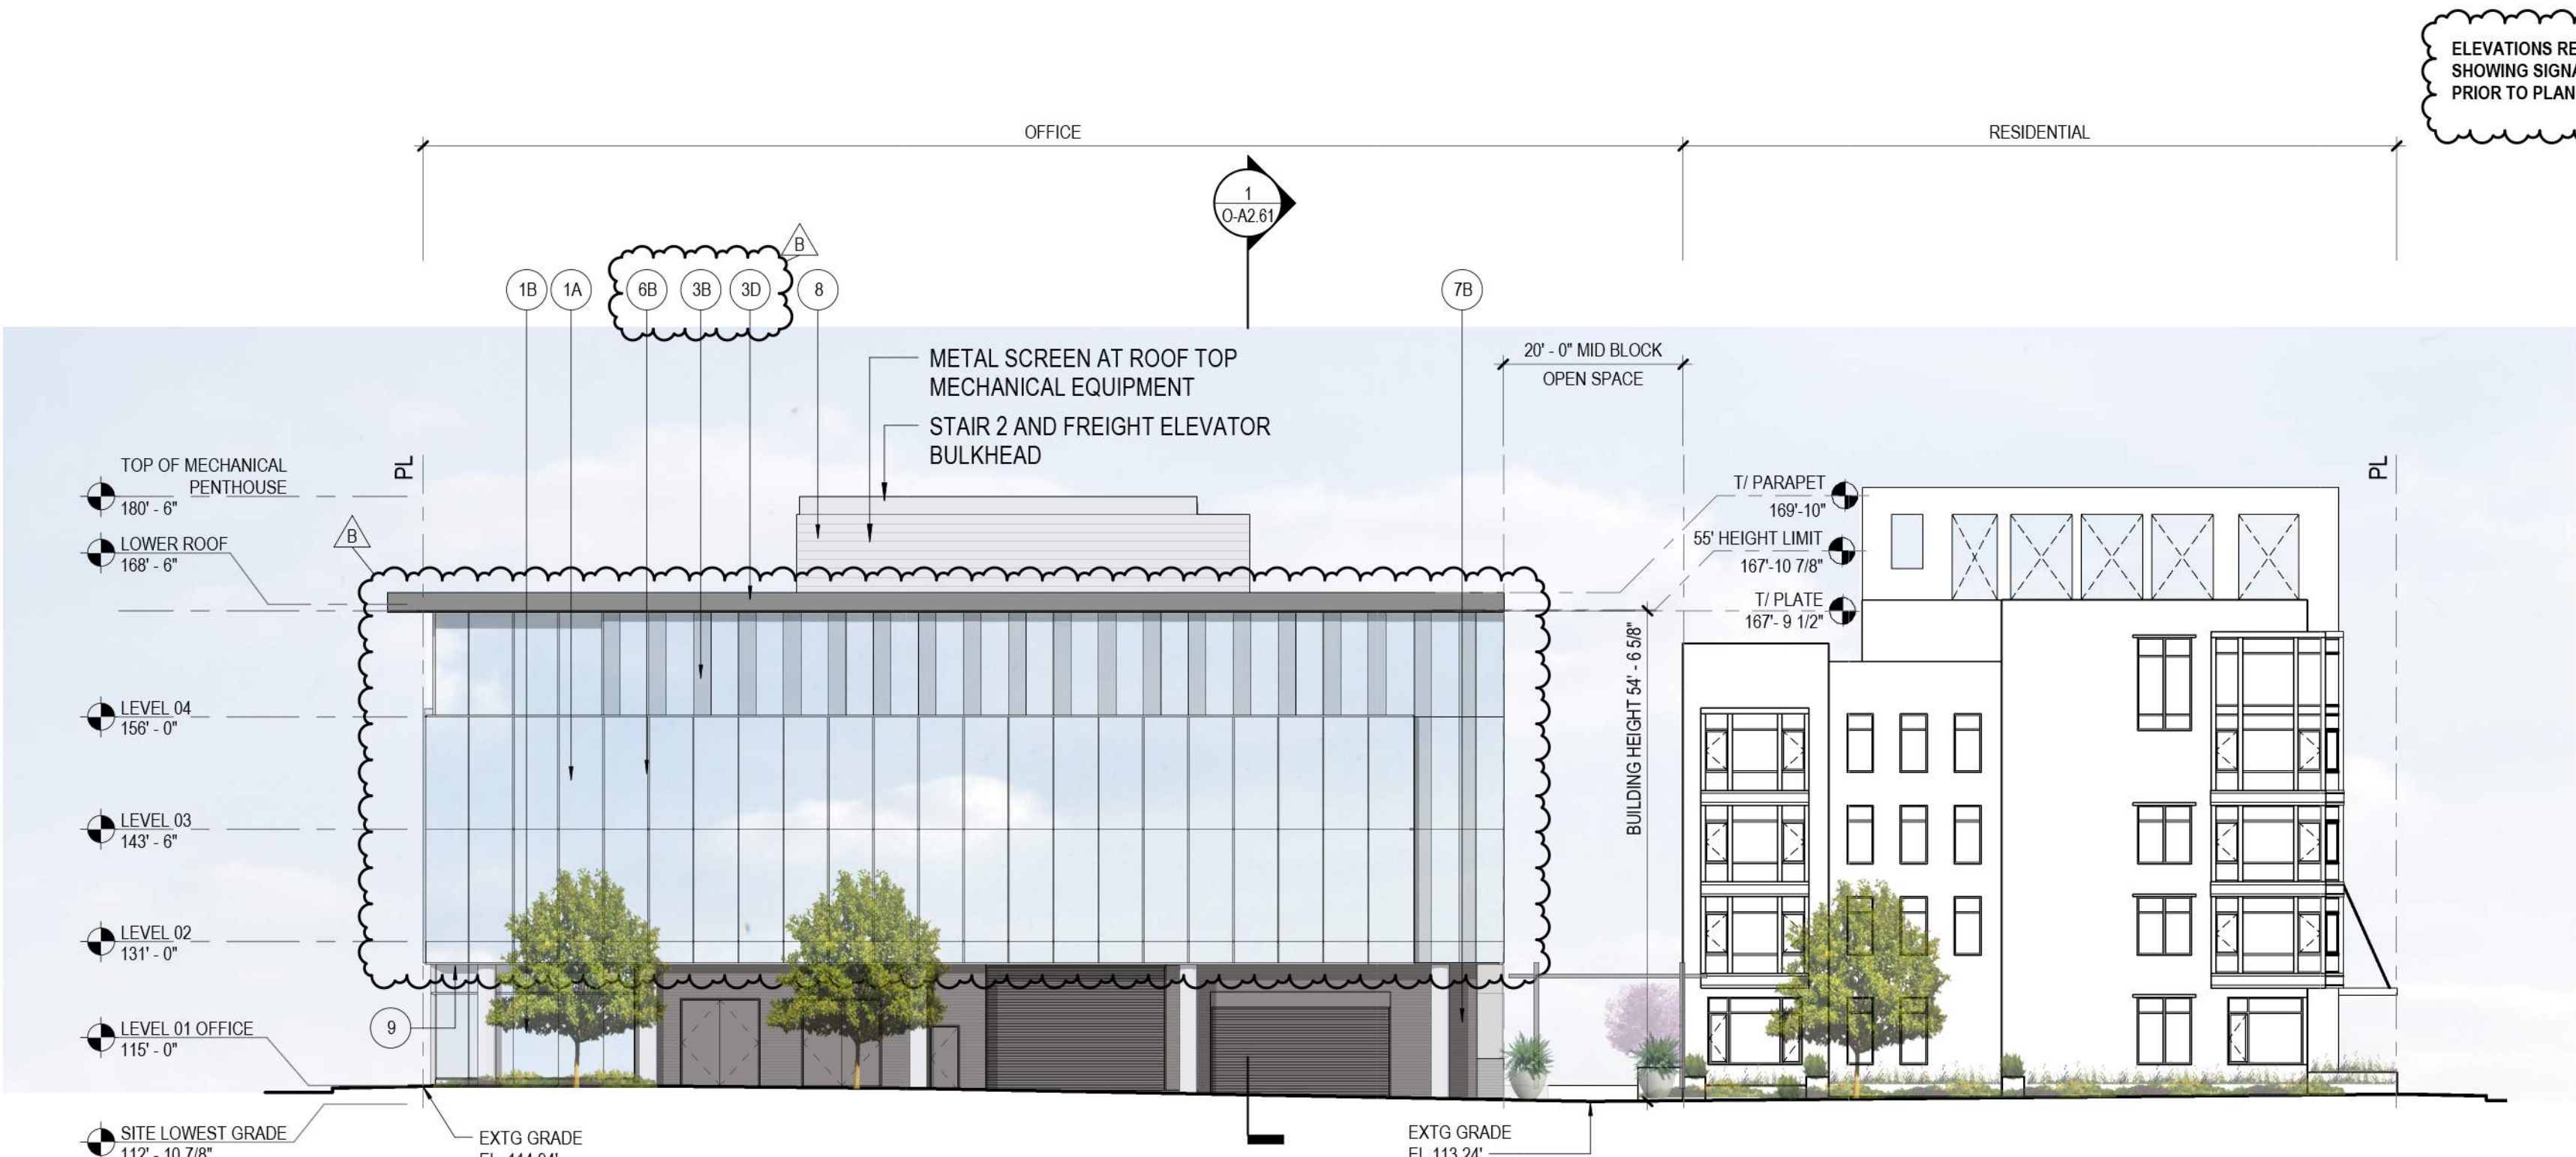

ELEVATIONS REPRESENT BASELINE ARCHITECTURE ONLY. ADDITIONAL IMAGERY SHOWING SIGNAGE, FURNITURE, AND OTHER ACTIVATION ELEMENTS TO BE PROVIDED PRIOR TO PLANNING COMMISSION HEARING.


MATERIALS LEGEND AND NOTES

- MATERIALS LEGEND:**
- OFFICE FACADE MATERIAL**
- 1A OFFICE 2 SIDED SSG TYP, CAPTURED VERTICALLY AT EVERY 5FT OR 10FT.
 - 1B RETAIL STOREFRONT 2 SIDED SSG TYP, CAPTURED VERTICALLY AT EVERY 10FT.
 - 3B FACADE GLAZED-IN METAL PANEL
 - 3D FACADE GLAZED-IN METAL PANEL
 - 4 OVERSIZED 10'-0" WIDE 4 SIDED SSG
 - 8B METAL FIN CAPS
- OTHER SYSTEMS:**
- 7B ARCHITECTURAL CONCRETE WALL: 2STONE BOARD FORM VENEER OR SIMILAR WITH CONCRETE ADDITIVE (SILVERSMOKE) COLOR, 72" X 6" X 1/2".
 - 8 SOLID METAL SCREEN: MORIN MATRIX SERIES OR SIMILAR
- SOFFIT SYSTEMS:**
- 9 PARKLEX PANEL OR SIMILAR, LAMINATED WOOD/ WOOD-LIKE EXTERIOR PANEL
 - 11 METAL PANEL SOFFIT


NOTES:

1. PERMITTED ELEVATOR BULKHEAD AND MECHANICAL APPURTENANCES ABOVE 55' HEIGHT LIMIT PER SAN MATEO CITY CHARTER AND MUNICIPAL ITEM 27.02.060 USE AND BULK REGULATIONS.


2 MU3 SOUTH ELEVATION - LANDING AVENUE
1/16" = 1'-0"

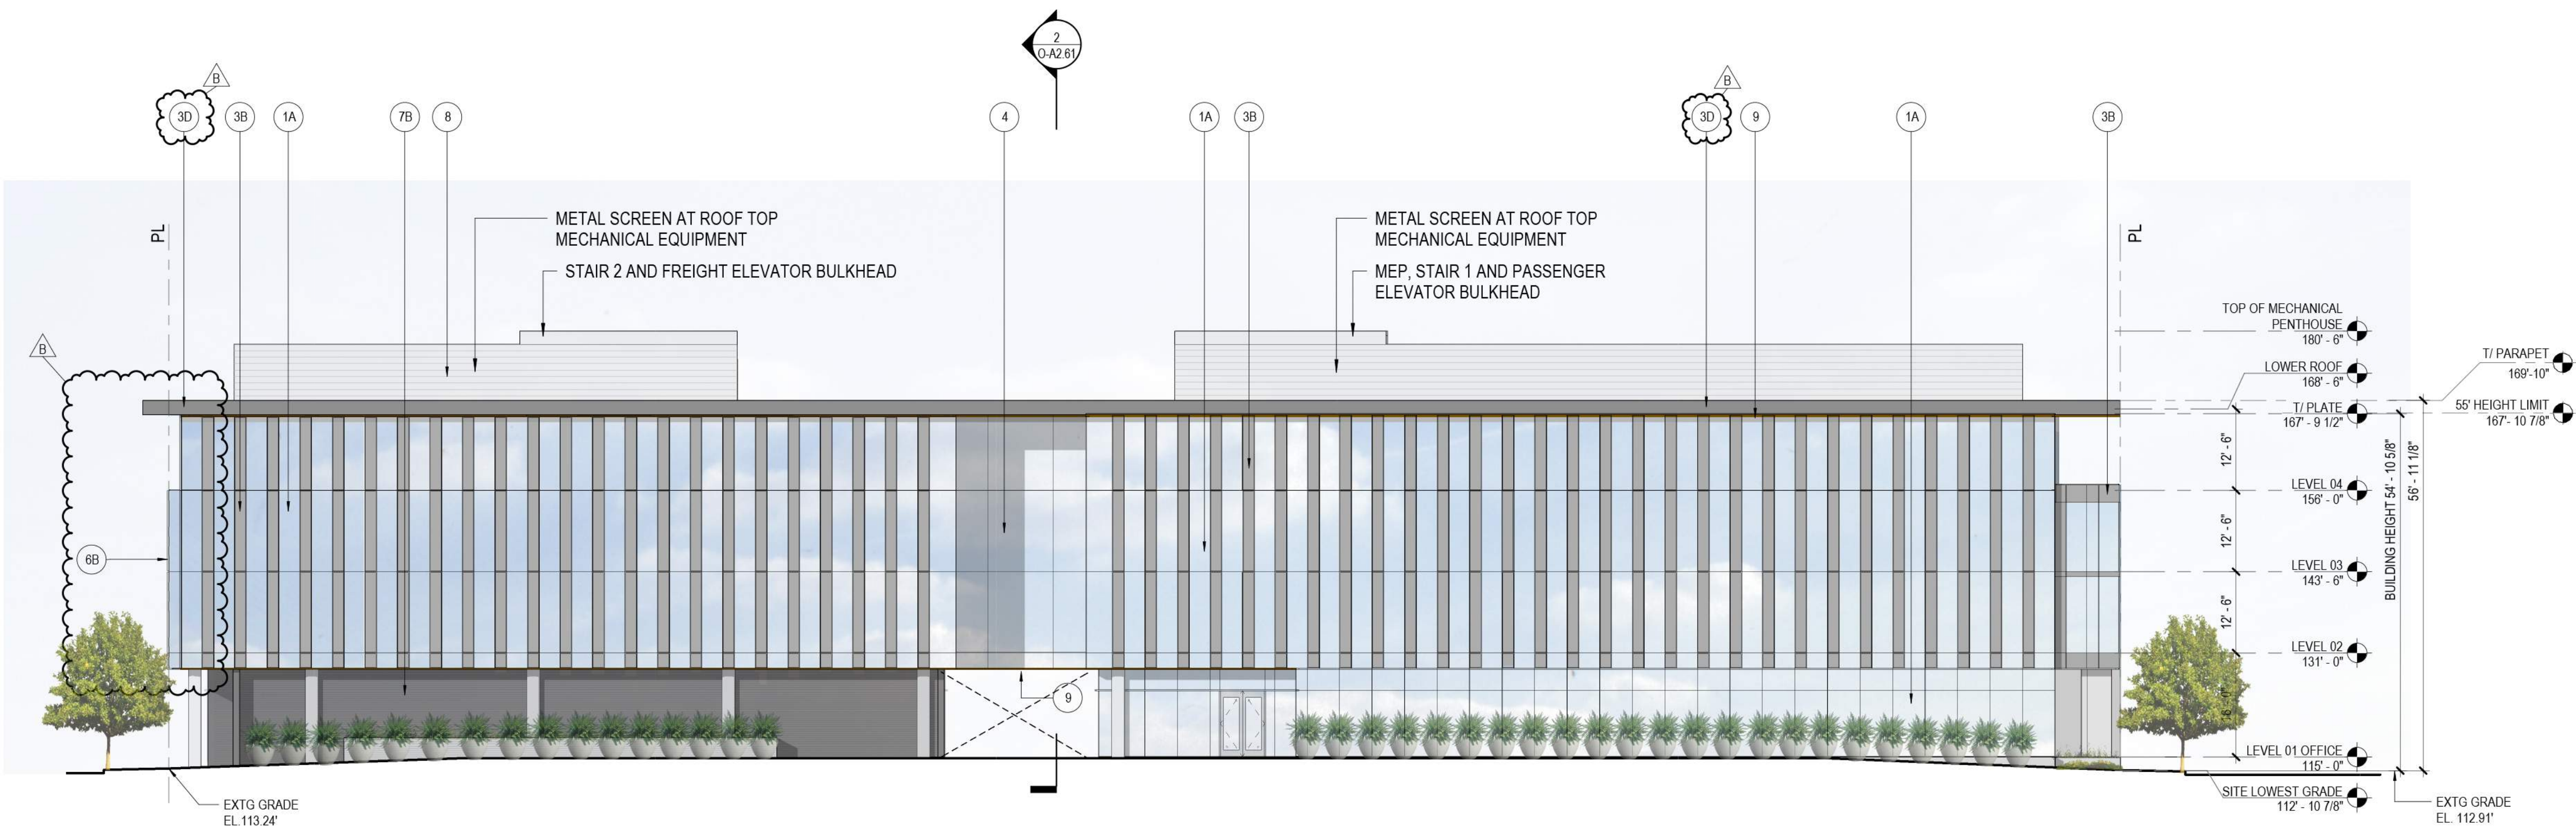

1 MU3 OFFICE EAST ELEVATION - MID-BLOCK OPEN SPACE
1/16" = 1'-0"

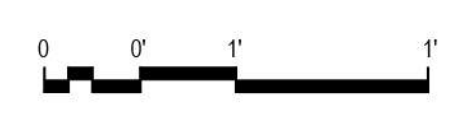

Project No: 491910.000

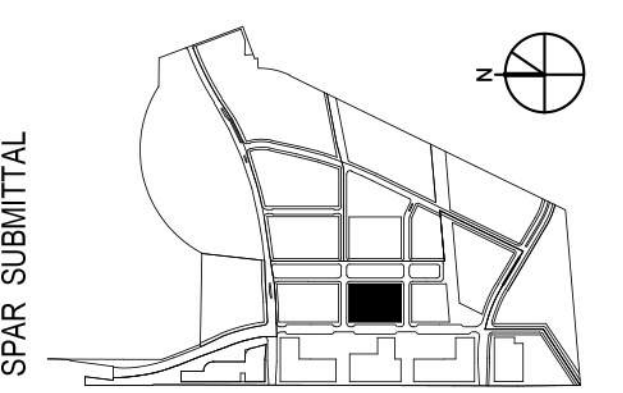

SUBJECT TO THE BAY MEADOWS
PHASE II DEVELOPMENT AGREEMENT

MU3 OFFICE - BUILDING ELEVATIONS

As indicated

MU3

BAY MEADOWS II


SAN MATEO, CALIFORNIA

All reproduction & intellectual property rights reserved © 2019


NOT FOR CONSTRUCTION

04/16/2021

O-A2.52

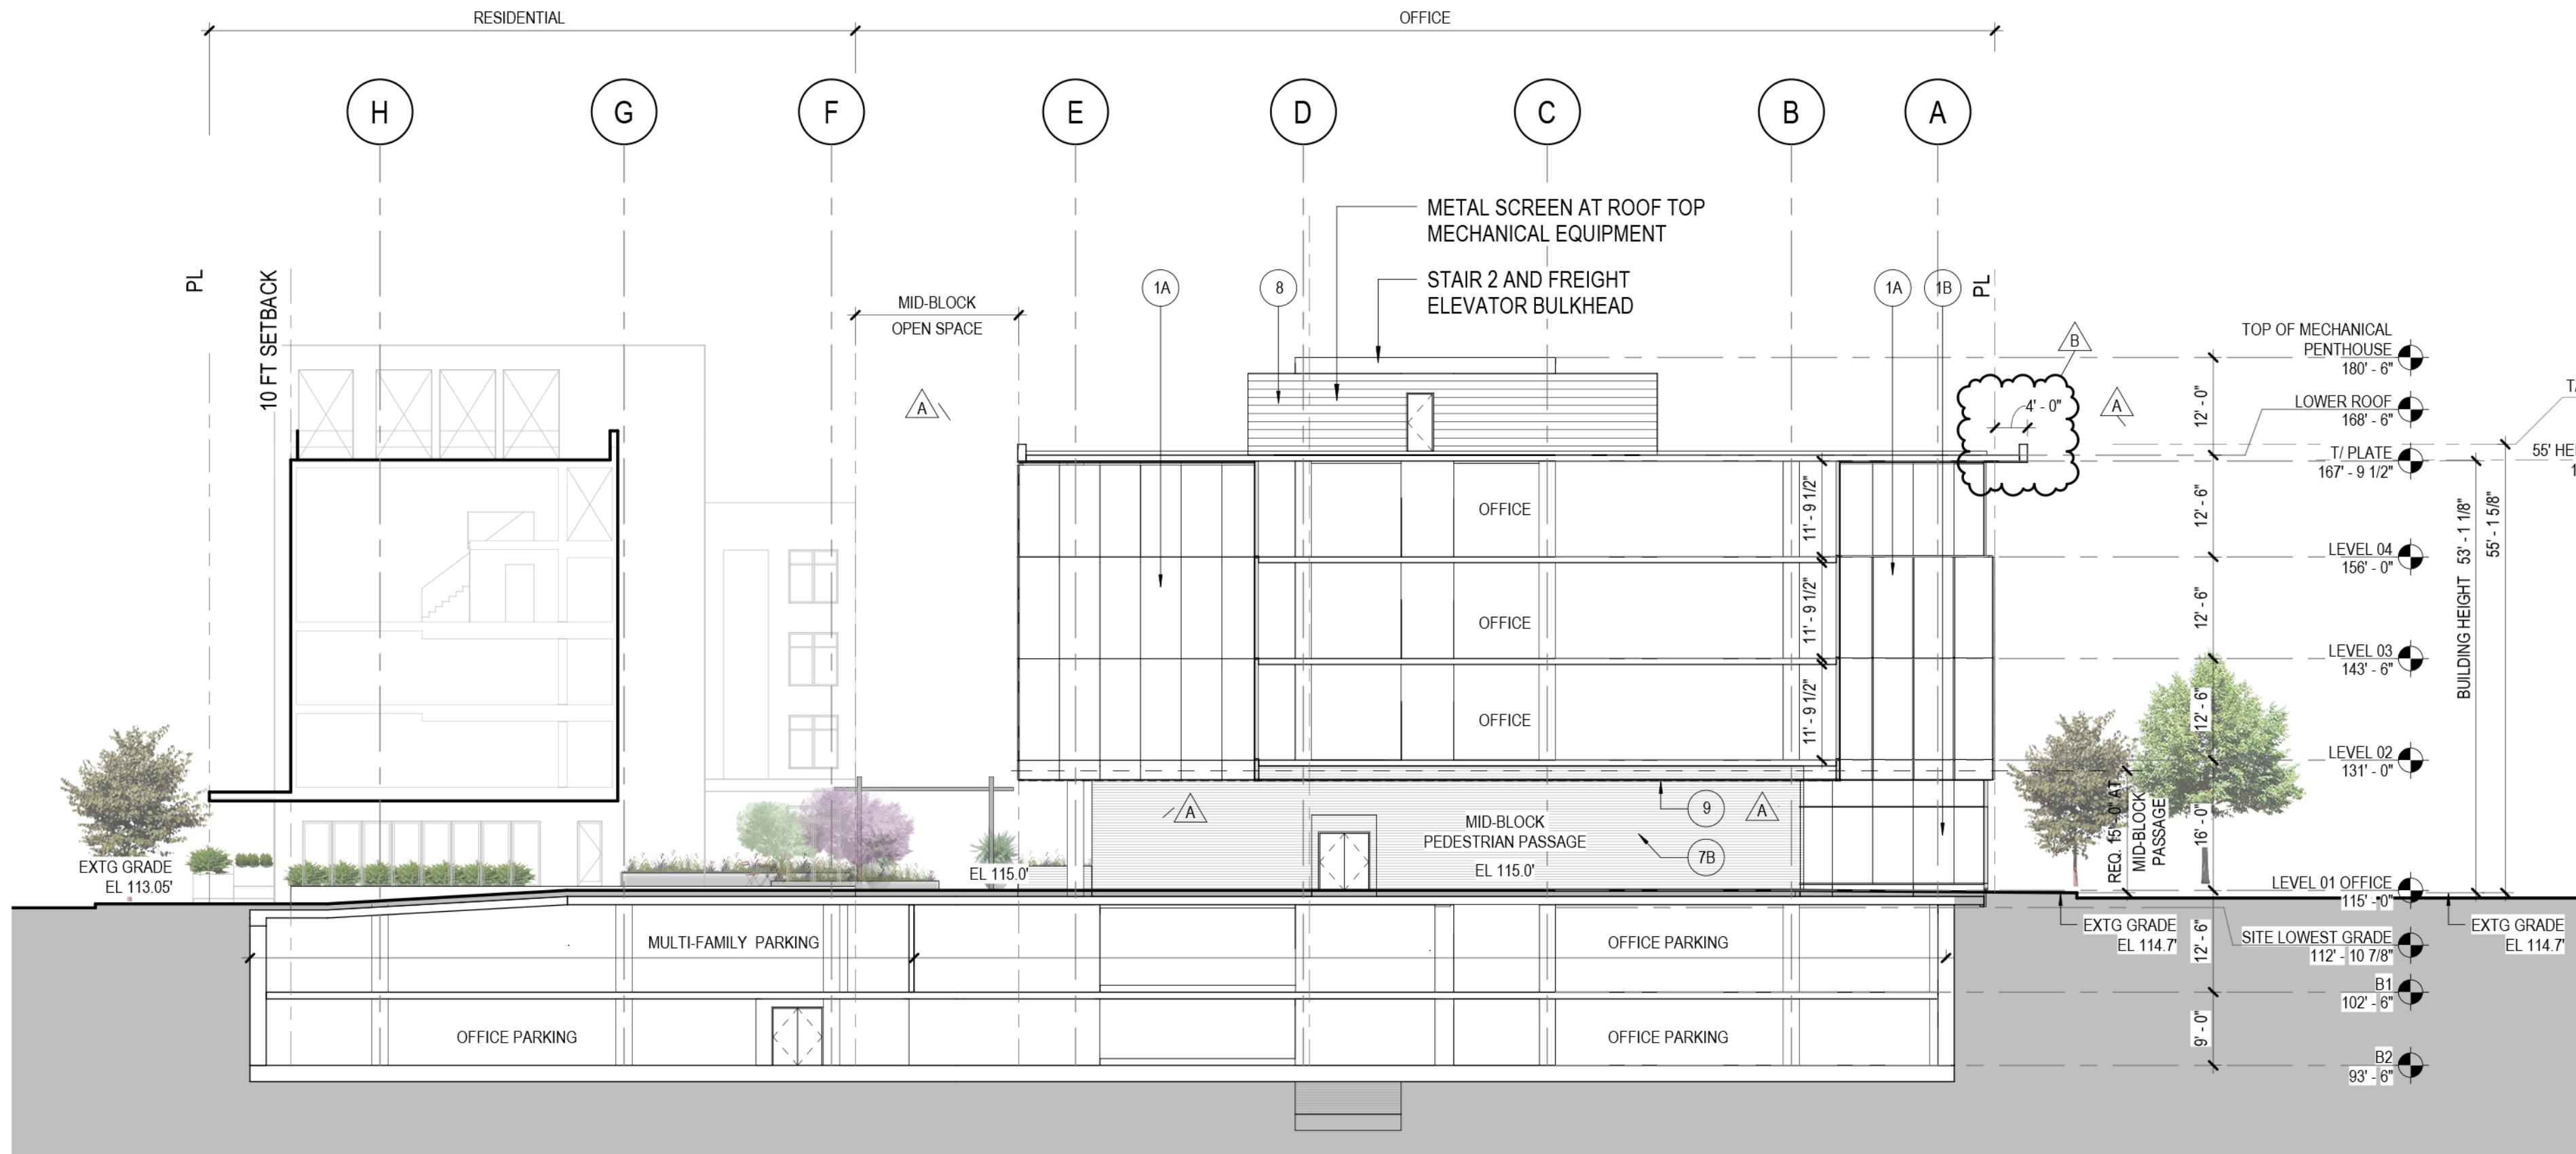

② MU3 BUILDING SECTION LOOKING SOUTH AT MID-BLOCK PASSAGE WAY
1/16" = 1'-0"

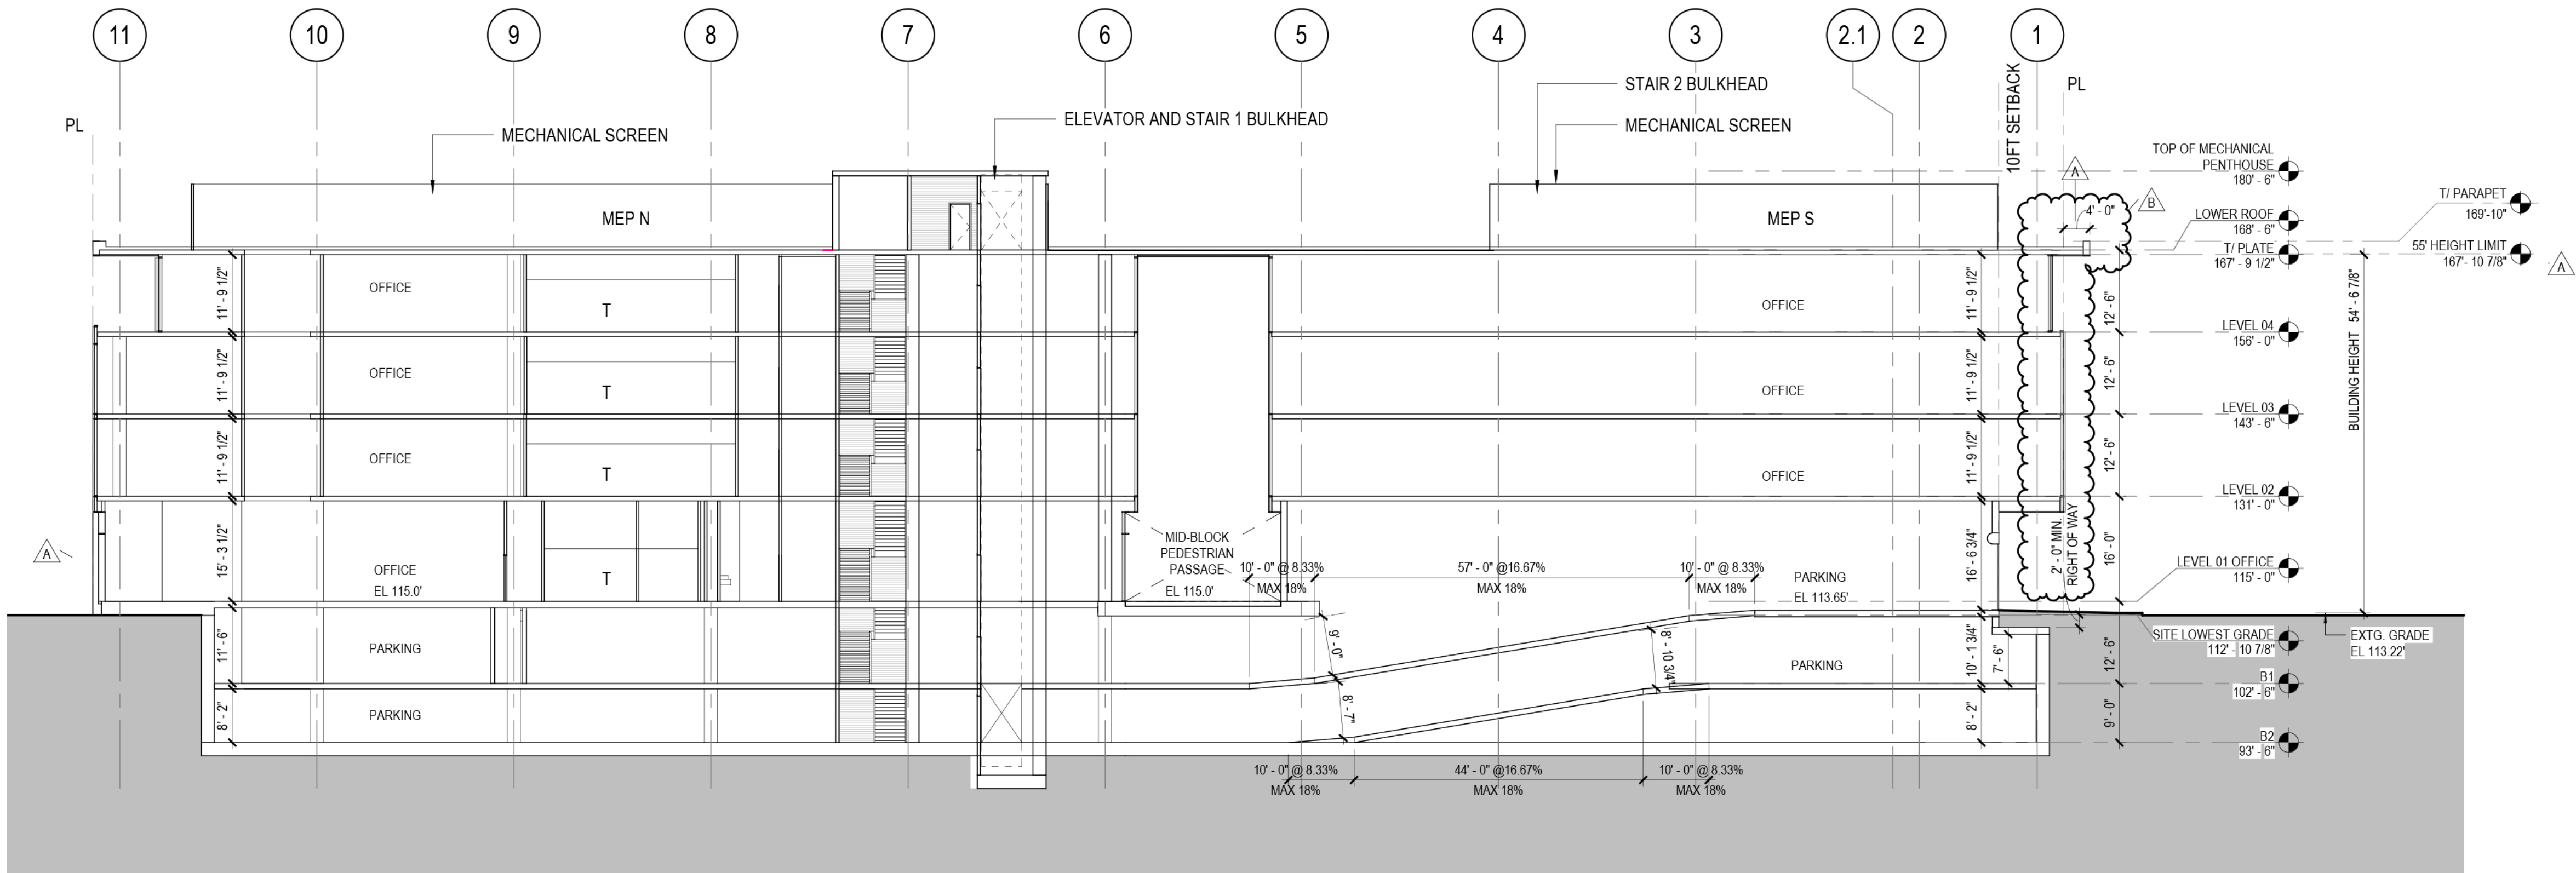

① BUILDING SECTION LOOKING EAST
1/16" = 1'-0"

MATERIALS LEGEND AND NOTES

MATERIALS LEGEND: OFFICE FACADE MATERIAL

- ①A OFFICE 2 SIDED SSG TYP, CAPTURED VERTICALLY AT EVERY 5FT OR 10FT.
- ①B RETAIL STOREFRONT 2 SIDED SSG TYP, CAPTURED VERTICALLY AT EVERY 10FT.

- ③B FACADE GLAZED-IN METAL PANEL
- ③D FACADE GLAZED-IN METAL PANEL

- ④ OVERSIZED 10'-0" WIDE 4 SIDED SSG

- ⑥B METAL FIN CAPS

OTHER SYSTEMS:

- ⑦B ARCHITECTURAL CONCRETE WALL: 2STONE BOARD FORM VENEER OR SIMILAR WITH CONCRETE ADDITIVE (SILVERSMOKE) COLOR, 72" X 6" X 1/2".

- ⑧ SOLID METAL SCREEN: MORIN MATRIX SERIES OR SIMILAR

SOFFIT SYSTEMS:

- ⑨ PARKLEX PANEL OR SIMILAR, LAMINATED WOOD/ WOOD-LIKE EXTERIOR PANEL
- ⑪ METAL PANEL SOFFIT

NOTES:

1. PERMITTED ELEVATOR BULKHEAD AND MECHANICAL APPURTENANCES ABOVE 55' HEIGHT LIMIT PER SAN MATEO CITY CHARTER AND MUNICIPAL ITEM 27.02.060 USE AND BULK REGULATIONS.


WILSON
MEANY

BAY MEADOWS
LAND COMPANY

HART HOWERTON
NEW YORK · SAN FRANCISCO

Perkins&Will

Project No: 491910.000

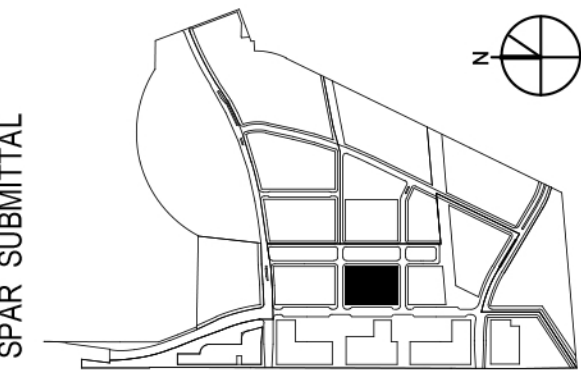

SPAR SUBMITTAL

SUBJECT TO THE BAY MEADOWS
PHASE II DEVELOPMENT AGREEMENT

MU3 OFFICE - BUILDING SECTIONS

As indicated

MU3

BAY MEADOWS II
SAN MATEO, CALIFORNIA

All reproduction & intellectual property rights reserved © 2019

NOT FOR CONSTRUCTION

04/16/2021

O-A2.61





OFFICE FACADE GLAZING:
SOLARBAN 72 ACUITY OR SIMILAR


1A 2 SIDED SSG,
CAPTURED VERTICALLY AT EVERY
5 FT OR 10 FT

4 4 SIDED SSG, 10 FT WIDE



RETAIL STOREFRONT GLAZING:
SOLARBAN 72 STARSPIRE OR SIMILAR

1B 2 SIDED SSG, CAPTURED VERTICALLY
AT EVERY 10 FT

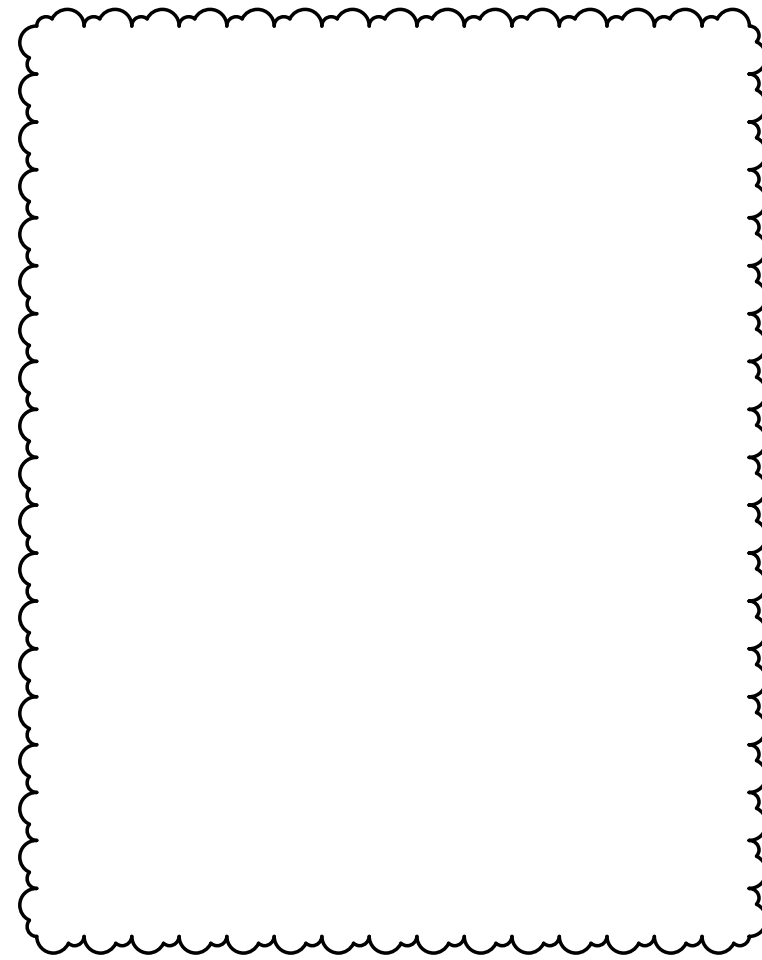

3B FACADE GLAZED IN METAL PANEL
SILVER GRAY COLOR OR SIM.



3D FACADE GLAZED IN METAL PANEL
DARK GRAY COLOR OR SIM.



6C METAL FIN CAP
SILVER GRAY COLOR

MATERIALS LEGEND AND NOTES

MATERIALS LEGEND: OFFICE FACADE MATERIAL

- 1A OFFICE 2 SIDED SSG TYP, CAPTURED VERTICALLY AT EVERY 5FT OR 10FT.
1B RETAIL STOREFRONT 2 SIDED SSG TYP, CAPTURED VERTICALLY AT EVERY 10FT.

3B FACADE GLAZED-IN METAL PANEL

3D FACADE GLAZED-IN METAL PANEL

4 OVERSIZED 10'-0" WIDE 4 SIDED SSG

6B METAL FIN CAPS

OTHER SYSTEMS:

7B ARCHITECTURAL CONCRETE WALL: 2STONE BOARD FORM VENEER OR SIMILAR WITH CONCRETE ADDITIVE (SILVERSMOKE) COLOR, 72" X 6" X 1/2".

8 SOLID METAL SCREEN: MORIN MATRIX SERIES OR SIMILAR

SOFFIT SYSTEMS:

9 PARKLEX PANEL OR SIMILAR, LAMINATED WOOD/ WOOD-LIKE EXTERIOR PANEL

11 METAL PANEL SOFFIT

NOTES:


1. PERMITTED ELEVATOR BULKHEAD AND MECHANICAL APPURTENANCES ABOVE 55' HEIGHT LIMIT PER SAN MATEO CITY CHARTER AND MUNICIPAL ITEM 27.02.060 USE AND BULK REGULATIONS.



7B 2STONE BOARD FORM VENEER
OR SIMILAR WITH CONCRETE
ADDITIVE (SILVERSMOKE) COLOR



8 MORIN MATRIX SERIES
SOLID METAL SCREEN
OR SIMILAR

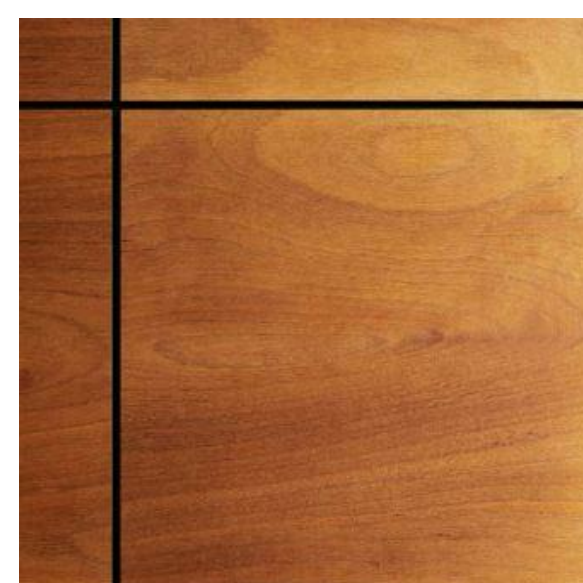


9 PARKLEX PANEL OR SIMILAR,
NATURAL WOOD/ WOOD LIKE
EXTERIOR PANEL



11 METAL PANEL SOFFIT
SILVER GRAY COLOR

9 3D 3D 1B 1A 6B 1A 6B

6B 3D 1A 3B 7B

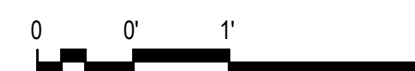

MU3

BAY MEADOWS II
SAN MATEO, CALIFORNIA

All reproduction & intellectual property rights reserved © 2019

NOT FOR CONSTRUCTION

04/16/2021


OA2.71

SUBJECT TO THE BAY MEADOWS
PHASE II DEVELOPMENT AGREEMENT

MU3 OFFICE - EXTERIOR MATERIALS

1/8" = 1'-0"

SPAR SUBMITTAL

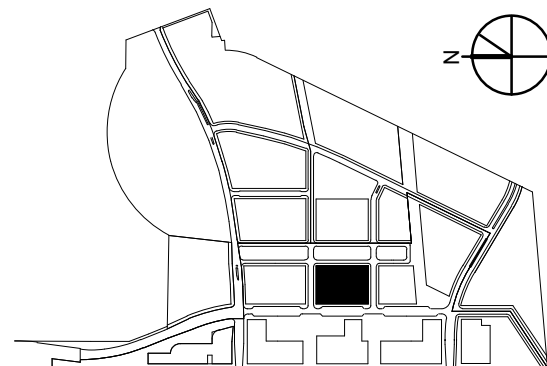

Project No: 491910.000

WILSON
MEANY

BAY MEADOWS
LAND COMPANY

HART HOWERTON
NEW YORK • SAN FRANCISCO

Perkins&Will

MU3 RESIDENTIAL BUILDING DATA

PROJECT DATA (ZONING ANALYSIS)	RESIDENTIAL BUILDING DATA		
	ZONING		
	BAY MEADOWS SPECIFIC PLAN (BMSP)		
	APPLICABLE DOCUMENTS:		
	BAY MEADOWS SPECIFIC PLAN AMENDMENT (SPA)		
	BAY MEADOWS PHASE II DESIGN GUIDELINES AND DEVELOPMENT STANDARDS (DG)		
	SAN MATEO MUNICIPAL CODE (SMMC)		
	ZONING DESIGNATION: MU3 BLOCK DEVELOPED UNDER MIXED USE STANDARDS - BAY MEADOWS SPECIFIC PLAN AMENDMENT		
	BUILDING AREA		
	PARCEL DATA		
ALLOWED / REQUIRED			PROPOSED
DENSITY			50 DU / ACRE
F.A.R.			3.0 ¹
HEIGHT (TYP.) ²			2.94
HEIGHT (TYP.) ²			55' - 0"
VARIES, 53' - 7 ¾" (SEE ELEVATIONS)			
1. 3.0 FAR PER SPA TABLE IV-6 FOR MIXED USE STANDARDS (BLOCK WITH RESIDENTIAL USES)			
2. BUILDING HEIGHT PER SMMC 27.04.080: HEIGHT MEASURED TO TOP OF PLATE FROM LOWEST EXISTING GRADE AT BUILDING PERIMETER. ARCHITECTURAL FEATURES MAY HAVE ADDITIONAL HEIGHTS SUBJECT TO SPAR/AHJ REVIEW PER DGS AND SPA.			
FLOOR AREA			
ZONING FLOOR AREA ^{1,2,3}			
GROUND FLOOR			14,646 SF
SECOND FLOOR			14,888 SF
THIRD FLOOR			14,888 SF
FOURTH FLOOR			14,888 SF
FOURTH FLOOR LOFTS			8,121 SF
TOTAL FLOOR AREA			67,431 SF
1. SEE ZONING CODE SECTION 27.04.200 (b) (1) FOR FULL FLOOR AREA DEFINITION.			
2. SEE ZONING CODE SECTION 27.04.200 (b) (2) FOR FULL LIST OF FLOOR AREA EXCLUSIONS.			
3. SEE ZONING CODE SECTION 27.04.200 (d) FOR FULL LIST OF PARKING FLOOR AREA EXCLUSIONS (DOES NOT APPLY TO GENERAL OFFICE, RETAIL STORES, FOOD STORES, DRUG STORES, AND SHOPPING CENTER USES)			
VEHICLE PARKING			
SUBJECT TO SPAR REVIEW			
UNIT TYPE	UNIT NUMBER	PARKING RATIO	COUNT (STALLS)
STUDIO	24	1.0	24.0
1 BEDROOM	41	1.0	41.0
2 BEDROOM	2	2.0	4.0
TOTAL REQUIRED (PER ZONING REGULATION)			69.0 STALLS
TOTAL PROVIDED			71.0 STALLS (4-5 TANDEM)
76.0 STALLS TOTAL			
RESIDENTIAL USE: MAXIMUM PARKING RATIO 1.75 - 2.25 PER RESIDENTIAL UNIT NO PARKING MINIMUM PER BAY MEADOWS SPECIFIC PLAN AMENDMENT P.IV-56.			
ACCESSIBLE PARKING*: 5% OF THE PARKING SPACES. ACCESSIBLE VAN PARKING: ONE IN EVERY 8 ACCESSIBLE SPACES, BUT NOT LESS THAN ONE SHALL BE VAN ACCESSIBLE.			
MULTIFAMILY EV CHARGING SPACES REQUIRED:			
1. FOR 51 - 75 STALLS, 4 EV STALLS REQUIRED PER CGC TABLE 4.106.4.3.1			
2. 15% OF TOTAL MIN. 1, CAPABLE OF SUPPORTING FUTURE EVSE.			
*BASED ON UNASSIGNED PARKING			
ALL PARKING STALLS ARE 'ASSIGNED' ONLY AND RESIDENTIAL GUESTS PARKING IS PROVIDED ON STREET, PURSUANT TO THE BAY MEADOWS PHASE II SPECIFIC PLAN AND PARKING MANAGEMENT PLAN			
MU3 FINAL ON-SITE PARKING TOTAL MAY VARY BY UP TO 10 ADDITIONAL OR 10 FEWER SPACES.			
BIKE PARKING			
REQUIREMENTS: BASED ON SAN MATEO ZONING SECTION 27.64.262 BICYCLE PARKING FACILITIES			
LONG-TERM (SECURED)			
RESIDENTIAL			
UNIT TYPE	DU	SPACES / DU	SPACES
STUDIO	24	1.00	24
1 BEDROOM	41	1.00	41
2 BEDROOM	2	1.25	3
RESIDENTIAL SUB-TOTAL			68 SPACES
RETAIL			
TYPE	TOTAL SF	SPACES / SF	SPACES
LEASING	748	1.00 / 12,000 SF	1
RETAIL SUB-TOTAL			1 SPACE
TOTAL LONG-TERM SPACES			69 SPACE
SHORT-TERM (VISITOR)			
UNIT TYPE	DU	SPACES / DU	SPACES
STUDIO	24	0.05	2
1 BEDROOM	41	0.05	3
2 BEDROOM	2	0.10	1
RESIDENTIAL SUB-TOTAL			6 SPACES
RETAIL			
TYPE	TOTAL SF	SPACES / SF	SPACES
LEASING	748	1.00 / 2,000 SF	1
RETAIL SUB-TOTAL			1 SPACE
TOTAL SHORT-TERM SPACES			7 SPACES
OPEN SPACE			
UNIT TYPE	REQUIRED	PROVIDED	
COMMON OPEN SPACE	NONE	2,280 SF	
PRIVATE OPEN SPACE	NONE	1,280 SF	
TOTAL OPEN SPACE	NONE	53 SF / UNIT	
REFERENCE: BMSP AMENDMENT - TABLE IV-6			

PROJECT DATA (CODE ANALYSIS)	CODE ANALYSIS		
	APPLICABLE CODES		
	ALL NEW CONSTRUCTION SHALL COMPLY WITH 2019 CALIFORNIA BUILDING CODE (CBC) AND SAN MATEO MUNICIPAL CODE (SMMC)		
	ALL NEW MECHANICAL WORK SHALL COMPLY WITH 2019 CALIFORNIA MECHANICAL CODE (CMC) AND SMMC		
	ALL NEW CONSTRUCTION SHALL COMPLY WITH 2019 CALIFORNIA GREEN BUILDING STANDARDS CODE (CAL GREEN)		
	ALL NEW ELECTRICAL WORK SHALL COMPLY WITH 2019 CALIFORNIA ELECTRICAL CODE (CEC) AND SMMC		
	ALL NEW FIRE PROTECTION WORK SHALL COMPLY WITH 2019 CALIFORNIA FIRE CODE (CFC) AND SMMC		
	ALL NEW PLUMBING WORK SHALL COMPLY WITH 2019 CALIFORNIA PLUMBING CODE (CPC) AND SMMC		
	ALL NEW CONSTRUCTION SHALL COMPLY WITH 2019 CALIFORNIA ENERGY CODE		
	ALL NEW CONSTRUCTION SHALL COMPLY WITH 2019 CALIFORNIA ADMINISTRATIVE CODE		
	ACCESSIBILITY		
100% OF UNITS SHALL BE ADAPTABLE PER CBC 2019, CHAPTER 11A			
ALL COMMON USE AREAS SHALL BE ACCESSIBLE PER CBC 2019, CHAPTER 11A			
ALL PUBLIC AREAS SHALL BE ACCESSIBLE PER CBC 2019, CHAPTER 11A			
ALL UNITS TO INCLUDE ONE COMPLYING BATHROOM PER 1134A.2 - OPTION 2			
2019 CBC BUILDING CODE ANALYSIS OF NEW RESIDENTIAL BUILDING			
RESIDENTIAL BUILDING AND PARKING GARAGE EQUIPPED WITH FULLY AUTOMATED FIRE SPRINKLER SYSTEM			
USE AND OCCUPANCY CLASSIFICATION			
	R-2 RESIDENTIAL	A-3 COMMON AMENITIES	S-2 BASEMENT PARKING GARAGE
OCCUPANCY SEPARATION	R-2 / S-2 = 2 HR	A-3 / S-2 = 2 HR	R-2 / S-2 = 2 HR
CONSTRUCTION TYPE	VA	VA	1A
	SPRINKLERED	SPRINKLERED	SPRINKLERED
FIRE SEPARATIONS PER USE PER CBC TABLE 508.4			
ASSEMBLY FIRE-RESISTANCE RATINGS			
BUILDING ELEMENT			
CONSTRUCTION TYP VA (HOURS)	CONSTRUCTION TYP 1A (HOURS)		
PRIMARY STRUCTURAL FRAME	3	1	
BEARING WALLS - EXTERIOR	3	1	
BEARING WALLS - INTERIOR	3	1	
NON-BEARING WALLS / INT. PARTITIONS	0	0	
EXT. WALL OPENINGS AT PROPERTY LINES	N/A	N/A	
FLOOR CONSTRUCTION AND ASSOCIATED SECONDARY MEMBERS	2	1	
ROOF CONSTRUCTION AND ASSOCIATED SECONDARY MEMBERS	1.5	1	
EXIT ENCLOSURES AND SHAFTS	2	2	
FOR RATINGS BETWEEN DIFFERENT USE AND OCCUPANCY GROUPS, SEE TABLE ABOVE.			
FIRE RESISTANCE RATINGS PER CBC CHAPTER 6 - SEE TABLES 601 AND 602 FOR ADDITIONAL PROVISIONS AND REQUIREMENTS			
PLUMBING FIXTURE COUNTS			
SPACE	GSF	OCCUPANTS	PER GENDER
WATER CLOSETS	URINALS	LAVATORIES	DRINKING FOUNTAINS
LEASING OFFICE (Business)	180	2	MALE 1 per 50
			FEMALE 1 per 15
			0.04 1 per 100
			0.13 N/A
			1 per 75
			1 per 50
			1 REQ.
Total			1 0 1 1

MU3 DEVELOPMENT PROJECT DATA


	ALLOWED	PROVIDED	REFERENCE
SITE ADDRESS:			
APN: 040031230, 040031240			
ZONING CLASSIFICATION:	BAY MEADOWS SPECIFIC PLAN (BMSP)		
USE:	MIXED USE (COMMERCIAL, RETAIL, RESIDENTIAL)	MIXED USE (COMMERCIAL, RETAIL, RESIDENTIAL)	
SITE AREA (ACRES): 1.511			
SITE AREA (SF): 65,819			
FLOOR AREA RATIO/ FAR:	3.0		
FLOOR AREA (SQFT):	197,457		
OFFICE BUILDING FLOOR AREA (SF):			
ACTIVE USE/ RETAIL FLOOR AREA (SF):			
RESIDENTIAL BUILDING FLOOR AREA (SF):			
DENSITY: OFFICE	N.A	N.A	
RESIDENTIAL DENSITY:	50 DU/ ACRE	44.34 DU/ ACRE	
HEIGHT *			
55'-0" MAXIMUM (EXTG GRADE TO T/ OF PLATE)			
MAX 55'-0" (SEE ELEVATIONS)			
PARKING **			
TOTAL PARKING SPACES PROVIDED			
OFFICE PARKING:	REQUIRED: 301 (RATIO: 2.5)	TOTAL: 324	
ACTIVE USE/ RETAIL PARKING:	REQUIRED: 23 (RATIO: 4.0)		
RESIDENTIAL PARKING:	REQUIRED: 69 (1 PER BEDROOM)	76 (67 RESIDENTIAL UNITS)	
TOTAL LONG TERM BICYCLE SPACES PROVIDED:			
82 REQUIRED			
OFFICE BICYCLE SPACES:	13 REQUIRED		
ACTIVE USE/ RETAIL BICYCLE SPACES:	1 REQUIRED		
RESIDENTIAL BICYCLE SPACES:	68 REQUIRED		
TOTAL SHORT TERM BICYCLE SPACES PROVIDED:			
15 REQUIRED			
OFFICE BICYCLE SPACES:	6 REQUIRED		
ACTIVE USE/ RETAIL BICYCLE SPACES:	3 REQUIRED		
RESIDENTIAL BICYCLE SPACES:	6 REQUIRED		

* BUILDING HEIGHT PER SMMC 27.04.08: HEIGHT MEASURED TO TOP OF PLATE FROM LOWEST EXISTING GRADE AT BUILDING BUILDING PERIMETER. SEE SMMC 27.02.60 FOR SPECIFIC PERMITTED STRUCTURES ABOVE HEIGHT LIMIT.

** PARKING MAXIMUM PER BAY MEADOWS PHASE II SPECIFIC PLAN:
COMMERCIAL USE: MAXIMUM PARKING RATIO 2.75 - 3.25 PER 1000 SF
RETAIL PARKING RATIO OF UP TO 4 SPACES PER 1000 SF
RESIDENTIAL USE: MAXIMUM PARKING RATIO 1.75 - 2.25 PER RESIDENTIAL UNIT



Project No: 19-504

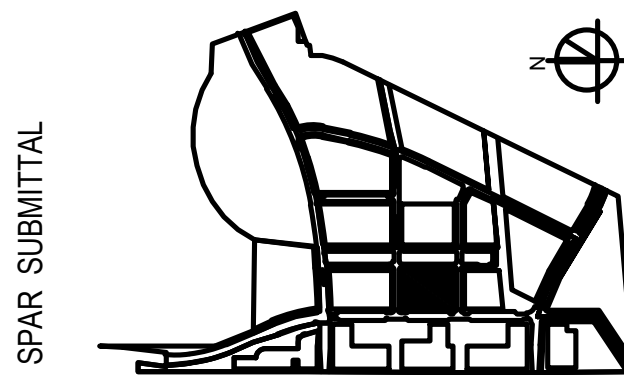

SPAR SUBMITTAL

SUBJECT TO THE BAY MEADOWS
PHASE II DEVELOPMENT AGREEMENT

MU3 DEVELOPMENT PROJECT DATA
RESIDENTIAL BUILDING DATA &
ZONING ANALYSIS

MU3

BAY MEADOWS II
SAN MATEO, CALIFORNIA

© Hart Howerton 2020
The designs and concepts shown are the sole property of Hart Howerton and may not be used without the prior written consent of Hart Howerton.

NOT FOR CONSTRUCTION

4/16/2021

R-A0.00




WILSON
MEANY

BAY MEADOWS
LAND COMPANY

HART HOWERTON
NEW YORK • SAN FRANCISCO

Perkins&Will

Project No: 19-504

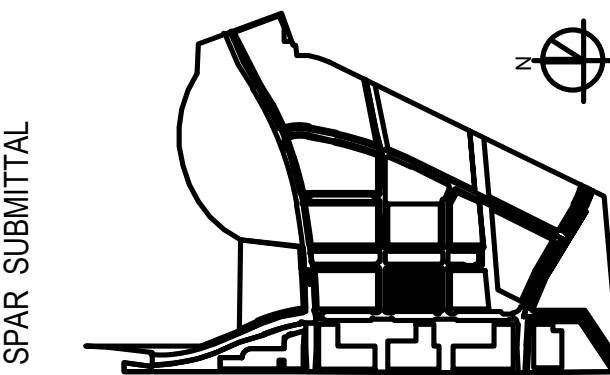

SUBJECT TO THE BAY MEADOWS
PHASE II DEVELOPMENT AGREEMENT

MU3 RESIDENTIAL -
RENDERINGS

MU3

BAY MEADOWS II
SAN MATEO, CALIFORNIA

© Hart Howerton 2020
The designs and concepts shown are the sole property of Hart Howerton
and may not be used without the prior written consent of Hart Howerton.

NOT FOR CONSTRUCTION

4/16/2021

R-A0.01

3 EXITING PLAN - GROUND FLOOR

NTS

ALLOWABLE BUILDING AREA

	ALLOWABLE AREA	AREA A	AREA B	COMPLIES
LEVEL 01	12,000 SF	9,500 SF	5,240 SF	OK
LEVEL 02	12,000 SF	9,900 SF	5,330 SF	OK
LEVEL 03	12,000 SF	9,900 SF	5,330 SF	OK
LEVEL 04	12,000 SF	9,900 SF	5,330 SF	OK

RESIDENTIAL BUILDING EXITING CHART

OCCUPANCY LOAD CALCULATIONS

AREA	RESIDENTIAL (SEE UNIT COUNT TABLE)	OFFICE 180 NSF	ROOF AMENITY ² 1498 NSF	RES PARKING 25,000 GSF
OCCUPANCY GROUP / FUNCTION	R-2	B	B	PARKING GARAGE
OCCUPANCY LOAD FACTOR ¹	200 GSF	150 GSF	15 NSF	200 GSF
OCCUPANTS	252	2	98	125

EXITING CALCULATIONS	REQ'D	PROVIDED	REQ'D	PROVIDED	REQ'D	PROVIDED	REQ'D	PROVIDED
EXIT STAIRS	2	2			2	2	2	2
EXIT DOORWAYS	2	5	1	1	2	2	2	2

1. OCCUPANCY LOAD FACTORS PER CBC 2019 TABLE 1004.5
2. PER CBC 2019 SECTION 1004.7 OUTDOOR AREAS, OCCUPANT LOADS ARE TO BE DETERMINED BY THE BUILDING OFFICIAL IN ACCORDANCE WITH THE ANTICIPATED USE. OCCUPANT LOAD OF 15 NSF SUGGESTED SIMILAR TO UNCONCENTRATED ASSEMBLY FUNCTIONS

OCCUPANCY TABLES

OCCUPANCY LOAD CALCULATIONS - OVERALL BUILDING


Occupancy / Use	Residential (R-2)			Business (A-3)			Parking Garage (S-2)			Roof Amenity (A-3)			Total Floor Occupancy
	Allowed (SF)	Provided (SF)	Occ Load	Allowed (SF)	Provided (SF)	Occ Load	Allowed (SF)	Provided (SF)	Occ Load	Allowed (SF)	Provided (SF)	Occ Load	
Parking Level	0	0	0	n/a	0	0	237,000	32,347	162	n/a	0	0	162
Ground Floor	36,000	14,623	73.1	34,500	180	1.2	n/a	0	0	n/a	0	0	75
Second Floor	36,000	14,888	74.4	n/a	0	0	n/a	0	0	n/a	0	0	75
Third Floor	36,000	14,888	74.4	n/a	0	0	n/a	0	0	n/a	0	0	75
Fourth Floor	36,000	14,888	74.4	n/a	0	0	n/a	0	0	n/a	0	0	75
Fourth Floor Loft	2,340	11.7	n/a	0	0	0	n/a	0	0	0	0	0	12
Roof Terrace	n/a	0	n/a	0	0	0	0	0	749 per pod	1498.0	99.9	100	
TOTAL		61,627	308.1		180	1.2		32,347	162		1498.0	99.9	571

1. PER CBC 2019 SECTION 1004.7 OUTDOOR AREAS, OCCUPANT LOADS ARE TO BE DETERMINED BY THE BUILDING OFFICIAL IN ACCORDANCE WITH THE ANTICIPATED USE. OCCUPANT LOAD OF 15 NSF SUGGESTED SIMILAR TO UNCONCENTRATED ASSEMBLY FUNCTIONS

2. Allowable SF as per CBC table 506.2 and construction type listed above. Sprinkler code to be verified.

OCCUPANCY LOAD CALCULATIONS - INDIVIDUAL UNITS

Residential Unit Summary										
Building	Unit Type	Area (Gross)	First Floor		Second Floor		Third Floor		Fourth Floor	
			# Units	# Occupants	# Units	# Occupants	# Units	# Occupants	# Units	# Occupants
Main Lobby	Unit 1A	300	2	1	2	1	2	0	2	1
	Unit 1B	420	2	2	2	2	2	0	2	2
	Unit 1C	420	2	2	2	2	2	0	2	2
	Unit 1D	420	2	2	2	2	2	0	2	2
	Unit 1E	420	2	2	2	2	2	0	2	2
	Unit 1F	420	2	2	2	2	2	0	2	2
	Unit 1G	420	2	2	2	2	2	0	2	2
	Unit 1H	420	2	2	2	2	2	0	2	2
	Unit 1I	420	2	2	2	2	2	0	2	2
	Unit 1J	420	2	2	2	2	2	0	2	2
One Bedroom	Unit 2A	700	4	0	0	0	0	0	4	1
	Unit 2B	700	4	0	0	0	0	0	4	1
	Unit 2C	700	4	0	0	0	0	0	4	1
	Unit 2D	700	4	0	0	0	0	0	4	1
	Unit 2E	700	4	0	0	0	0	0	4	1
	Unit 2F	700	4	0	0	0	0	0	4	1
	Unit 2G	700	4	0	0	0	0	0	4	1
	Unit 2H	700	4	0	0	0	0	0	4	1
	Unit 2I	700	4	0	0	0	0	0	4	1
	Unit 2J	700	4	0	0	0	0	0	4	1
One Bedroom Loft	Unit 3A	700	4	1	2	2	2	2	2	2
	Unit 3B	700	4	1	2	2	2	2	2	2
	Unit 3C	700	4	1	2	2	2	2	2	2
	Unit 3D	700	4	1	2	2	2	2	2	2
	Unit 3E	700	4	1	2	2	2	2	2	2
	Unit 3F	700	4	1	2	2	2	2	2	2
	Unit 3G	700	4	1	2	2	2	2	2	2
	Unit 3H	700	4	1	2	2	2	2	2	2
	Unit 3I	700	4	1	2	2	2	2	2	2
	Unit 3J	700	4	1	2	2	2	2	2	2
Two Bedroom	Unit 4A	1100	6	2	12	0	0	0	6	2
	Unit 4B	1100	6	2	12	0	0	0	6	2
	Unit 4C	1100	6	2	12	0	0	0	6	2
	Unit 4D	1100	6	2	12	0	0	0	6	2
	Unit 4E	1100	6	2	12	0	0	0	6	2
	Unit 4F	1100	6	2	12	0	0	0	6	2
	Unit 4G	1100	6	2	12	0	0	0	6	2
	Unit 4H	1100	6	2	12	0	0	0	6	2
	Unit 4I	1100	6	2	12	0	0	0	6	2
	Unit 4J	1100	6	2	12	0	0	0	6	2
Total Occupants										
	Unit 1A	1100	6	2	12	0	0	0	6	2

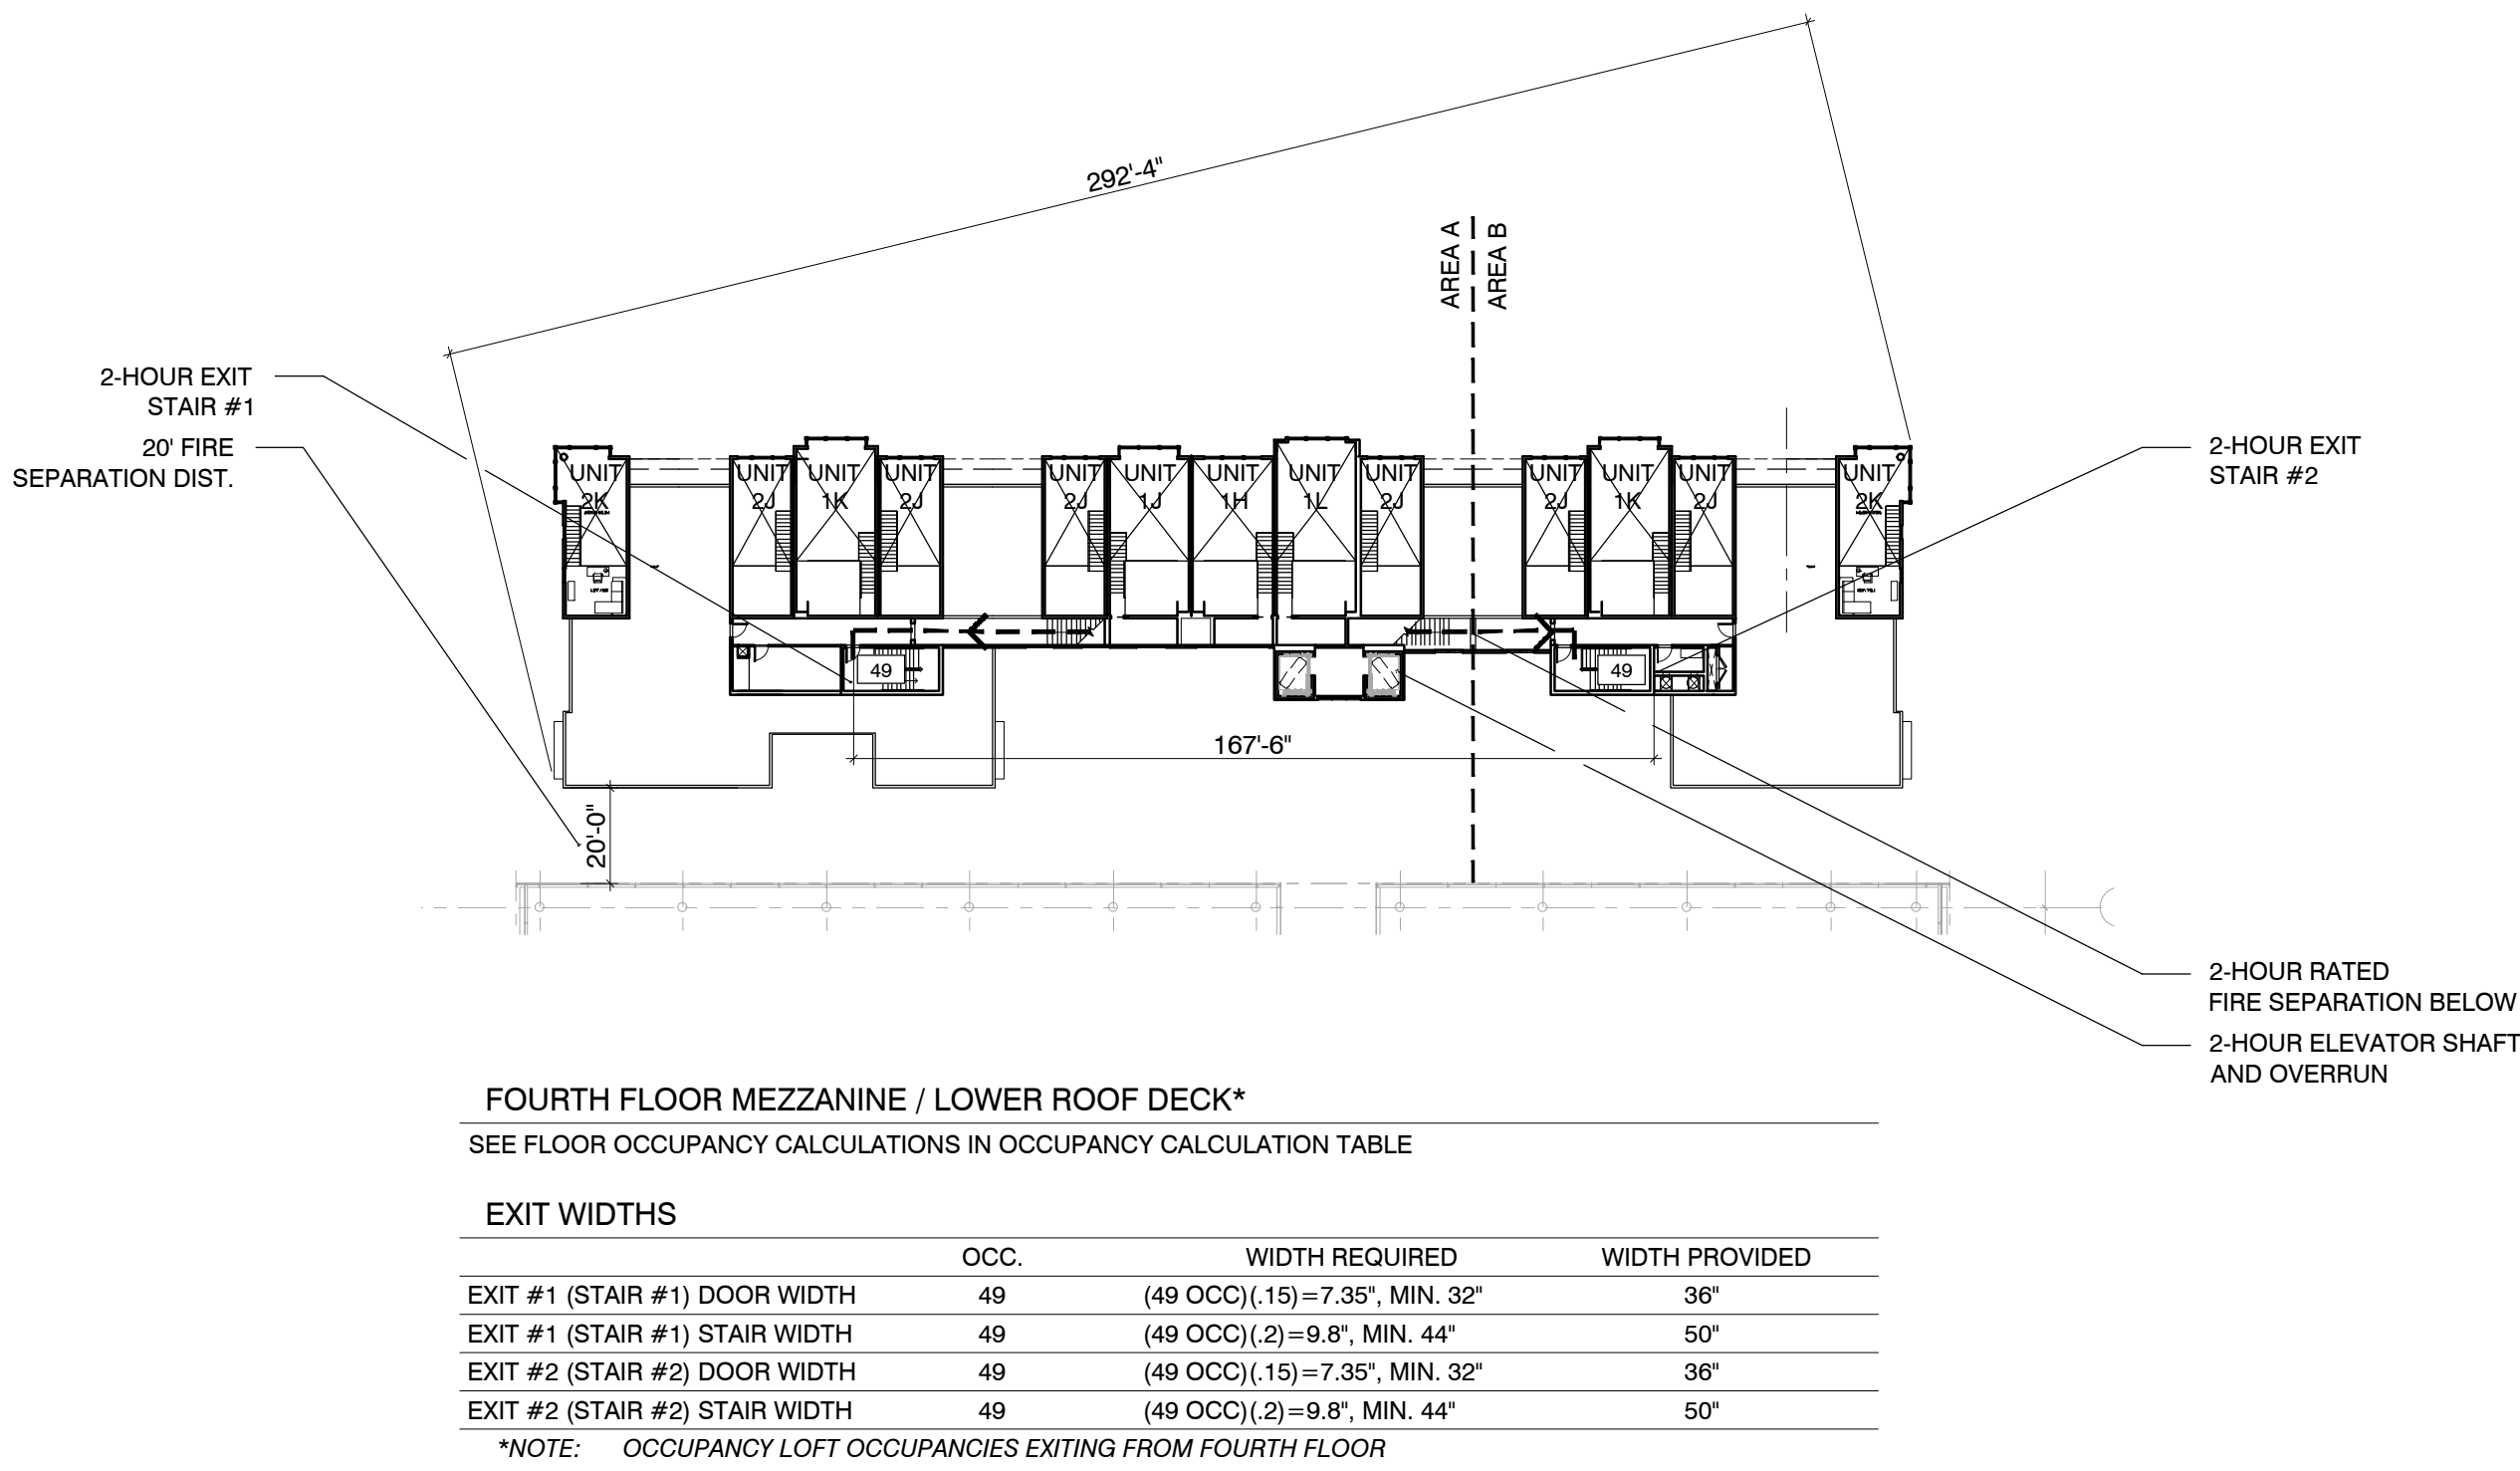


FOURTH FLOOR MEZZANINE / LOWER ROOF DECK*

SEE FLOOR OCCUPANCY CALCULATIONS IN OCCUPANCY CALCULATION TABLE

EXIT WIDTHS	OCC.	WIDTH REQUIRED	WIDTH PROVIDED
EXIT #1 (STAIR #1) DOOR WIDTH	49	(49 OCC)(.15)=7.35', MIN. 32"	36"
EXIT #1 (STAIR #1) STAIR WIDTH	49	(49 OCC)(.2)=9.8', MIN. 44"	50"
EXIT #2 (STAIR #2) DOOR WIDTH	49	(49 OCC)(.15)=7.35', MIN. 32"	36"
EXIT #2 (STAIR #2) STAIR WIDTH	49	(49 OCC)(.2)=9.8', MIN. 44"	50"

*NOTE: OCCUPANCY LOFT OCCUPANCIES EXITING FROM FOURTH FLOOR

2 | EXITING PLAN - FOURTH FLOOR MEZZANINE NTS

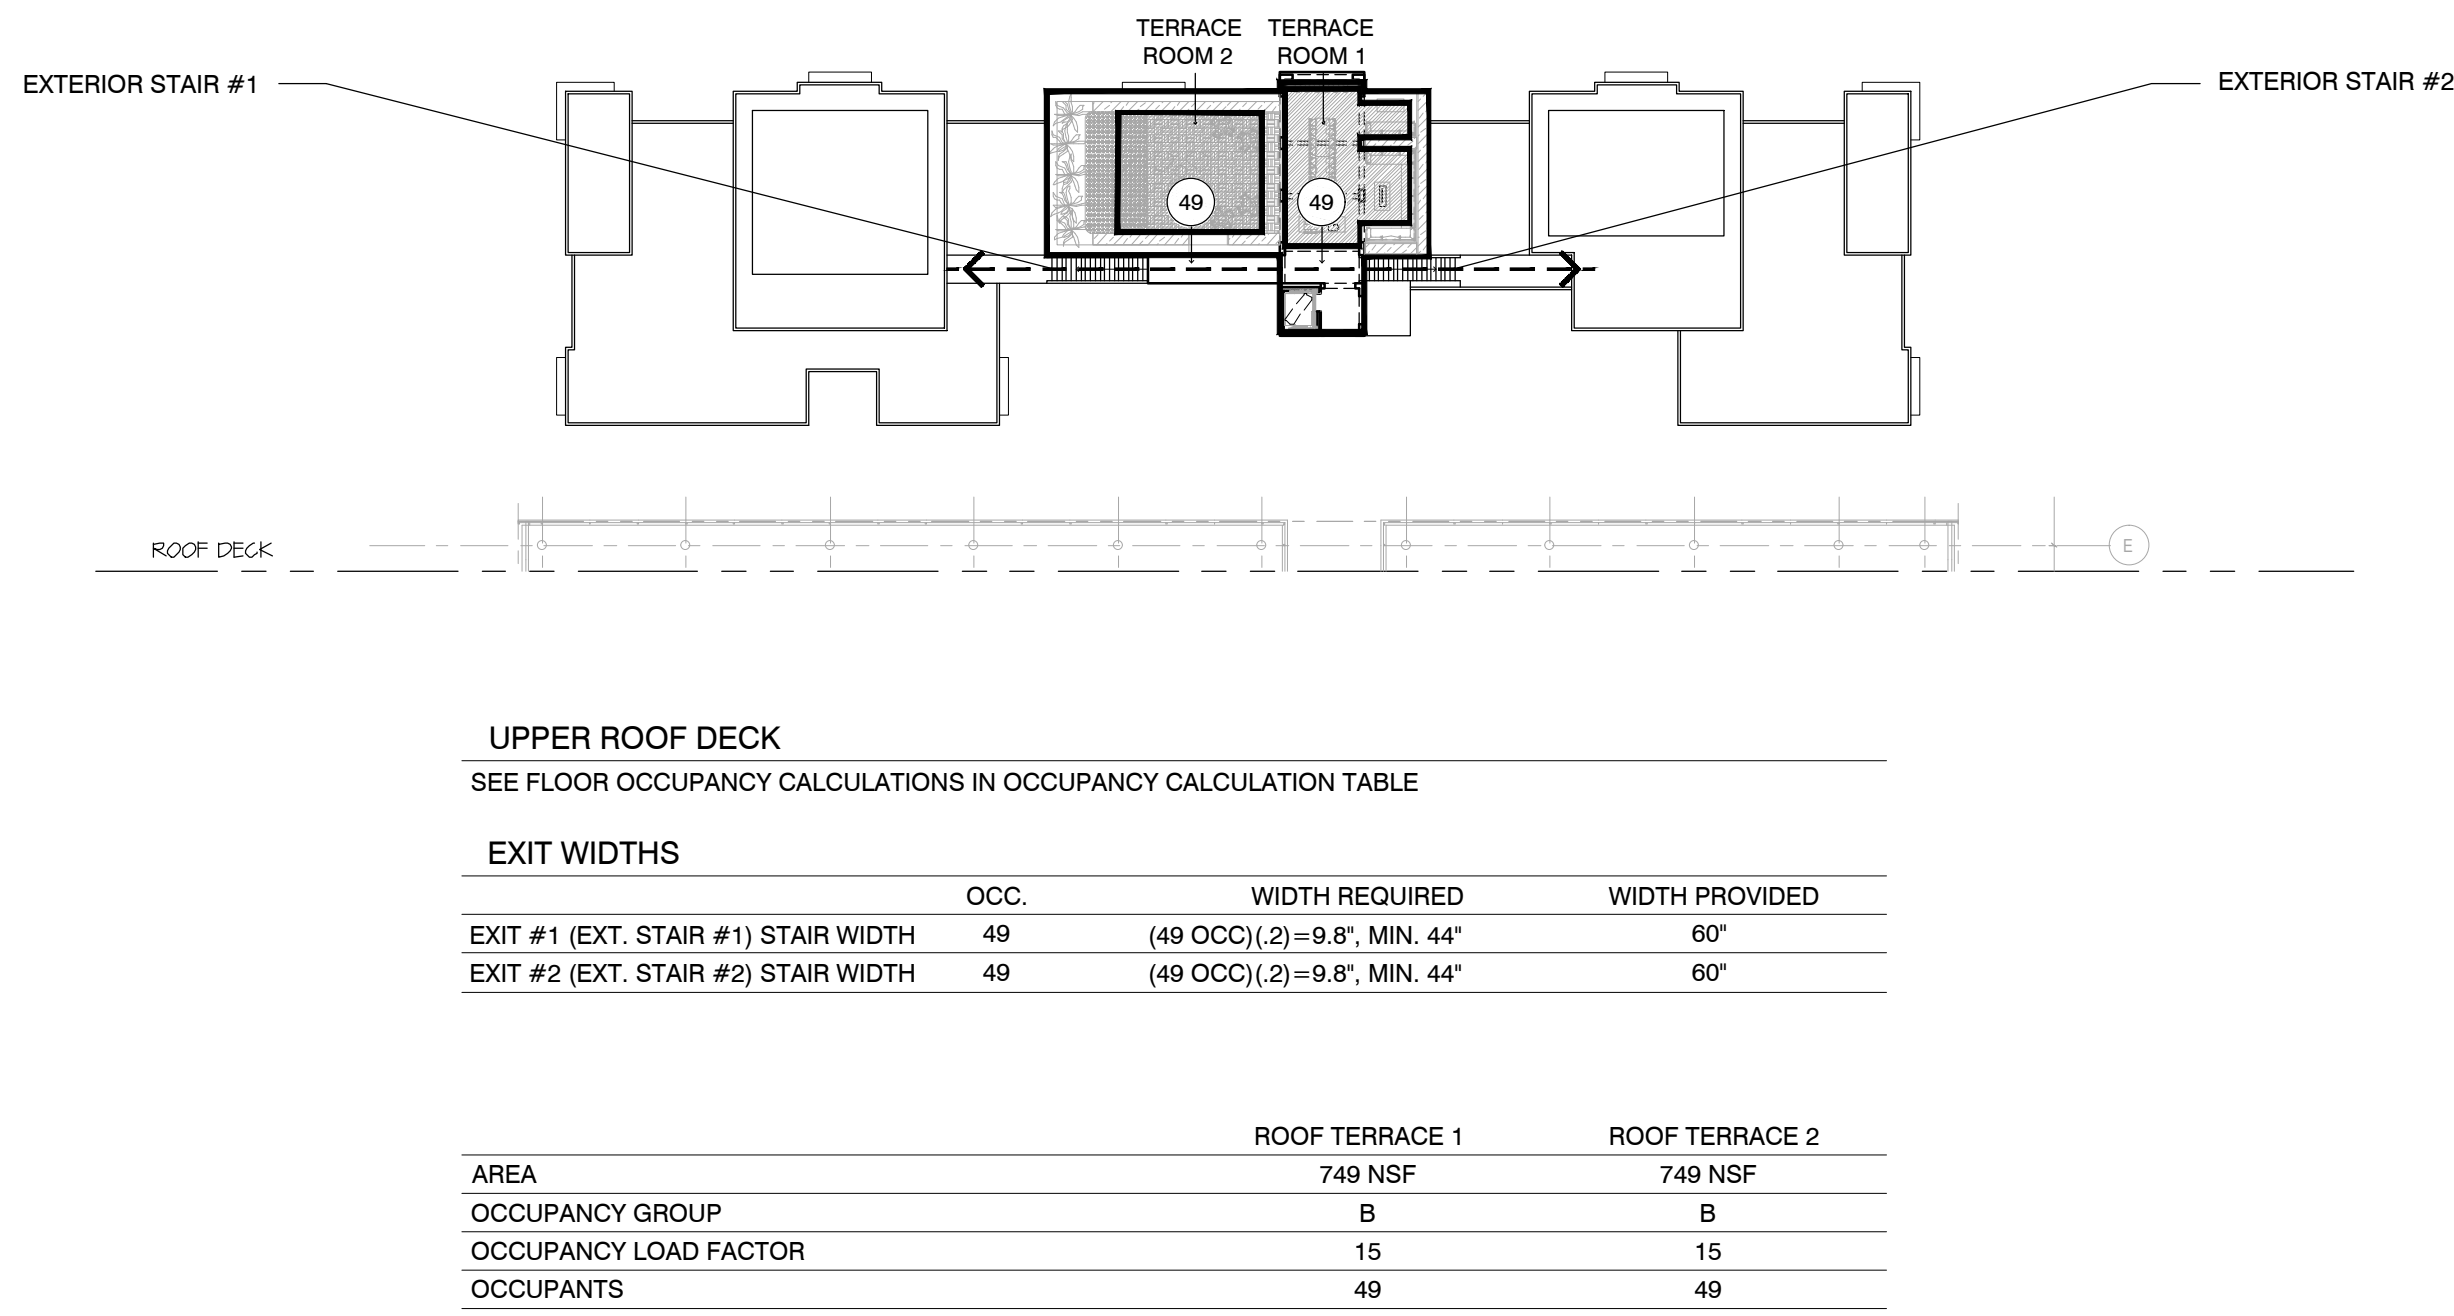


UPPER ROOF DECK

SEE FLOOR OCCUPANCY CALCULATIONS IN OCCUPANCY CALCULATION TABLE

EXIT WIDTHS	OCC.	WIDTH REQUIRED	WIDTH PROVIDED
EXIT #1 (EXT. STAIR #1) STAIR WIDTH	49	(49 OCC)(.2)=9.8', MIN. 44"	60"
EXIT #2 (EXT. STAIR #2) STAIR WIDTH	49	(49 OCC)(.2)=9.8', MIN. 44"	60"

	ROOF TERRACE 1	ROOF TERRACE 2
AREA	749 NSF	749 NSF
OCCUPANCY GROUP	B	B
OCCUPANCY LOAD FACTOR	15	15
OCCUPANTS	49	49

1 | EXITING PLAN - ROOF PLAN NTS

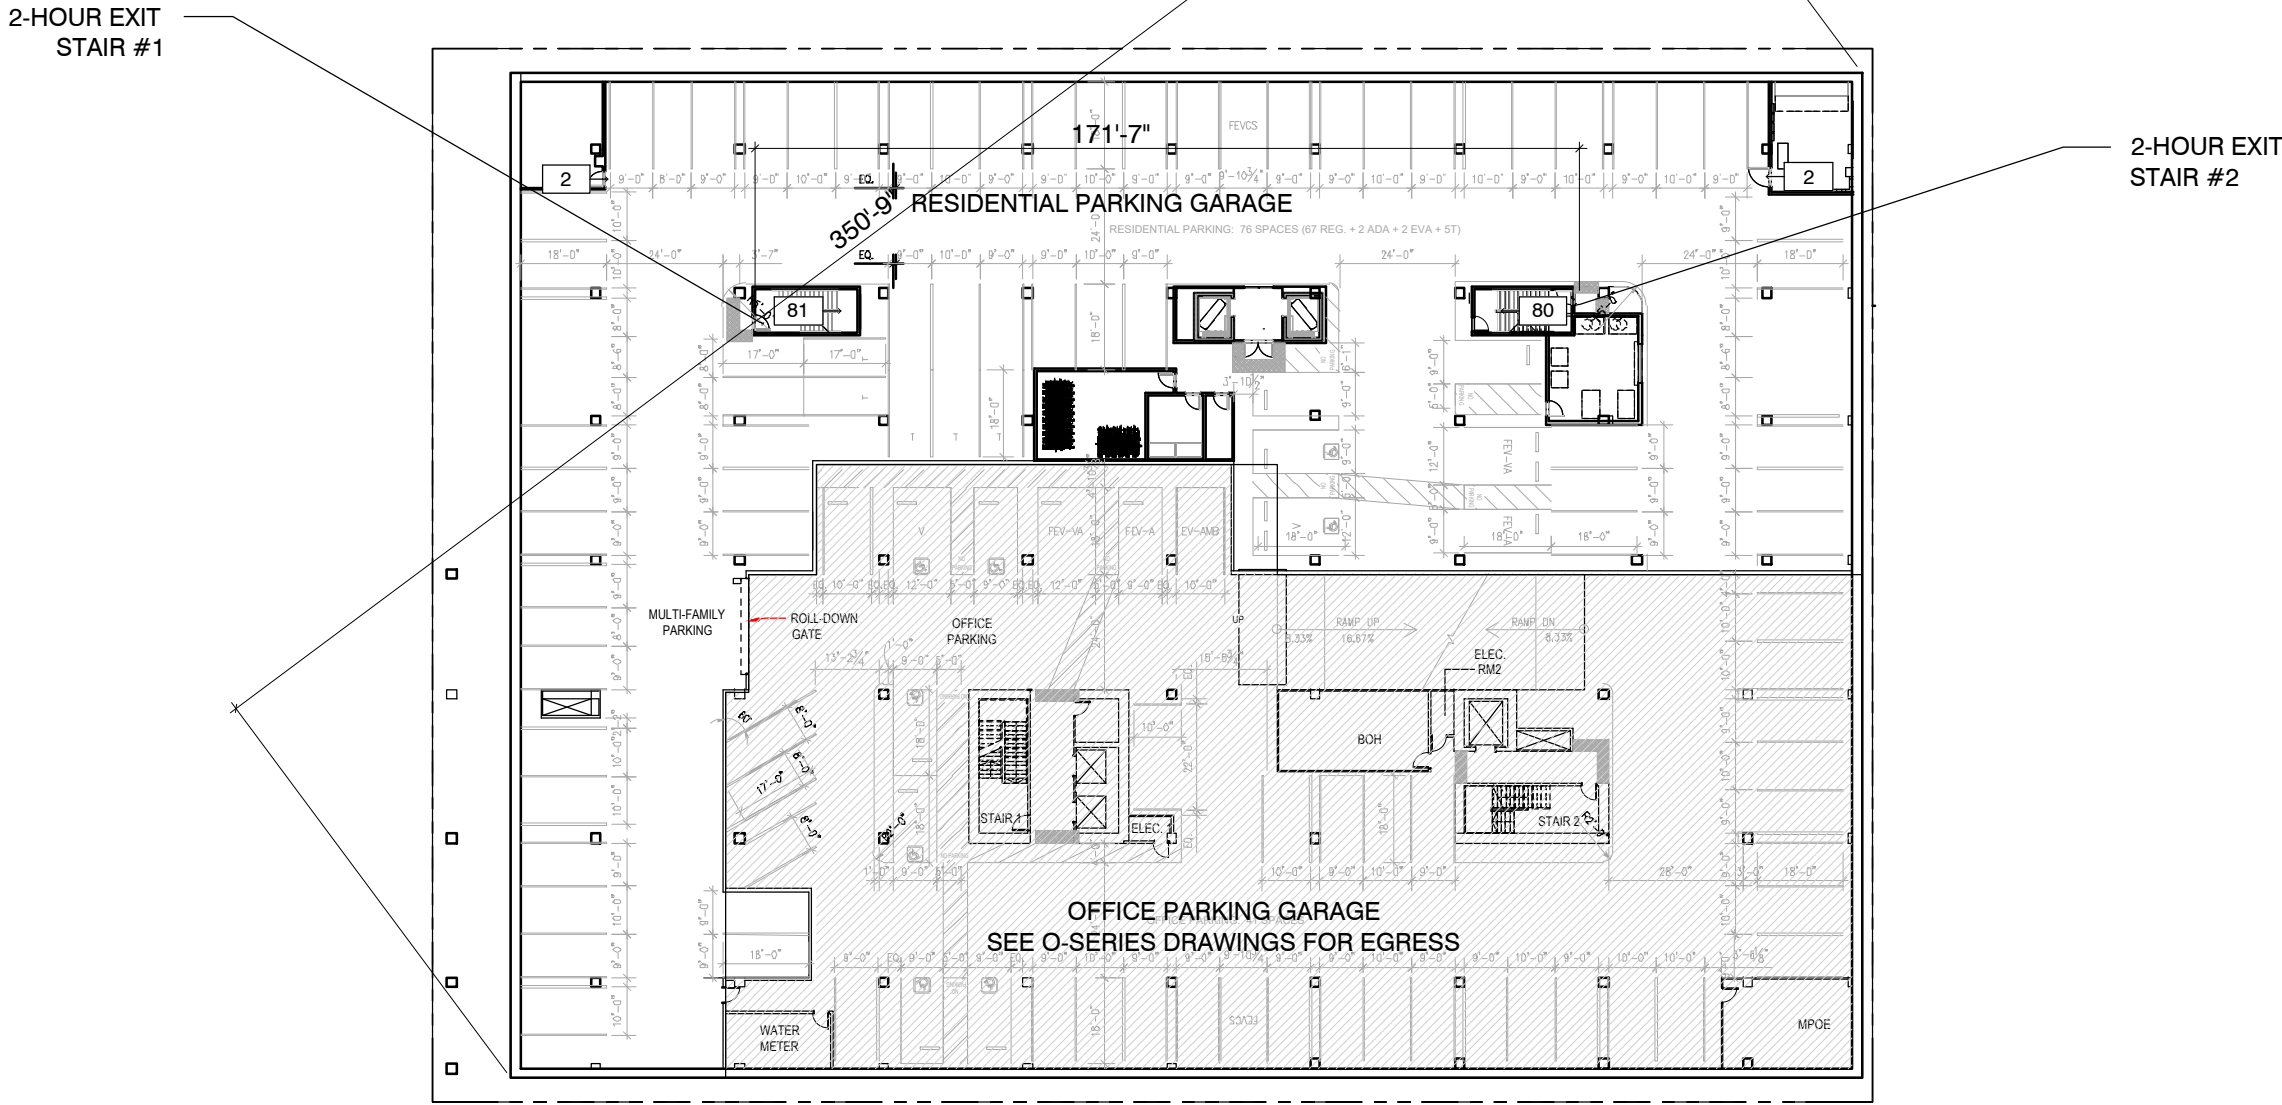

RESIDENTIAL PARKING GARAGE

SEE FLOOR OCCUPANCY CALCULATIONS IN OCCUPANCY CALCULATION TABLE

EXIT WIDTHS	OCC.	WIDTH REQUIRED	WIDTH PROVIDED
EXIT #1 (STAIR #1) DOOR WIDTH	81	(81 OCC)(.15)=12.15', MIN. 32"	36"
EXIT #1 (STAIR #1) STAIR WIDTH	81	(81 OCC)(.2)=16.2', MIN. 44"	50"
EXIT #2 (STAIR #2) DOOR WIDTH	81	(81 OCC)(.15)=12.15', MIN. 32"	36"
EXIT #2 (STAIR #2) STAIR WIDTH	81	(81 OCC)(.2)=16.2', MIN. 44"	50"


*NOTE: OCCUPANCY CALCULATIONS FOR RESIDENTIAL PARKING GARAGE ONLY

3 | EXITING PLAN - RES. PARKING GARAGE NTS



Perkins&Will

Project No: 19-504

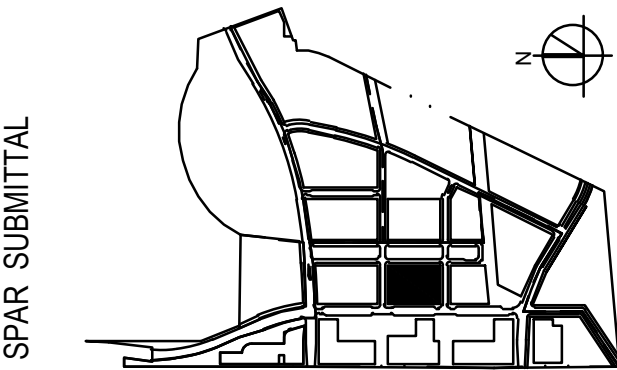

SUBJECT TO THE BAY MEADOWS
PHASE II DEVELOPMENT AGREEMENT

MU3 RESIDENTIAL - EXITING PLANS

MU3

BAY MEADOWS II

SAN MATEO, CALIFORNIA

© Hart Howerton 2020
The designs and concepts shown are the sole property of Hart Howerton
and may not be used without the prior written consent of Hart Howerton.

NOT FOR CONSTRUCTION

4/16/2021

R-A0.03


FP-01 AREA CALCULATIONS

SECTION	LENGTH	WIDTH	AREA
1	43'-5"	16'-2 1/4"	703 SQ. FT.
2	42'-2"	19'-3 3/4"	814 SQ. FT.
3	13'-9"	34'-0"	468 SQ. FT.
4	21'-0"	28'-0"	588 SQ. FT.
5	13'-6 1/4"	34'-0"	459 SQ. FT.
6	17'-6"	36'-0"	630 SQ. FT.
7	13'-6"	34'-0"	459 SQ. FT.
8	21'-2 3/4"	24'-5 3/4"	519 SQ. FT.
9	14'-7 1/4"	24'-5 3/4"	517 SQ. FT.
10	21'-0"	34'-2 1/4"	718 SQ. FT.
11	31'-0 1/2"	40'-2 1/4"	1246 SQ. FT.
12*	17'-6"	38'-0"	665 SQ. FT.
13*	13'-6 3/4"	18'-2"	246 SQ. FT.
14	21'-0"	28'-0"	588 SQ. FT.
15	15'-10"	13'-7"	214 SQ. FT.
16	13'-5 1/2"	34'-0"	459 SQ. FT.
17	17'-6"	36'-0"	630 SQ. FT.
18	13'-6 1/2"	34'-0"	459 SQ. FT.
19	21'-0"	28'-0"	588 SQ. FT.
20	13'-9"	34'-0"	468 SQ. FT.
21	47'-2"	19'-3 3/4"	911 SQ. FT.
22	48'-5"	16'-2 1/4"	784 SQ. FT.
23	24'-11 1/2"	7'-2 1/4"	395 SQ. FT.
24	30'-6"	7'-2"	219 SQ. FT.
25	7'-11 1/2"	14'-5 1/2"	115 SQ. FT.
26	16'-10 3/4"	27'-4 1/2"	463 SQ. FT.
	29'-2 3/4"	11'-0"	321 SQ. FT.
ZONING SUBTOTAL			14,646 SQ. FT.
A	7'-11"	16'-0"	127 SQ. FT.
TOTAL			14,773 SQ. FT.

*AREAS DEVOTED TO ACTIVE USE


FP-02-FP-04 AREA CALCULATIONS

SECTION	LENGTH	WIDTH	AREA
1	43'-5"	16'-2 1/4"	703 SQ. FT.
2	2'-0"	12'-0"	24 SQ. FT.
3	42'-2"	19'-3 1/2"	814 SQ. FT.
4	13'-9"	34'-0"	468 SQ. FT.
5	2'-0"	10'-0"	20 SQ. FT.
6	12'-0"	2'-0"	24 SQ. FT.
7	86'-6"	28'-0"	2418 SQ. FT.
8	15'-1 3/4"	18'-4"	278 SQ. FT.
9	44'-6"	6'-0"	267 SQ. FT.
10	17'-6"	2'-0"	35 SQ. FT.
11	13'-0"	2'-0"	26 SQ. FT.
12	56'-10"	0'-0"	352 SQ. FT.
13	79'-6"	40'-0 3/4"	3195 SQ. FT.
14	13'-0"	2'-0"	26 SQ. FT.
15	17'-10"	4'-0"	71 SQ. FT.
16	10'-2 3/4"	10'-8 3/4"	109 SQ. FT.
17	26'-6 3/4"	7'-0 1/2"	193 SQ. FT.
18	86'-2 1/2"	28'-0"	2422 SQ. FT.
19	44'-6"	6'-0"	267 SQ. FT.
20	17'-6"	2'-0"	35 SQ. FT.
21	13'-0"	2'-0"	26 SQ. FT.
22	11'-11 1/4"	35'-5"	424 SQ. FT.
23	36'-5 1/4"	16'-2 1/4"	590 SQ. FT.
24	2'-0"	12'-0"	24 SQ. FT.
25	35'-1 3/4"	19'-3 1/4"	679 SQ. FT.
26	13'-9"	34'-0"	468 SQ. FT.
27	2'-0"	10'-0"	20 SQ. FT.
28	12'-0"	2'-0"	24 SQ. FT.
29	8'-11"	11'-8"	105 SQ. FT.
30	12'-0"	2'-0"	24 SQ. FT.
31	20'-3"	46'-10"	519 SQ. FT.
32	9'-4"	6'-0"	57 SQ. FT.
33	10'-4"	4'-3 1/2"	46 SQ. FT.
34	5'-5"	24'-11"	136 SQ. FT.
A	---	---	EXEMPT - STAIRS
B	---	---	EXEMPT - ELEV.
C	---	---	EXEMPT - ELEV.
D	---	---	EXEMPT - STAIRS
SUBTOTAL			14,888 SQ. FT.

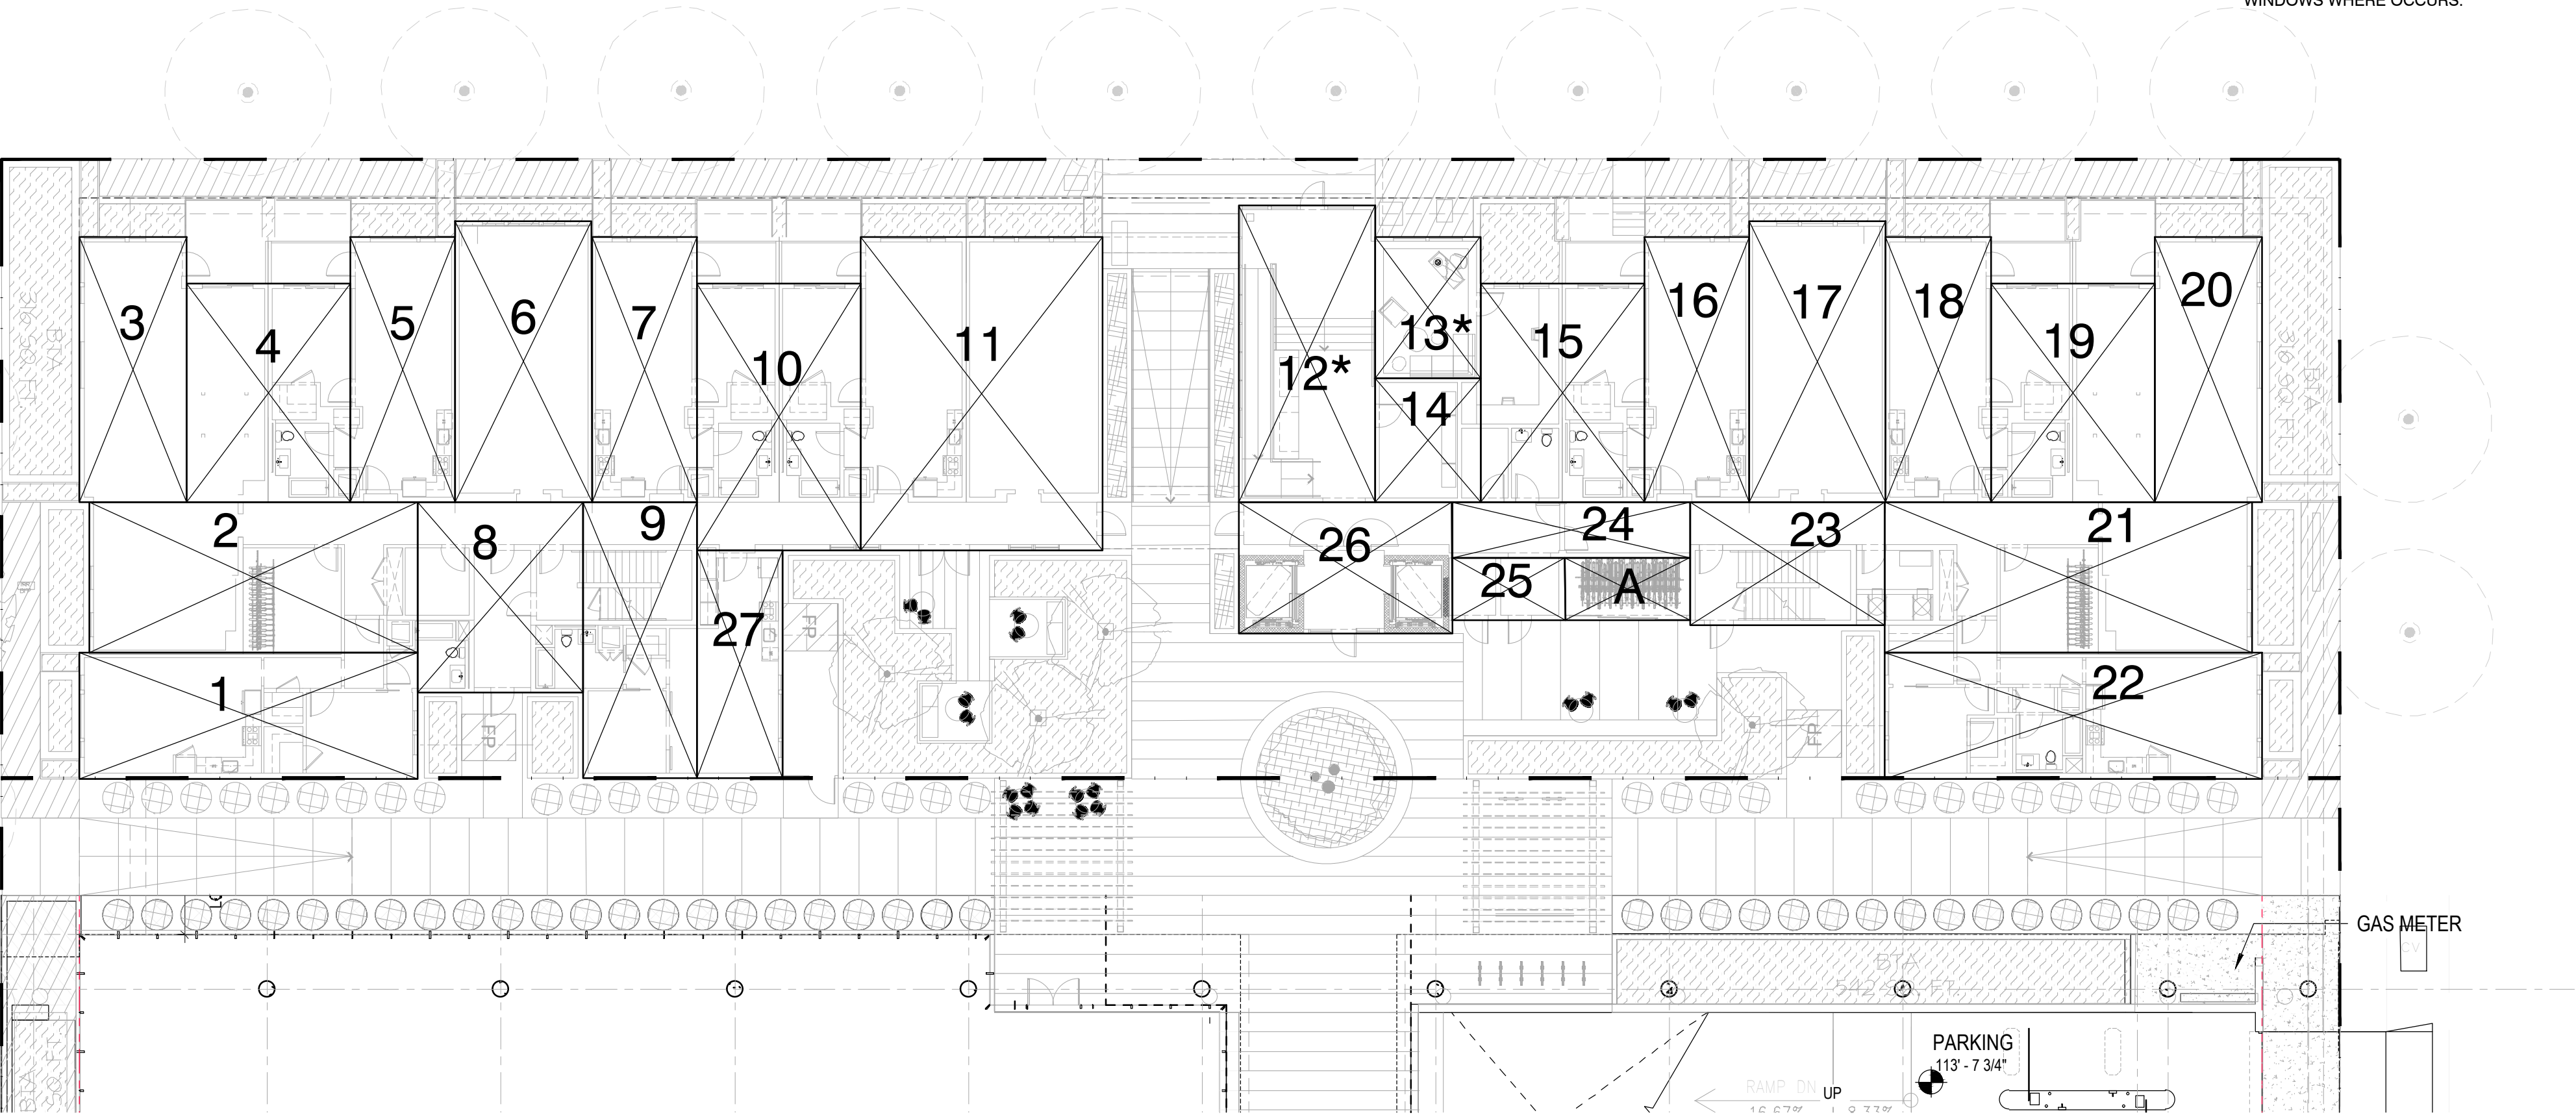


2 AREA CALCULATIONS - GROUND FLOOR PLAN

1/16"=1'-0"

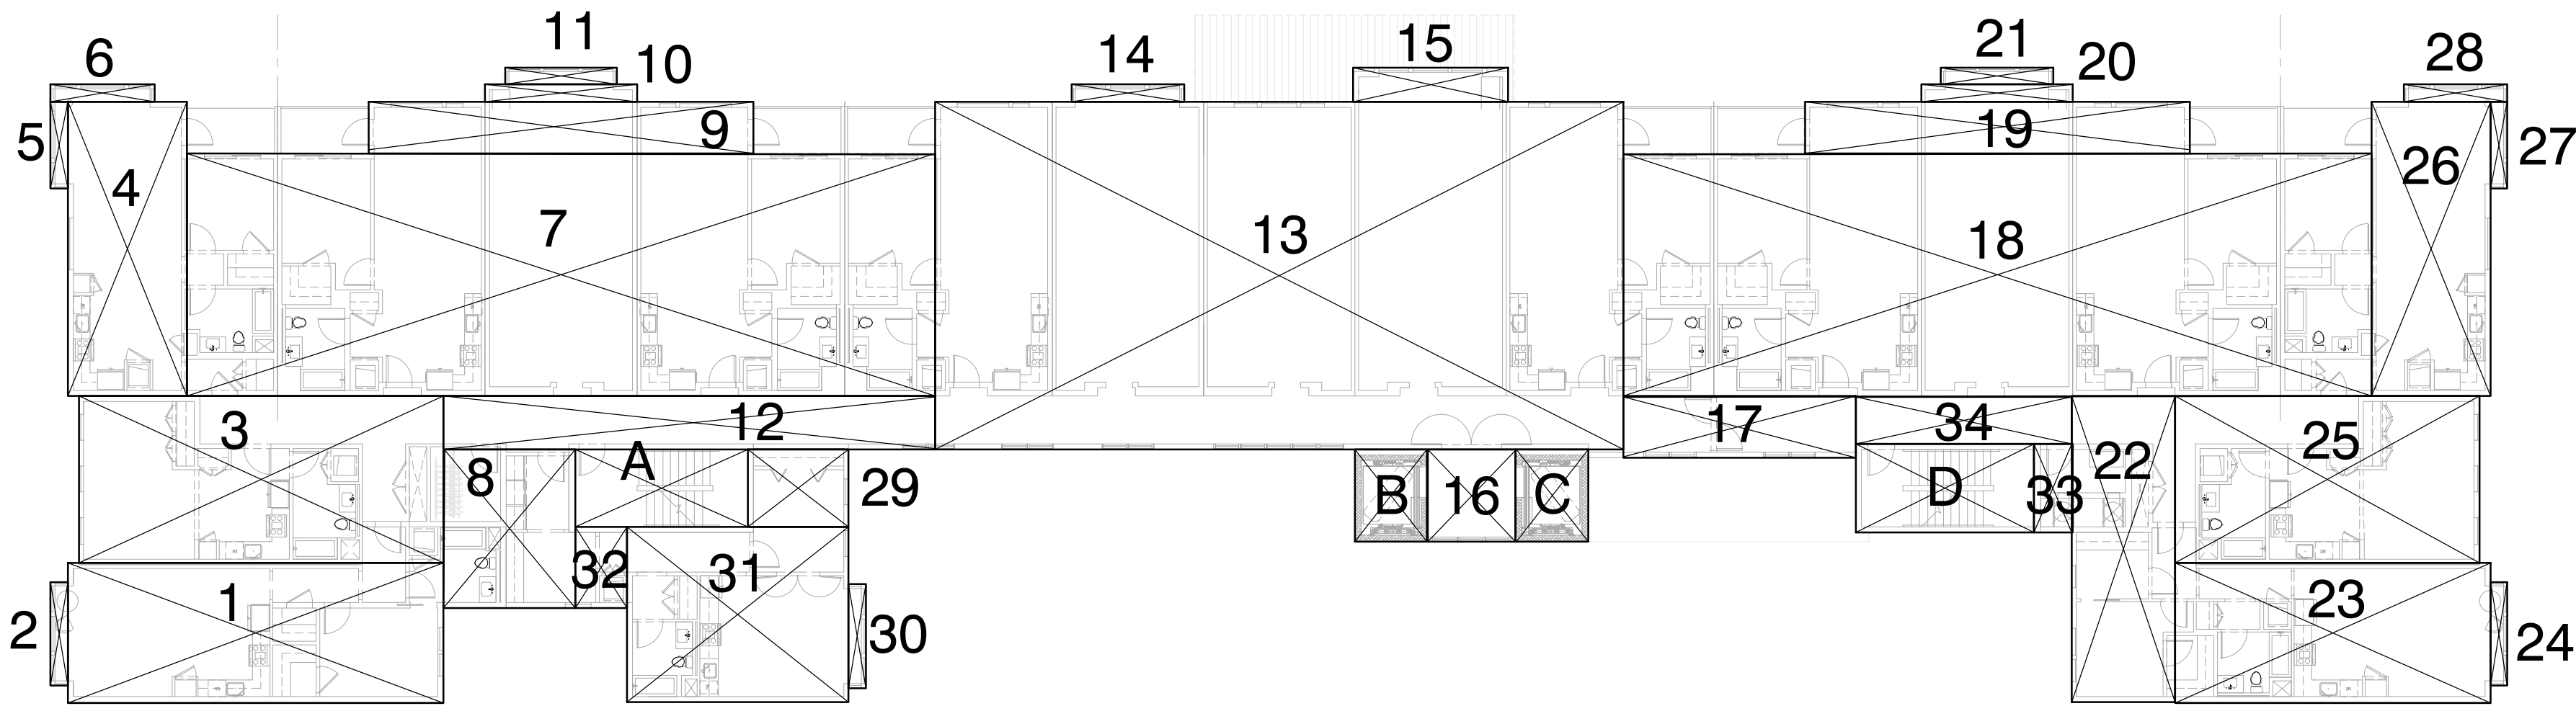

1 AREA CALCULATIONS - SECOND THRU FOURTH FLOOR

1/16"=1'-0"

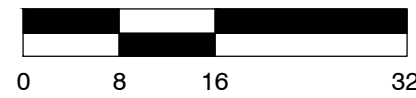

UNIT PLAN NOTES

1. EXAMPLE OF INTERIOR CONFIGURATION;
MIRROR OPTIONS SIMILAR. BAY
WINDOWS WHERE OCCURS.


WILSON
MEANY

BAY MEADOWS
LAND COMPANY

HART HOWERTON
NEW YORK · SAN FRANCISCO

Perkins&Will

Project No: 19-504

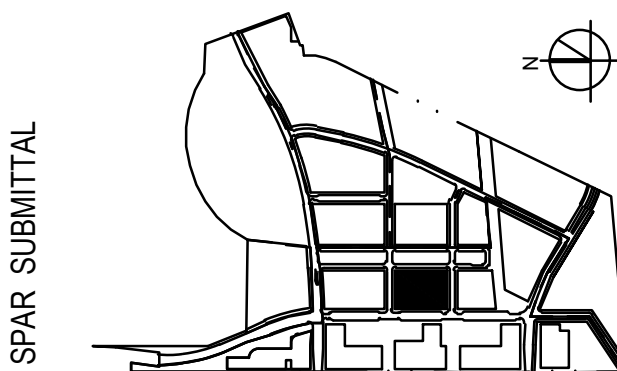

SUBJECT TO THE BAY MEADOWS
PHASE II DEVELOPMENT AGREEMENT

MU3 RESIDENTIAL - AREA PLANS

MU3

BAY MEADOWS II

SAN MATEO, CALIFORNIA


© Hart Howerton 2020
The designs and concepts shown are the sole property of Hart Howerton
and may not be used without the prior written consent of Hart Howerton.

NOT FOR CONSTRUCTION

4/16/2021

R-A0.04


FP-04-LOFT AREA CALCULATIONS			
SECTION	LENGTH	WIDTH	AREA
1	13'-9"	34'-0"	468 SQ. FT.
2	2'-0"	10'-0"	20 SQ. FT.
3	12'-0"	2'-0"	24 SQ. FT.
4	23'-2"	10'-4"	239 SQ. FT.
5	44'-6"	39'-6"	1758 SQ. FT.
6	17'-6"	2'-0"	35 SQ. FT.
7	13'-0"	2'-0"	26 SQ. FT.
8	79'-6"	34'-0"	2703 SQ. FT.
9	13'-0"	2'-0"	26 SQ. FT.
10	17'-6"	4'-0"	70 SQ. FT.
11	44'-6"	34'-0"	1513 SQ. FT.
12	17'-6"	2'-0"	35 SQ. FT.
13	13'-0"	2'-0"	26 SQ. FT.
14	17'-2"	10'-4"	179 SQ. FT.
15	13'-9"	34'-0"	468 SQ. FT.
16	2'-0"	10'-0"	20 SQ. FT.
17	12'-0"	2'-0"	24 SQ. FT.
18	6'-2"	15'-10"	98 SQ. FT.
19	6'-2"	28'-9"	178 SQ. FT.
20	5'-6"	38'-7 1/2"	212 SQ. FT.
A	---	---	EXEMPT - STAIRS
B	---	---	EXEMPT - VENT
C	---	---	EXEMPT - ELEV.
D	---	---	EXEMPT - STAIRS
SUBTOTAL			8,121 SQ. FT.

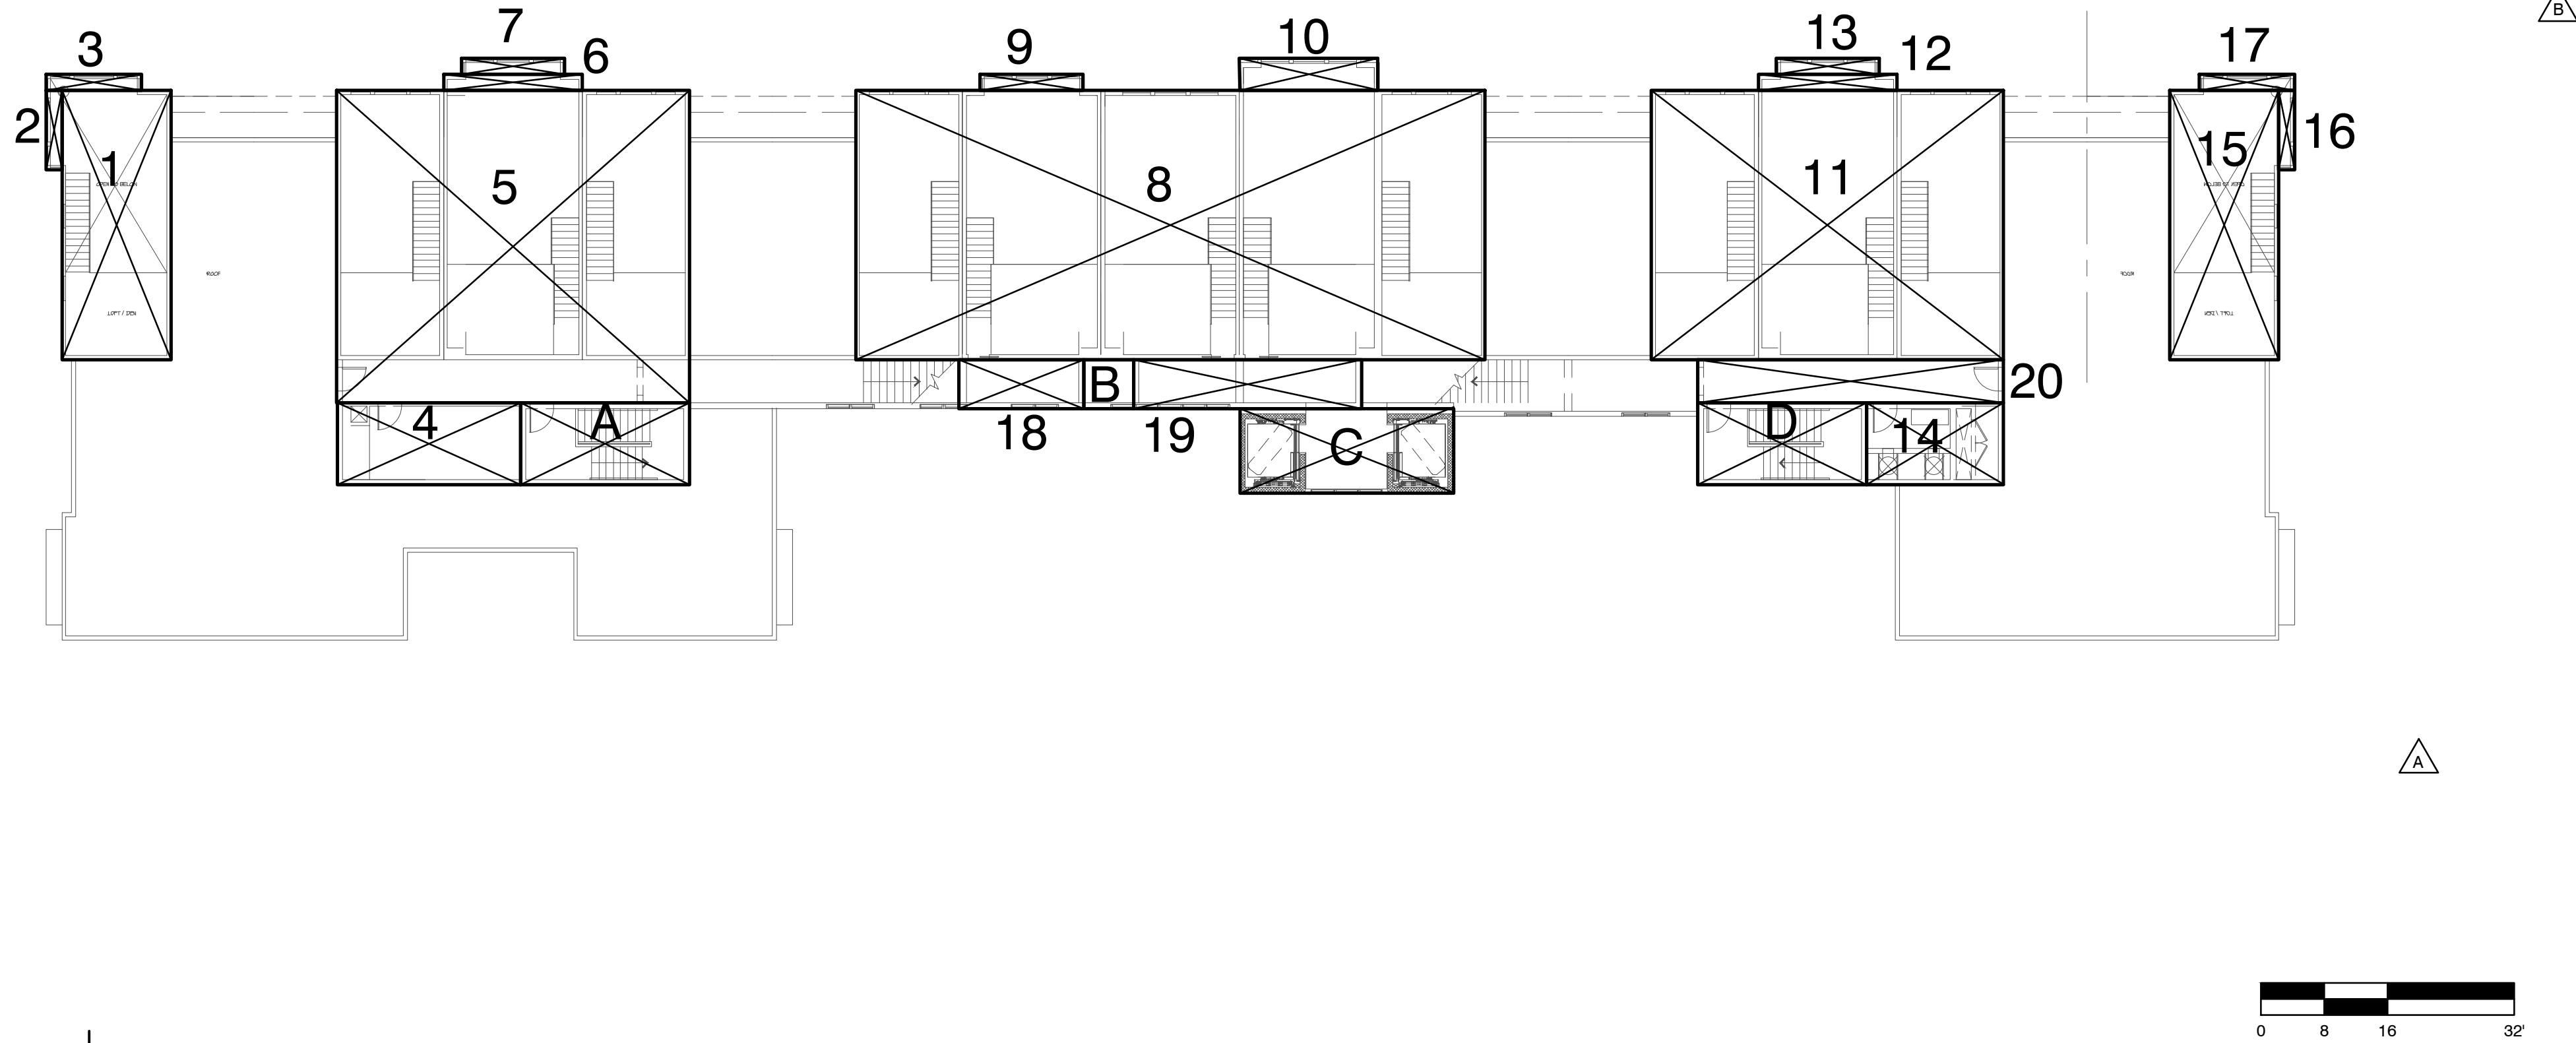

1 | AREA CALCULATIONS - LOFT FLOOR PLAN 1/16"=1'-0"



Project No: 19-504

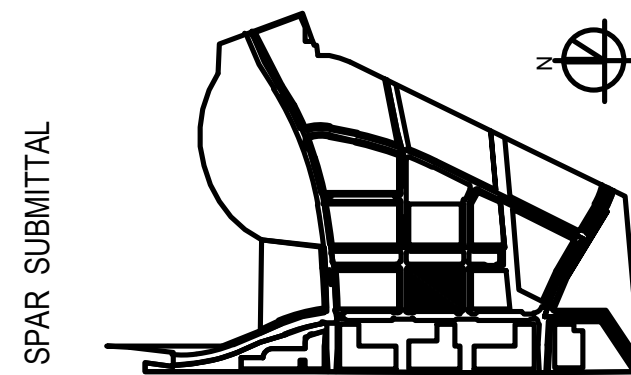

SUBJECT TO THE BAY MEADOWS
PHASE II DEVELOPMENT AGREEMENT

MU3 RESIDENTIAL - AREA PLANS

MU3

BAY MEADOWS II


SAN MATEO, CALIFORNIA

© Hart Howerton 2020
The designs and concepts shown are the sole property of Hart Howerton and may not be used without the prior written consent of Hart Howerton.

NOT FOR CONSTRUCTION

4/16/2021

R-A0.05

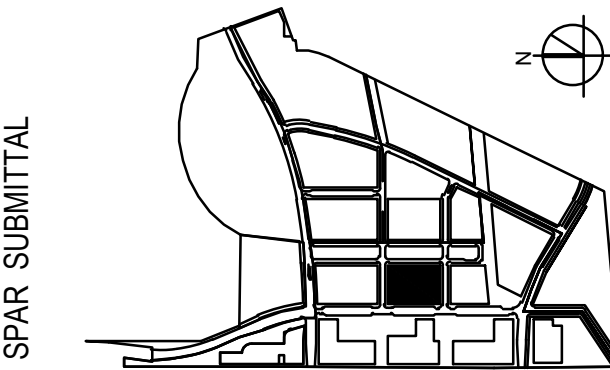

SUBJECT TO THE BAY MEADOWS
PHASE II DEVELOPMENT AGREEMENT


MU3
BAY MEADOWS II
SAN MATEO, CALIFORNIA

© Hart Howerton 2020
The designs and concepts shown are the sole property of Hart Howerton
and may not be used without the prior written consent of Hart Howerton.

NOT FOR CONSTRUCTION

4/16/2021

R-A0.06

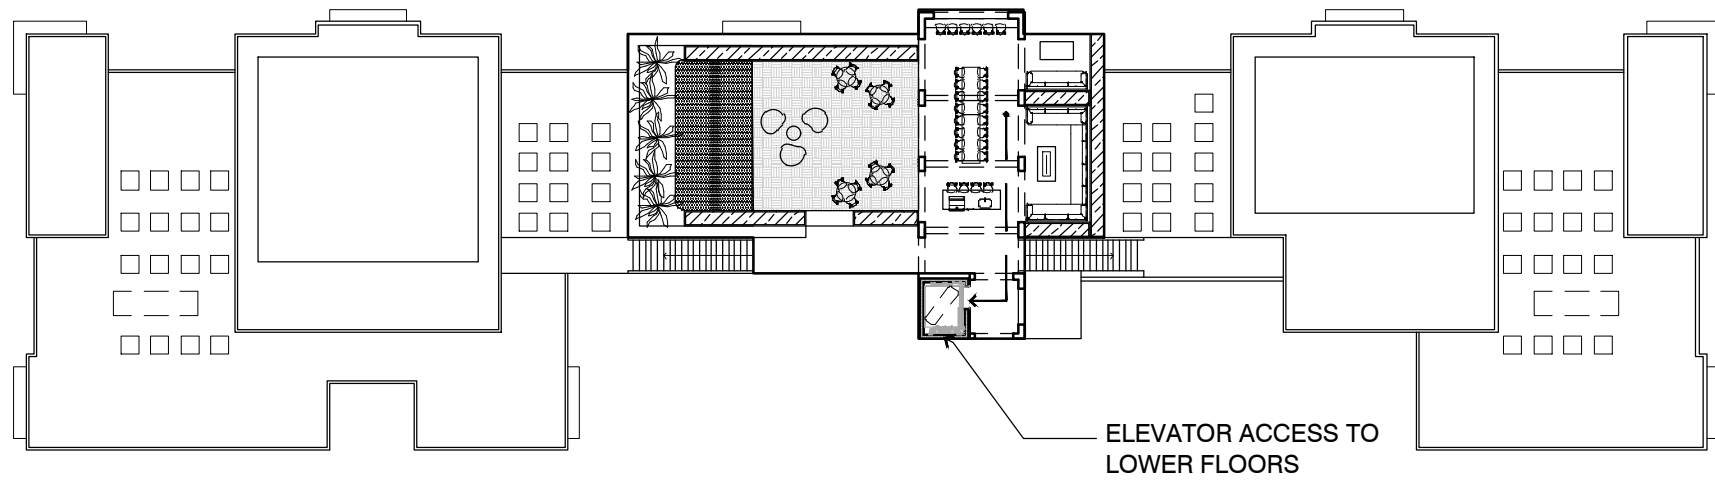


3 | ACCESSIBLE ROUTES - ROOF PLAN

1/32" = 1'-0"




ACCESSIBLE PATH TO AND
FROM HILLSDALE CALTRAIN
STATION AND SAM TRANS
(SEE KEY MAP TO THE LEFT)

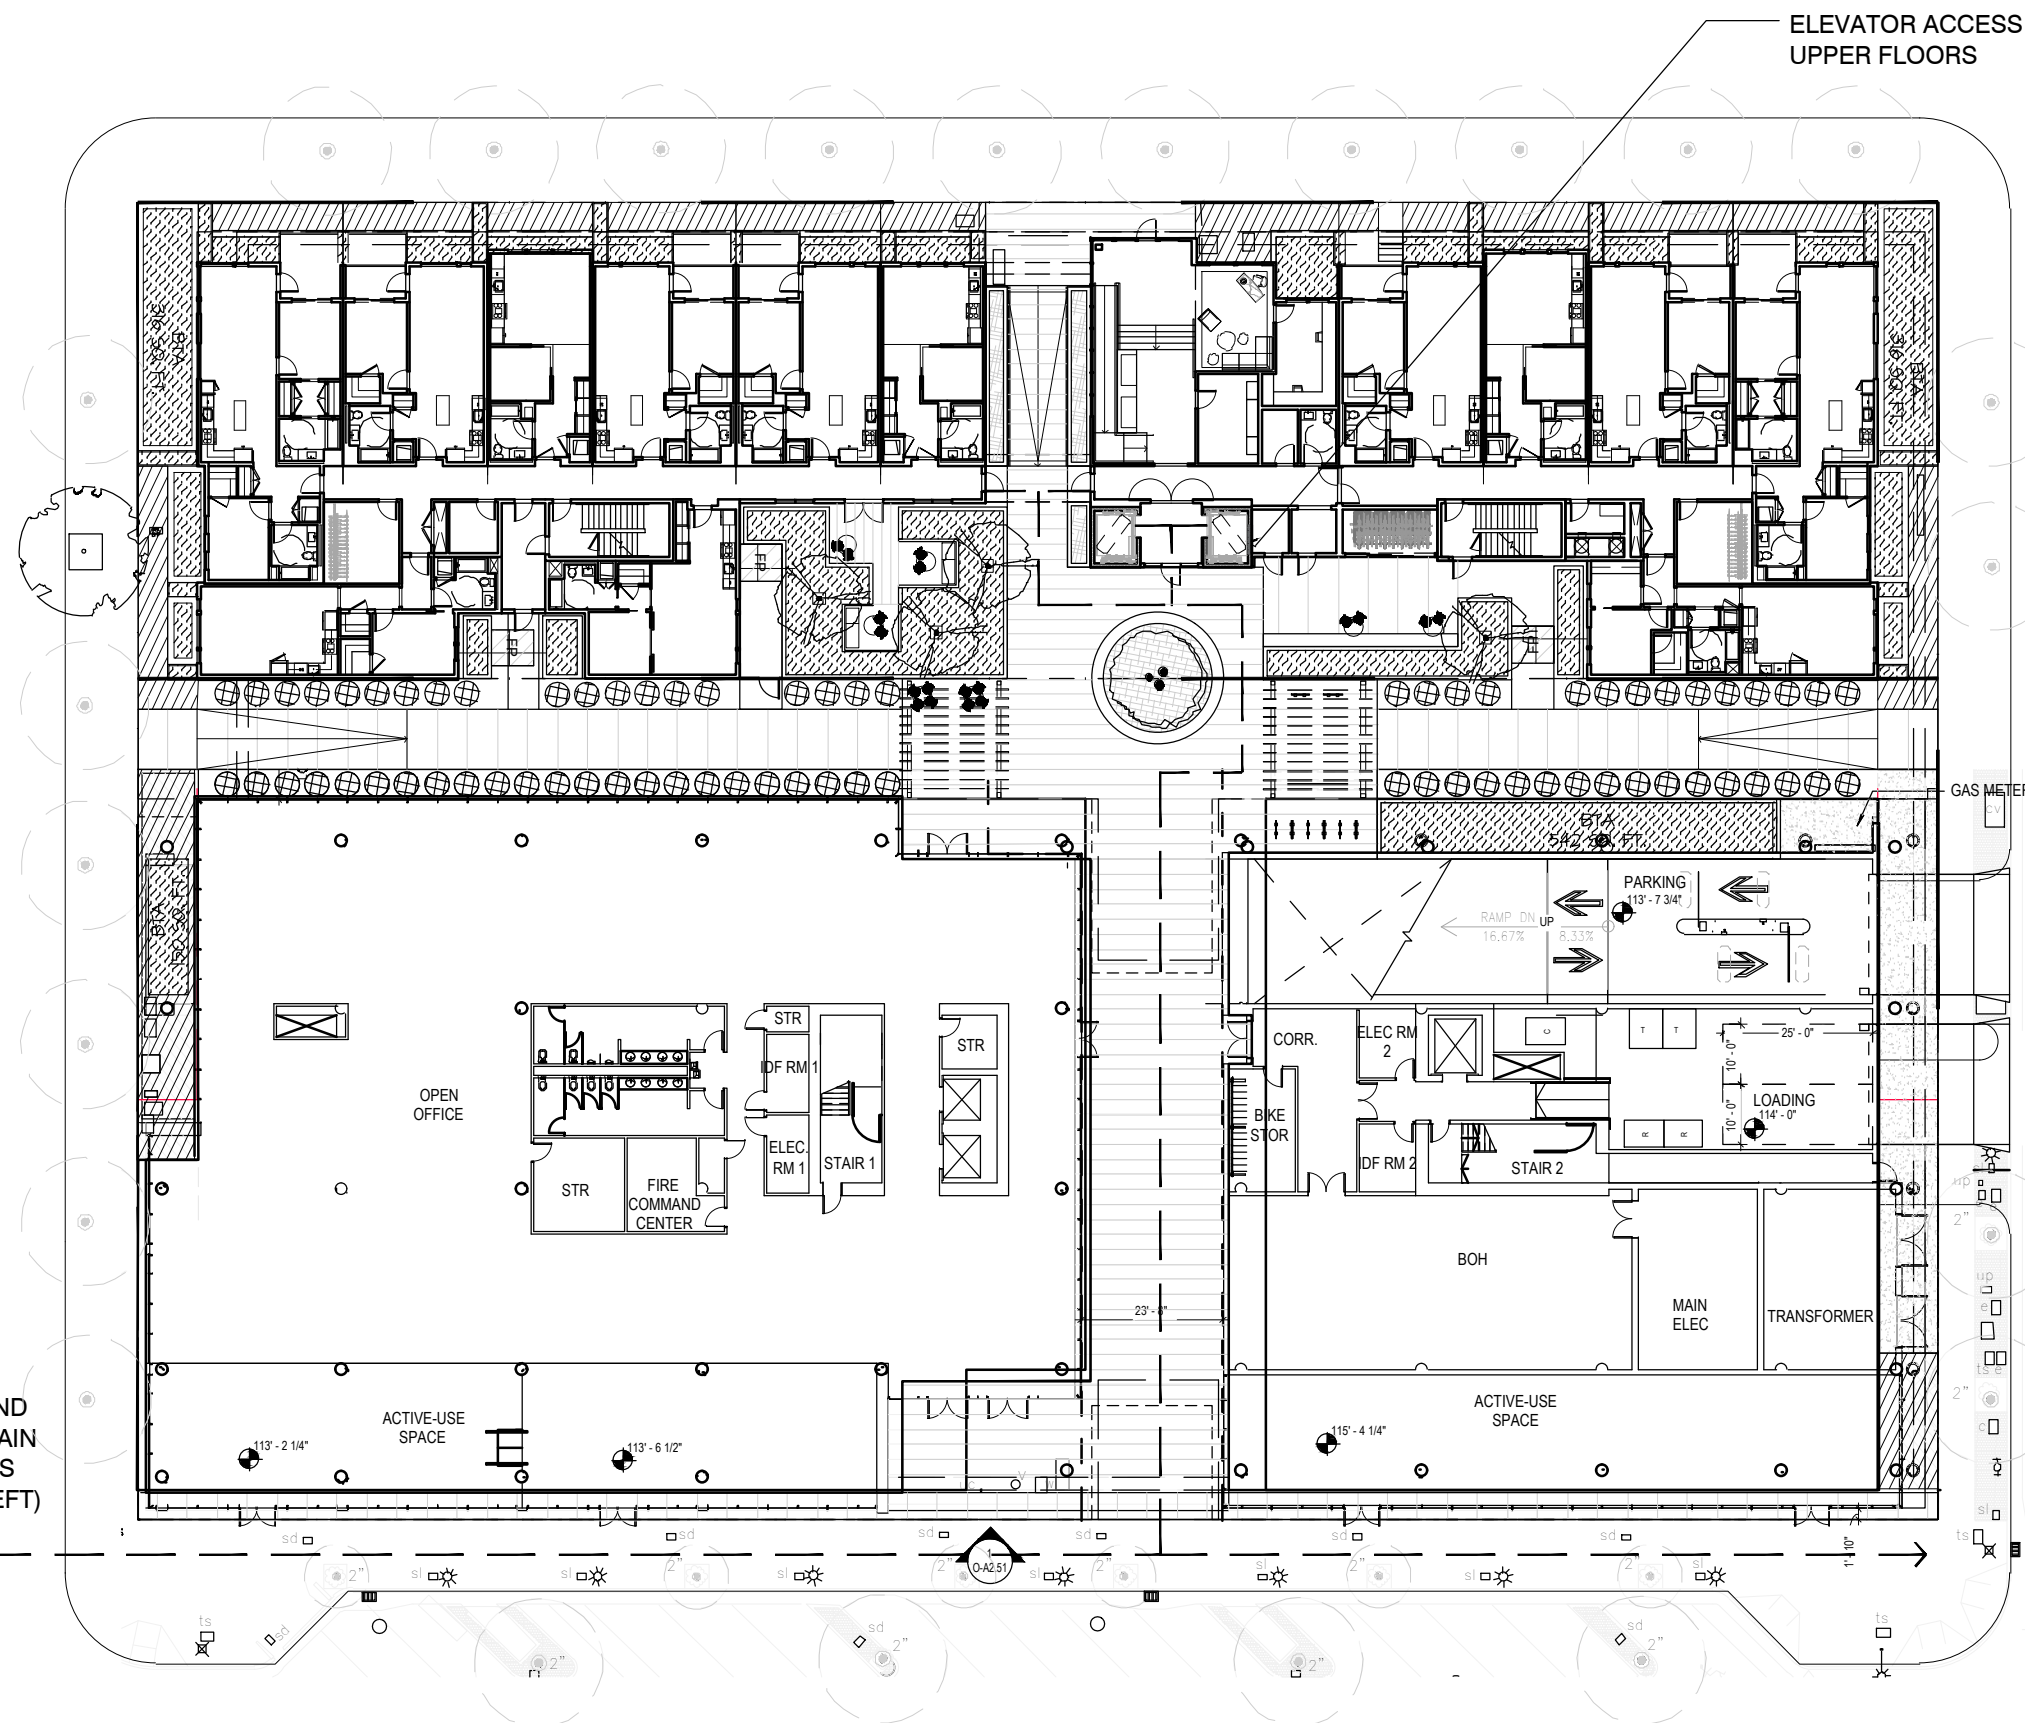

2 | ACCESSIBLE ROUTES - RES. GROUND FLOOR PLAN

1/32" = 1'-0"

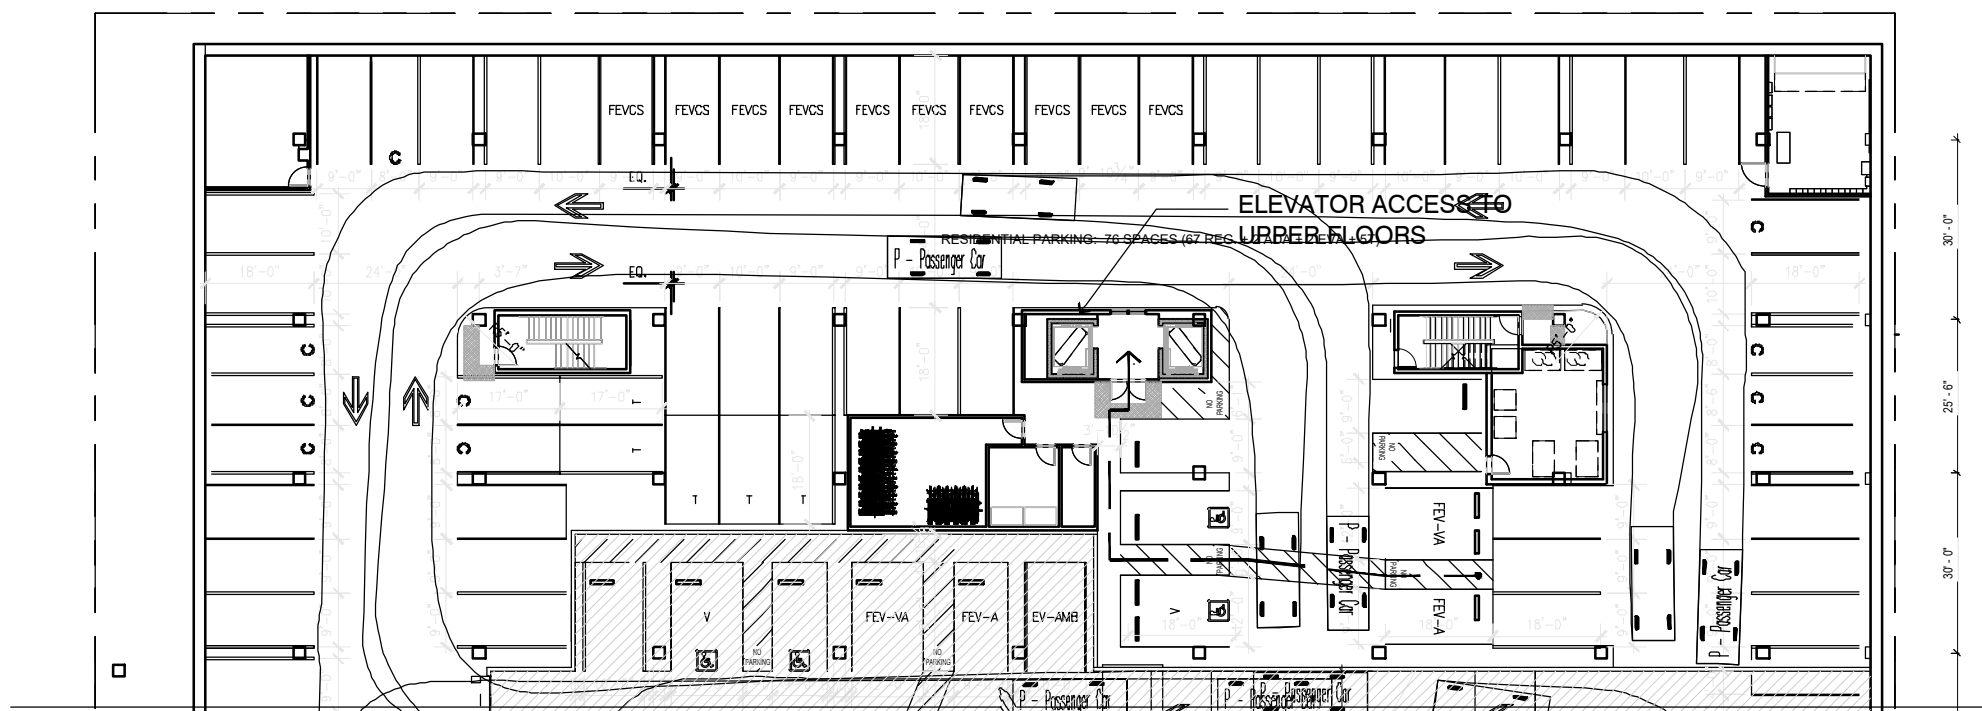

1 | ACCESSIBLE ROUTES - RES. PARKING GARAGE B1

1/32" = 1'-0"

PLAN NOTES

1. ALL PARKING STALLS ARE "ASSIGNED" ONLY AND GUEST PARKING IS PROVIDED ON-STREET PER THE BAY MEADOWS PHASE II SPECIFIC PLAN AND PARKING MANAGEMENT PLAN.
2. REFER TO SHEET A10.00 FOR SOLID WASTE PICK UP LOCATION AND HANDLING INFORMATION.
3. REFER TO SHEET O-A1.53 FOR VEHICLE TRACKING INFORMATION.


WILSON
MEANY

BAY MEADOWS
LAND COMPANY

HART HOWERTON
NEW YORK • SAN FRANCISCO

Perkins&Will

Project No: 19-504

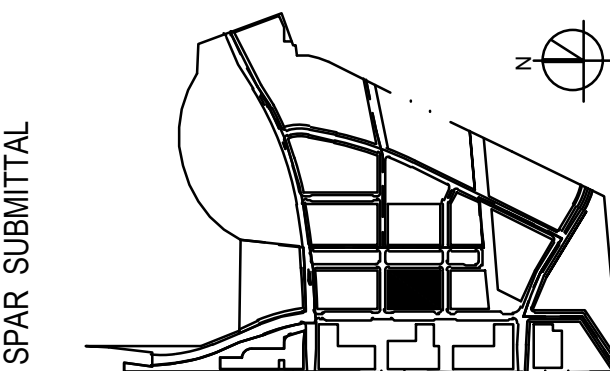

SUBJECT TO THE BAY MEADOWS
PHASE II DEVELOPMENT AGREEMENT

MU3 RESIDENTIAL -
PARKING B1 LEVEL PLAN
1/16" = 1'-0"


MU3
BAY MEADOWS II
SAN MATEO, CALIFORNIA

© Hart Howerton 2020
The designs and concepts shown are the sole property of Hart Howerton
and may not be used without the prior written consent of Hart Howerton.

NOT FOR CONSTRUCTION

4/16/2021

R-A2.00

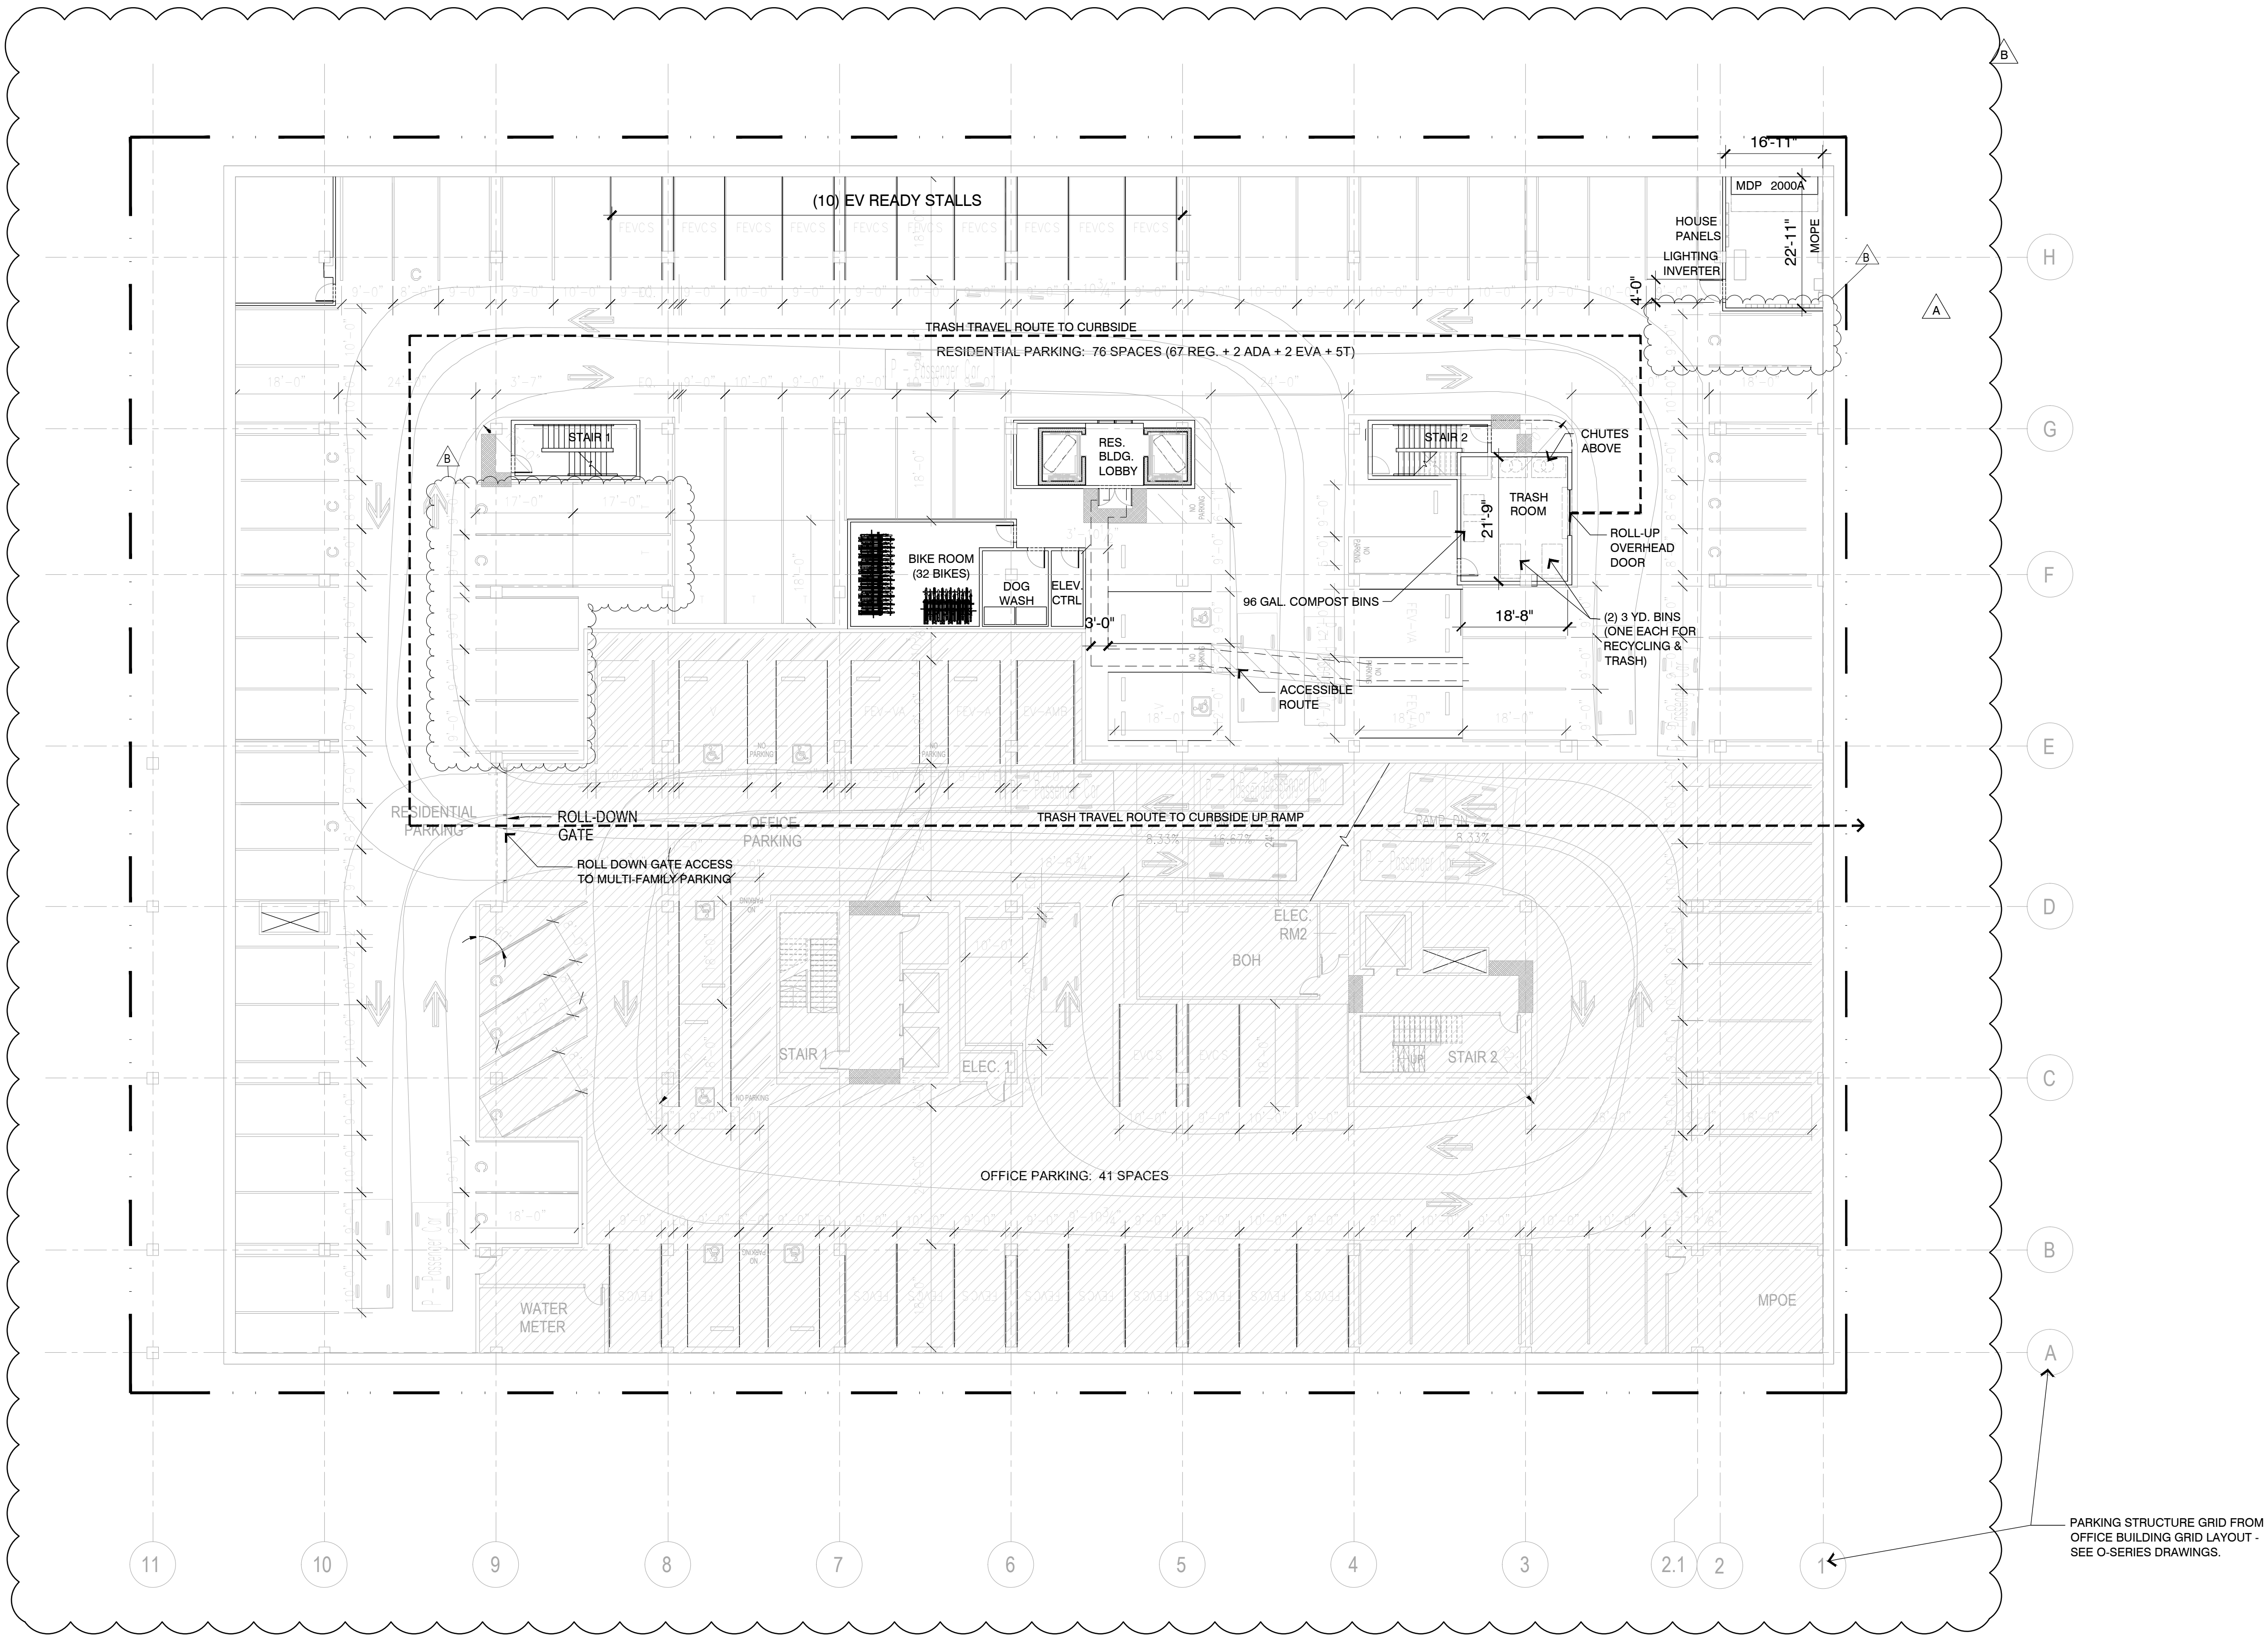

PARKING STRUCTURE GRID FROM
OFFICE BUILDING GRID LAYOUT -
SEE O-SERIES DRAWINGS.


BUILD-TO ZONE

DERBY AVENUE:
MIN. 80% WITHIN 10' OF SETBACK LINE REQUIRED;
96.3% PROVIDED
WEST KYNE ST:
MIN. 75% WITHIN 3' OF SETBACK LINE REQUIRED;
92.6% PROVIDED
LANDING AVENUE:
MIN. 80% WITHIN 10' OF SETBACK LINE REQUIRED;
96.3% PROVIDED

HOLD CORNER REQUIREMENT
DERBY AVE: 20' MIN, 20' PROVIDED
WEST KYNE ST: 20' MIN, 20' PROVIDED
LANDING ST: 20' MIN, 20' PROVIDED

LEGEND

--- PROPERTY LINE
--- SETBACK LINE
--- BUILD-TO ZONE

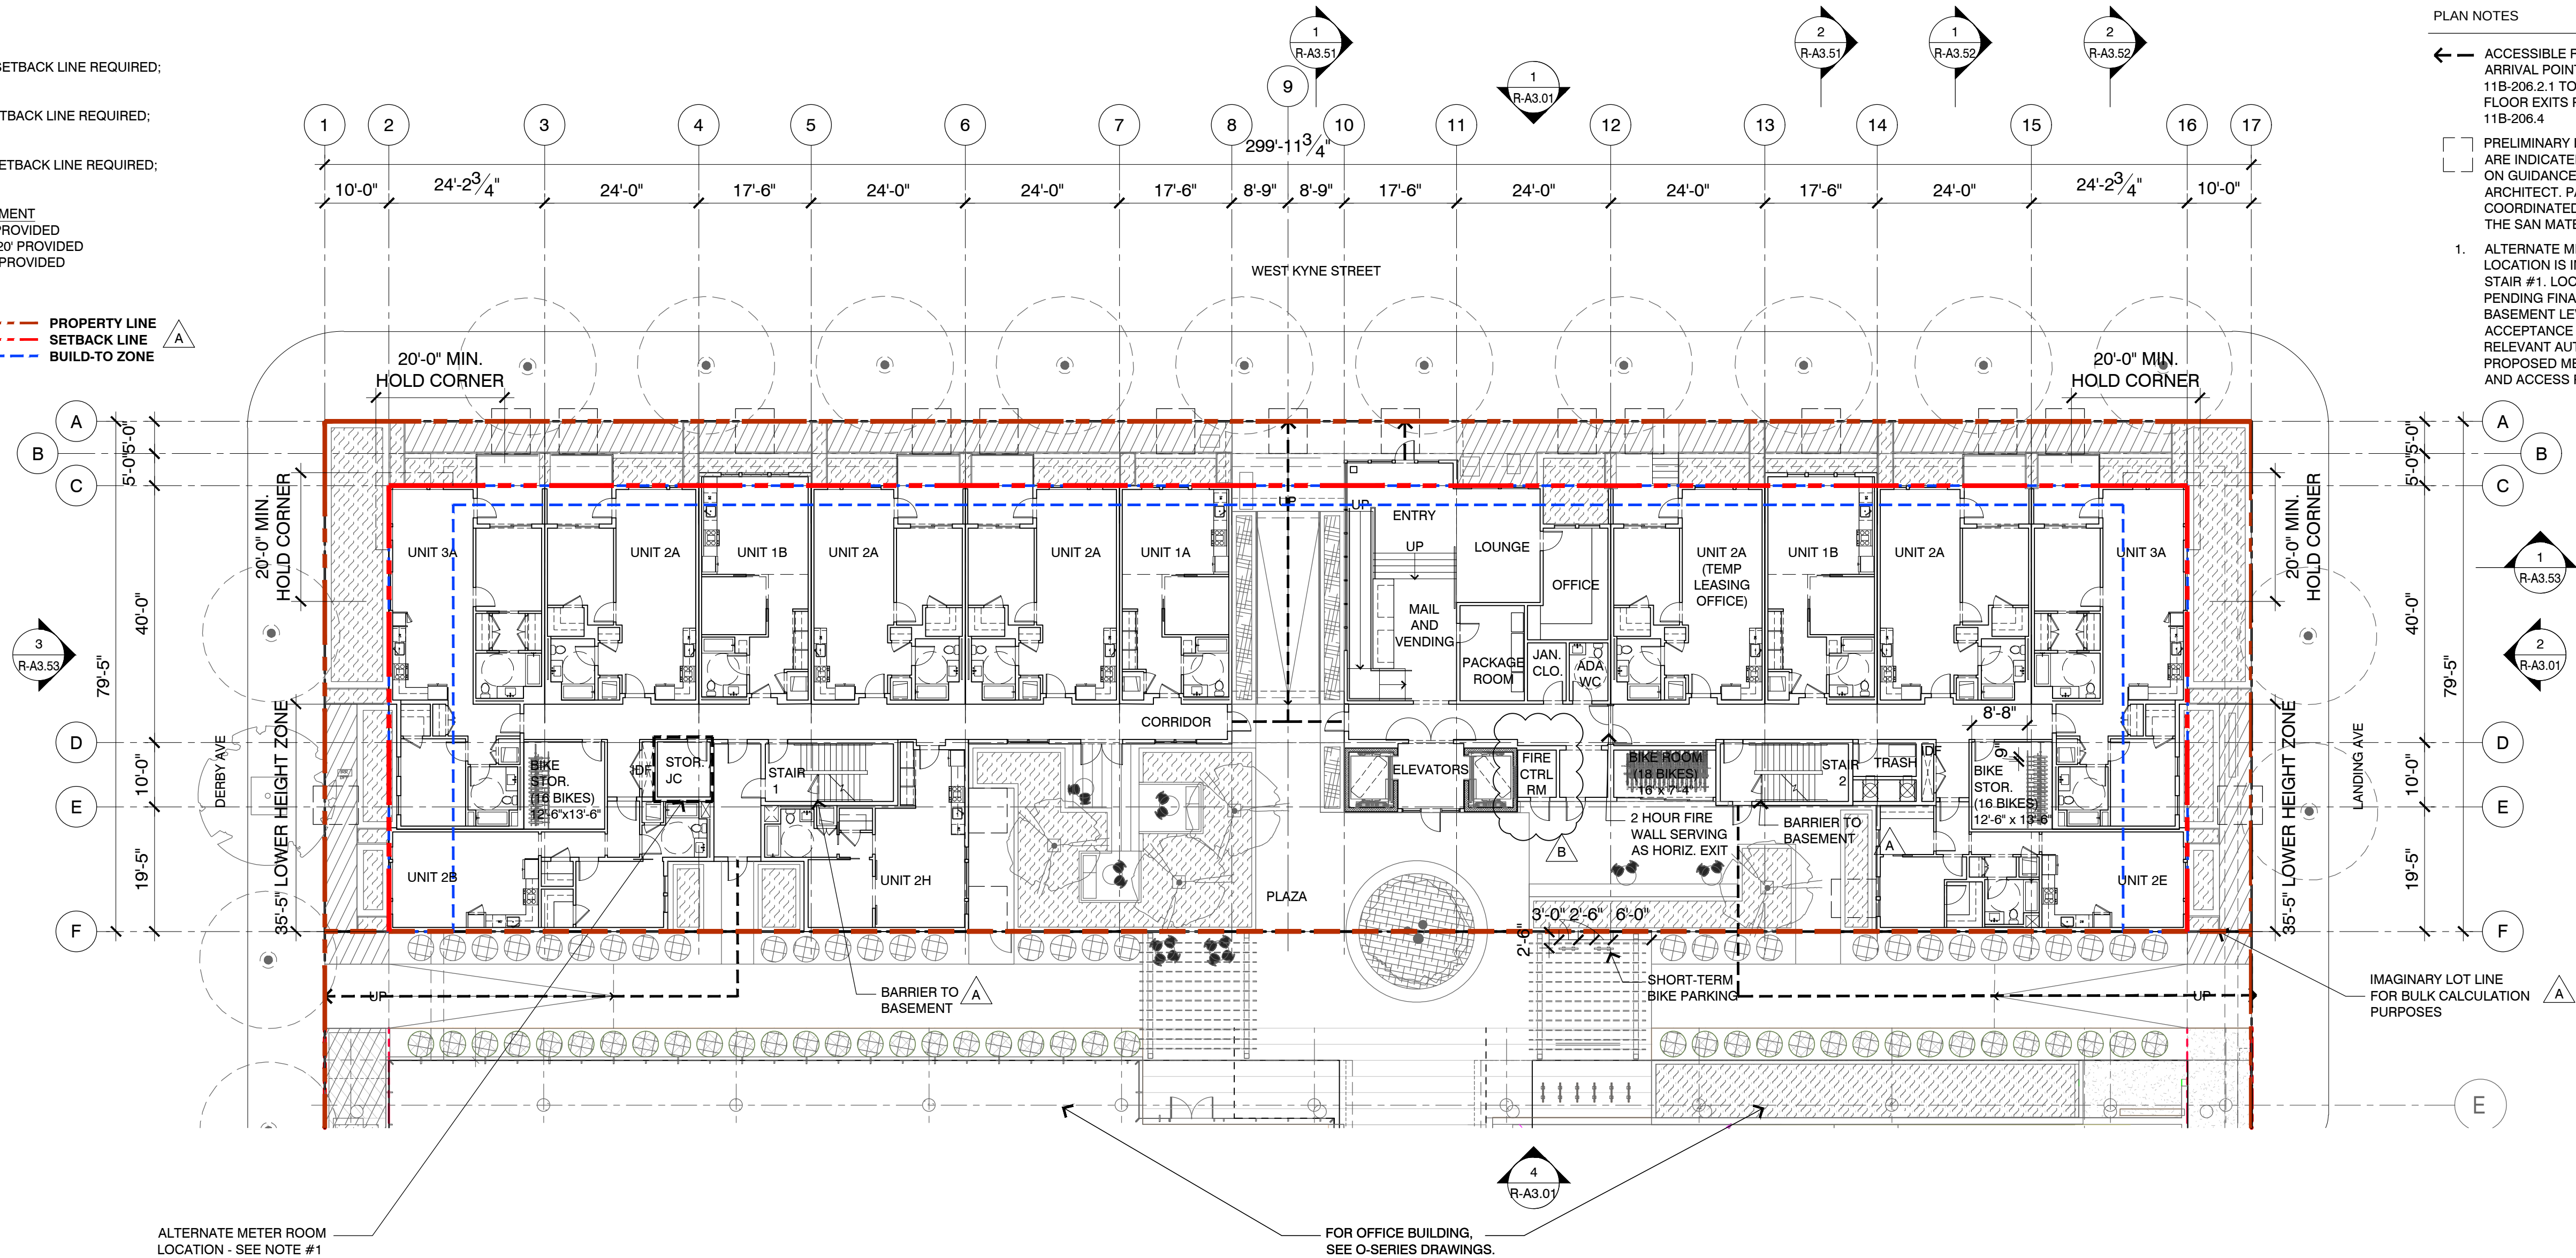

PLAN NOTES

- ← ACCESSIBLE ROUTE FROM SITE ARRIVAL POINT PER CBC SECTION 11B-206.2.1 TO EXTERIOR GROUND FLOOR EXITS PER CBC SECTION 11B-206.4
- PRELIMINARY LADDER PAD LOCATIONS ARE INDICATED ON THE PLAN, BASED ON GUIDANCE FROM LANDSCAPE ARCHITECT. PAD LOCATIONS TO BE COORDINATED AND FINALIZED WITH THE SAN MATEO FIRE DEPARTMENT.
1. ALTERNATE METER ROOM LOCATION IS INDICATED SOUTH OF STAIR #1. LOCATION IS AS NEEDED PENDING FINAL DESIGN OF BASEMENT LEVEL PLAN, AND ACCEPTANCE BY UTILITY PROVIDER/RELEVANT AUTHORITY OF INITIAL PROPOSED METER ROOM LOCATION AND ACCESS PARAMETERS.


WILSON
MEANY

BAY MEADOWS
LAND COMPANY

HART HOWERTON
NEW YORK · SAN FRANCISCO

Perkins&Will

Project No: 19-504

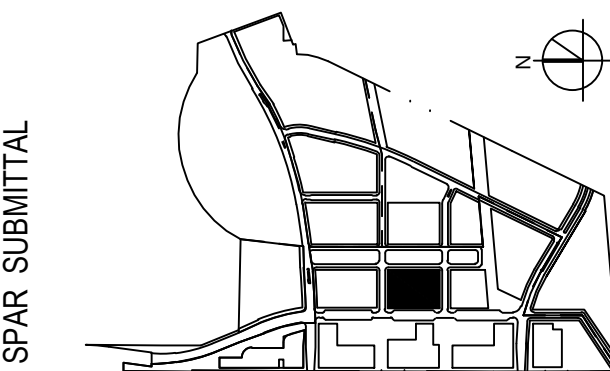


SUBJECT TO THE BAY MEADOWS
PHASE II DEVELOPMENT AGREEMENT

MU3 RESIDENTIAL -
GROUND FLOOR PLAN
1/16" = 1'-0"

MID-BLOCK PASSAGE - PASSAGE DEPTH

ALLOWABLE PASSAGE DEPTH TO BE COVERED BY STORY ABOVE NOT TO EXCEED 60% OF BUILDING DEPTH.

TOTAL PASSAGE LENGTH: 209'-5 7/8"
60% OF PASSAGE LENGTH: 209'-5 7/8" X 0.6 = 125'-8 1/4"
TOTAL PASSAGE COVERAGE: 72' + 36'-2" = 108'-2" (51.63%)

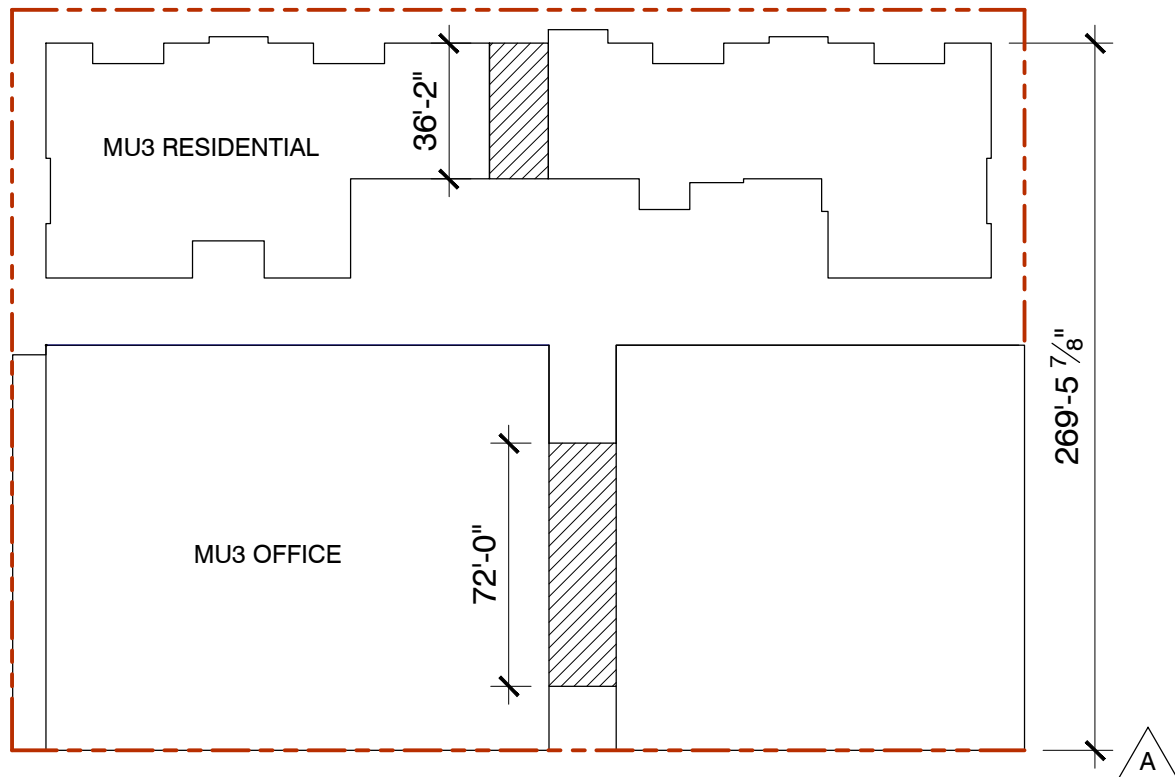

MU3

II

BAY MEADOWS


SAN MATEO, CALIFORNIA

© Hart Howerton 2020
The designs and concepts shown are the sole property of Hart Howerton and may not be used without the prior written consent of Hart Howerton.

NOT FOR CONSTRUCTION

4/16/2021

R-A2.01

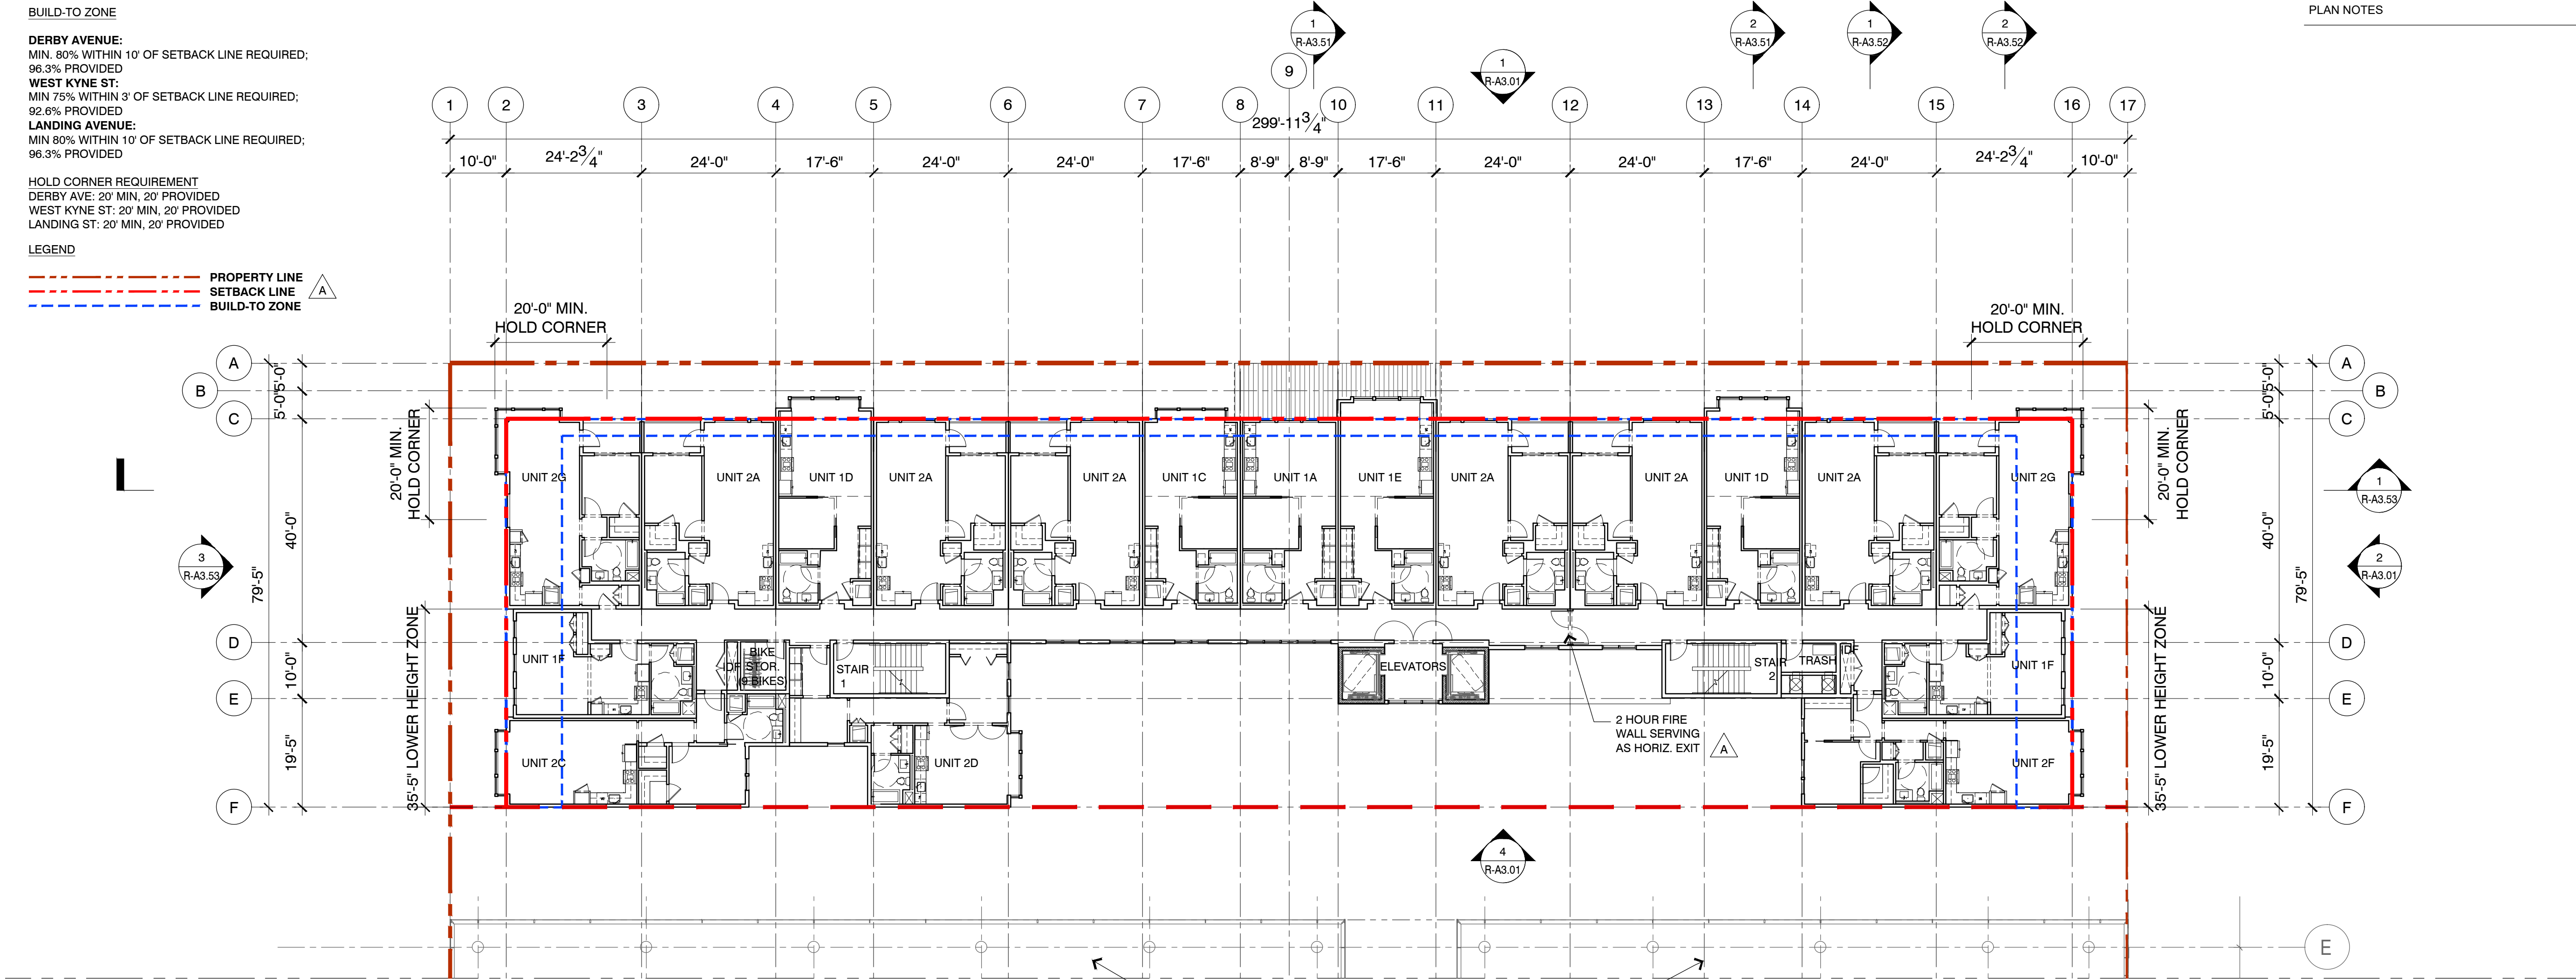


PLAN NOTES



HART HOWERTON
NEW YORK • SAN FRANCISCO

Perkins&Will

Project No: 19-504

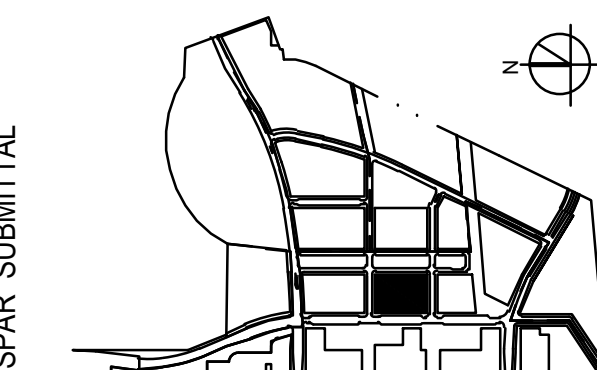

SUBJECT TO THE BAY MEADOWS
PHASE II DEVELOPMENT AGREEMENT

MU3 RESIDENTIAL -
SECOND FLOOR PLAN
1/16" = 1'-0"

MU3
BAY MEADOWS II
SAN MATEO, CALIFORNIA

NOT FOR CONSTRUCTION

4/16/2021

R-A2.02



© Hart Howerton 2020
The designs and concepts shown are the sole property of Hart Howerton
and may not be used without the prior written consent of Hart Howerton.

BUILD-TO ZONE


DERBY AVENUE:
MIN. 80% WITHIN 10' OF SETBACK LINE REQUIRED;
96.3% PROVIDED
WEST KYNE ST:
MIN 75% WITHIN 3' OF SETBACK LINE REQUIRED;
92.6% PROVIDED
LANDING AVENUE:
MIN 80% WITHIN 10' OF SETBACK LINE REQUIRED;
96.3% PROVIDED

HOLD CORNER REQUIREMENT
DERBY AVE: 20' MIN, 20' PROVIDED
WEST KYNE ST: 20' MIN, 20' PROVIDED
LANDING ST: 20' MIN, 20' PROVIDED

LEGEND

--- PROPERTY LINE
--- SETBACK LINE
--- BUILD-TO ZONE


PLAN NOTES

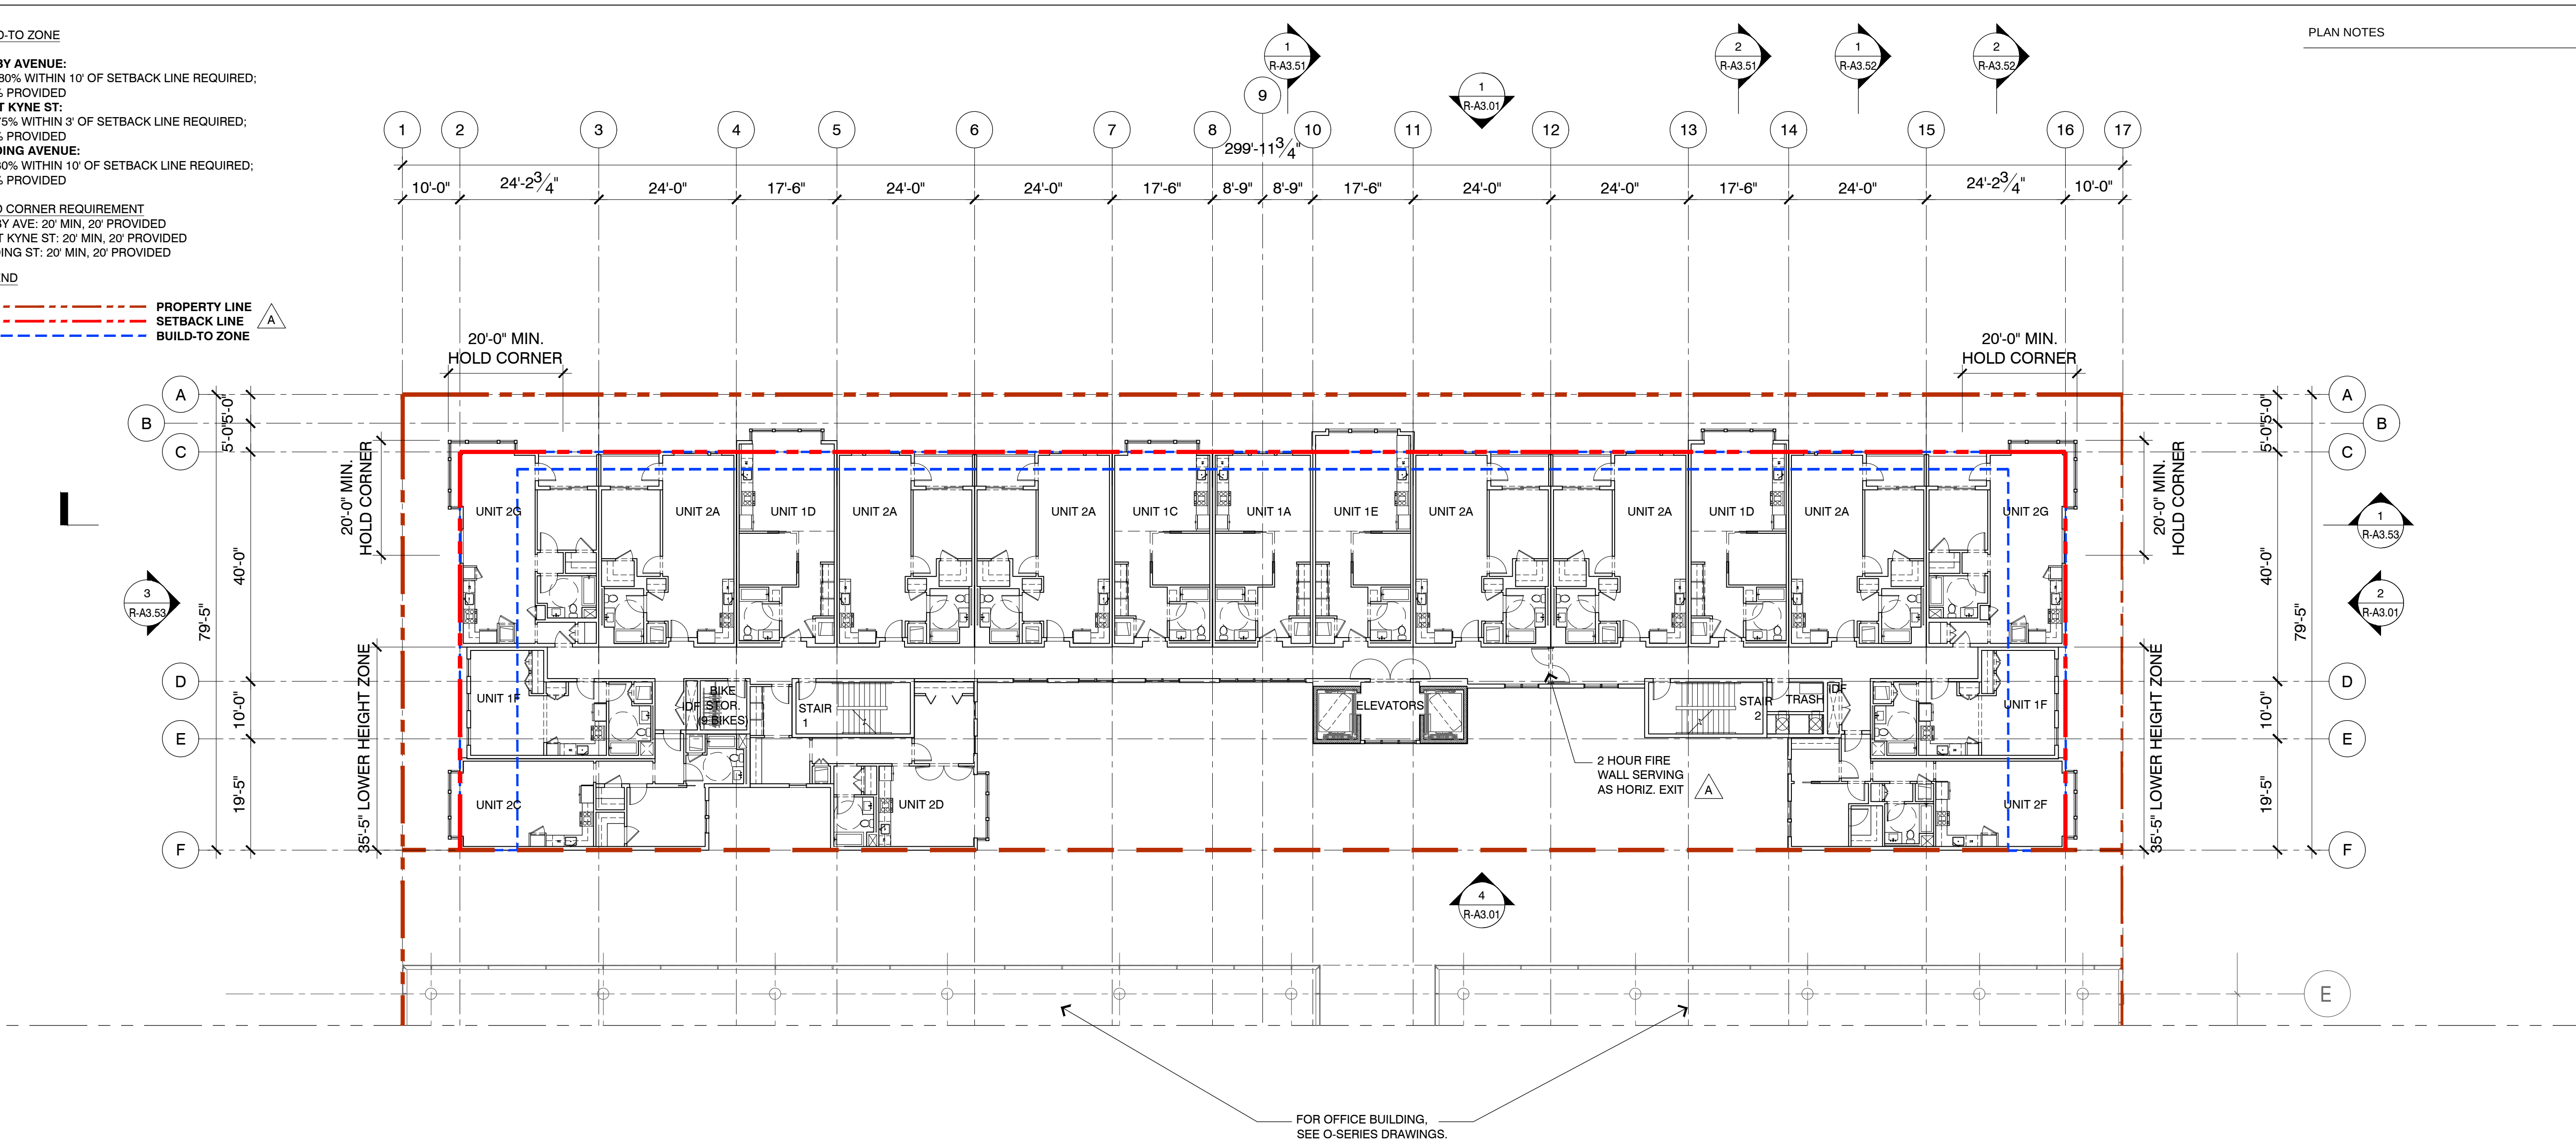

HART HOWERTON
NEW YORK • SAN FRANCISCO

Perkins&Will

Project No: 19-504

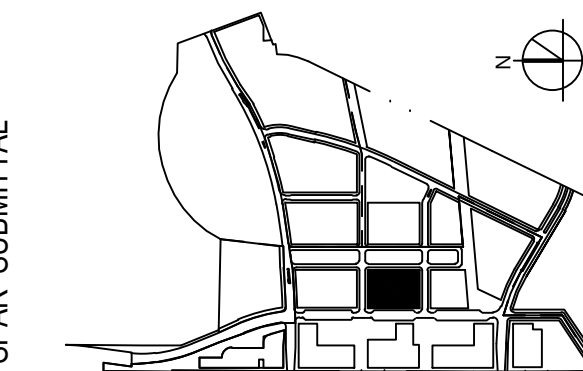

SUBJECT TO THE BAY MEADOWS
PHASE II DEVELOPMENT AGREEMENT

MU3 RESIDENTIAL -
THIRD FLOOR PLAN
1/16" = 1'-0"

MU3
BAY MEADOWS II
SAN MATEO, CALIFORNIA

© Hart Howerton 2020
The designs and concepts shown are the sole property of Hart Howerton
and may not be used without the prior written consent of Hart Howerton.

NOT FOR CONSTRUCTION

4/16/2021

R-A2.03





R-A2.04

4/16/2021


NOT FOR CONSTRUCTION

MU3
BAY MEADOWS II
SAN MATEO, CALIFORNIA
© Hart Howerton 2020
The designs and concepts shown are the sole property of Hart Howerton and may not be used without the prior written consent of Hart Howerton.

SUBJECT TO THE BAY MEADOWS
PHASE II DEVELOPMENT AGREEMENT

MU3 RESIDENTIAL -
FOURTH FLOOR PLAN
1/16" = 1'-0"

SPAR SUBMITTAL

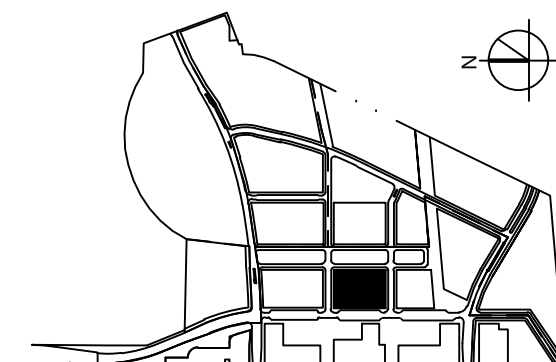

Project No: 19-504

HART HOWERTON
NEW YORK · SAN FRANCISCO

Perkins&Will



PLAN NOTES


BUILD-TO ZONE

DERBY AVENUE:
MIN. 40% WITHIN 10' OF SETBACK LINE REQUIRED;
96.3% PROVIDED
WEST KYNE ST:
MIN 50% WITHIN 10' OF SETBACK LINE REQUIRED;
97.8% PROVIDED
LANDING AVENUE:
MIN 40% WITHIN 10' OF SETBACK LINE REQUIRED;
96.3% PROVIDED


HOLD CORNER REQUIREMENT
DERBY AVE: 20' MIN, 20' PROVIDED
WEST KYNE ST: 20' MIN, 20' PROVIDED
LANDING ST: 20' MIN, 20' PROVIDED

LEGEND


--- PROPERTY LINE
--- SETBACK LINE
--- BUILD-TO ZONE

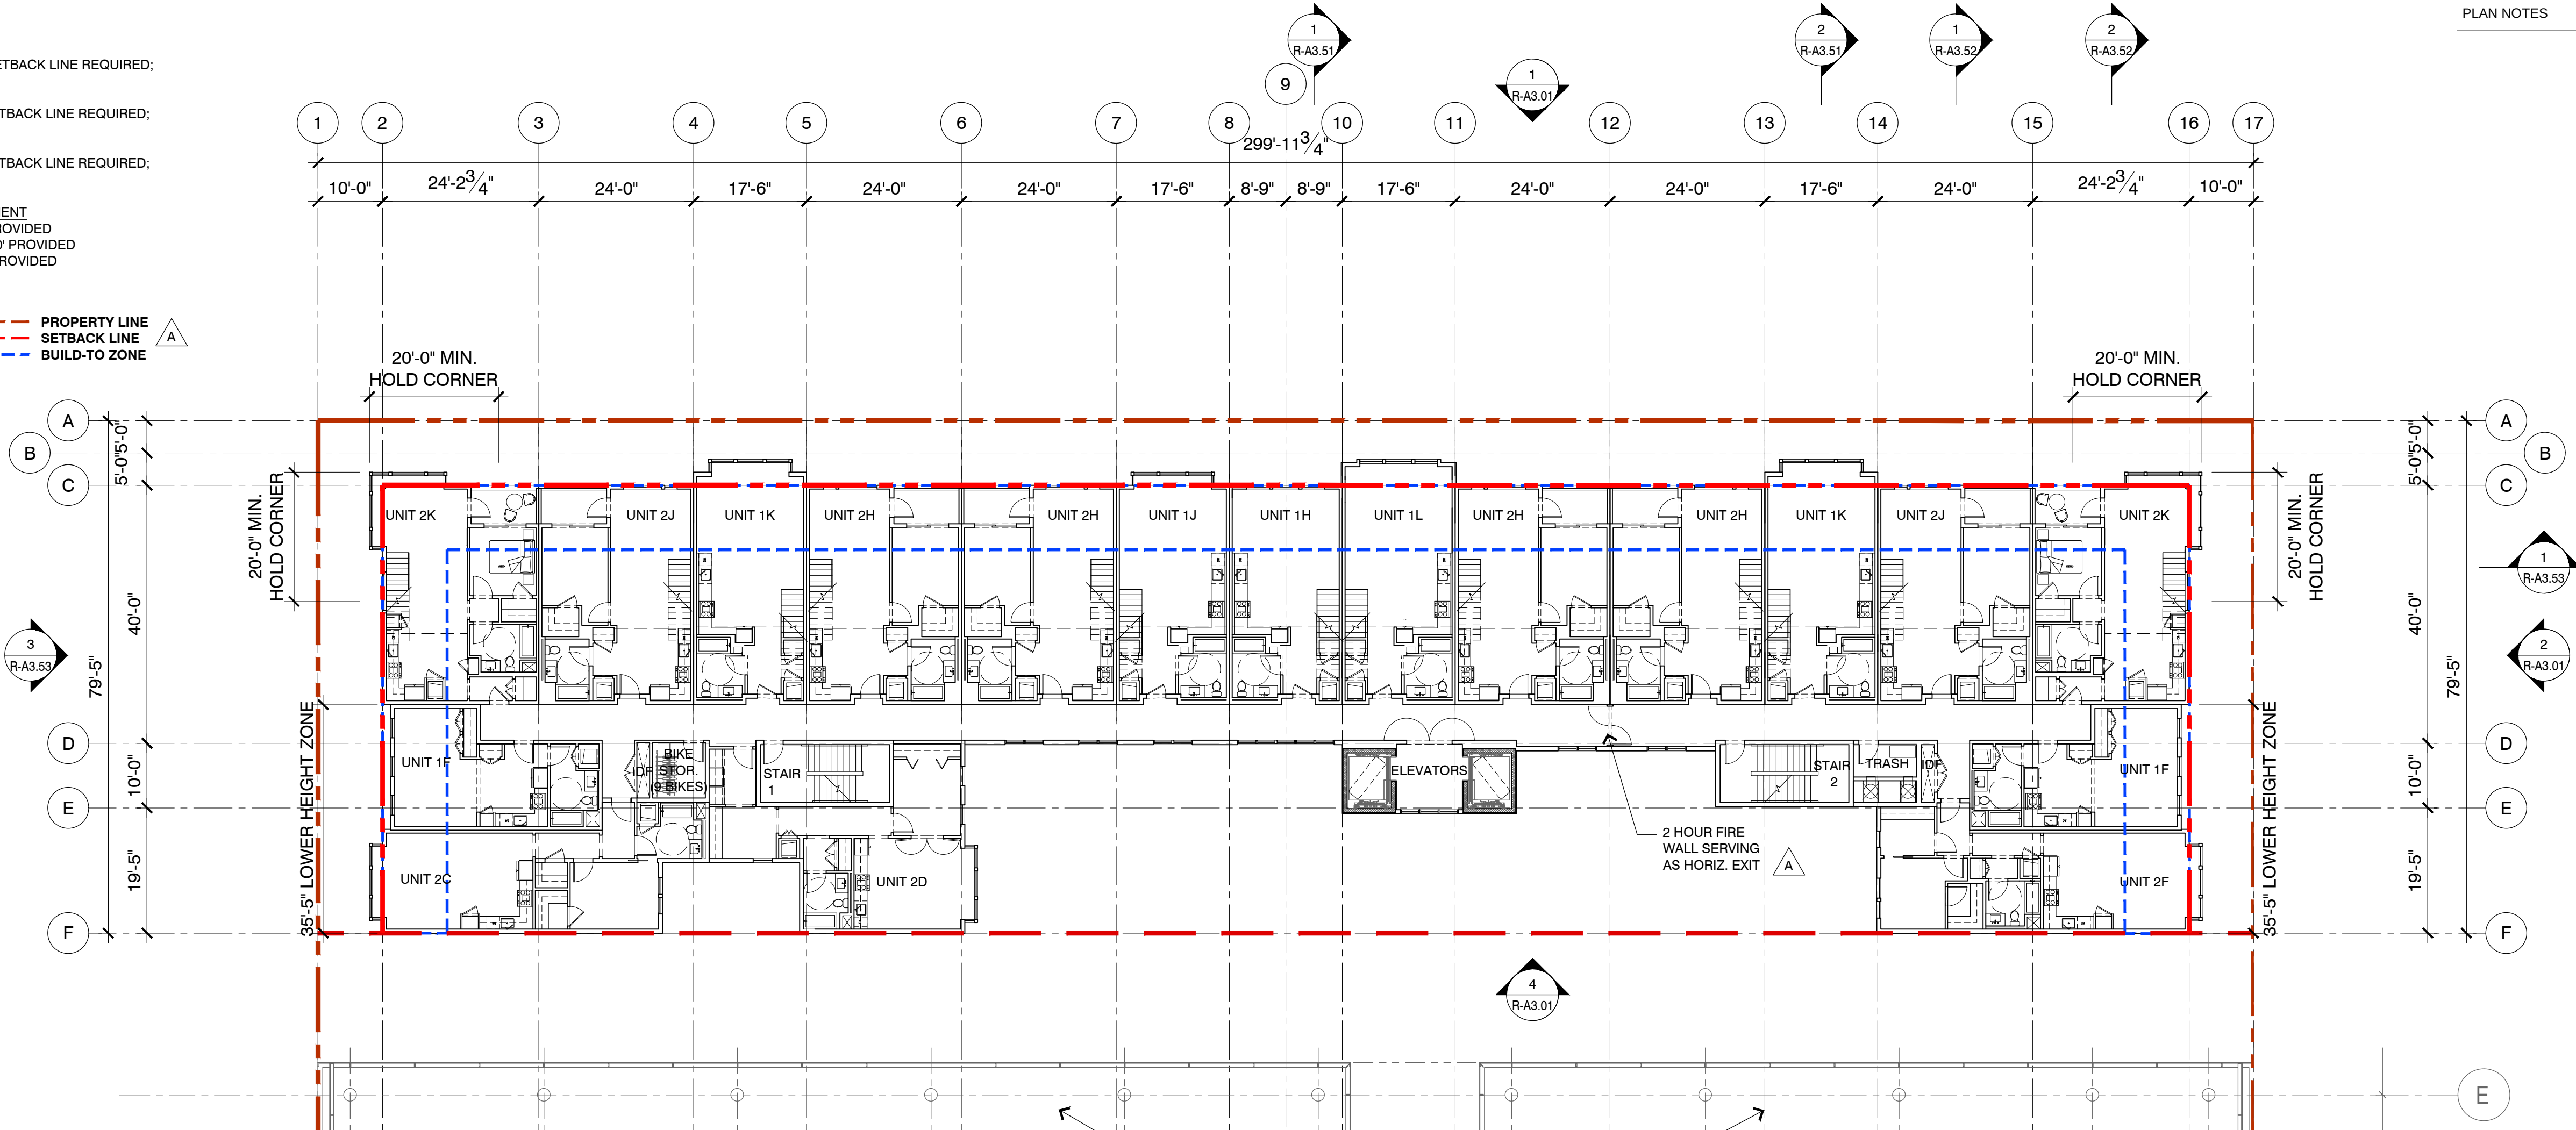

FOR OFFICE BUILDING.
SEE O-SERIES DRAWINGS.

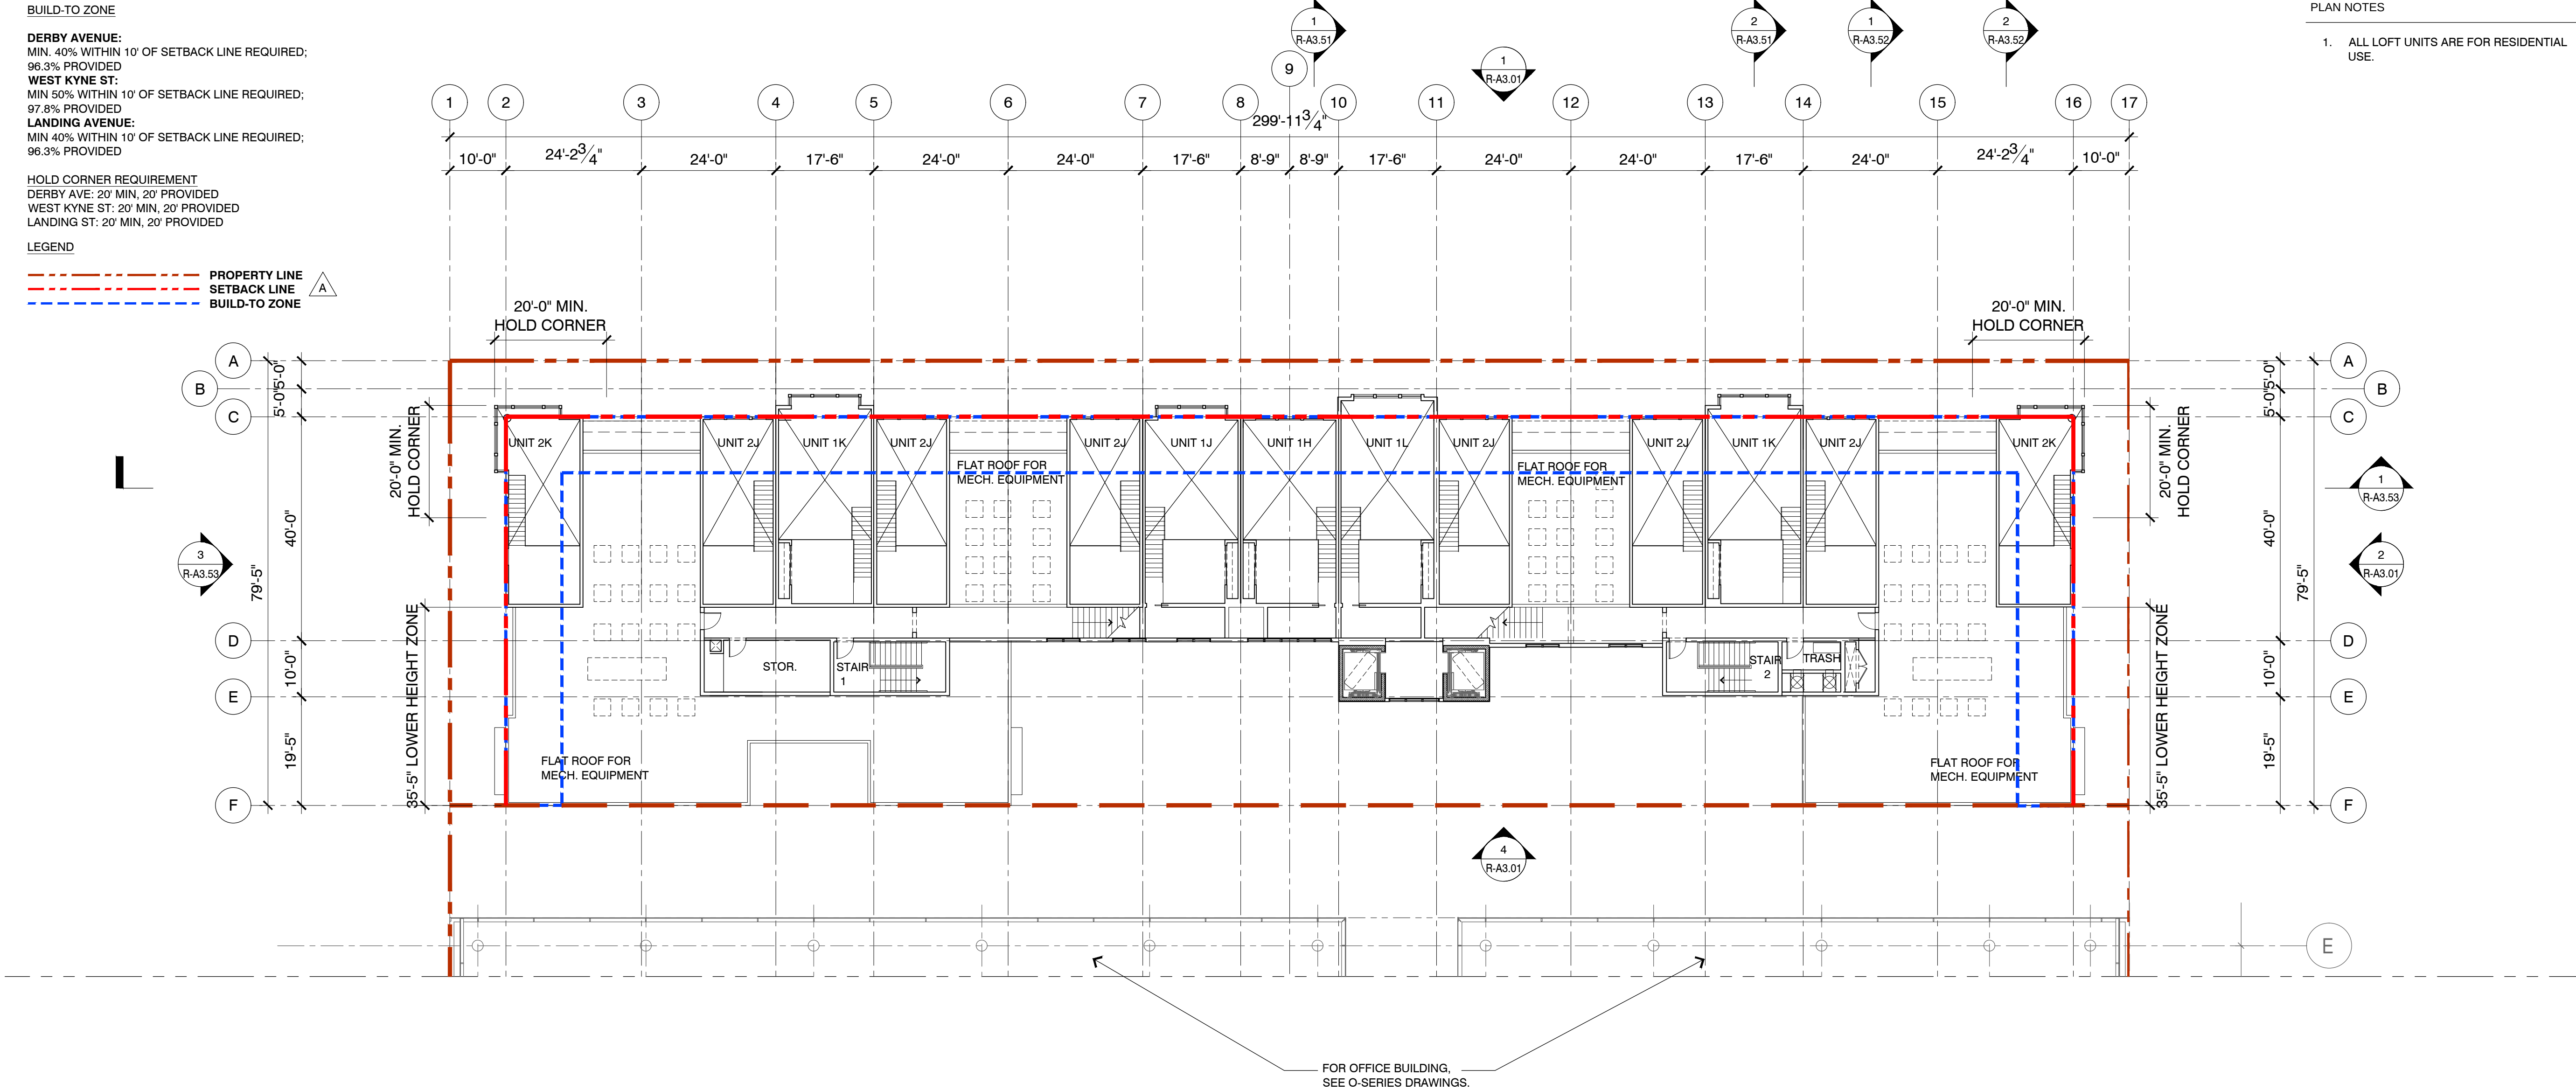

Project No: 19-504

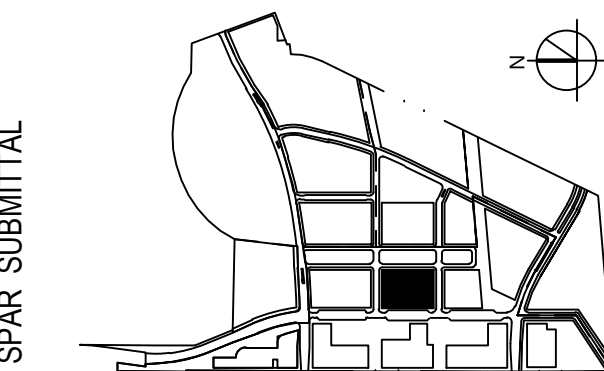

SUBJECT TO THE BAY MEADOWS
PHASE II DEVELOPMENT AGREEMENT

MU3 RESIDENTIAL -
FOURTH FLOOR LOFT PLAN
1/16" = 1' - 0"


MU3
BAY MEADOWS II
SAN MATEO, CALIFORNIA

© Hart Howerton 2020
The designs and concepts shown are the sole property of Hart Howerton
and may not be used without the prior written consent of Hart Howerton.


NOT FOR CONSTRUCTION

4/16/2021

R-A2.05

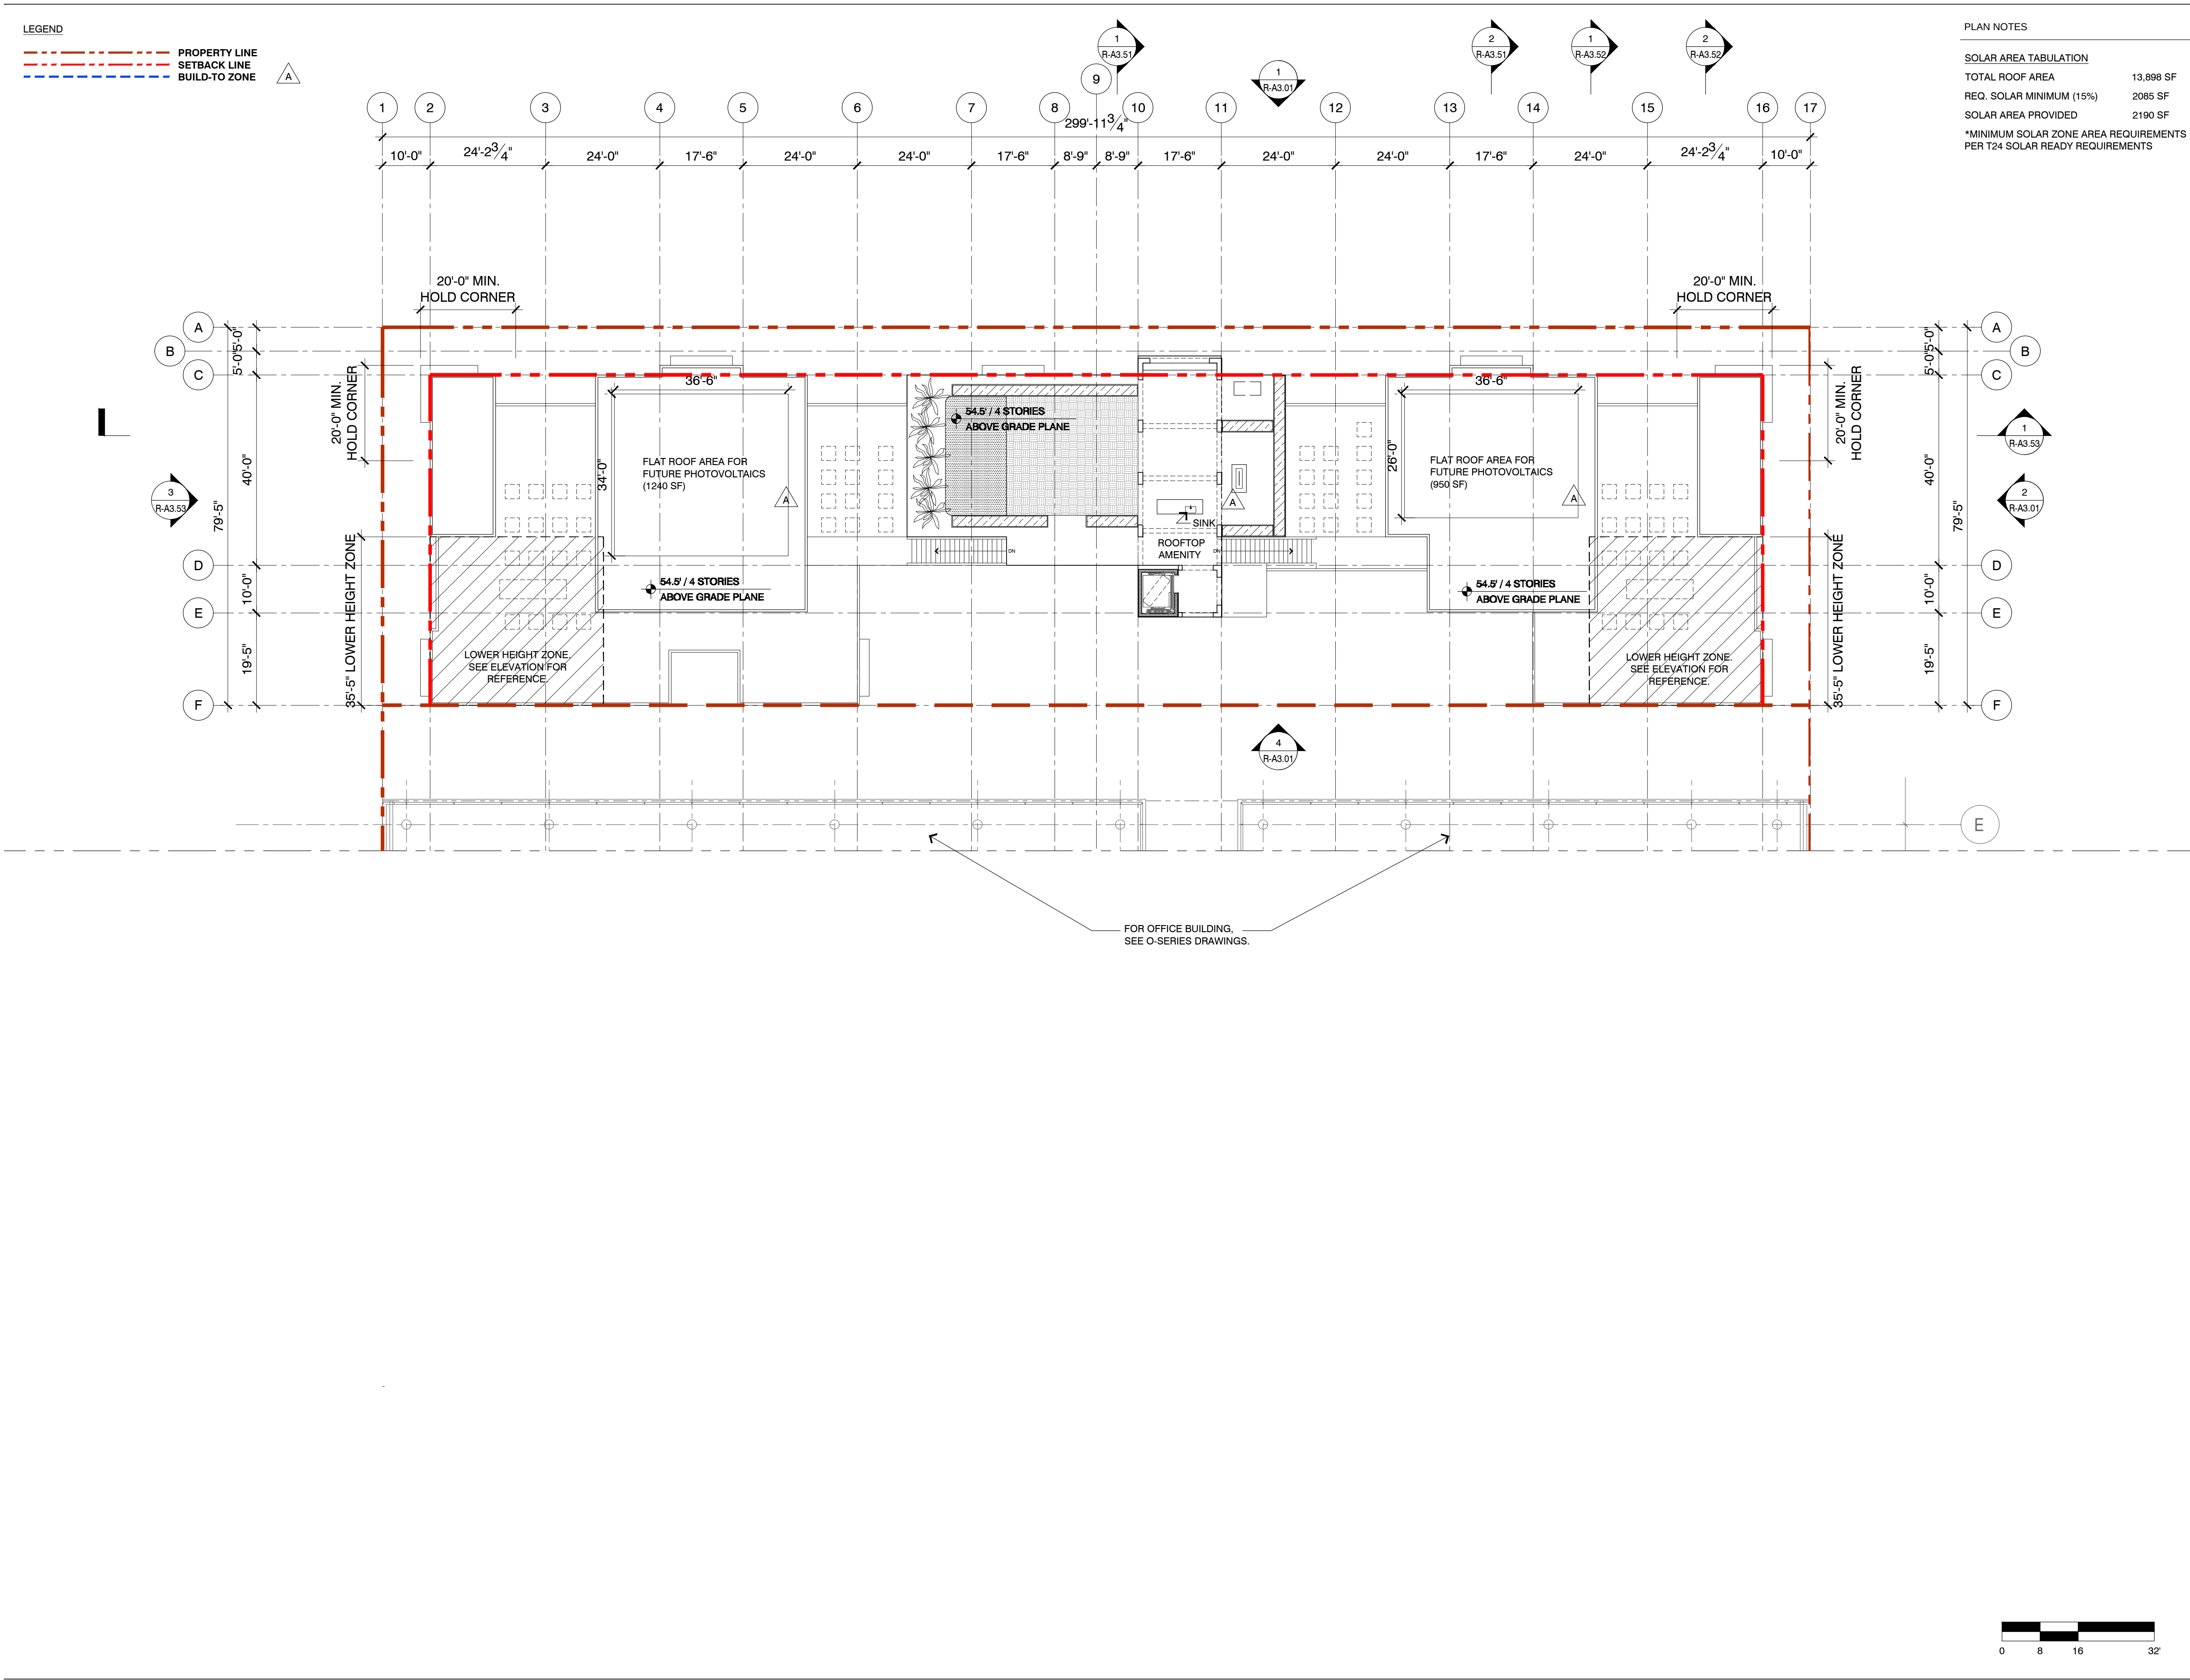

Project No: 19-504

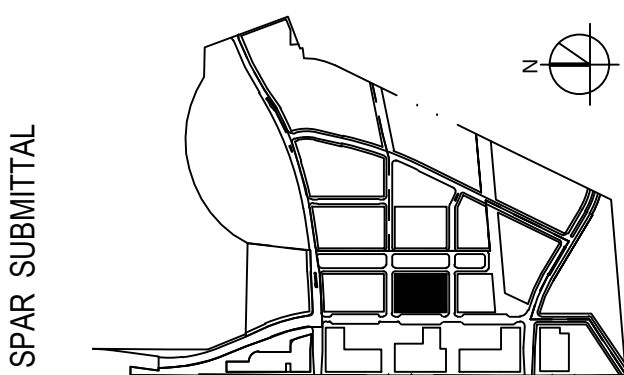

SUBJECT TO THE BAY MEADOWS
PHASE II DEVELOPMENT AGREEMENT

MU3 RESIDENTIAL - ROOF PLAN

1/16" = 1'-0"

MU3

BAY MEADOWS II


SAN MATEO, CALIFORNIA

© Hart Howerton 2020
The designs and concepts shown are the sole property of Hart Howerton
and may not be used without the prior written consent of Hart Howerton.

NOT FOR CONSTRUCTION

4/16/2021

R-A2.06

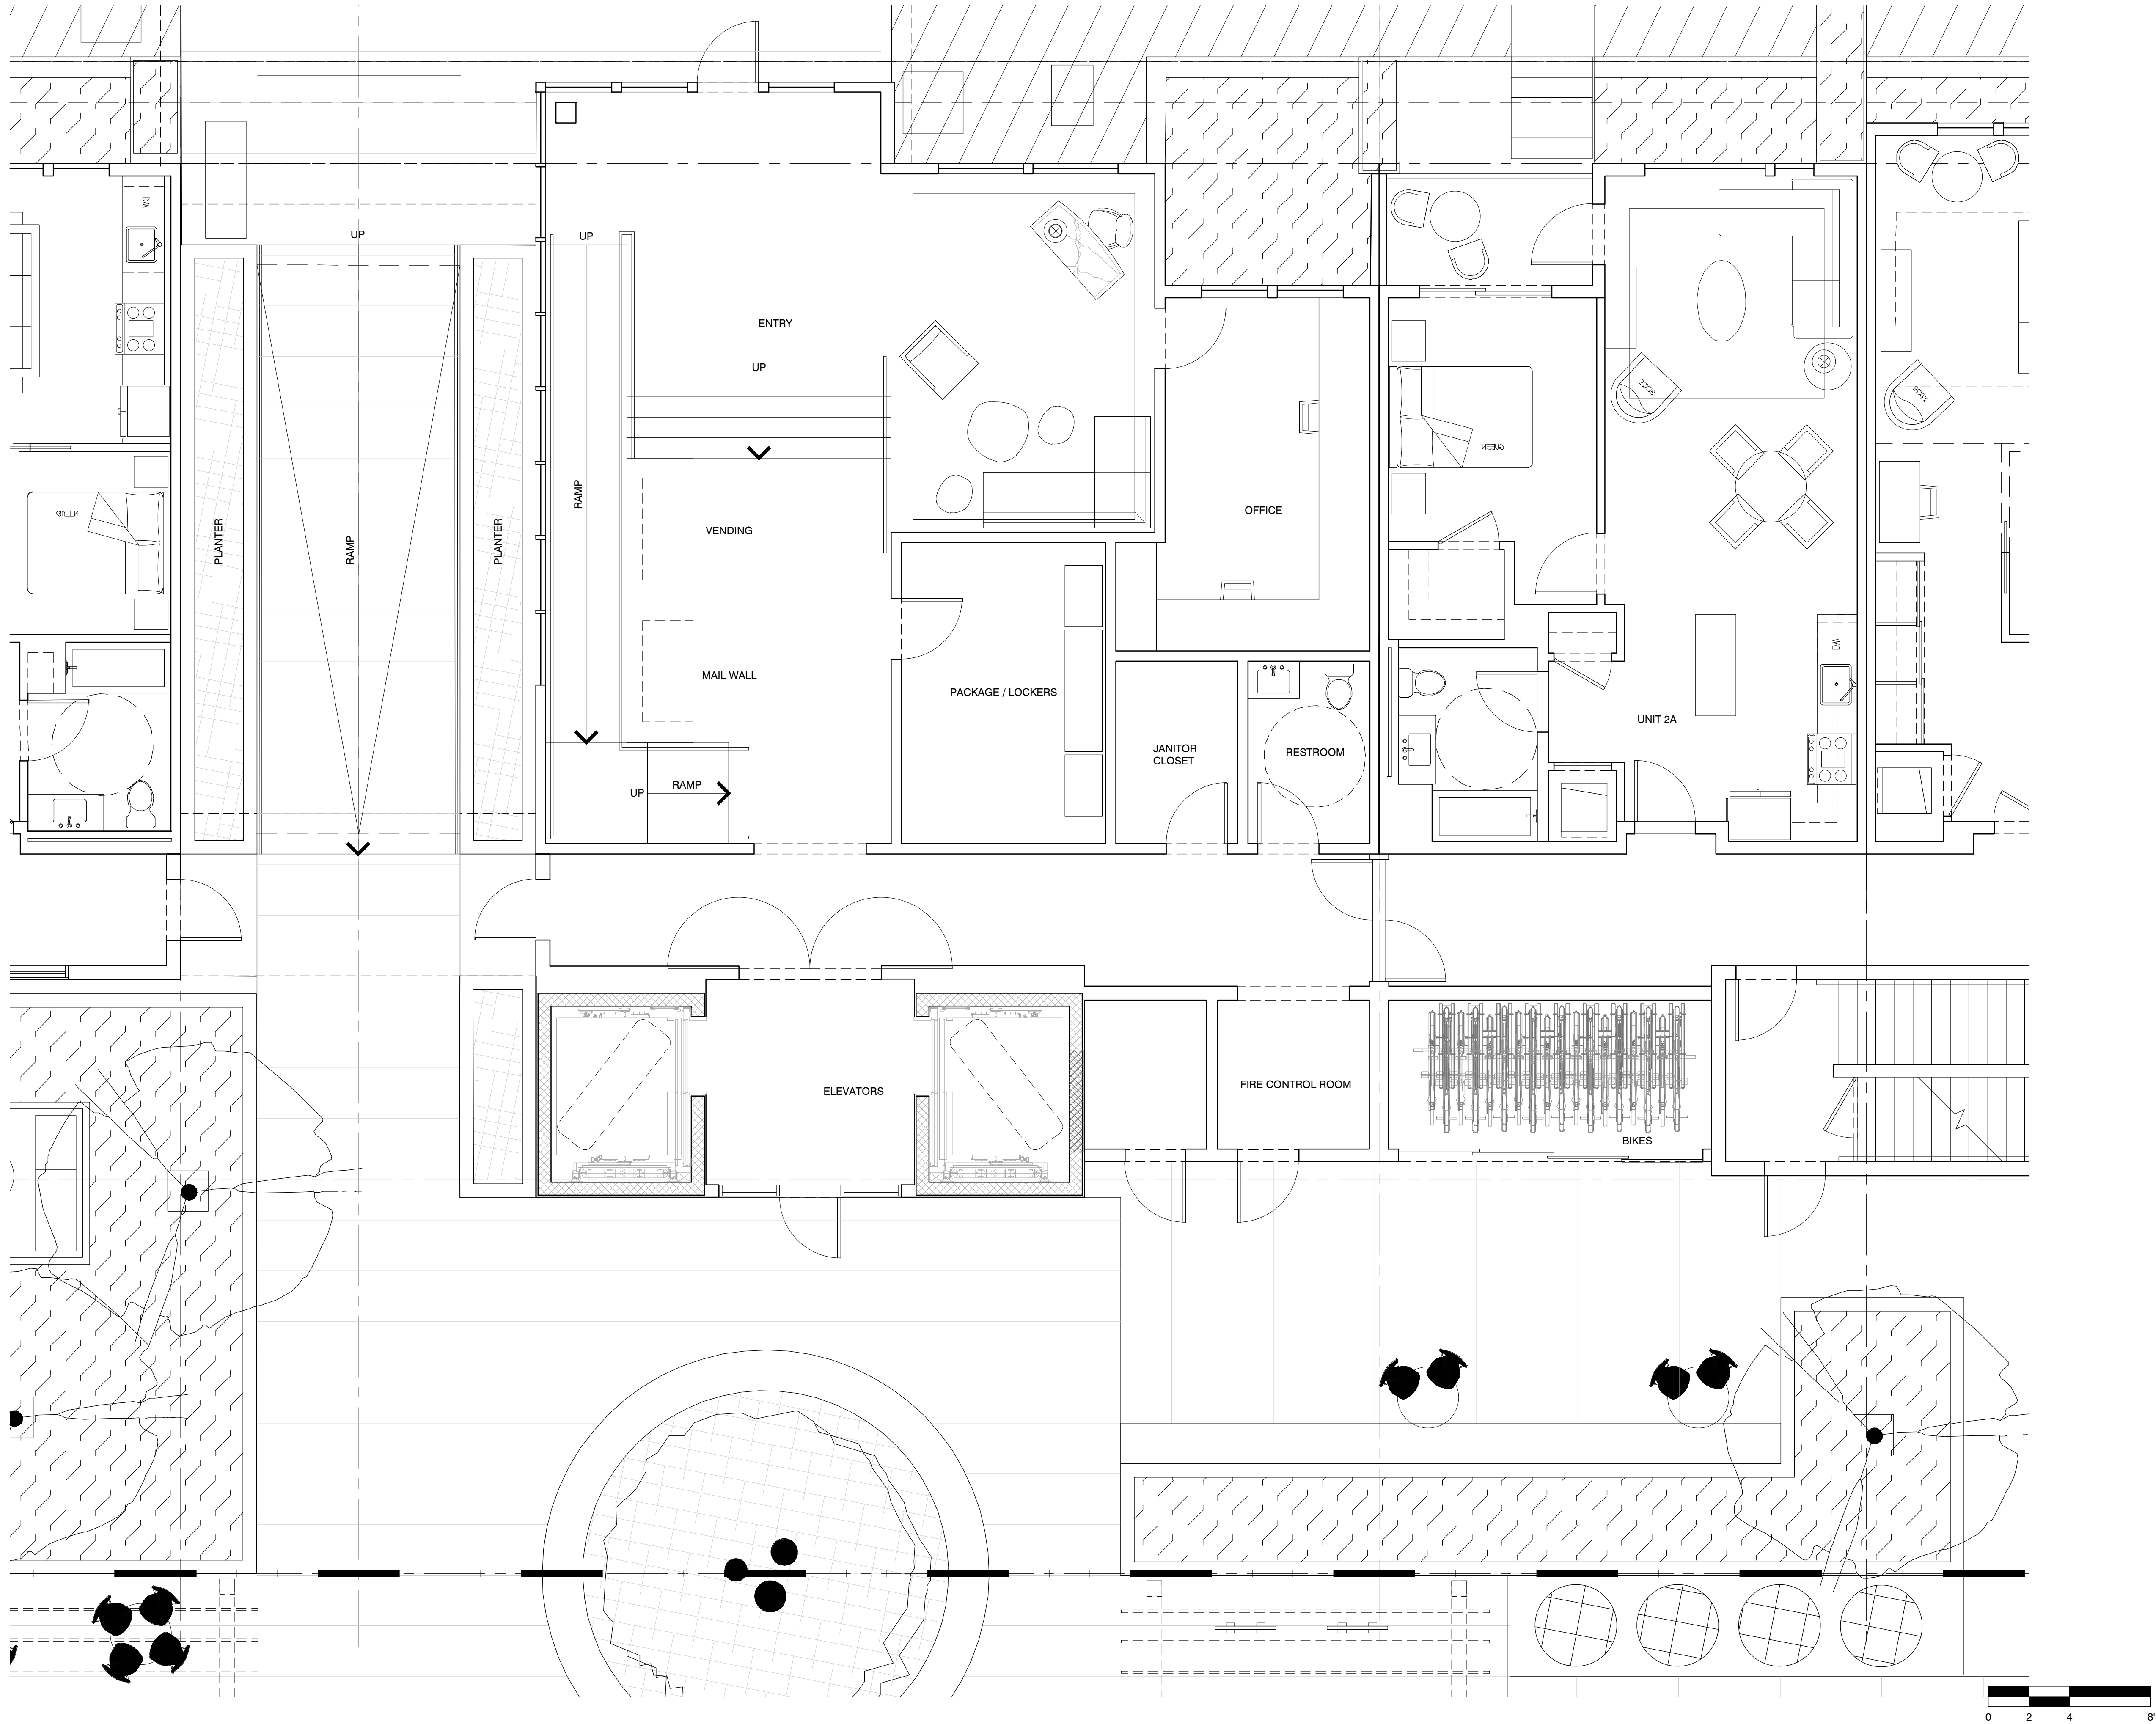

WILSON
MEANY


BAY MEADOWS
LAND COMPANY

HART HOWERTON
NEW YORK · SAN FRANCISCO

Perkins&Will

Project No: 19-504

SPAR SUBMITTAL

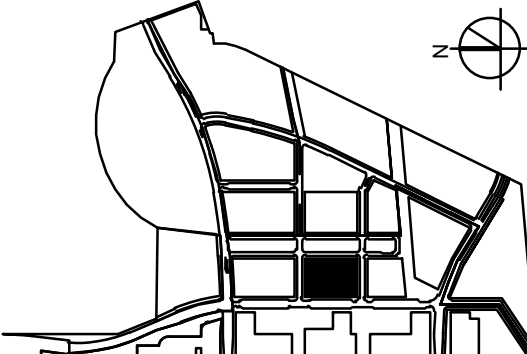

SUBJECT TO THE BAY MEADOWS
PHASE II DEVELOPMENT AGREEMENT

MU3 RESIDENTIAL -
ENLARGED LOBBY PLAN
1/4" = 1' - 0"







MU3
BAY MEADOWS II
SAN MATEO, CALIFORNIA

© Hart Howerton 2020
The designs and concepts shown are the sole property of Hart Howerton
and may not be used without the prior written consent of Hart Howerton.

NOT FOR CONSTRUCTION

4/16/2021

R-A2.08

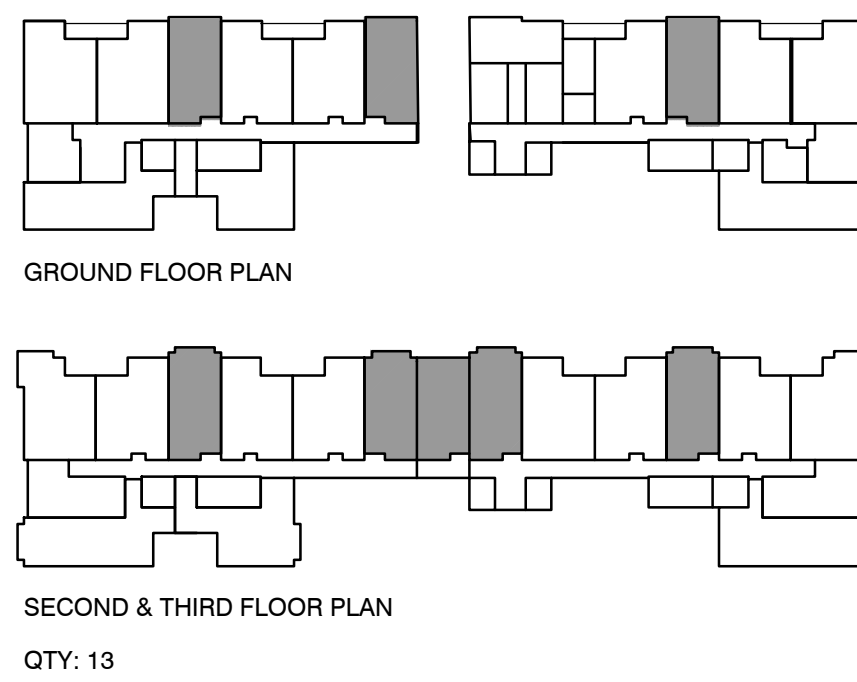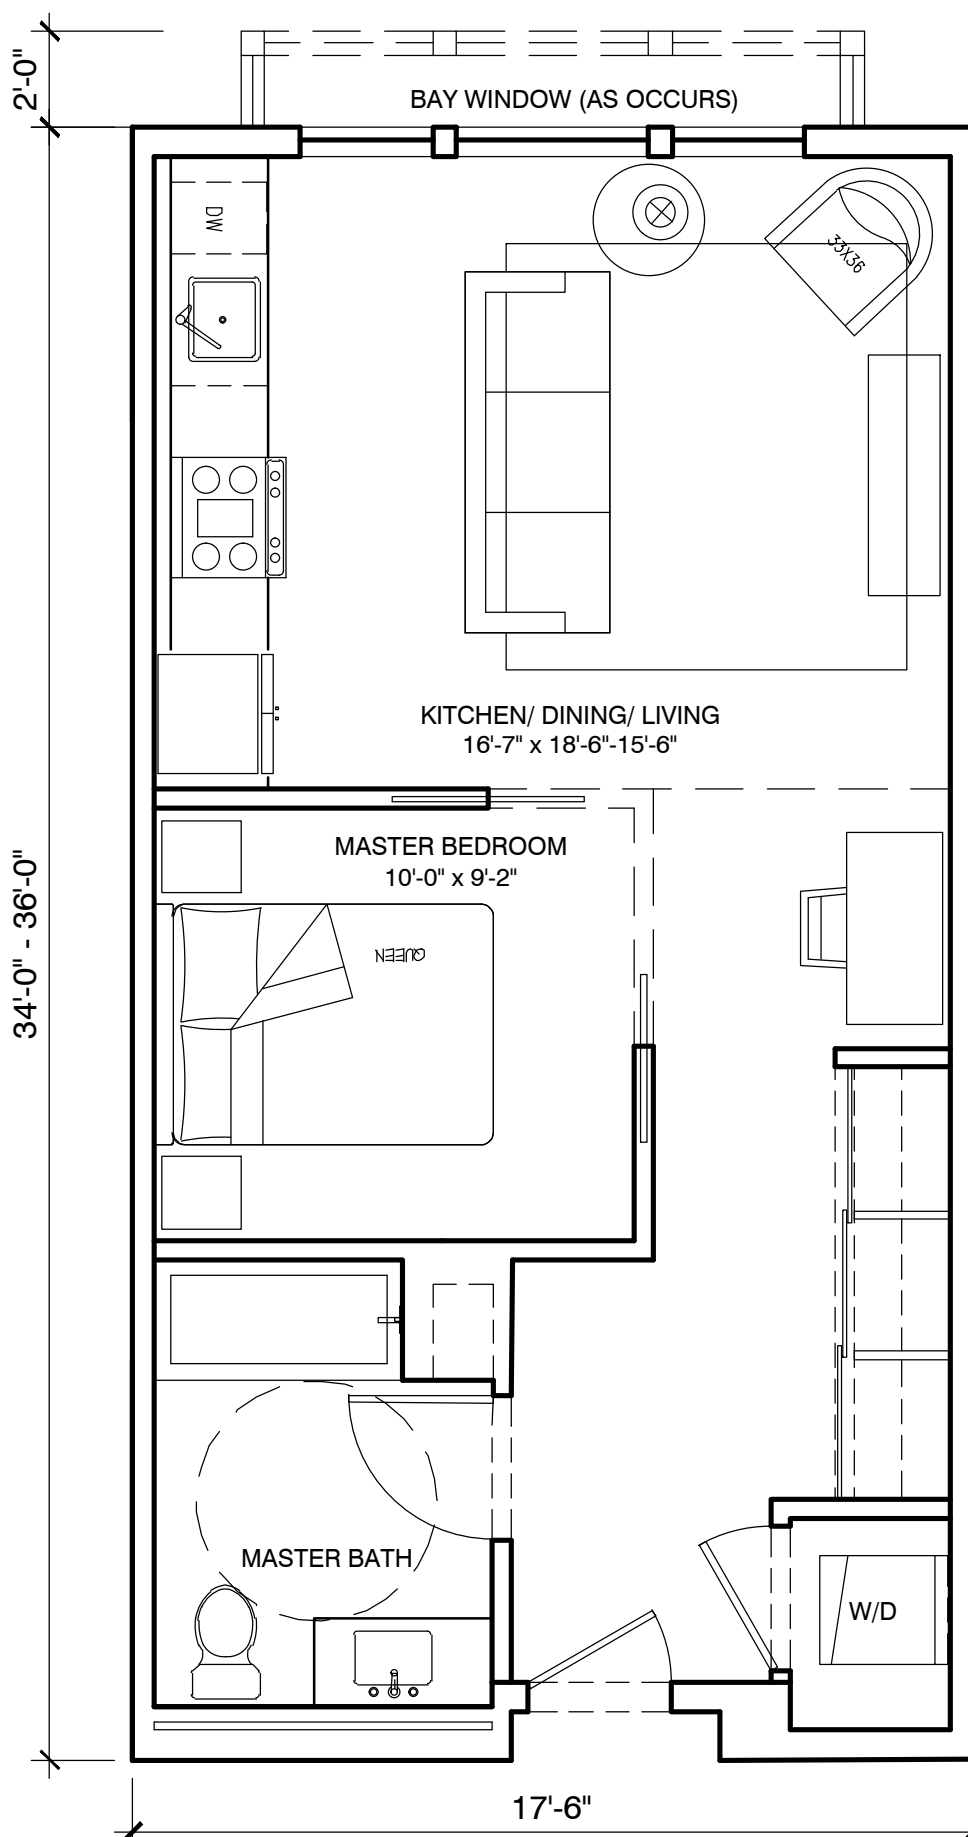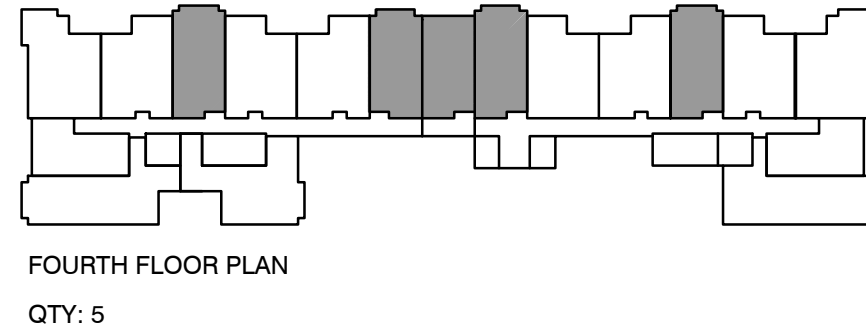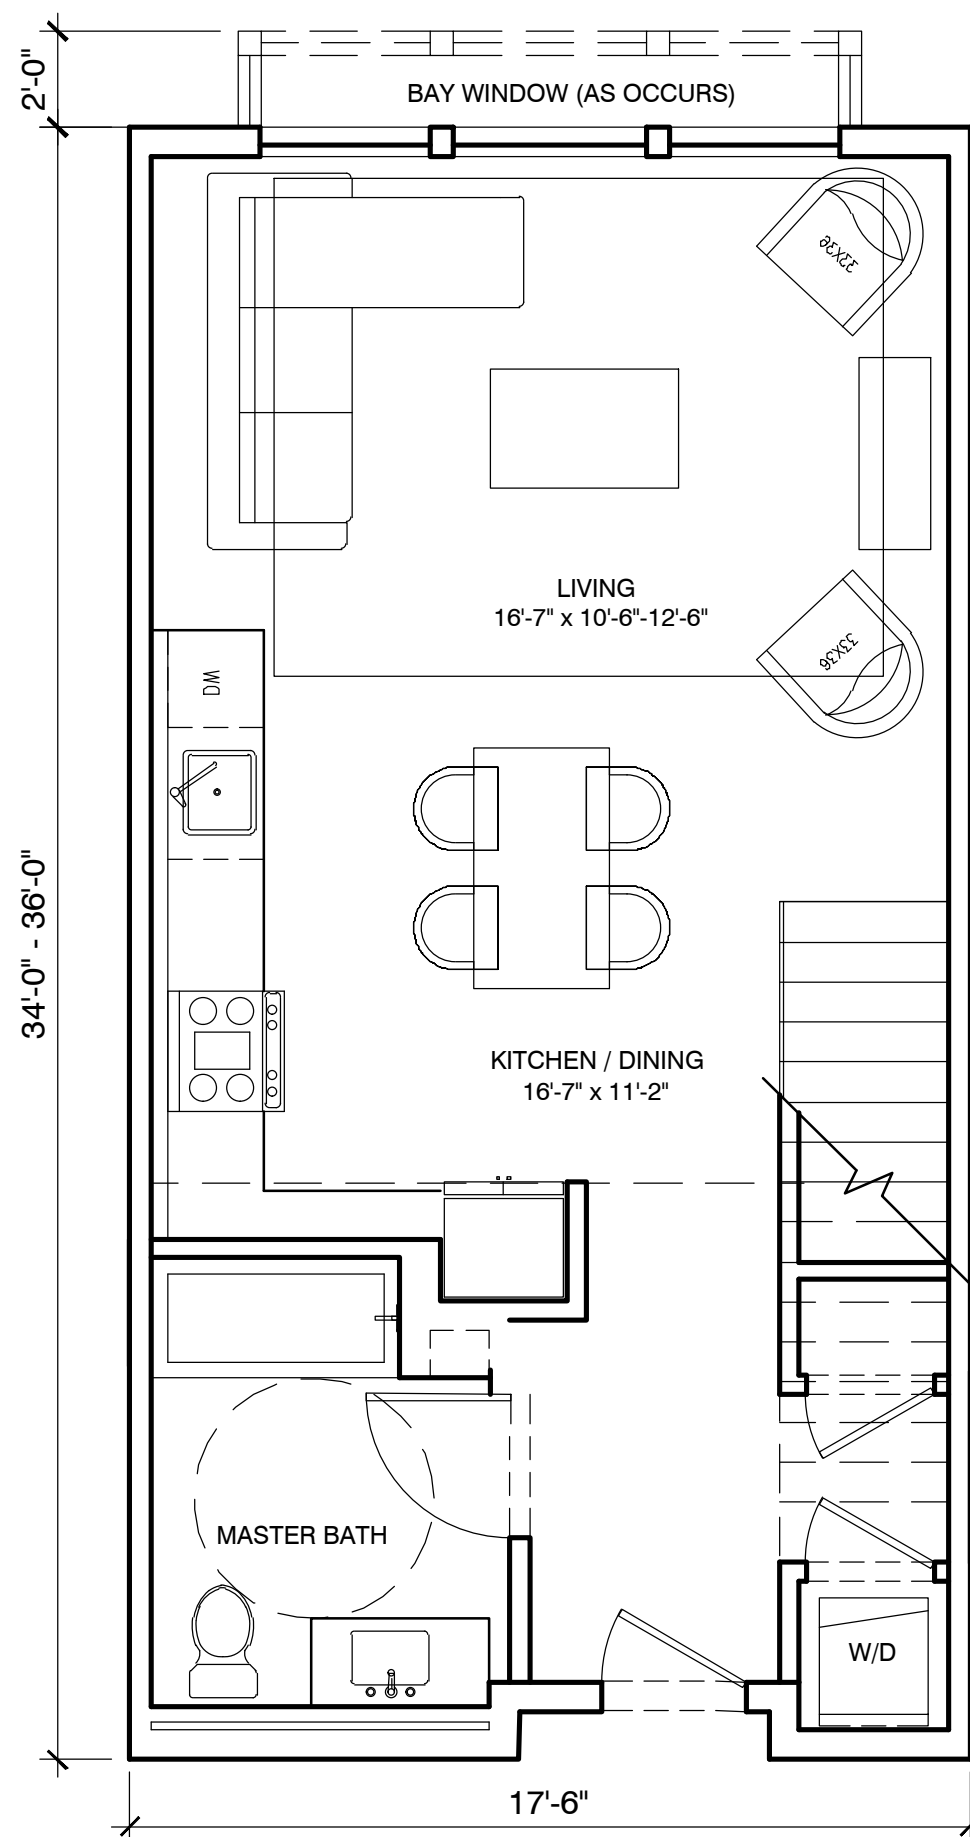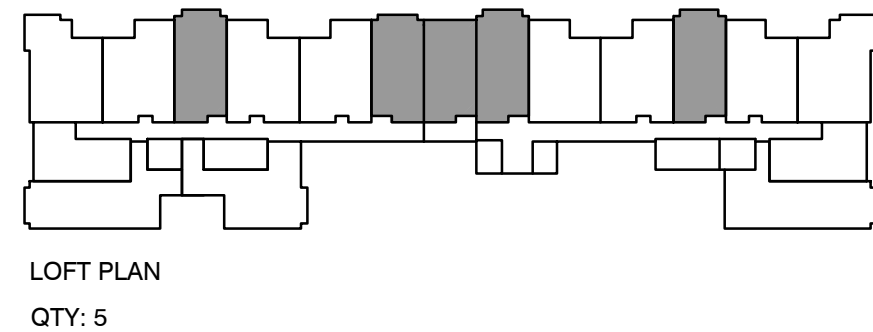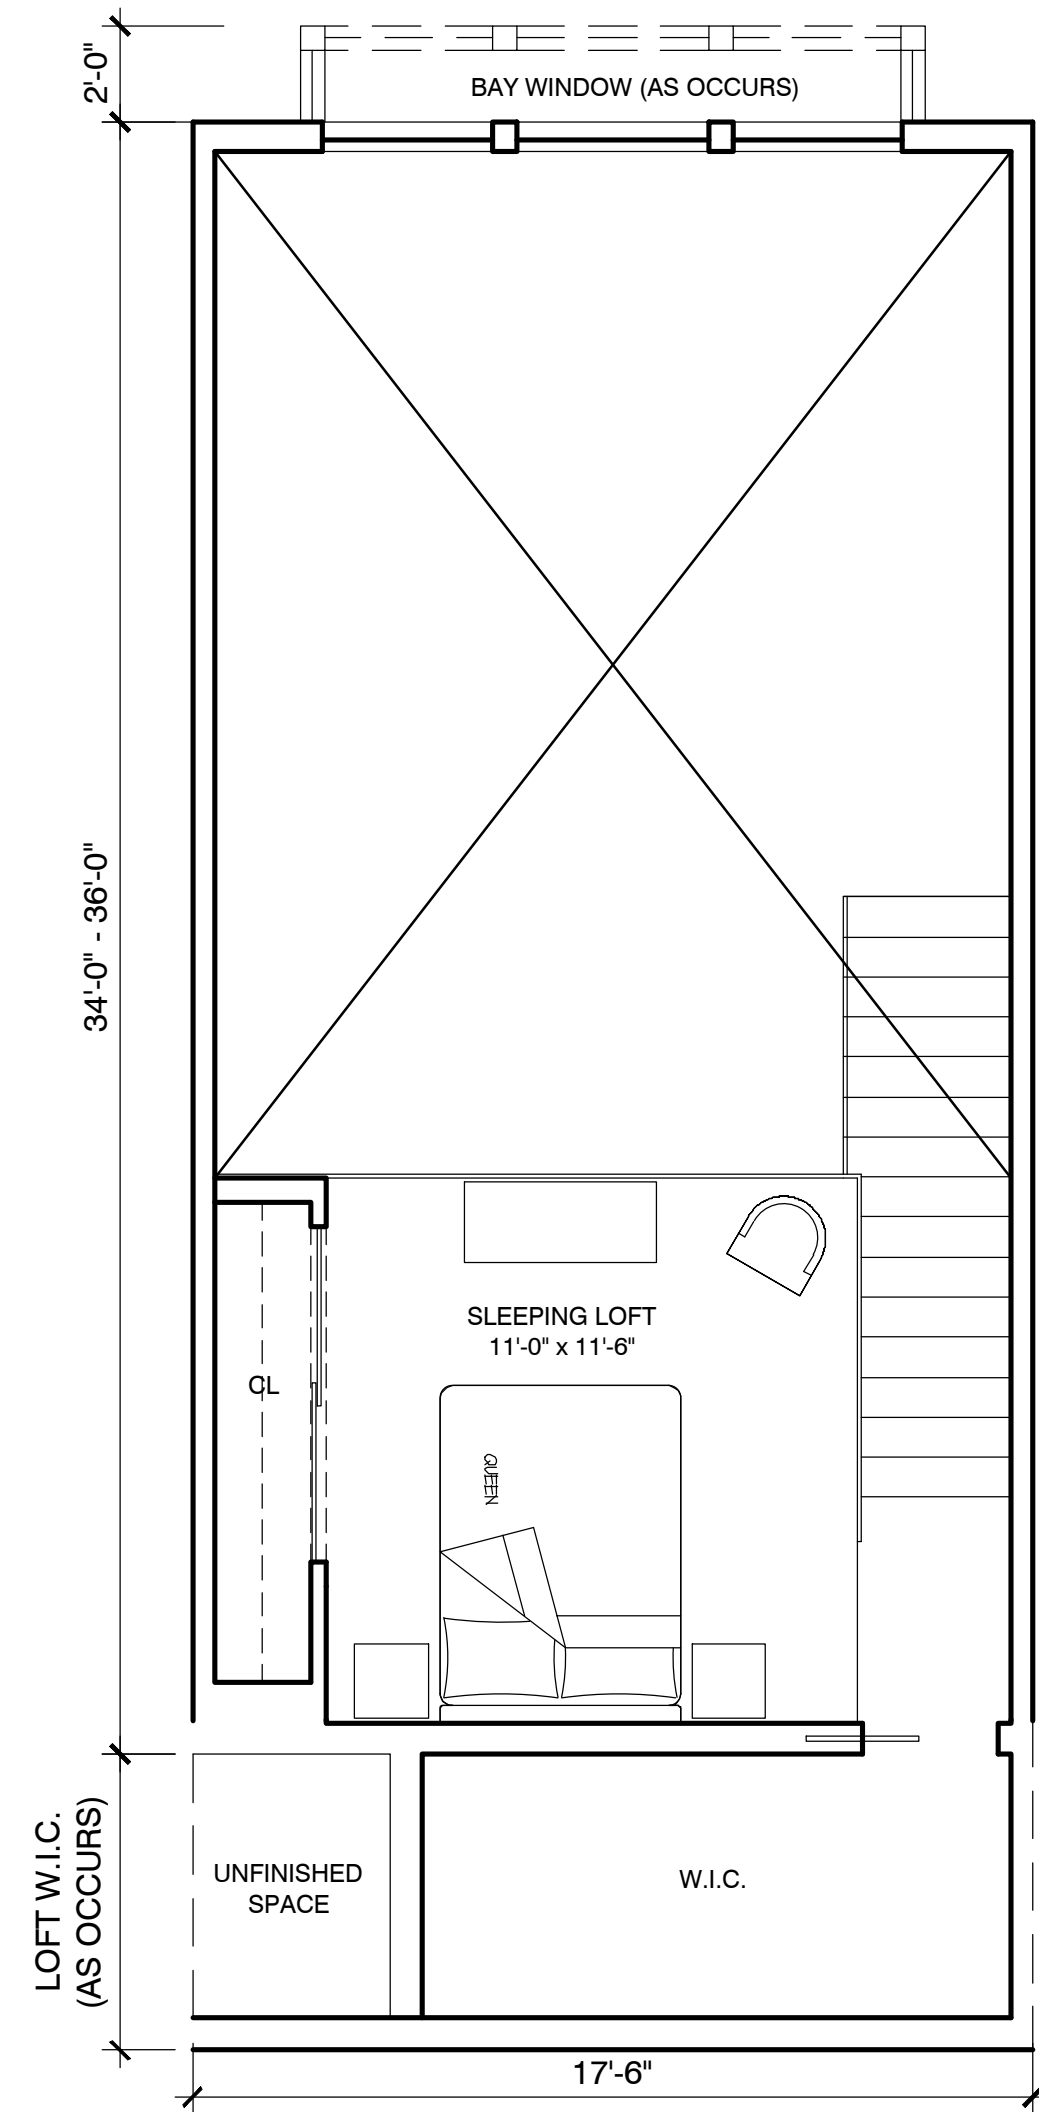


UNIT PLAN NOTES

1. EXAMPLE OF INTERIOR CONFIGURATION;
MIRROR OPTIONS SIMILAR. BAY
WINDOWS WHERE OCCURS.



Perkins&Will

Project No: 19-504

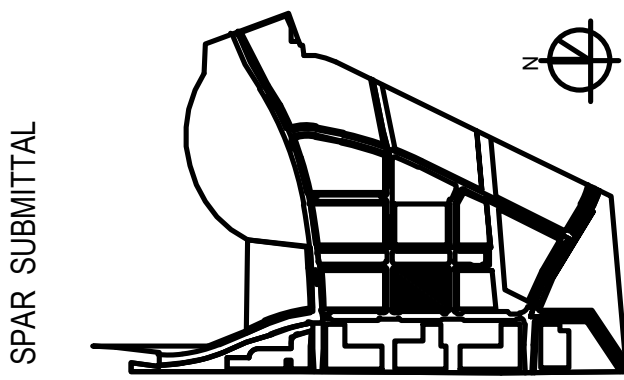

SUBJECT TO THE BAY MEADOWS
PHASE II DEVELOPMENT AGREEMENT

MU3 RESIDENTIAL - UNIT PLANS

1 / 4 " = 1 ' - 0 " "

MU3
BAY MEADOWS II
SAN MATEO, CALIFORNIA

© Hart Howerton 2020
The designs and concepts shown are the sole property of Hart Howerton
and may not be used without the prior written consent of Hart Howerton.


NOT FOR CONSTRUCTION

4/16/2021


R-A2.51

UNIT PLAN NOTES


1. EXAMPLE OF INTERIOR CONFIGURATION;
MIRROR OPTIONS SIMILAR. BAY
WINDOWS WHERE OCCURS.

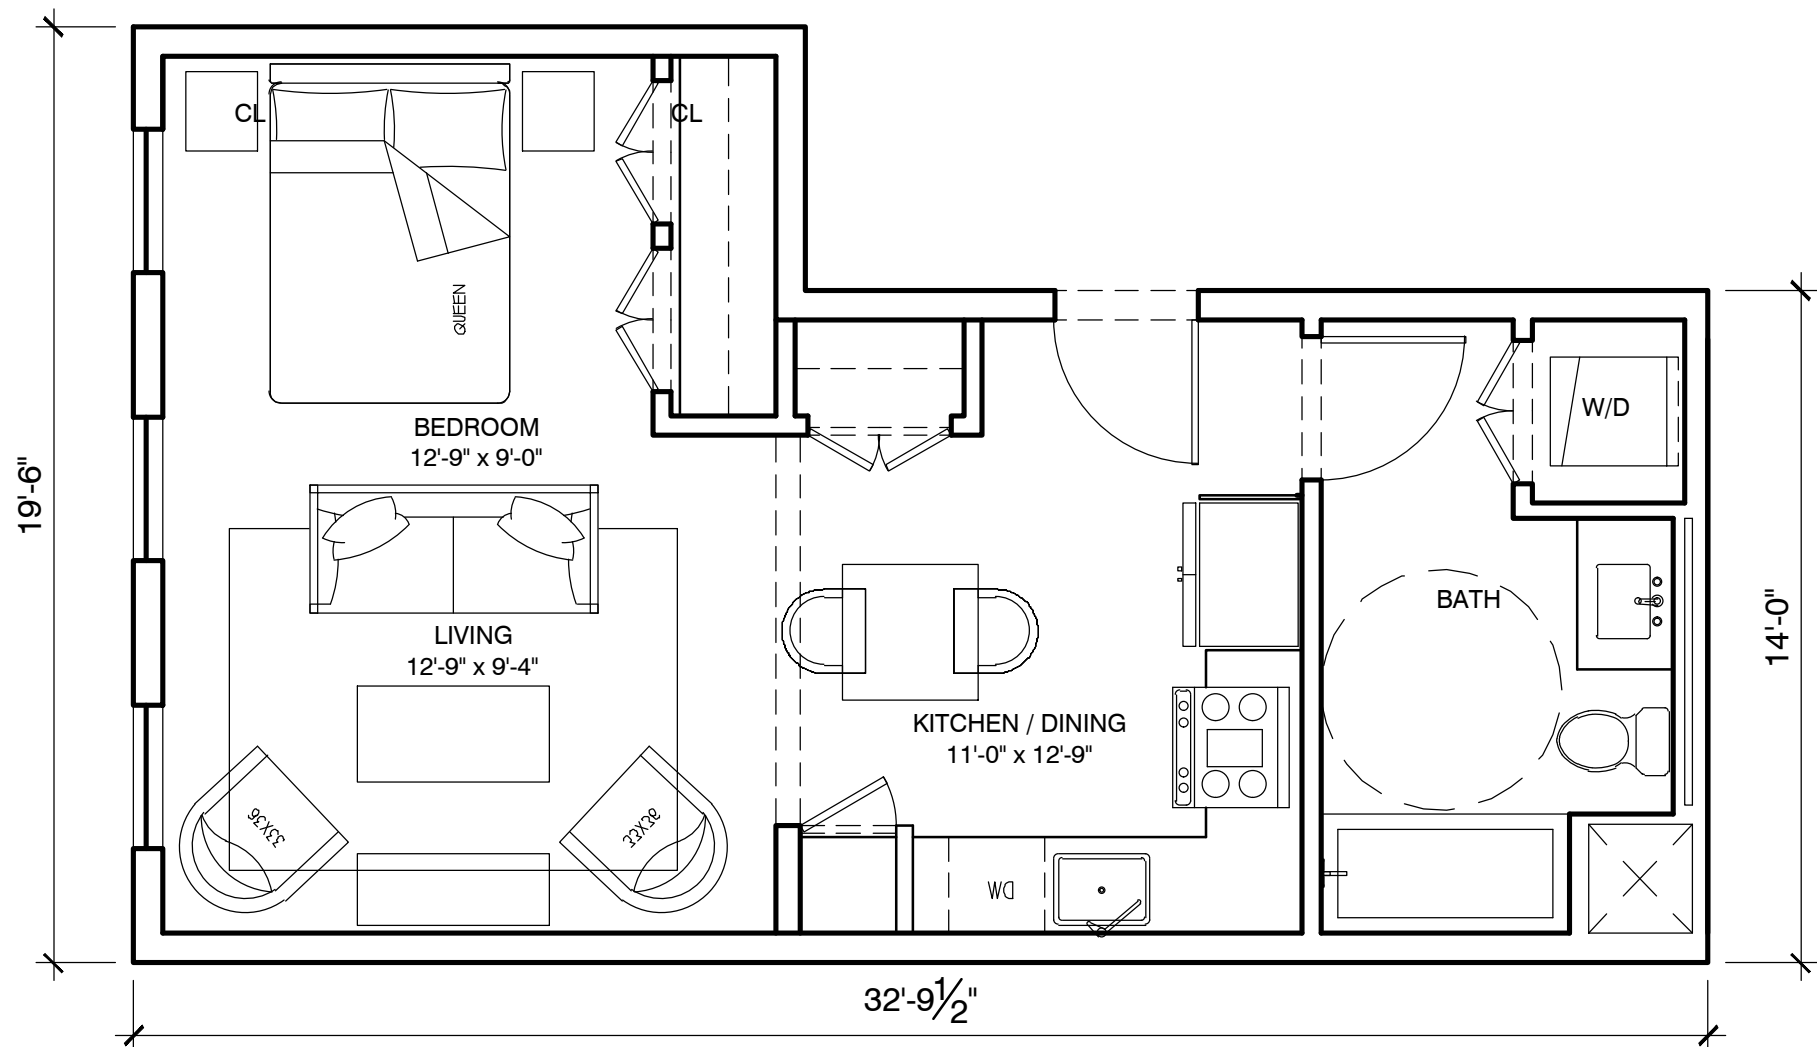


2 | STUDIO - UNIT 1F | 457 NSF

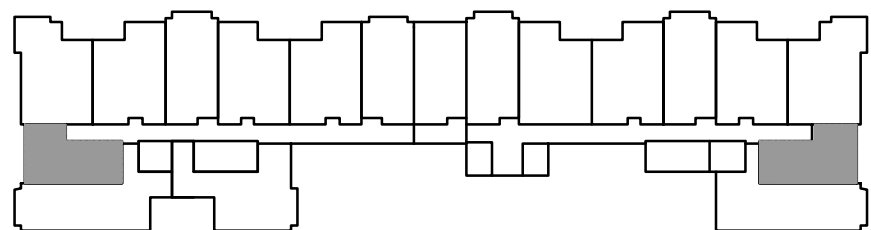

SECOND, THIRD & FOURTH FLOOR PLAN
QTY: 6

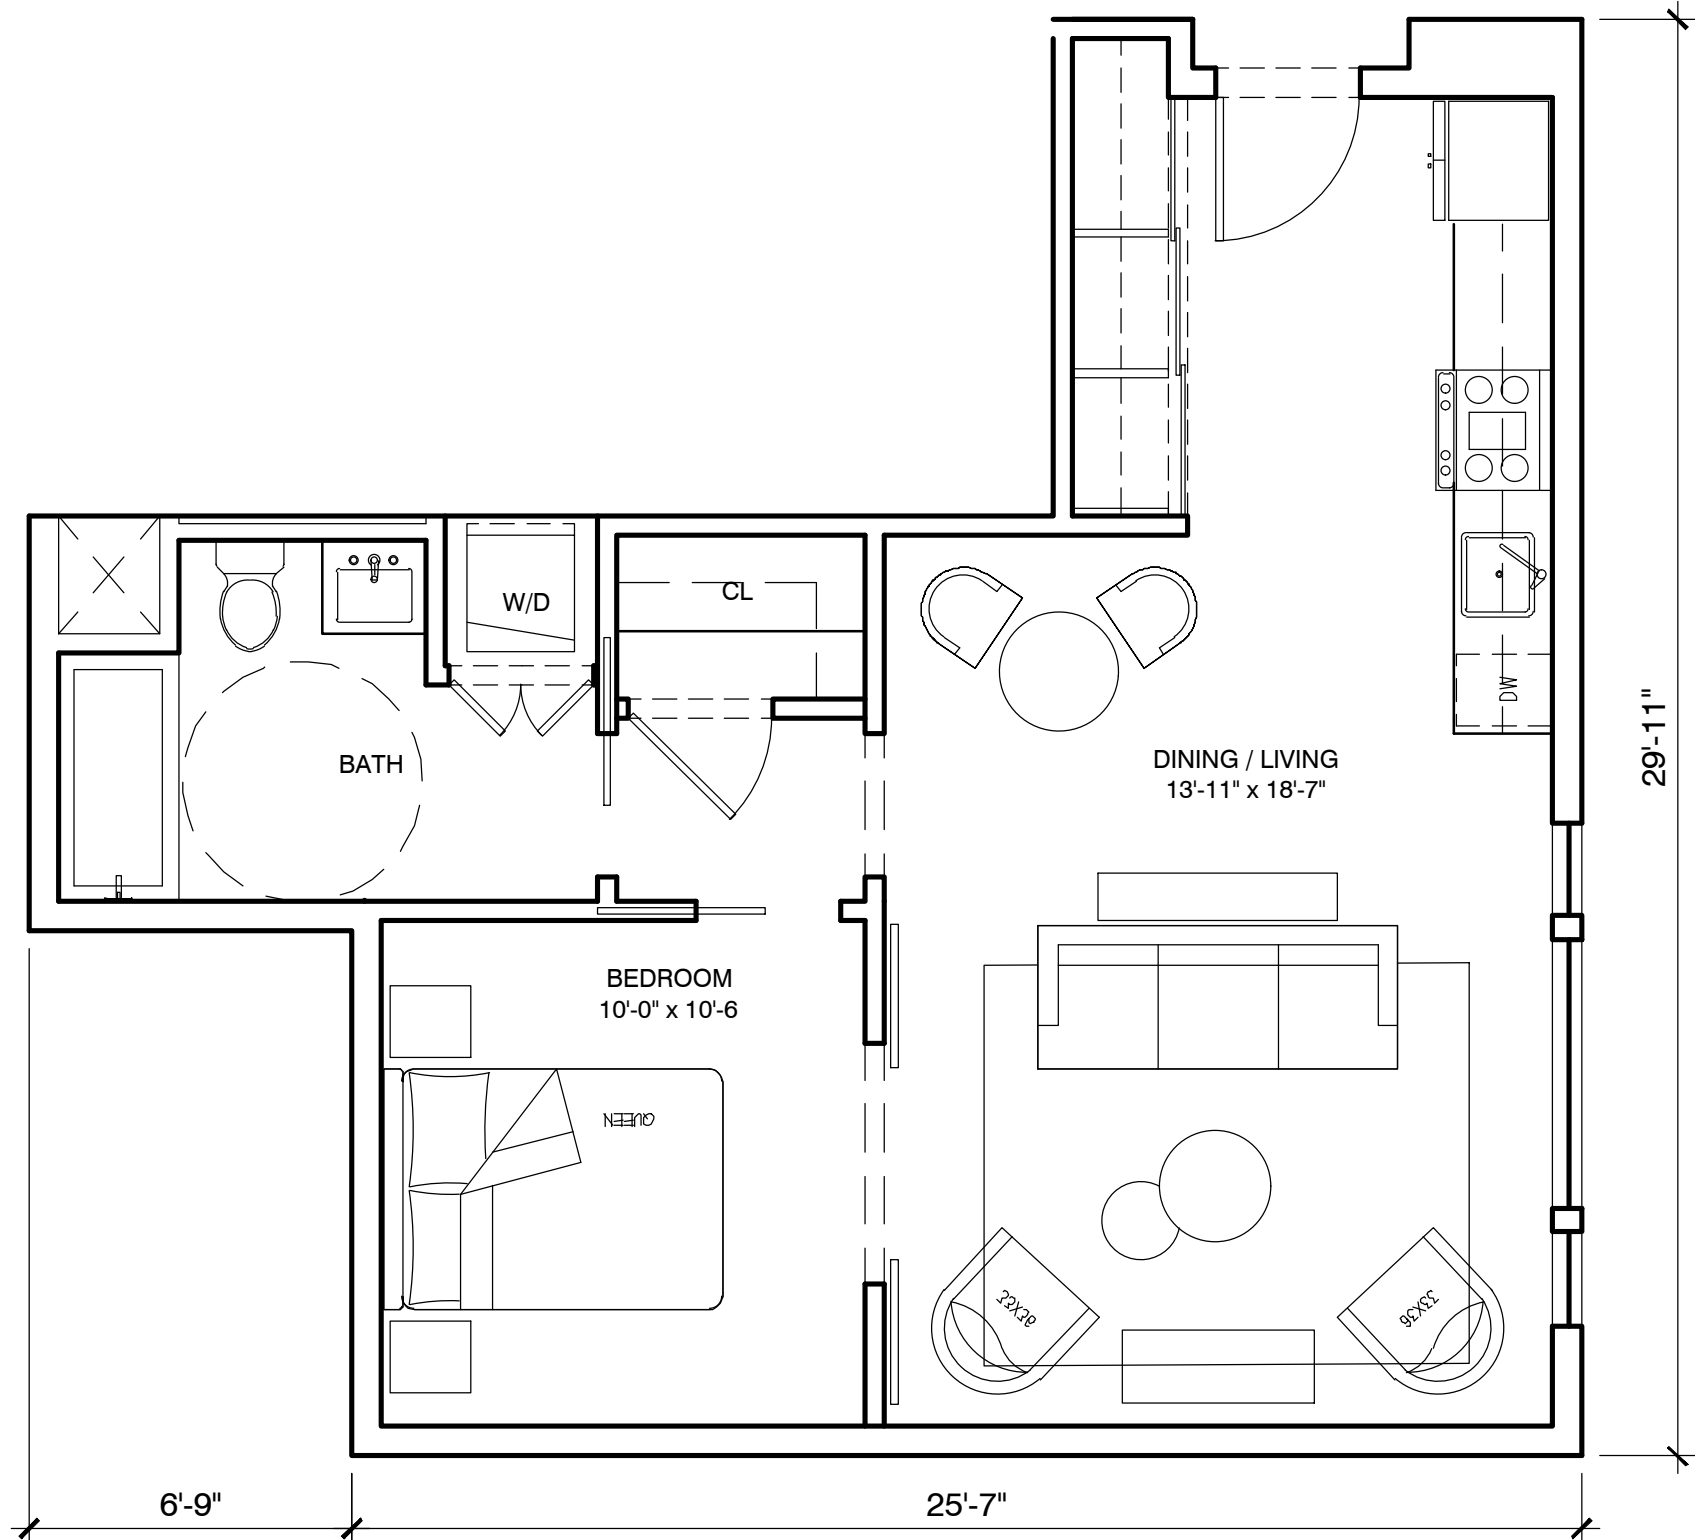


1 | JUNIOR 1 BED - UNIT 1H | 582 NSF

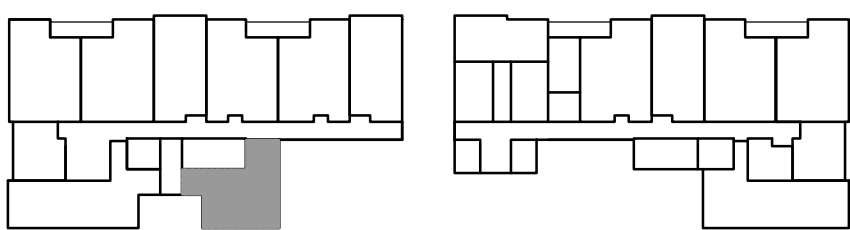

GROUND FLOOR PLAN
QTY: 1



Project No: 19-504

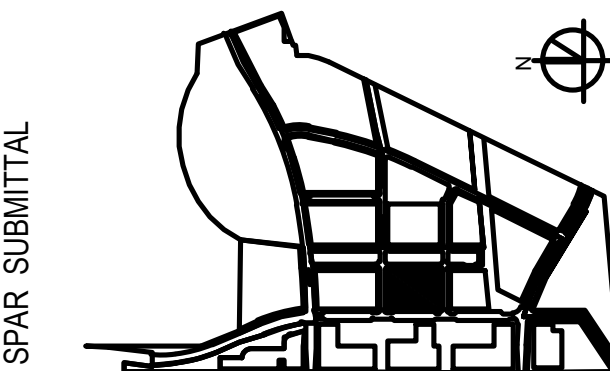

SUBJECT TO THE BAY MEADOWS
PHASE II DEVELOPMENT AGREEMENT

MU3 RESIDENTIAL - UNIT PLANS

1 / 4 " = 1 ' - 0 "

MU3

BAY MEADOWS II


SAN MATEO, CALIFORNIA

© Hart Howerton 2020
The designs and concepts shown are the sole property of Hart Howerton
and may not be used without the prior written consent of Hart Howerton.


NOT FOR CONSTRUCTION

4/16/2021


R-A2.52

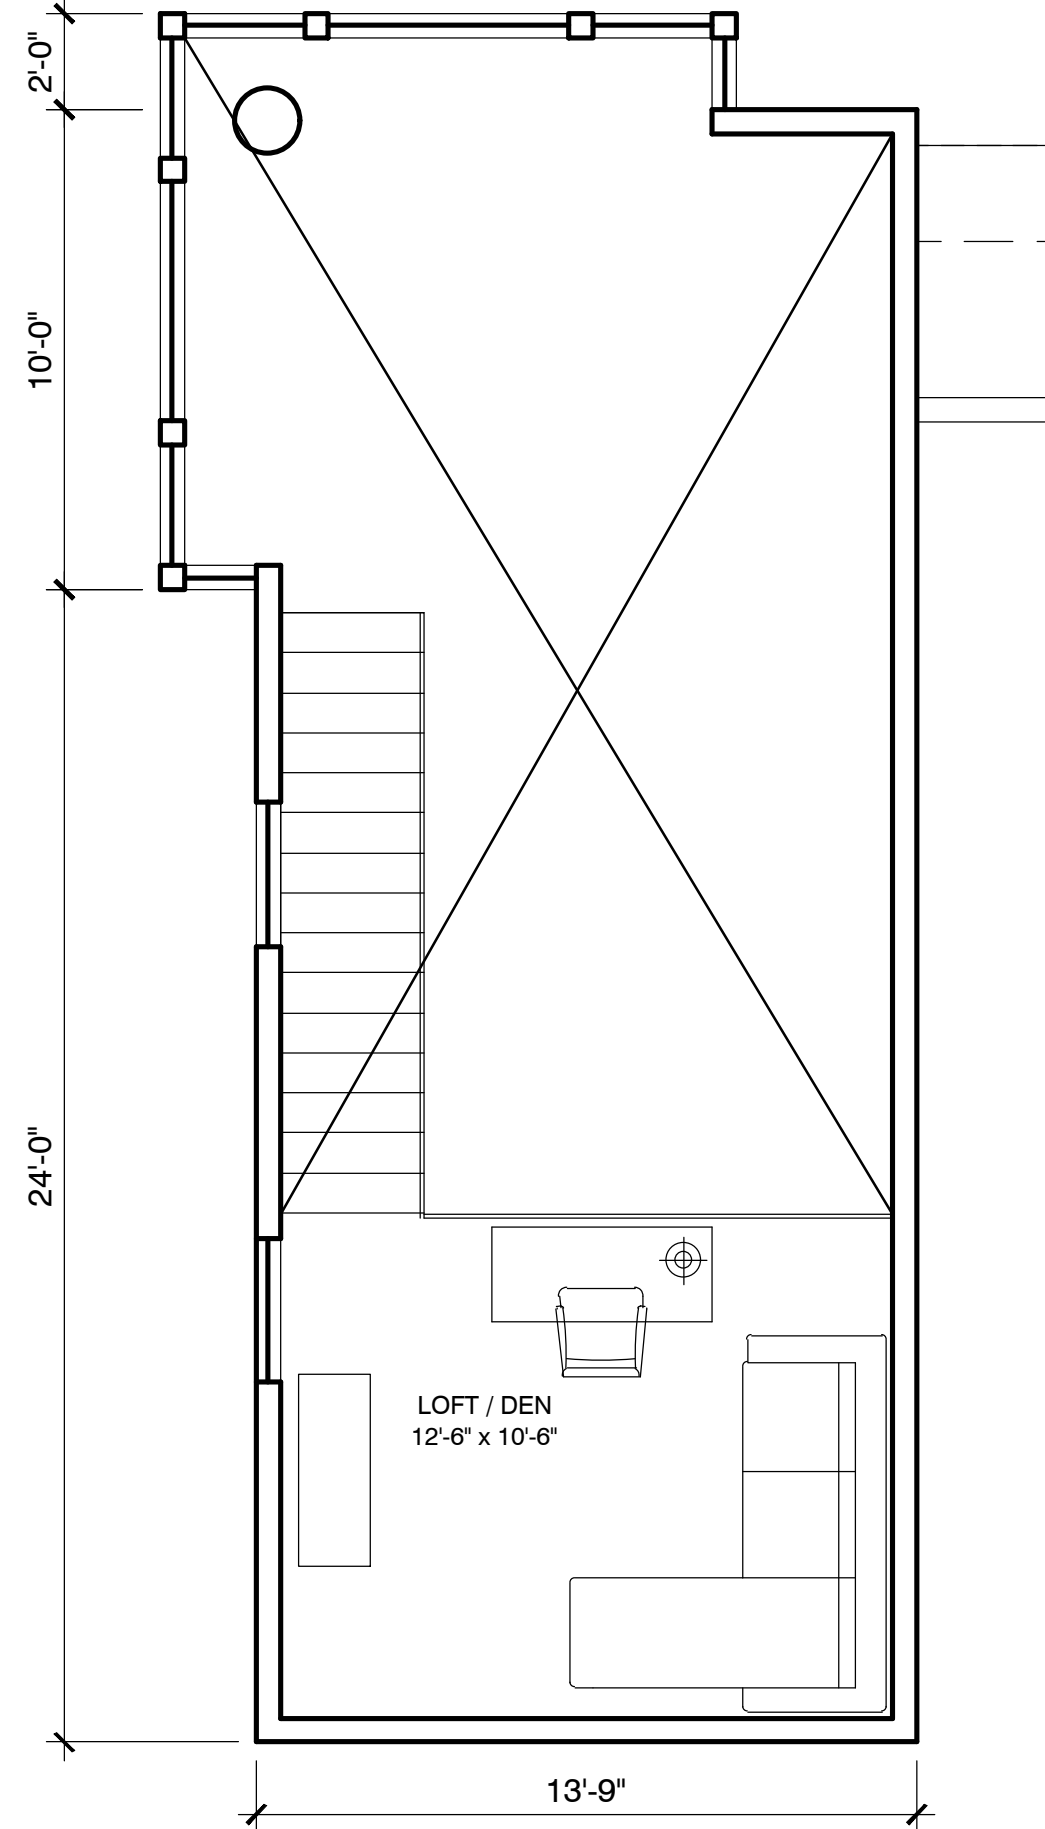


3 | 1 BED - UNIT 2J LOFT | 135 NSF

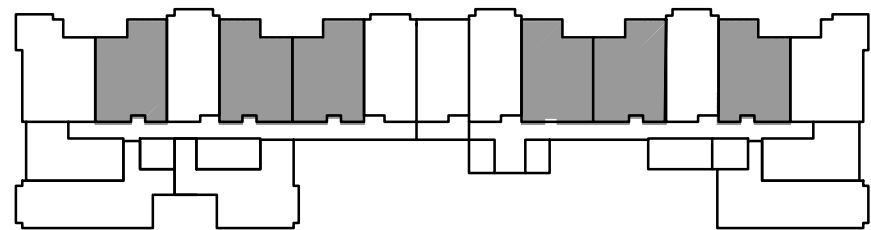


LOFT PLAN
QTY: 6

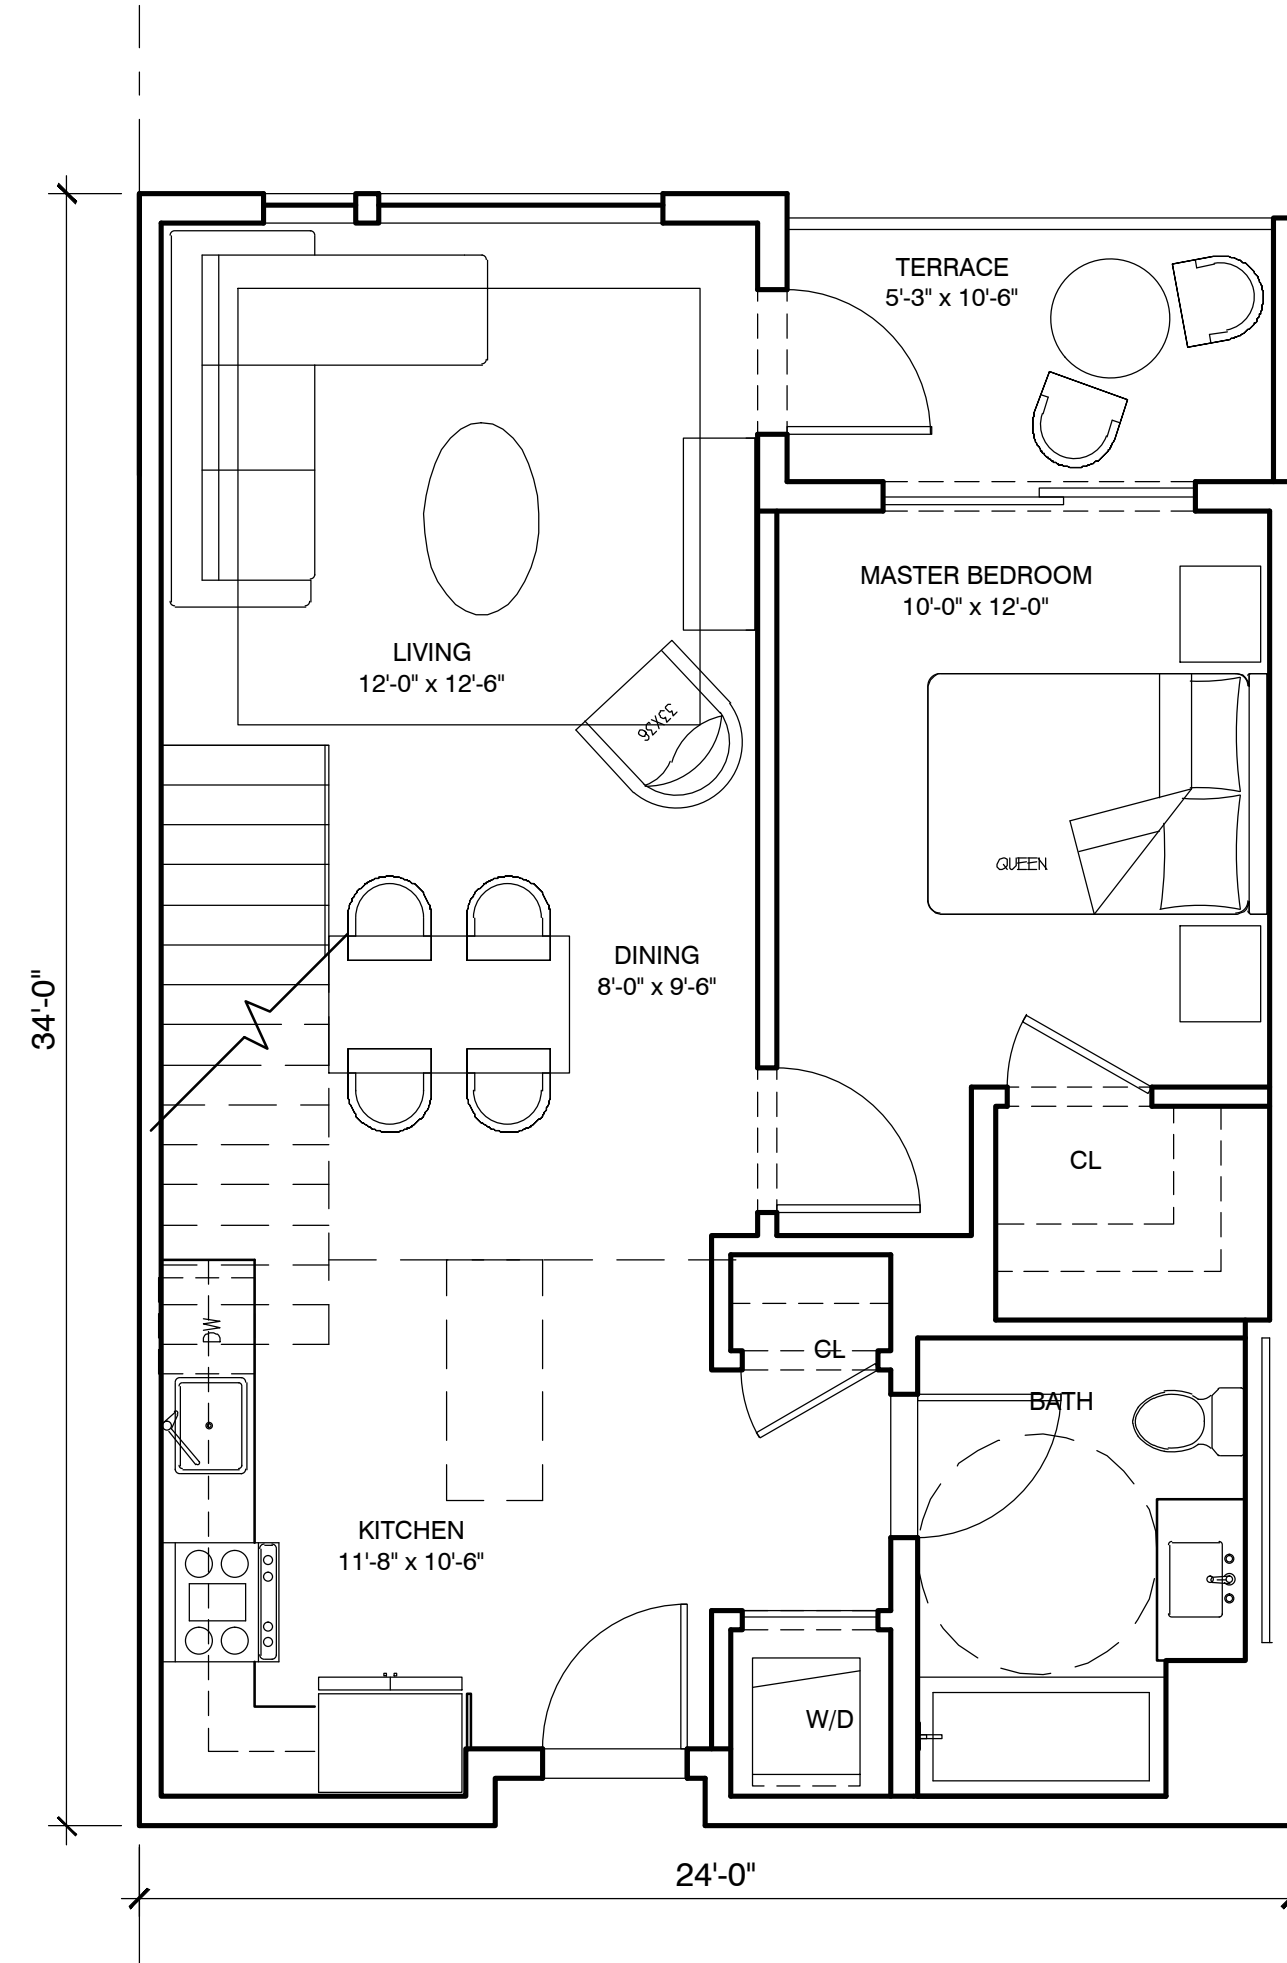


2 | 1 BED - UNIT 2J | 658 NSF

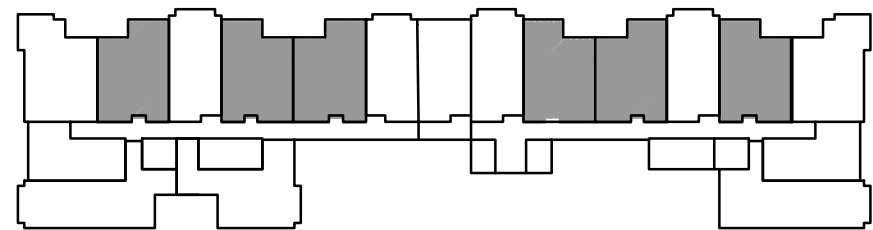


FOURTH FLOOR PLAN
QTY: 6

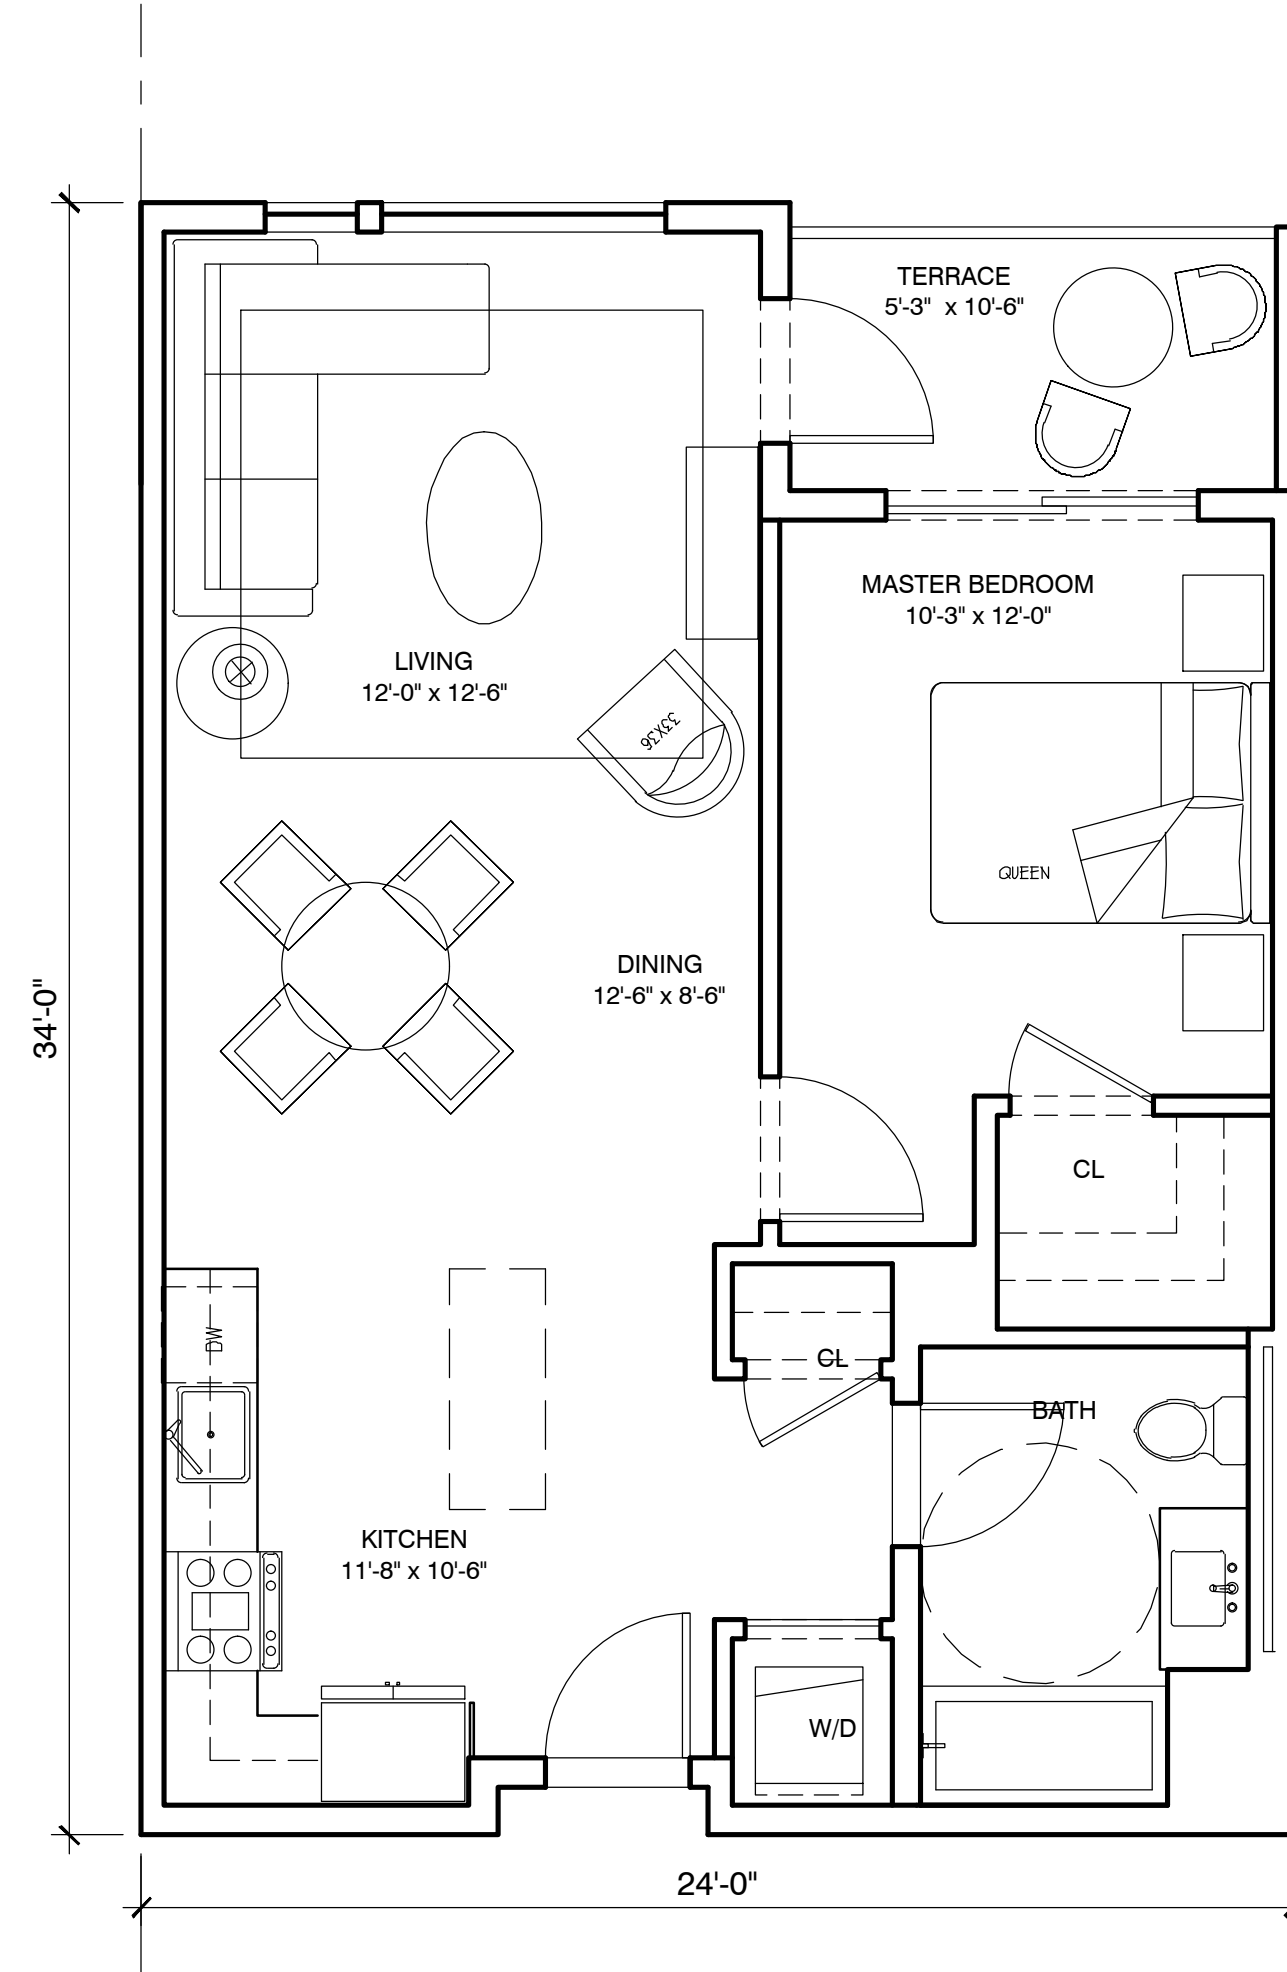

1 | 1 BED - UNIT 2A | 658 NSF

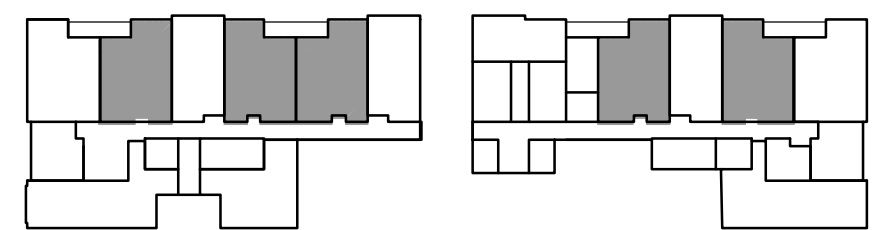

GROUND FLOOR PLAN

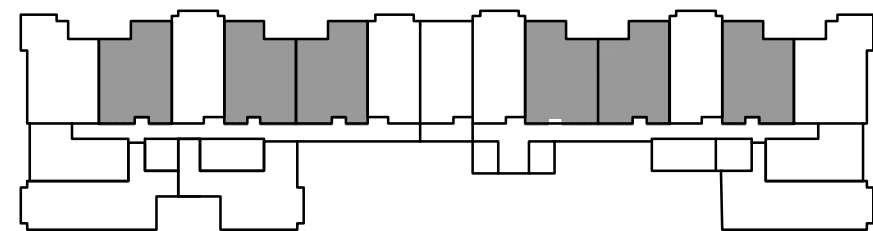

SECOND & THIRD FLOOR PLAN
QTY: 17

UNIT PLAN NOTES

1. EXAMPLE OF INTERIOR CONFIGURATION;
MIRROR OPTIONS SIMILAR. BAY
WINDOWS WHERE OCCURS.


WILSON
MEANY

BAY MEADOWS
LAND COMPANY

HART HOWERTON
NEW YORK · SAN FRANCISCO

Perkins&Will

Project No: 19-504

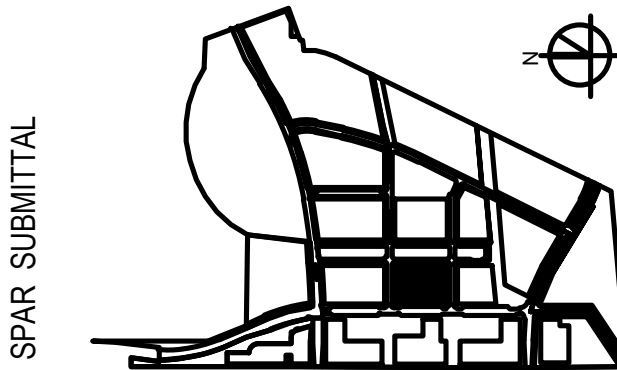

SUBJECT TO THE BAY MEADOWS
PHASE II DEVELOPMENT AGREEMENT

MU3 RESIDENTIAL - UNIT PLANS

1 / 4 " = 1 ' - 0 "

MU3

BAY MEADOWS II

SAN MATEO, CALIFORNIA

© Hart Howerton 2020
The designs and concepts shown are the sole property of Hart Howerton
and may not be used without the prior written consent of Hart Howerton.


NOT FOR CONSTRUCTION

4/16/2021


R-A2.53

UNIT PLAN NOTES


1. EXAMPLE OF INTERIOR CONFIGURATION;
MIRROR OPTIONS SIMILAR. BAY
WINDOWS WHERE OCCURS.

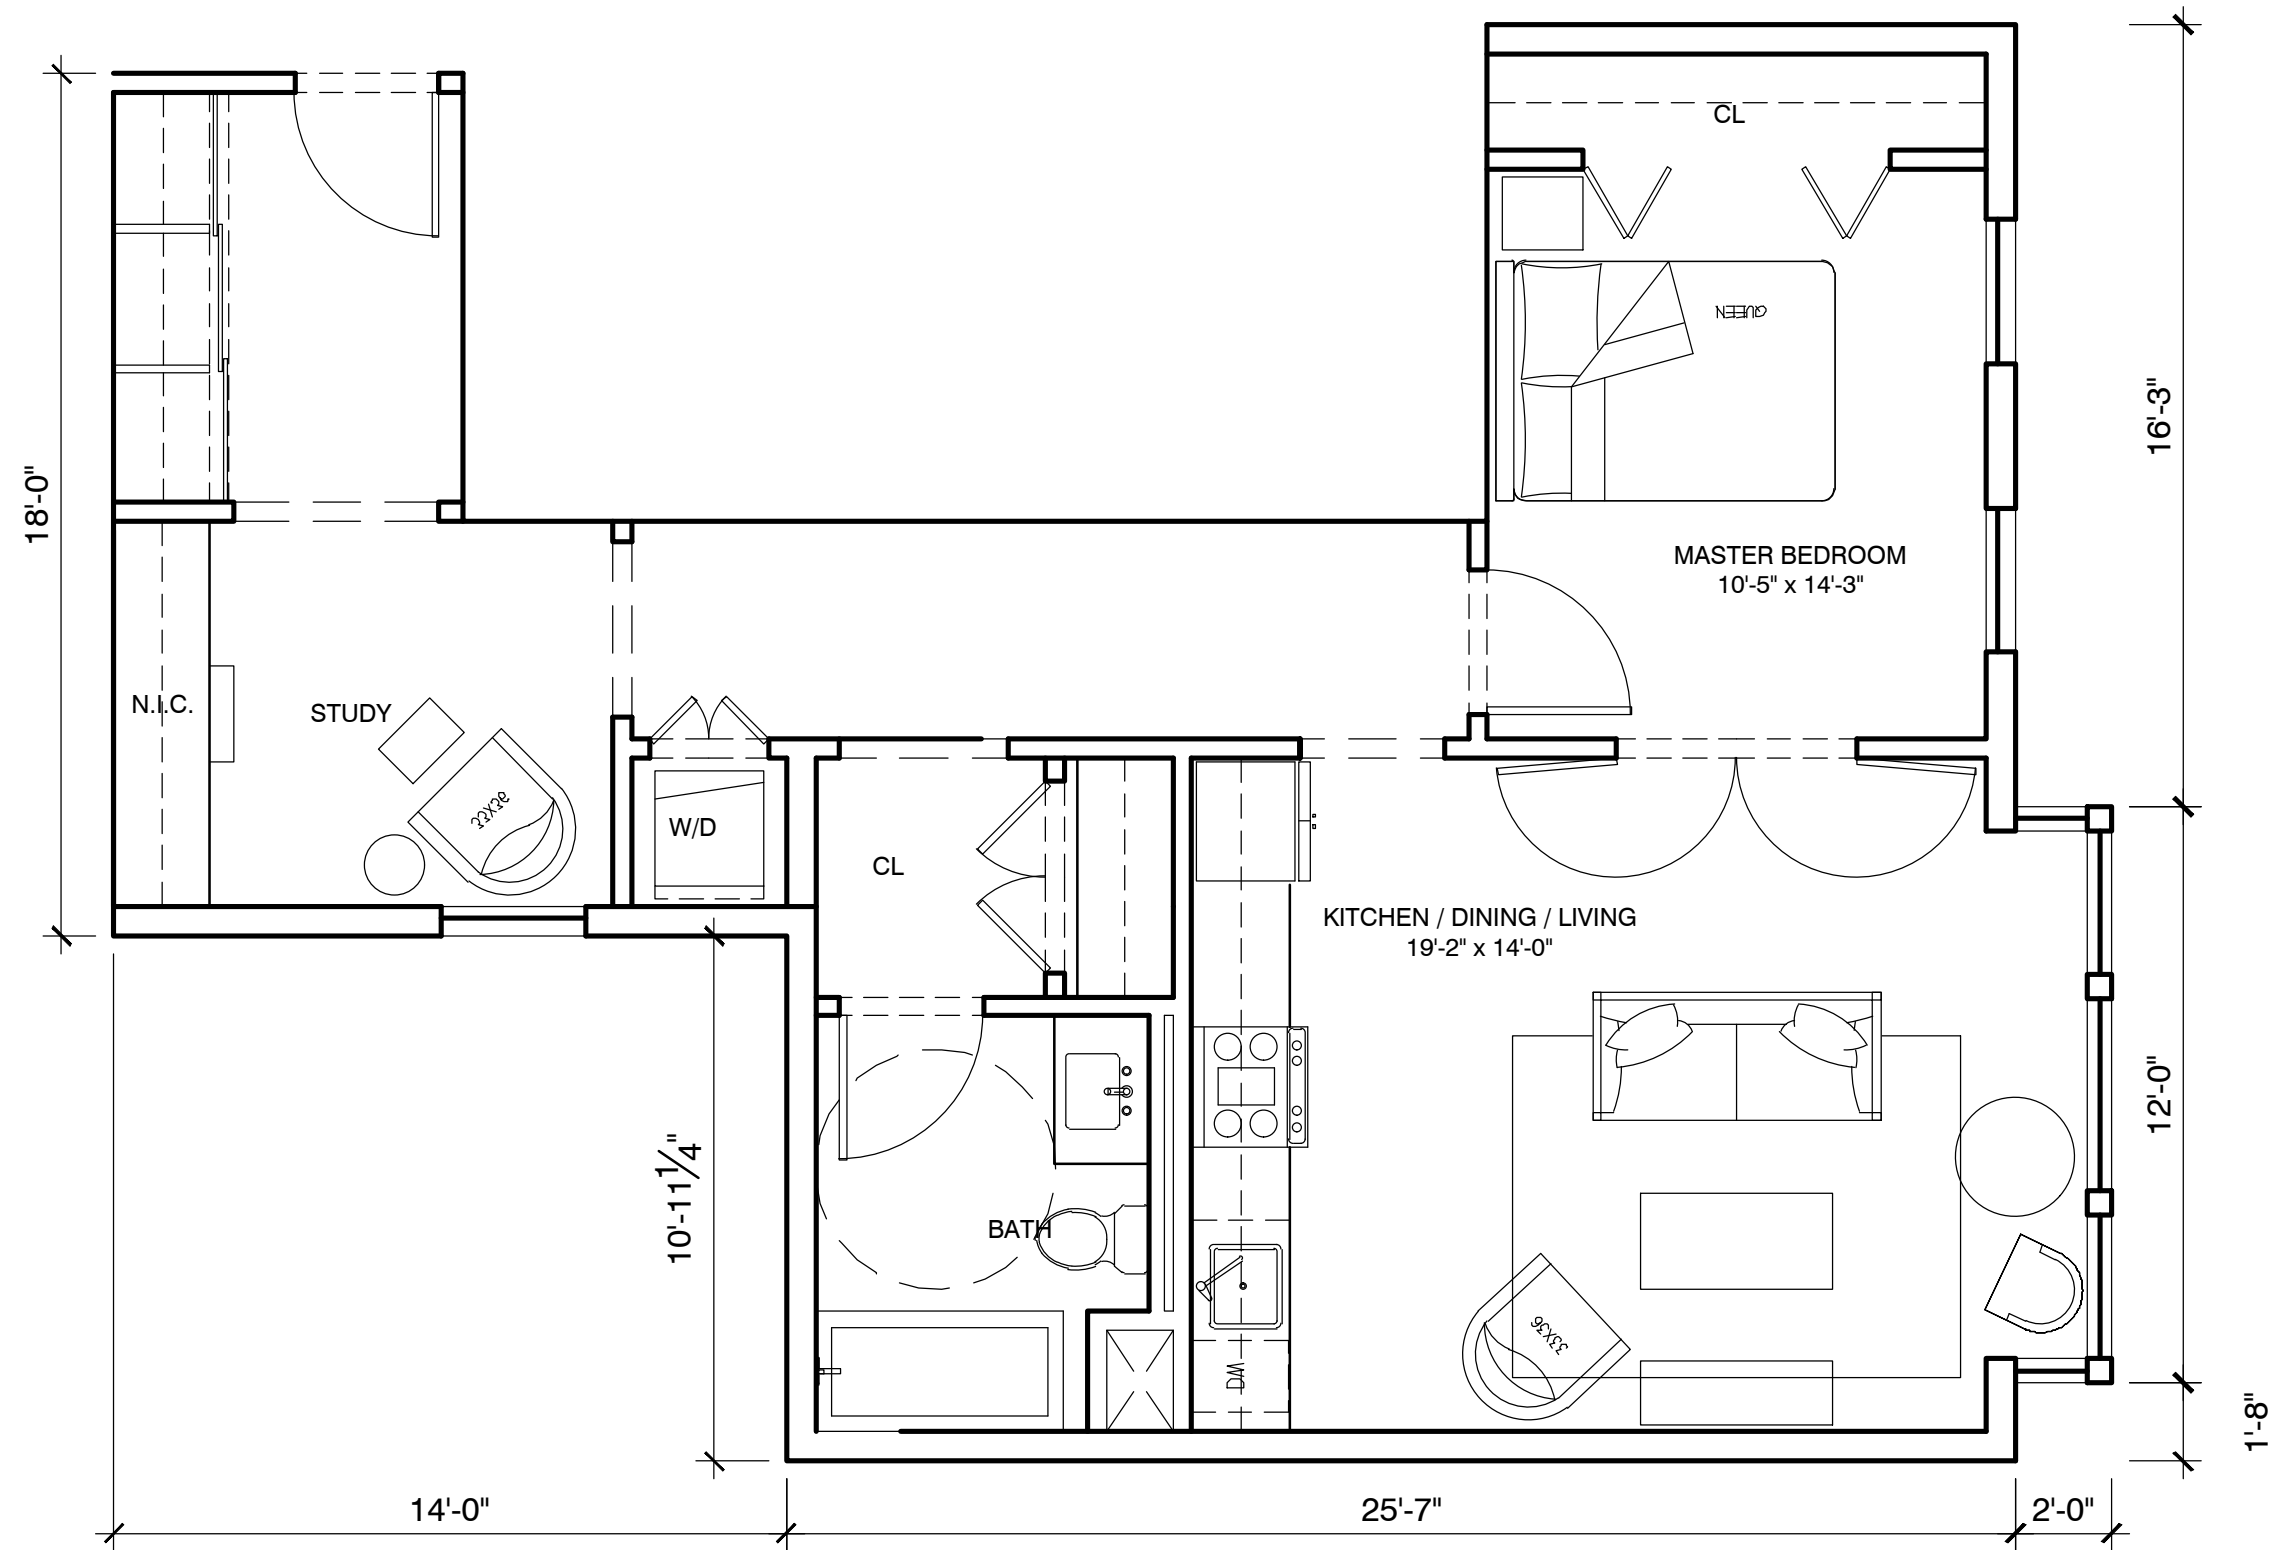


2 | 1 BED - UNIT 2D | 741 NSF

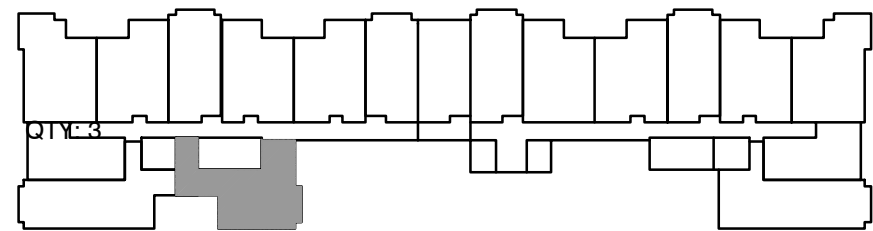


SECOND, THIRD AND FOURTH FLOOR PLAN

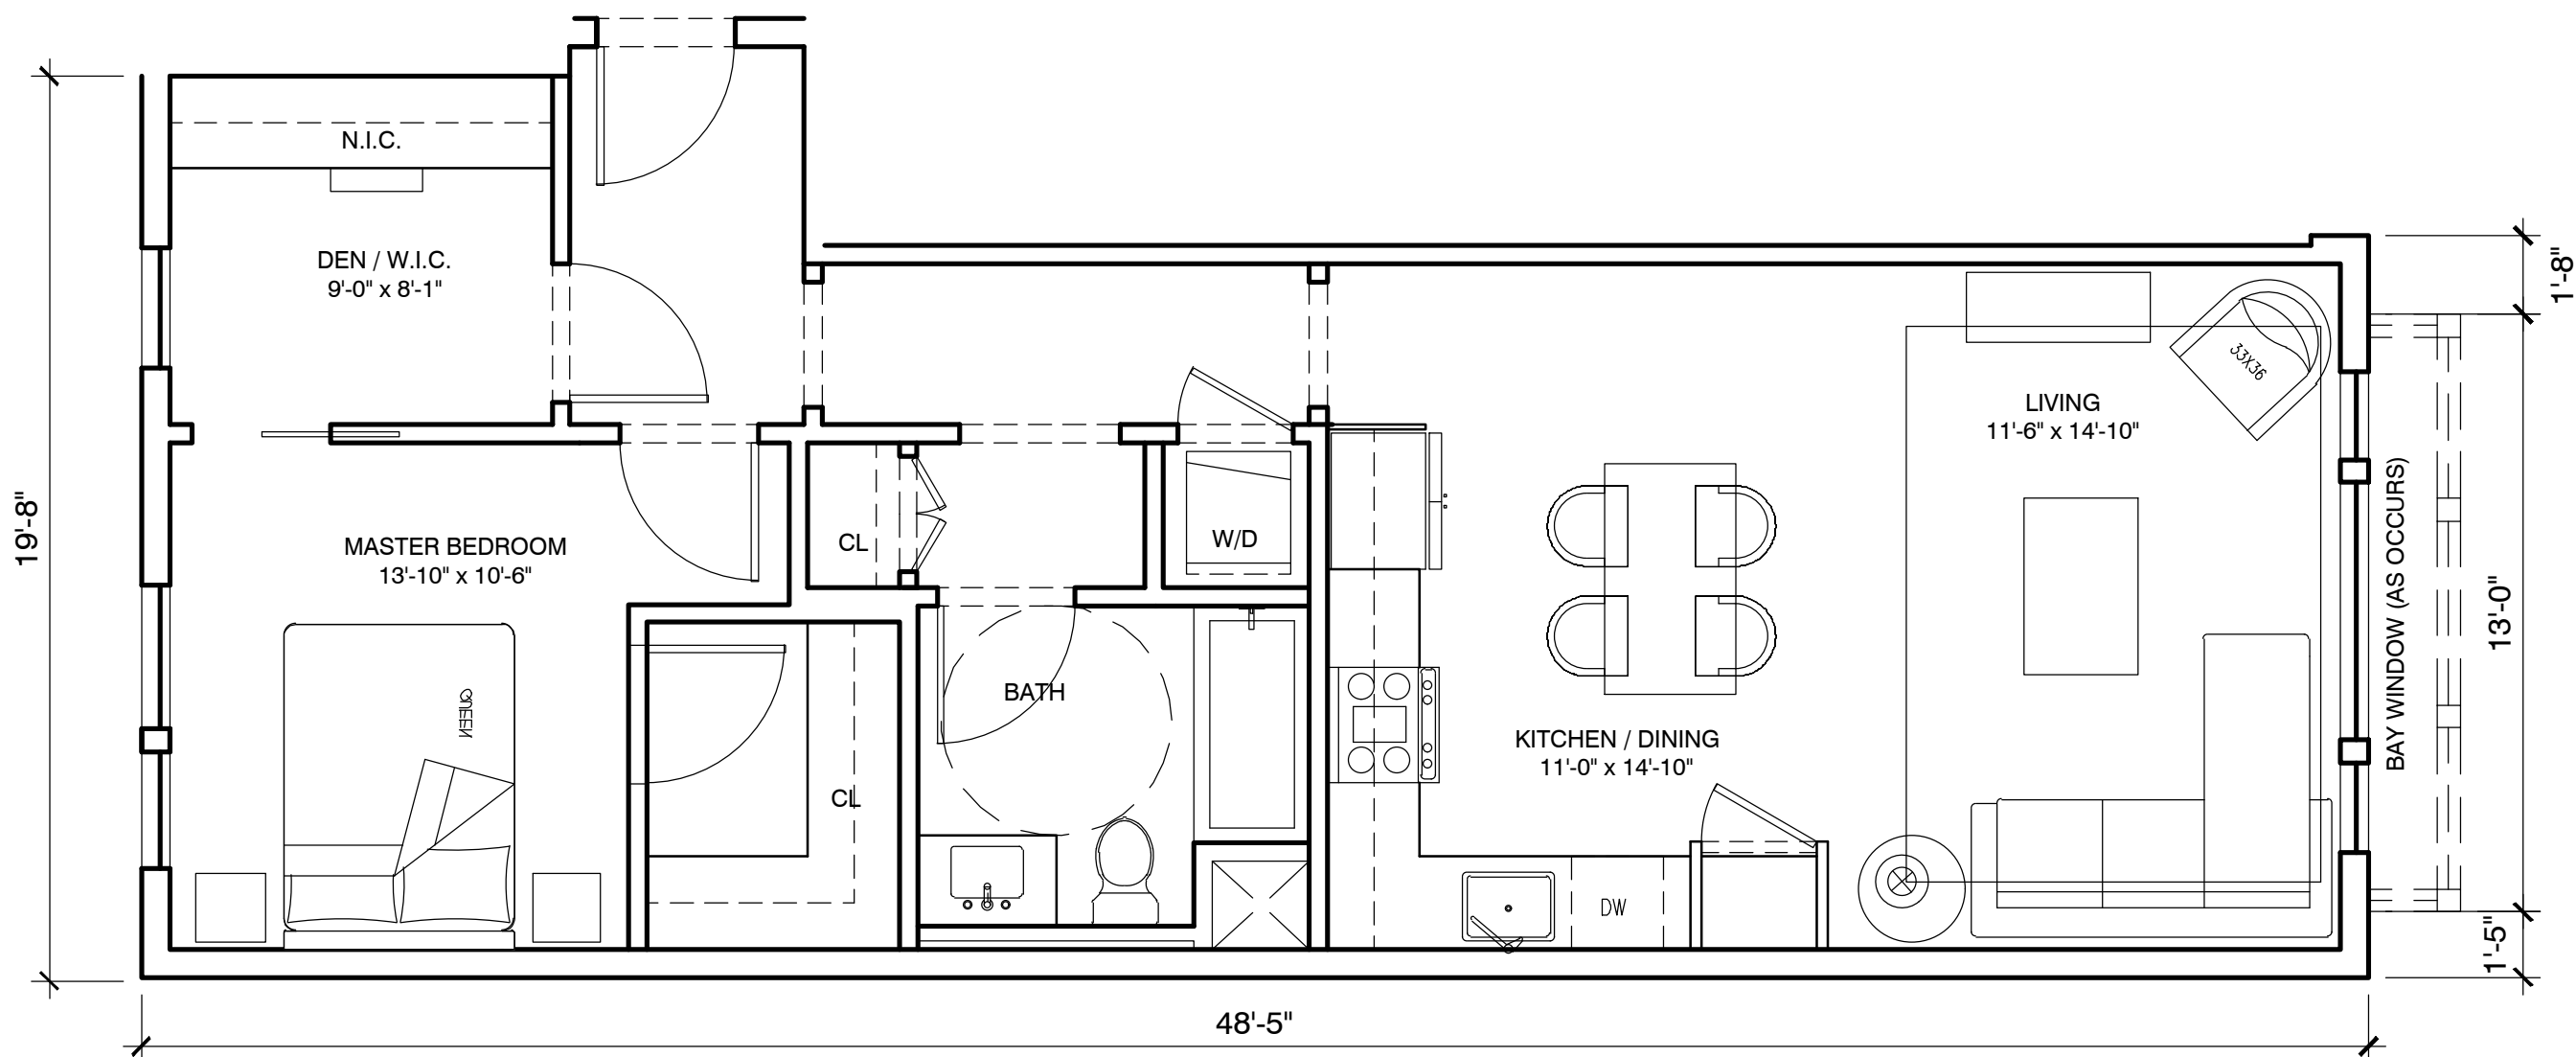

3 | 1 BED - UNIT 2E/F | 732 NSF; 755 NSF w/ BAY WINDOW

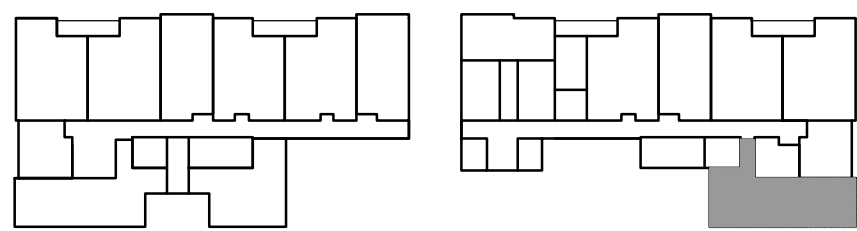


GROUND FLOOR PLAN

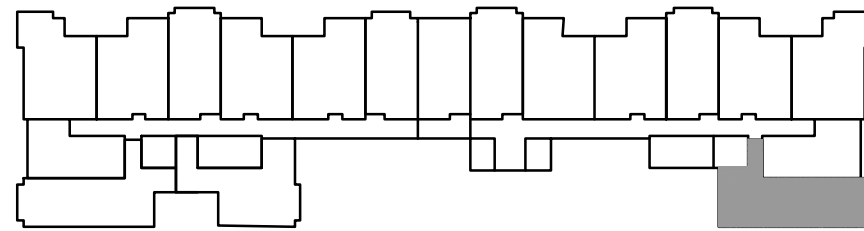


SECOND, THIRD AND FOURTH FLOOR PLAN


QTY: 4

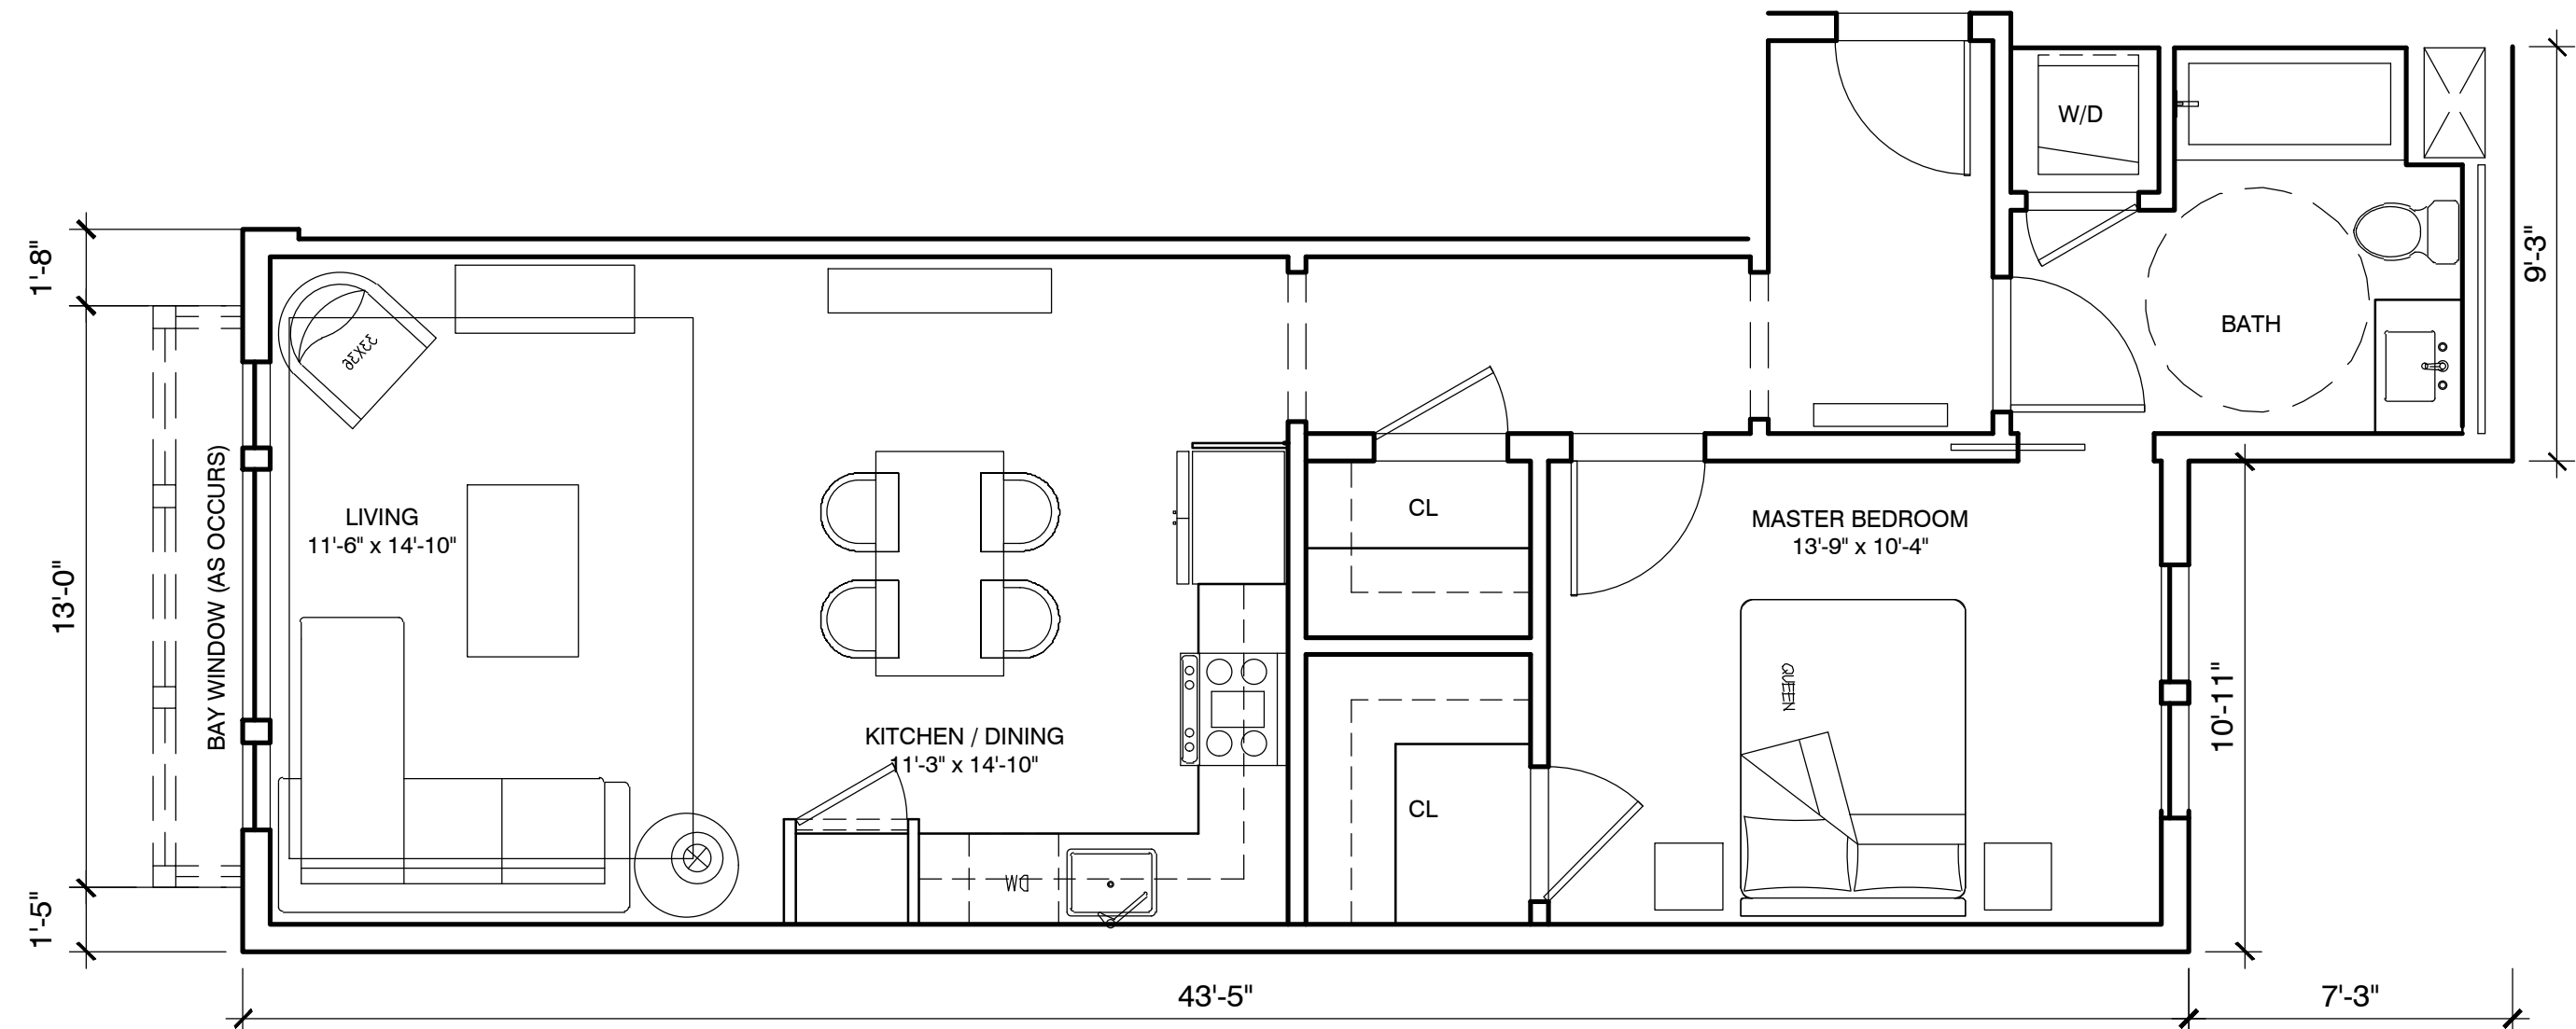

1 | 1 BED - UNIT 2B/C | 710 NSF; 733 NSF w/ BAY WINDOW

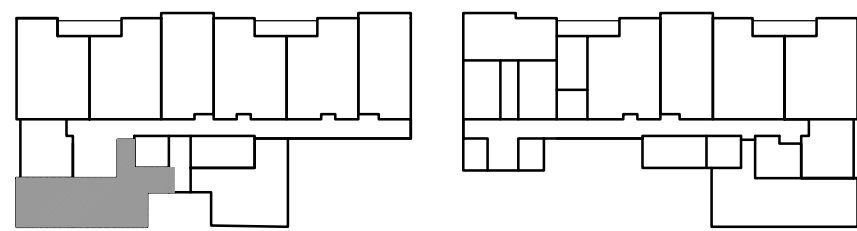

GROUND FLOOR PLAN

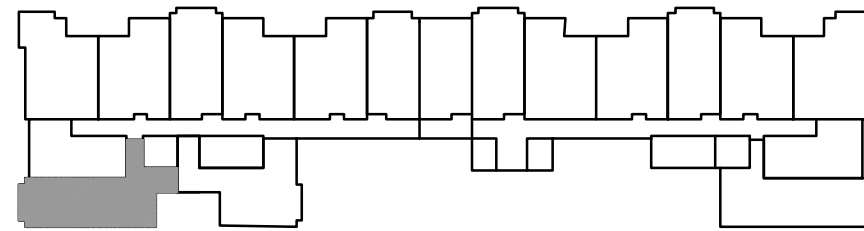

SECOND, THIRD AND FOURTH FLOOR PLAN

QTY: 4

WILSON
MEANY


BAY MEADOWS
LAND COMPANY

HART HOWERTON
NEW YORK · SAN FRANCISCO

Perkins&Will

Project No: 19-504

SPAR SUBMITTAL

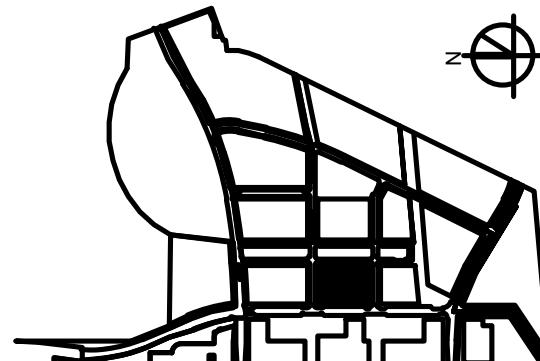

SUBJECT TO THE BAY MEADOWS
PHASE II DEVELOPMENT AGREEMENT

MU3 RESIDENTIAL - UNIT PLANS

1 / 4 " = 1 ' - 0 "

MU3

BAY MEADOWS II


SAN MATEO, CALIFORNIA

© Hart Howerton 2020
The designs and concepts shown are the sole property of Hart Howerton
and may not be used without the prior written consent of Hart Howerton.


NOT FOR CONSTRUCTION

4/16/2021


R-A2.54

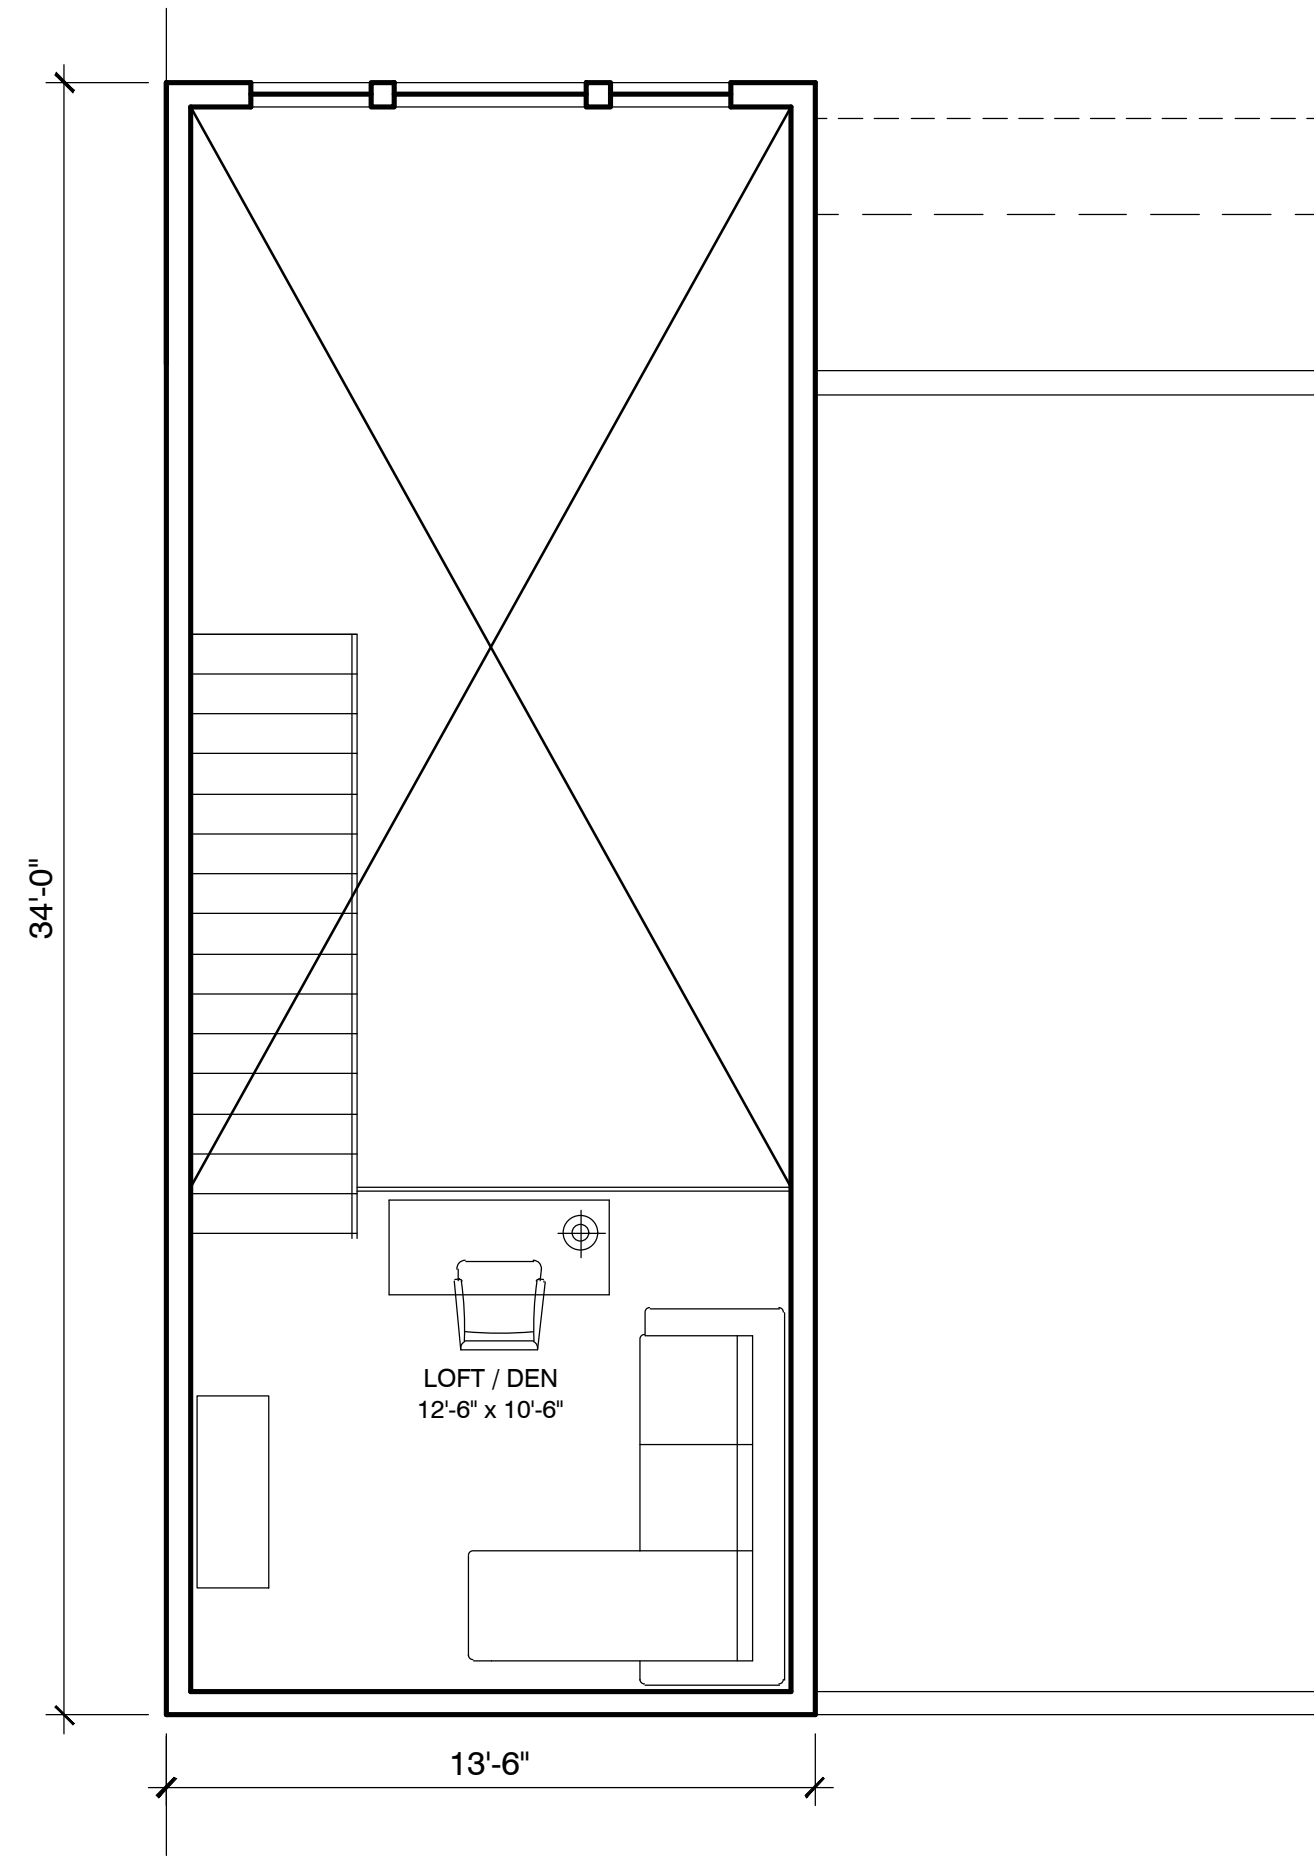


3 | UNIT 2K LOFT | 135 NSF

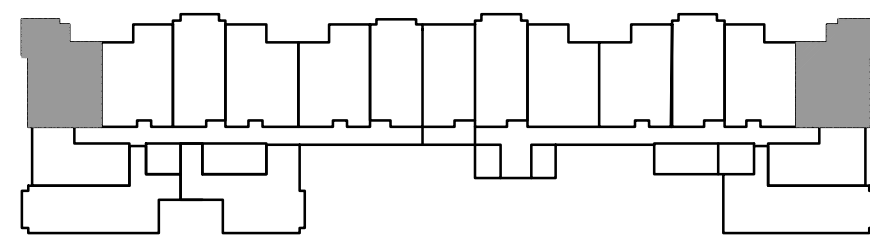


FP04 - LOFT

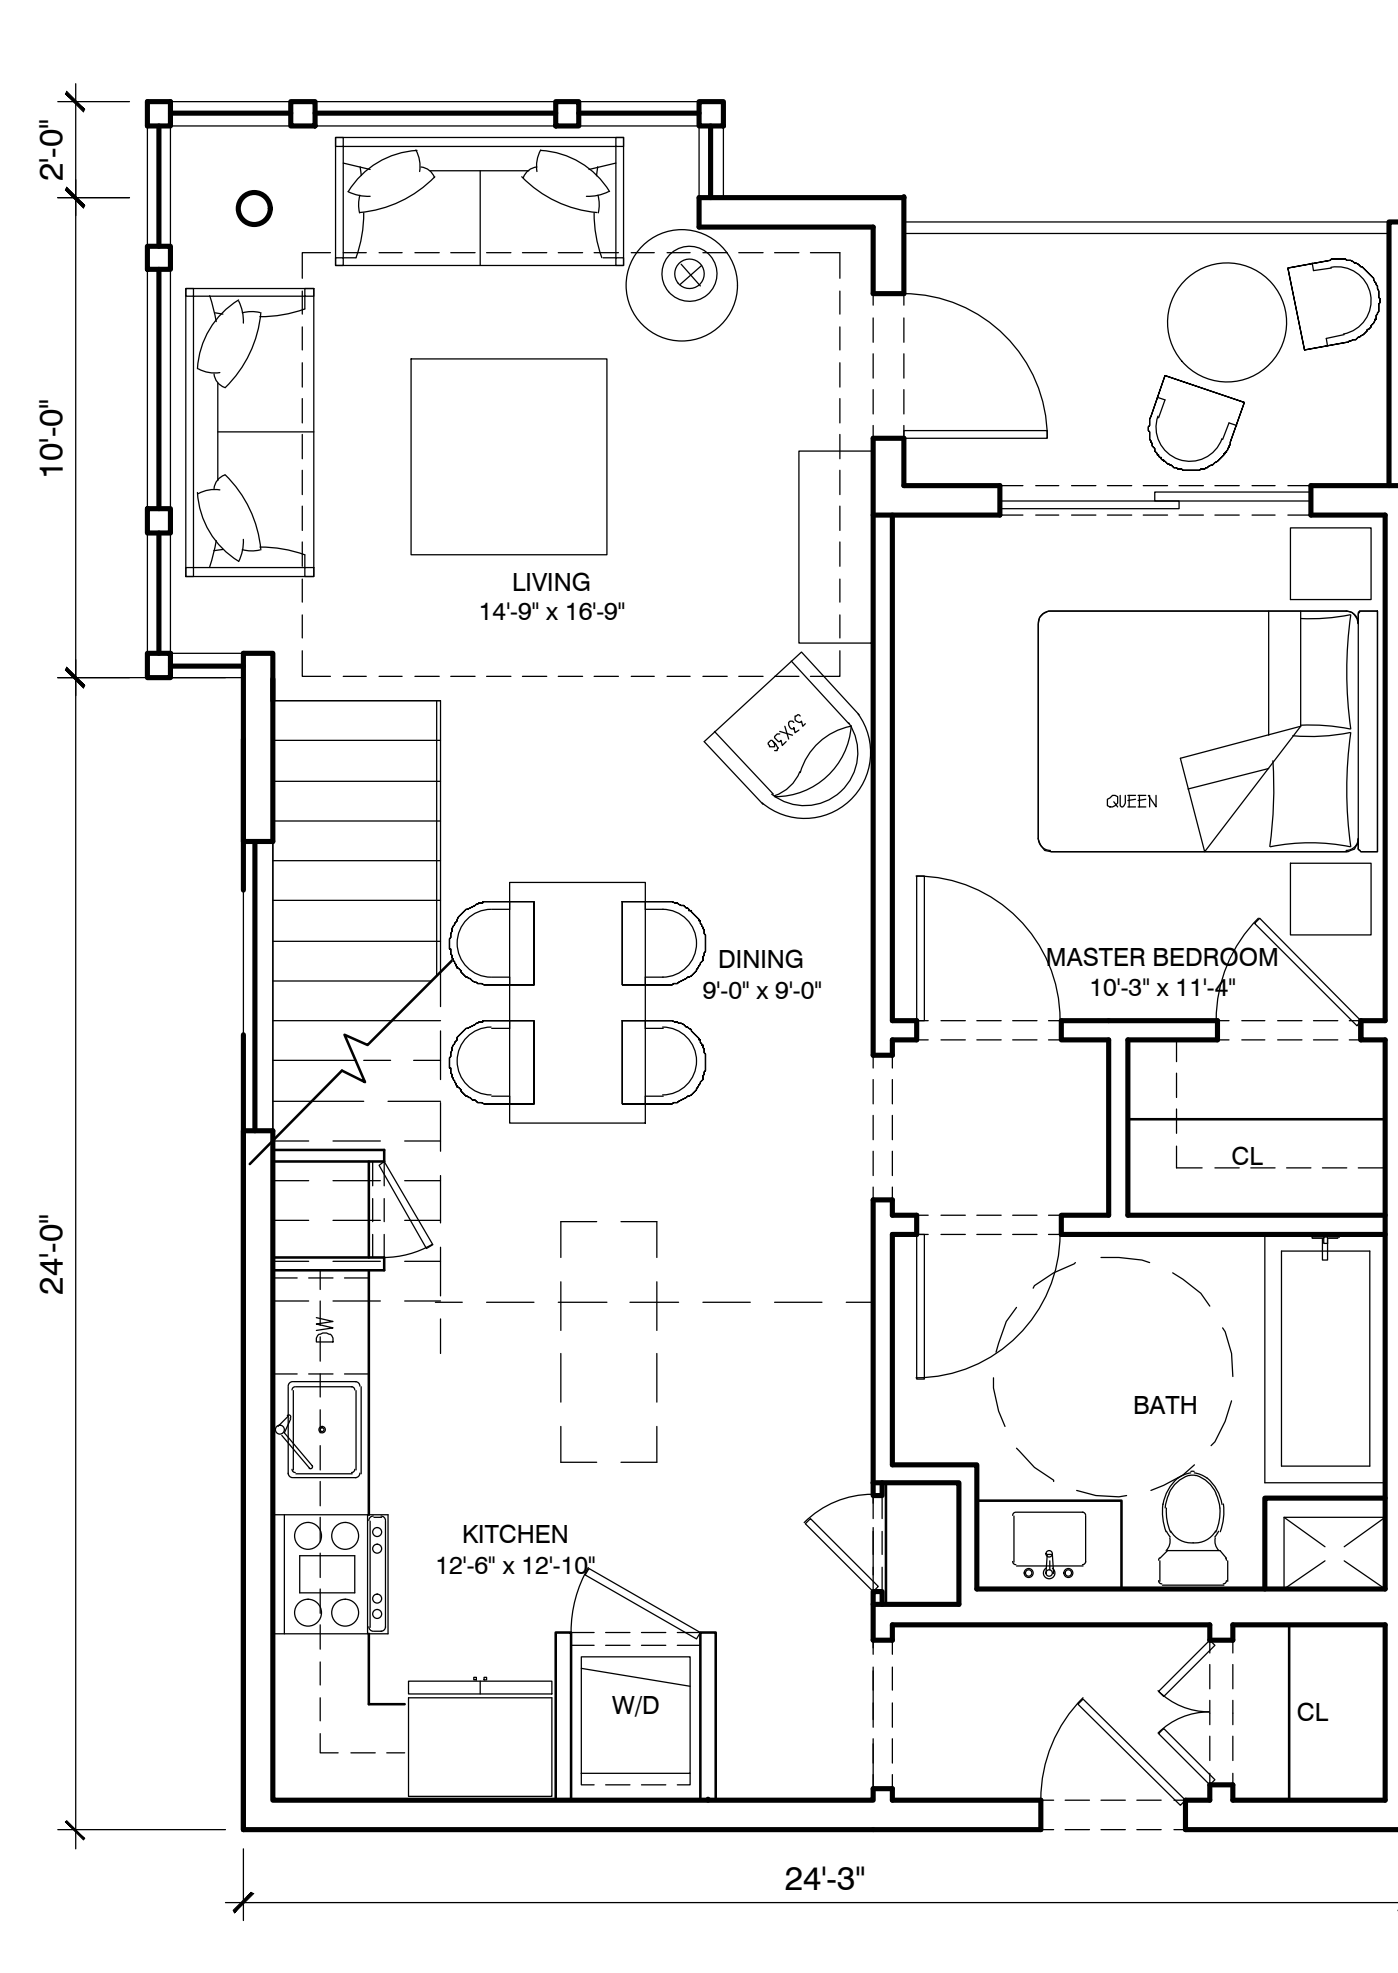


2 | 1 BED - UNIT 2K | 712 NSF

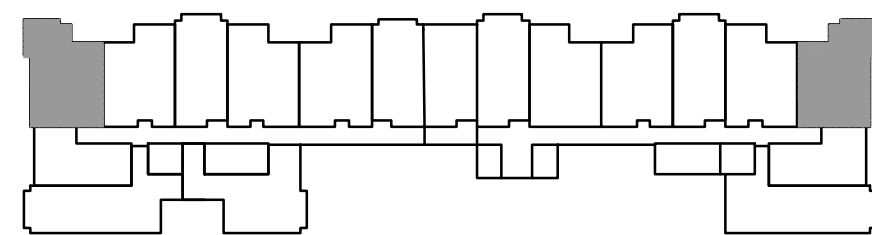

FP04
QTY: 2

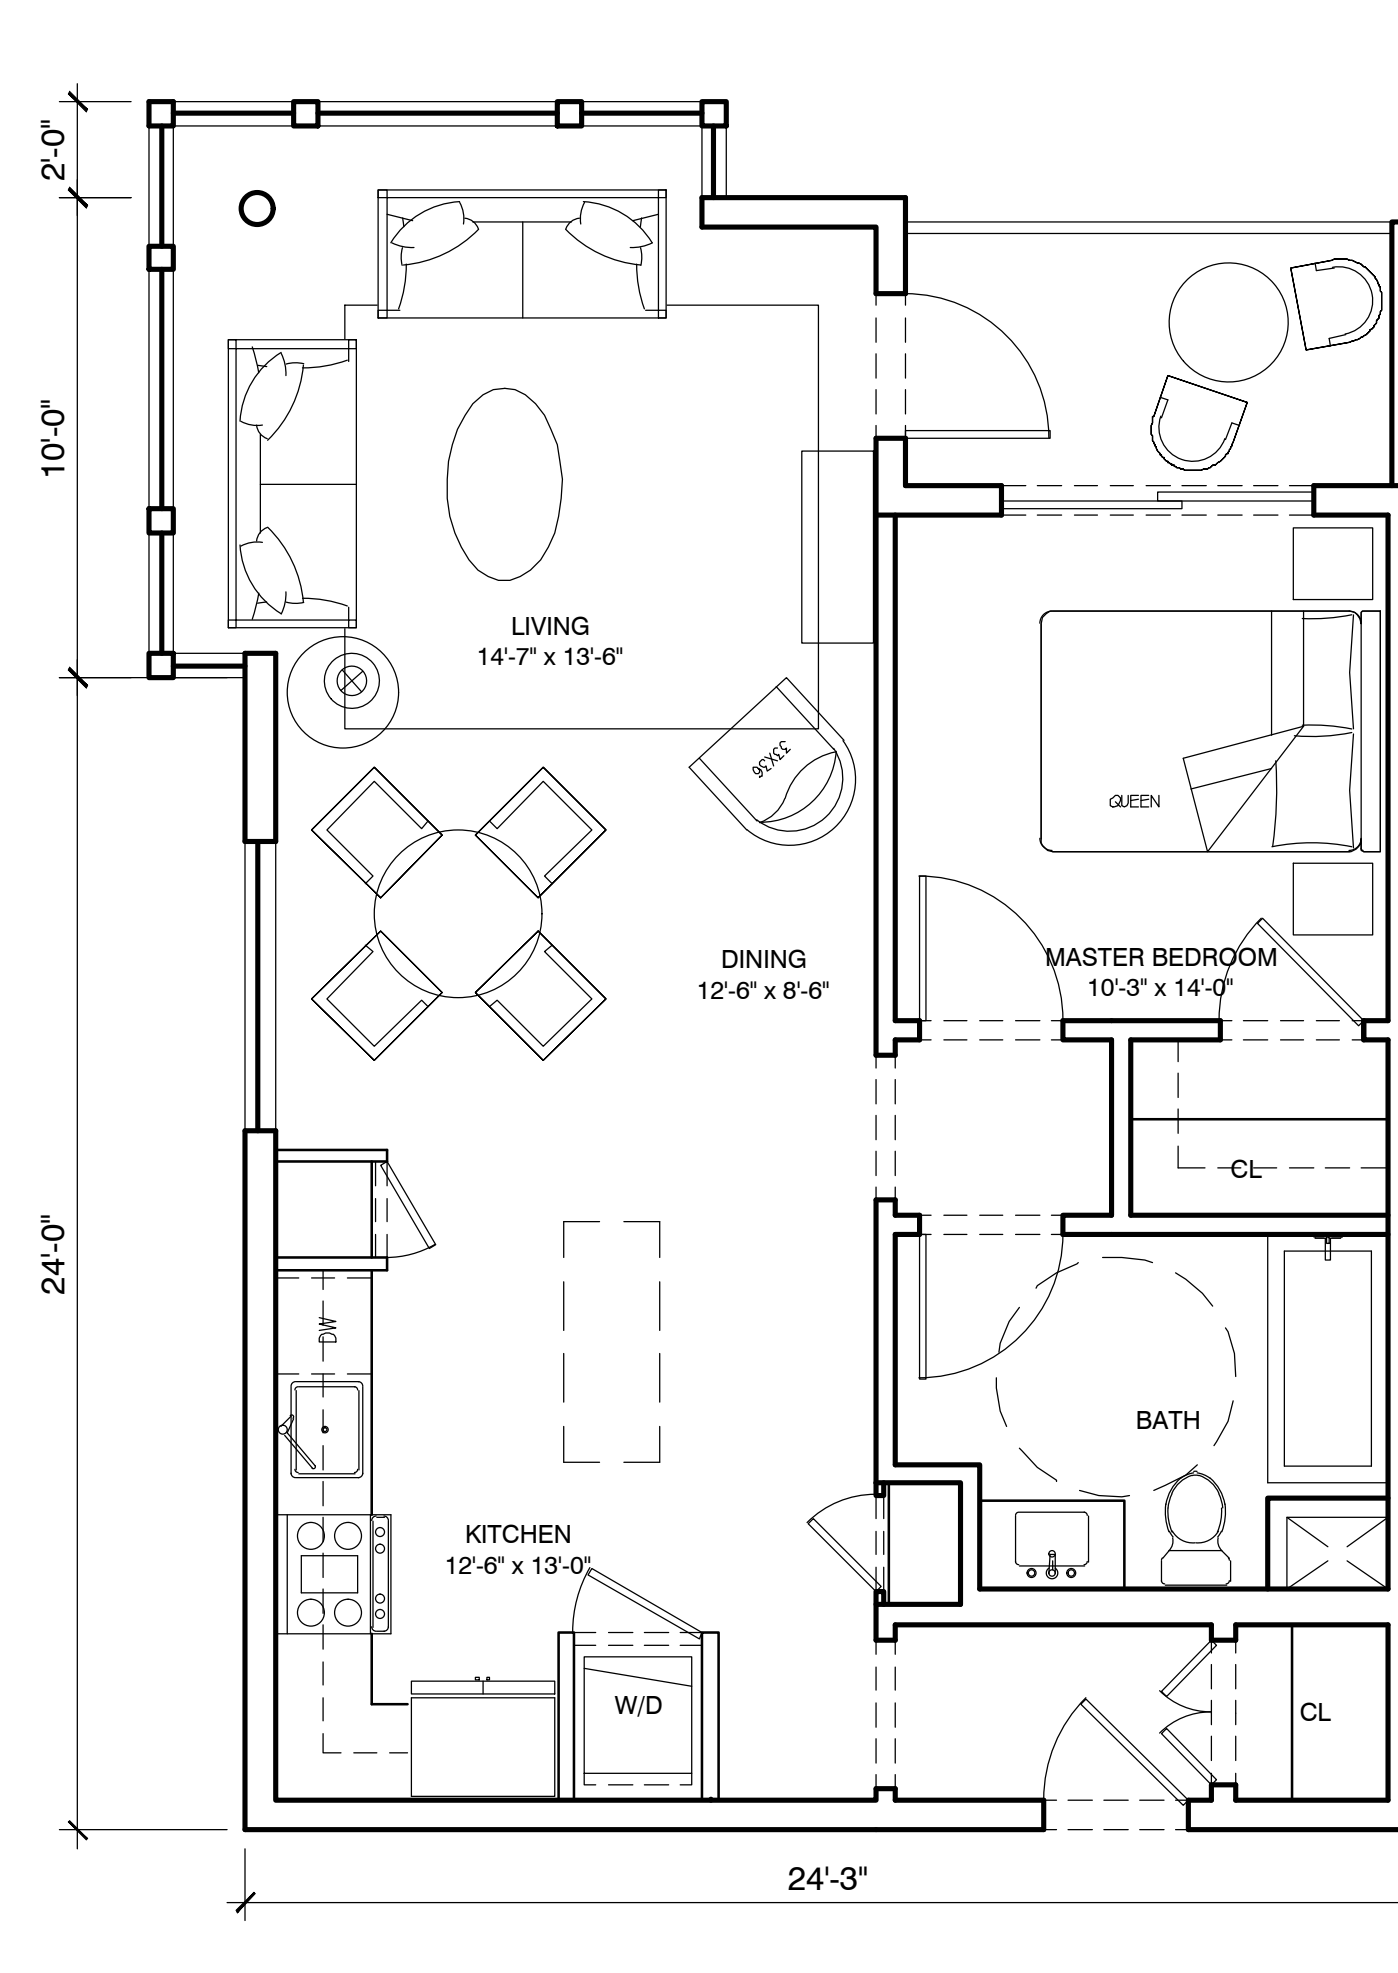

1 | 1 BED - UNIT 2G | 712 NSF

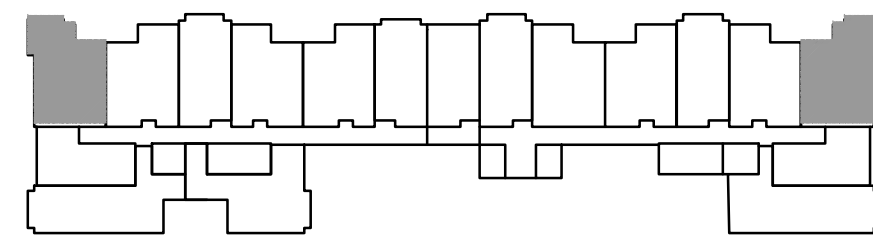

FP02 - 03
QTY: 4


UNIT PLAN NOTES

1. EXAMPLE OF INTERIOR CONFIGURATION;
MIRROR OPTIONS SIMILAR. BAY
WINDOWS WHERE OCCURS.



Project No: 19-504

SPAR SUBMITTAL

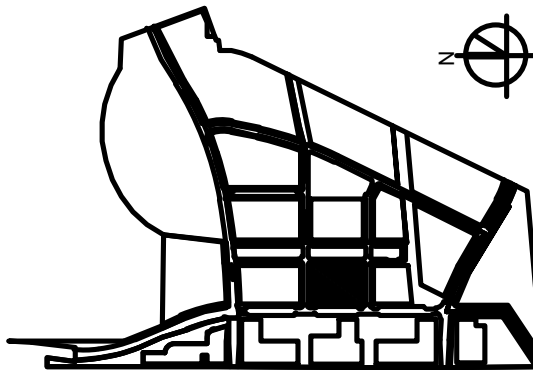

SUBJECT TO THE BAY MEADOWS
PHASE II DEVELOPMENT AGREEMENT

MU3 RESIDENTIAL - UNIT PLANS

1/4" = 1' - 0"

MU3

BAY MEADOWS II
SAN MATEO, CALIFORNIA

© Hart Howerton 2020
The designs and concepts shown are the sole property of Hart Howerton
and may not be used without the prior written consent of Hart Howerton.


NOT FOR CONSTRUCTION

4/16/2021


R-A2.55

UNIT PLAN NOTES

1. EXAMPLE OF INTERIOR CONFIGURATION;
MIRROR OPTIONS SIMILAR. BAY
WINDOWS WHERE OCCURS.

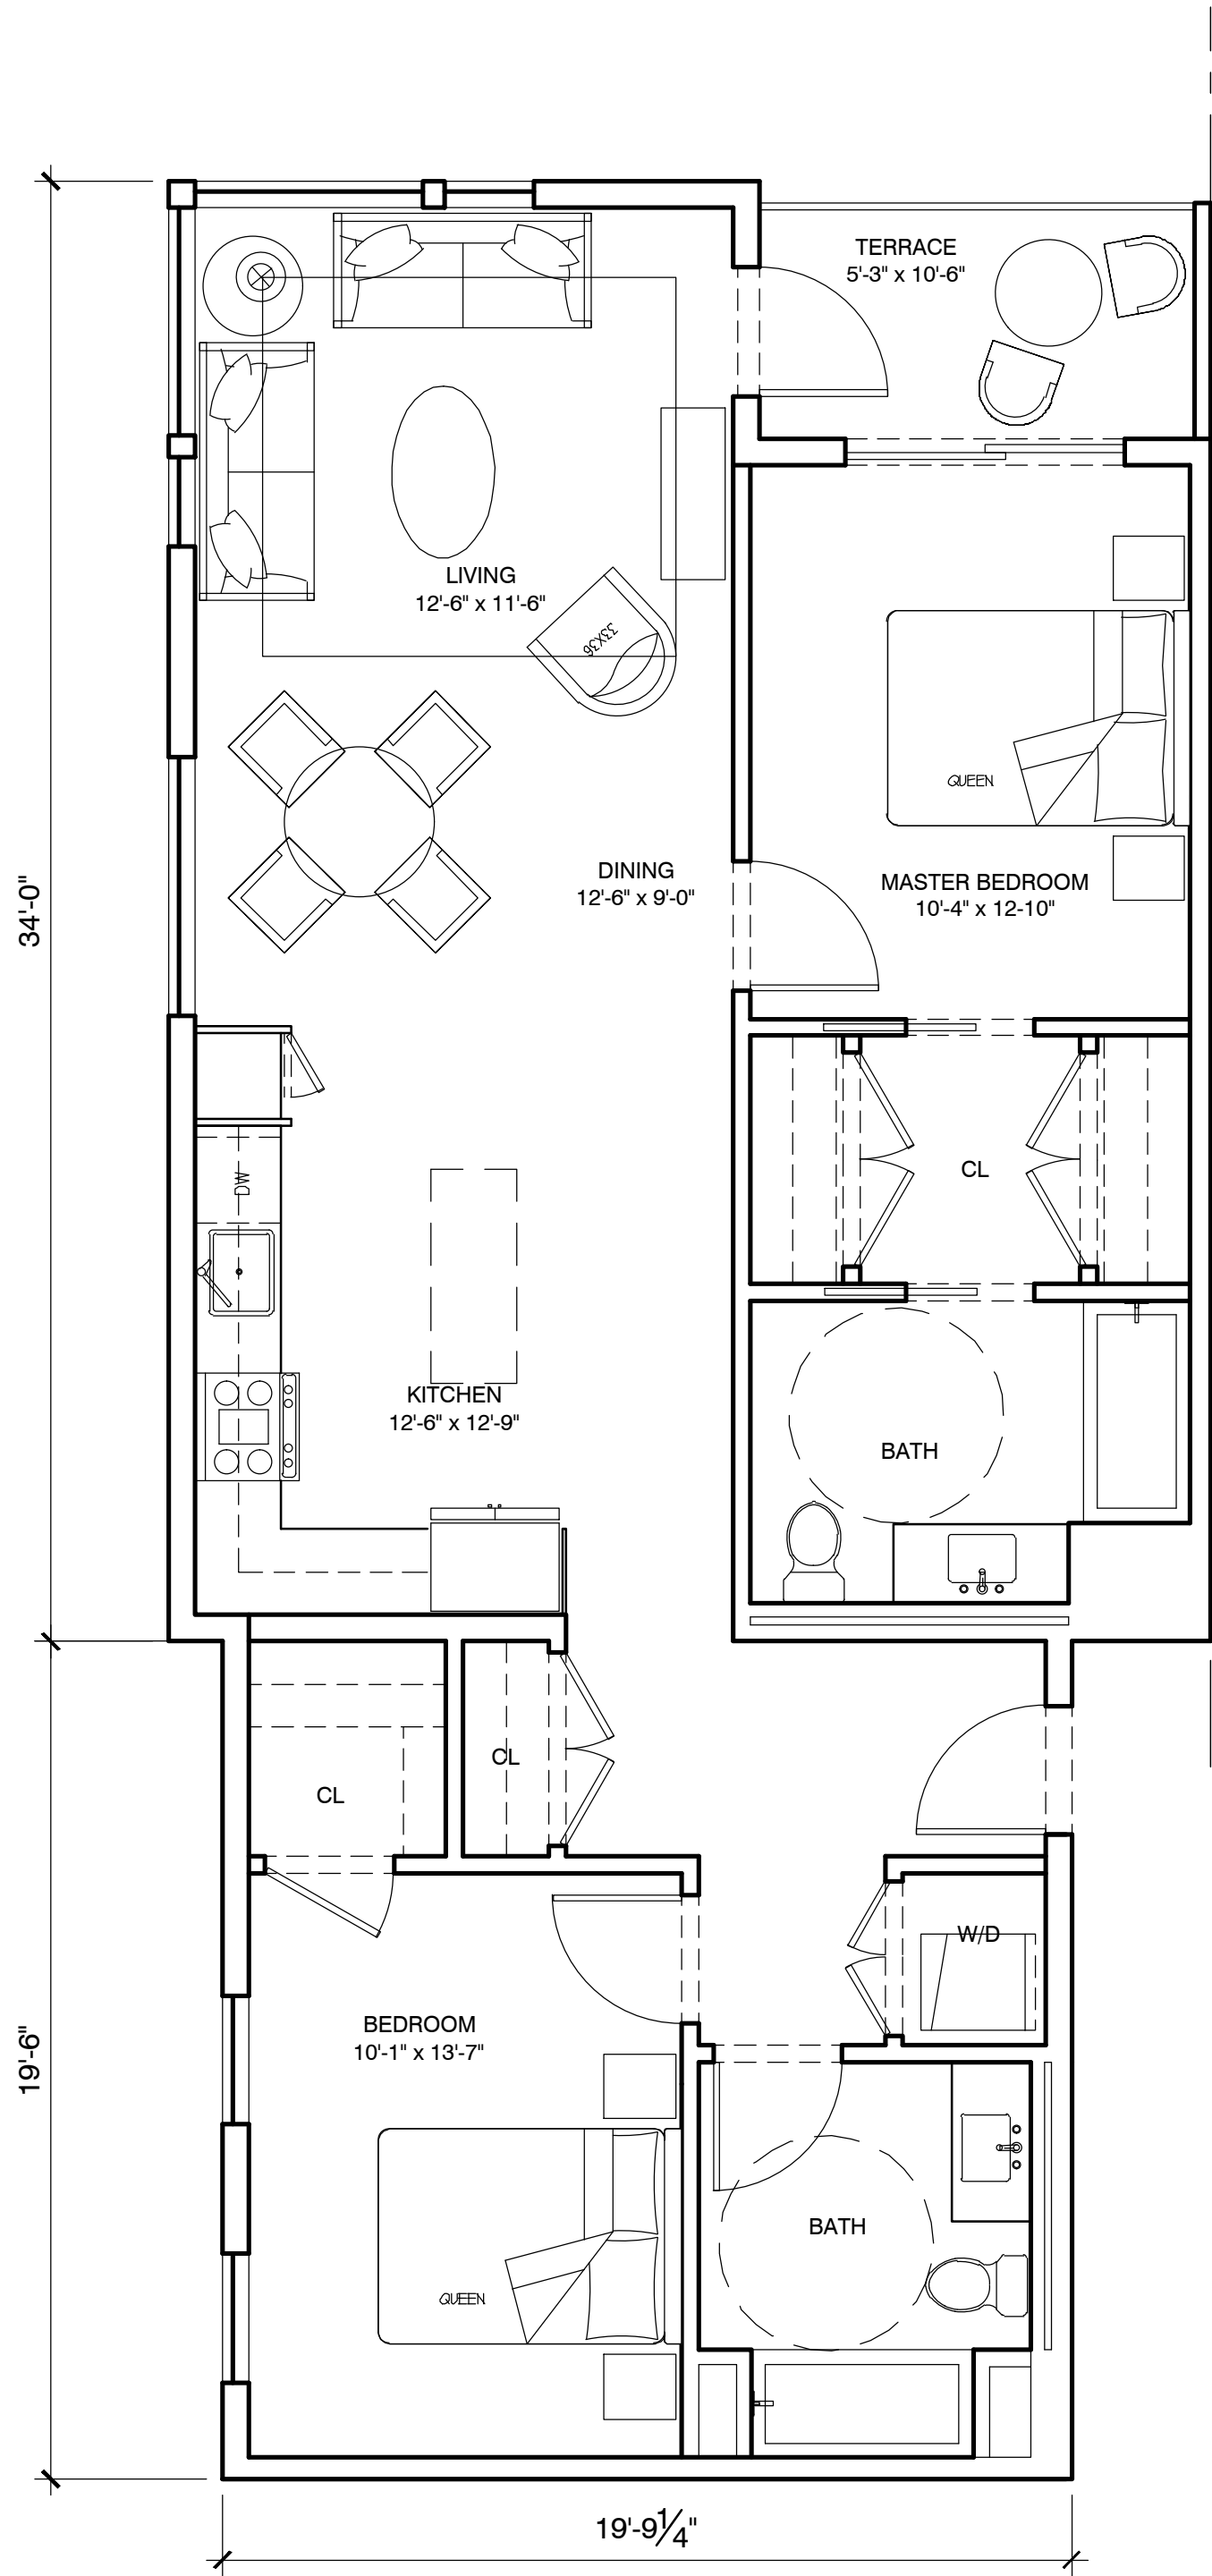

1 | 2 BED - UNIT 3A | 1,000 NSF

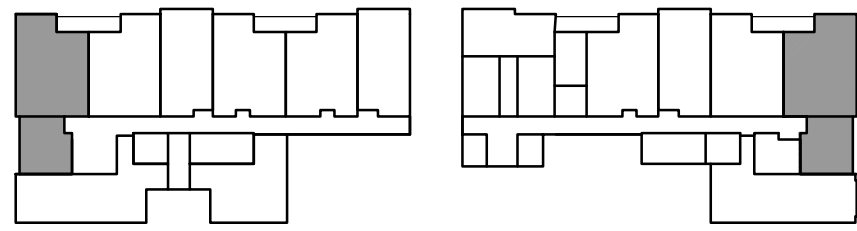


GROUND FLOOR PLAN
QTY: 2



Project No: 19-504

SPAR SUBMITTAL

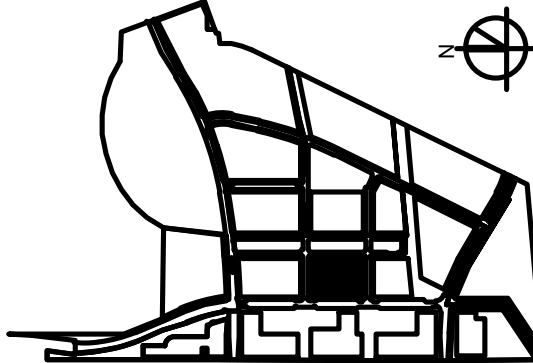

SUBJECT TO THE BAY MEADOWS
PHASE II DEVELOPMENT AGREEMENT

MU3 RESIDENTIAL - UNIT PLANS

1 / 4 " = 1 ' - 0 "

MU3

BAY MEADOWS II
SAN MATEO, CALIFORNIA

© Hart Howerton 2020
The designs and concepts shown are the sole property of Hart Howerton
and may not be used without the prior written consent of Hart Howerton.

NOT FOR CONSTRUCTION

4/16/2021


R-A2.56

LEGEND & NOTES

NOTE #1:
ARCHITECTURAL FEATURE & ELEVATOR
BULKHEAD

ARCHITECTURAL FEATURE (PER BAY
MEADOWS PHASE II DESIGN GUIDELINES AND
DEVELOPMENT STANDARDS, ITEM II.7):


ELEVATOR BULKHEADS AND STAIRWAY
OVERRUNS ARE EXCEPTIONS TO MAXIMUM
BULK RESTRICTIONS PER SAN MATEO CITY
CHARTER AND MUNICIPAL CODE ITEM
27.02.080 USE AND BULK RESTRICTIONS.

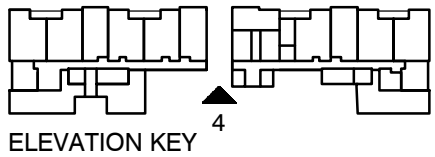

ELEVATION KEY 4




4 | WEST ELEVATION - MID-BLOCK OPEN SPACE

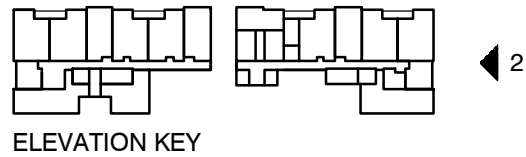

ELEVATION KEY 2




2 | SOUTH ELEVATION - LANDING AVENUE

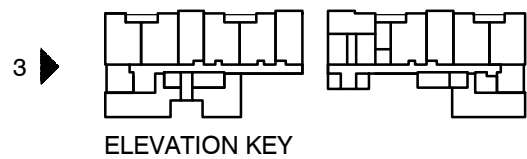

ELEVATION KEY 3



3 | NORTH ELEVATION - DERBY AVENUE

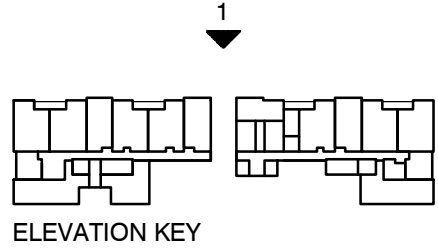

ELEVATION KEY 1



1 | EAST ELEVATION - WEST KYNE STREET




WILSON
MEANY

BAY MEADOWS
LAND COMPANY

HART HOWERTON
NEW YORK · SAN FRANCISCO

Perkins&Will

Project No: 19-504

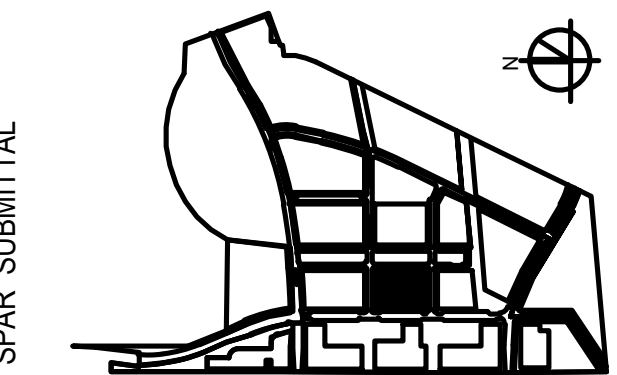

SUBJECT TO THE BAY MEADOWS
PHASE II DEVELOPMENT AGREEMENT

MU3 RESIDENTIAL -
BUILDING ELEVATIONS
1/16" = 1'-0"

MU3
BAY MEADOWS II
SAN MATEO, CALIFORNIA

© Hart Howerton 2020
The designs and concepts shown are the sole property of Hart Howerton
and may not be used without the prior written consent of Hart Howerton.

NOT FOR CONSTRUCTION

4/16/2021

R-A3.01



4 | WEST ELEVATION - MID-BLOCK OPEN SPACE



3 | NORTH ELEVATION - DERBY AVENUE



2 | SOUTH ELEVATION - LANDING AVENUE



1 | EAST ELEVATION - WEST KYNE STREET

LEGEND & NOTES

- SMOOTH FINISH STUCCO
- CEMENTITIOUS SIDING
- VINYL SLIDING DOORS & WINDOWS
- 9" THICK ANODIZED METAL BALCONY PARTITION
- 12" METAL "BROW"
- GLASS GUARDRAIL AT ROOF DECK
- ANODIZED ALUMINUM PANELS
- METAL GUARDRAIL AT BALCONY


NOTE #1:
ARCHITECTURAL FEATURE & ELEVATOR BULKHEAD

ARCHITECTURAL FEATURE (PER BAY MEADOWS PHASE II DESIGN GUIDELINES AND DEVELOPMENT STANDARDS, ITEM II.7): THE PROPOSED ARCHITECTURAL FEATURE MARKS THE MID-BLOCK PASSAGE, EMPHASIZES THE BUILDING ENTRY, AND PROVIDES A MASSING BREAK FROM GROUND TO SKY ALONG THE WEST KYNE STREET FRONTAGE. THE VERTICAL ARCHITECTURAL FEATURE INTEGRATES AN OPEN PERGOLA SHADE STRUCTURE AT THE ROOF DECK. ARCHITECTURAL FEATURES ARE AN EXCEPTION TO THE BUILDING HEIGHT LIMIT.

ELEVATOR BULKHEADS ARE EXCEPTIONS TO MAXIMUM BULK RESTRICTIONS PER SAN MATEO CITY CHARTER AND MUNICIPAL CODE ITEM 27.02.060 USE AND BULK RESTRICTIONS.



Project No: 19-504

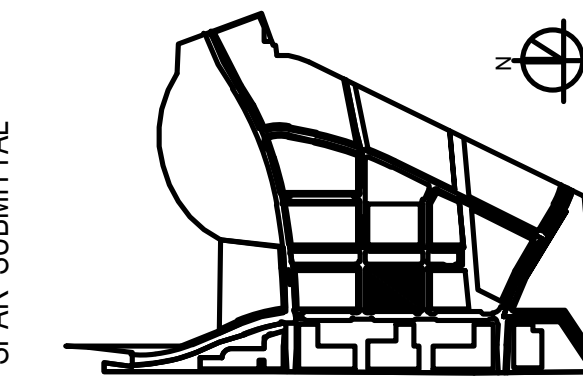

SUBJECT TO THE BAY MEADOWS
PHASE II DEVELOPMENT AGREEMENT



MU3 RESIDENTIAL -
BUILDING ELEVATIONS
1/16" = 1'-0"

MU3
BAY MEADOWS II
SAN MATEO, CALIFORNIA

NOT FOR CONSTRUCTION

4/16/2021

R-A3.02

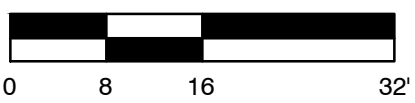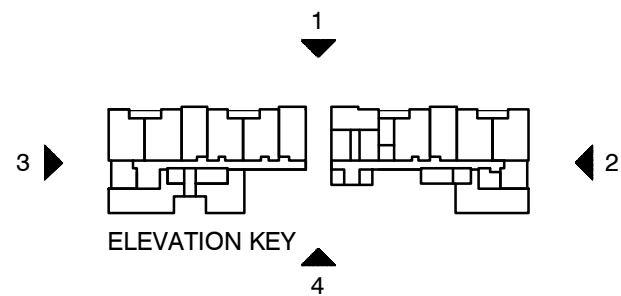

LEGEND & NOTES

- 1

SMOOTH FINISH STUCCO
- 2

CEMENTITIOUS SIDING
- 3

VINYL SLIDING DOORS & WINDOWS
- 4

9" THICK ANODIZED METAL BALCONY PARTITION
- 5

12" METAL "BROW"
- 6

GLASS GUARDRAIL AT ROOF DECK
- 7


ANODIZED ALUMINUM PANELS
- 8

METAL GUARDRAIL AT BALCONY

NOTE #1:
ARCHITECTURAL FEATURE & ELEVATOR BULKHEAD

ARCHITECTURAL FEATURE (PER BAY MEADOWS PHASE II DESIGN GUIDELINES AND DEVELOPMENT STANDARDS, ITEM II.7):

ELEVATOR BULKHEADS AND STAIRWAY OVERRUNS ARE NOT COUNTED AS PART OF THE HEIGHT / PLATELINE OF THE BUILDING PER SMMC 27.04.080 AND 27.04.386. ELEVATOR BULKHEADS ARE FURTHER LISTED AS EXCEPTIONS TO MAXIMUM BULK RESTRICTIONS PER SAN MATEO CITY CHARTER AND MUNICIPAL CODE ITEM 27.02.060 USE AND BULK RESTRICTIONS.

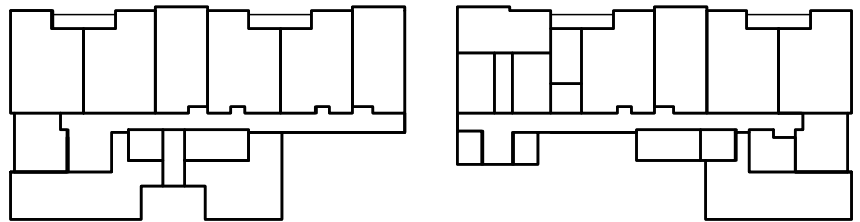


ELEVATION KEY



Perkins&Will

Project No: 19-504

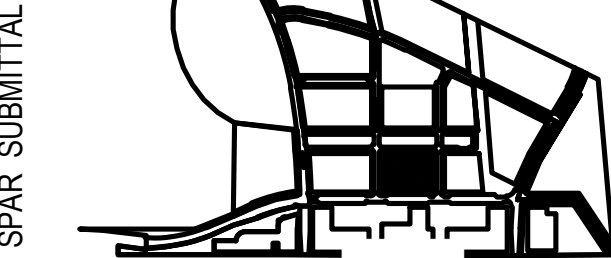

SUBJECT TO THE BAY MEADOWS
PHASE II DEVELOPMENT AGREEMENT

MU3 RESIDENTIAL -
ENLARGED BUILDING ELEVATIONS
1 / 8 " = 1 ' - 0 "

MU3

BAY MEADOWS II
SAN MATEO, CALIFORNIA

© Hart Howerton 2020
The designs and concepts shown are the sole property of Hart Howerton and may not be used without the prior written consent of Hart Howerton.


NOT FOR CONSTRUCTION

4/16/2021


R-A3.03



1 | EAST ELEVATION ALONG KYNE ST

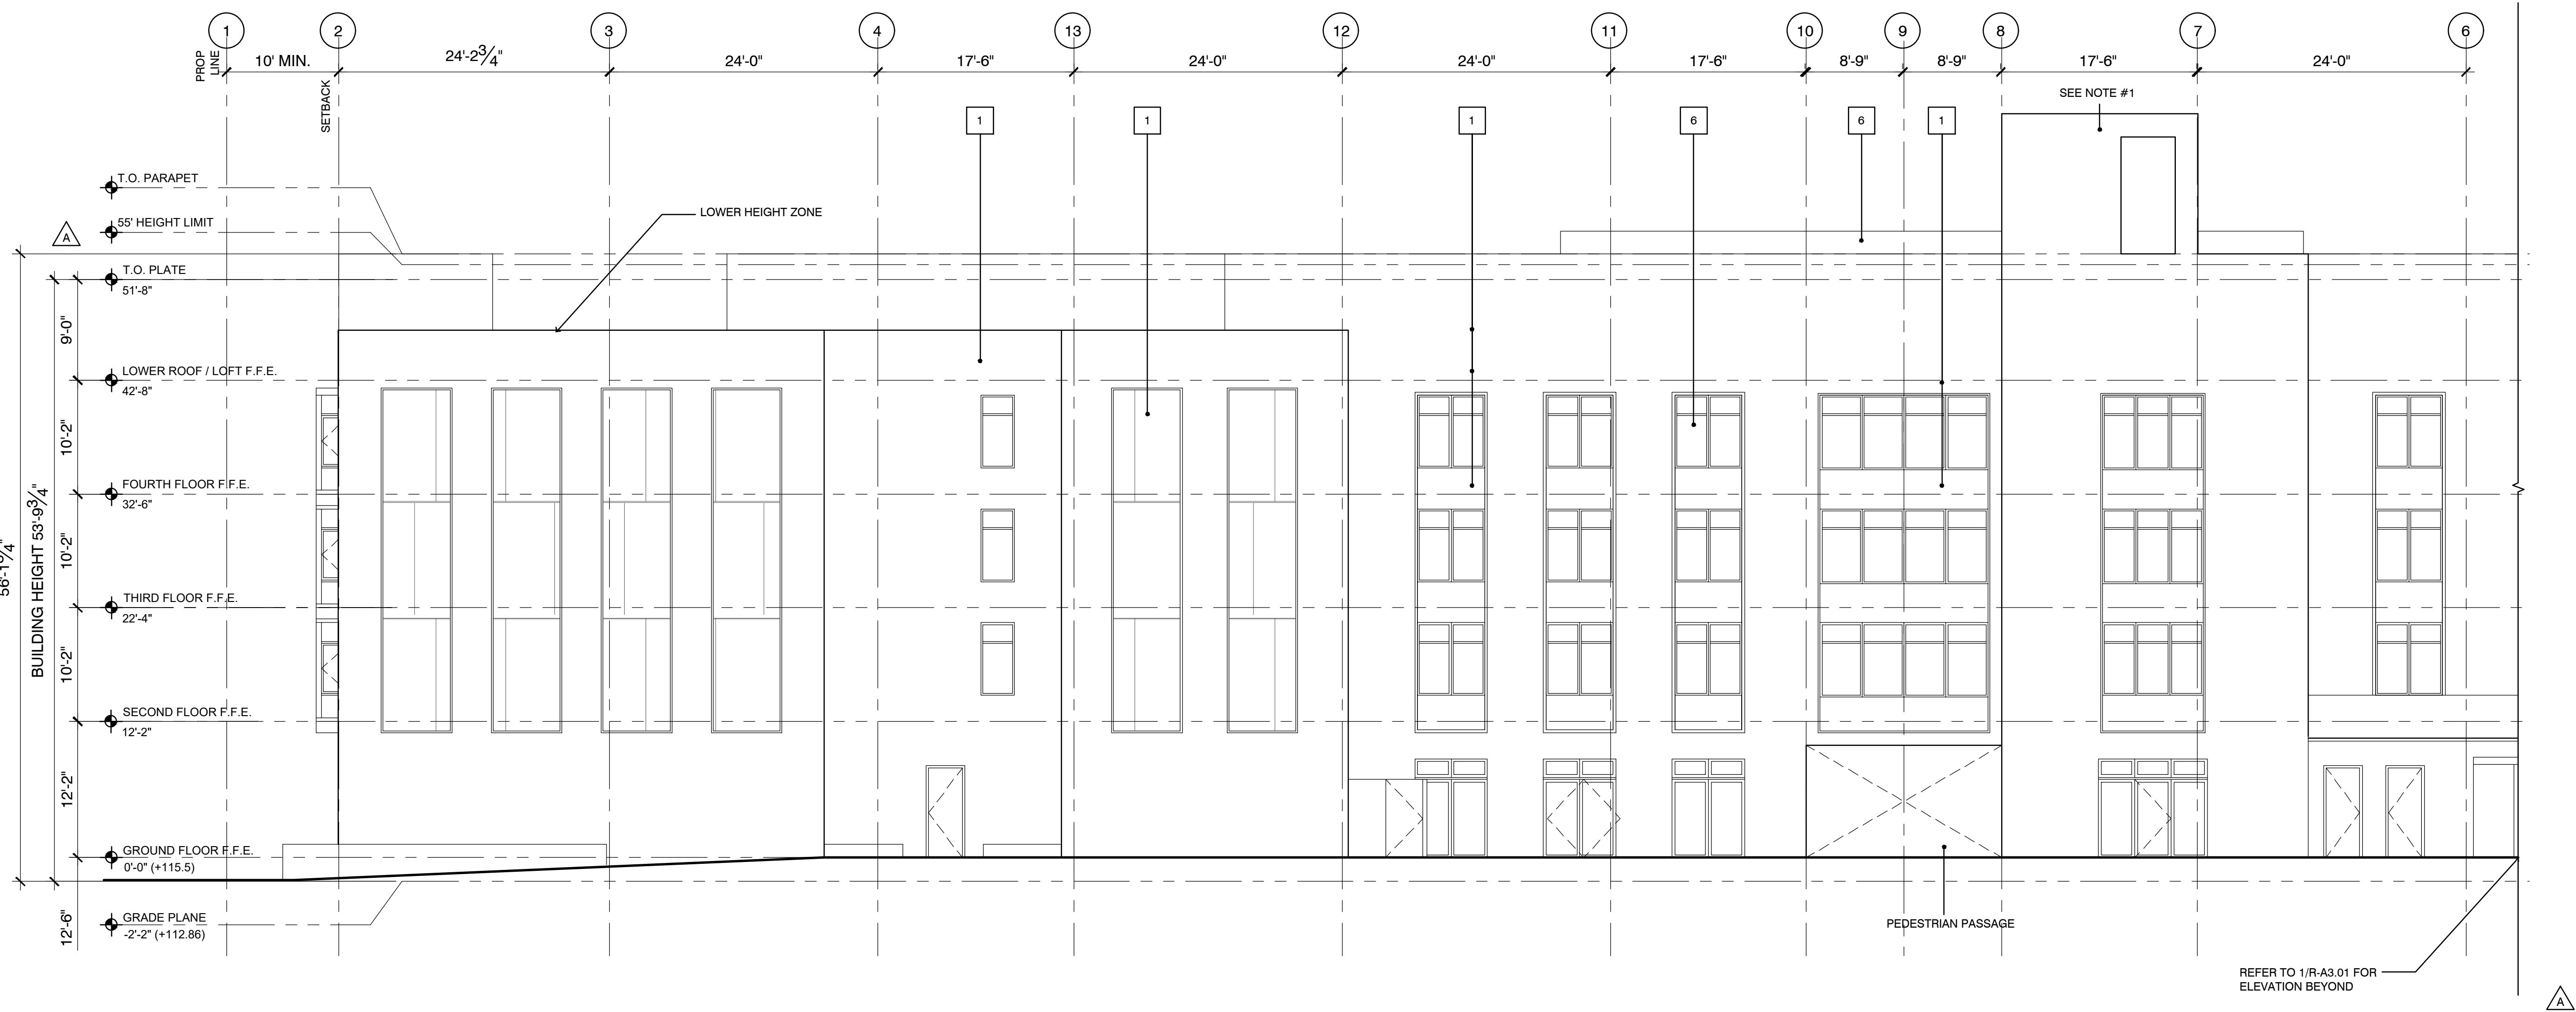

1 | WEST ELEVATION ALONG COURTYARD

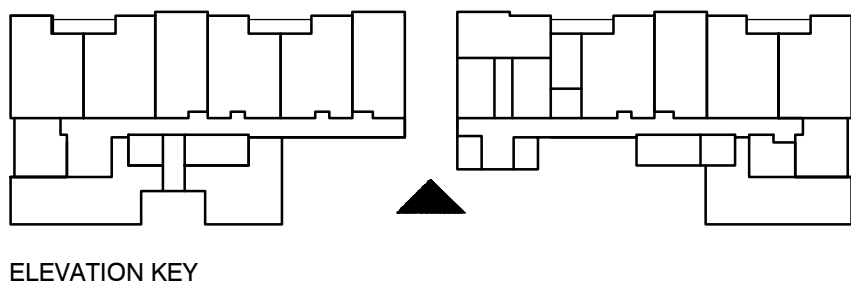

- LEGEND & NOTES
- 1 SMOOTH FINISH STUCCO
 - 2 CEMENTITIOUS SIDING
 - 3 VINYL SLIDING DOORS & WINDOWS
 - 4 9" THICK ANODIZED METAL BALCONY PARTITION
 - 5 12" METAL "BROW"
 - 6 GLASS GUARDRAIL AT ROOF DECK
 - 7 ANODIZED ALUMINUM PANELS
 - 8 METAL GUARDRAIL AT BALCONY

NOTE #1:
ARCHITECTURAL FEATURE & ELEVATOR BULKHEAD


ARCHITECTURAL FEATURE (PER BAY MEADOWS PHASE II DESIGN GUIDELINES AND DEVELOPMENT STANDARDS, ITEM II.7):

ELEVATOR BULKHEADS AND STAIRWAY OVERRUNS ARE NOT COUNTED AS PART OF THE HEIGHT / PLATELINE OF THE BUILDING PER SMMC 27.04.080 AND 27.04.366. ELEVATOR BULKHEADS ARE FURTHER LISTED AS EXCEPTIONS TO MAXIMUM BULK RESTRICTIONS PER SAN MATEO CITY CHARTER AND MUNICIPAL CODE ITEM 27.02.060 USE AND BULK RESTRICTIONS.



Perkins&Will

Project No: 19-504

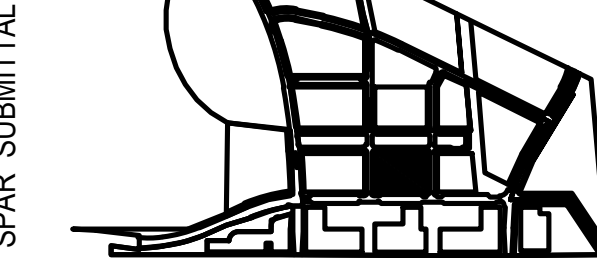

SUBJECT TO THE BAY MEADOWS
PHASE II DEVELOPMENT AGREEMENT

MU3 RESIDENTIAL -
ENLARGED BUILDING ELEVATIONS

1 / 8 " = 1 ' - 0 "

MU3

BAY MEADOWS II


SAN MATEO, CALIFORNIA


© Hart Howerton 2020
The designs and concepts shown are the sole property of Hart Howerton and may not be used without the prior written consent of Hart Howerton.

NOT FOR CONSTRUCTION

4/16/2021


R-A3.04

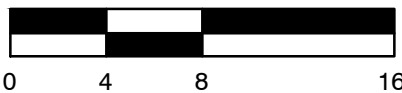

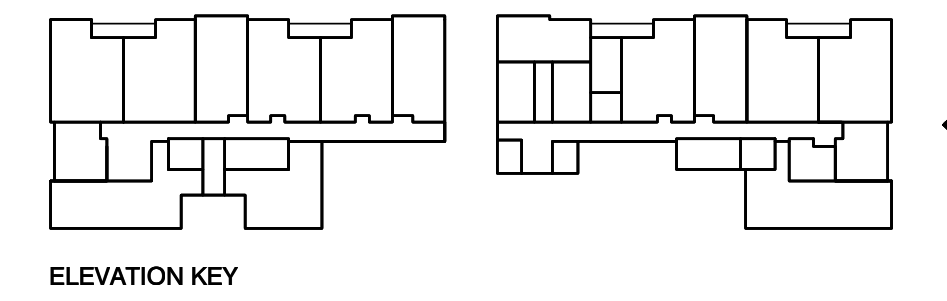

LEGEND & NOTES	
1	SMOOTH FINISH STUCCO
2	CEMENTITIOUS SIDING
3	VINYL SLIDING DOORS & WINDOWS
4	9" THICK ANODIZED METAL BALCONY PARTITION
5	12" METAL "BROWN"
6	GLASS GUARDRAIL AT ROOF DECK
7	ANODIZED ALUMINUM PANELS
8	METAL GUARDRAIL AT BALCONY



ELEVATOR BULKHEADS AND STAIRWAY
OVERRUNS ARE NOT COUNTED AS PART OF
THE HEIGHT / PLATELINE OF THE BUILDING
PER SMMC 27.04.080 AND 27.04.386.
ELEVATOR BULKHEADS ARE FURTHER
LISTED AS EXCEPTIONS TO MAXIMUM BULK
RESTRICTIONS PER SAN MATEO CITY
CHARTER AND MUNICIPAL CODE ITEM
27.02.060 USE AND BULK RESTRICTIONS.

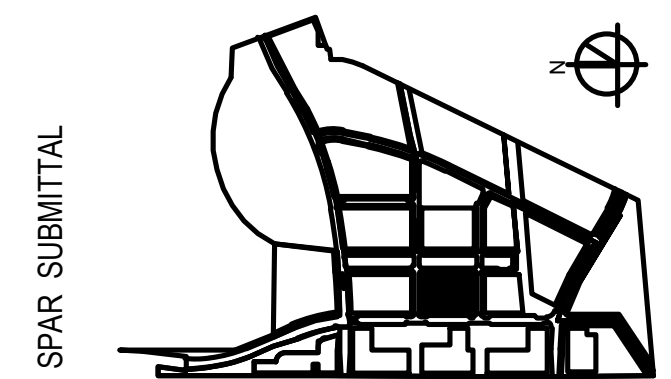


01/8 = 0.125

The designs and concepts shown are the sole property of Hart Howerton and may not be used without the prior written consent of Hart Howerton.

R-A3.05

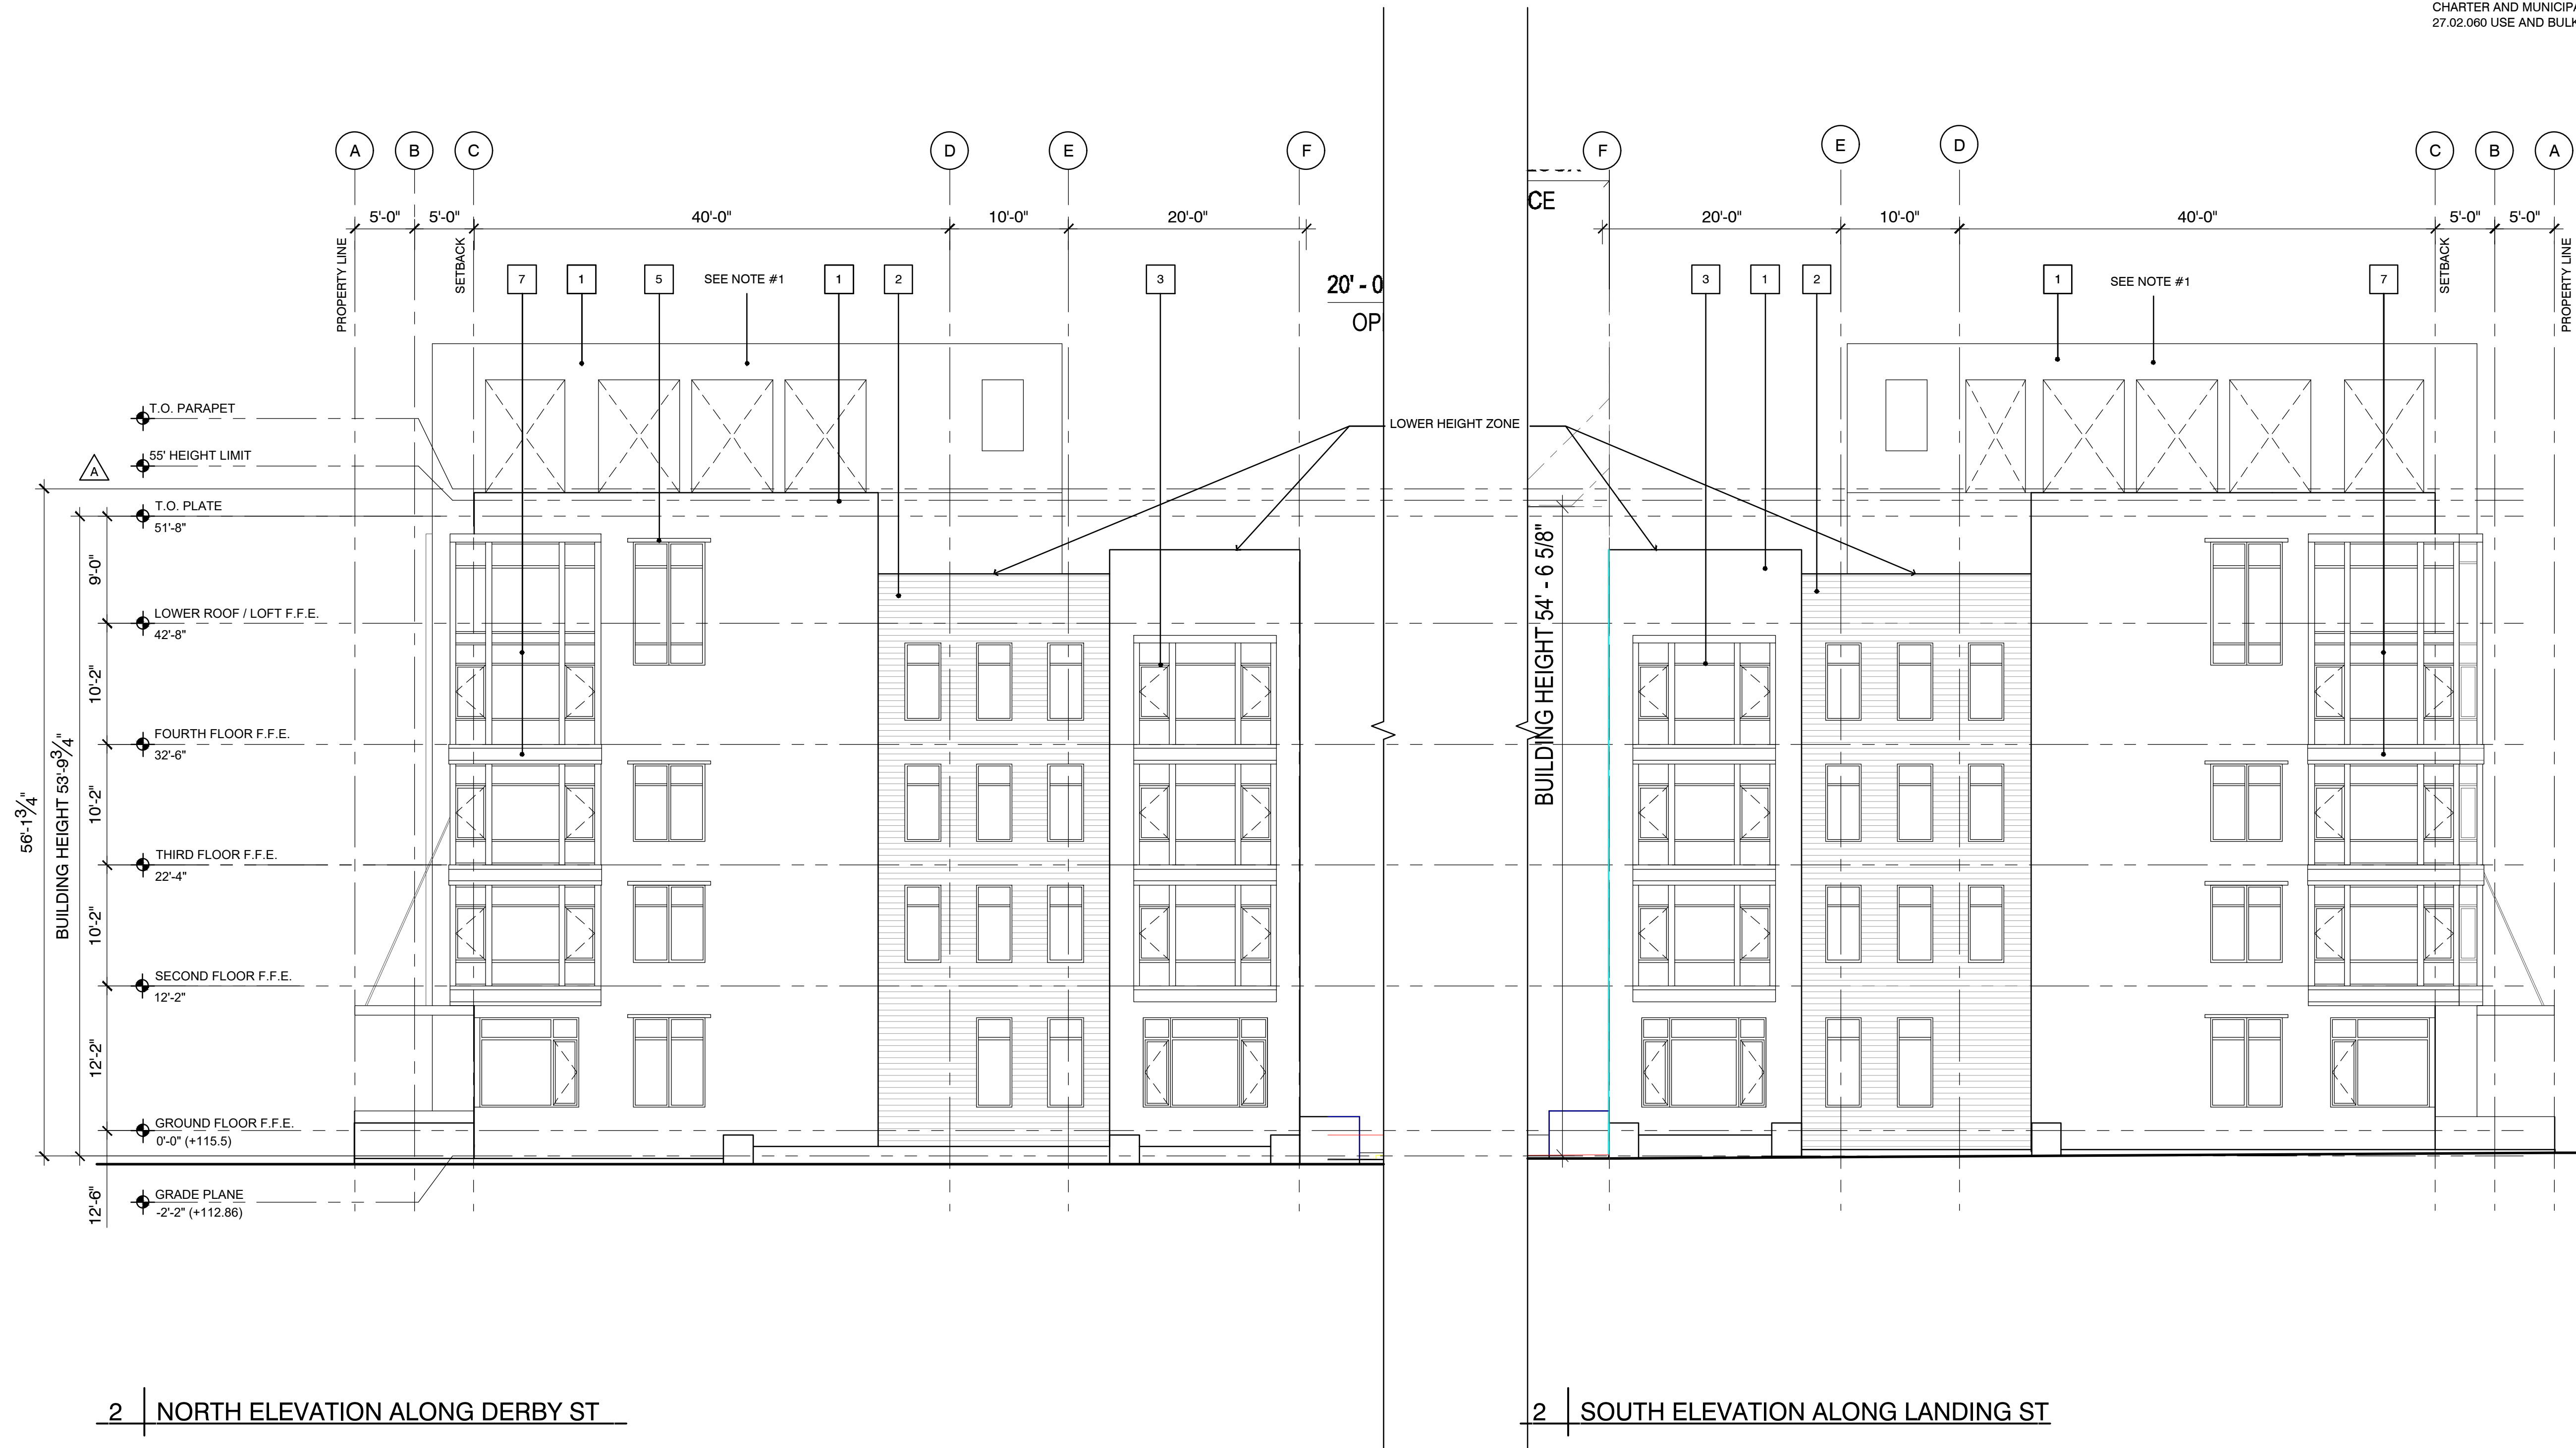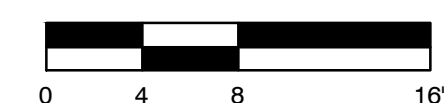

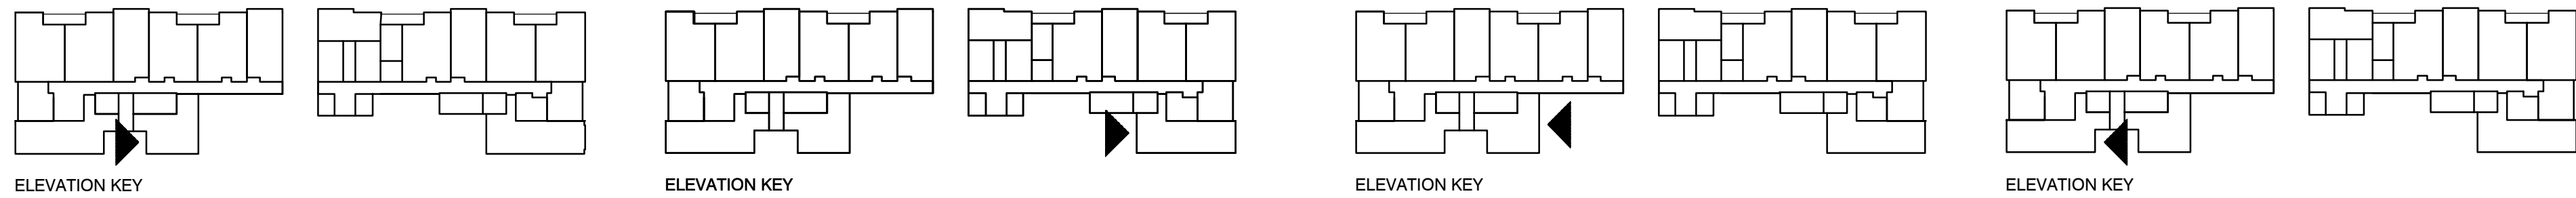

LEGEND & NOTES

- | | |
|---|---|
| 1 | SMOOTH FINISH STUCCO |
| 2 | CEMENTITIOUS SIDING |
| 3 | VINYL SLIDING DOORS & WINDOWS |
| 4 | 9" THICK ANODIZED METAL BALCONY PARTITION |
| 5 | 12" METAL "BROW" |
| 6 | GLASS GUARDRAIL AT ROOF DECK |
| 7 | ANODIZED ALUMINUM PANELS |
| 8 | METAL GUARDRAIL AT BALCONY |

NOTE #1:
ARCHITECTURAL FEATURE & ELEVATOR BULKHEAD

ARCHITECTURAL FEATURE (PER BAY MEADOWS PHASE II DESIGN GUIDELINES AND DEVELOPMENT STANDARDS, ITEM II.7):

ELEVATOR BULKHEADS AND STAIRWAY OVERRUNS ARE NOT COUNTED AS PART OF THE HEIGHT / PLATELINE OF THE BUILDING PER SMMC 27.04.080 AND 27.04.386. ELEVATOR BULKHEADS ARE FURTHER LISTED AS EXCEPTIONS TO MAXIMUM BULK RESTRICTIONS PER SAN MATEO CITY CHARTER AND MUNICIPAL CODE ITEM 27.02.060 USE AND BULK RESTRICTIONS.




4 | SMALL COURTYARD SOUTH ELEV

3 | MAIN COURTYARD SOUTH ELEV

2 | MAIN COURTYARD NORTH ELEV

1 | SMALL COURTYARD NORTH ELEV

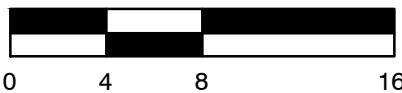


WILSON
MEANY

BAY MEADOWS
LAND COMPANY

HART HOWERTON
NEW YORK · SAN FRANCISCO

Perkins&Will

Project No: 19-504

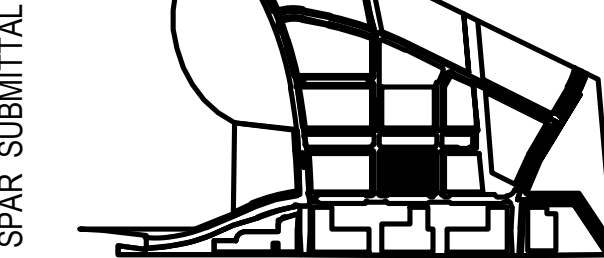

SUBJECT TO THE BAY MEADOWS
PHASE II DEVELOPMENT AGREEMENT

MU3 RESIDENTIAL -
ENLARGED BUILDING ELEVATIONS
1/16" = 1'-0"

MU3


BAY MEADOWS II
SAN MATEO, CALIFORNIA

© Hart Howerton 2020
The designs and concepts shown are the sole property of Hart Howerton
and may not be used without the prior written consent of Hart Howerton.

NOT FOR CONSTRUCTION

4/16/2021

R-A3.06

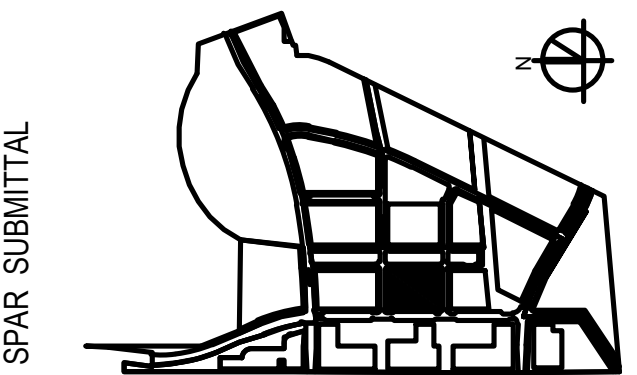

SUBJECT TO THE BAY MEADOWS
PHASE II DEVELOPMENT AGREEMENT

MU3 RESIDENTIAL -
BUILDING SECTIONS
1/8" = 1' - 0"



MU3
BAY MEADOWS II
SAN MATEO, CALIFORNIA

© Hart Howerton 2020
The designs and concepts shown are the sole property of Hart Howerton
and may not be used without the prior written consent of Hart Howerton.


NOT FOR CONSTRUCTION

4/16/2021


R-A3.51

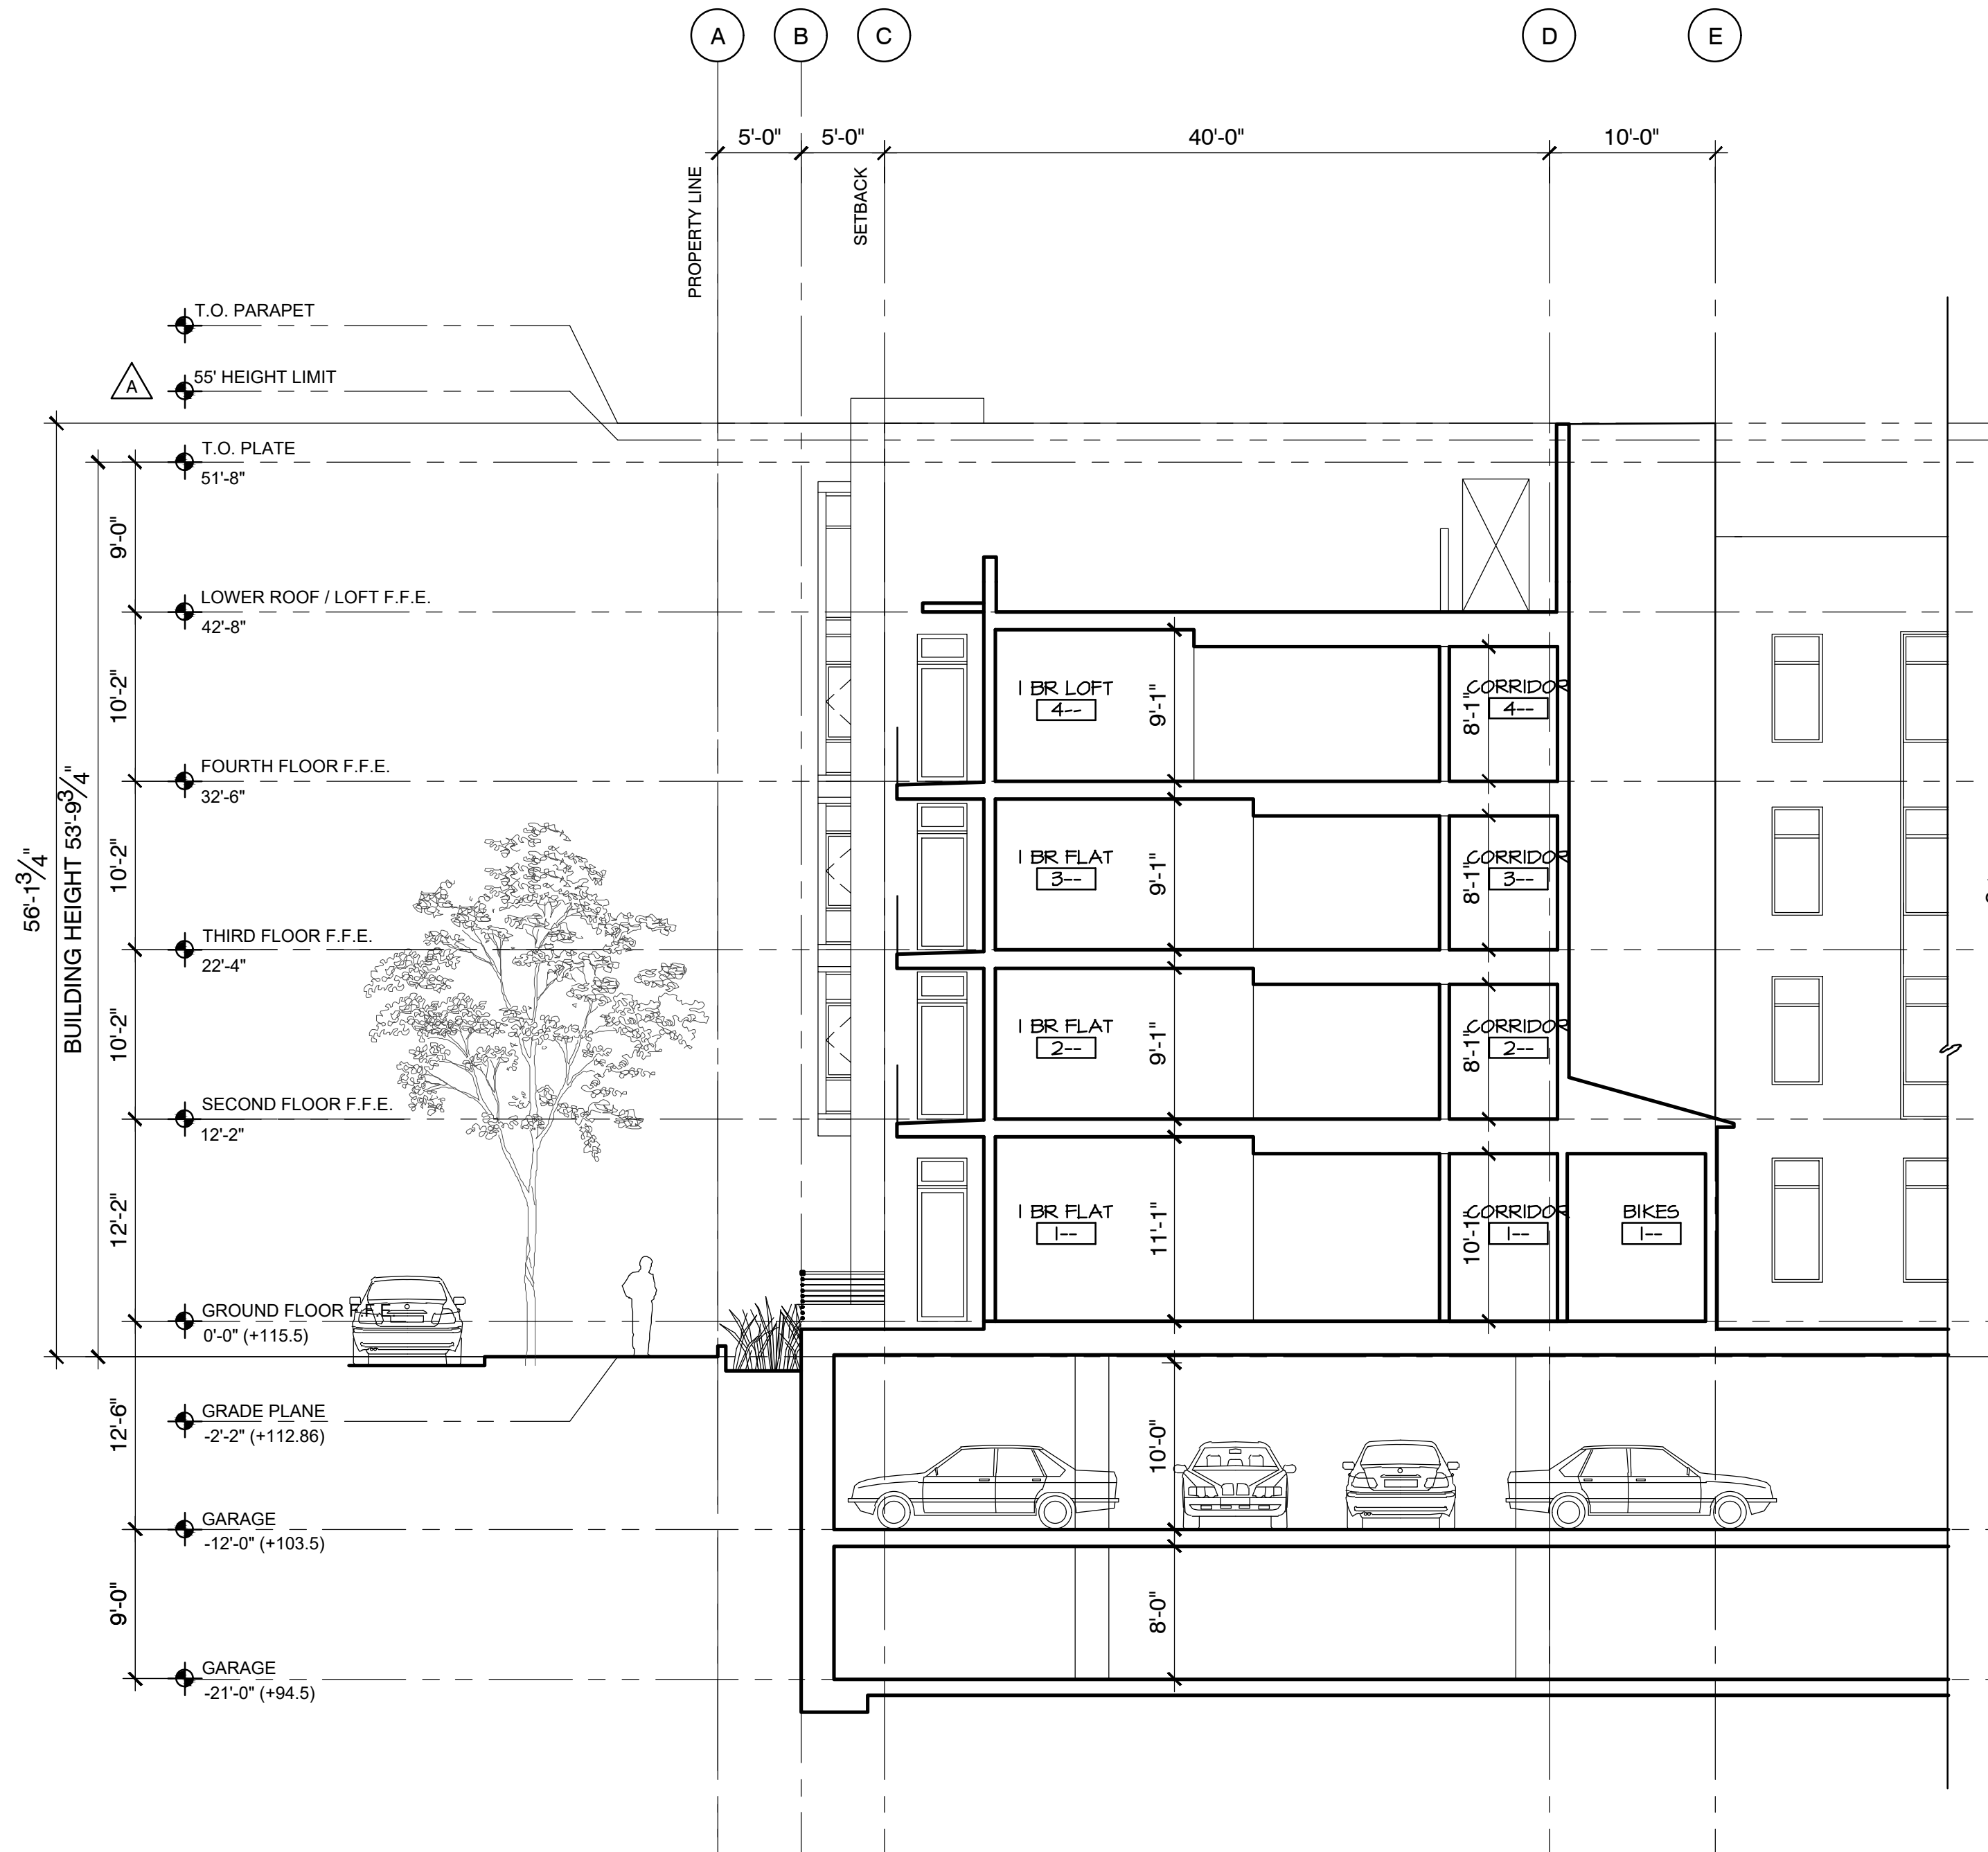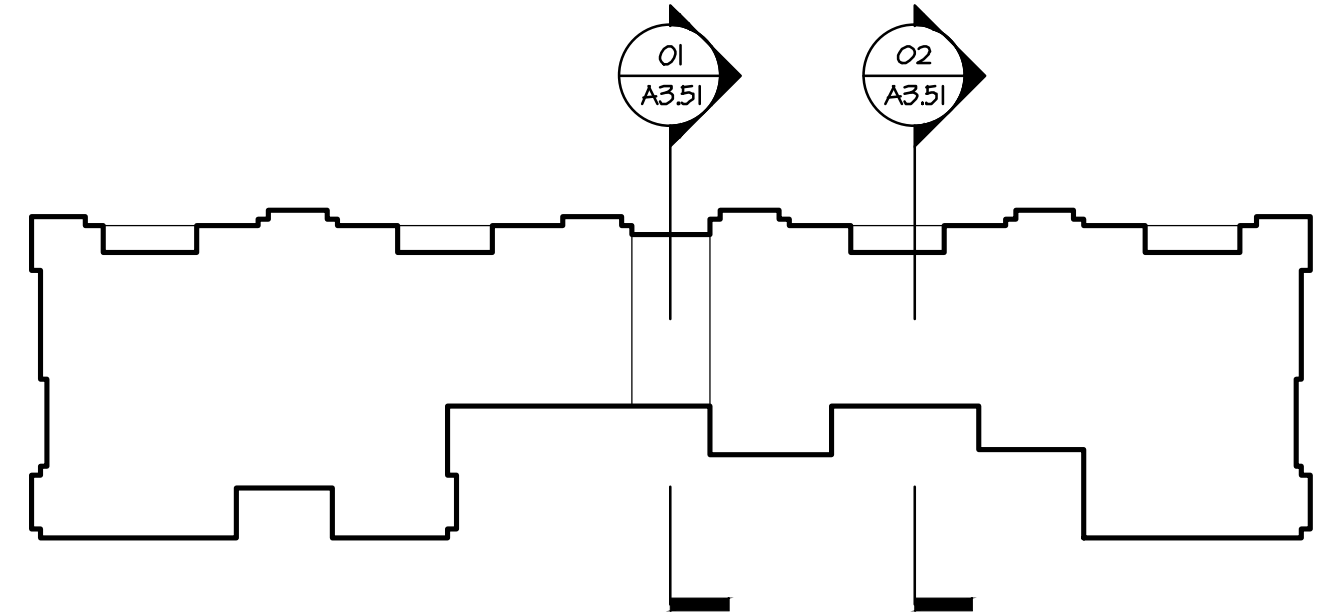


2 - EAST WEST SECTION B

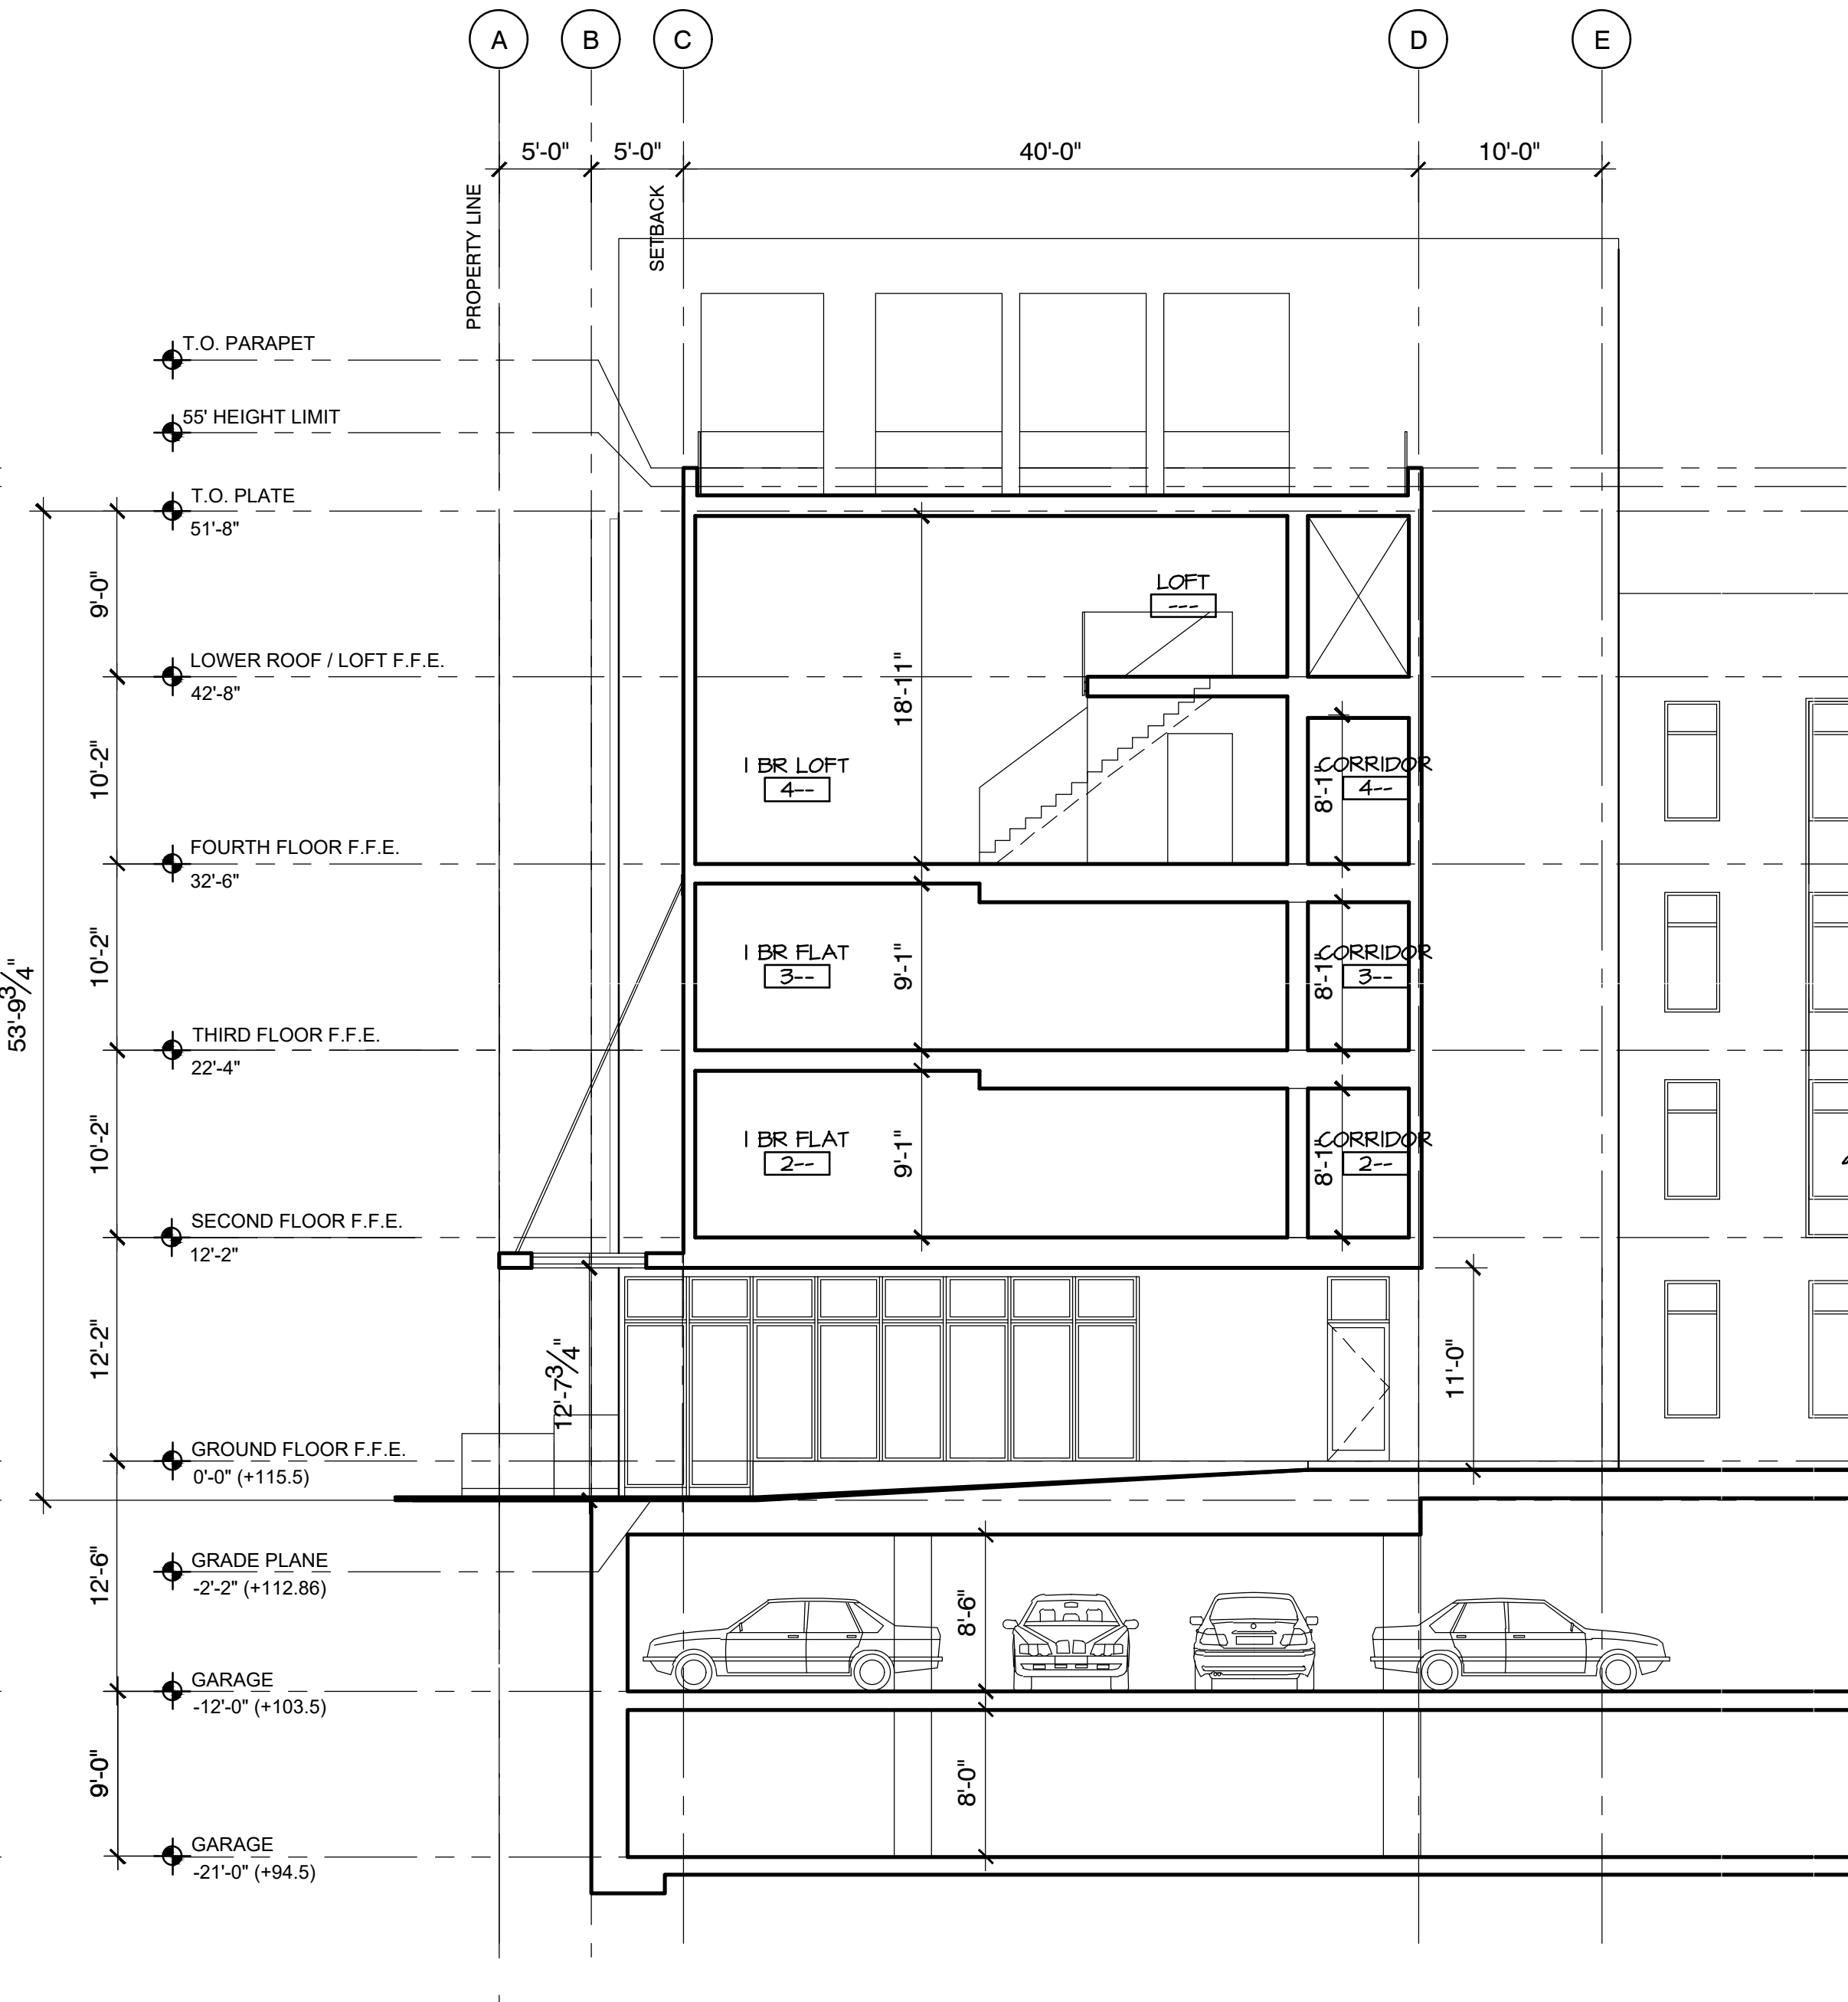

1 - EAST WEST SECTION A

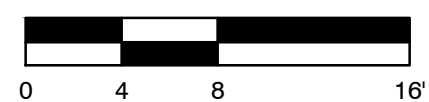

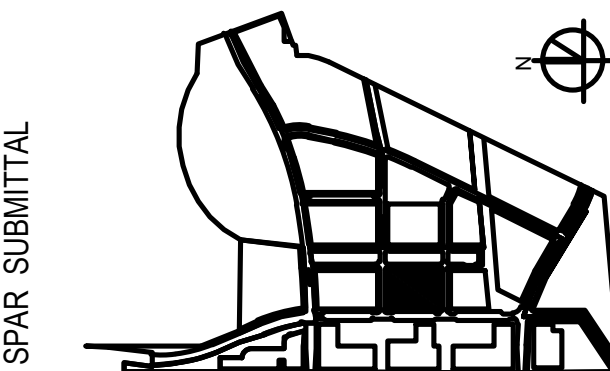

SUBJECT TO THE BAY MEADOWS
PHASE II DEVELOPMENT AGREEMENT

MU3 RESIDENTIAL -
BUILDING SECTIONS
1/8" = 1' - 0"



MU3
BAY MEADOWS II
SAN MATEO, CALIFORNIA

© Hart Howerton 2020
The designs and concepts shown are the sole property of Hart Howerton
and may not be used without the prior written consent of Hart Howerton.


NOT FOR CONSTRUCTION

4/16/2021

R-A3.52

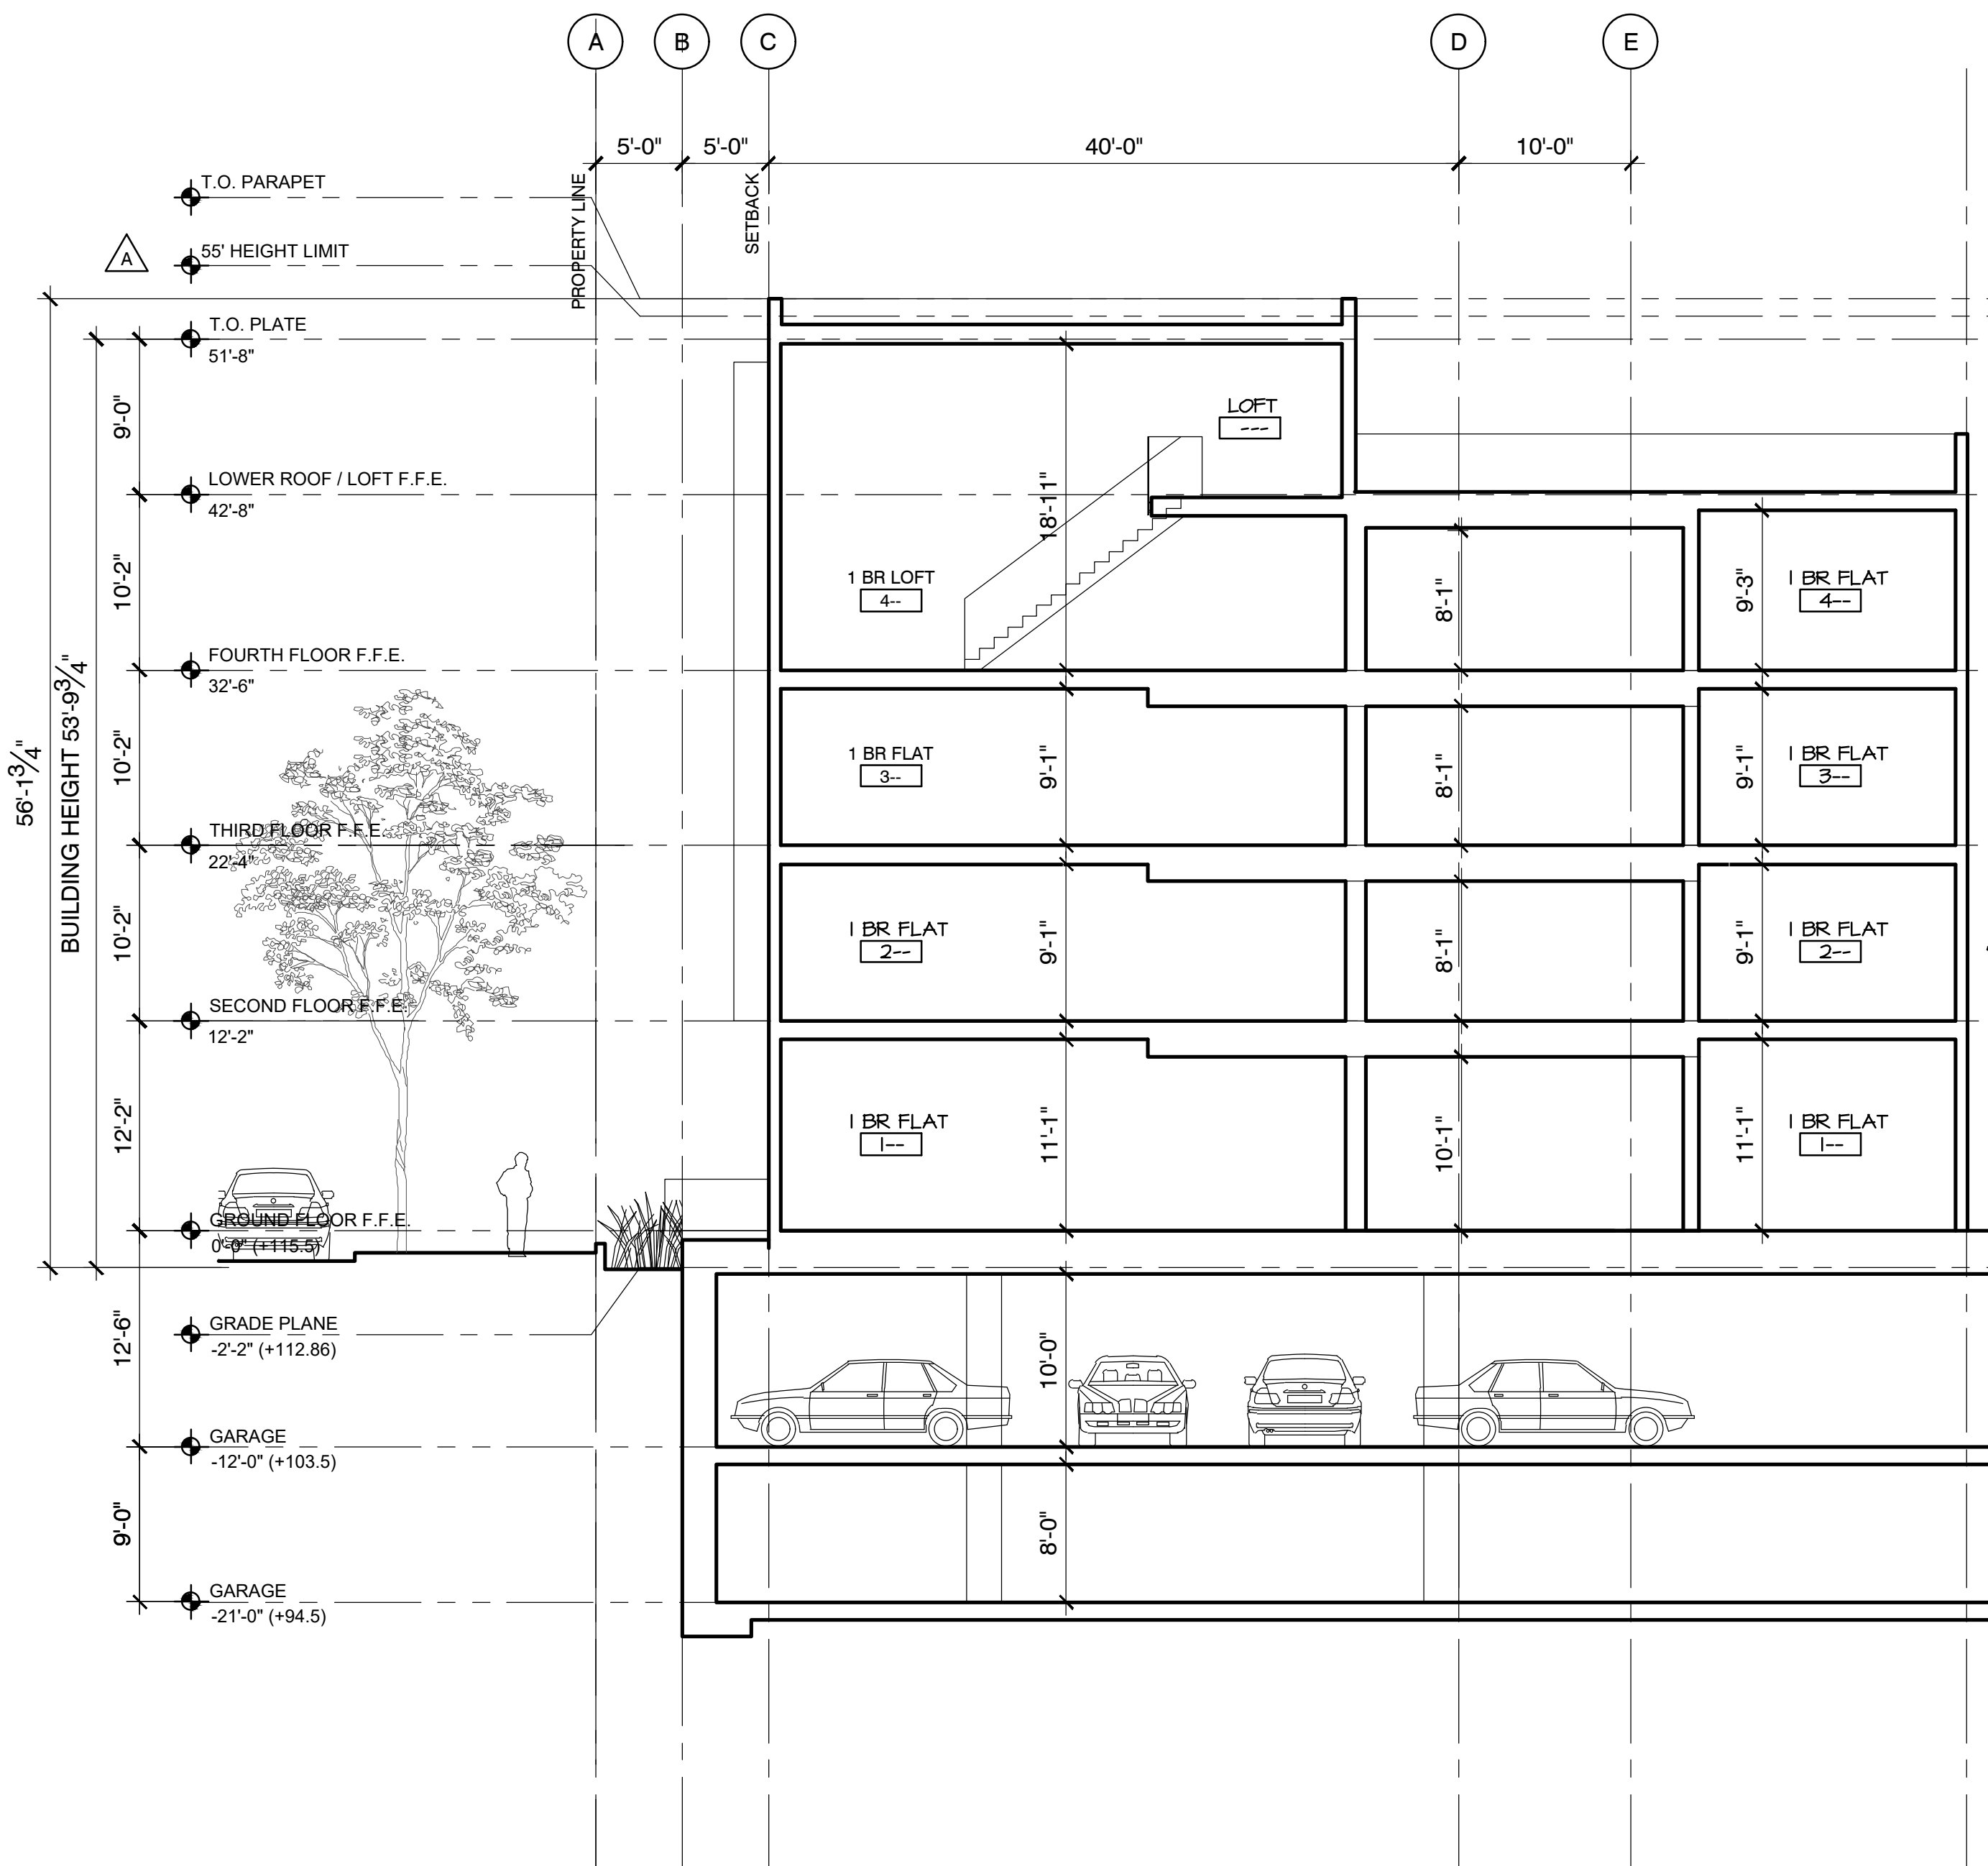
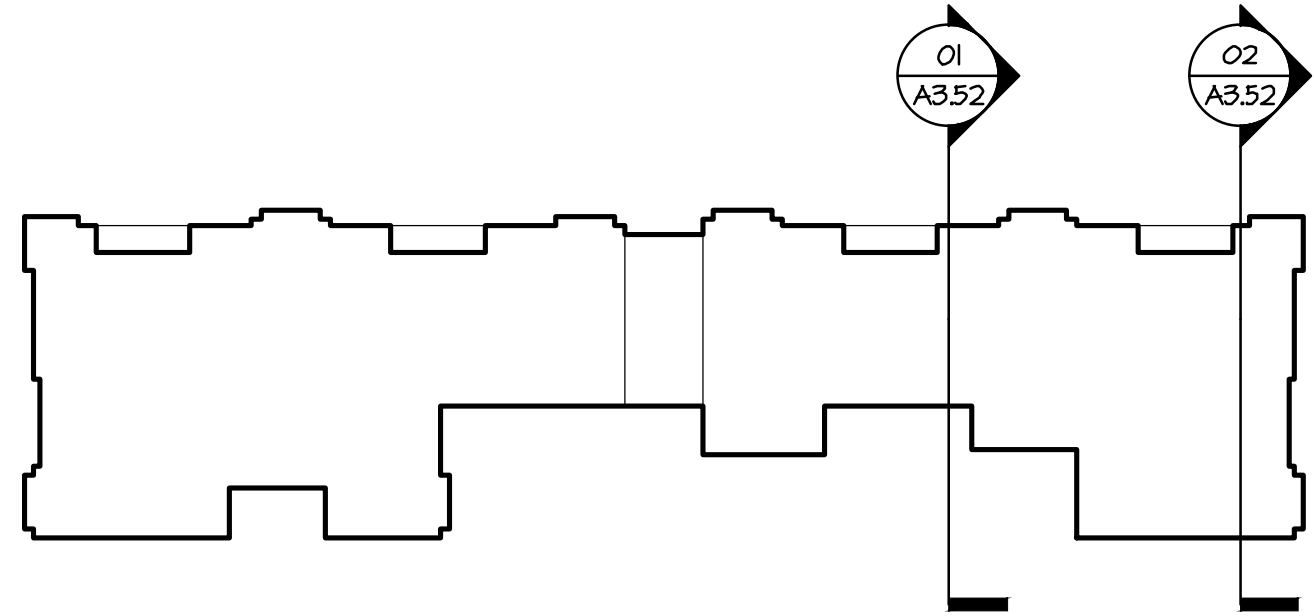


2 - EAST WEST SECTION D

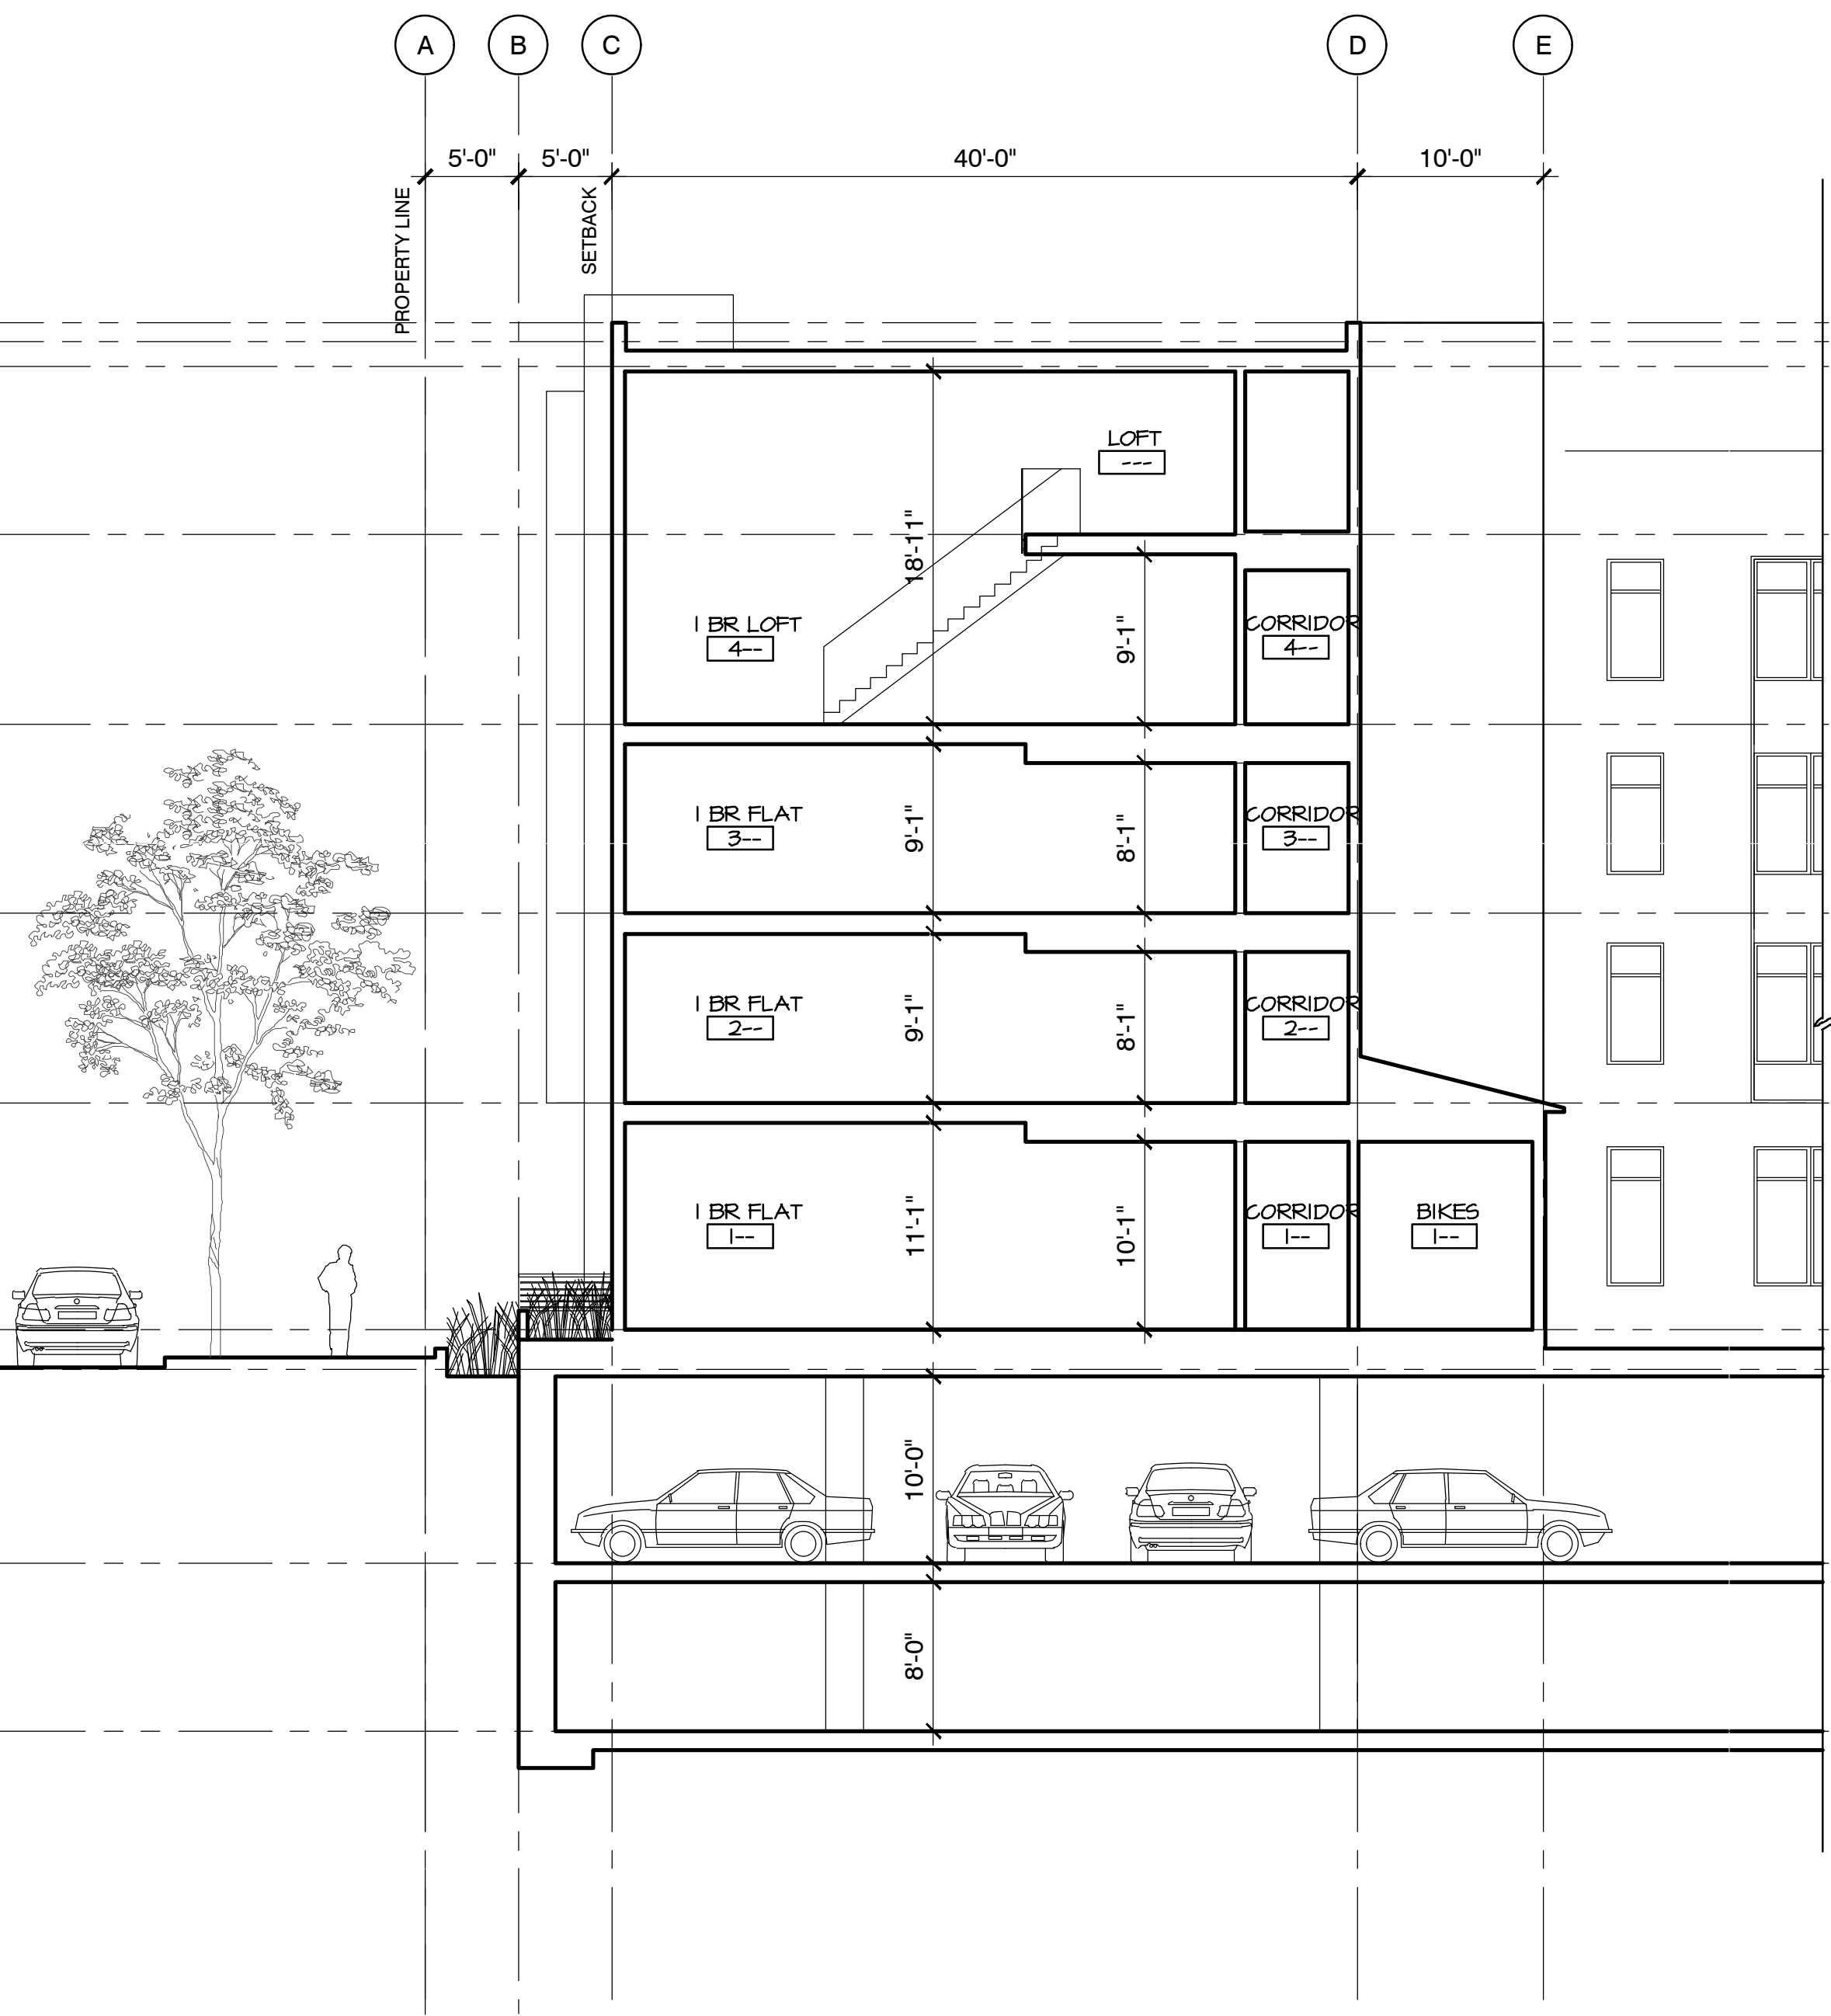


1 - EAST WEST SECTION C



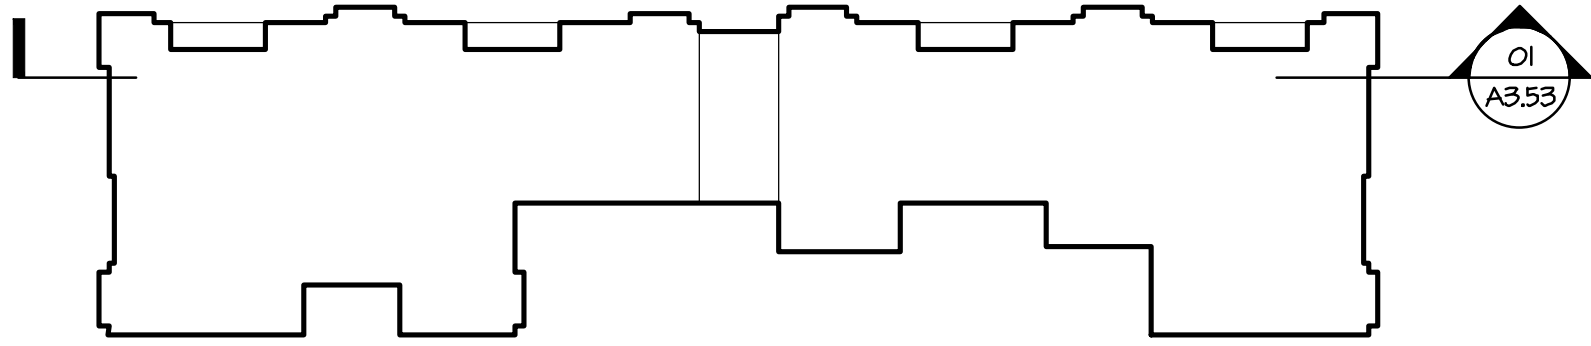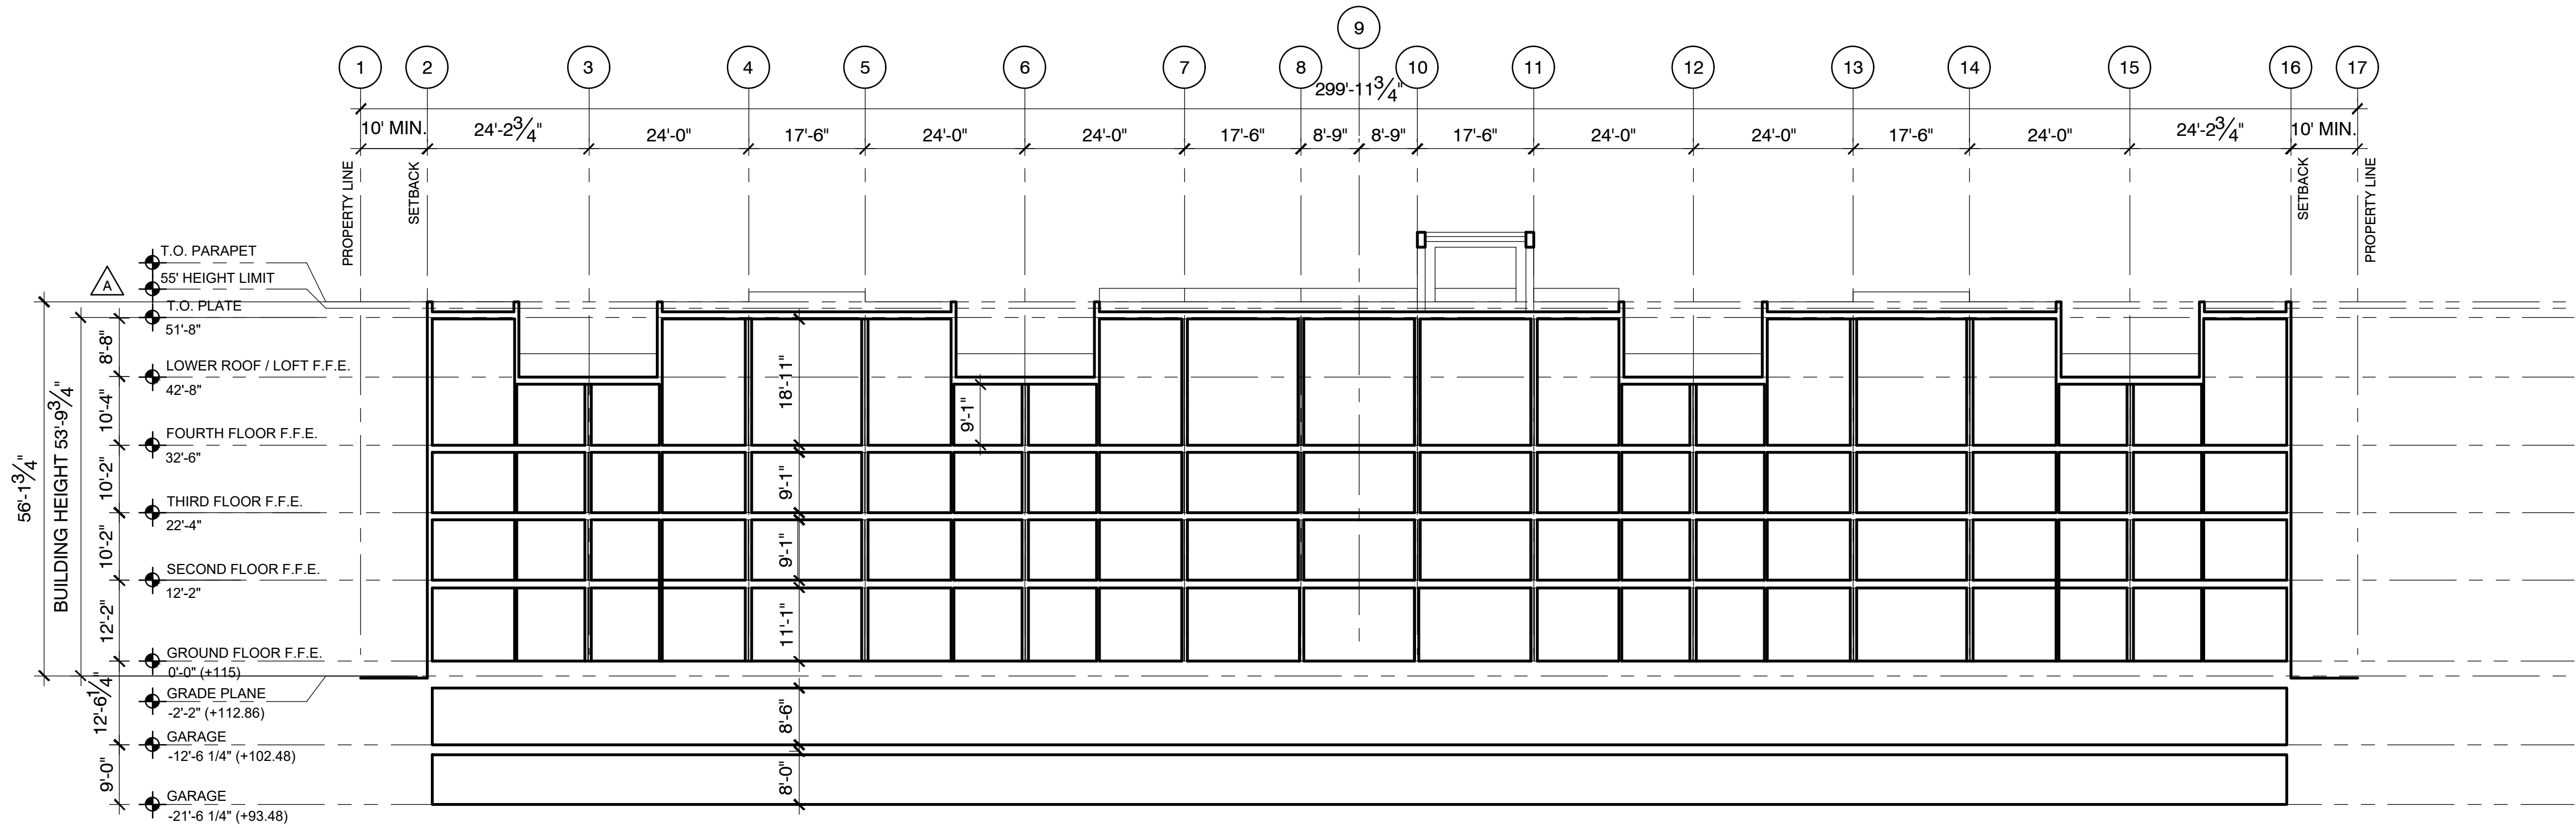

Project No: 19-504

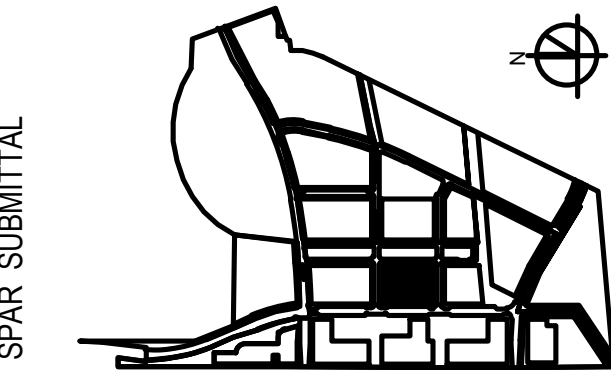

SUBJECT TO THE BAY MEADOWS
PHASE II DEVELOPMENT AGREEMENT

MU3 RESIDENTIAL -
BUILDING SECTIONS
1/16" = 1'-0"

MU3
BAY MEADOWS II
SAN MATEO, CALIFORNIA

© Hart Howerton 2020
The designs and concepts shown are the sole property of Hart Howerton
and may not be used without the prior written consent of Hart Howerton.

NOT FOR CONSTRUCTION

4/16/2021

R-A3.53



6 | ENTRY CANOPY REFERENCE 2




5 | ENTRY CANOPY REFERENCE 1





3 | RAILING DETAILS - TYP. BALCONY



4 | RAILING DETAILS - GLASS RAIL AT ROOF

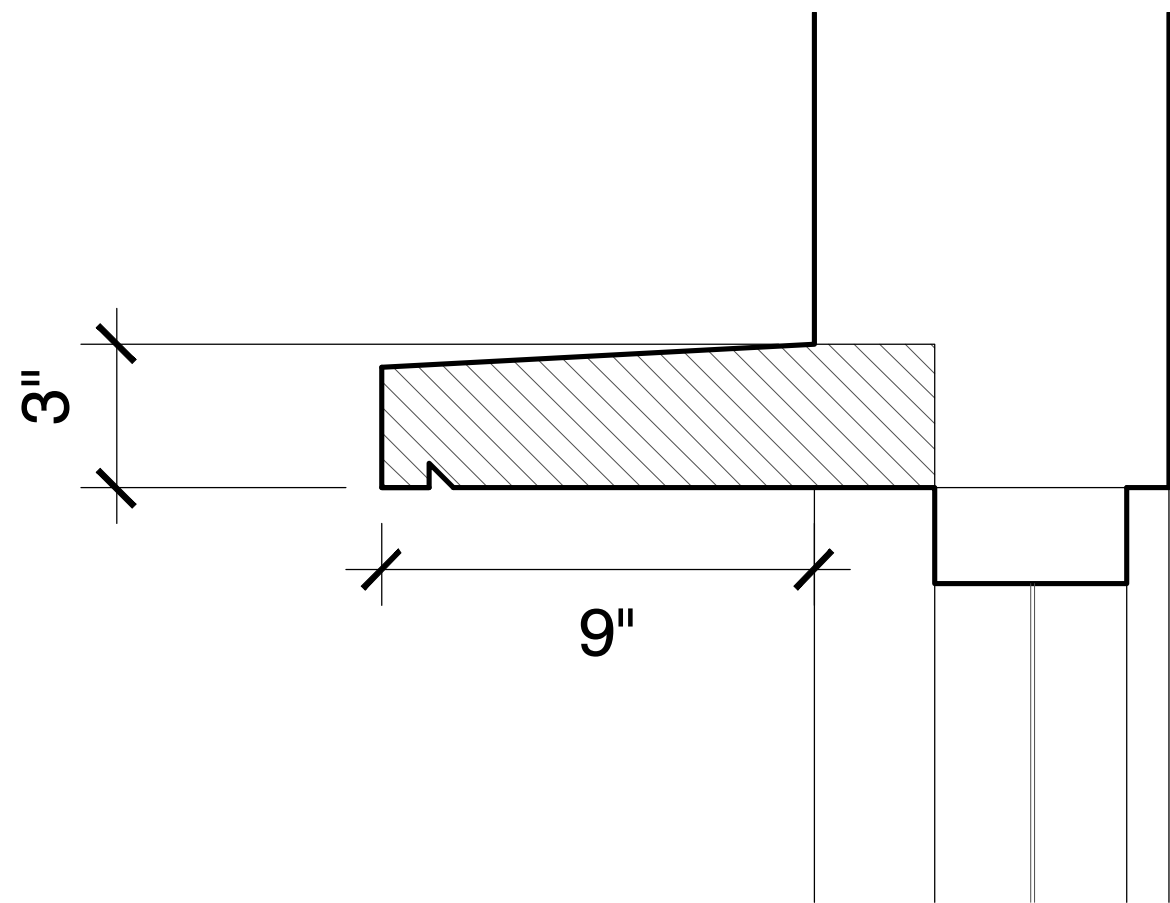

2 | SECTION THROUGH WINDOW OVERHANG

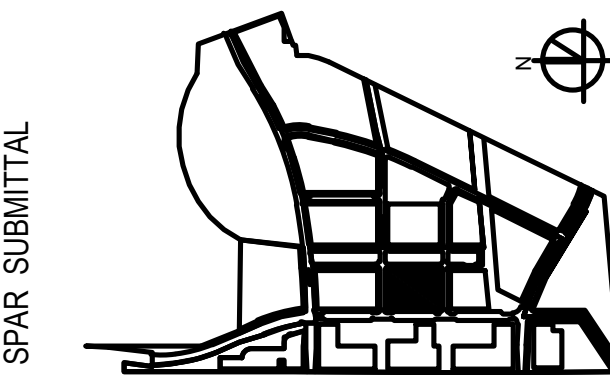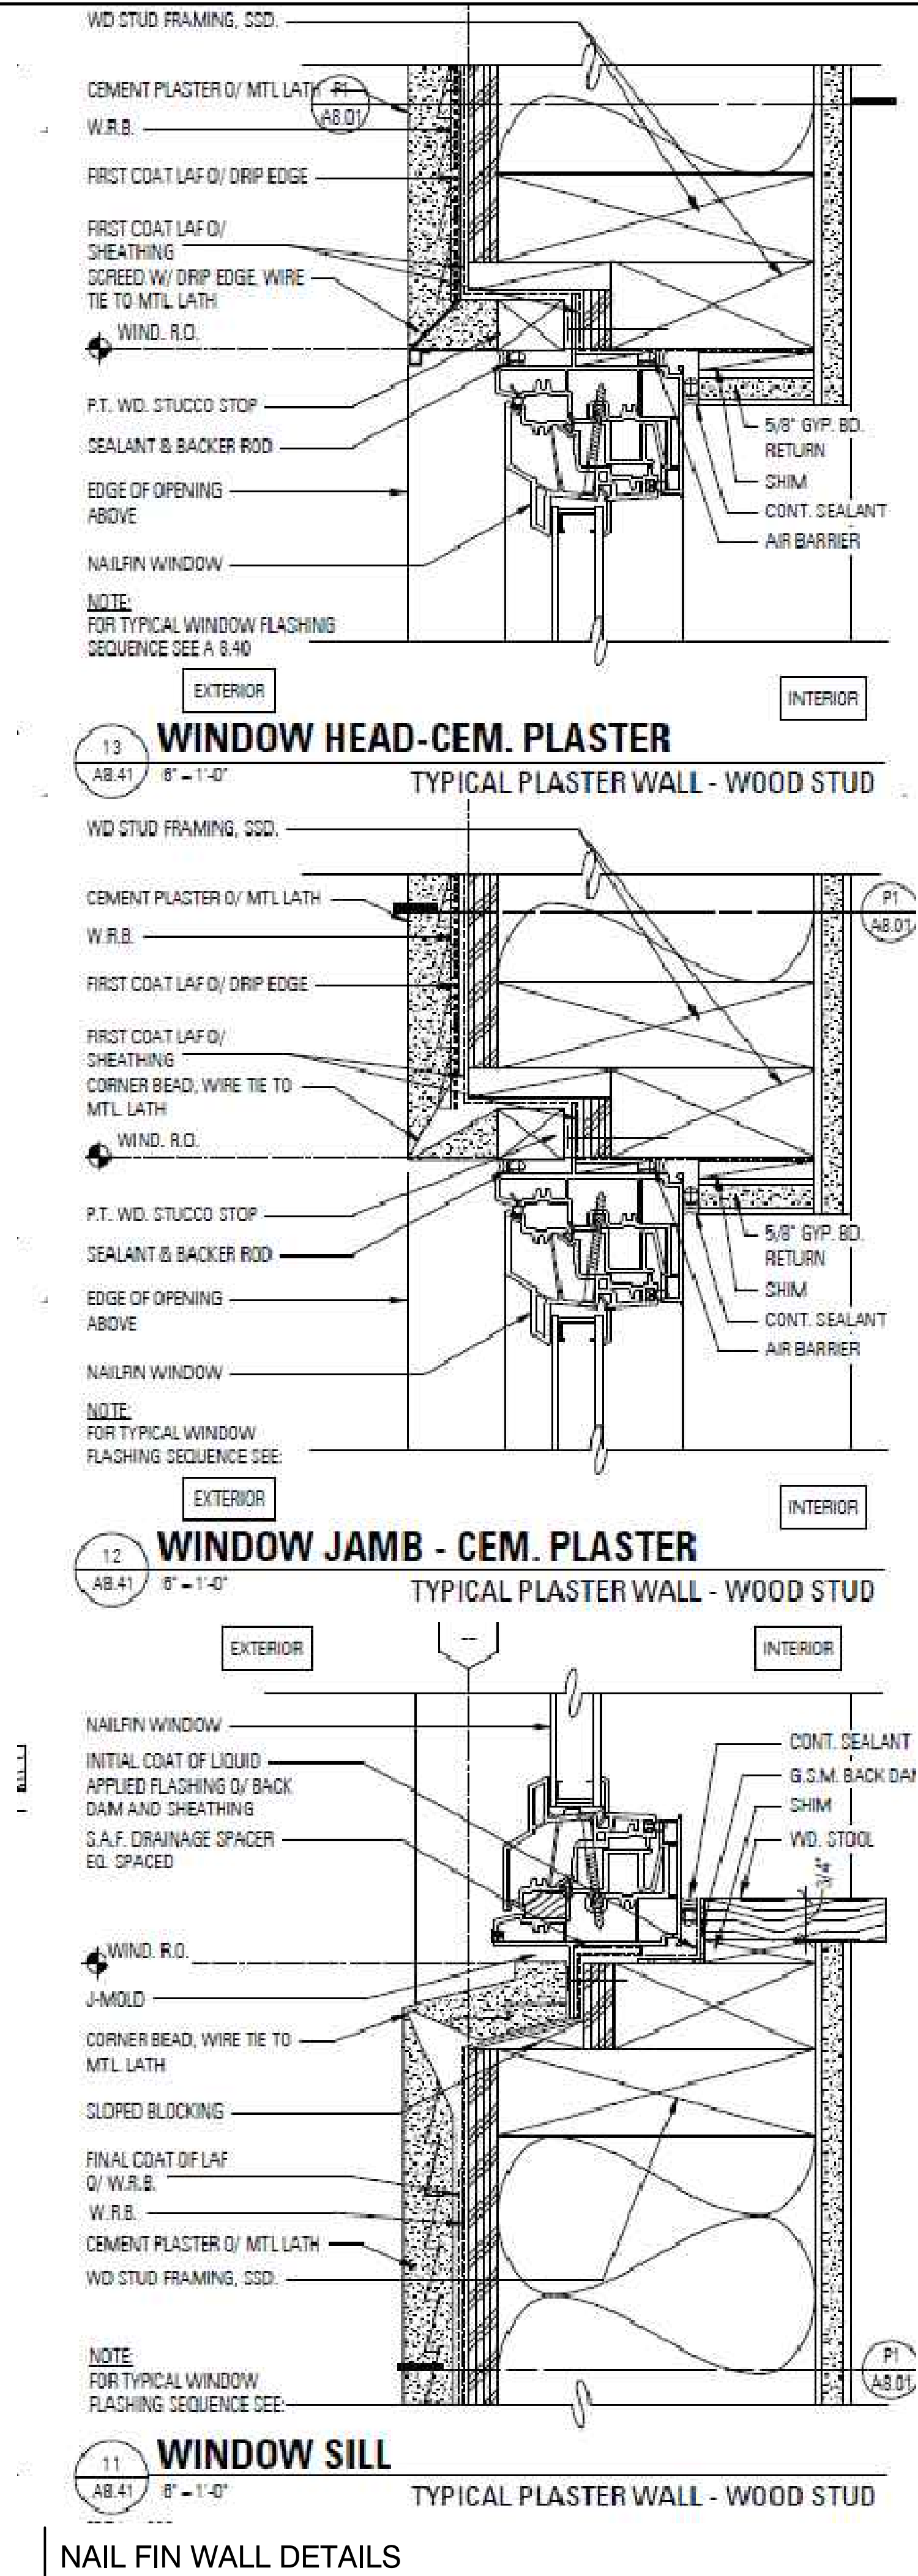

SPAR SUBMITTAL

SUBJECT TO THE BAY MEADOWS
PHASE II DEVELOPMENT AGREEMENT

MU3 RESIDENTIAL -
BUILDING DETAILS
6" = 1'-0"


MU3
BAY MEADOWS II
SAN MATEO, CALIFORNIA

© Hart Howerton 2020
The designs and concepts shown are the sole property of Hart Howerton
and may not be used without the prior written consent of Hart Howerton.

NOT FOR CONSTRUCTION

4/16/2021


R-A5.01

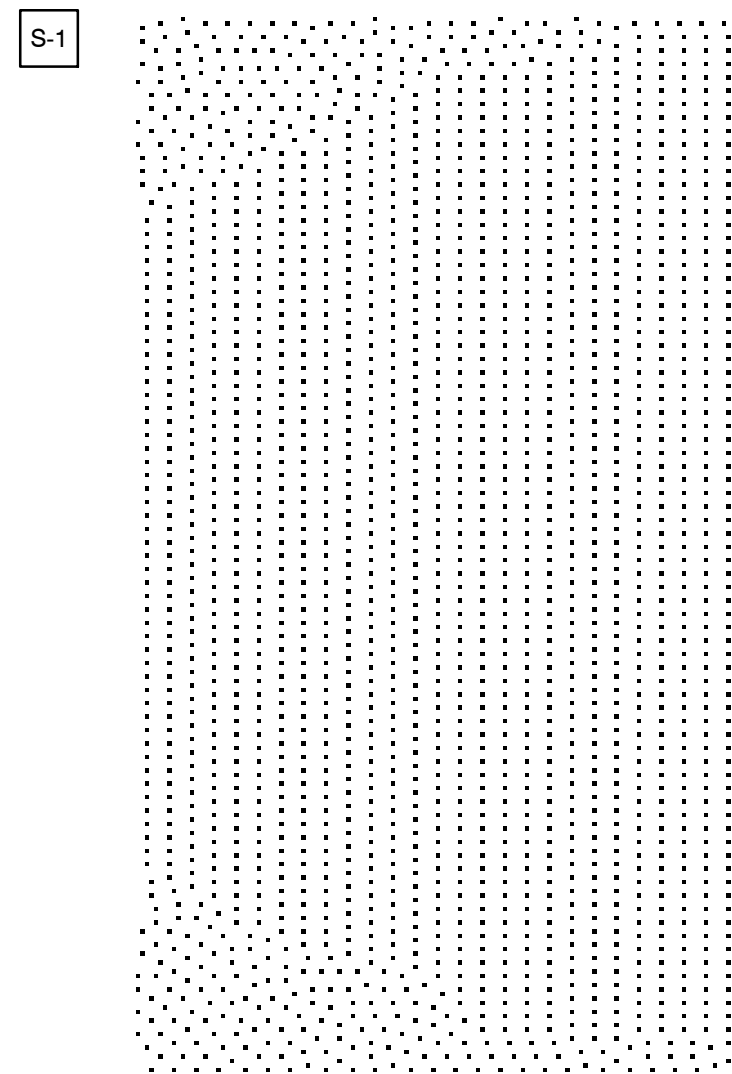

MAJOR WALL AREAS



PASEO PANELS

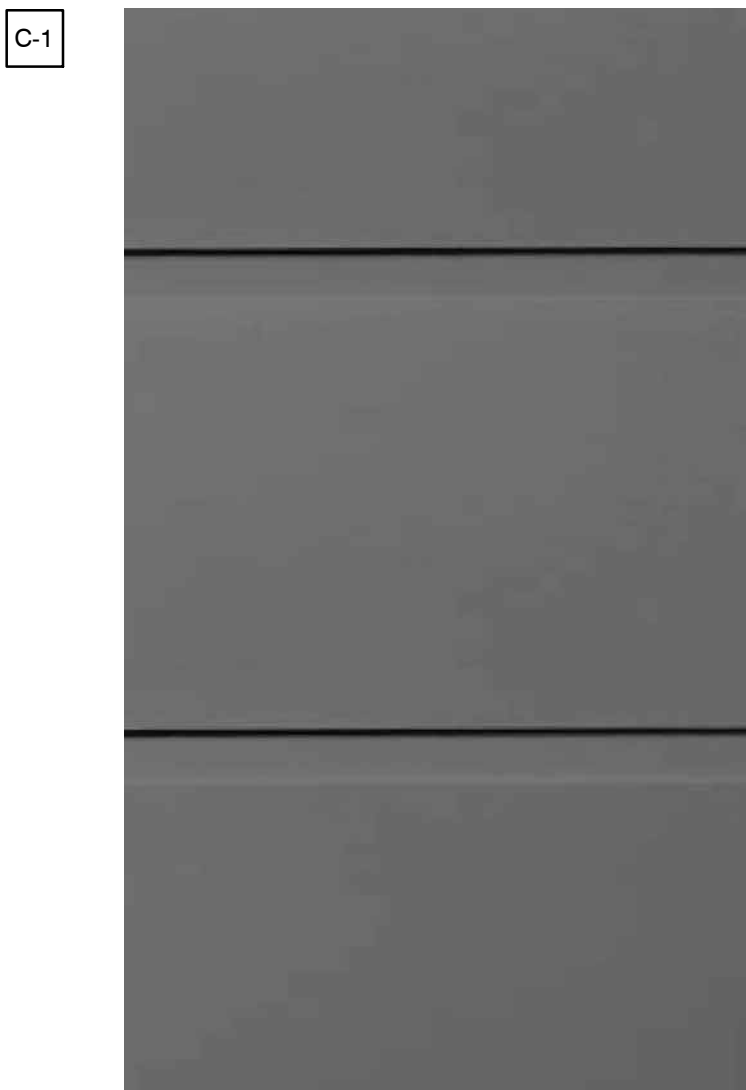


ACCENT AREAS

V-1



FRAMES

G-1

 

GLASS

LEGEND & NOTES

- S-1 OFF-WHITE SMOOTH FINISH STUCCO: SIMILAR TO VAPOR BM - AF-35
- S-2 LIGHT GREY SMOOTH FINISH STUCCO: SIMILAR TO MARINA GREY BM 1599
- C-1 SIDING: SIMILAR TO HARDIE CEMENTITIOUS CHANNEL LAP SIDING, 6-9" EXPOSURE
- V-1 VINYL: SIMILAR TO ENVISION SERIES, VPI QUALITY WINDOWS
- M-1 METAL: PAINTED WITH COLOR SIMILAR TO RAL 810-6
- M-2 METAL: PAINTED WITH COLOR SIMILAR TO RAL 820-6
- M-3 METAL: PAINTED WITH COLOR SIMILAR TO RAL 810-6
- G-1 GLASS: SIMILAR TO ENVISION SERIES, VPI QUALITY WINDOWS
- G-2 GLASS GUARDRAIL: MANUFACTURER TBD


WILSON
MEANY

BAY MEADOWS
LAND COMPANY

HART HOWERTON
NEW YORK · SAN FRANCISCO


Perkins&Will

Project No: 19-504

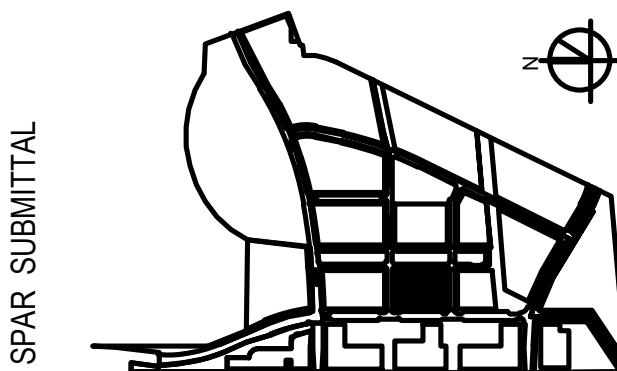


SPAR SUBMITTAL

M-1

 


BALCONY ELEMENTS

M-2

 

RAILINGS
MISCELLANEOUS METAL

M-3

 

COLUMNS & PANELS

G-2



GLASS GUARDRAIL
AT ROOF DECK



SUBJECT TO THE BAY MEADOWS
PHASE II DEVELOPMENT AGREEMENT

MU3 RESIDENTIAL -
EXTERIOR MATERIALS

MU3

BAY MEADOWS
SAN MATEO, CALIFORNIA

© Hart Howerton 2020
The designs and concepts shown are the sole property of Hart Howerton
and may not be used without the prior written consent of Hart Howerton.

NOT FOR CONSTRUCTION

4/16/2021

R-A5.02



4 | UNIT TERRACE PERSPECTIVE




2 | ARCHITECTURAL FEATURE PERSPECTIVE



3 | MID-BLOCK PASSAGE PERSPECTIVE - NIGHT



1 | MID-BLOCK PASSAGE PERSPECTIVE - DAY

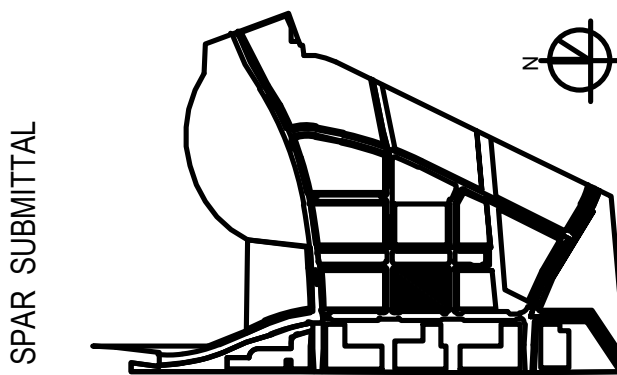

SPAR SUBMITTAL

SUBJECT TO THE BAY MEADOWS
PHASE II DEVELOPMENT AGREEMENT

MU3 RESIDENTIAL -
EXTERIOR PERSPECTIVES

MU3

BAY MEADOWS II

SAN MATEO, CALIFORNIA

© Hart Howerton 2020
The designs and concepts shown are the sole property of Hart Howerton
and may not be used without the prior written consent of Hart Howerton.

NOT FOR CONSTRUCTION

4/16/2021

R-A5.03


GENERAL NOTES:

EXISTING SURFACE CONDITIONS PRESENTED ON THESE DRAWINGS ARE FOR INFORMATION PURPOSES ONLY. SURFACE CONDITIONS AS COMPILED DURING A PHOTOGRAPHIC SURVEY CONDUCTED ON AUGUST 13, 2019 PREPARED BY JIM WEISS. ANY UNRECORDED UTILITY LOCATIONS NOT SHOWN ARE BASED UPON SURFACE MARKINGS BY OTHERS.

2. PROPERTY LINE AND EASEMENT INFORMATION SHOWN ON THESE PLANS ARE FOR REFERENCE ONLY. REFER TO FINAL MAP ENTITLED "BAY MEADOWS PARK PRELIMINARY PREPARED BY JIM WEISS."

3. THE EXISTING CONDITIONS DEPICTED ON THESE PLANS DO NOT REFLECT CHANGES THAT WILL RESULT FROM THE CALTRANS GRADE SEPARATION PROJECT. WITH A FEW EXCEPTIONS, THE EXISTING CONDITIONS SHOWN ON THESE PLANS HAVE BEEN COORDINATED WITH CALTRANS / JPB AND THE CALTRANS / JPB PROJECT MANAGER, JIMMY CHONG. COORDINATION OF THE DEVELOPER WILL WORK WITH THE CITY TO MAKE ANY RESULTING CHANGES NECESSARY.

4. YELLOW AND RED CURB ZONES SHALL BE PAINTED IN ACCORDANCE WITH THE CITY OF SAN MATEO MUNICIPAL CODES.

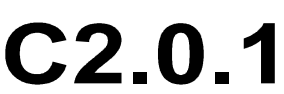


NOTES

- REFER TO SHEET C1.0.1 FOR NOTES, LEGEND, AND ABBREVIATIONS.
- THE GRADING AND STORM DRAIN SYSTEM SHOWN ON THIS PLAN IS ILLUSTRATIVE AND IS TO BE CONFIRMED DURING DETAILED DESIGN.
- PERMEABLE/IMPERMEABLE AREA CALCULATIONS PROVIDED FOR SPAR PARCEL BLOCK AREA ONLY. THE WET POND LOCATED IN THE COMMUNITY PARK IS THE PRIMARY TREATMENT AND DETENTION FACILITY FOR THE ENTIRE PROJECT, WHICH IS SIZED TO TREAT AND DETAIN RUNOFF FROM ALL PARCEL BLOCK (REFER TO SITE DEVELOPMENT PLANNING APPLICATION SUBMISSION). THE POST-CONSTRUCTION PEAK STORMWATER DISCHARGE RATE ENTERING BOREL CREEK FROM THE UPSTREAM WATERSHED WILL BE LESS THAN THE PRE-CONSTRUCTION PEAK STORMWATER DISCHARGE RATE. STORMWATER QUALITY TREATMENT DEVICES IN THIS BLOCK ARE IN ADDITION TO THE WET POND.
- APPROXIMATELY 66,000 SF OF SOIL DISTURBANCE.



PERMEABLE/IMPERMEABLE SURFACE CALCULATIONS		
SURFACE TYPE	AREA (S ² FT)	AREA (□ OF TOTAL)
PERMEABLE	7,670	12
IMPERMEABLE	5□,170	□□
TOTAL	65,□40	100

STORMWATER TREATMENT SUMMARY			
BMP	□ UANTITY	AREA (S ² FT)	TREATMENT AREA (S ² FT)
FLOW-THROUGH PLANTER	4	1,330	2□900
BIORETENTION AREA	0	0	0
TOTAL	4	1,330	2□900

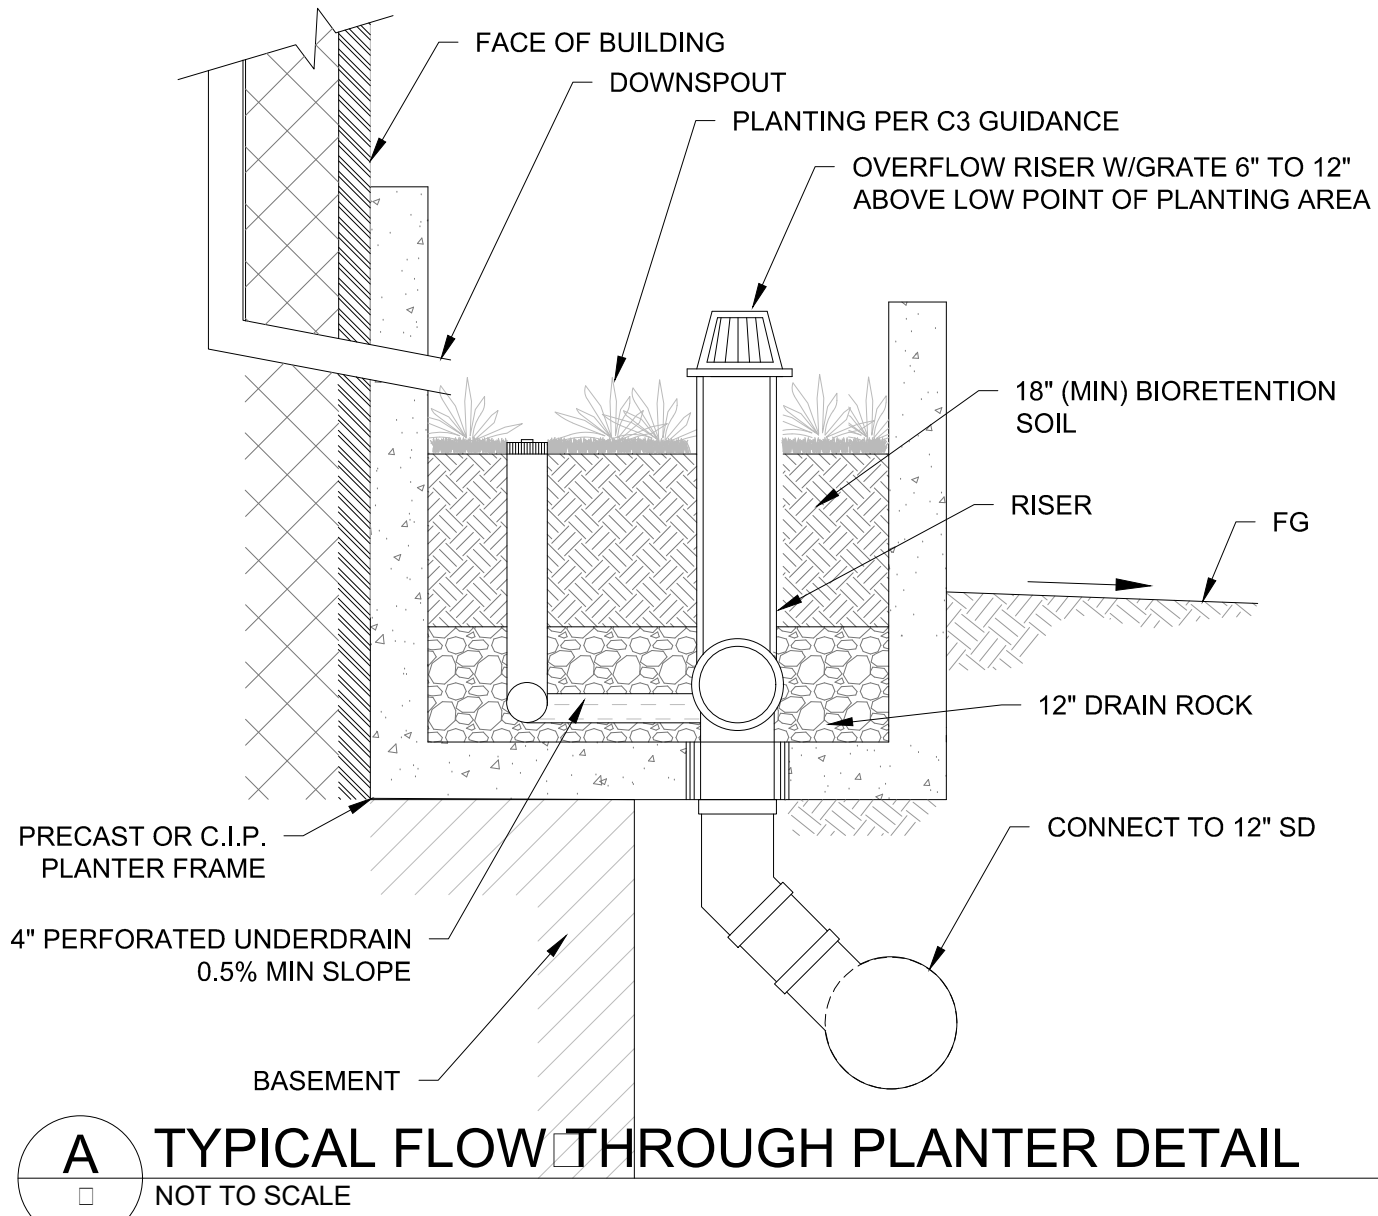


SHEET NOTES

- INSTALL BIO CLEAN INLET FILTER OR EQUAL-APPROVED DEVICE FROM SWRCB FULL TRASH CAPTURE SYSTEM LIST.

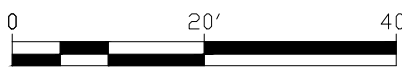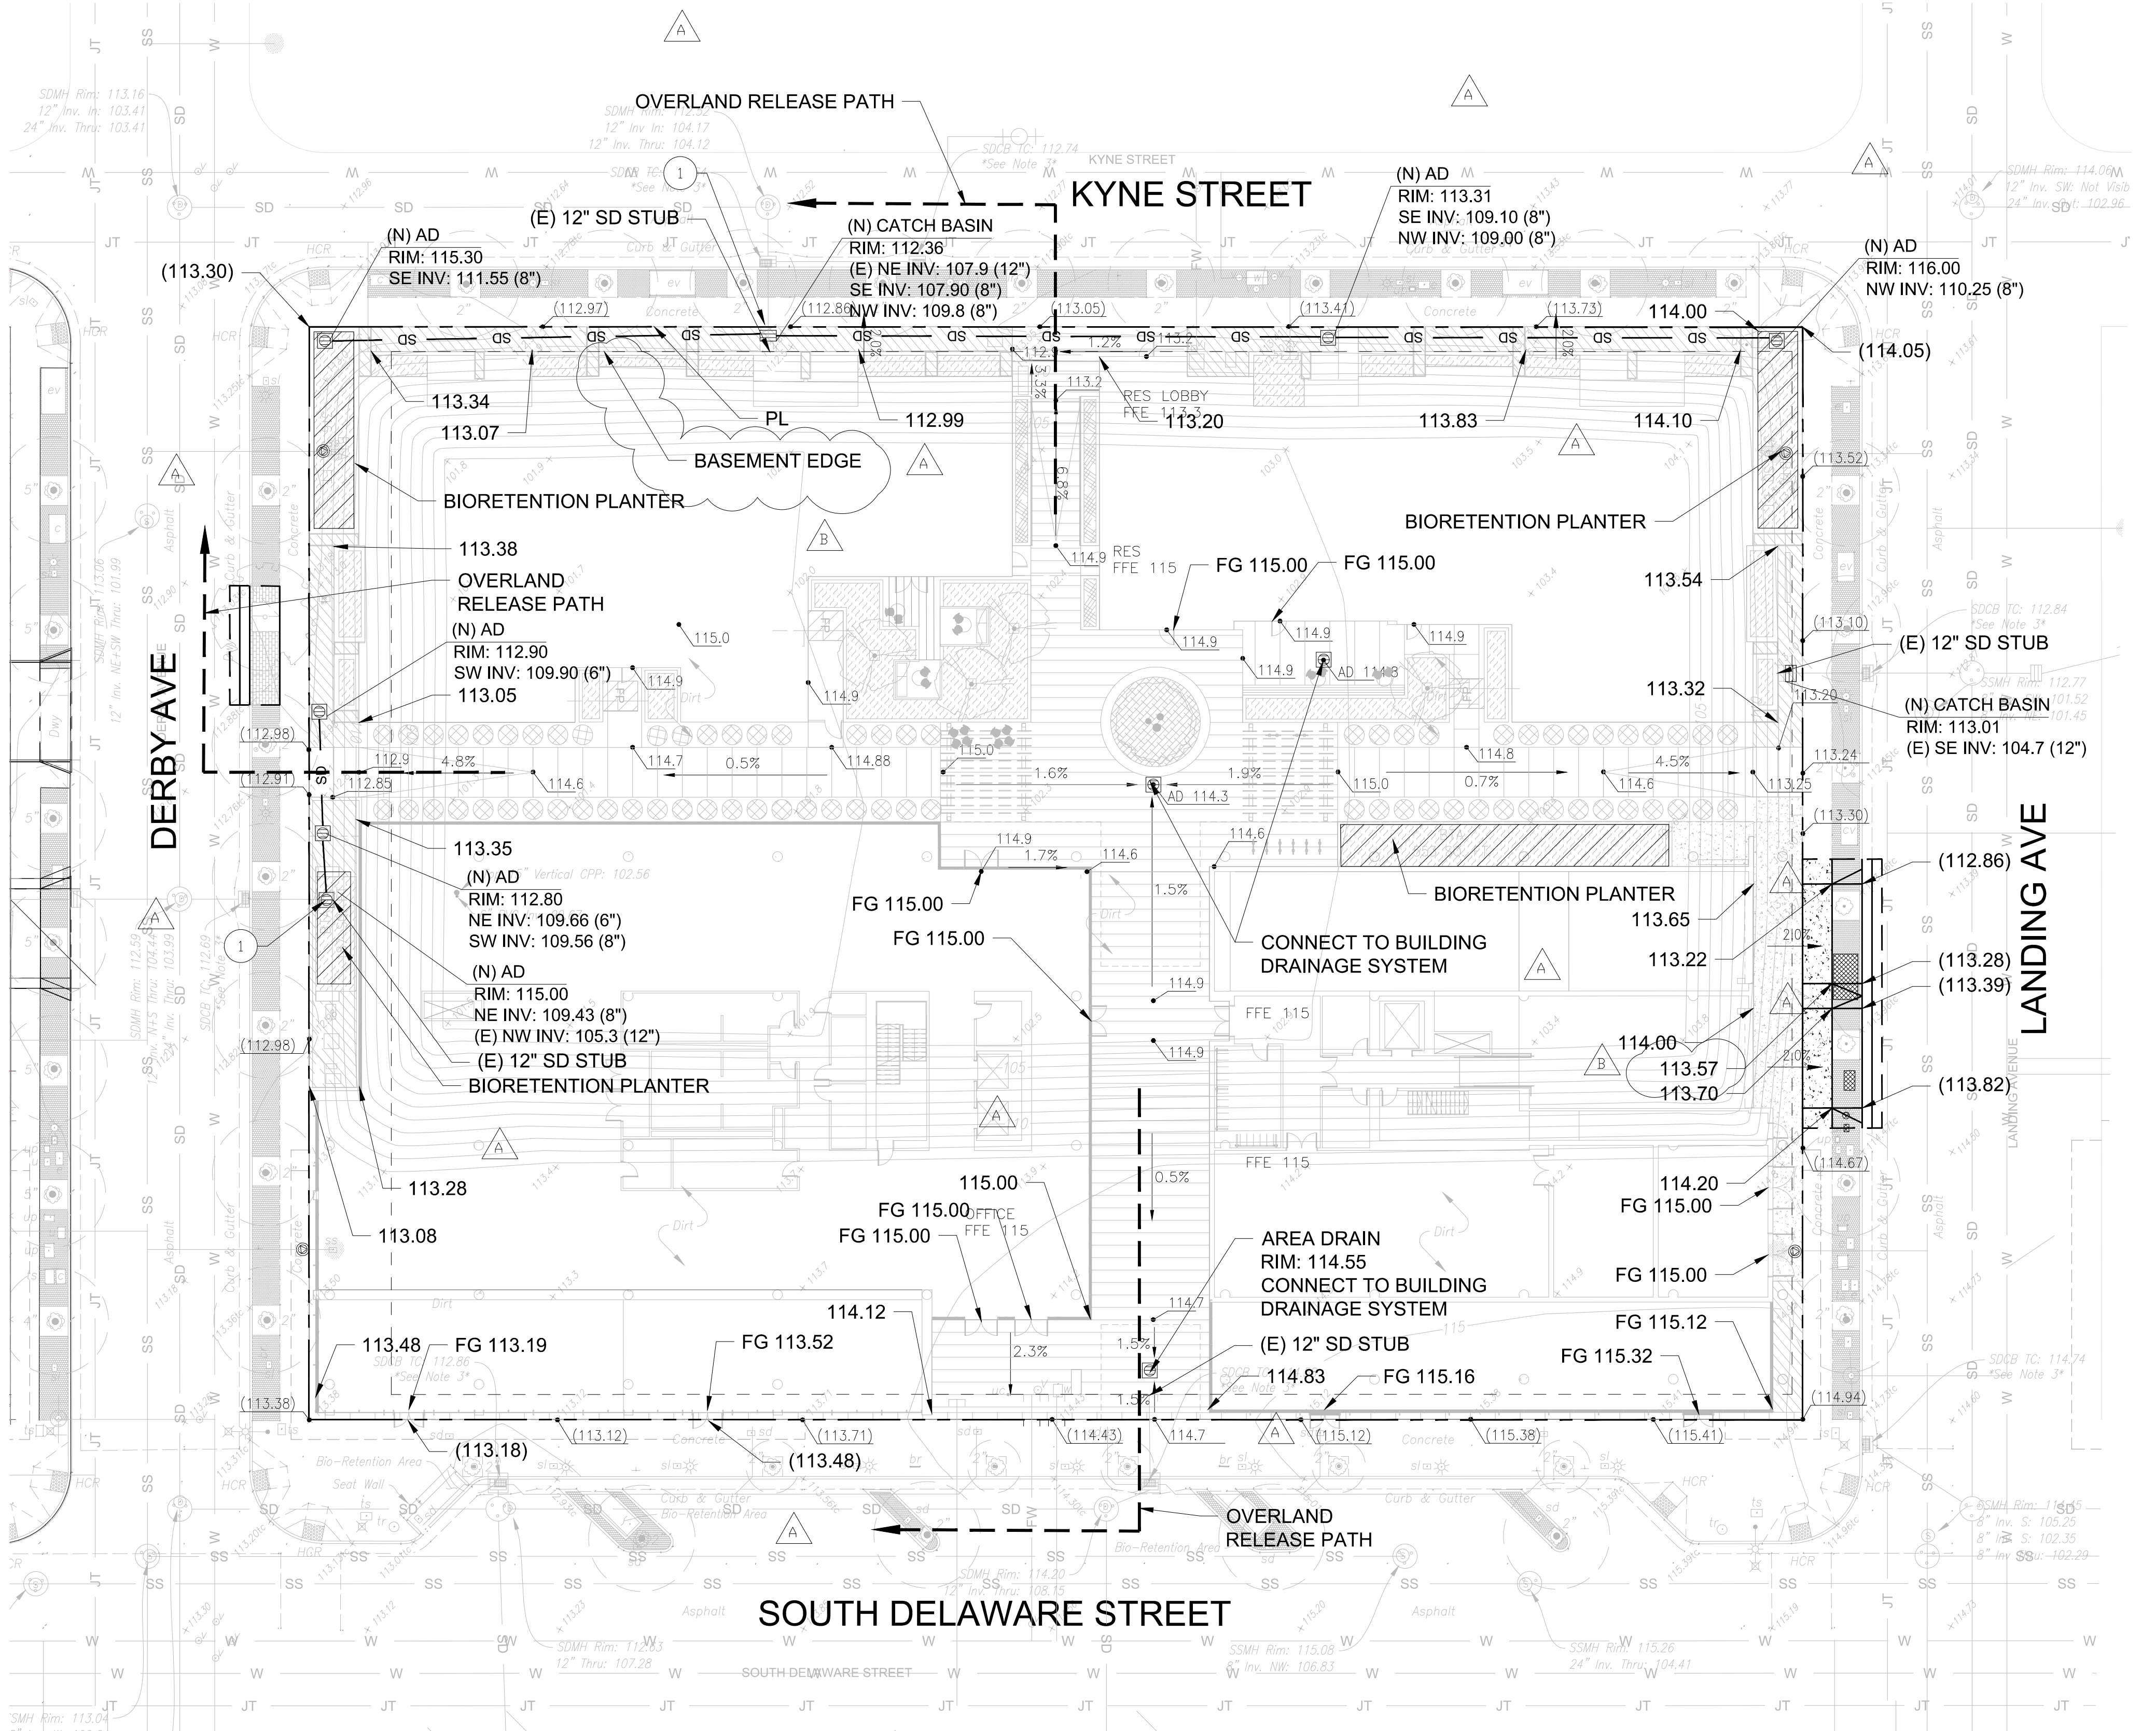

Perkins&Will

Project No: 491910.000

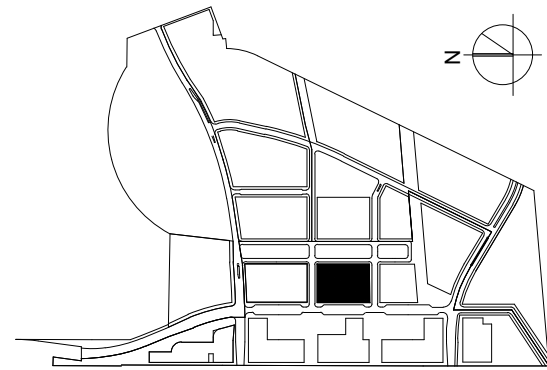

SUBJECT TO THE BAY MEADOWS
PHASE II DEVELOPMENT AGREEMENT

MU3 □ RADIN □ AND
DRAINAGE PLAN
1" = 20"

MU3

BAY MEADOWS II
SAN MATEO, CALIFORNIA

All reproduction & intellectual property rights reserved © 2019

NOT FOR CONSTRUCTION

04/16/2021


C2.1.1

NOTES

1. REFER TO SHEET C1.0.1 FOR NOTES, LEGEND, AND ABBREVIATIONS.
2. UTILITY CONNECTIONS, FDCS, AND TRANSFORMER LOCATIONS/TYPES SHOWN ARE ILLUSTRATIVE, TO BE CONFIRMED DURING DETAIL DESIGN.
3. BACKFLOW PREVENTERS ARE SHOWN ILLUSTRATIVELY. THE LOCATION OF BACKFLOW PREVENTERS WILL BE CONFIRMED DURING DETAIL DESIGN.


SHEET NOTES

1. INSTALL BACKWATER VALVE

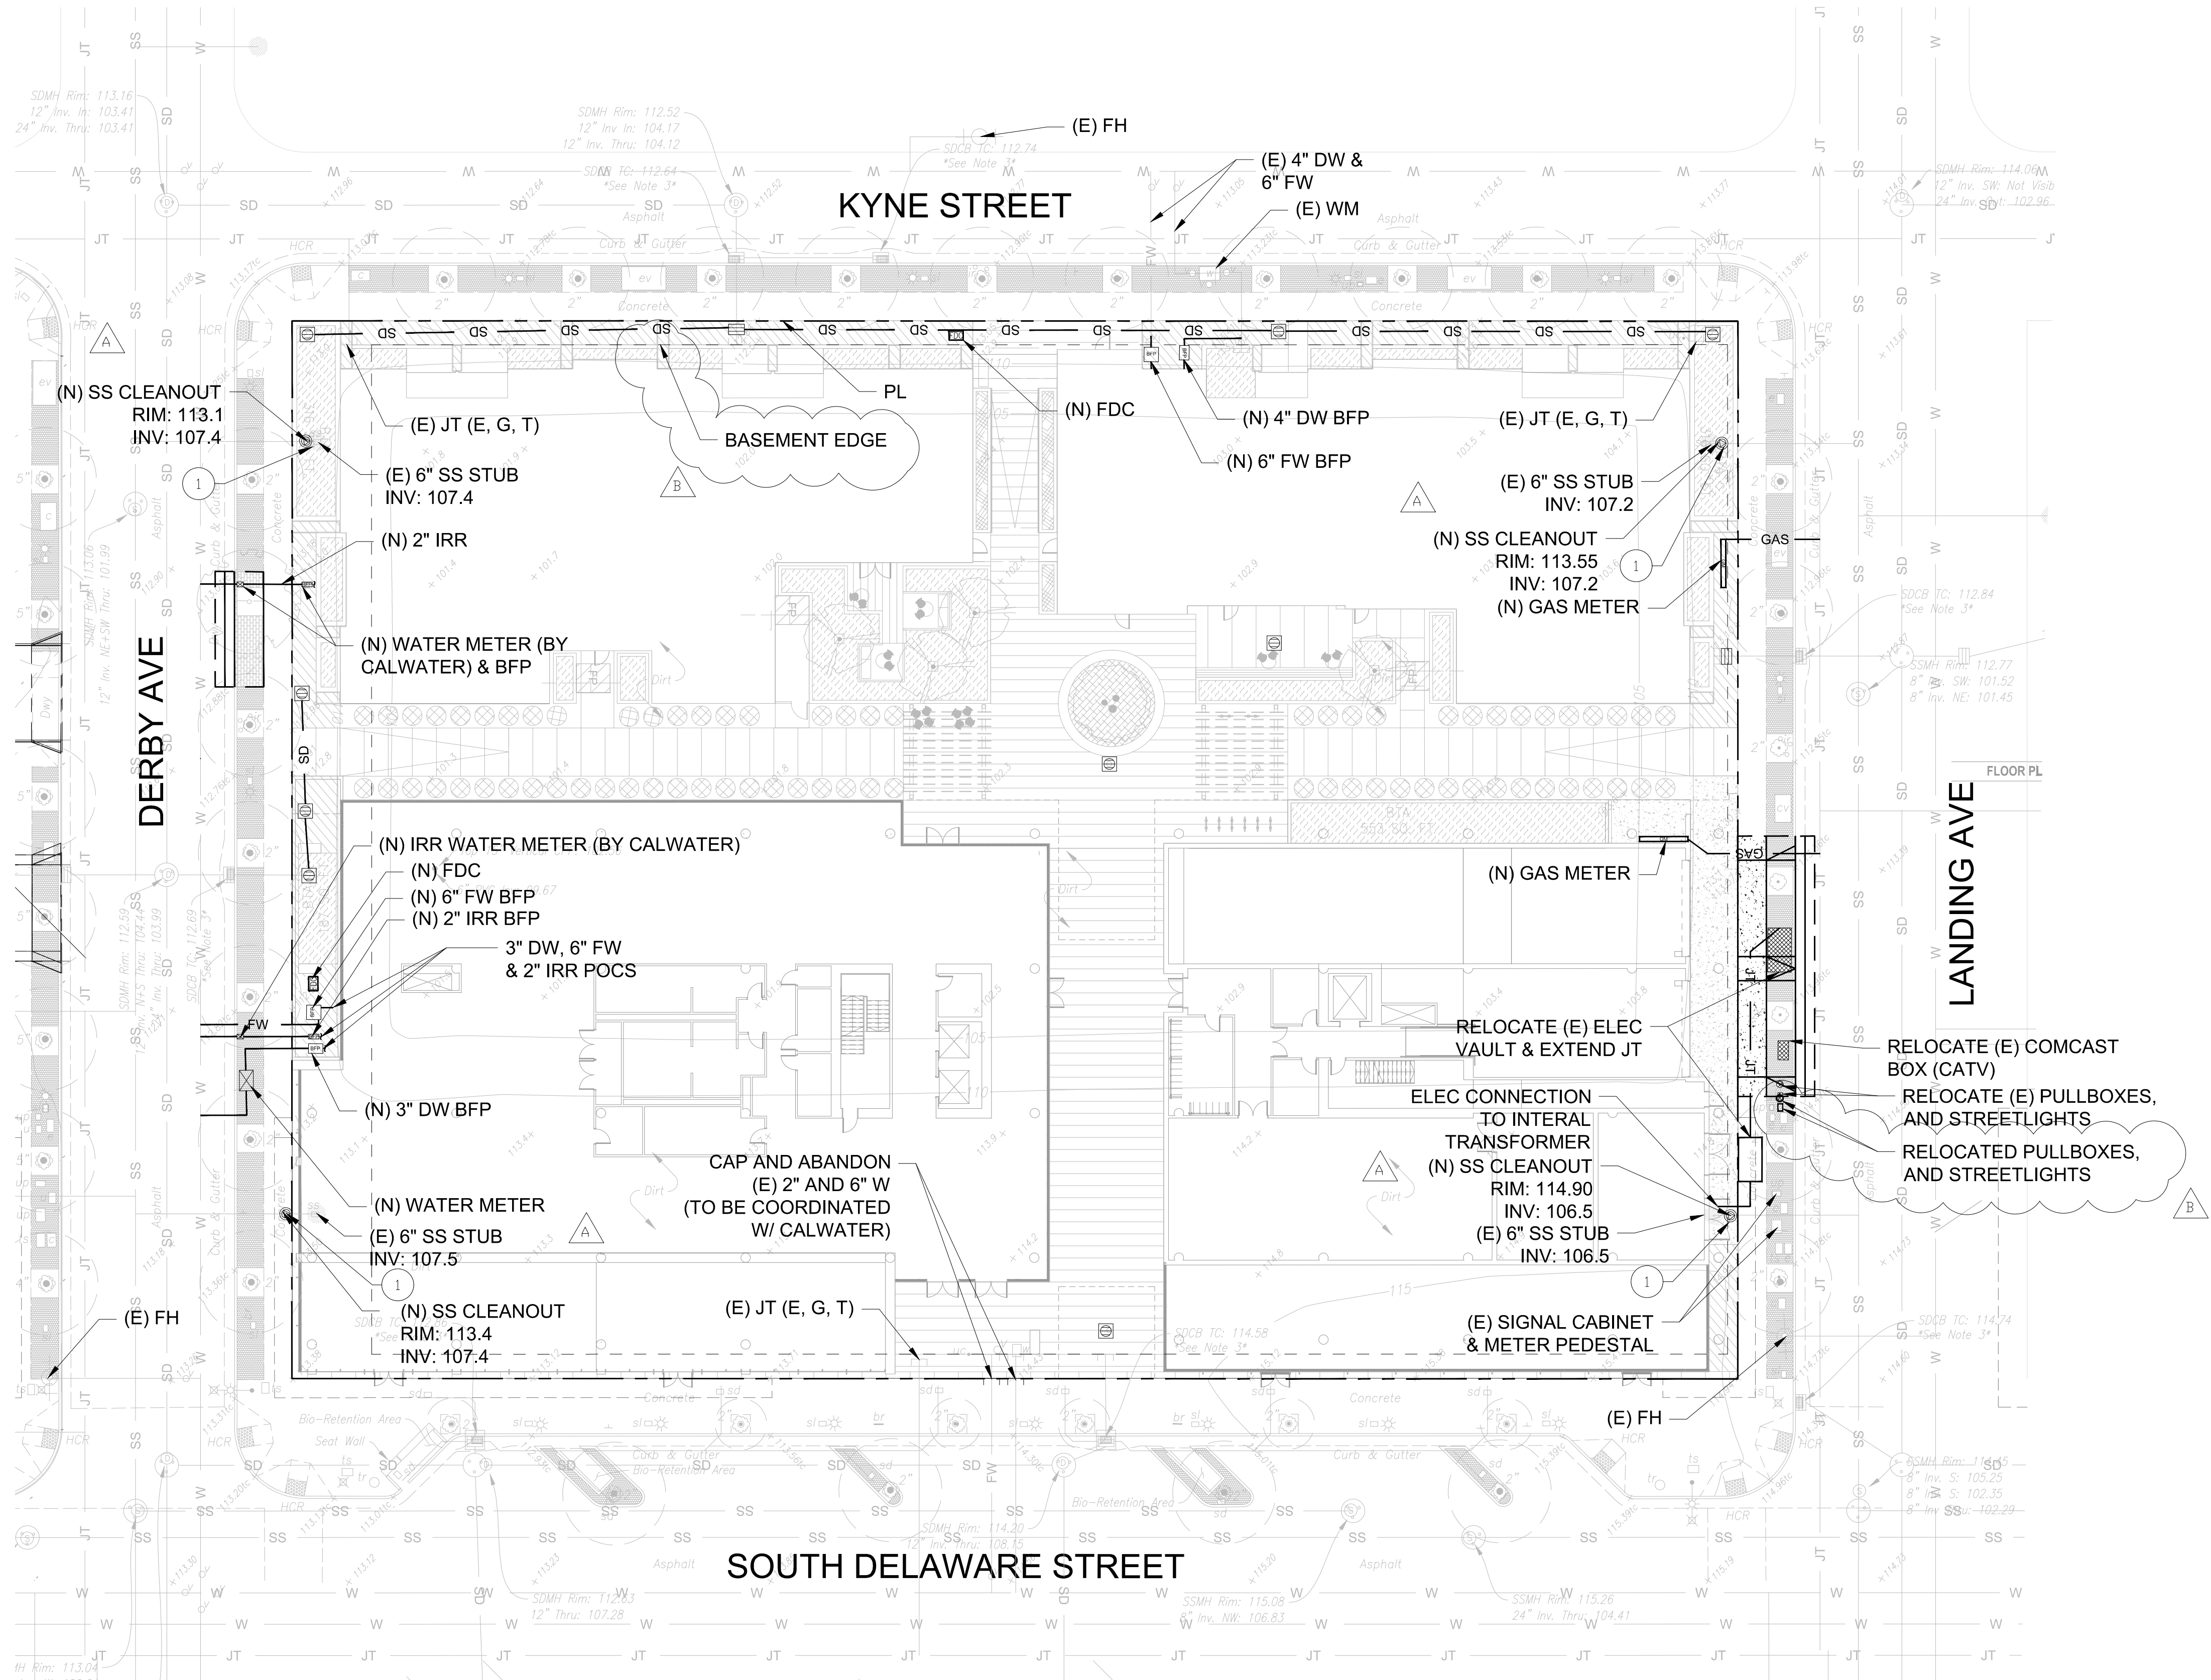

Perkins&Will

Project No: 491910.000

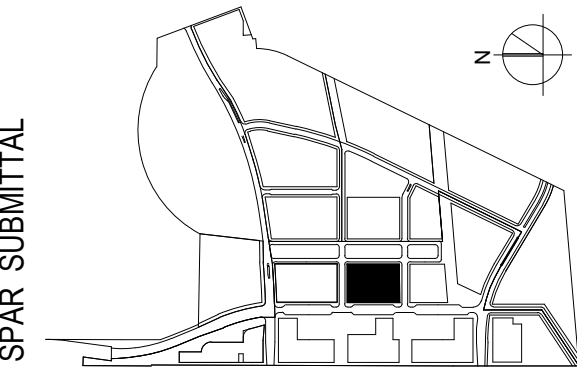

SUBJECT TO THE BAY MEADOWS
PHASE II DEVELOPMENT AGREEMENT

MU3 SITE PRELIMINARY
UTILITY PLAN
1" = 20"

MU3

BAY MEADOWS II
SAN MATEO, CALIFORNIA

All reproduction & intellectual property rights reserved © 2019

NOT FOR CONSTRUCTION

04/16/2021

C2.1.2

GENERAL SHEET NOTES

1. FIXTURE TYPES X2 AND X3 ARE MOUNTED TO THE BUILDING, AND WILL BE INCORPORATED INTO BUILDING LIGHTING DESIGN / ENGINEERING DOCUMENTS.


KEYED NOTES

- 1
- FIXTURE TYPE X12 WILL BE MOUNTED WITH WALL ADJUSTABLE CLIPS APPROXIMATELY AT 4" (CENTER OF THE FIXTURE) FROM THE FINISHED GROUND LEVEL.
- 2
- FIXTURE TYPE X11 TO BE MOUNTED WITH WALL BRACKET AT 5" (CENTER OF THE FIXTURE) FROM THE END OF FURNITURE
- 3
- FIXTURE TYPE X10 TO BE POWERED ON VIA WALL PLUG OR HARD WIRED (TBD).
- 4
- FOR LIGHTING FIXTURE TYPE "X6" FIXTURE SHALL BE MOUNTED TO THE CANOPY STRUCTURAL STEEL SECTION.

LUMINAIRE SCHEDULE									
SYMBOL	TYPE	IMAGE	MANUFACTURER	DESCRIPTION	SIZE	WATTAGE	LAMP	FIXTURE RATING	NOTES
	X2		USAI	Ceiling recessed round downlight	4" dia x 5.5" depth	9W	LED 4000K	UL Wet	Fixture mounted to ceiling
	X3		AAC	Ceiling recessed linear fixture	4" dia x 6.5" depth Cove light for under cabinet	5.5W/ft	LED 4000K	UL Wet	Fixture mounted to ceiling
	X4		B.K. Lighting	Exterior bollard for pool deck	3" dia	12W	LED 4000K	IP65 / IK07 / UL Listed	Adjustable height
	X5		Beck	Linear profile wall fixture	21" x 3.25" x 5"	15.1W	LED 4000K	IP67 / NRTL Wet	Stainless Steel
	X6		B.K. Lighting	Downlight mounted to trellis structure	Ceiling 6.5" dia x 2.35" depth 3"	12W	LED 4000K	IP65 / UL Listed	Fixture mounted to trellis
	X7		Heck	Linear bollard with 180° direction	6" x 9.5" x 36"	11W	LED 4000K	CSA Wet	Adjustable height
	X8		Heck	Pedestal bollard	6.3" x 43.7" x 15"	72W	LED 4000K	IP65	Adjustable height
	X9		Vanco	Outdoor bollard	23.5" dia x 75"	25W	LED 2700K	IP 64 / UL Listed	Stainless Steel Powder coated steel bollard
	X10		Beck	Wall mounted linear bollard	20.5" x 4.5" x 2.25"	16.1W	LED 4000K	IP65	Fixture mounted to ceiling
	X11		Beck	Wall mounted linear bollard	20.5" x 4.5" x 2.25"	16.1W	LED 4000K	IP65	Fixture mounted to ceiling
	X12		LED Lighting	Wall mounted linear bollard	0.77" x 1.06" x 8.11" dia Fixture mounted to ceiling	3.2W/ft	LED 2800K	IP67	Fixture mounted to ceiling relocate driver (to be protected) No 4X bollard or cable tie
	X13		Tecumseh	Ground pole bollard	6.5" dia x 22"	7W	LED 4000K	IP65 / UL Listed	Fixture mounted to ceiling relocate driver (to be protected) No 4X bollard or cable tie
	X14		Beck	Wall mounted linear bollard	4.475" x 3"	2W	LED 4000K	IP65	Fixture mounted to ceiling CMU Interlock


Fixture Schedule

Adjustment to be for outdoor conditions, wet location, finished interior.

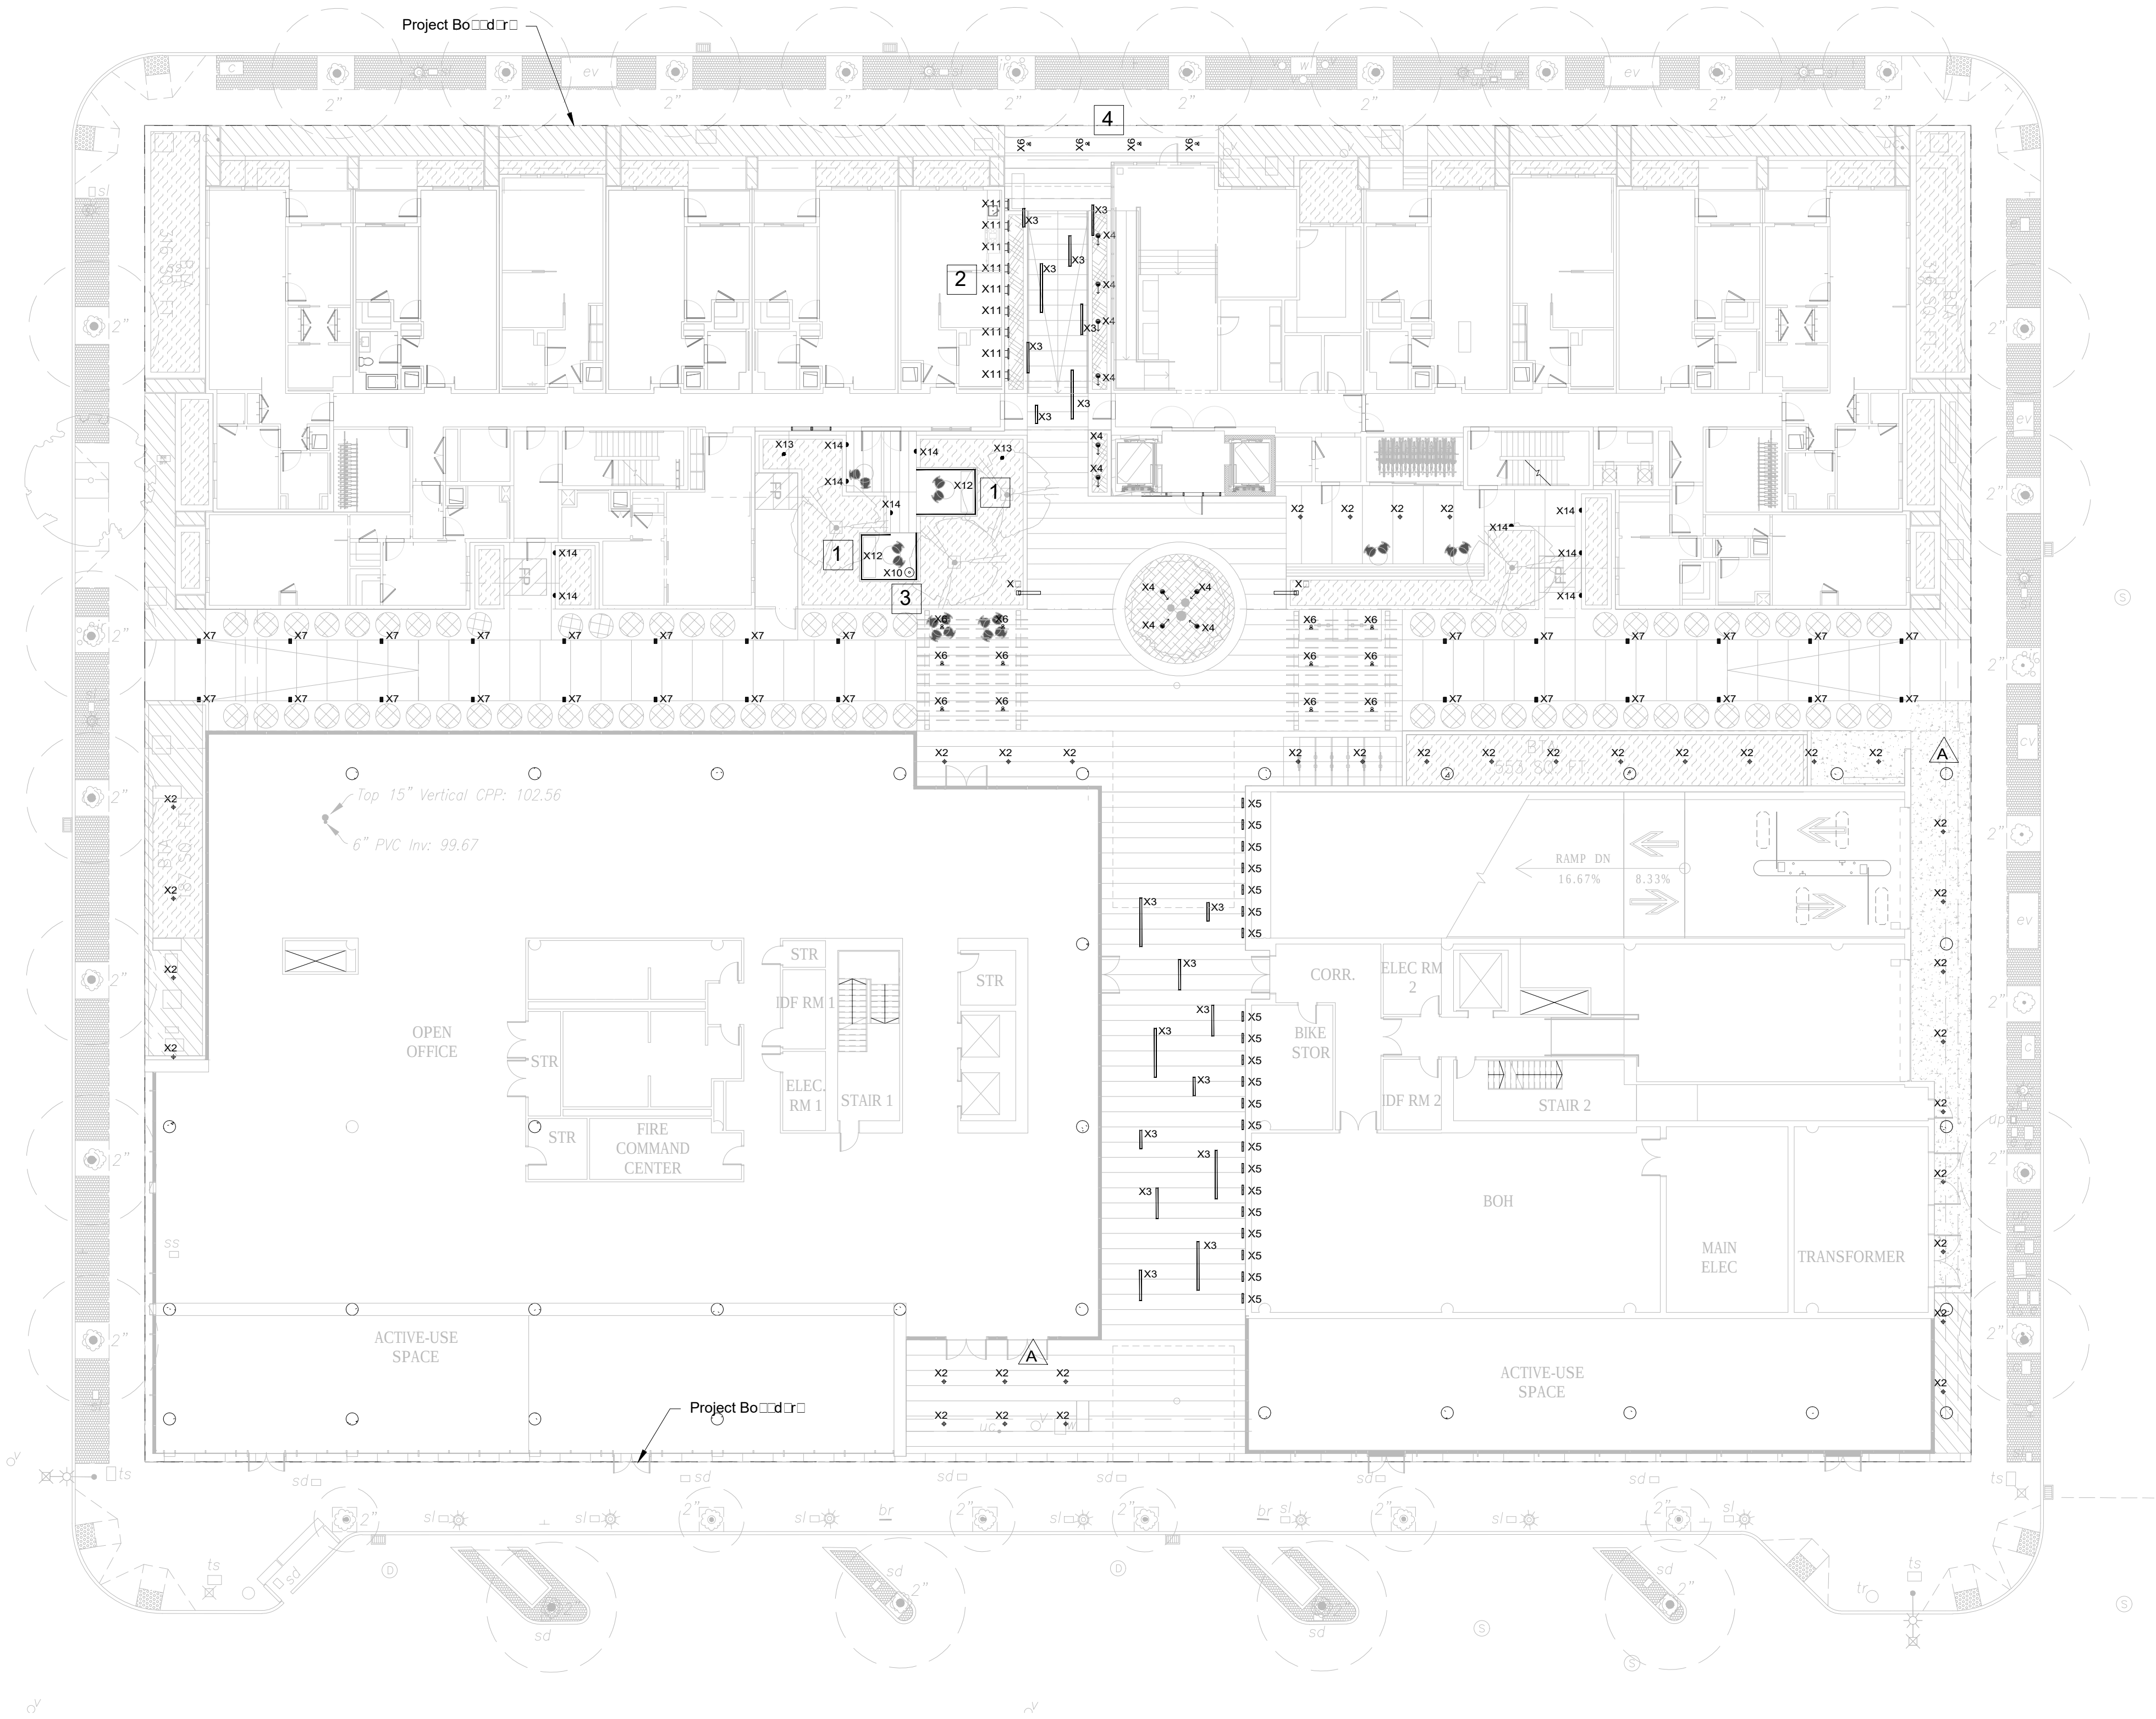

Perkins&Will

Project No: 491910.000

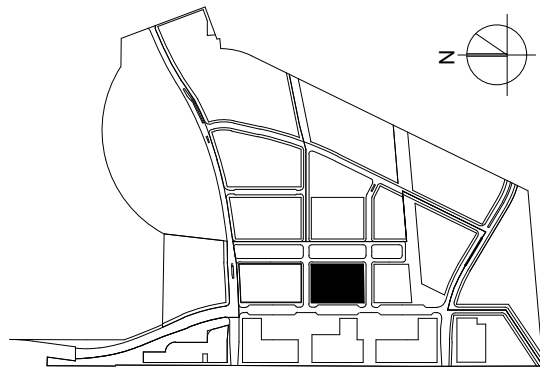

SPAR SUBMITTAL

SUBJECT TO THE BAY MEADOWS
PHASE II DEVELOPMENT AGREEMENT

MU3 SITE PRELIMINARY LIGHTING PLAN
SCALE: 1"=20'

MU3

BAY MEADOWS II
SAN MATEO, CALIFORNIA
All reproduction & intellectual property rights reserved © 2019

NOT FOR CONSTRUCTION

04/16/2021

E2.1.1

DESIGN CRITERA			
	AVG. (FC)	MIN. (FC)	AVG : MIN. RATIO
CITY OF SAN MATEO CRITERIA	1.0	0.3	4 : 1

MU3 CALCULATION SUMMARY TABLE				
	AREA	AVG. (FC)	MIN. (FC)	AVG : MIN. RATIO
4	MU3 S. DELAWARE ST ENTRANCE	4.0	1.0	4:1:1
5	MU3 COMMERCIAL PORTAL	2.1	1.3	1.6:1
6	MU3 CENTRAL PLAZA	5.0	1.5	3.4:1
7	MU3 SOUTH/NORTH AXIS PASEO	3.5	1.5	2.3:1
□	MU3 RESIDENTIAL W KYNE ENTRANCE	6.1	1.□	1.6:1
9	MU3 RESIDENTIAL PORTAL	2.7	2.0	1.4:1
10	MU3 RESIDENTIAL PATHWAY	1.4	0.6	2.4:1
11	MU3 RESIDENTIAL GARDEN ROOM	2.3	1.5	1.6:1


GENERAL SHEET NOTES

1. ALL ILLUMINANCE VALUES ARE IN FOOTCANDLES.
2. LIGHTING CONTRIBUTION FROM THE STREET LIGHTS HAS BEEN INCLUDED IN THIS CALCULATION. EXISTING STREETLIGHT LOCATIONS ARE APPROXIMATE.
3. PHOTOMETRIC CALCULATIONS INCLUDE LIGHT CONTRIBUTION FROM FIXTURE TYPES X2, X3, X6, X7, X12 AND X14 ONLY WITH EXISTING STREET LIGHT CONTRIBUTION.
4. SIDEWALK LIGHT LEVELS ARE ASSUMED TO BE MEETING THE LIGHTING CRITERIA AS PART OF THE PREVIOUS DESIGN WORK.
5. CALCULATION POINTS 10FT BEYOND PROPERTY LINE ARE PROVIDED FOR INFORMATIONAL PURPOSES.
6. FIXTURE TYPE X3 DIMMED TO 60% OUTPUT IN THE CALCULATION.



Perkins&Will

Project No: 491910.000

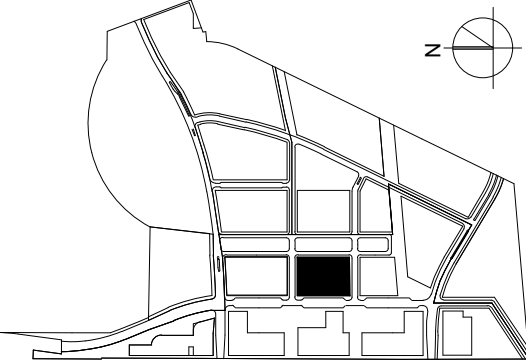

KEYED NOTES

- 1 STREET LIGHT POLES ARE EXISTING, N.I.S. THEY HAVE BEEN INCLUDED IN THE PROJECT CALCULATION FOR INFORMATIONAL PURPOSES ONLY.
- 4 MU3 SOUTH DELAWARE STREET ENTRANCE. CALCULATION SUMMARY RESULT ARE CONTAINED WITHIN THE DASHED LINE.
- 5 MU3 COMMERCIAL BUILDING PORTAL. CALCULATION SUMMARY RESULT ARE CONTAINED WITHIN THE DASHED LINE.
- 6 MU3 CENTRAL PLAZA. CALCULATION SUMMARY RESULT ARE CONTAINED WITHIN THE DASHED LINE.
- 7 MU3 SOUTH NORTH AXIS PASEO. CALCULATION SUMMARY RESULT ARE CONTAINED WITHIN THE DASHED LINE.
- MU3 RESIDENTIAL WEST KYNE STREET ENTRANCE. CALCULATION SUMMARY RESULT ARE CONTAINED WITHIN THE DASHED LINE.
- 9 MU3 RESIDENTIAL PORTAL. CALCULATION SUMMARY RESULT ARE CONTAINED WITHIN THE DASHED LINE.
- 10 MU3 RESIDENTIAL PATHWAY. CALCULATION SUMMARY RESULT ARE CONTAINED WITHIN THE DASHED LINE.
- 11 MU3 RESIDENTIAL GARDEN. CALCULATION SUMMARY RESULT ARE CONTAINED WITHIN THE DASHED LINE.

SPAR SUBMITTAL

SUBJECT TO THE BAY MEADOWS
PHASE II DEVELOPMENT AGREEMENT

MU3 SITE PRELIMINARY
PHOTOMETRIC LIGHTING PLAN
SCALE: 1"=20'

BAY MEADOWS II
SAN MATEO, CALIFORNIA


All reproduction & intellectual property rights reserved © 2019

MU3

NOT FOR CONSTRUCTION

04/16/2021


E2.1.2

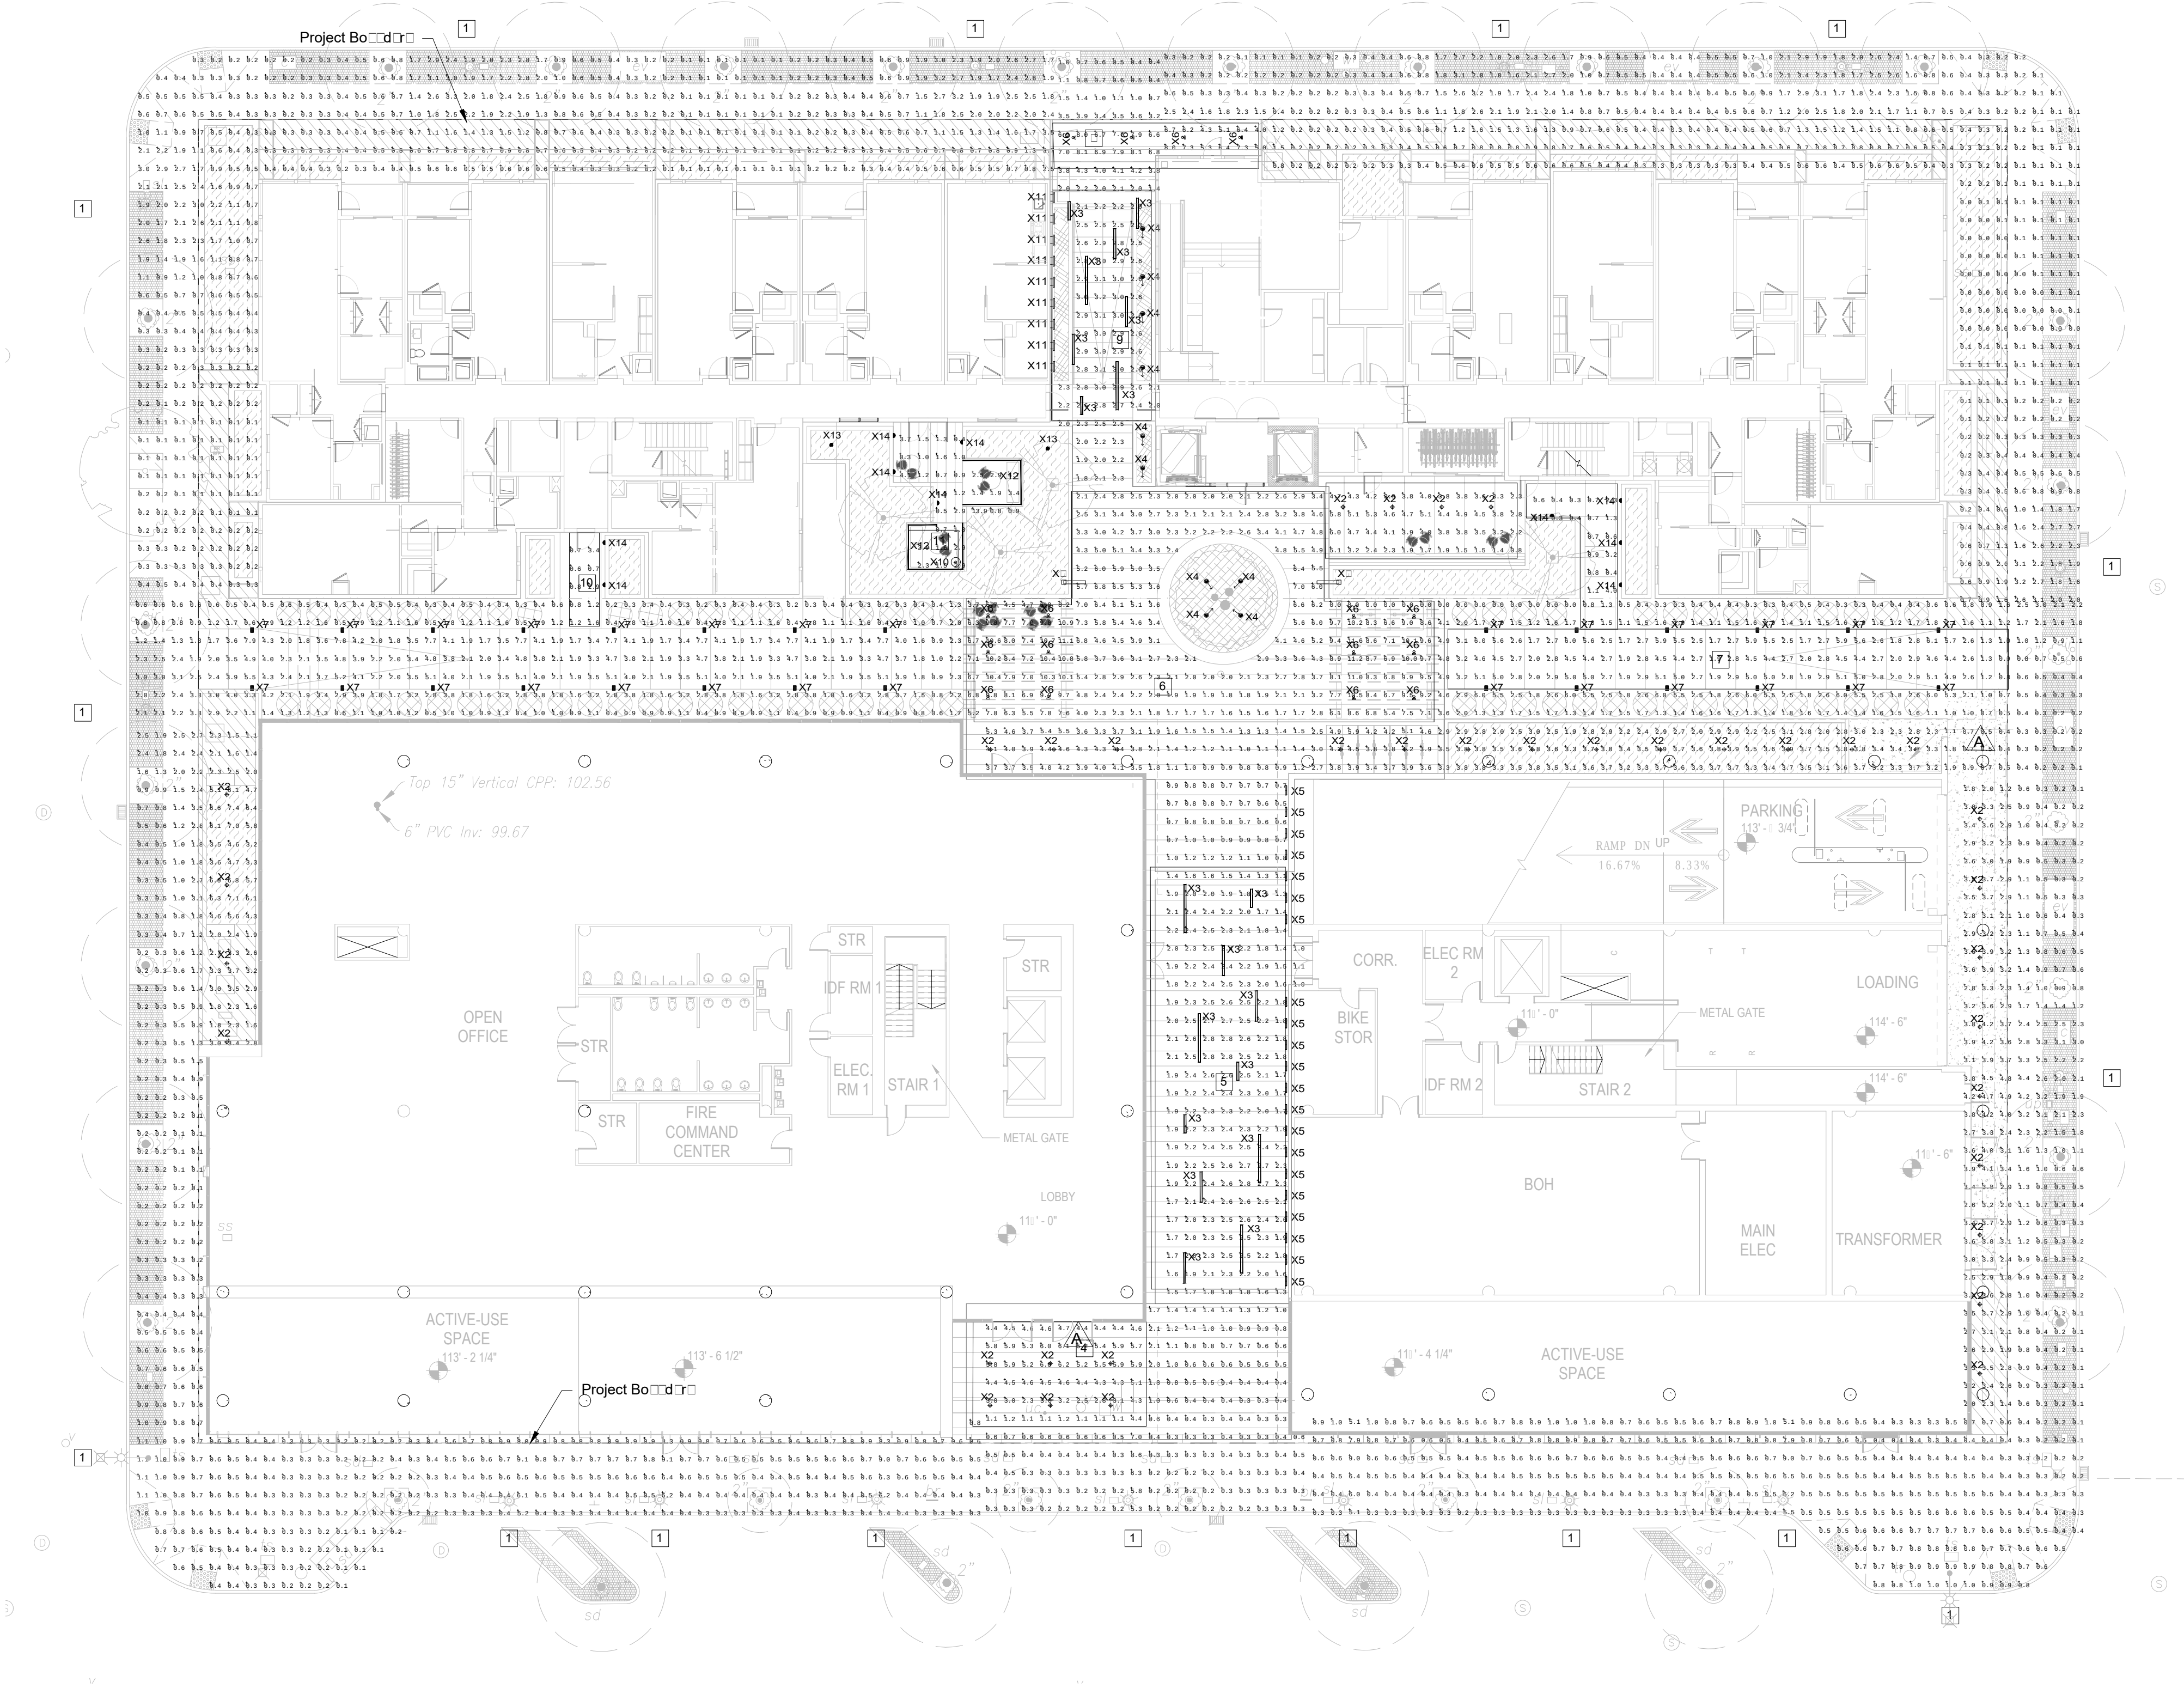



Perkins&Will

CMG Landscape Architecture
Project No: PER1902

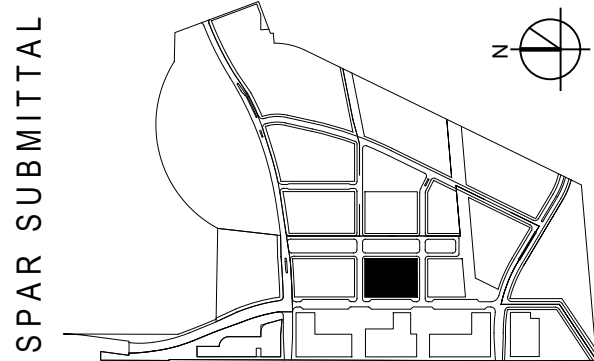

SUBJECT TO THE BAY MEADOWS
PHASE II DEVELOPMENT AGREEMENT
SPAR SUBMITTAL
REVISION B, ISSUED FOR REVIEW 04/16/2021
ILLUSTRATIVE SITE PLAN
1/16" = 1'-0"

MU3
BAY MEADOWS II
SAN MATEO, CALIFORNIA
All reproduction & intellectual property rights reserved © 2019

NOT FOR CONSTRUCTION

4/16/2021

L1.0.1



P1 Concrete Unit Paver - Type A



P3 Tile Pavers



P3 CIP Concrete - Sidewalk & General



E2 Planter Wall B - Concrete at Residential Perimeter



E4 Precast concrete planter and bench



P2 CIP Concrete - Courtyard Paving



P4 Decorative Gravel



E1 Planter Wall A - CMU



E3 Planter Pot





E5 Bench

LEVEL 1 - MATERIALS SCHEDULE			
SITE PAVING			
TAG	SYMBOL	DESCRIPTION	TYPE / PRODUCT
P1		Concrete Unit Paver - Type A	3"x 9" x 4" Precast concrete pavers, Stepstone/Hanover, or sim. Vehicular rated to 60,000# loading requirements for exterior building maintenance boom lift. Epoxy set on CIP concrete subbase over lightweight foam fill.
P2		CIP Concrete - Courtyard Paving	CIP concrete paving, 4 1/2" min thickness over lightweight foam fill, medium sandblast retardant finish, custom aggregate blend, integral color, sawcut joints.
P3		Tile Pavers	12" x 12" x 1" Porcelian tile paver. Specstone Inc. or sim. Epoxy set on CIP concrete subbase over lightweight foam fill.
P4		Decorative Gravel	1/2" decorative gravel. Natural stone TBD. 3" deep layer over filter fabric and lightweight foam fill.
P5		CIP Concrete - Sidewalk & General	CIP concrete paving, 4 1/2" min thickness over 6" aggregate base. Finish to match typ. project sidewalks: medium broom finish with tooled joints, natural grey w/ lamp black admixture.
P6		CIP Concrete - Vehicular	CIP concrete paving, 6" min thickness over 12" aggregate base. Finish to match typ. project sidewalks: medium broom finish with tooled joints, natural grey w/ lamp black admixture.
SITE ELEMENTS			
TAG	SYMBOL	DESCRIPTION	TYPE / PRODUCT
E1		Planter Wall A - CMU	Ground Face Concrete Masonry Unit Planter Wall and drainage base, 36" tall from top of substructure, varies 12" - 24" thick, provide waterproofing, drain mat, planter drain (1 per 1000 SF planter area)
E2		Planter Wall B - Concrete at Residential Perimeter	CIP Concrete Planter Wall and drainage base, height variable, 8" thick, provide waterproofing and drain mat, drain structure per civil.
E3		Planter Pot	Precast concrete planter product. QCP Cascade Round, various sizes: QR-CE6048P and QR-CE4842P.
E4		Precast concrete planter and bench	Precast concrete segmented planter wall with integrated hardwood bench seats, 20" high from finish surface, 42" thick, provide CIP concrete drainage base, waterproofing, drain mat, and planter drain.
E5		Bench	Manufactured bench: Landscape Forms Neoliviano, 69" long, backed wood and steel bench with armrests; or similar to be determined
E6		Bike Racks	In-ground mount, circular, stainless steel rack. Welle Circular Rack, Round Pipe Model: WCR02-IG-SS
E7		Trellis Structure	Manufactured shade trellis structure. 20' x 16' x 12'.
E8		Cafe Seating	TBD
E9		Wood Screen	3' tall wood plank screen set on concrete planter wall
E10		Wood Fence and Gate	3' tall wood plank fence and gate
E11		Wood Bench	Wood bench mounted to concrete planter wall



E6 Bike Racks

MU3 Open Space Table	
Type	Area (SQ. FT)
Paved Area	10,529
Planting Area	7,519
Total Open Space Area	18,048

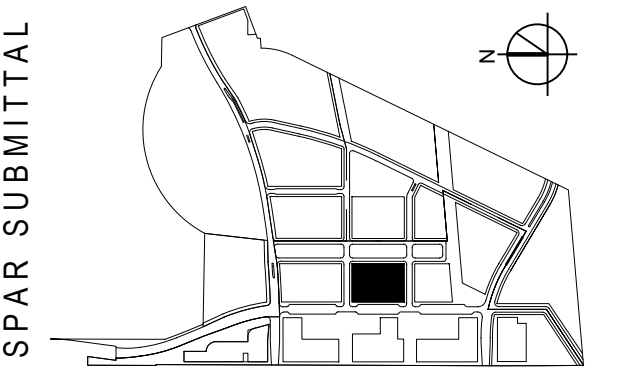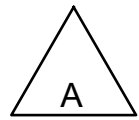

SUBJECT TO THE BAY MEADOWS
PHASE II DEVELOPMENT AGREEMENT
SPAR SUBMITTAL
REVISION B, ISSUED FOR REVIEW 04/16/2021
MATERIAL SCHEDULE - SITE LEVEL
NTS

MU3
BAY MEADOWS II
SAN MATEO, CALIFORNIA
All reproduction & intellectual property rights reserved © 2019

NOT FOR CONSTRUCTION

4/16/2021


L1.1.0

MATERIALS SCHEDULE - ROOF LEVEL

SITE PAVING			
TAG	SYMBOL	DESCRIPTION	TYPE / PRODUCT
P1		Pre-Cast Concrete Pavers	Precast concrete pavers: 24"x24"x2.5". Pedestal support system (Bison IP or sim.)
P2		Wood Deck Pavers	Hardwood Deck Tiles on Pedestal system - Bison IP 24" x 24" FSC 100% Massaranduba Wood Tile - Ribbed, Bison IP pedestal system; or similar
SITE ELEMENTS			
TAG	SYMBOL	DESCRIPTION	TYPE / PRODUCT
E1		Planter	Manufactured GFRC Planter, 120"x30"x42": Tournesol Siteworks WCR-1203042-GFRC with CWM-R2020-4k Irrigation system. Set on shims with support curb or pedestals to match flush with paver height.
E2		Bar with Sink and Grill	Pre-cast concrete bar top and casework with light steel framing. Manufactured gas grill and sink.
E3		Built-in Bar	Pre-cast concrete bar top with steel supports.
E4		Fire Pit	Manufactured pre-cast concrete fire feature. Manufacture & model TBD.
SITE FURNISHING			
TAG	SYMBOL	DESCRIPTION	TYPE / PRODUCT
F1		Tall Bar Stools with Back	TBD
F4		Tall Dining Table	TBD
F5		Modular Lounge Seating	TBD
F7		Large Bistro Seating	TBD
F9		Outdoor Bean Bag / Poof	TBD
F10		Outdoor Coffee Table	TBD



Perkins&Will

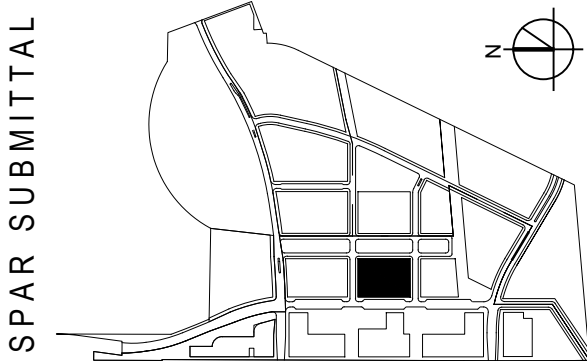


SUBJECT TO THE BAY MEADOWS
PHASE II DEVELOPMENT AGREEMENT
SPAR SUBMITTAL
REVISION B, ISSUED FOR REVIEW 04/16/2021
MATERIAL SCHEDULE - ROOF
LEVEL
NTS

MU3
BAY MEADOWS II
SAN MATEO, CALIFORNIA
All reproduction & intellectual property rights reserved © 2019

NOT FOR CONSTRUCTION

4/16/2021

L1.1.01

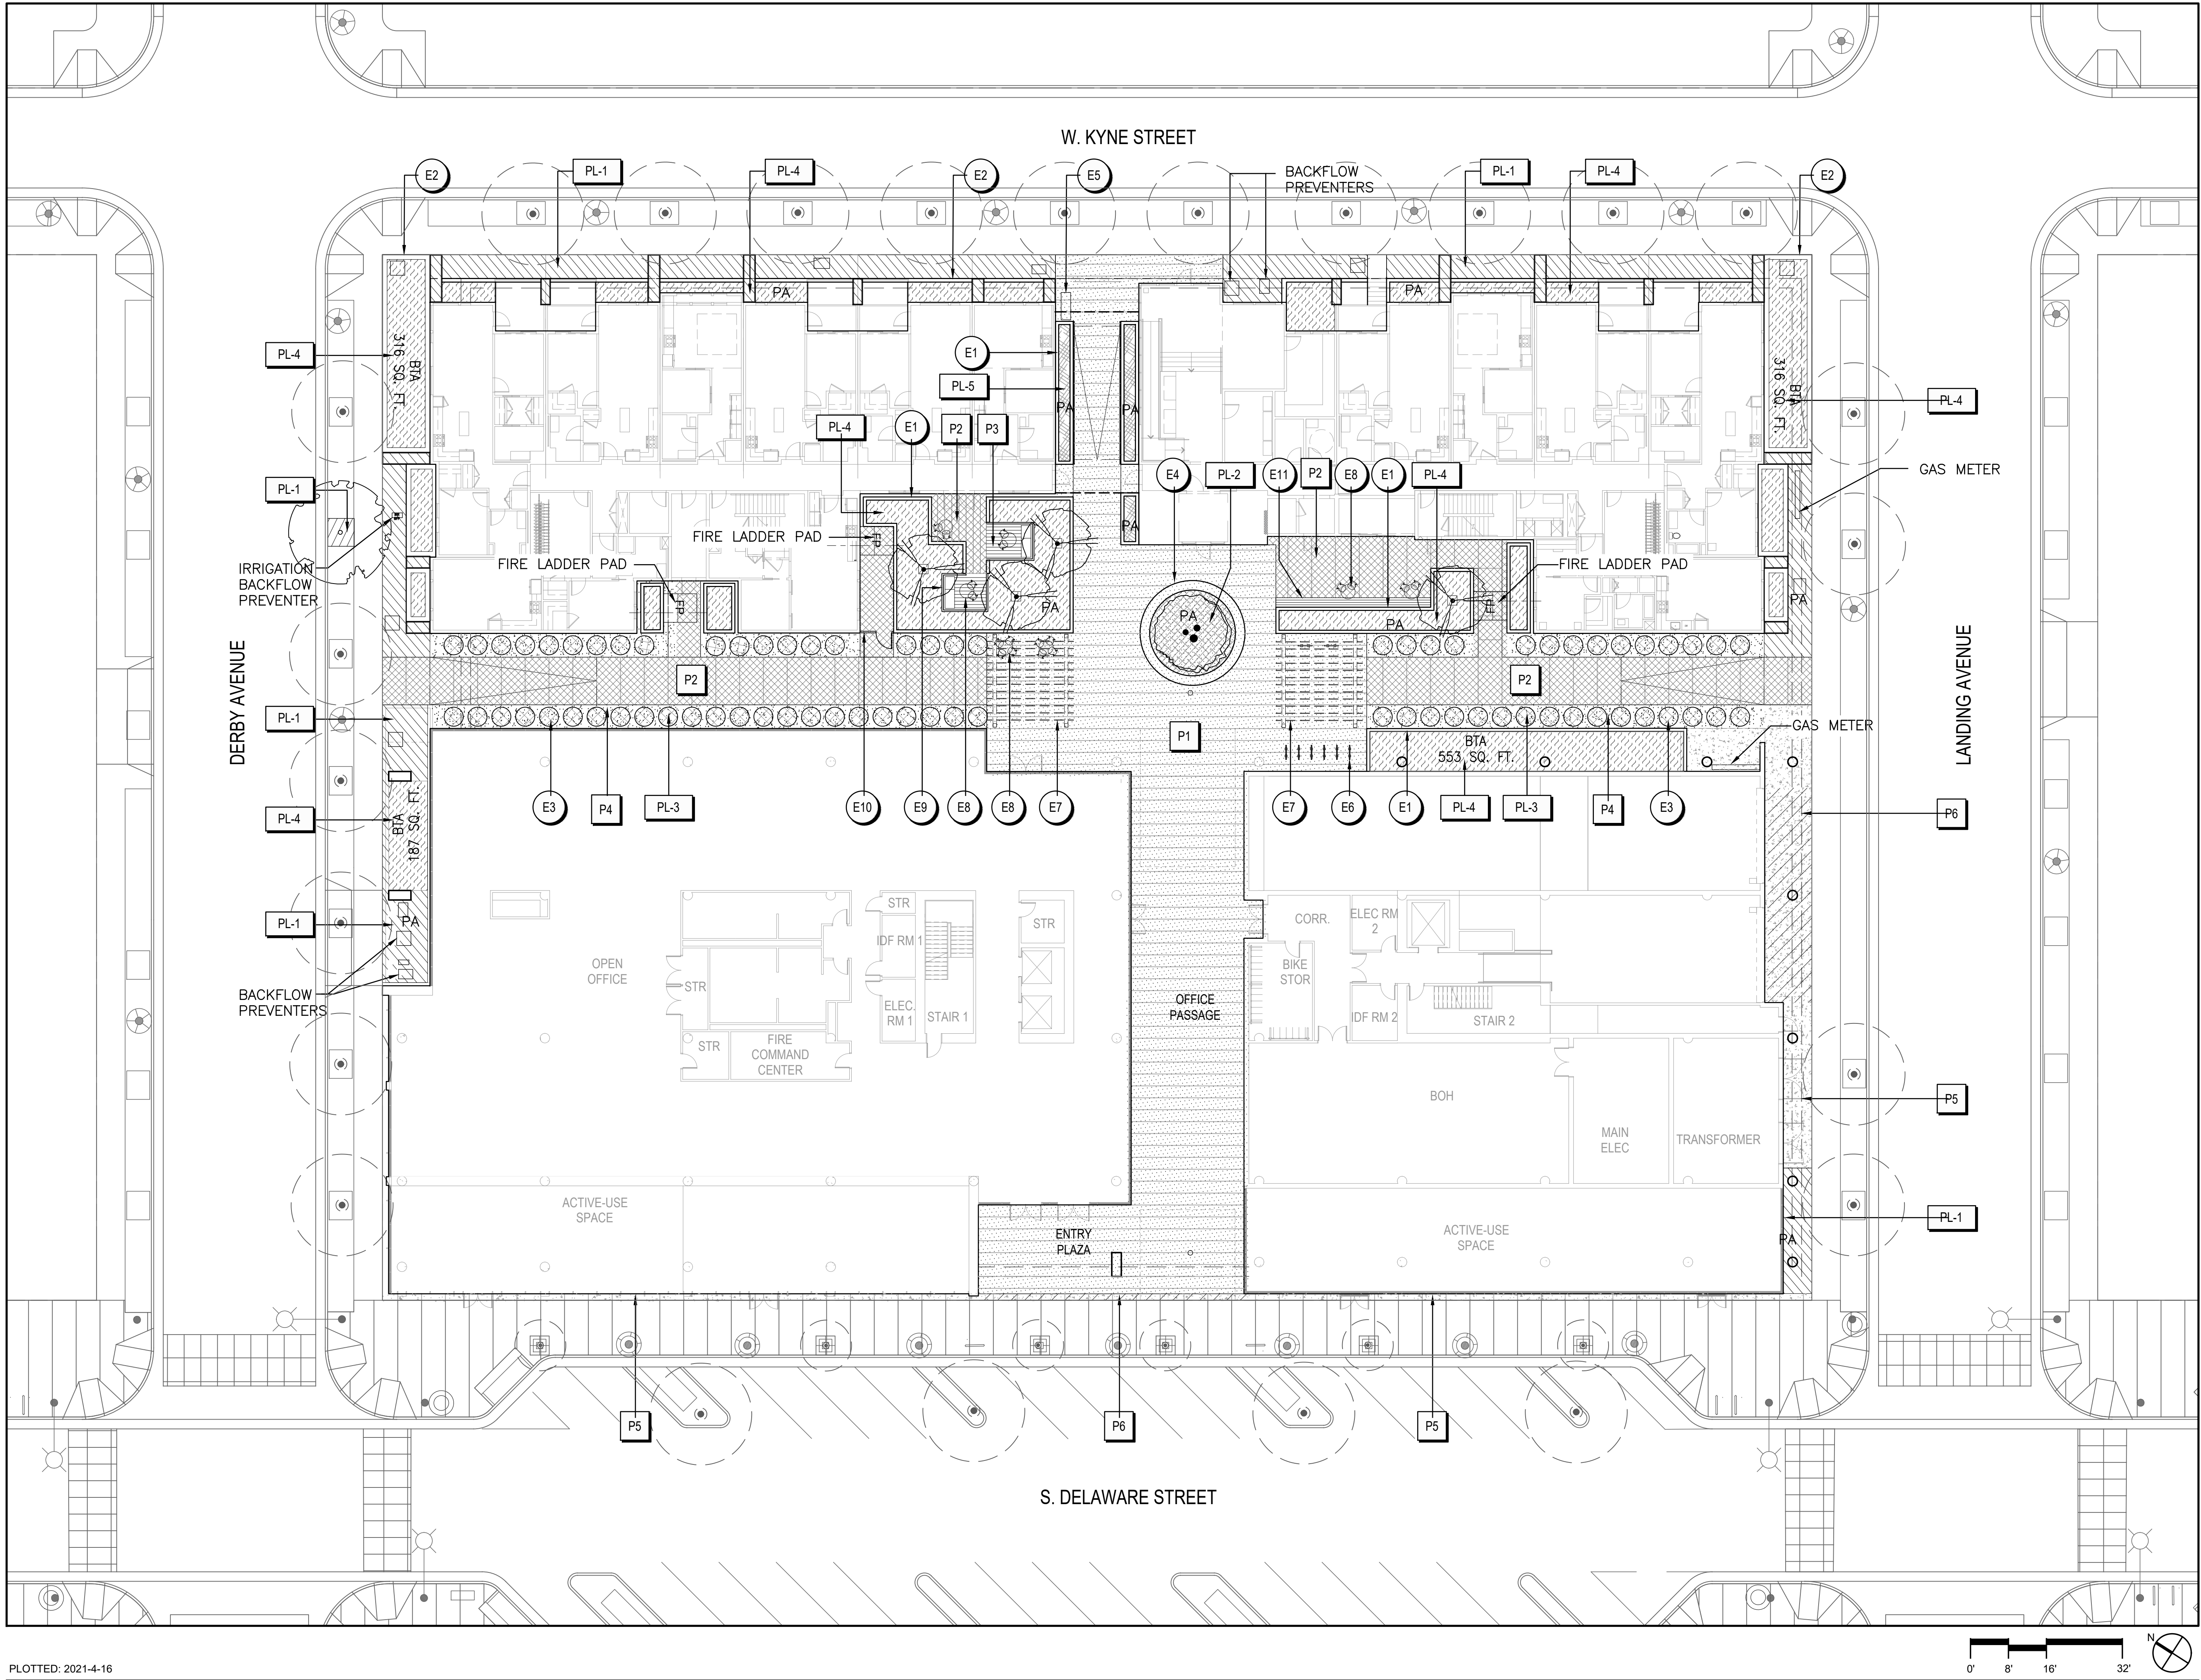

PLOTTED: 2021-4-16




WILSON
MEANY

BAY MEADOWS
LAND COMPANY

HART HOWERTON
NEW YORK • SAN FRANCISCO

Perkins&Will

CMG
Landscape Architecture
Project No: PER1902

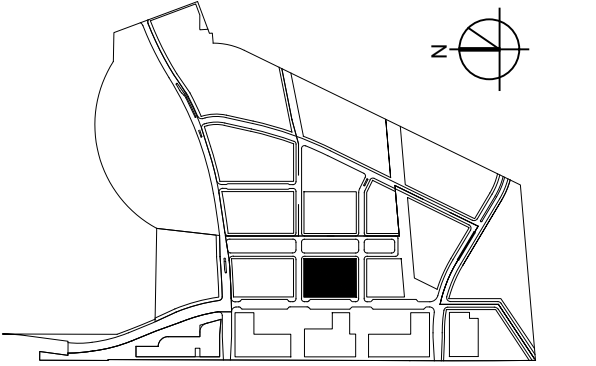


SUBJECT TO THE BAY MEADOWS
PHASE II DEVELOPMENT AGREEMENT
SPAR SUBMITTAL
REVISION B, ISSUED FOR REVIEW 04/16/2021
LANDSCAPE MATERIAL AND
PLANTING PLAN - SITE LEVEL
1/16" = 1'-0"

MU3
BAY MEADOWS II
SAN MATEO, CALIFORNIA
All reproduction & intellectual property rights reserved © 2019

NOT FOR CONSTRUCTION


4/16/2021

L1.1.1

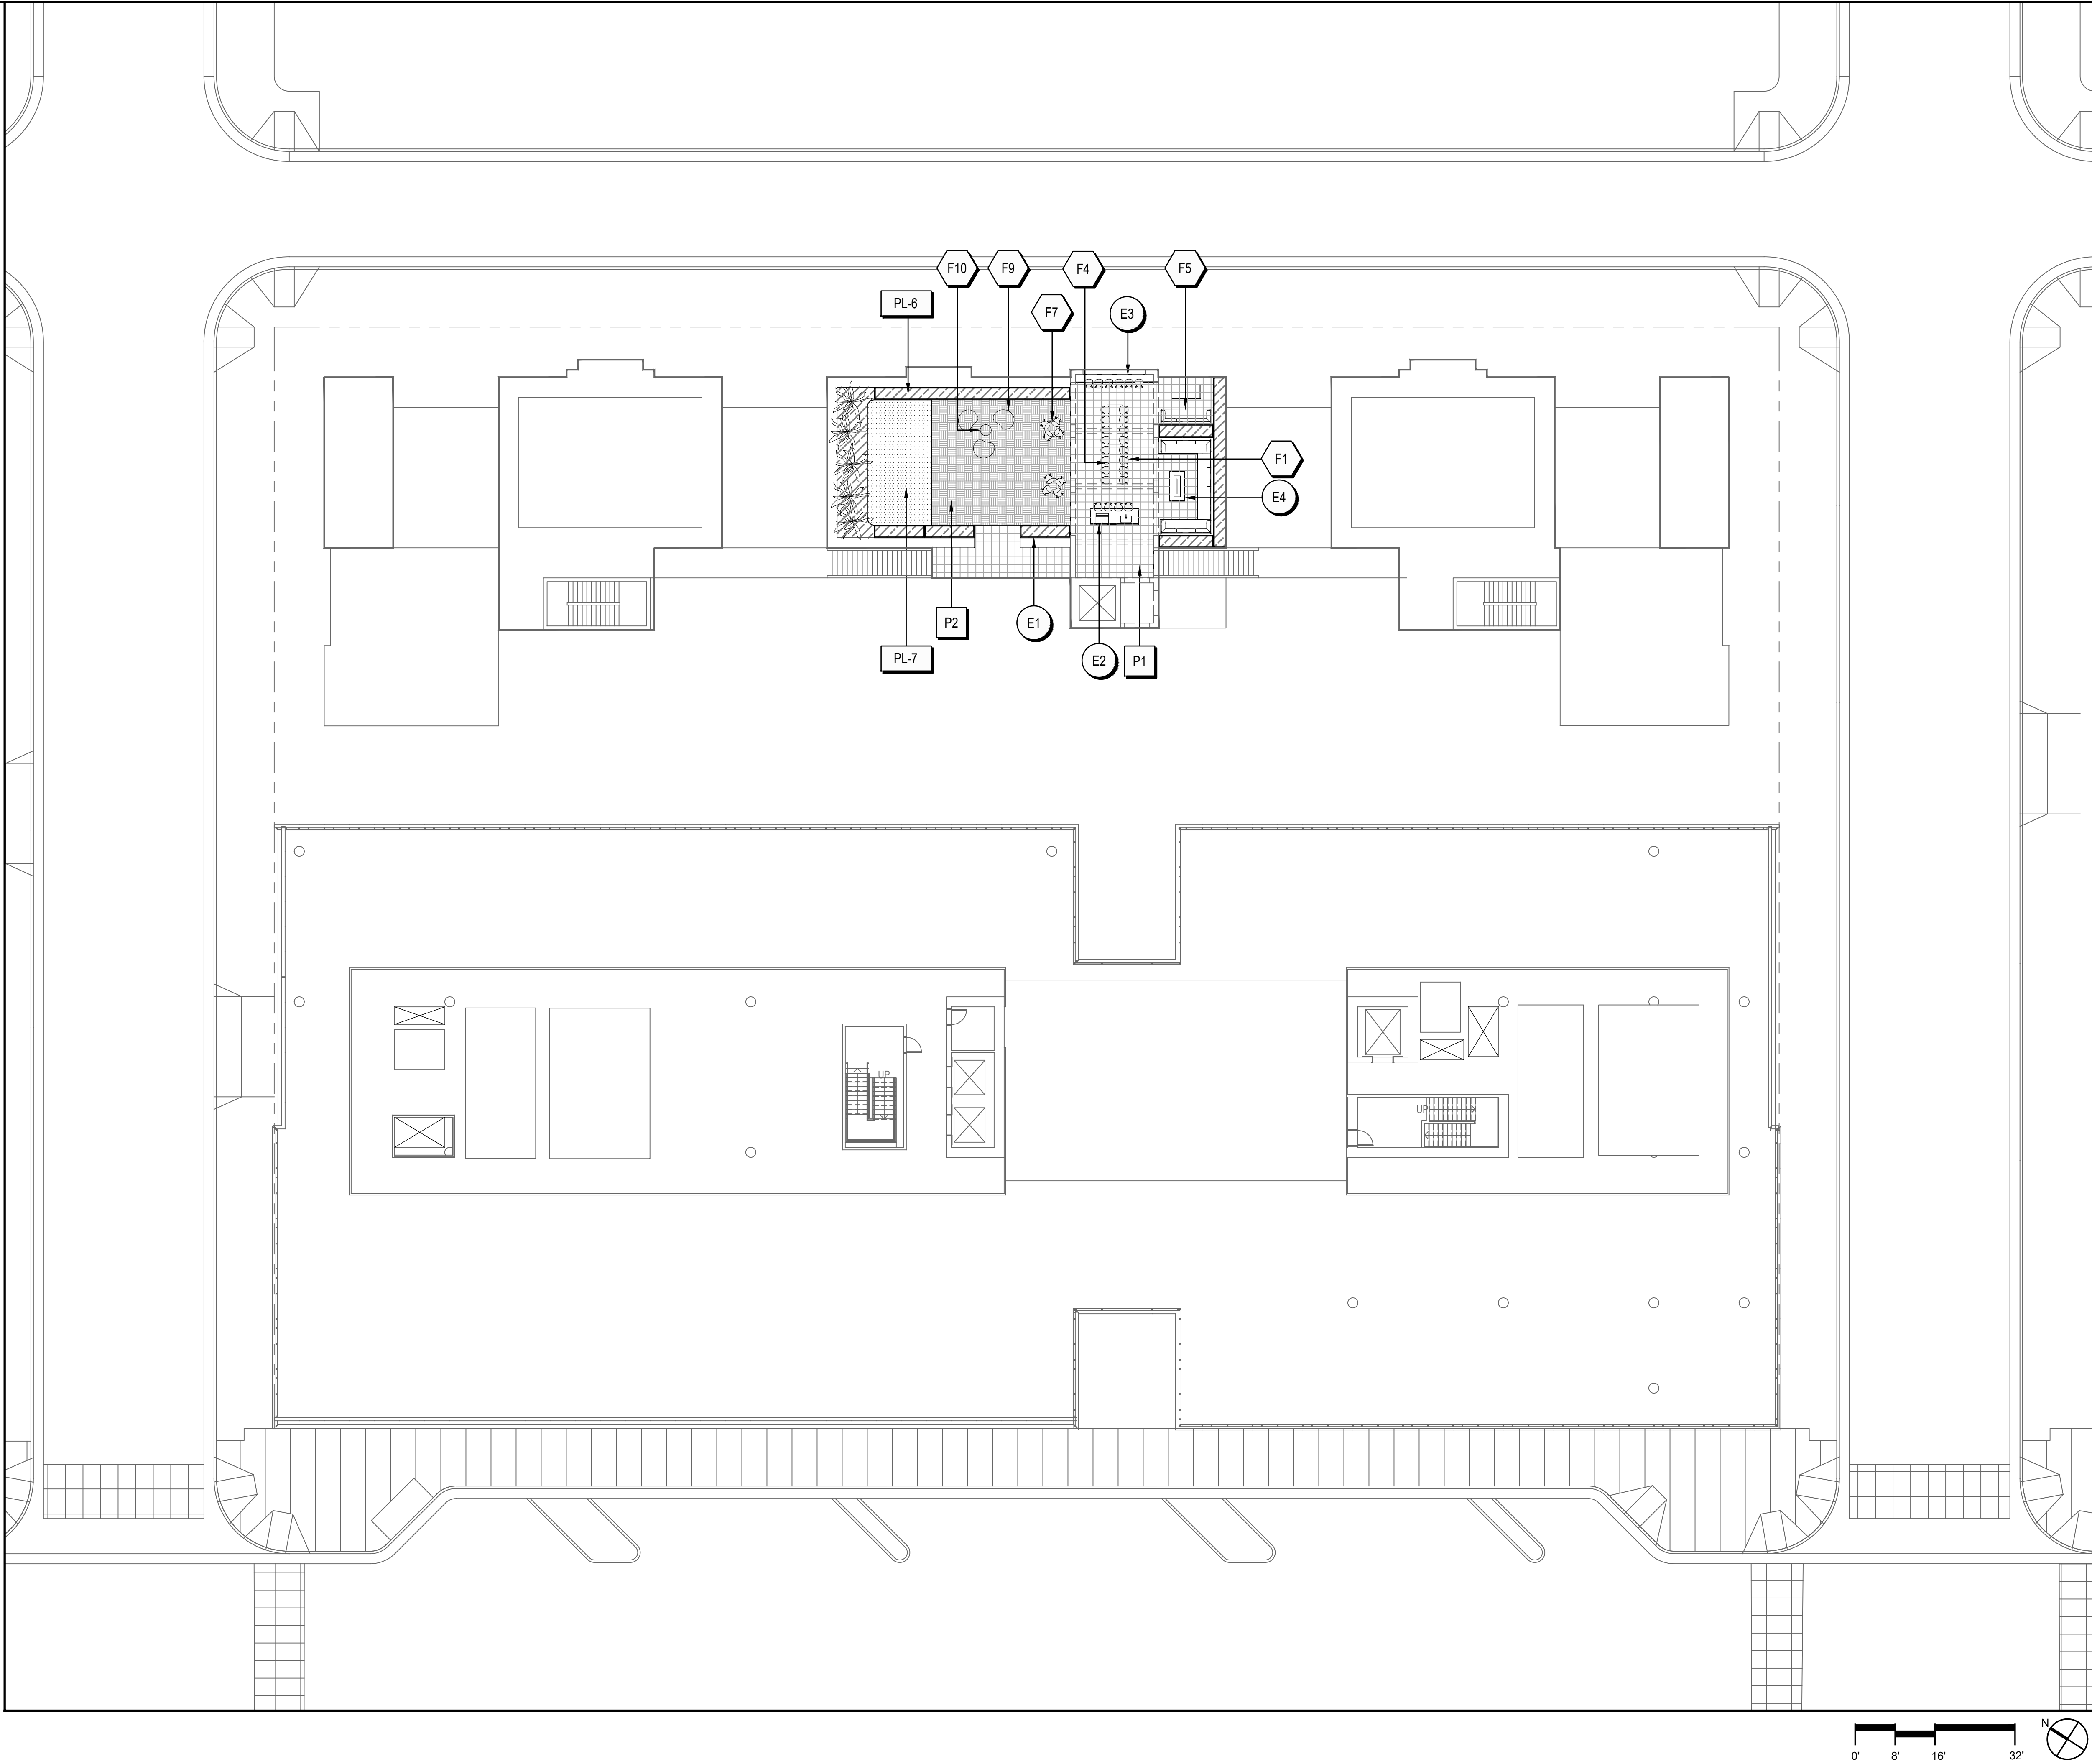

Perkins&Will

CMG Landscape Architecture
Project No: PER1902

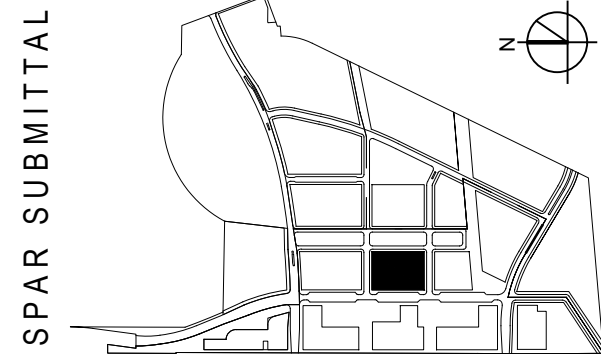

SPAR SUBMITTAL


SUBJECT TO THE BAY MEADOWS
PHASE II DEVELOPMENT AGREEMENT
SPAR SUBMITTAL
REVISION B, ISSUED FOR REVIEW 04/16/2021
LANDSCAPE MATERIALS AND
PLANTING PLAN - ROOF LEVEL
1/16" = 1' - 0"

MU3
B A Y M E A D O W S II
SAN MATEO, CALIFORNIA
All reproduction & intellectual property rights reserved © 2019

NOT FOR CONSTRUCTION

4/16/2021

L1.1.2

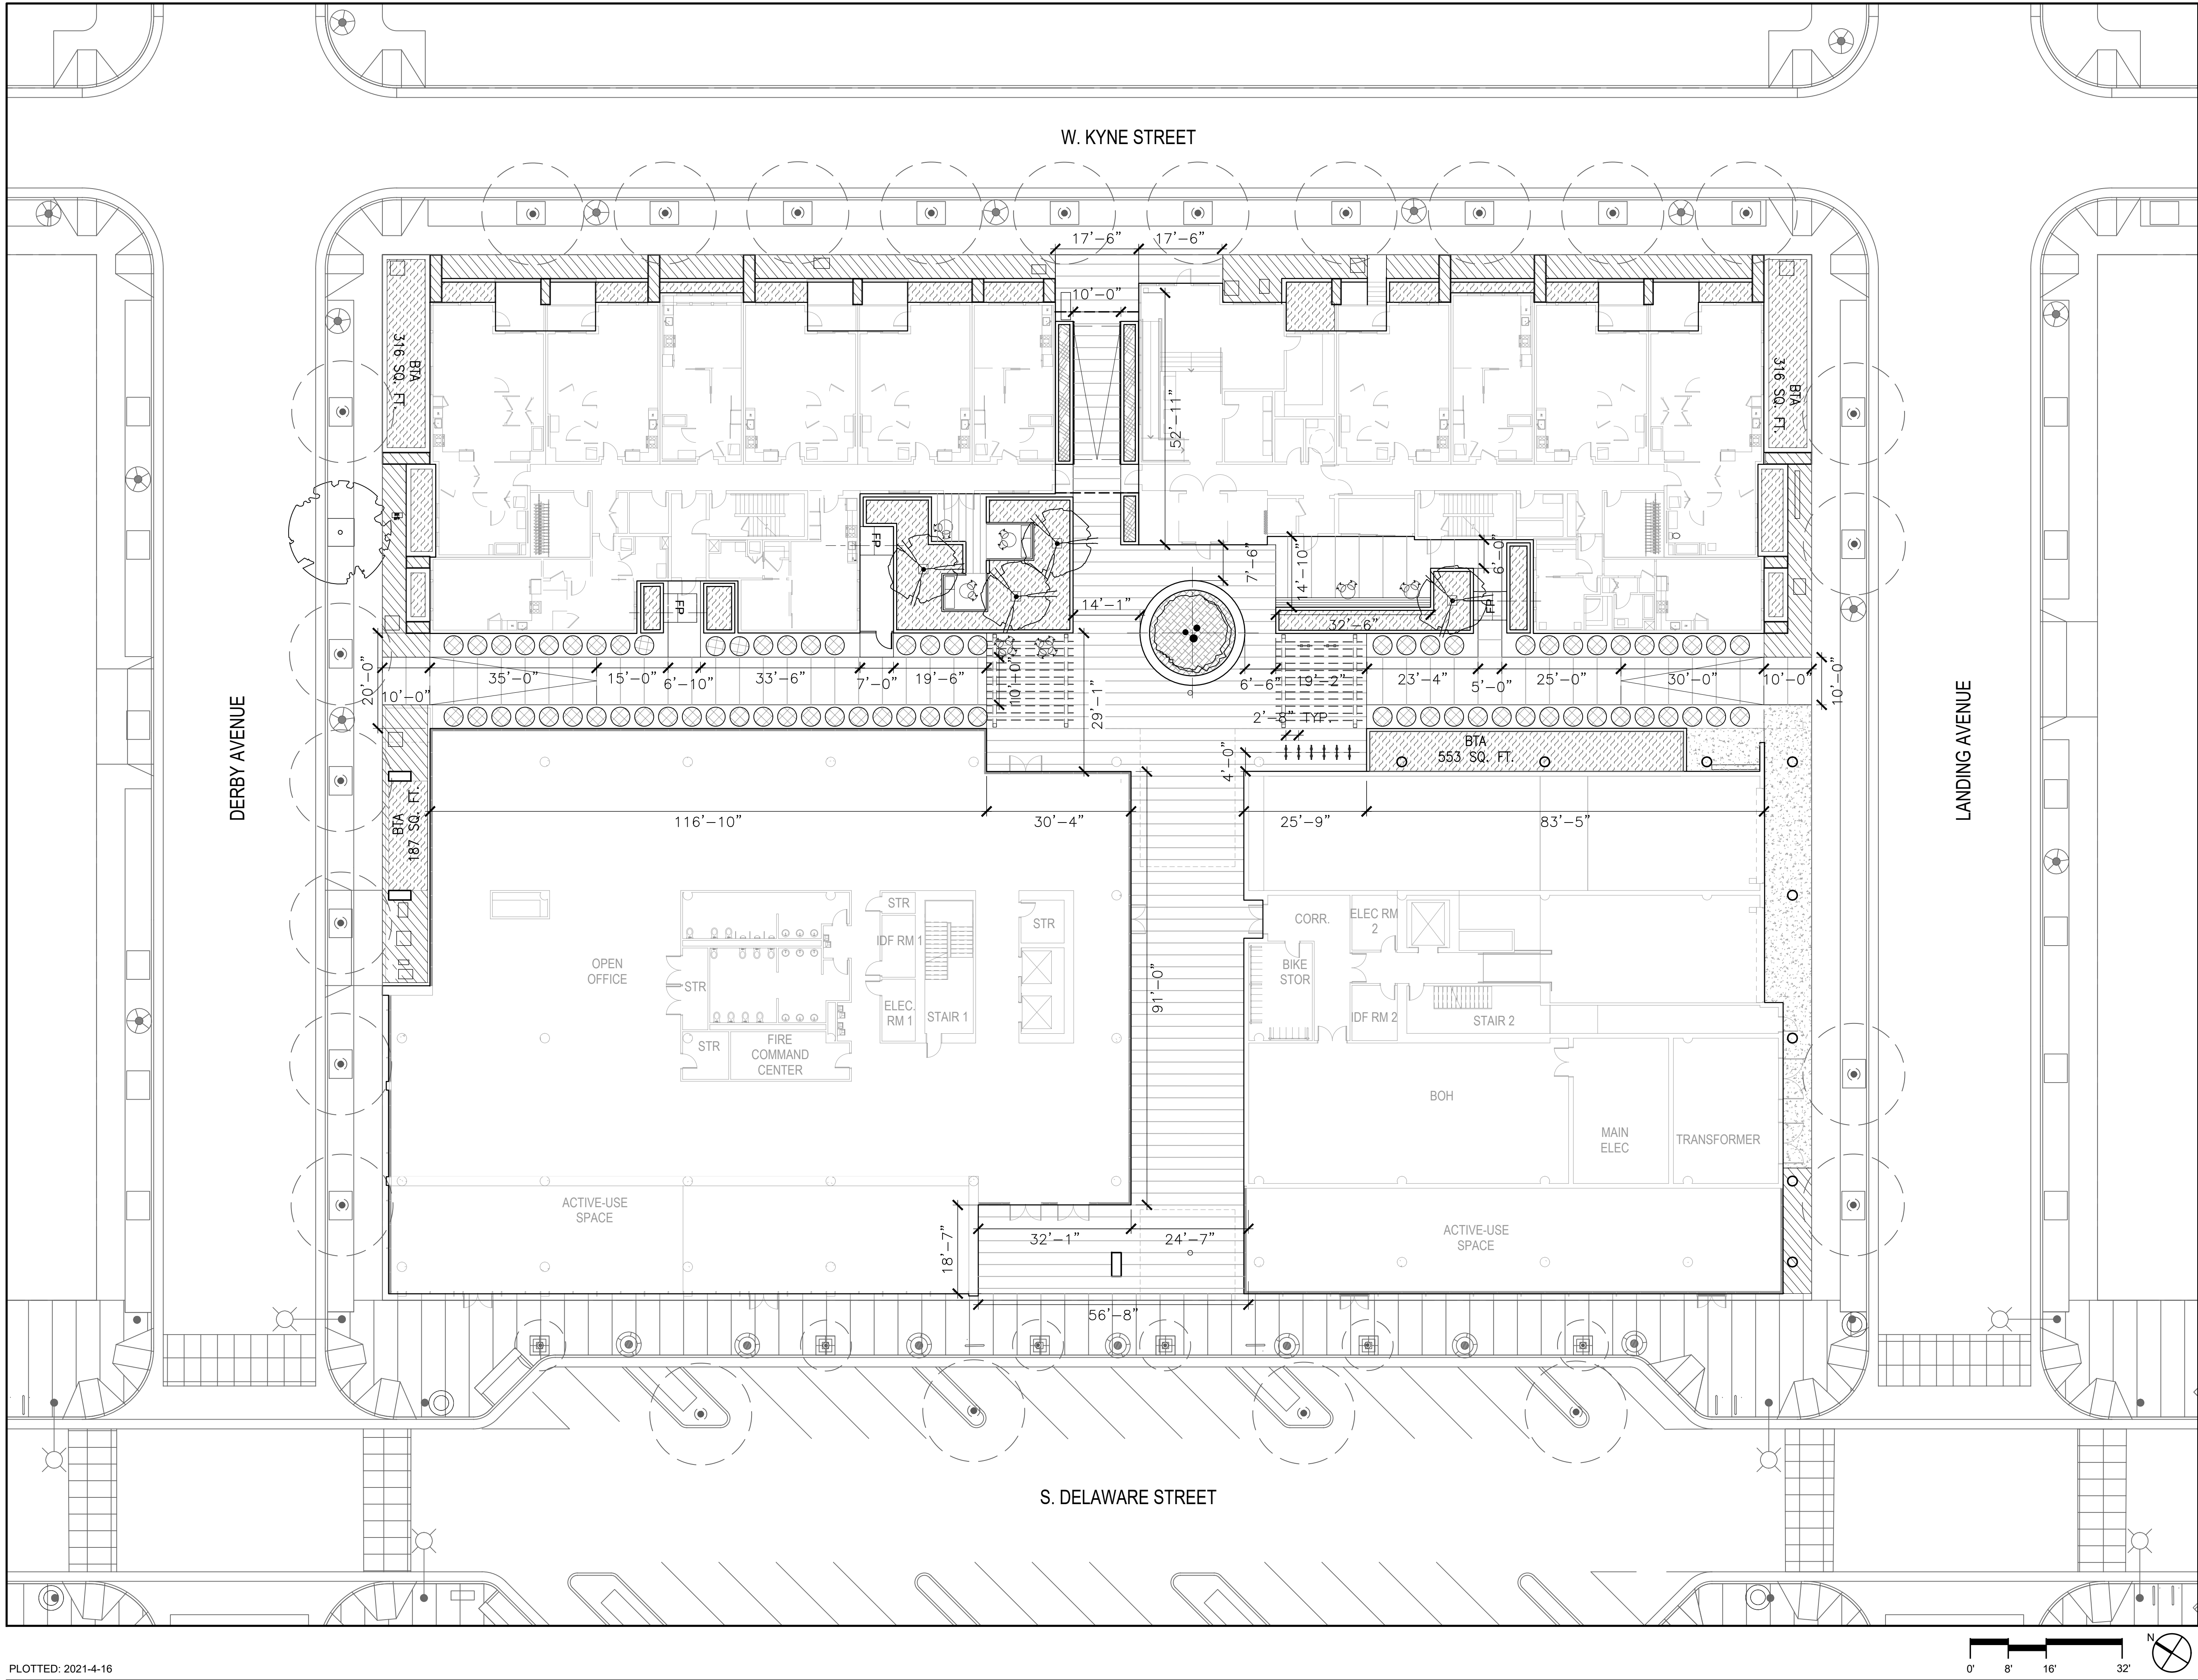

PLOTTED: 2021-4-16

WILSON
MEANY


BAY MEADOWS
LAND COMPANY

HART HOWERTON
NEW YORK • SAN FRANCISCO

Perkins&Will

CMG
Landscape Architecture
Project No: PER1902

SPAR SUBMITTAL

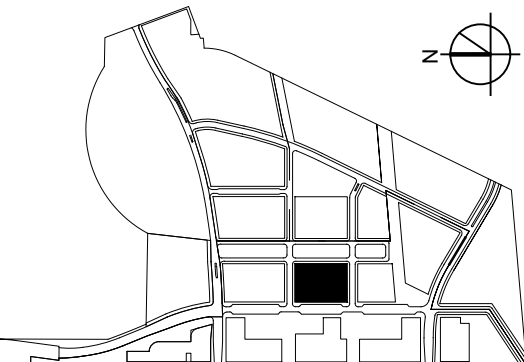


SUBJECT TO THE BAY MEADOWS
PHASE II DEVELOPMENT AGREEMENT
SPAR SUBMITTAL
REVISION B, ISSUED FOR REVIEW 04/16/2021
LAYOUT PLAN - SITE LEVEL
1/16" = 1'-0"

MU3
BAY MEADOWS II
SAN MATEO, CALIFORNIA
All reproduction & intellectual property rights reserved © 2019


NOT FOR CONSTRUCTION

4/16/2021

L1.2.1

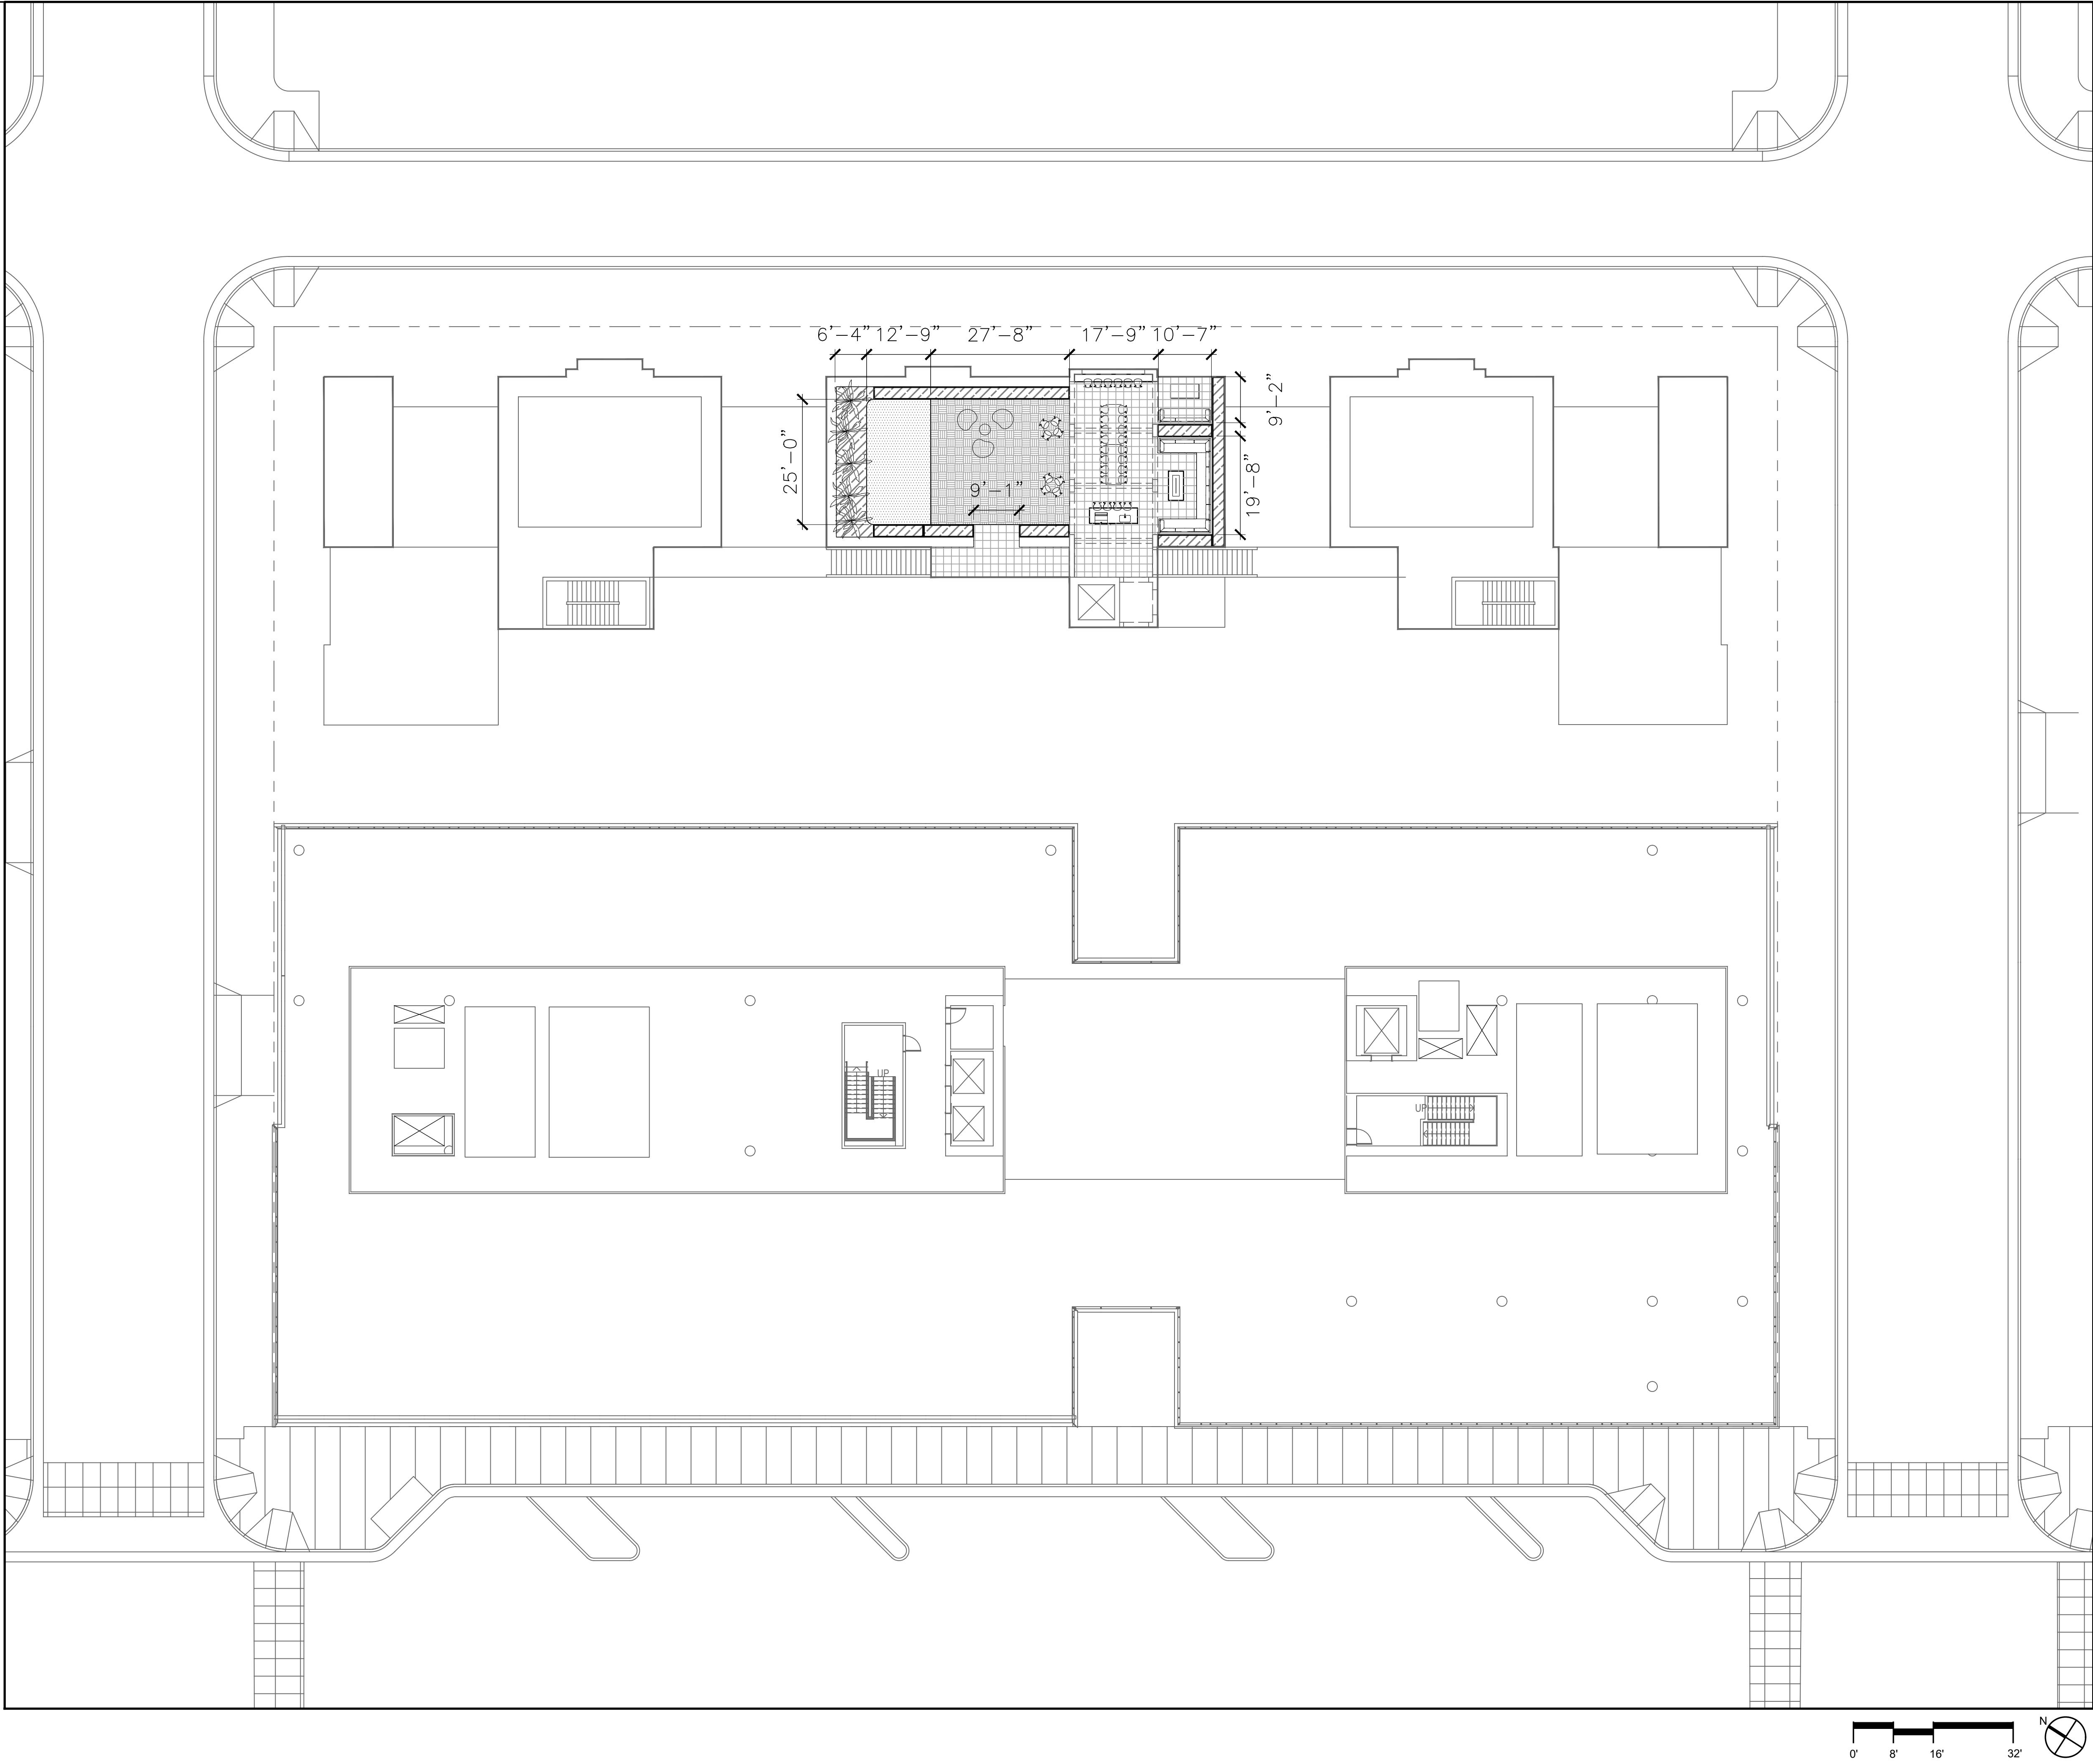

Perkins&Will

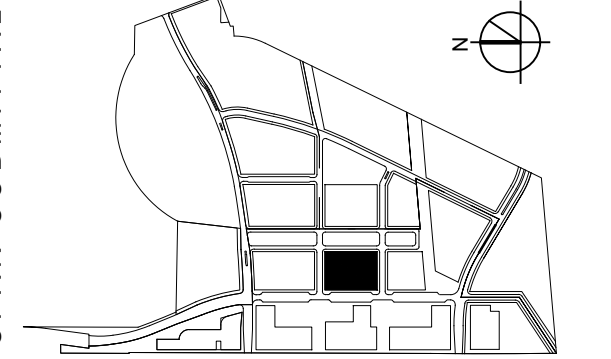


SUBJECT TO THE BAY MEADOWS
PHASE II DEVELOPMENT AGREEMENT
SPAR SUBMITTAL
REVISION B, ISSUED FOR REVIEW 04/16/2021
LAYOUT PLAN - ROOF LEVEL
1/16" = 1' - 0"

MU3
B A Y M E A D O W S II
SAN MATEO, CALIFORNIA
All reproduction & intellectual property rights reserved © 2019

NOT FOR CONSTRUCTION

4/16/2021

L1.2.2

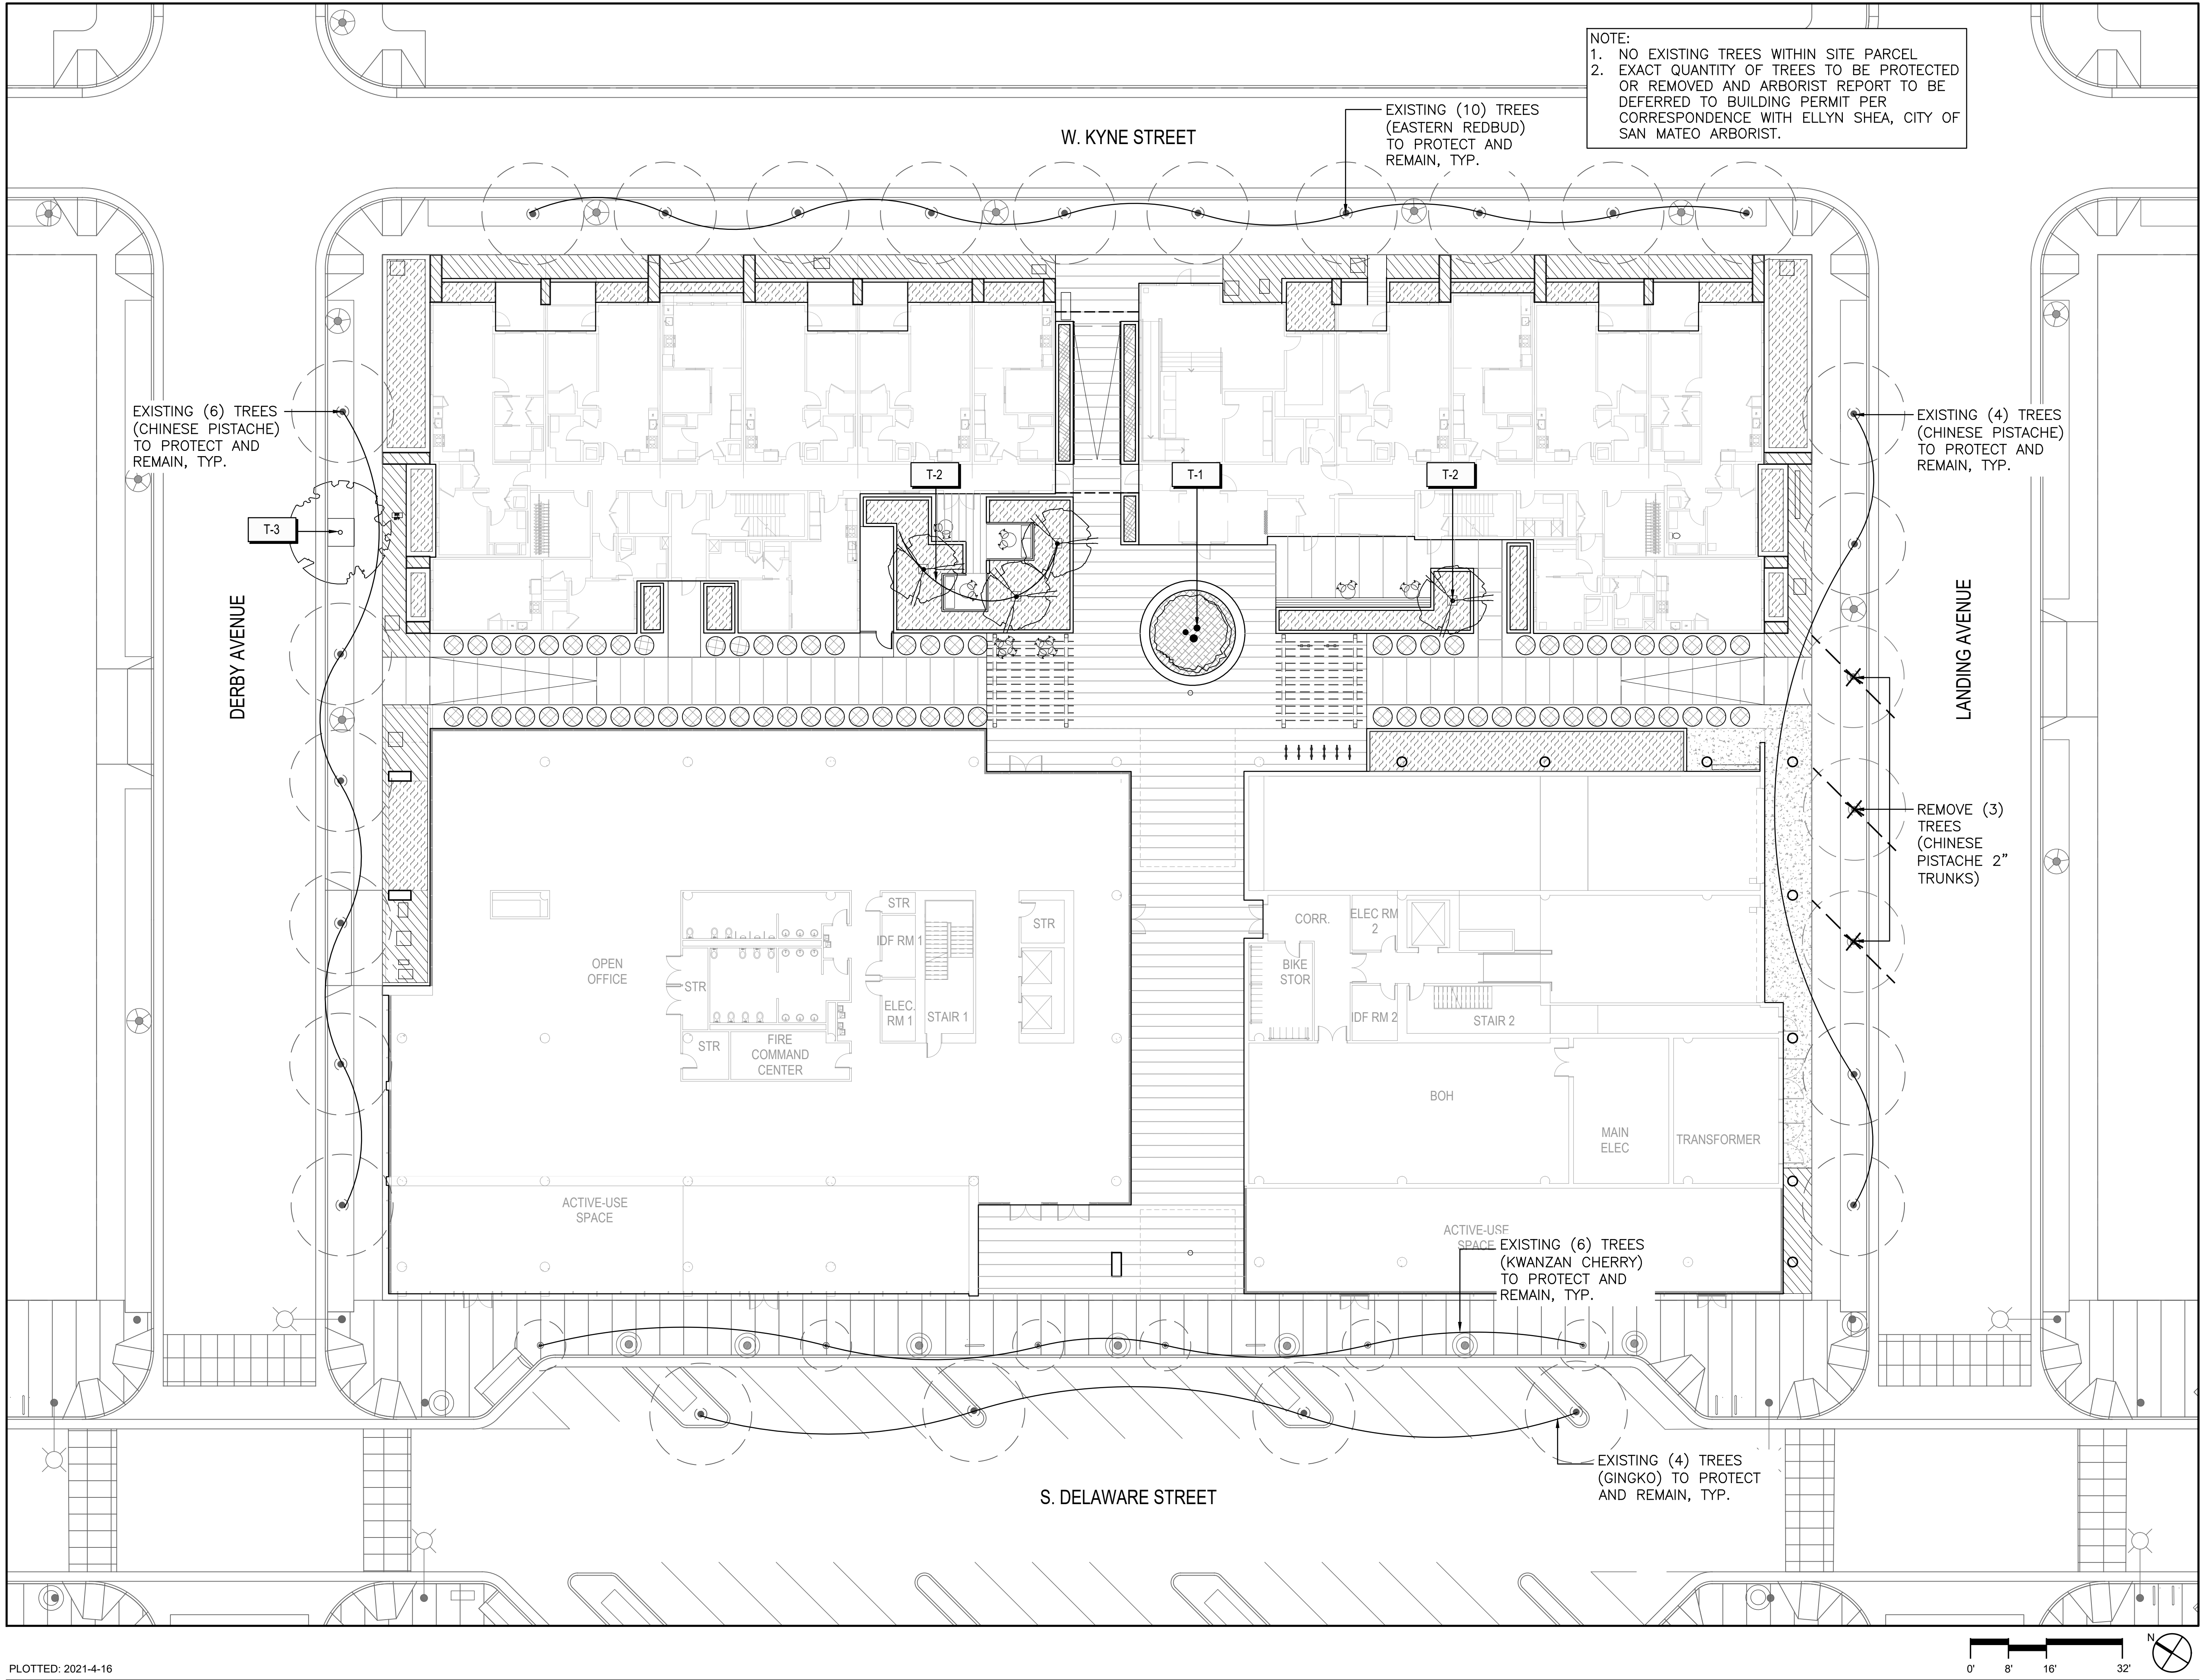

PLOTTED: 2021-4-16



WILSON
MEANY


BAY MEADOWS
LAND COMPANY

HART HOWERTON
NEW YORK · SAN FRANCISCO

Perkins&Will

CMG
Landscape Architecture
Project No: PER1902

SPAR SUBMITTAL

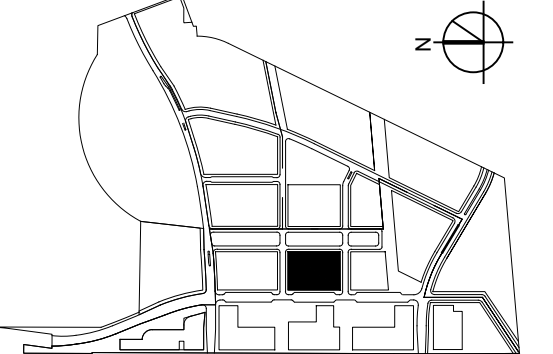

SUBJECT TO THE BAY MEADOWS
PHASE II DEVELOPMENT AGREEMENT

SPAR SUBMITTAL
REVISION B, ISSUED FOR REVIEW 04/16/2021

TREE PLANTING PLAN - SITE LEVEL

1/16" = 1'-0"

MU3
BAY MEADOWS II
SAN MATEO, CALIFORNIA
All reproduction & intellectual property rights reserved © 2019

NOT FOR CONSTRUCTION

4/16/2021

L1.3.1




1 PUBLIC PASSAGEWAY FROM KYNE STREET

SCALE: NTS



2 CENTRAL PLAZA FROM OFFICE PASSAGEWAY

SCALE: NTS

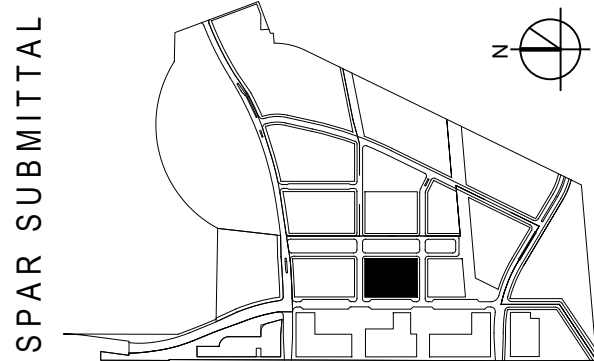

SUBJECT TO THE BAY MEADOWS
PHASE II DEVELOPMENT AGREEMENT
SPAR SUBMITTAL
REVISION B, ISSUED FOR REVIEW 04/16/2021

VIEWS
NTS

MU3
BAY MEADOWS II
SAN MATEO, CALIFORNIA
All reproduction & intellectual property rights reserved © 2019

NOT FOR CONSTRUCTION

4/16/2021

L3.1.0