

PASSAGE - SAN MATEO, CA



PROJECT DESCRIPTION

The project will demolish the existing improvements on the property and construct approximately 847 new homes. These comprise of 139 three-story townhomes and 708 multifamily units in three 7-story apartment buildings, two market rate and one affordable. The site will also retain the Trader Joe's in its current location. The 7-Eleven will also be retained and relocated to the northeast corner of the site. The Project is designed to implement the vision of the General Plan to "continue to implement the Rail Corridor Plan to allow, encourage, and provide guidance for the creation of world-class transit-oriented, mixed-use development (TOD) within a half-mile radius of the Hillsdale and Hayward Park Caltrain stations, while maintaining and improving the quality of life for those who already live and work in the area" (as per 2024 General Plan, Policy LU 6.1, pg. 56).

PROJECT TEAM

APPLICANT:
BROOKFIELD PROPERTIES
Jason Bernstein
12657 Alcosta Blvd Ste. 250
San Ramon, CA 94583
(415) 298-3325
Jason.Bernstein@brookfieldrp.com

CIVIL ENGINEER:
CBG | CIVIL ENGINEERS -
SURVEYORS - PLANNERS
Angelo Obertello
2633 Camino Ramon, Suite 350
San Ramon, CA 94583
aobertello@cbandg.com

LANDSCAPE ARCHITECT:
C2 COLLABORATIVE
Christopher Fortunato
100 Avenida Miramar
San Clemente, CA 92672
562.209.5553
cfortunato@c2collaborative.com

ARCHITECT:
KTGY GROUP INC.
Jessica Musick
1814 Franklin St, Suite 400
Oakland, CA 94612
(510) 272-2910
jmusick@ktgy.com



Architecture + Planning
The Leamington Building
1814 Franklin Street
Suite 400
Oakland, CA 94612
510.272.2910
ktgy.com



PASSAGE
SAN MATEO, CA

PLANNING APPLICATION - SUBMITTAL #1
AUGUST 1, 2025

COVER SHEET

A0.0.0

ARCHITECTURE

A0.0.0	COVER SHEET
A0.0.1	SHEET INDEX
A0.0.2	VICINITY MAP
A0.0.3	PROPERTY PHOTOS
A0.1.0	PROJECT DATA - OVERALL AREA CALCULATIONS
A0.1.1	PROJECT DATA - TOWNHOUSES
A0.1.2	PROJECT DATA - BUILDING A, B & C
A0.3.0	PERSPECTIVES
A0.3.1	PERSPECTIVES
A0.3.2	PERSPECTIVES
A0.3.3	PERSPECTIVES
A0.4.0	ILLUSTRATIVE SITE PLAN- LEVEL 1
A0.4.1	ILLUSTRATIVE SITE PLAN- LEVEL 2

A1: BUILDING A - MULTI-FAMILY AFFORDABLE

A1.1.0	BUILDING PLAN - LEVEL 1
A1.1.1	BUILDING PLAN - LEVEL 2
A1.1.2	BUILDING PLAN - LEVEL 3
A1.1.3	BUILDING PLAN - LEVEL 4-6
A1.1.4	BUILDING PLAN - LEVEL 7
A1.1.5	BUILDING PLAN - ROOF LEVEL
A1.2.0	BUILDING SECTIONS - BUILDING A
A1.3.0	BUILDING ELEVATIONS - BUILDING A
A1.3.1	BUILDING ELEVATIONS - BUILDING A
A1.4.0	COLOR AND MATERIAL BOARD - BUILDING A

A2: BUILDING B & C - MULTI-FAMILY MARKET RATE

A2.1.0	BUILDING PLAN - LEVEL 1
A2.1.1	BUILDING PLAN - LEVEL 2
A2.1.2	BUILDING PLAN - LEVEL 3-4
A2.1.3	BUILDING PLAN - LEVEL 5-6
A2.1.4	BUILDING PLAN - LEVEL 7
A2.1.5	BUILDING PLAN - ROOF LEVEL
A2.2.0	BUILDING SECTIONS - BUILDING B & C
A2.3.0	BUILDING ELEVATIONS - BUILDING B & C
A2.3.1	BUILDING ELEVATIONS - BUILDING B & C
A2.4.0	COLOR AND MATERIAL BOARD - BUILDING B & C

A3: 3-STORY TOWNHOUSE CONDOMINIUMS

A3.1.0	2-PLEX TOWNHOUSE ELEVATIONS
A3.1.1	2-PLEX TOWNHOUSE ELEVATIONS
A3.1.2	2-PLEX FLOOR PLANS - ALL LEVELS
A3.2.0	6-PLEX TOWNHOUSE ELEVATIONS - COLOR SCHEME 1
A3.2.1	6-PLEX TOWNHOUSE ELEVATIONS - COLOR SCHEME 1
A3.2.2	6-PLEX TOWNHOUSE ELEVATIONS - COLOR SCHEME 2
A3.2.3	6-PLEX TOWNHOUSE ELEVATIONS - COLOR SCHEME 2
A3.2.4	6-PLEX FLOOR PLANS - LEVEL 1 & 2
A3.2.5	6-PLEX FLOOR PLANS - LEVEL 3 & ROOF

A3.3.0	7-PLEX A TOWNHOUSE ELEVATIONS - COLOR SCHEME 1
A3.3.1	7-PLEX A TOWNHOUSE ELEVATIONS - COLOR SCHEME 1
A3.3.2	7-PLEX A TOWNHOUSE ELEVATIONS - COLOR SCHEME 2
A3.3.3	7-PLEX A TOWNHOUSE ELEVATIONS - COLOR SCHEME 2
A3.3.4	7-PLEX A FLOOR PLANS - LEVEL 1 & 2
A3.3.5	7-PLEX A FLOOR PLANS - LEVEL 3 & ROOF
A3.4.0	7-PLEX B TOWNHOUSE ELEVATIONS - COLOR SCHEME 1
A3.4.1	7-PLEX B TOWNHOUSE ELEVATIONS - COLOR SCHEME 1
A3.4.2	7-PLEX B TOWNHOUSE ELEVATIONS - COLOR SCHEME 2
A3.4.3	7-PLEX B TOWNHOUSE ELEVATIONS - COLOR SCHEME 2
A3.4.4	7-PLEX B FLOOR PLANS - LEVEL 1 & 2
A3.4.5	7-PLEX B FLOOR PLANS - LEVEL 3 & ROOF
A3.5.0	BUILDING SECTIONS - TOWNHOUSES

A4: 7-ELEVEN

A4.1.0	BUILDING ELEVATIONS - 7-ELEVEN
--------	--------------------------------

CIVIL

C1	TITLE SHEET
C2	VESTING TENTATIVE MAP
C3	EXISTING CONDITIONS
C4	DEMOLITION PLAN
C5	SITE PLAN
C6	STREET SECTIONS
C7	GRADING PLAN
C8	GRADING PLAN
C9	GRADING PLAN
C10	GRADING PLAN
C11	UTILITY PLAN
C12	UTILITY PLAN
C13	UTILITY PLAN
C14	UTILITY PLAN
C15	STORMWATER CONTROL PLAN
C16	STORMWATER CONTROL PLAN DETAILS
C17	VEHICLE MANUVERING - SU-30
C18	VEHICLE MANUVERING - FIRE TRUCK & ACCESS PLAN
C19	VEHICLE MANUVERING - GARBAGE TRUCK
C20	EROSION CONTROL PLAN
C21	CASQA DETAILS

LANDSCAPE

L-1	CONCEPTUAL SITE PLAN (GROUND LEVEL)
L-2	CONCEPTUAL SITE PLAN (PODIUM LEVEL)
L-3	CONCEPTUAL OPEN SPACE ENLARGEMENTS
L-4	CONCEPTUAL OPEN SPACE ENLARGEMENTS
L-5	CONCEPTUAL WALL AND FENCE PLAN
L-6	CONCEPTUAL SITE FURNISHING
L-7	CONCEPTUAL LIGHTING PLAN
L-8	EXISTING TREE SUMMARY / ARBORIST REPORT
L-9	CONCEPTUAL PLANTING PALETTE
L-10	CONCEPTUAL WATER USE CALCULATIONS




Architecture + Planning
The Leamington Building
1814 Franklin Street
Suite 400
Oakland, CA 94612
510.272.2910
ktgy.com



PLANNING APPLICATION - SUBMITTAL #1
AUGUST 1, 2025

SHEET INDEX

A0.0.1

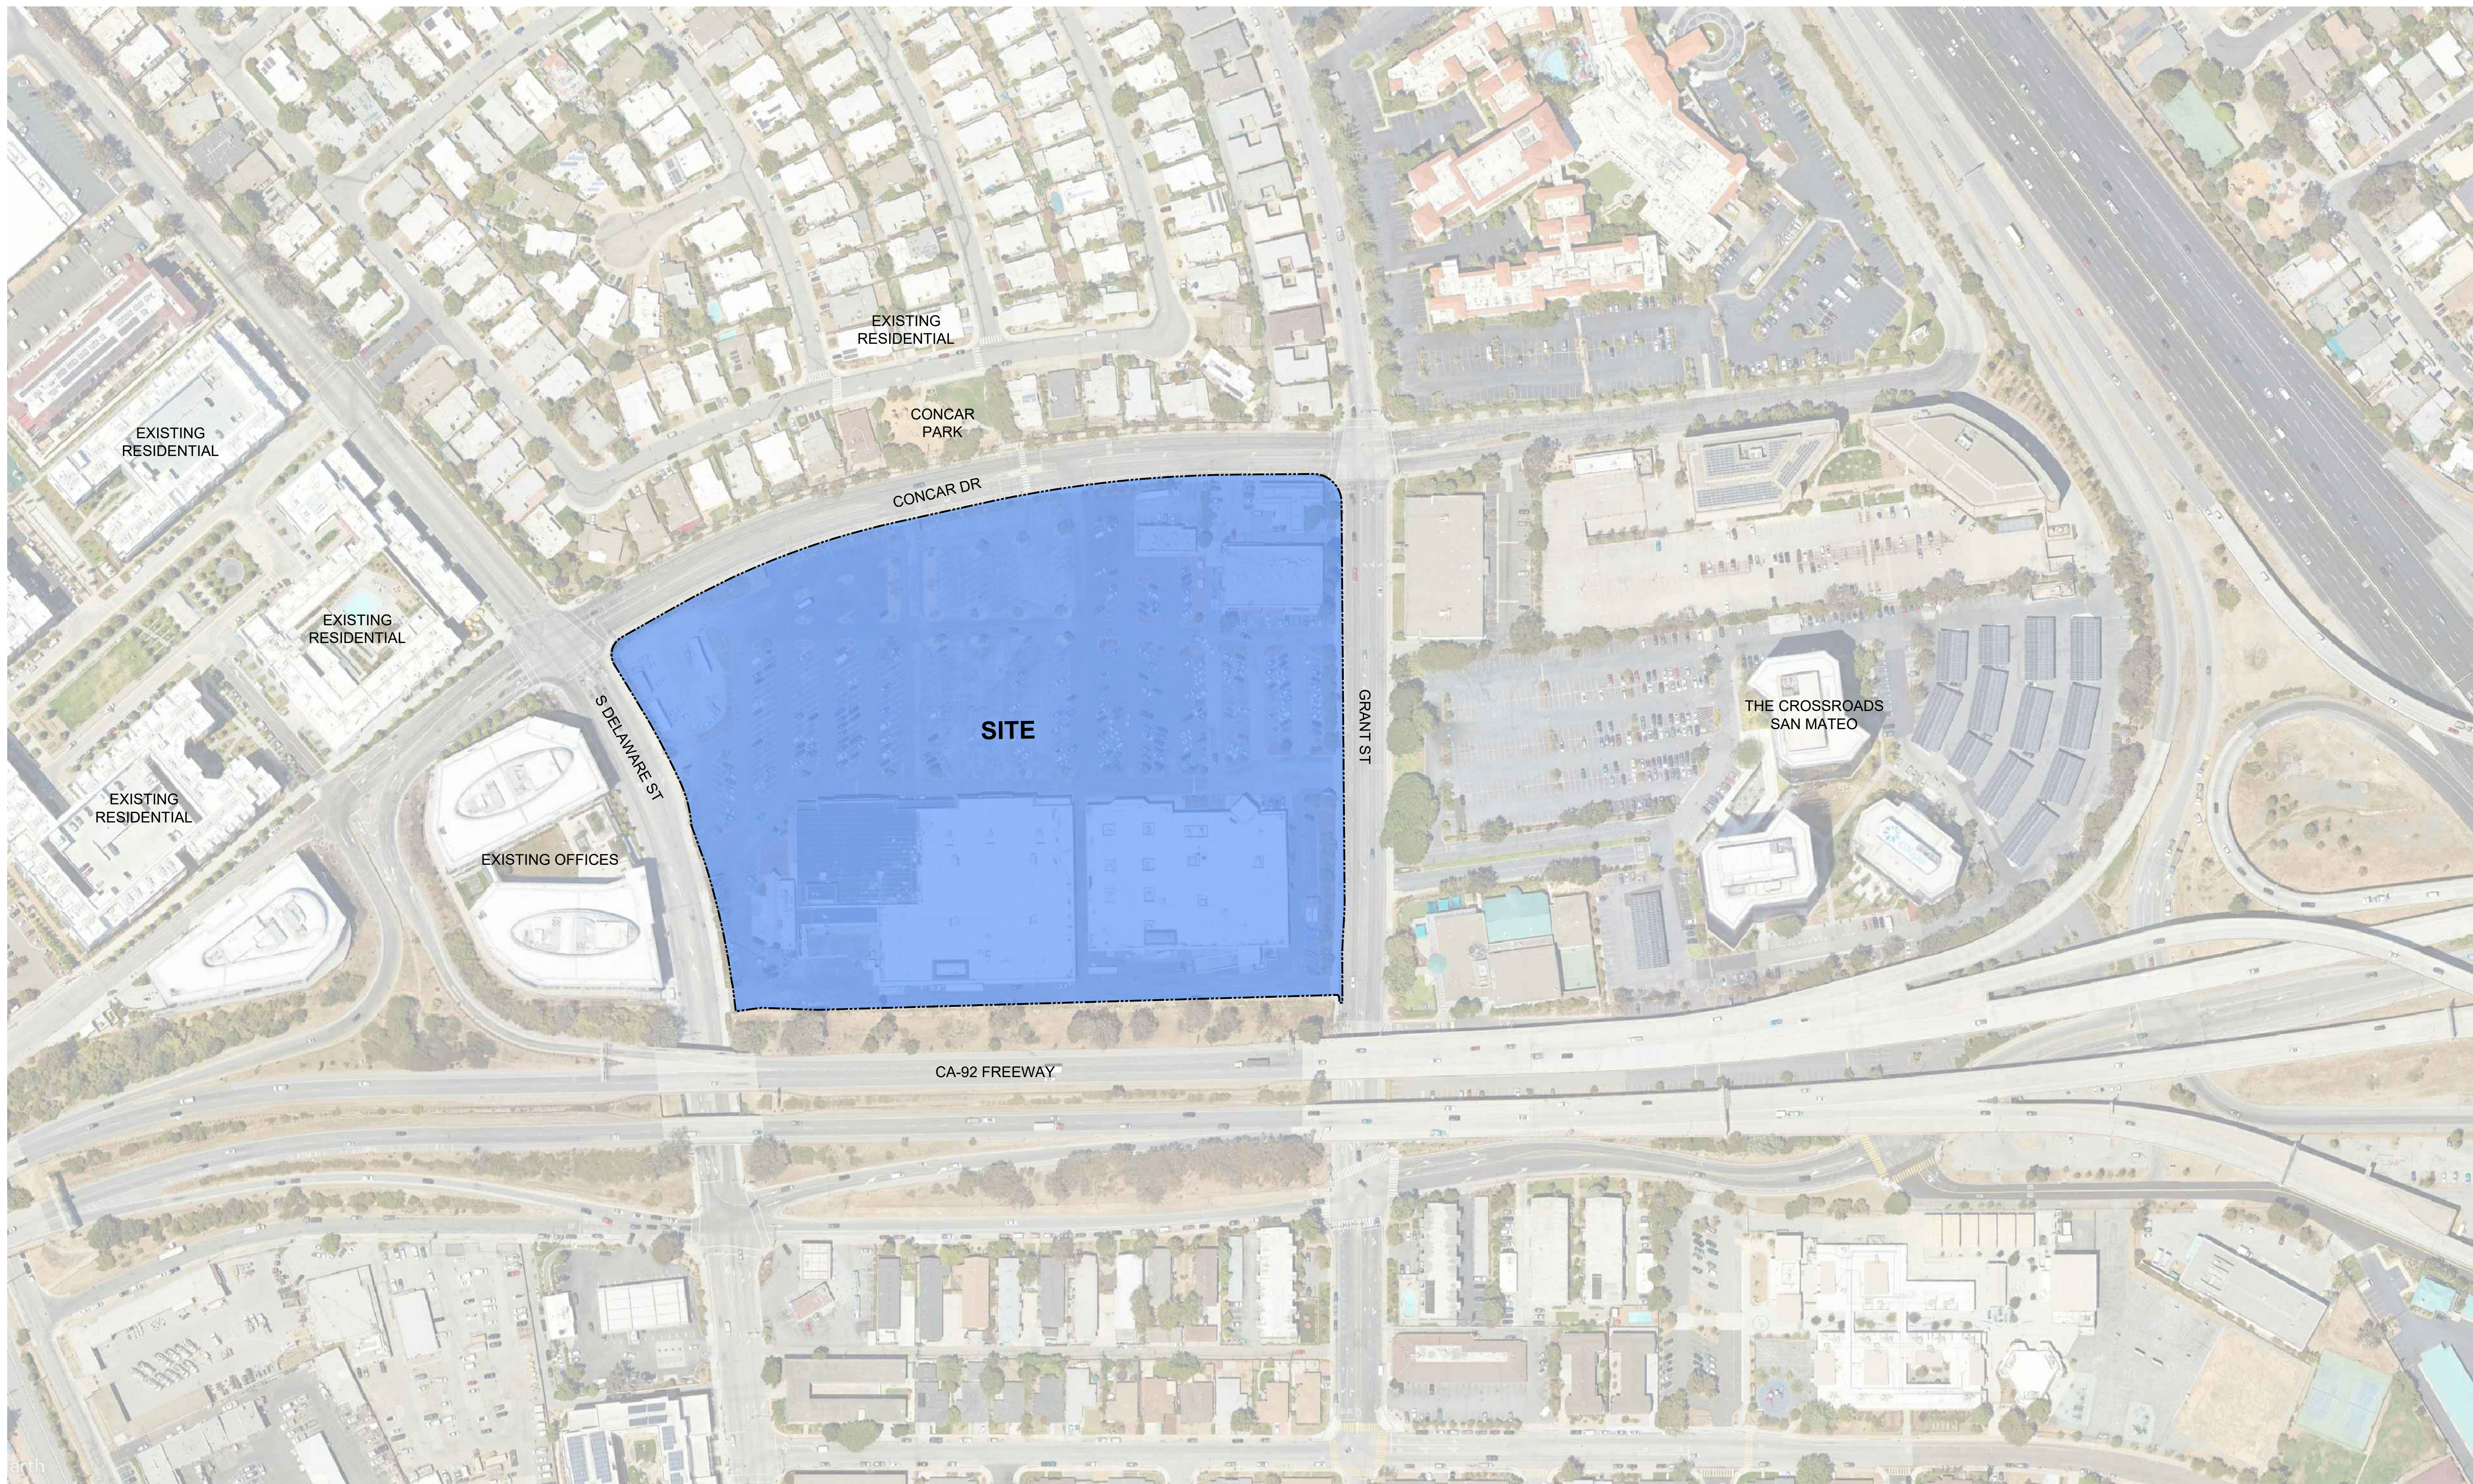



Key Map

PARKING SUMMARY	
Type	Stall Quantity
Townhouses	
Private	268
Guest- on site	10
Loading	1
Building A	
Garage stalls	188
Loading- on street	1
Building B	
Garage stalls	261
Loading- on street	1
Building C	
Garage stalls	261
Loading- on street	1
Retail: 7-11	
Retail Stalls	15
Retail: Trader Joes	
Retail stalls	102
Depot Way	
On street	26
Total parking stalls	
Total parking stalls	1,135

RESIDENTIAL GROSS SQUARE FOOTAGE CALCULATIONS - As per San Mateo Municipal Code ^{1, 2, 3}								
Building Type		Per Building			Total No. of Buildings	Total Building Gross Floor Area	Total Non-Residential Gross Floor Area	Total Gross Square Footage of Construction
		Garage Floor Area	Residential Floor Area	Total Building Floor Area				
	2 Plex	1,081 GSF	3,589 GSF	4,670 GSF	1	4,670 GSF	0 GSF	4,670 GSF
	6 Plex	2,994 GSF	11,346 GSF	14,340 GSF	3	43,019 GSF	0 GSF	43,019 GSF
	7 plex A	3,490 GSF	13,851 GSF	17,341 GSF	7	121,387 GSF	0 GSF	121,387 GSF
	7 plex B	3,422 GSF	12,864 GSF	16,286 GSF	10	162,861 GSF	0 GSF	162,861 GSF
SUBTOTAL (Townhouse)						331,937 GSF	0 GSF	331,937 GSF
Multi-Family Building A- Affordable		75,442	208,796	284,238 sf	1	284,238 sf	0 GSF	284,238 GSF
Multi-Family Building B-Market Rate		98,447	240,189	338,636 sf	1	338,636 sf	0 GSF	338,636 GSF
Multi-Family Building C-Market Rate		98,447	240,189	338,636 sf	1	338,636 sf	0 GSF	338,636 GSF
Retail: Trader Joe's							0 GSF	0 GSF
Retail: 7-11							3,100 GSF	3,100 GSF
TOTAL						1,293,447 GSF	3,100 GSF	1,296,547 GSF

1. As per Zoning Code 27.04.200 (a) (1), Floor Area means the sum of the gross horizontal areas of all principal and accessory buildings and above grade covered parking on a zoning plot. As per Zoning Code 27.04.200 (b) (1), Floor area is measured from the exterior façade of the building's wall planes, from the centerline of party walls, or from a line three feet from the edge of an eave, whichever produces the largest floor area. Stories exceeding fifteen (15) feet in height shall be counted as additional floor area, with the exception that ground floor retail may be up to eighteen (18) feet in height measured from first finish floor to second finish floor before being counted as additional floor area. Floor area also includes all accessory structures on the site and basements that meet the definition in subsection (c)(6).

2. As per Zoning Code 27.04.200 (b) (2), Exclusions, the following are not counted as floor area: (A) Covered or open courts, and atriums, on the ground floor, provided that the area is not used as dwelling, office, retailing, or required access; (B) In multiple-level buildings, covered courts, if the retailing uses are open to the public. Multiple-level stairwells and elevators shall be counted only as ground floor area; (C) Covered walkways and balconies; (D) First floors, mechanical areas, penthouse, and top floors are counted only once as floor area, regardless of height; (E) Bicycle parking facilities; (F) Floor area designated for day care centers accessory to and intended to serve a multi-family, commercial, office or manufacturing use. Such floor area may be located within the primary structure or may be in a freestanding structure accessory to the primary structure; (G) Covered parking for office use shall not be counted as floor area in areas delineated for exclusion within an adopted plan, such as the Mariner's Island Specific Plan or the Bay Meadows Specific Plan.

3. As per Zoning Code 27.04.200 (d), parking floor area exclusions include the following: (1) Storage areas except for areas located within selling or working space such as counters, racks, and closets; (2) Utility areas including, but not limited to, elevator shafts, telephone switching rooms, stairwells, rest rooms, and heating and cooling rooms; (3) Accessory facilities to be used only by employees of the principal uses; (4) Off-street parking and loading facilities, including aisles, ramps, and maneuvering space; (5) Basement, attic, or mezzanine floor area other than area devoted to retailing activities, to the production of processing of goods, or to business or professional offices; (6) Floor area designated for day care centers accessory to and intended to serve a multi-family, commercial, office or manufacturing use. Such floor area may be located within the primary structure or may be in a freestanding structure accessory to the primary structure; (7) Floor Area Computed for Building Volume. Additional parking shall be required in the event of change of excluded floor

RESIDENTIAL GROSS SQUARE FOOTAGE CALCULATIONS - As per CBC 2022 ⁴								
Building Type		Per Building			Total No. of Buildings	Total Building Gross Floor Area	Total Non-Residential Gross Floor Area	Total Gross Square Footage of Construction
		Garage Floor Area	Residential Floor Area	Total Building Floor Area				
	2 Plex	1,081 GSF	3,589 GSF	4,670 GSF	1	4,670 GSF	0 GSF	4,670 GSF
	6 Plex	2,994 GSF	11,346 GSF	14,340 GSF	3	43,019 GSF	0 GSF	43,019 GSF
	7 plex A	3,490 GSF	13,851 GSF	17,341 GSF	7	121,387 GSF	0 GSF	121,387 GSF
	7 plex B	3,422 GSF	12,864 GSF	16,286 GSF	10	162,861 GSF	0 GSF	162,861 GSF
SUBTOTAL (Townhouse)						331,937 GSF	0 GSF	331,937 GSF
Multi-Family Building A- Affordable		75,442	207,288	282,730 sf	1	282,730 sf	0 GSF	282,730 GSF
Multi-Family Building B-Market Rate		98,447	240,023	338,470 sf	1	338,470 sf	0 GSF	338,470 GSF
Multi-Family Building C-Market Rate		98,447	240,023	338,470 sf	1	338,470 sf	0 GSF	338,470 GSF
Retail: Trader Joe's							0 GSF	0 GSF
Retail: 7-11							3,100 GSF	3,100 GSF
TOTAL						1,291,607 GSF	3,100 GSF	1,294,707 GSF

4. As per CBC 2022, Section 202 Definitions, "Area, Building" is the area included within surrounding exterior walls, or exterior walls and fire walls, exclusive of vent shafts and courts. Areas of the building not provided with surrounding walls shall be included in the building area if such areas are included within the horizontal projection of the roof or floor above.

OPEN SPACE SUMMARY	
*SITE OPEN SPACE	200,340 SF
BUILDING A COURTYARD	10,826 SF
BUILDING B COURTYARD	14,385 SF
BUILDING C COURTYARD	14,385 SF
TOTAL	239,936 SF

5.5 AC
City of San Mateo Municipal Code: 27.04.350- "Open space" means that portion of a site that has not been covered by buildings, structures, or parking areas or dri
Area includes: Landscape, hardscape, softscape, pedestrian walks

PASSAGE PROJECT DATA	
Site Address:	640, 666, 678, 690 Concar Drive, 1820, 1850 S. Grant Street and 1855 S. Delaware Street, San Mateo, CA
APN:	035-243-090, -140, -160, -170, -190, -200, -210, -220
Zoning Classification:	TOD/H (Transit Oriented Development/Housing Opportunities Overlay District)
Occupancy Group(s):	R-2 (Townhouse Condominiums); U (Private Garages); R-2 (5-Story Residential Apartments); S-2 (On-Grade Parking Garage); B (Business Offices); A-3 (Residential Amenities)
Type of Construction:	Type I, Type III, Type V
Lot Size:	14.50 ac
Permitted Floor Area Ratio:	4.0
Maximum Permitted Floor Area (sq. ft.):	2,551,424 sf
Proposed Floor Area Ratio:	2.05

	Existing	Proposed
Floor Area (sq. ft.) ¹		
Existing Structures:	166,620 sf	
Townhouse Condominiums:		331,937 sf
Affordable Apartment Building A:		284,238 sf
Market Rate Apartment Building B:		338,636 sf
Market Rate Apartment Building B:		338,636 sf
Retail 7-Eleven:		3,100 sf
Occupancy Group 1	M (Mercantile)	R-2 (Townhouse Condominiums)
Occupancy Group 2	A-1 (Assembly)	U (Private Garages)
Occupancy Group 3		R-2 (5-Story Residential Apartments)
Occupancy Group 4		S-2 (On-Grade Parking Garage)
Occupancy Group 5		B (Business Offices)
Occupancy Group 6		A-3 (Residential Amenities)
Detached Accessory Structures:	N/A	N/A
Exemptions: ²	0 sf	8,229 sf
Total Floor Area:	166,620 sf	1,296,547 sf*
Proposed Building Height:	Townhouse Condominiums: Max. 39'-10" Affordable Apartment Building A: Max. 84'-0" Market Rate Apartment Building B & C: Max. 83'-0"	
Number of Stories:	Townhouse Condominiums: 3 Stories Affordable Apartment Building A: 7 Stories Market Rate Apartment Building B & C: 7 Stories	
	Existing	Proposed
Number of proposed vs existing residential units	0 units	847 units
Proposed Number of Residential Units (by bedroom count)	0 units	See Sheets A0.1.1 - A0.1.2
Proposed Number of BMR Units (by affordability and bedroom count)	0 units	186 units (See Sheet A0.1.2)
Existing Interior Floor Area to be Remodeled:	0 sf	0 sf
Total Floor Area for Parking Requirements: ³	N/A	339,754 sf
Total Covered Parking Stalls:	0 stalls	978 stalls
Total Uncovered Parking Stalls:	679 stalls	See Sheet C5 - Site Plan
Total area of new and rehabilitated landscape area (sq. ft.):	N/A	239,936 sf
Cubic Yards of Soil Disturbance:	N/A	45,000CY

1. See Zoning Code 27.04.200 (a) (1) for full Floor Area definition.
2. See Zoning Code 27.04.200 (b) (2) for full list of Floor Area exclusions.
3. See Zoning Code 27.04.200 (d) for the full list of Parking Floor Area exclusions.
* The Total Floor Area exempts floor area exclusions from the calculations.

FOR-SALE BUILDING TYPE SUMMARY				
Typology	Building Type	# Buildings	DU/Building	# Total DU
3-Story Townhouse Condominium	2-Plex	1	2 DU	2 DU
	6-Plex	3	6 DU	18 DU
	7-Plex A	7	7 DU	49 DU
	7-Plex B	10	7 DU	70 DU
TOTAL		21		139 DU

2-PLEX UNIT SUMMARY									
Unit Name	Description	Garage	Approx. Net Conditioned Area	Total DU	%	Total Net Conditioned Area	Private Open Space (Net Unconditioned Area)		
							Porch	Deck	Total
Plan 1 - Alt	3bd/3ba	tandem	1,413 SF	1 DU	50%	1,413 SF	0 SF	61 SF	61 SF
Plan 2 - End	3bd/3.5ba	side x side	1,854 SF	1 DU	50%	1,854 SF	0 SF	69 SF	69 SF
Total				2 DU	100%	3,267 SF			130 SF
Average Unit Size:			1,630 SF						
TOTAL PROJECT (1 BUILDINGS)									
Total				2 DU		3,267 SF			130 SF

6-PLEX UNIT SUMMARY									
Unit Name	Description	Garage	Approx. Net Conditioned Area	Total DU	%	Total Net Conditioned Area	Private Open Space (Net Unconditioned Area)		
							Porch	Deck	Total
Plan 1	3bd/3ba	tandem	1,395 SF	2 DU	33%	2,790 SF	0 SF	61 SF	122 SF
Plan 2	3bd/3.5ba	side x side	1,839 SF	2 DU	33%	3,678 SF	0 SF	69 SF	138 SF
Plan 3	3bd/3.5ba	side x side	1,762 SF	1 DU	17%	1,762 SF	0 SF	75 SF	75 SF
Plan 4	4bd/3.5ba	side x side	2,194 SF	1 DU	17%	2,194 SF	0 SF	118 SF	118 SF
Total				6 DU	100%	10,424 SF			453 SF
Average Unit Size:			1,735 SF						
TOTAL PROJECT (3 BUILDINGS)									
Total				18 DU		31,272 SF			1,359 SF

7-PLEX A UNIT SUMMARY									
Unit Name	Description	Garage	Approx. Net Conditioned Area	Total DU	%	Total Net Conditioned Area	Private Open Space (Net Unconditioned Area)		
							Porch	Deck	Total
Plan 1	3bd/3ba	tandem	1,395 SF	2 DU	29%	2,790 SF	0 SF	61 SF	122 SF
Plan 2	3bd/3.5ba	side x side	1,839 SF	2 DU	29%	3,678 SF	0 SF	69 SF	138 SF
Plan 3	3bd/3.5ba	side x side	1,762 SF	1 DU	14%	1,762 SF	0 SF	75 SF	75 SF
Plan 4	4bd/3.5ba	side x side	2,194 SF	1 DU	14%	2,194 SF	0 SF	118 SF	118 SF
Plan 5	4bd/3.5ba	side x side	2,264 SF	1 DU	14%	2,264 SF	0 SF	82 SF	82 SF
Total				7 DU	100%	12,688 SF			535 SF
Average Unit Size:			1,810 SF						
TOTAL PROJECT (7 BUILDINGS)									
Total				49 DU		88,816 SF			3,745 SF

7-PLEX B UNIT SUMMARY									
Unit Name	Description	Garage	Approx. Net Conditioned Area	Total DU	%	Total Net Conditioned Area	Private Open Space (Net Unconditioned Area)		
							Porch	Deck	Total
Plan 1 - Alt	3bd/3ba	tandem	1,413 SF	2 DU	29%	2,826 SF	0 SF	61 SF	122 SF
Plan 2	3bd/3.5ba	side x side	1,839 SF	2 DU	29%	3,678 SF	0 SF	69 SF	138 SF
Plan 5	4bd/3.5ba	side x side	2,264 SF	1 DU	14%	2,264 SF	0 SF	82 SF	82 SF
Plan 6	3bd/3.5ba	single	1,491 SF	1 DU	14%	1,491 SF	0 SF	0 SF	0 SF
Plan 7	3bd/2.5ba	side x side	1,539 SF	1 DU	14%	1,539 SF	0 SF	120 SF	120 SF
Total				7 DU	100%	11,798 SF			462 SF
Average Unit Size:			1,685 SF						
TOTAL PROJECT (10 BUILDINGS)									
Total				70 DU		117,980 SF			4,620 SF

PROJECT TOTAL UNIT SUMMARY (ALL BUILDINGS)									
Unit Name	Description	Garage	Approx. Net Conditioned Area	Total DU	%	Total Net Conditioned Area	Private Open Space (Net Unconditioned Area)		
							Porch	Deck	Total
Plan 1	3bd/3ba	tandem	1,395 SF	20 DU	14.4%	27,900 SF	0 SF	61 SF	1,220 SF
Plan 1 - Alt	3bd/3ba	tandem	1,413 SF	21 DU	15.1%	29,673 SF	0 SF	61 SF	1,281 SF
Plan 2	3bd/3.5ba	side x side	1,839 SF	40 DU	28.8%	73,560 SF	0 SF	69 SF	2,760 SF
Plan 2 - End	3bd/3.5ba	side x side	1,854 SF	1 DU	0.7%	1,854 SF	0 SF	69 SF	69 SF
Plan 3	3bd/3.5ba	side x side	1,762 SF	10 DU	7.2%	17,620 SF	0 SF	75 SF	750 SF
Plan 4	4bd/3.5ba	side x side	2,194 SF	10 DU	7.2%	21,940 SF	0 SF	118 SF	1,180 SF
Plan 5	4bd/3.5ba	side x side	2,264 SF	17 DU	12.2%	38,488 SF	0 SF	82 SF	1,394 SF
Plan 6	3bd/3.5ba	single	1,491 SF	10 DU	7.2%	14,910 SF	0 SF	0 SF	0 SF
Plan 7	3bd/2.5ba	side x side	1,539 SF	10 DU	7.2%	15,390 SF	0 SF	120 SF	1,200 SF
Total				139 DU	100.0%	241,335 SF	9,854 SF		
Average Unit Size:			1,736 SF						

**Net Conditioned Area is measured from inside face of stud of exterior wall to inside face of stud of party walls. Net Conditioned Area includes interior chases and interior furr outs. The wall between the unit and attached private garage is counted as conditioned space. The void of the stair at the top floor is not counted but, any portion of stair that overlaps the garage is added/counted at the 3rd floor.*

**Net Unconditioned Area is measured from inside face of stud, party wall or exterior wall at qaraqe. Exterior decks and porches are counted from exterior face of stud to exterior face of stud or interior side of quardrail.*

PARKING SUMMARY			
Unit Name	Spaces	Total DU	Provided
Plan 1	2 spaces	20 DU	40 spaces
Plan 1 - Alt	2 spaces	21 DU	42 spaces
Plan 2	2 spaces	40 DU	80 spaces
Plan 2 - End	2 spaces	1 DU	2 spaces
Plan 3	2 spaces	10 DU	20 spaces
Plan 4	2 spaces	10 DU	20 spaces
Plan 5	2 spaces	17 DU	34 spaces
Plan 6	1 spaces	10 DU	10 spaces
Plan 7	2 spaces	10 DU	20 spaces
Private garage stalls		139 DU	268 spaces
Ratio			1.93 stalls/du

BUILDING A - AFFORDABLE PODIUM (5-Stories Type III Modular Residential over 2-Stories Type I Garage)														
UNIT MIX														
Residential				Unit Counts by Level					Total Unit Count	Project Totals				
Unit Type	BD	BA	Net Rentable Area	Level 3	Level 4	Level 5	Level 6	Level 7		Total NRSF	Average Area by Type	Total Units by Type	%	
S1	0	1	431	1	1	1	1	1	5	2,155	431	5	2.7%	
A1	1	1	459	10	12	12	12	12	58	26,622	506	83	44.6%	
A2	1	1	609	4	4	4	4	4	20	12,180				
A3	1	1	640	1	1	1	1	1	5	3,200				
B1	2	1	833	7	7	7	7	5	33	27,489	831	48	25.8%	
B3	2	1	825	3	3	3	3	3	15	12,375				
C1	3	2	1,115	10	10	10	10	10	50	55,750	1,115	50	26.9%	
				36	38	38	38	36	186	139,771	751	186	100%	

GROSS FLOOR AREA SUMMARY					
	Residential	Amenities	Vertical Core	Garage	Total
Level 1	0	11,808	0	37,053	48,861
Level 2	0	10,472	386	38,389	49,246
Level 3	37,693	0	386	0	38,079
Level 4	37,693	0	386	0	38,079
Level 5	37,693	0	386	0	38,079
Level 6	37,693	0	386	0	38,079
Level 7	35,744	0	386	0	36,130
	186,516	22,280	2,313	75,442	286,551

VEHICLE PARKING SUMMARY			
	RESIDENT	TOTAL PARKING	PARKING RATIO
Level 1	90	90	
Level 2	98	98	
TOTAL PARKING	188	188	1.01

Common O.S.	SF
Courtyard	10,826

BUILDING B & BUILDING C - PODIUM (5-Stories Type III Residential over 2-Stories Type I Garage + Type I Residential)																
UNIT MIX																
Residential				Unit Counts by Level							Total Unit Count	Project Totals				
Unit Type	Bedrooms	Bathrooms	Net Rentable Area	Level 1	Level 2	Level 3	Level 4	Level 5	Level 6	Level 7		Total NRSF	Average Area by Type	Total Units by Type	%	Type
P0-1	1	1	430	0	1	11	12	12	12	12	60	25,800	430	60	23%	Studio
P1-0	1	1	730	0	0	25	27	27	27	27	133	97,090	728	138	53%	1 Bed
P1-1	1	1	670	0	0	1	1	1	1	1	5	3,350				
P2-0	2	1	814	0	0	0	0	0	0	0	0	0				
P2-1	2	1	820	0	0	0	0	0	0	0	0	0	1,085	53	20%	2 Bed
P2-2	2	2	1085	0	4	10	10	10	10	9	53	57505				
P3-0	3	2	1150	0	0	2	2	2	2	2	10	11,500	1,150	10	4%	3 Bed
				0	5	49	52	52	52	51	261	195,245	748	261	100%	

GROSS FLOOR AREA SUMMARY					
	Residential	Amenity	Vertical Core	Garage	Total
Level 1	0	8,860	0	49,470	58,330
Level 2	5,843	3,124	493	48,977	58,437
Level 3	44,686	0	493	0	45,179
Level 4	44,686	0	493	0	45,179
Level 5	44,686	0	493	0	45,179
Level 6	44,686	0	493	0	45,179
Level 7	43,619	0	493	0	44,112
	228,206	11,984	2,958	98,447	341,594

VEHICLE PARKING SUMMARY					
	ASSIGNED	UNASSIGNED	MECHANIZED PARKING	TOTAL PARKING	PARKING
LEVEL 1	79	34	30	143	
LEVEL 2	118	0	0	118	
PARKING PROVIDED	197	34	30	261	1.00

*Mechanized parking in garage for residential use.

Common O.S.	SF
Courtyard	14,385



Architecture + Planning
The Leamington Building
1814 Franklin Street
Suite 400
Oakland, CA 94612
510.272.2910
ktgy.com



PASSAGE
SAN MATEO, CA # 2024-0397

PLANNING APPLICATION - SUBMITTAL #1
AUGUST 1, 2025

PROJECT DATA
BUILDING A, B & C

A0.1.2

















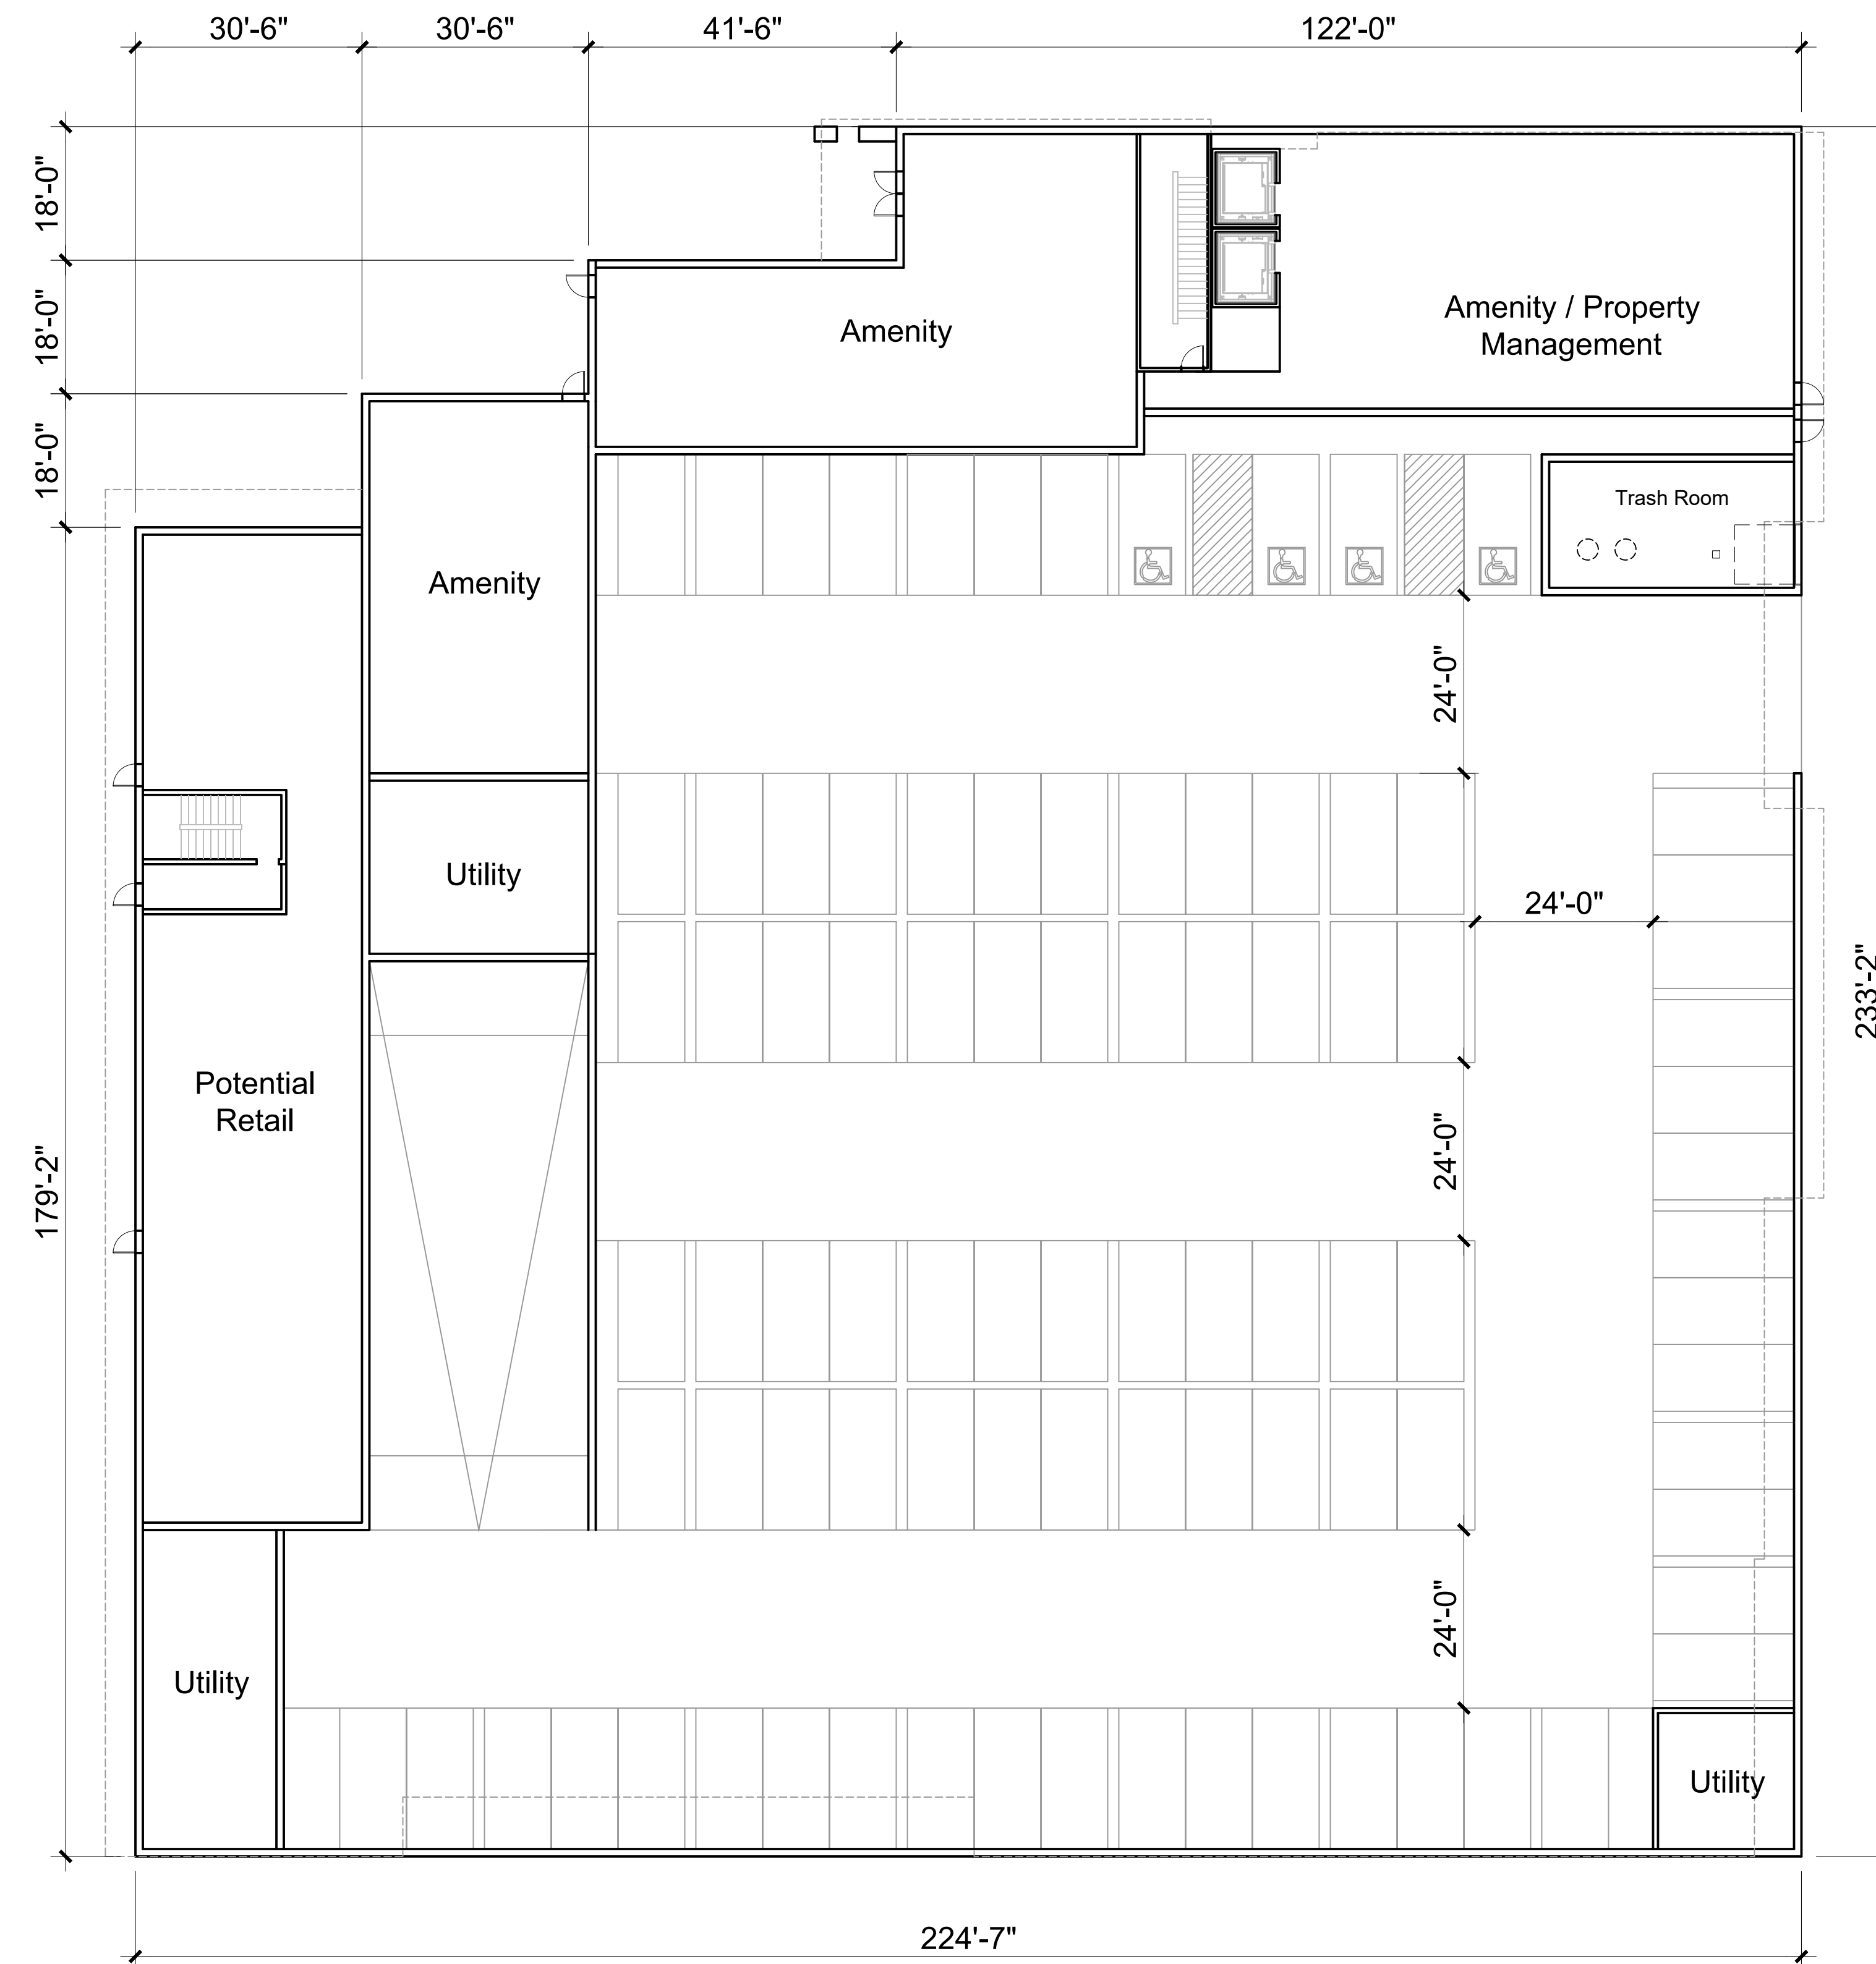





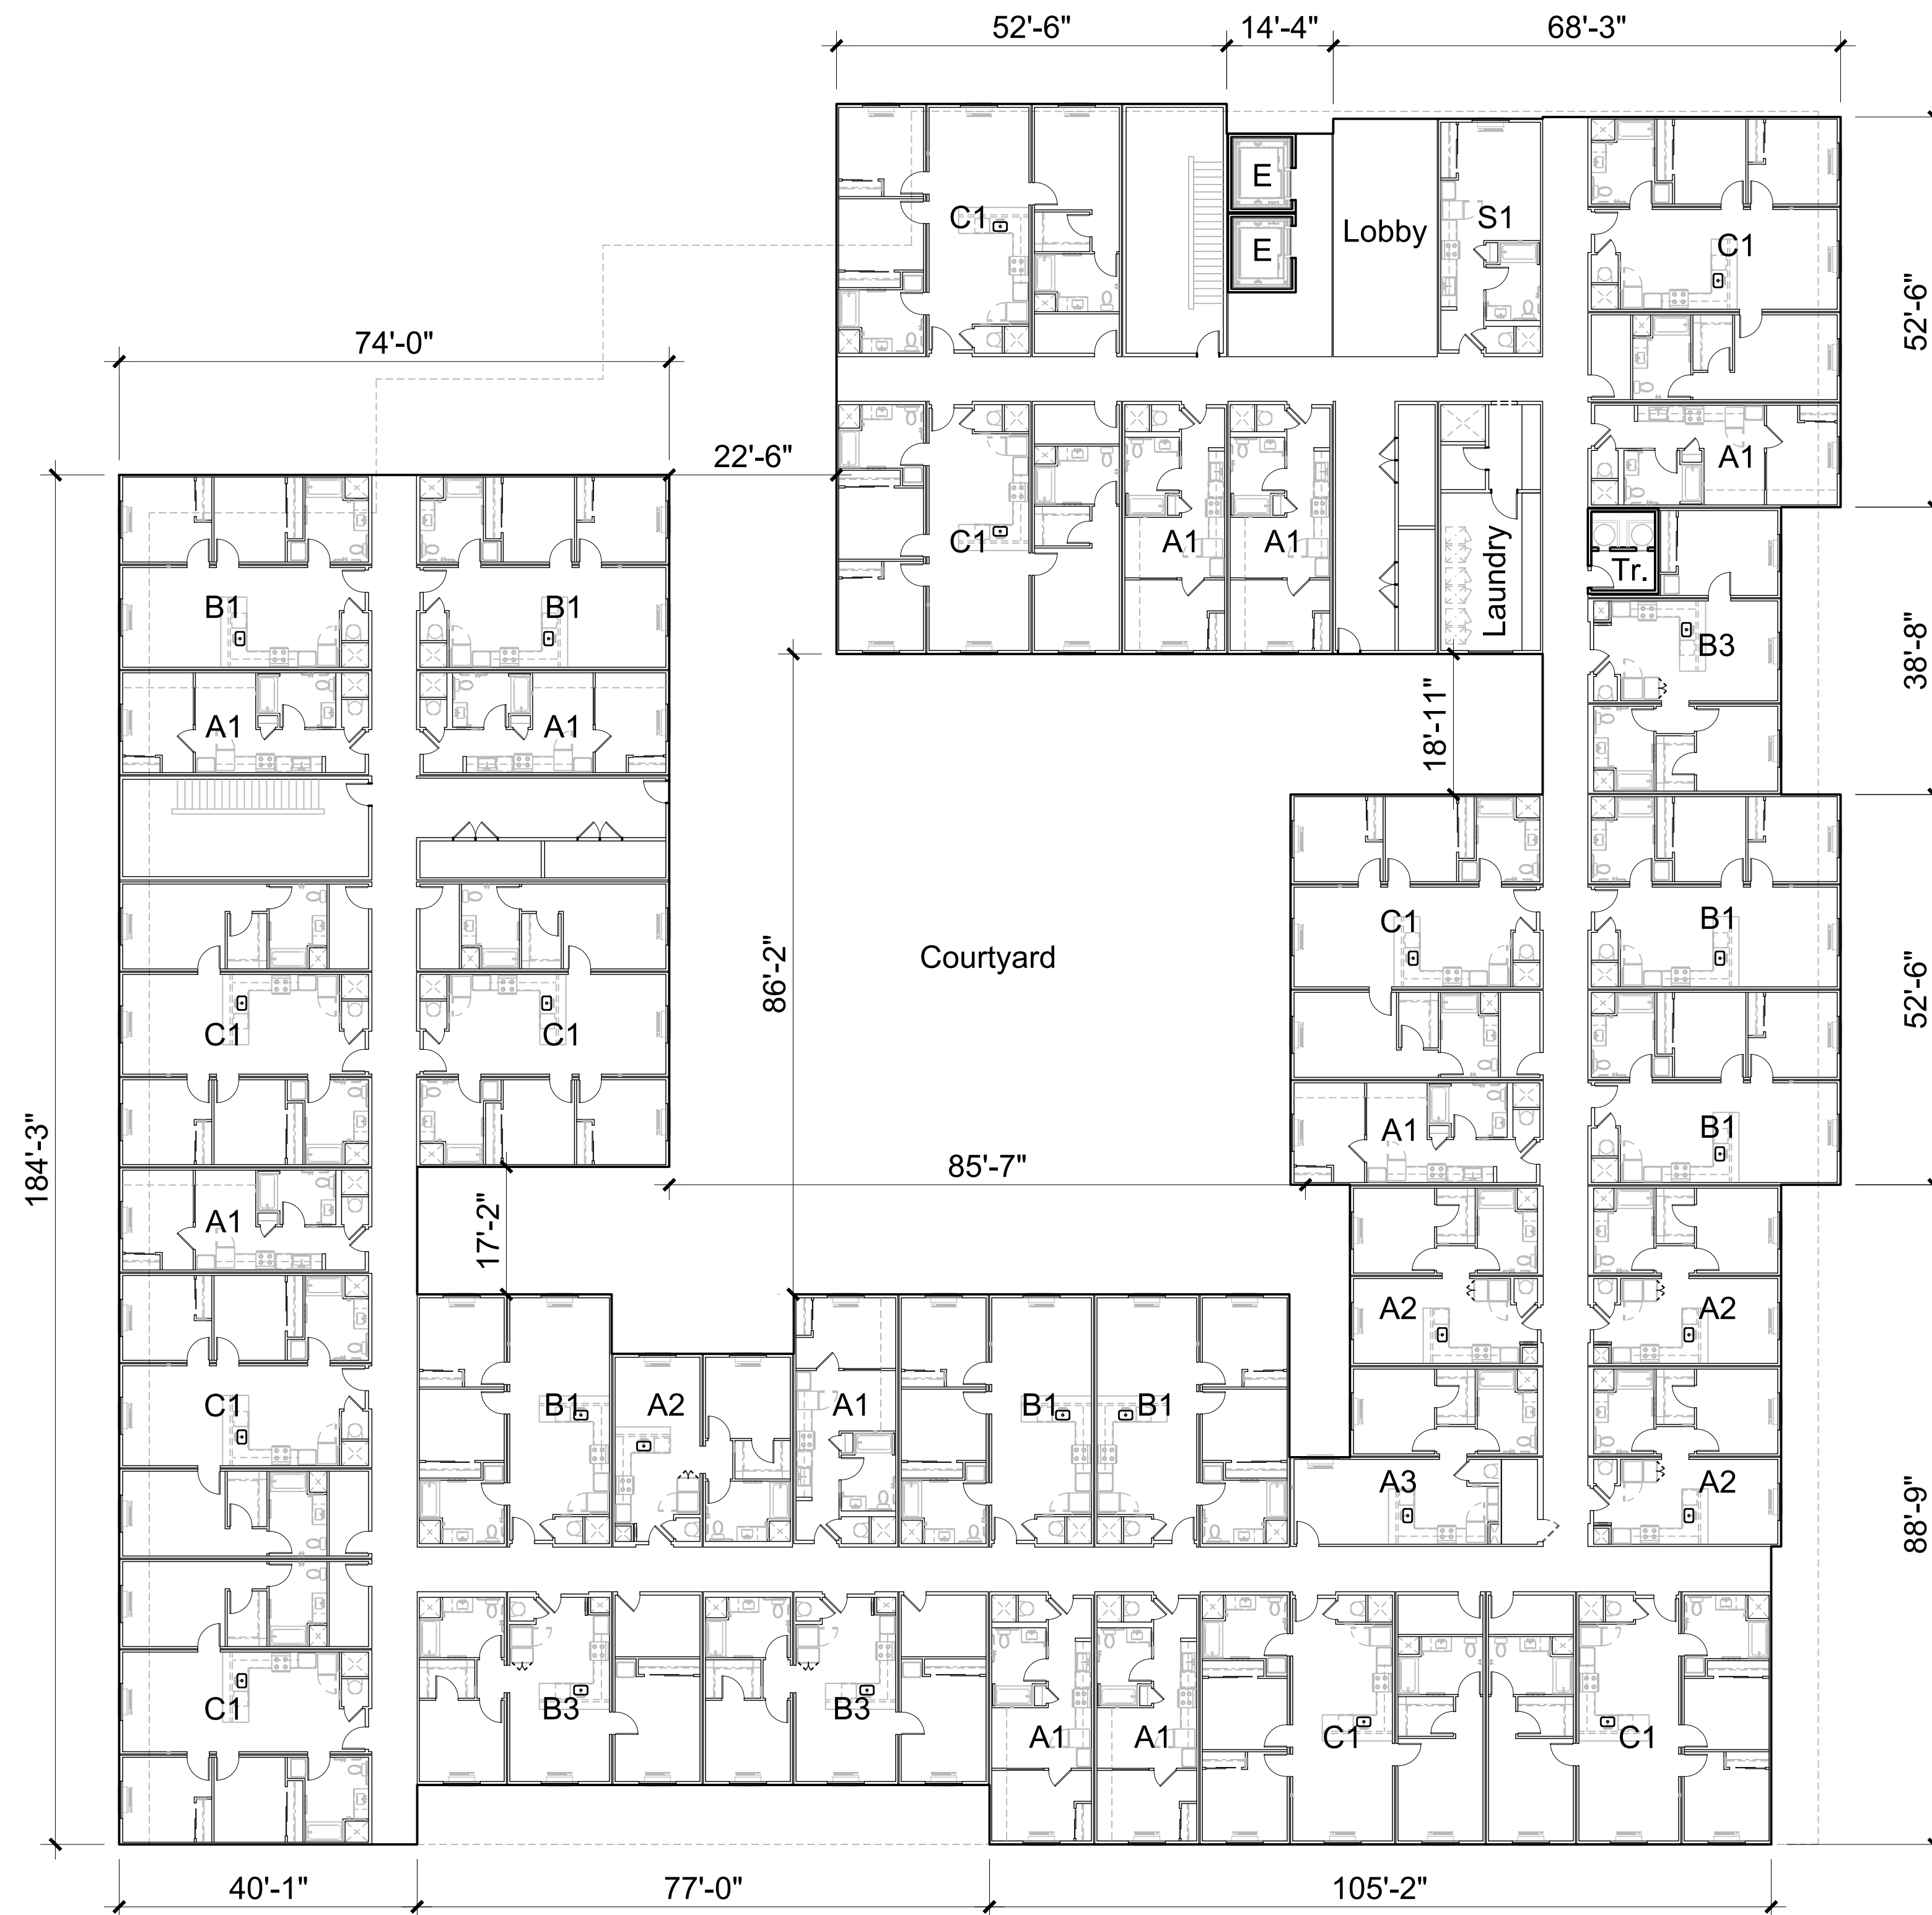

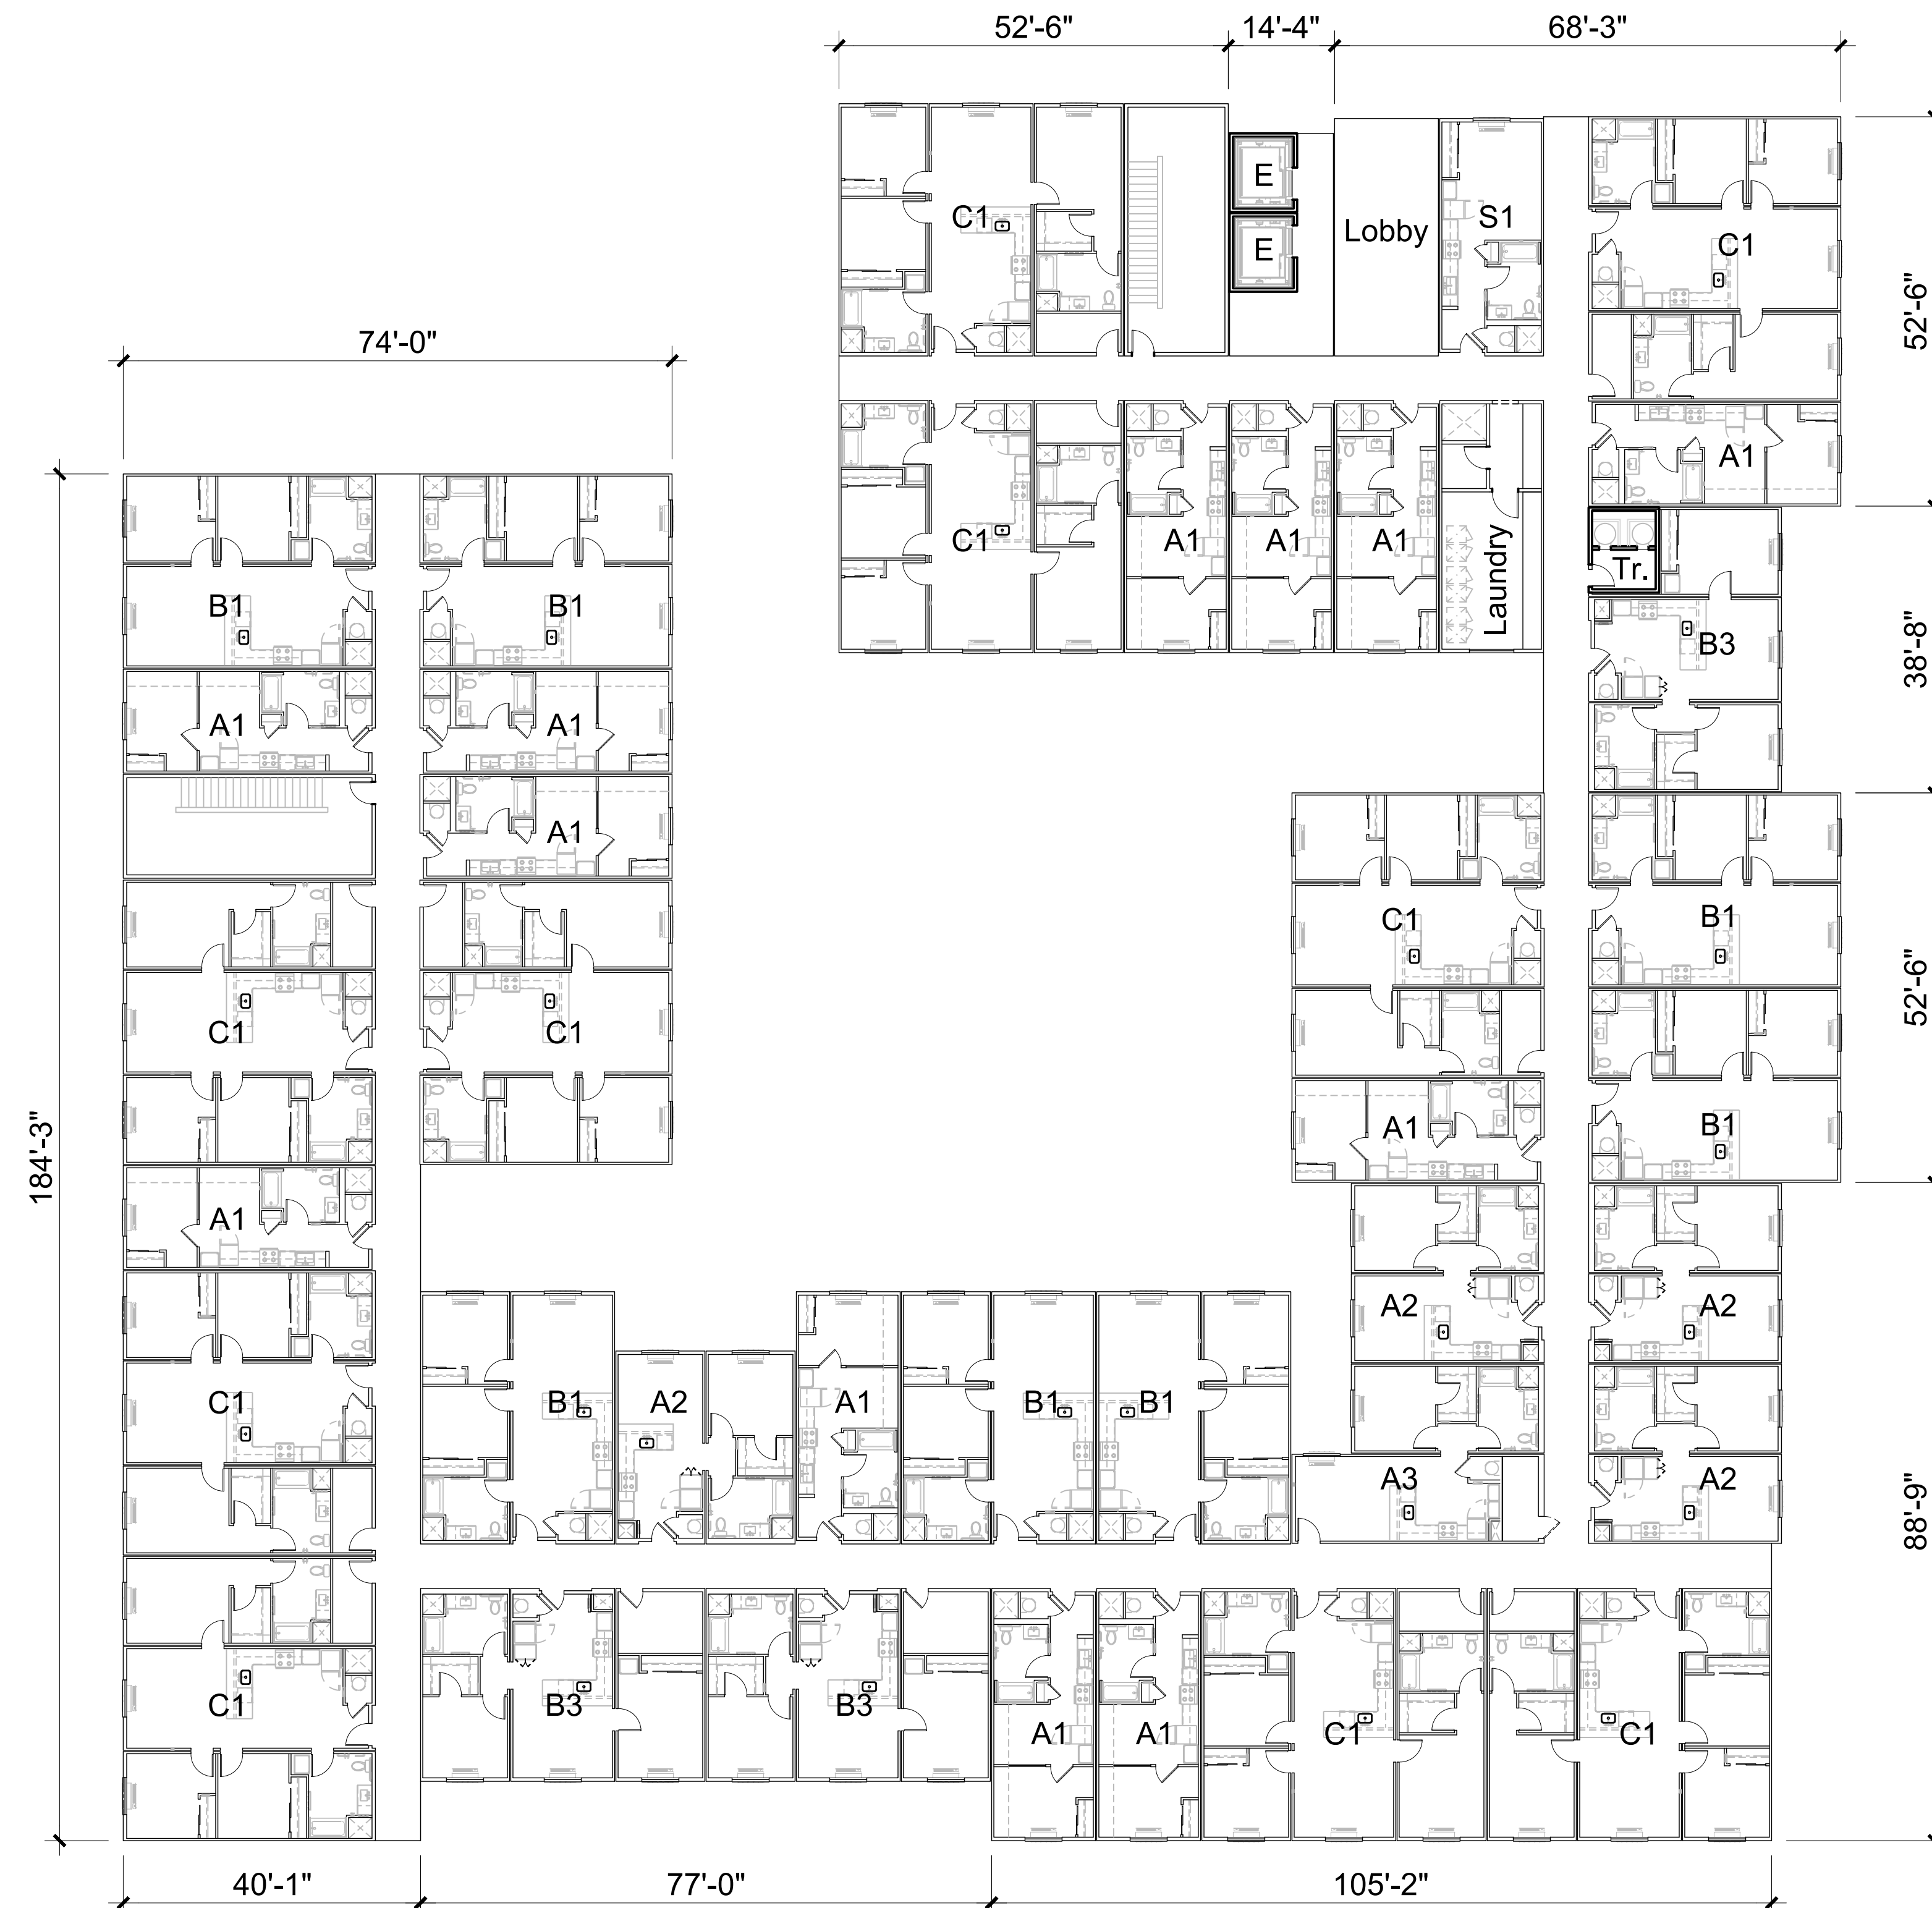


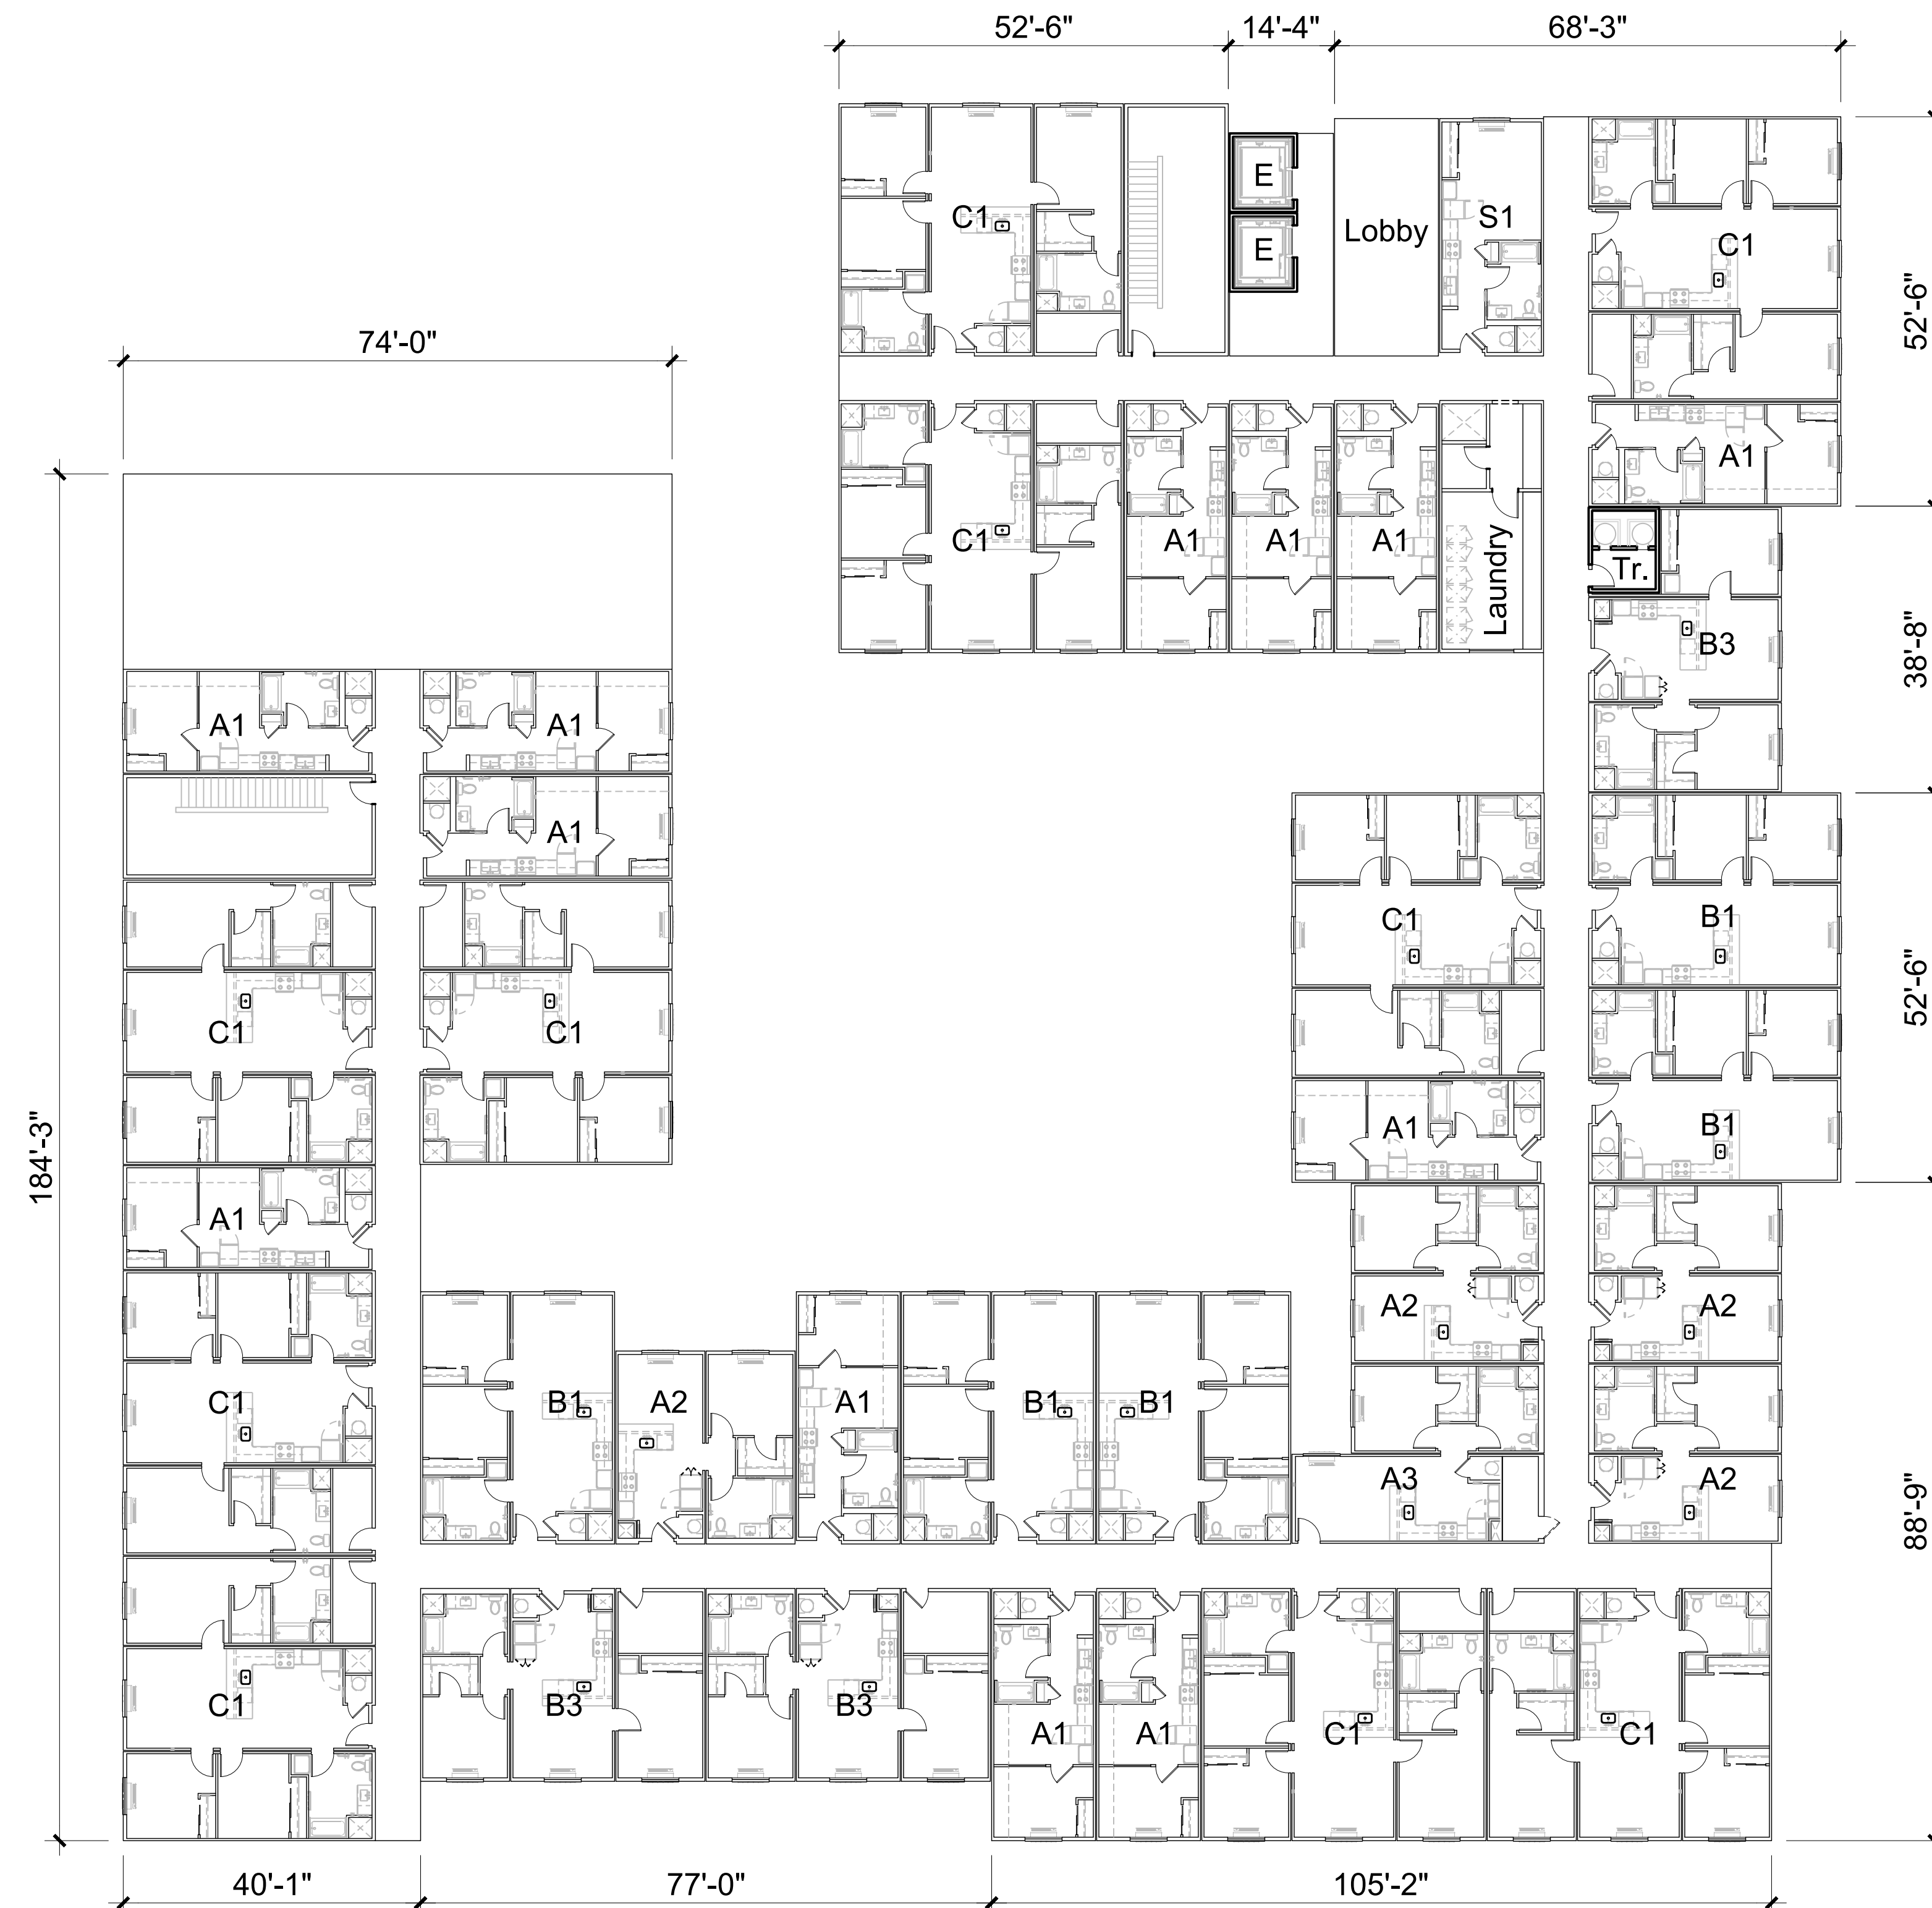

 

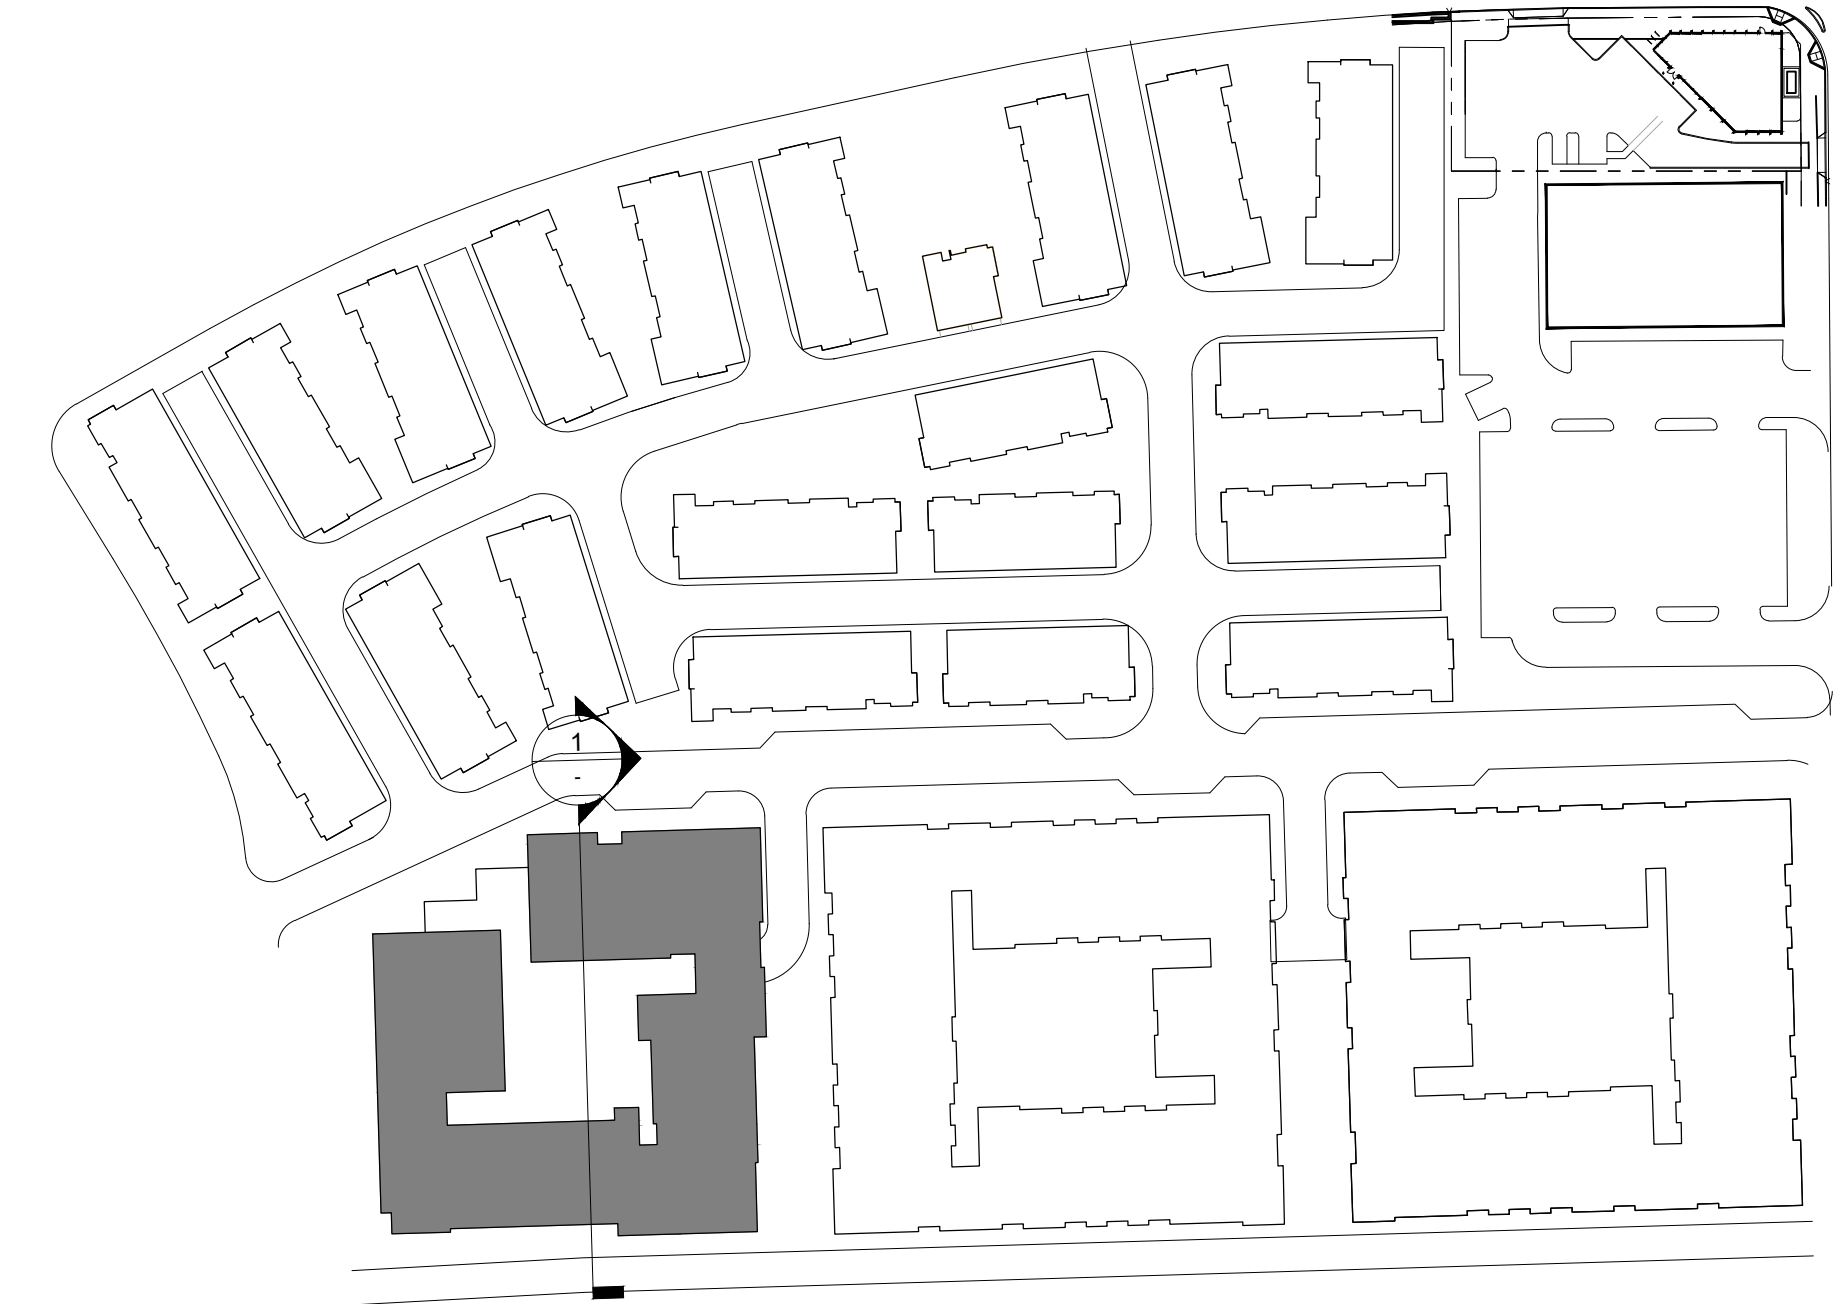

Key Plan (NTS)

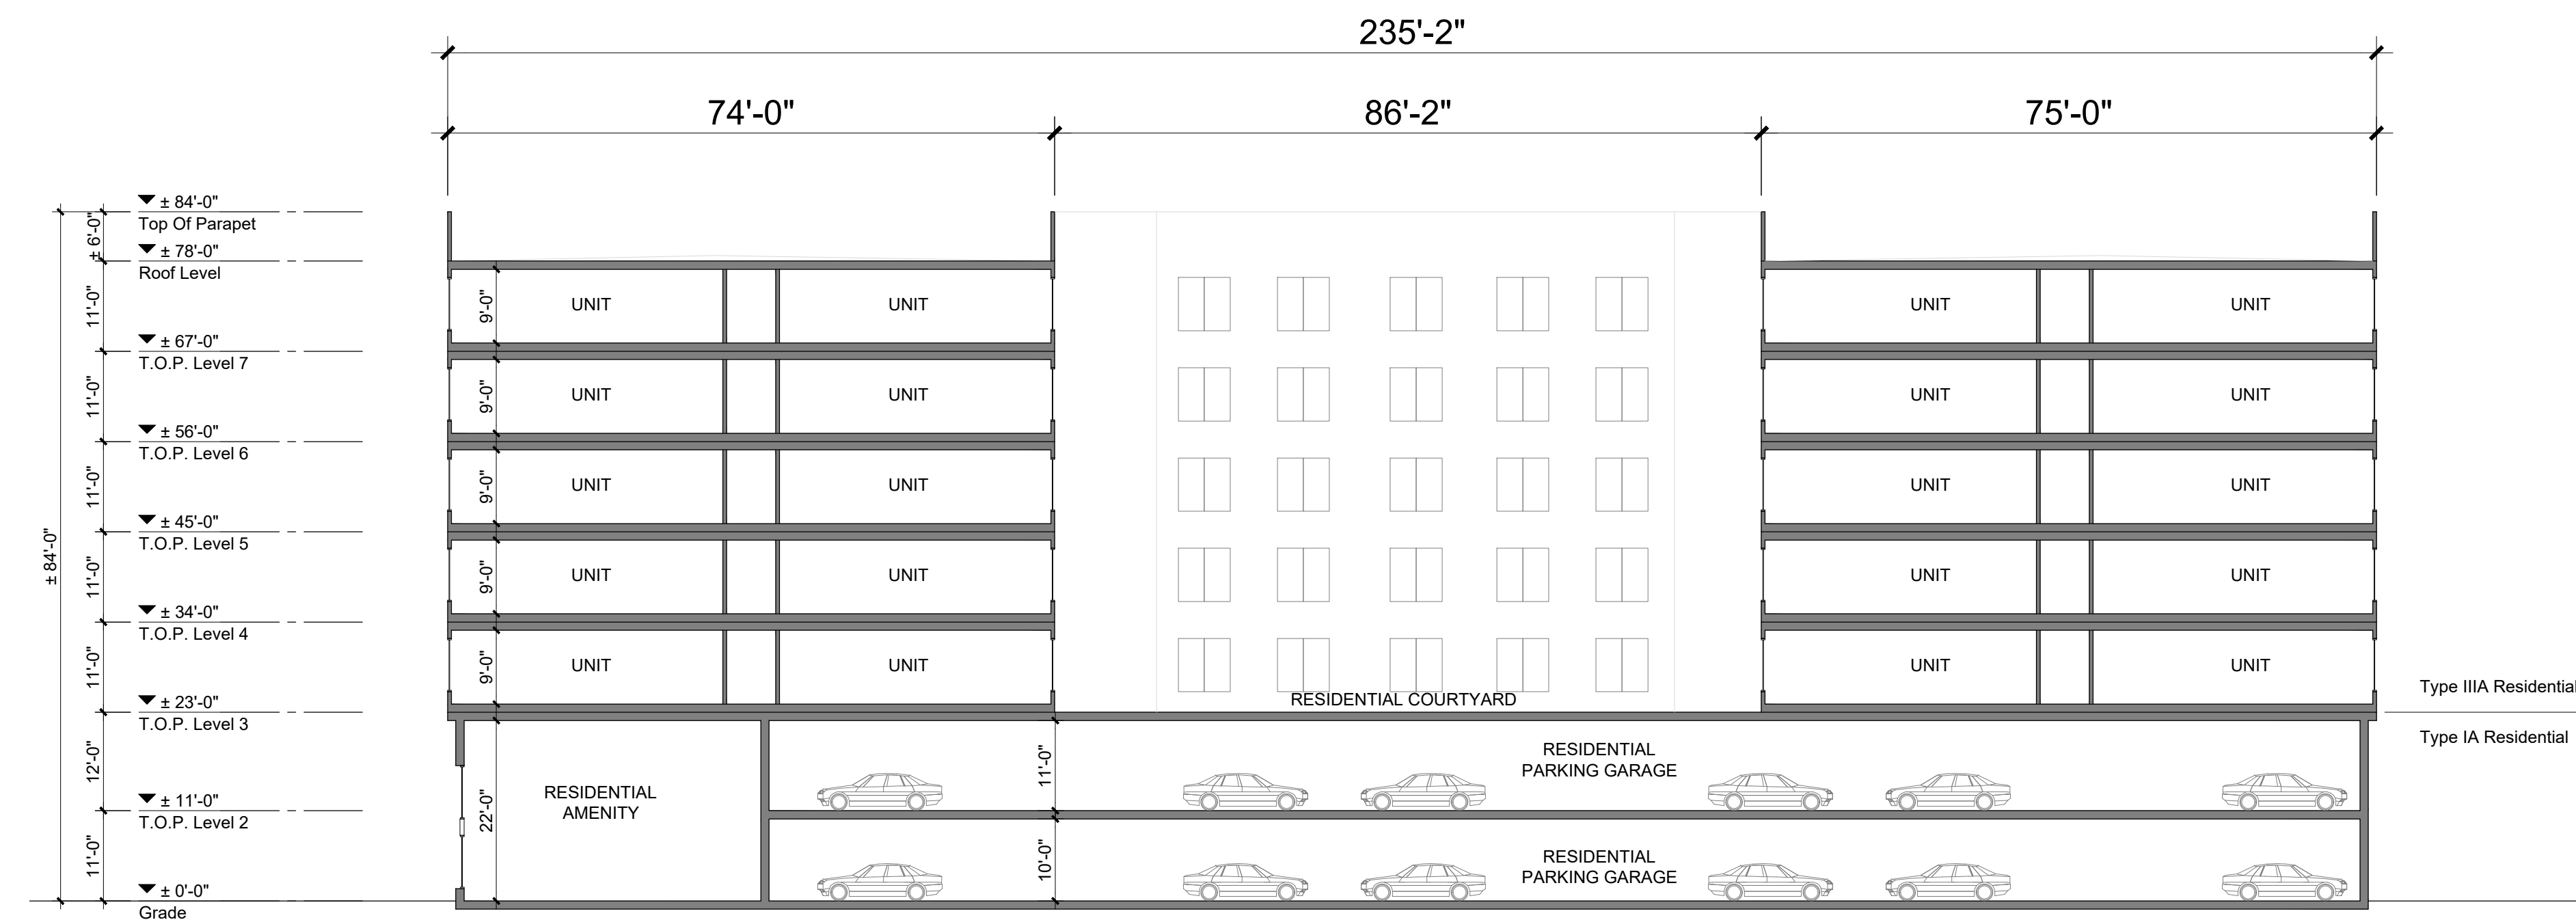


1. Building A Cross-Section



1. North Elevation



2. East Elevation

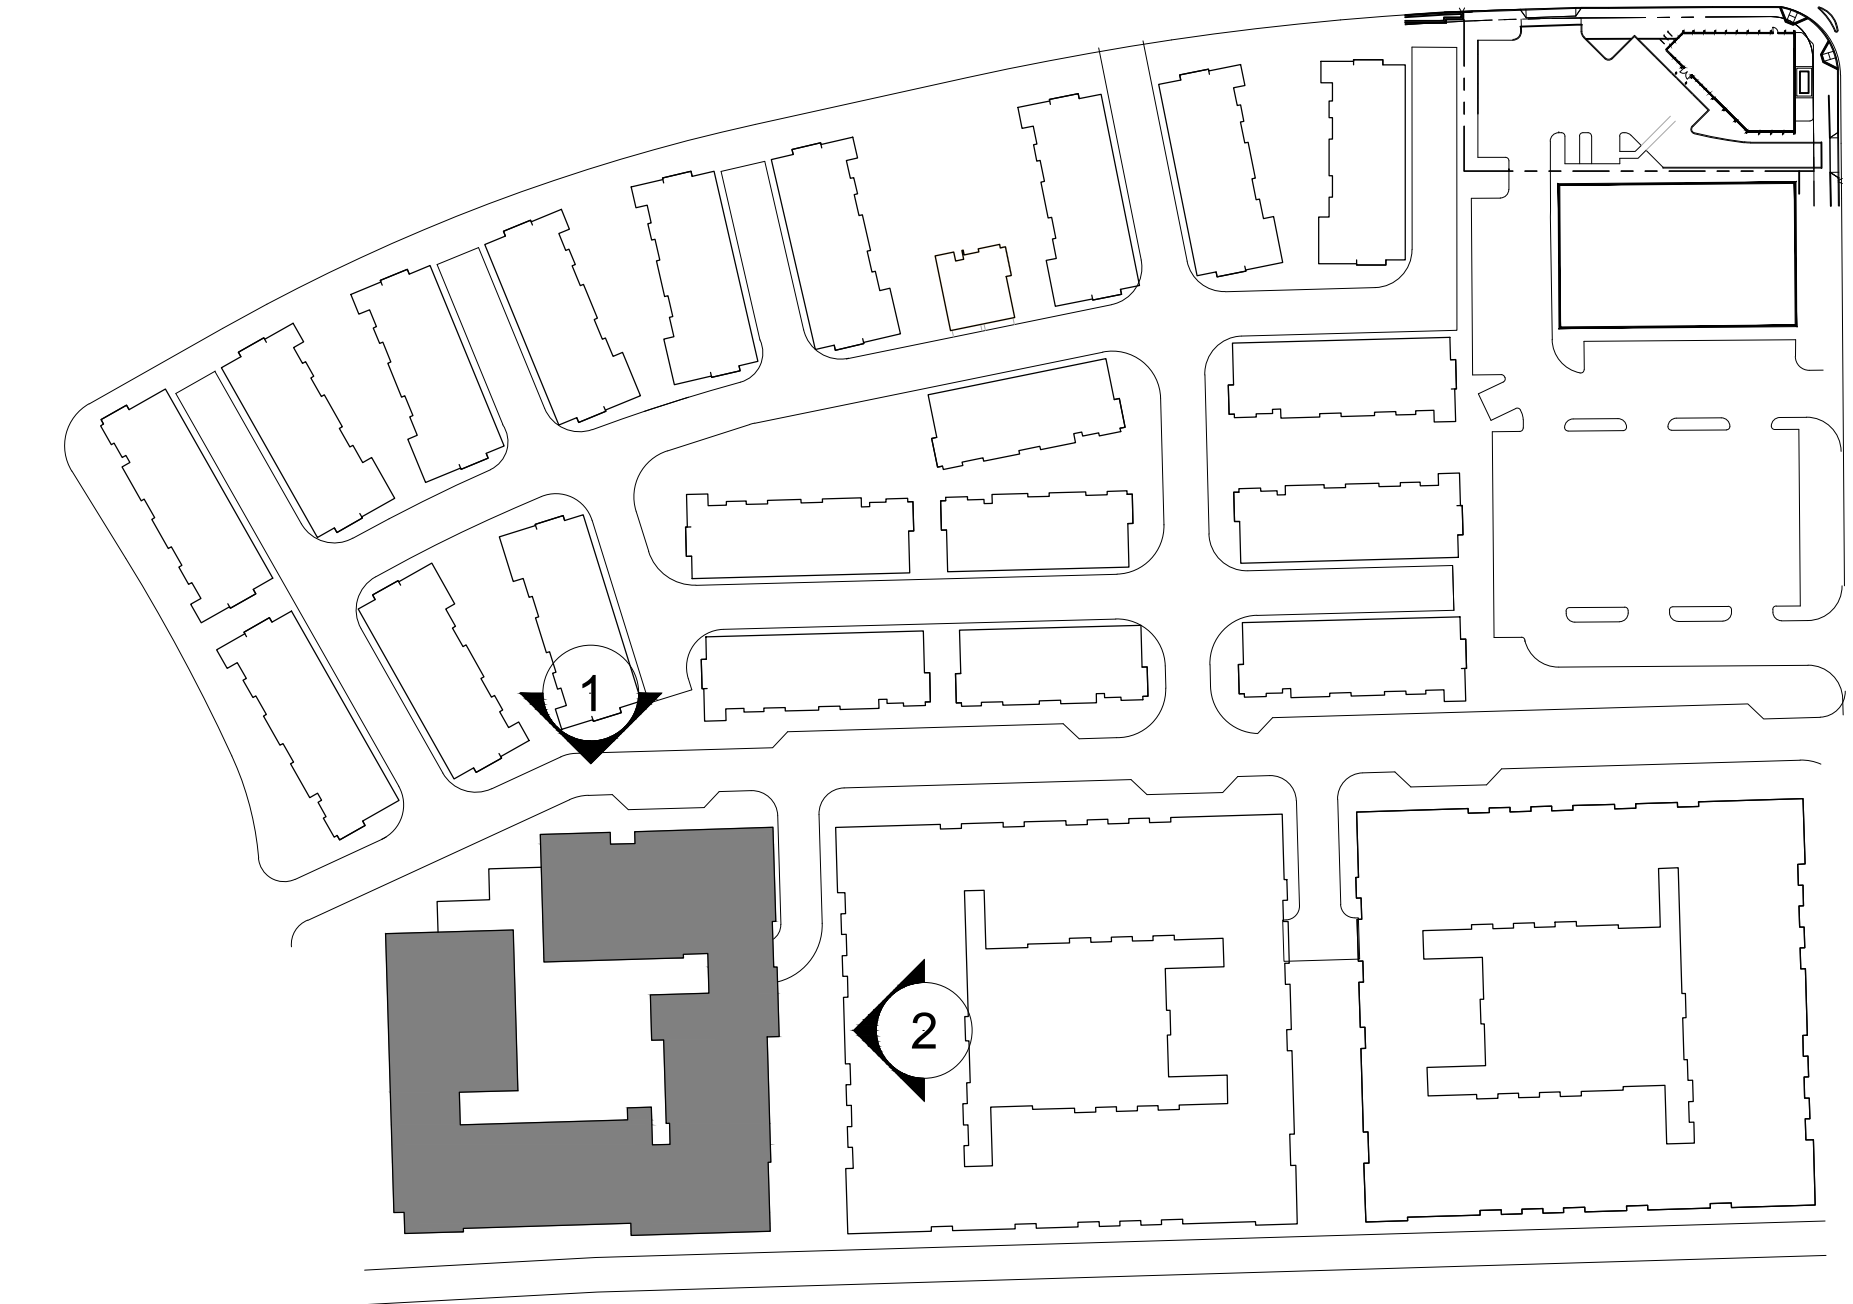


Key Plan (NTS)

COLOR & MATERIAL LEGEND*:

- S1 Stucco 1 - White
- S2 Stucco 2 - Navy Blue
- S3 Stucco 3 - Dark Brown
- S4 Stucco 4 - Light Brown
- S5 Stucco 5 - Gray
- W1 Vinyl Window - Dark Bronze
- W2 Storefront - Dark Bronze
- A1 Metal Awning - Dark Bronze
- M1 Metal Railing - Dark Bronze
- M2 Metal Vertical Fin - Tan
- B1 Masonry Block - Brown
- P1 Composite Panel - Honey

Notes:


*Materials as defined, or similar.

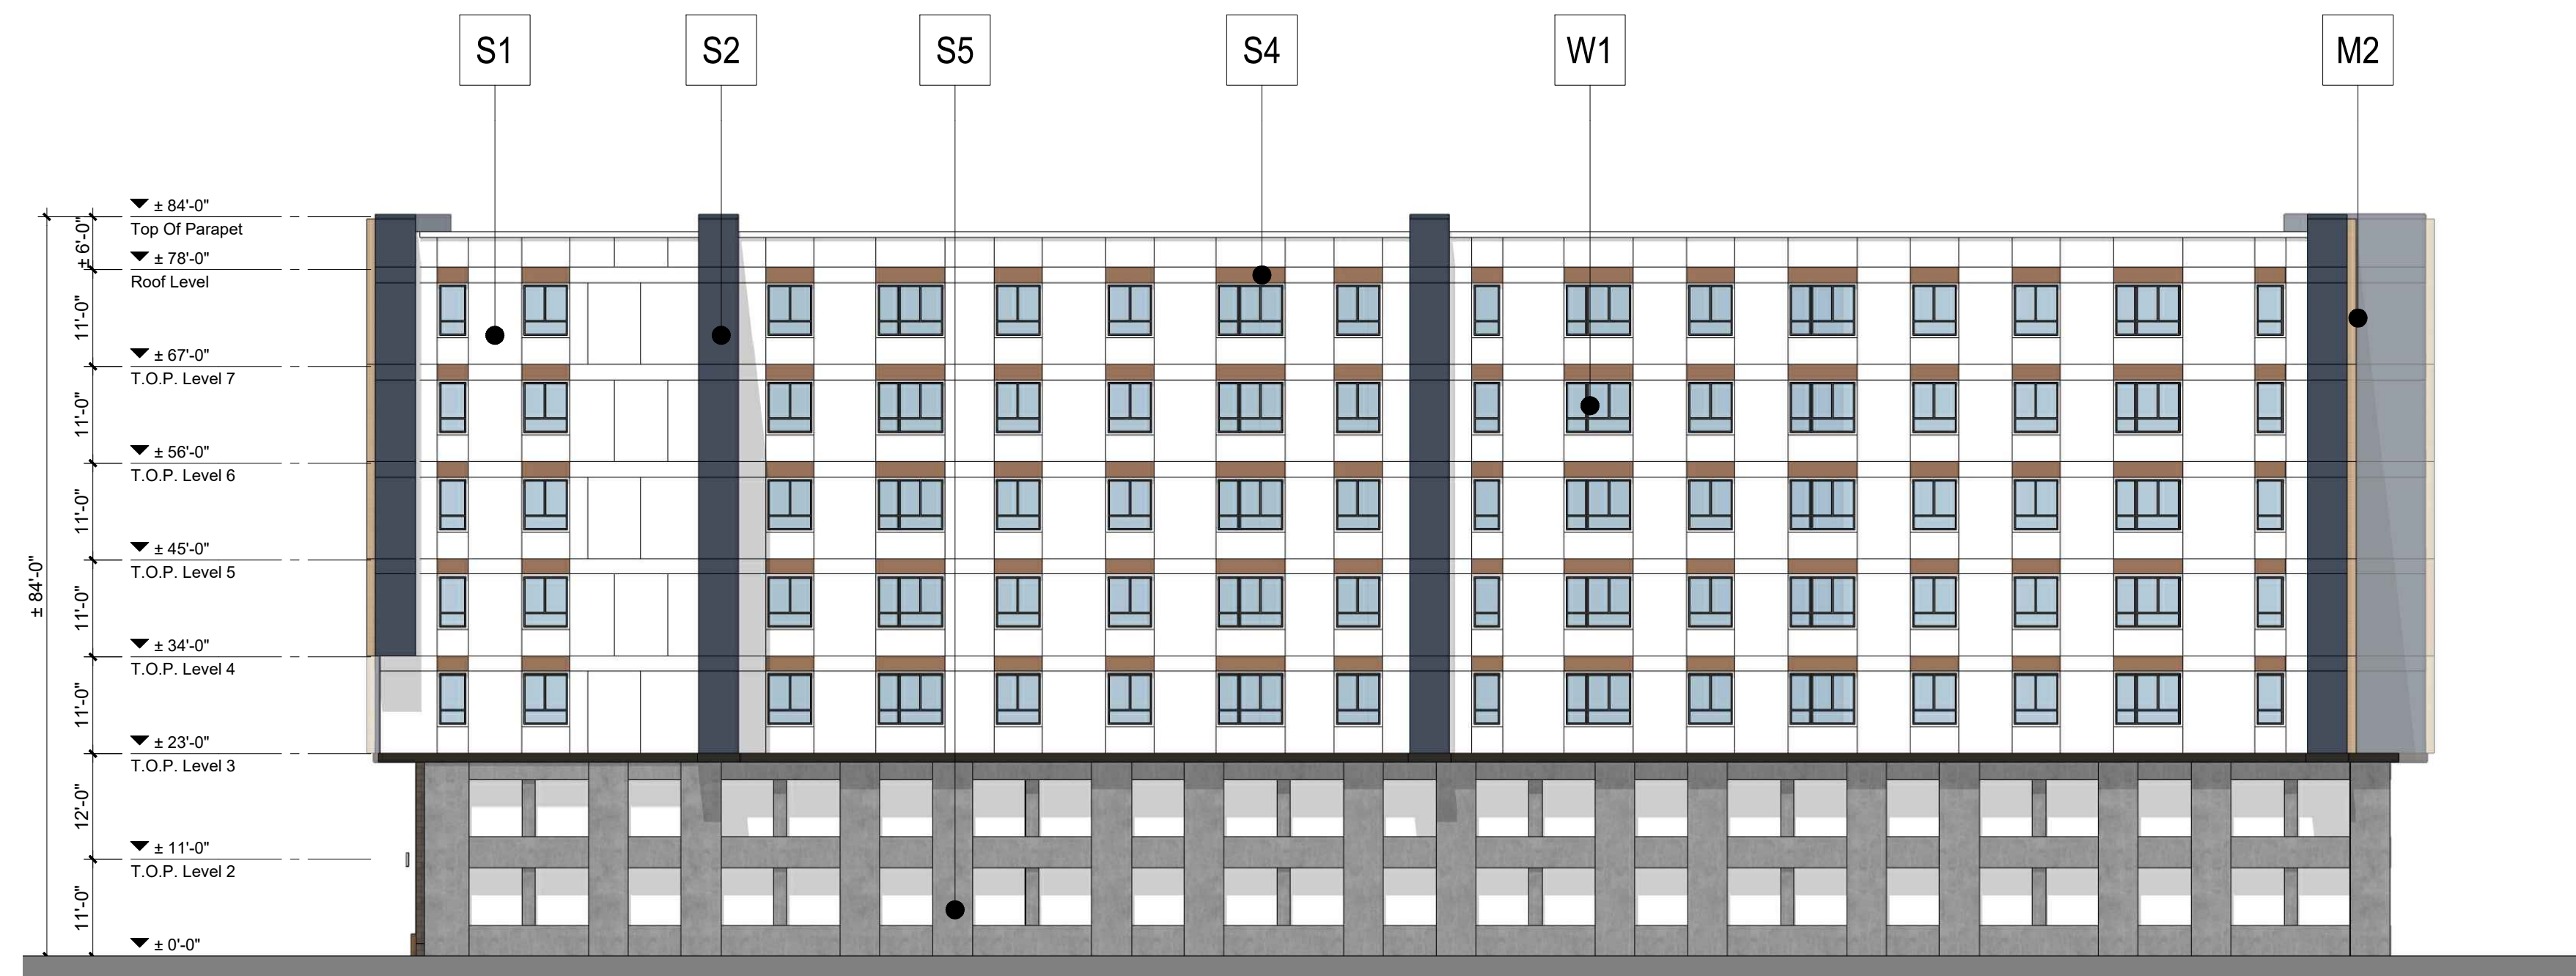

1. South Elevation



2. West Elevation

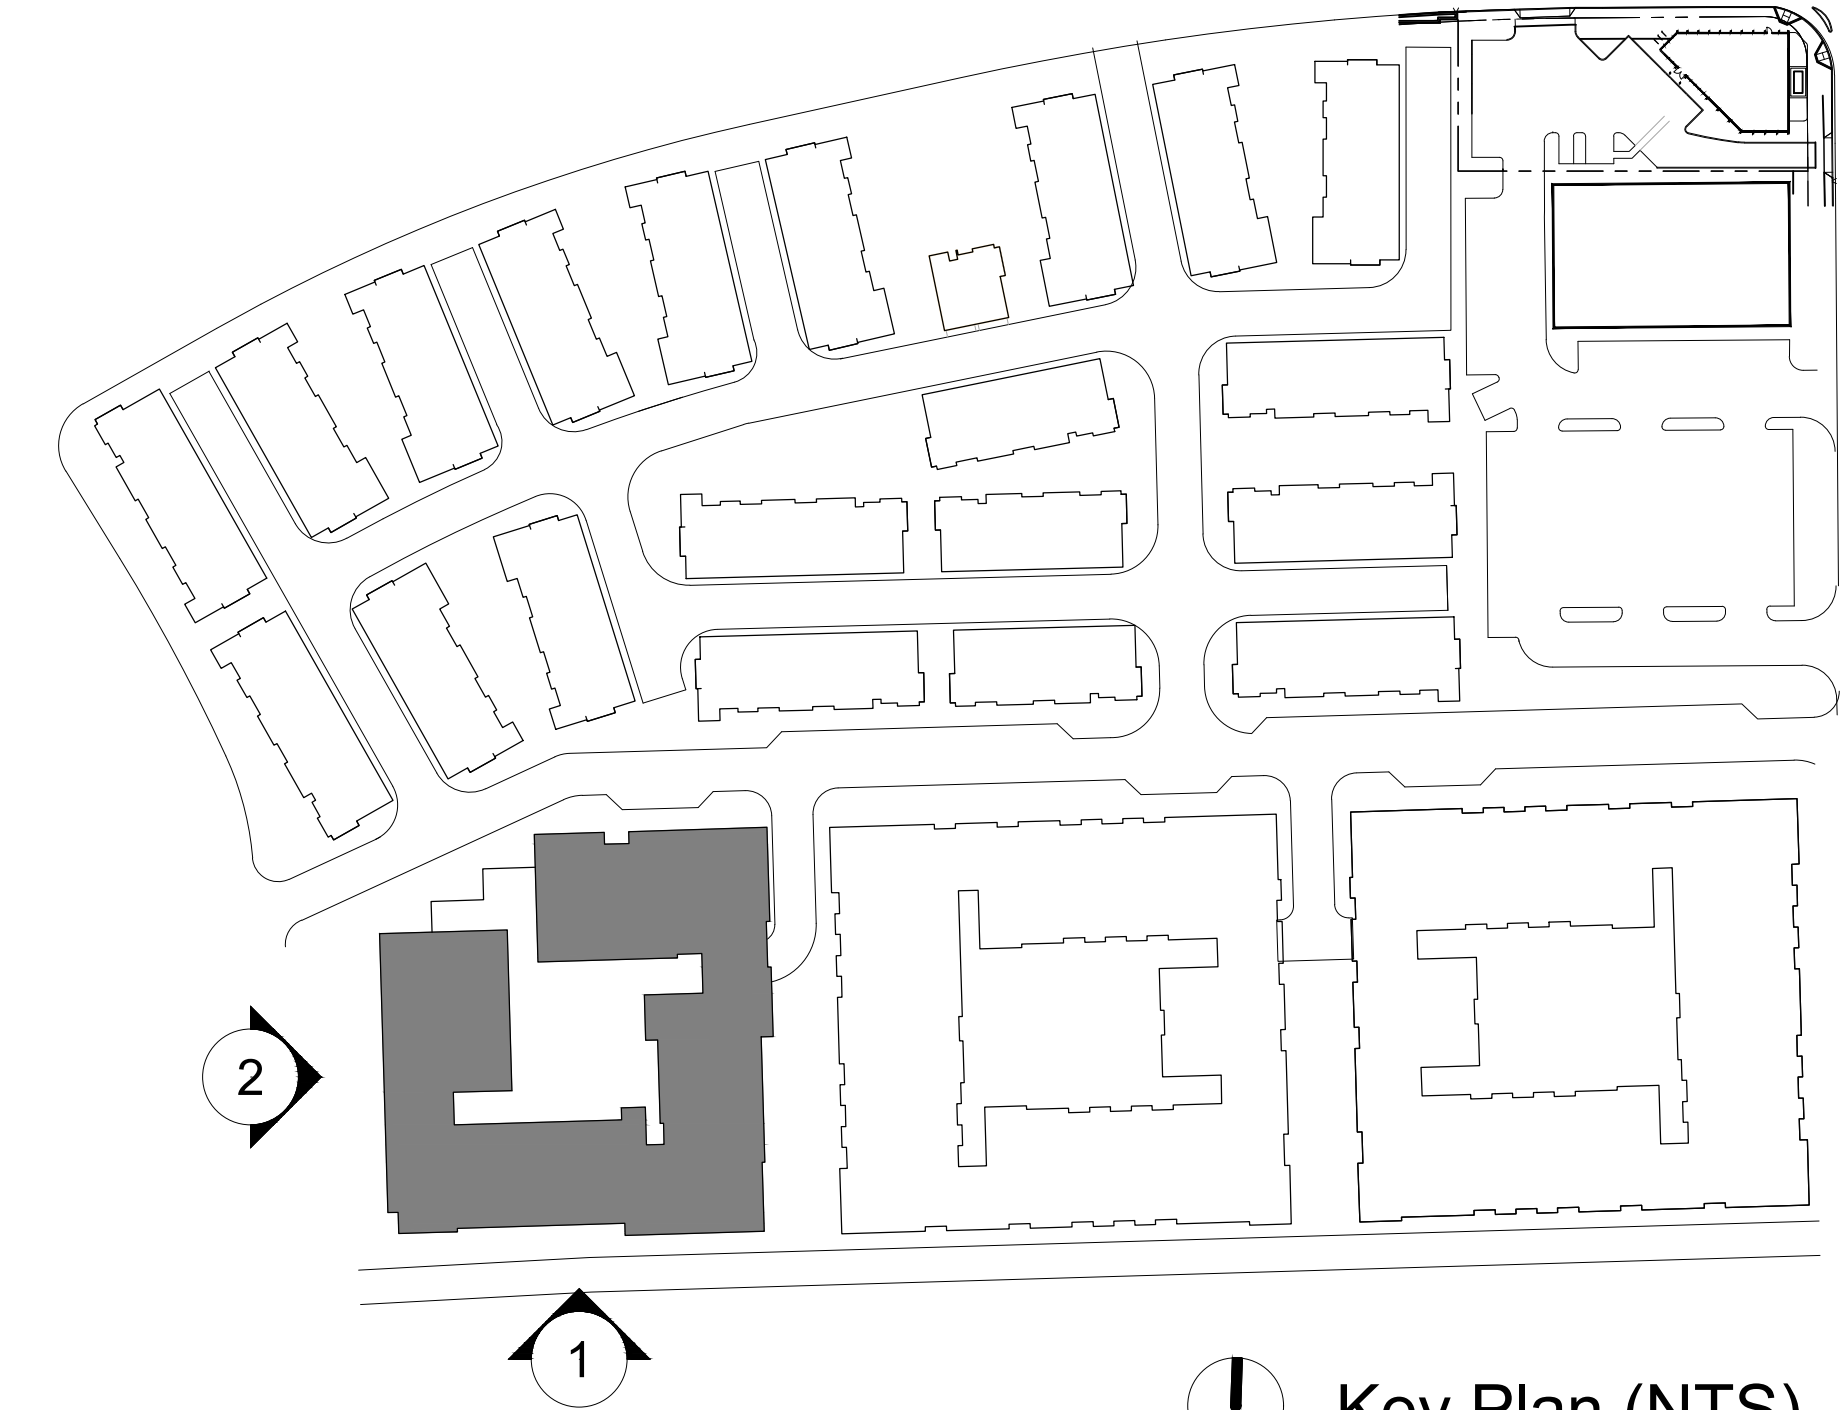

Key Plan (NTS)

COLOR & MATERIAL LEGEND*:

- S1 Stucco 1 - White
- S2 Stucco 2 - Navy Blue
- S3 Stucco 3 - Dark Brown
- S4 Stucco 4 - Light Brown
- S5 Stucco 5 - Gray
- W1 Vinyl Window - Dark Bronze
- W2 Storefront - Dark Bronze
- A1 Metal Awning - Dark Bronze
- M1 Metal Railing - Dark Bronze
- M2 Metal Vertical Fin - Tan
- B1 Masonry Block - Brown
- P1 Composite Panel - Honey

Notes:


*Materials as defined, or similar.



1. Building A - North Elevation



2. Building A - West Elevation

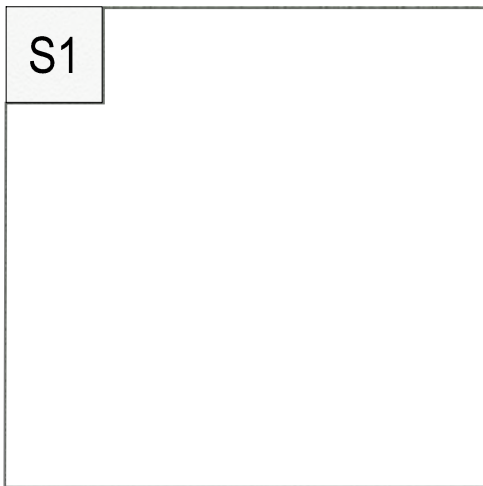

Stucco
White (or sim.)



Stucco
Navy Blue (or sim.)




Vinyl Window
Dark Bronze (or sim.)




Storefront
Dark Bronze (or sim.)



Masonry Block
Brown (or sim.)

 


Composite Panel
Honey (or sim.)

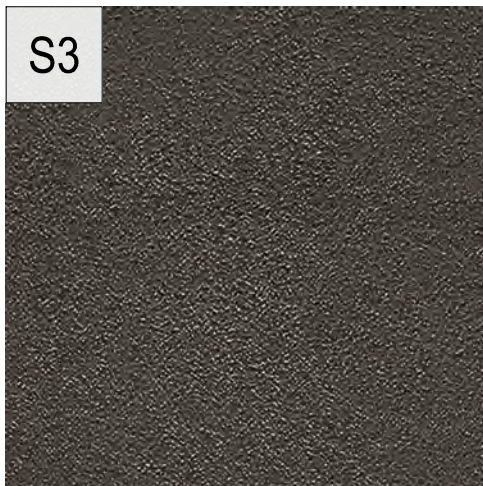


Stucco
Dark Brown (or sim.)




Stucco
Light Brown (or sim.)

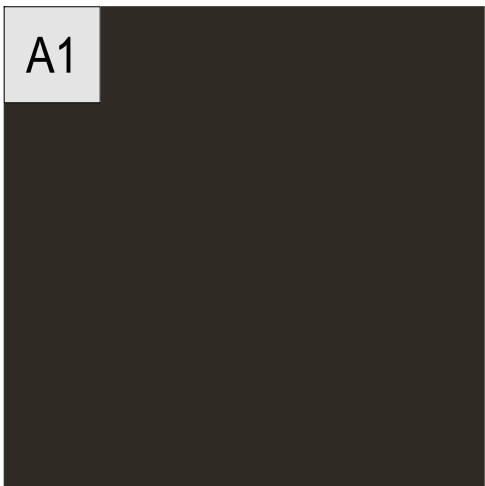

Metal Awning
Dark Bronze (or sim.)

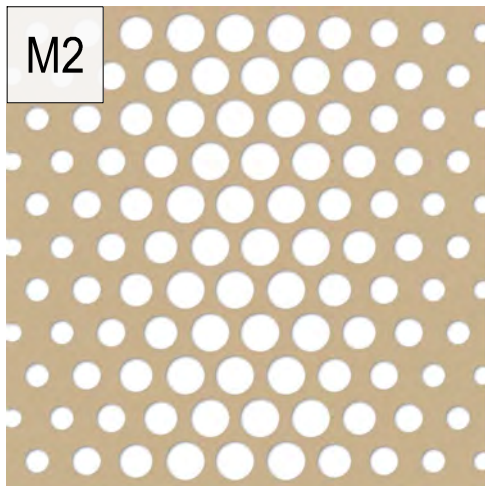


Metal Vertical Fin
Tan (or sim.)

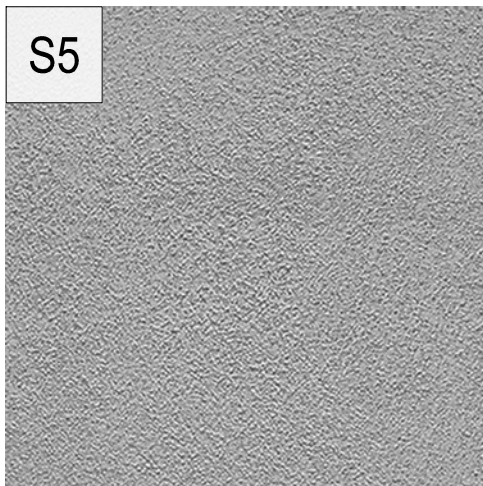


Stucco
Gray (or sim.)




Metal Railing Example

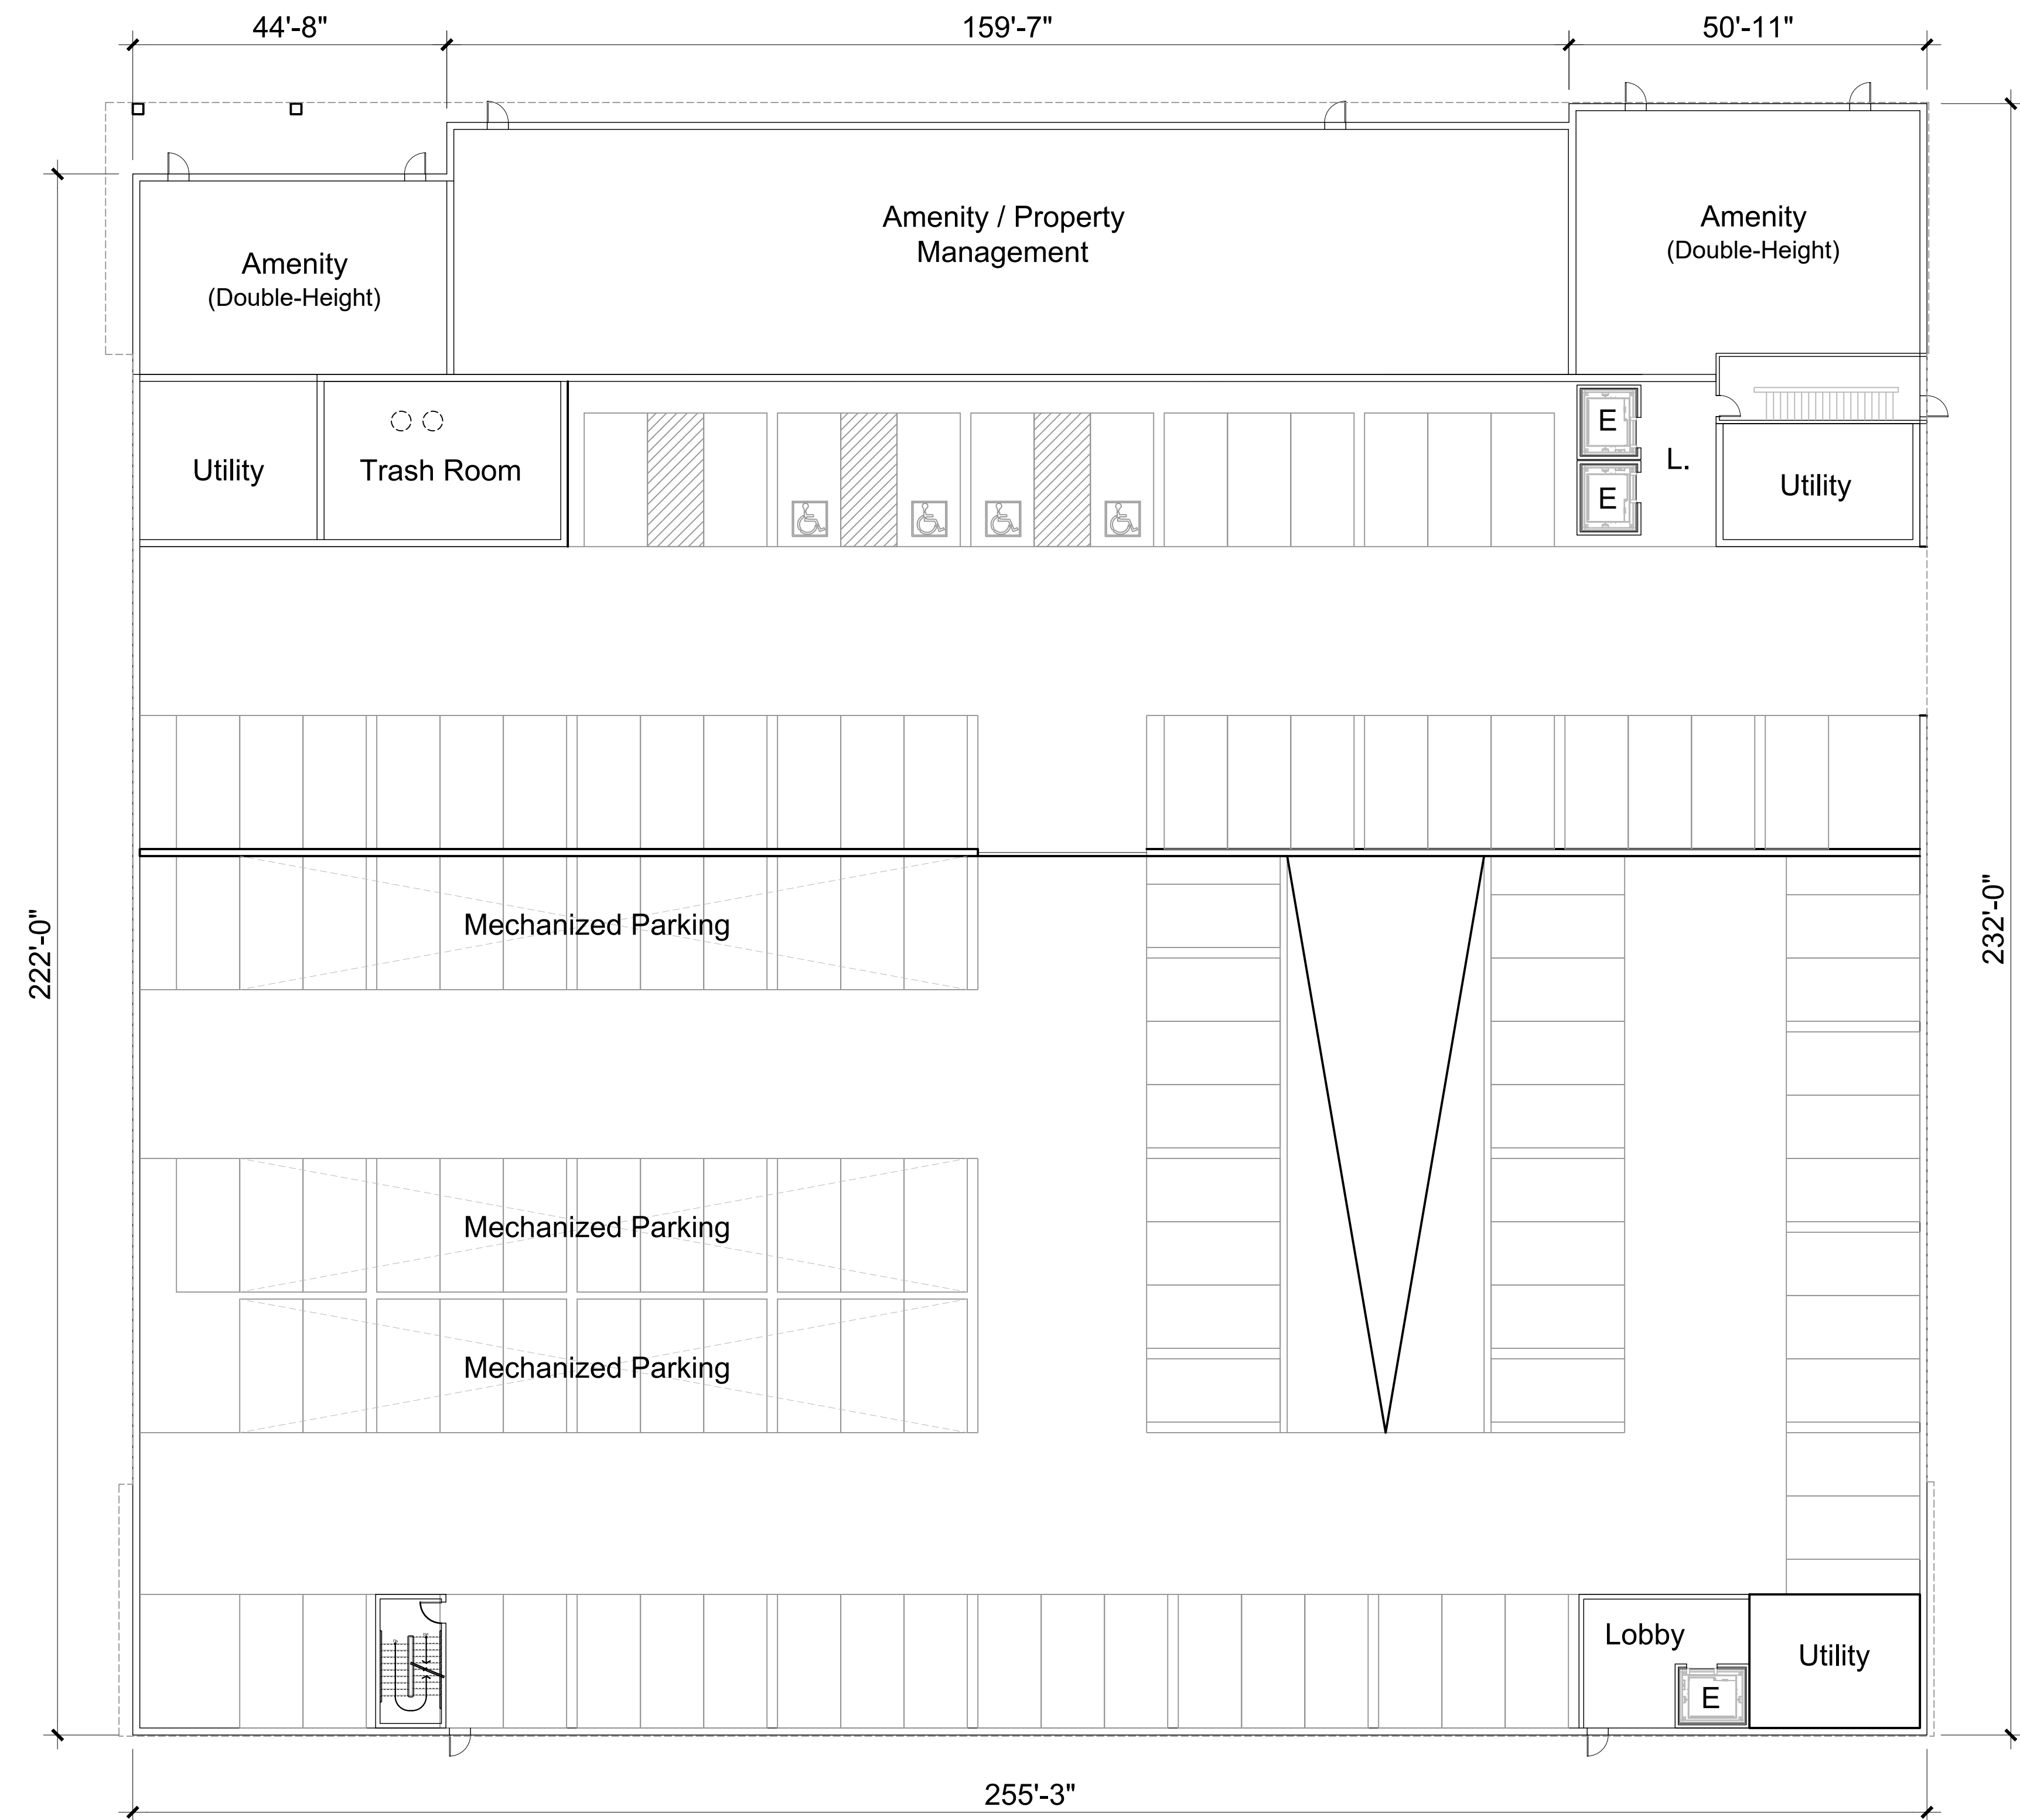

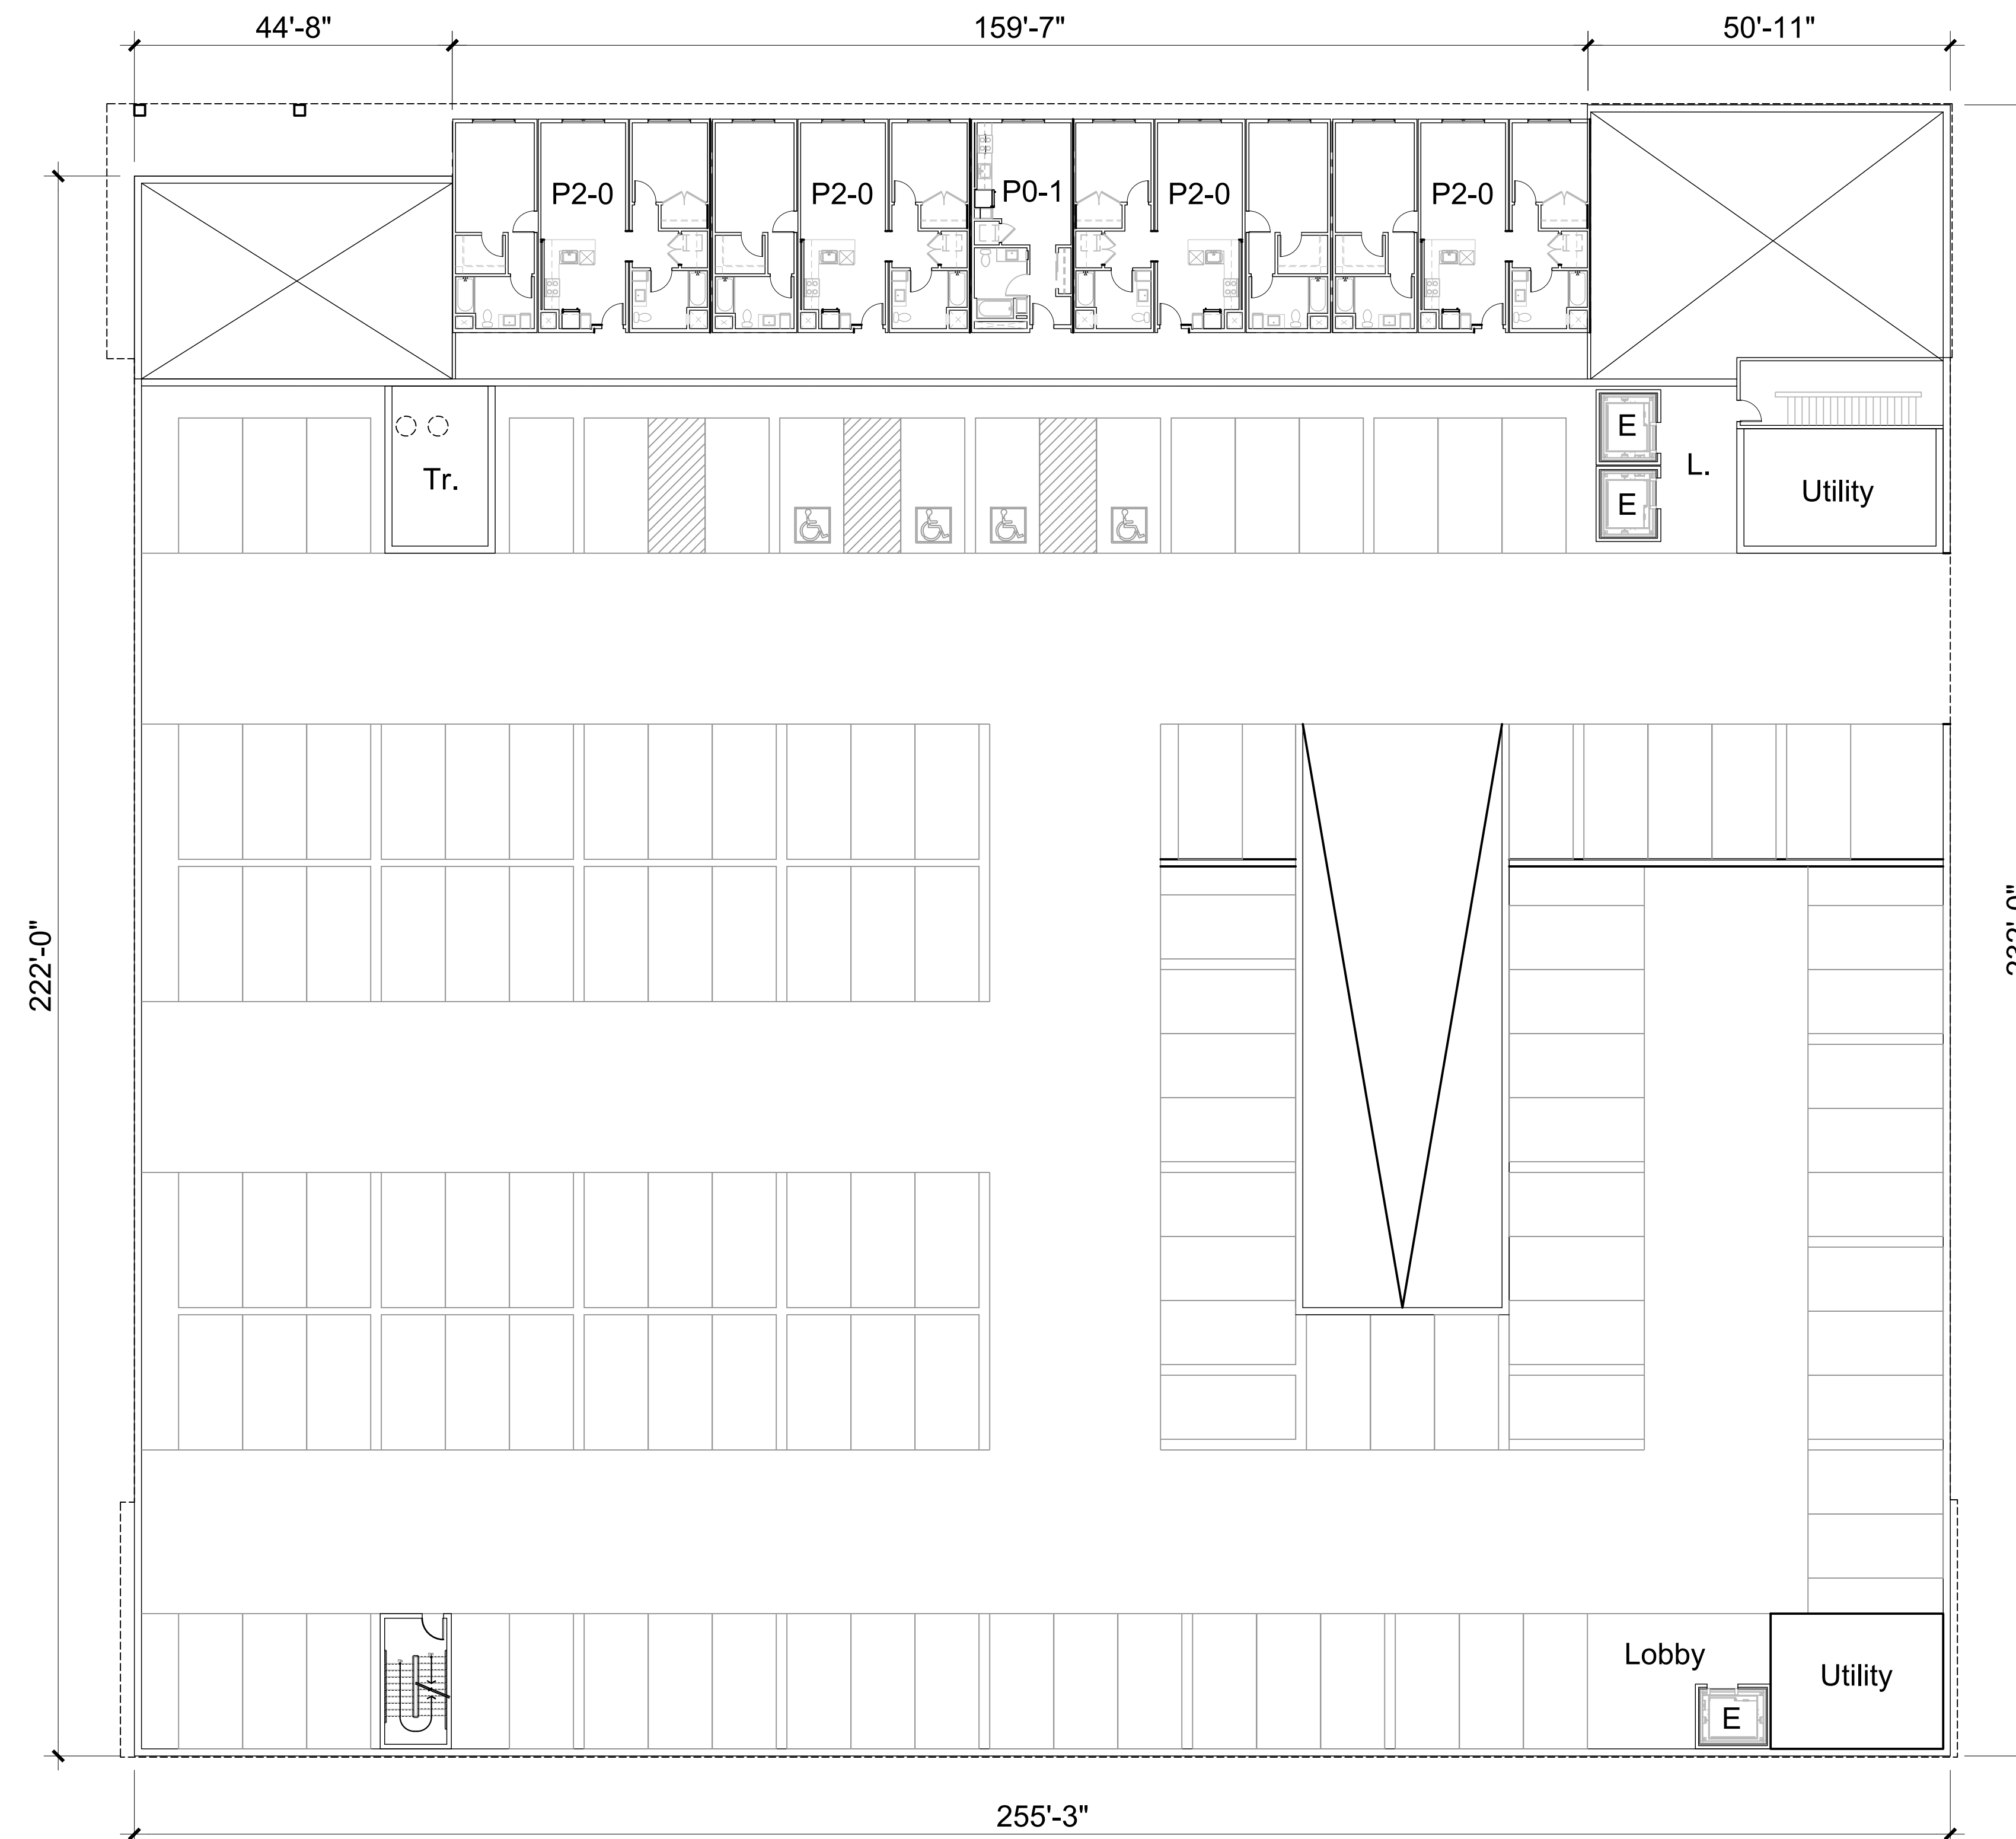



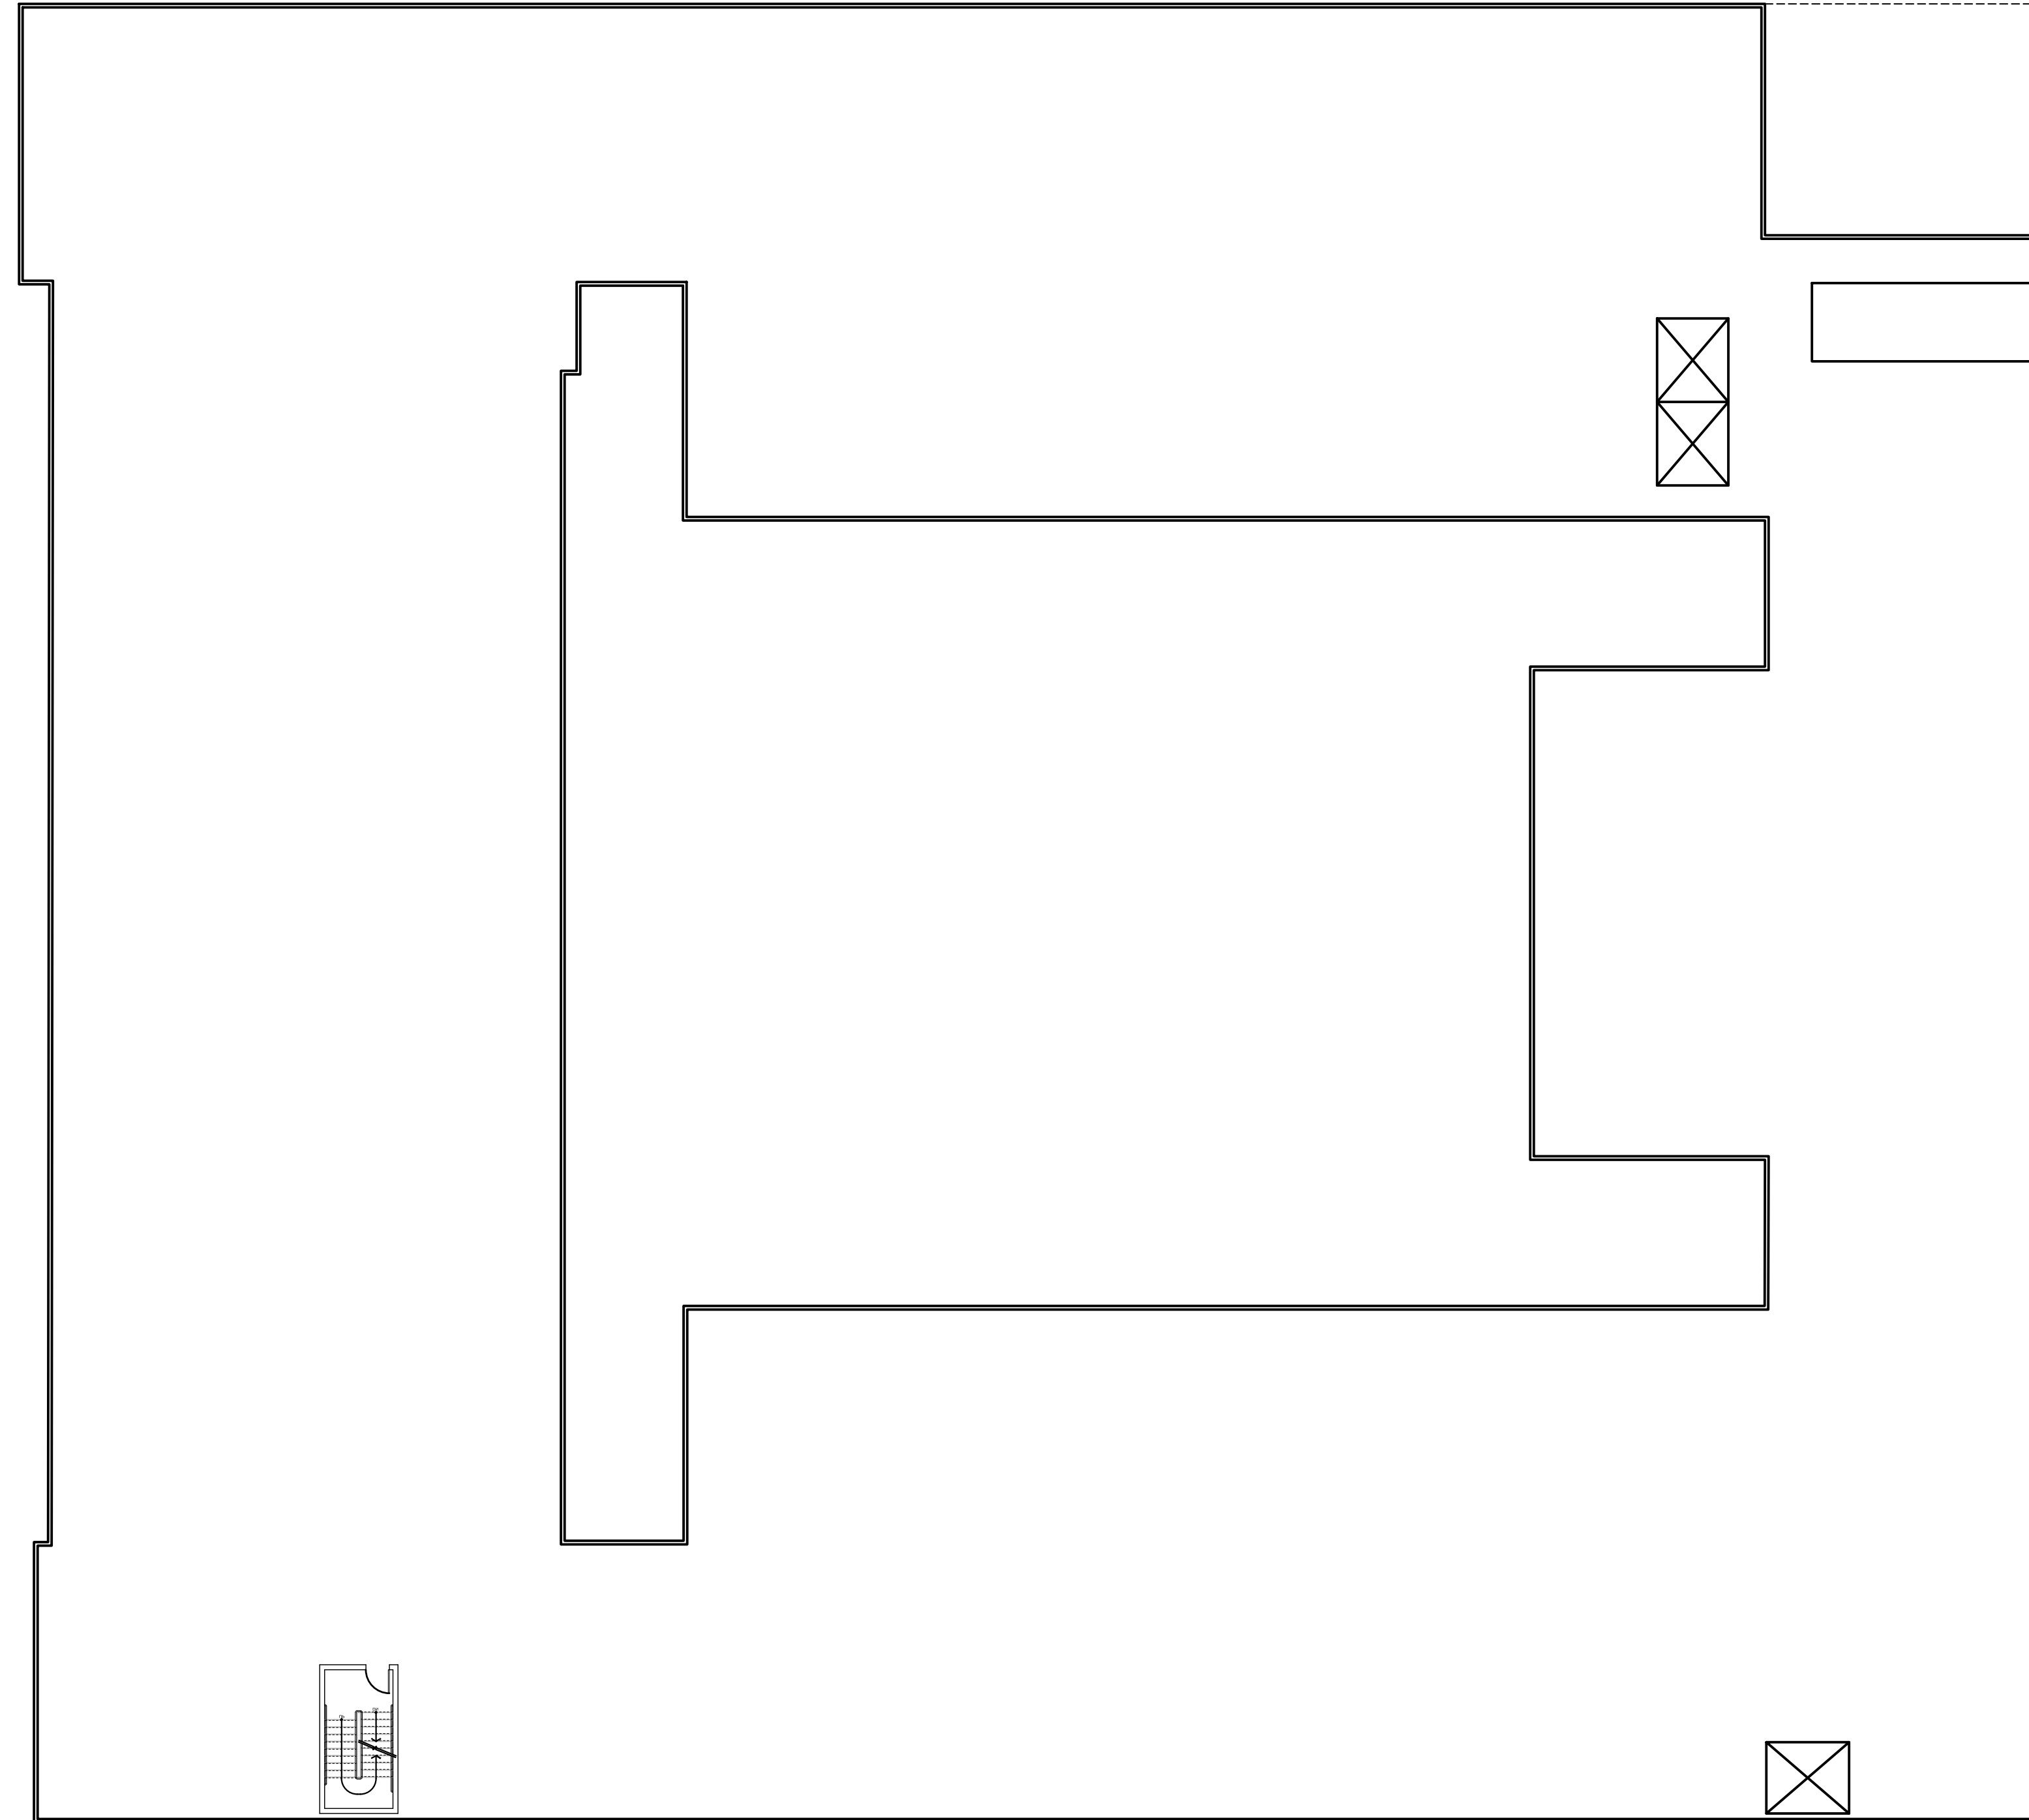




1. North Elevation



2. East Elevation

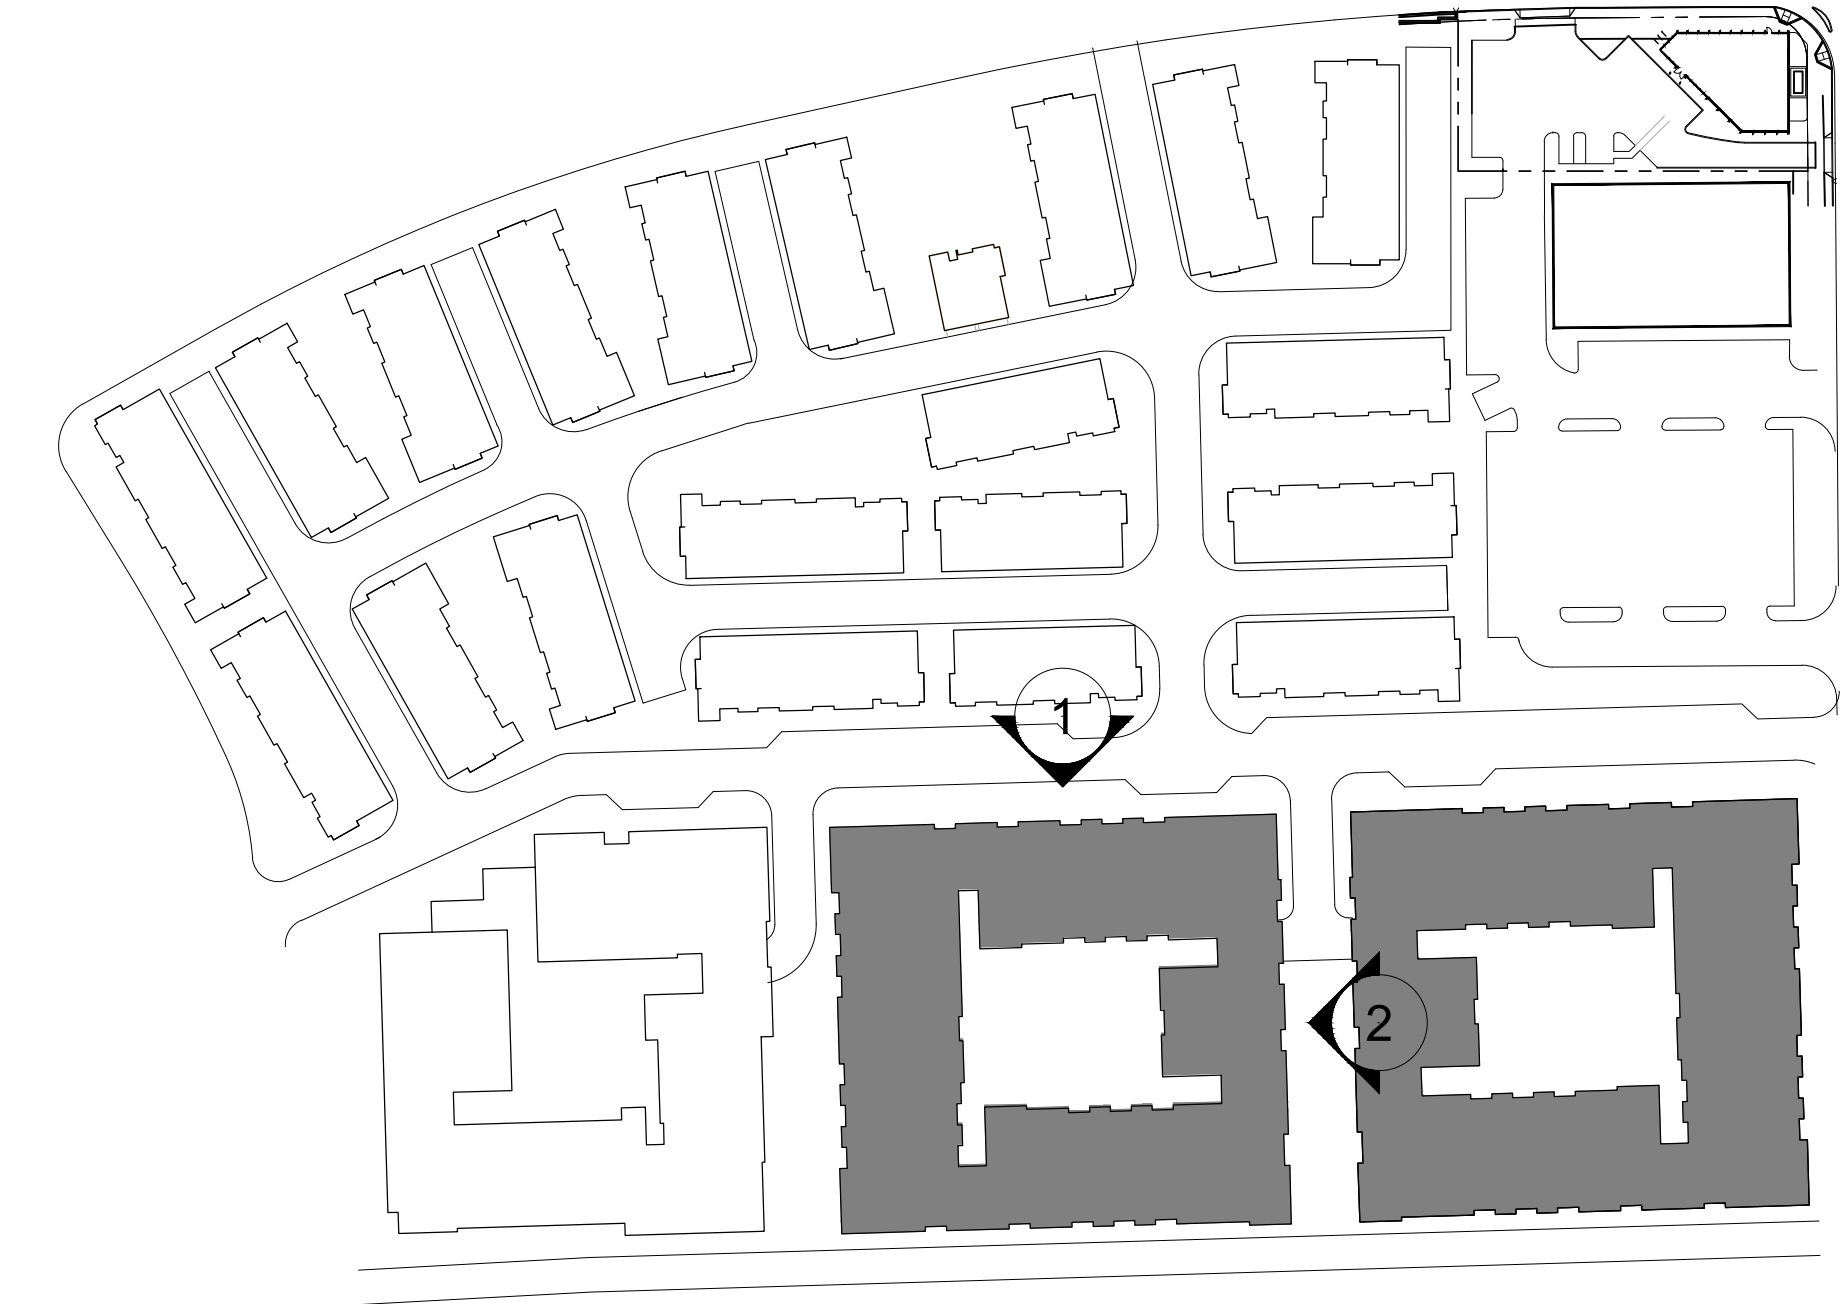


Key Plan (NTS)

COLOR & MATERIAL LEGEND*:

- S1 Stucco 1 - White
- S2 Stucco 2 - Navy Blue
- S3 Stucco 3 - Dark Gray
- P1 Composite Panel 1 - Beige
- P2 Composite Panel 2- Off-White
- W1 Vinyl Window - Dark Bronze
- W2 Storefront - Dark Bronze
- A1 Metal Awning - Dark Bronze
- M1 Metal Railing - Dark Gray
- M2 Metal Screen - Dark Gray
- C1 Board Form Concrete- Warm Gray
- C2 Concrete- Dark Gray

Notes:


*Materials as defined, or similar.

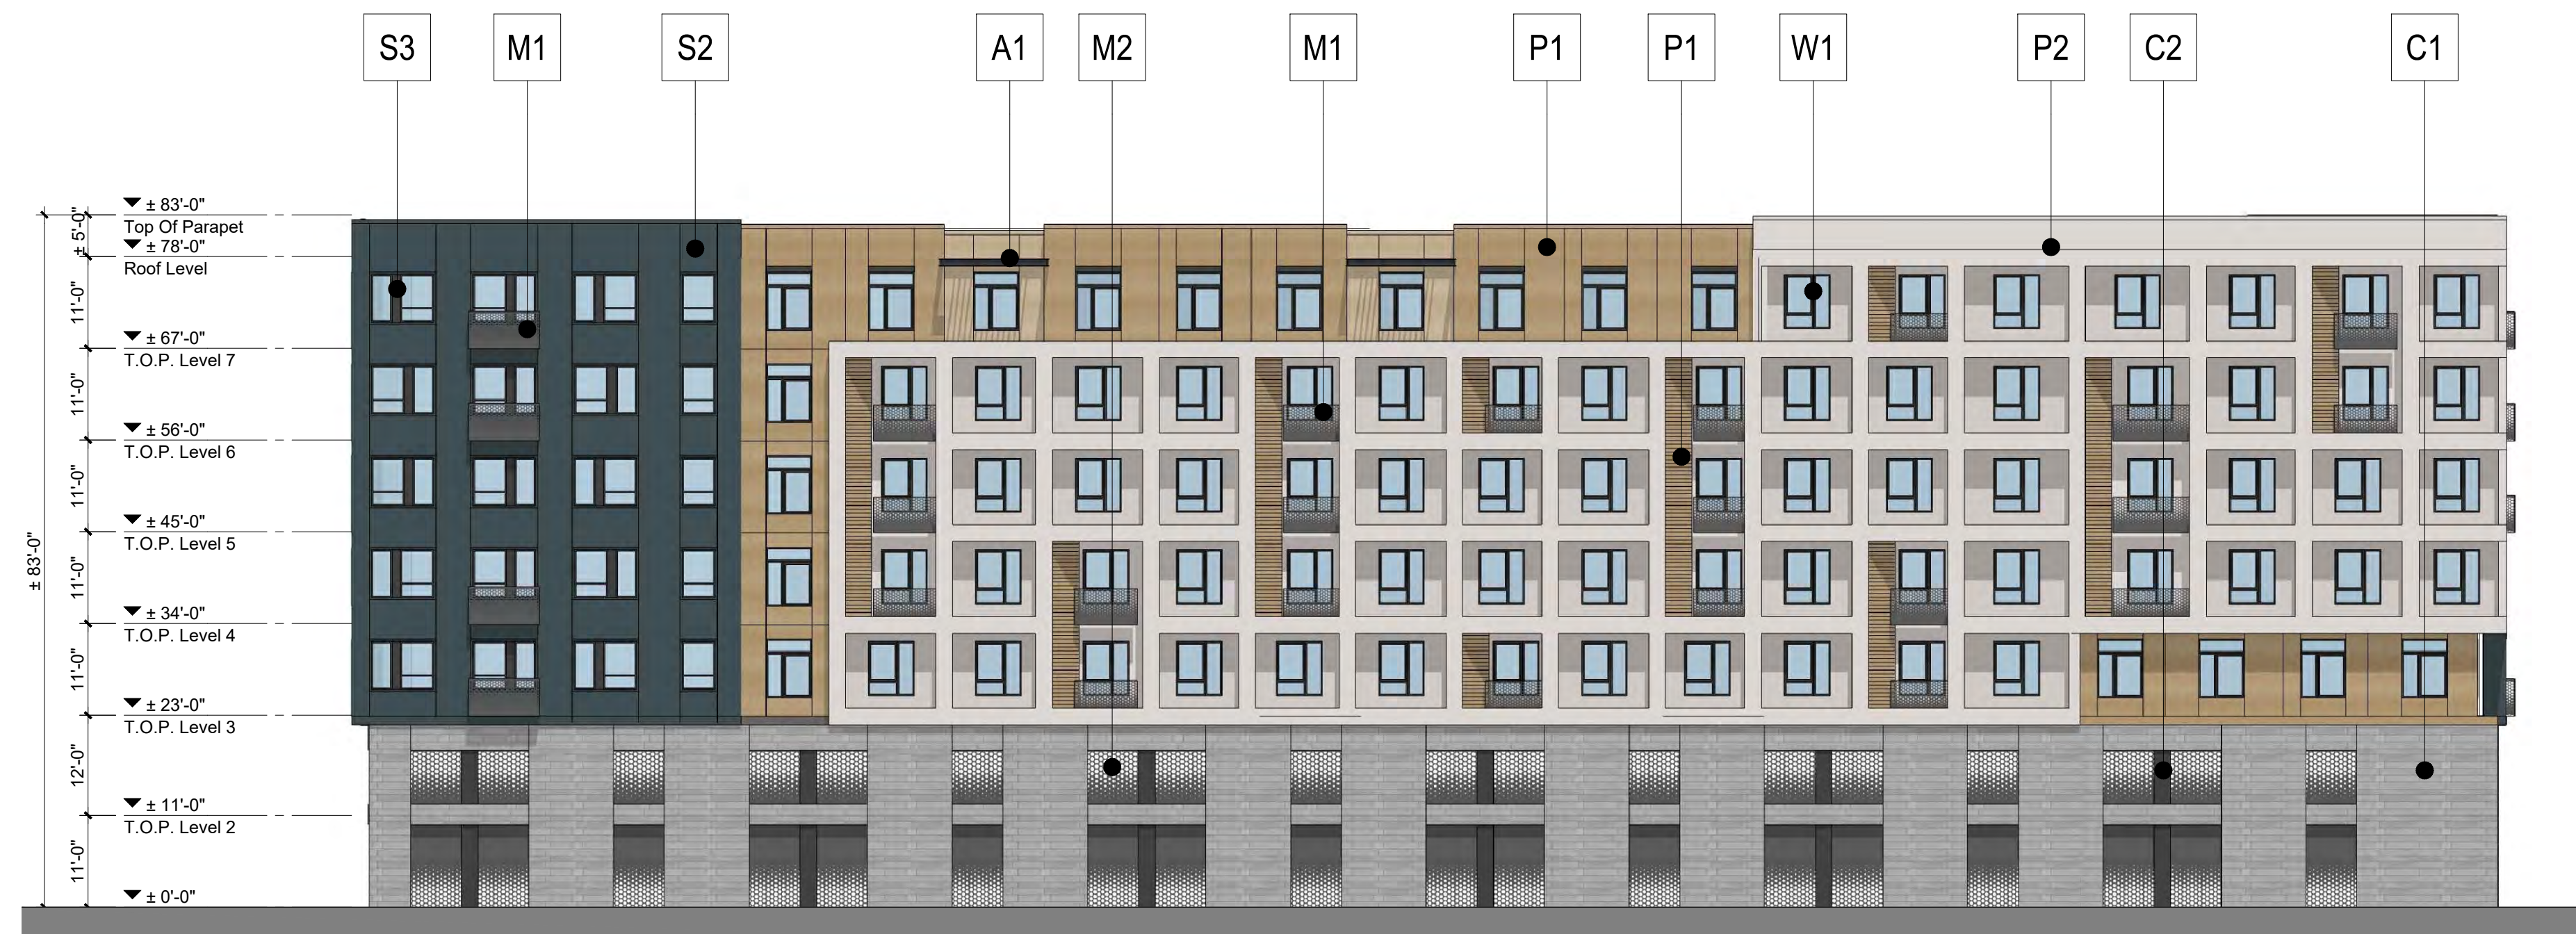

1. South Elevation



2. West Elevation

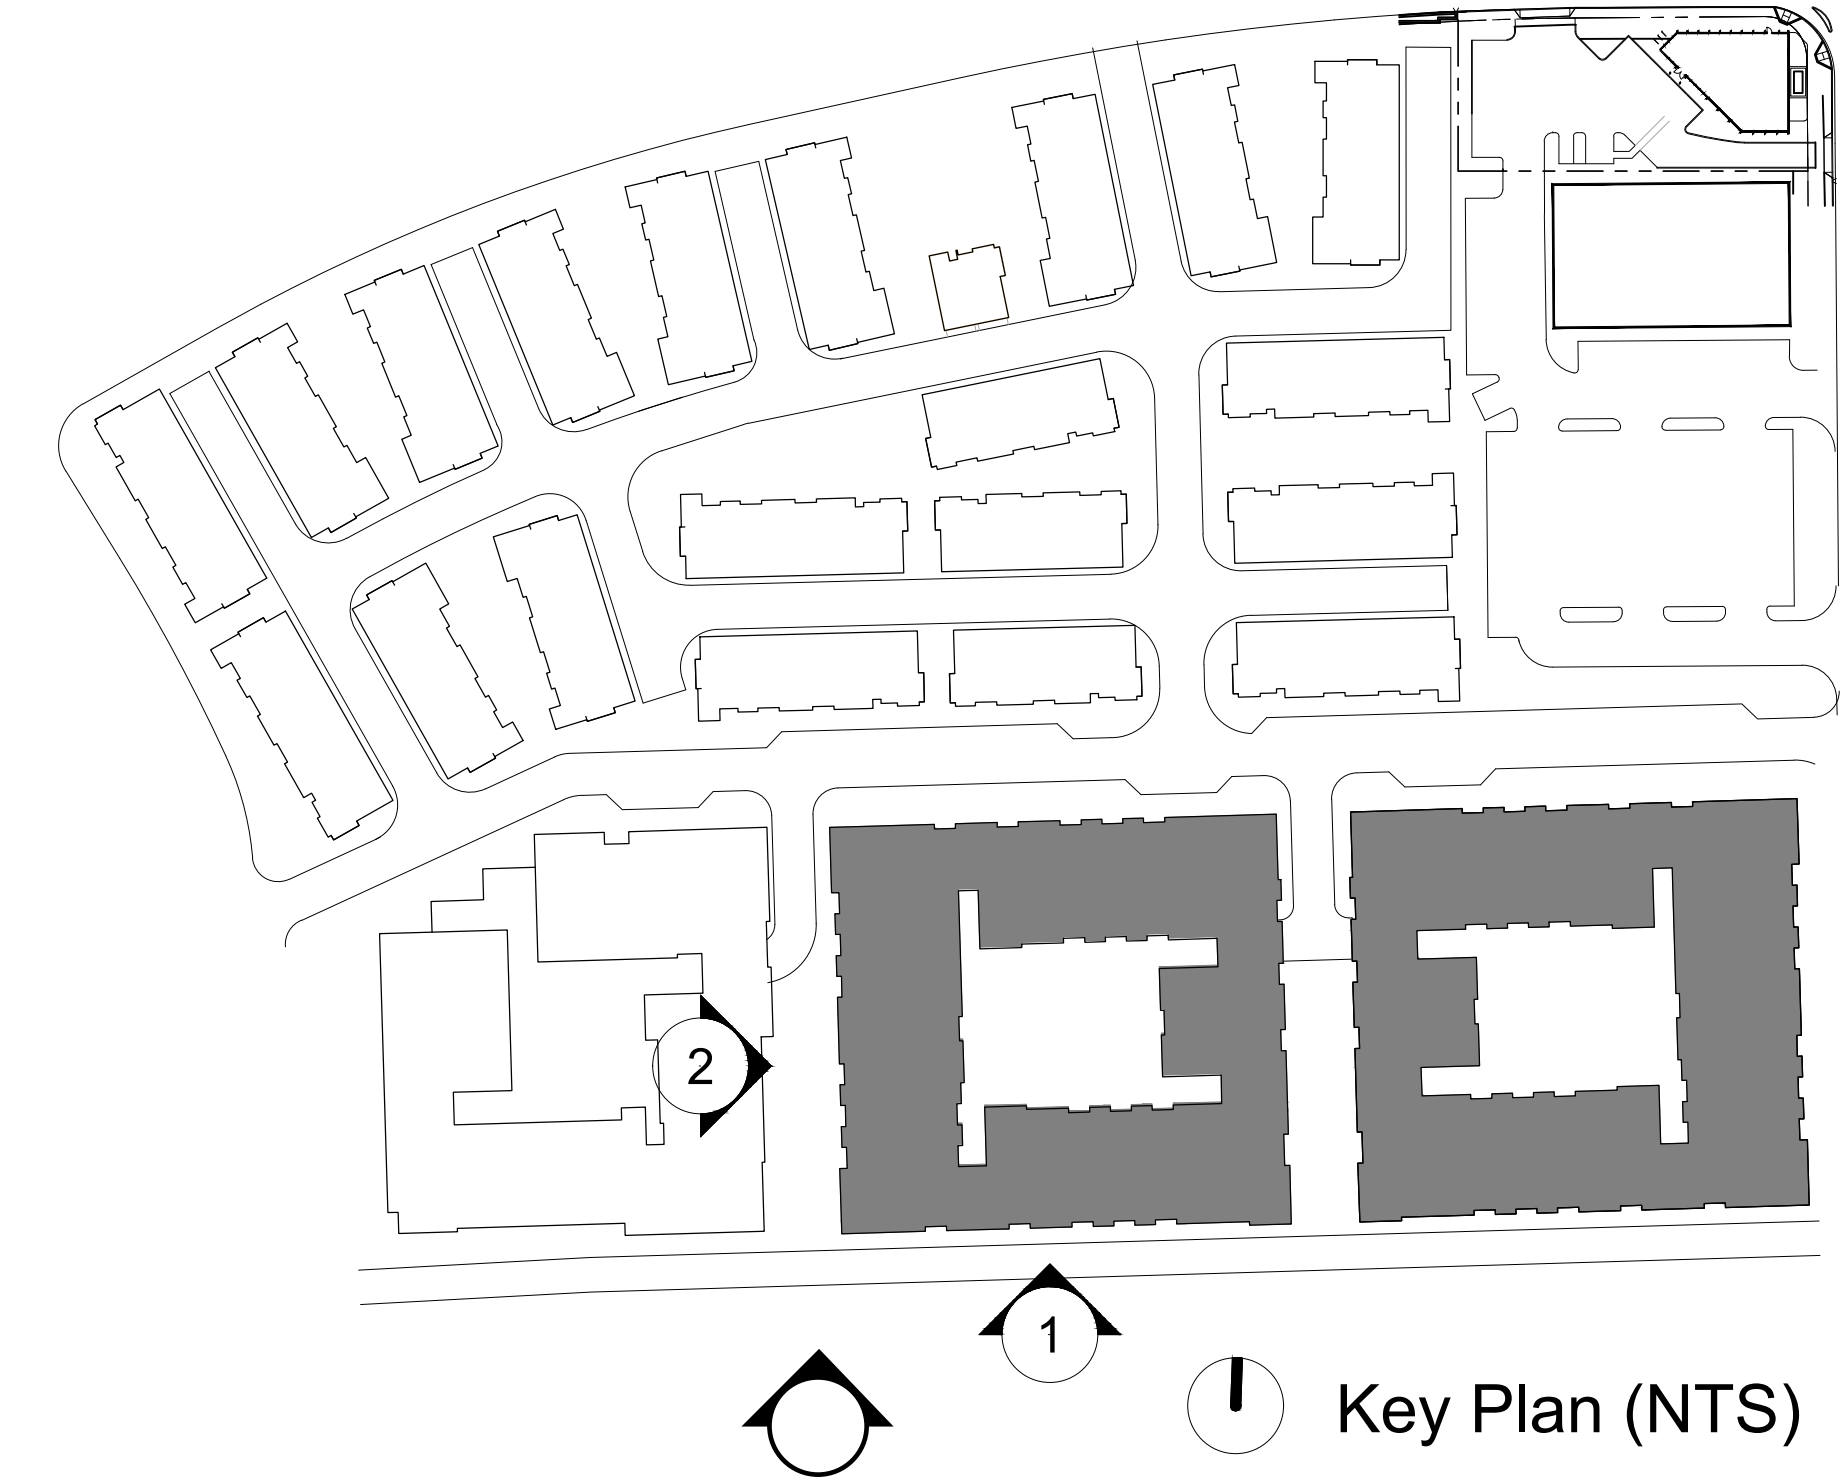

COLOR & MATERIAL LEGEND*:

- S1 Stucco 1 - White
- S2 Stucco 2 - Navy Blue
- S3 Stucco 3 - Dark Gray
- P1 Composite Panel 1 - Beige
- P2 Composite Panel 2- Off-White
- W1 Vinyl Window - Dark Bronze
- W2 Storefront - Dark Bronze
- A1 Metal Awning - Dark Bronze
- M1 Metal Railing - Dark Gray
- M2 Metal Screen - Dark Gray
- C1 Board Form Concrete- Warm Gray
- C2 Concrete- Dark Gray

Notes:


*Materials as defined, or similar.



1. Building B & C - North Elevation




2. Building B & C - East Elevation

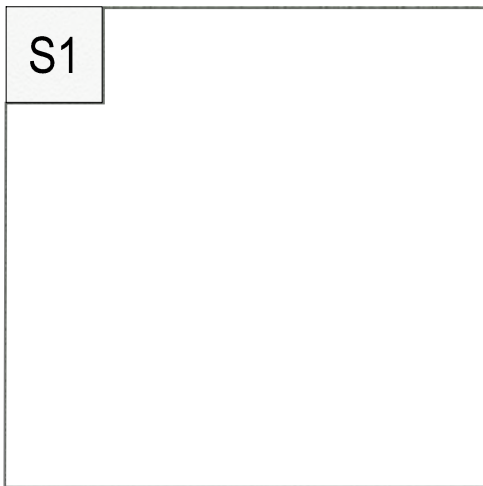


Stucco
White (or sim.)




Stucco
Navy Blue (or sim.)

 


Composite
Panel 1
Beige (or sim.)

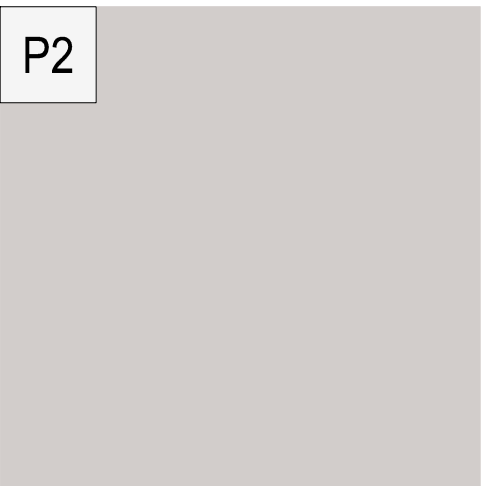


Composite
Panel 2
Off-White (or sim.)

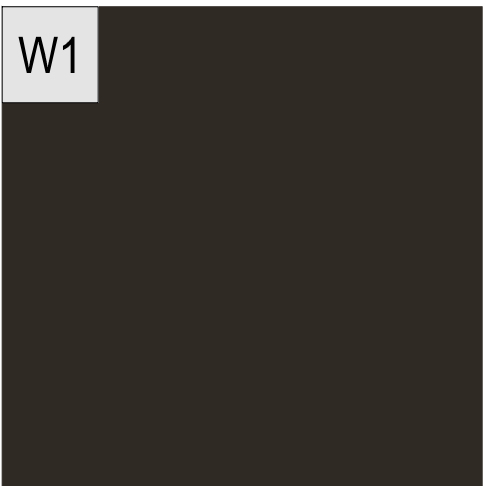


Vinyl Window
Dark Bronze (or sim.)

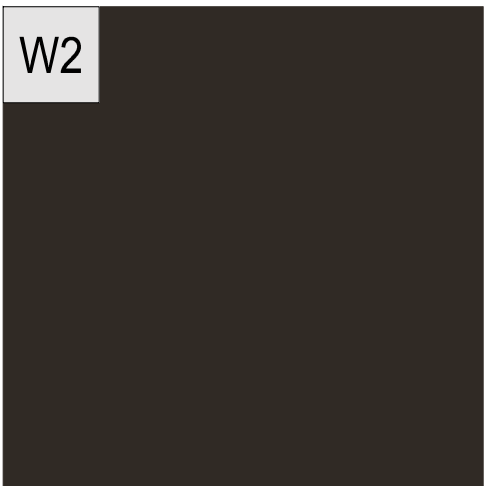


Storefront
Dark Bronze (or sim.)

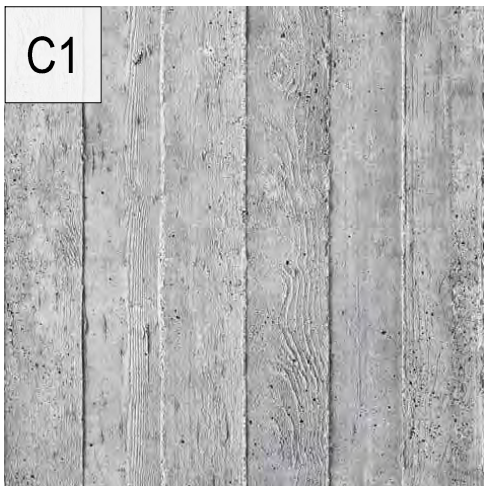


Board Form
Concrete
Warm Gray (or sim.)

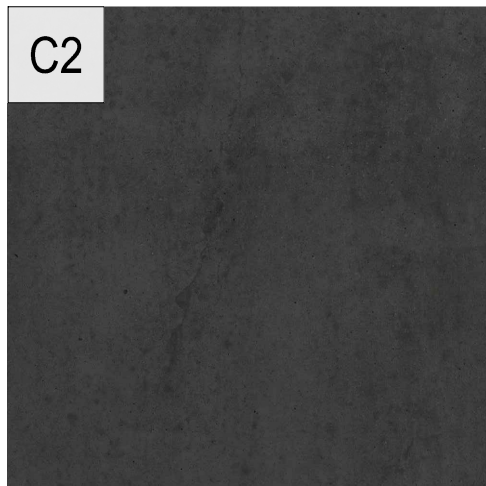


Concrete
Dark Gray (or sim.)

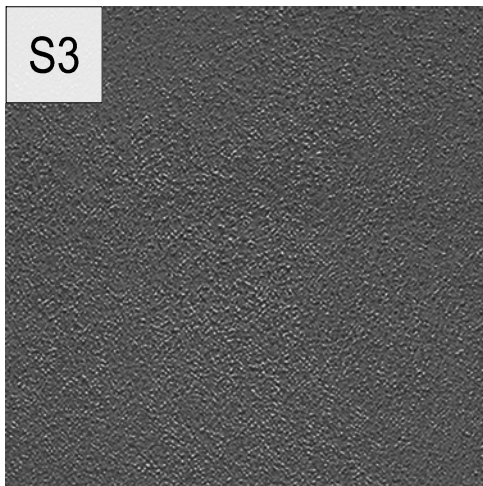

Stucco
Dark Gray (or sim.)

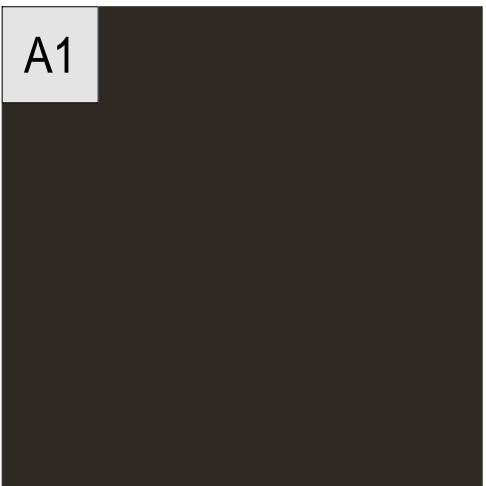


Metal Awning
Dark Bronze (or sim.)

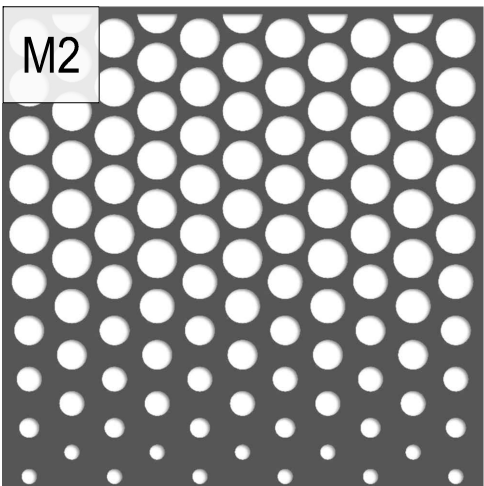


Metal Screen
Dark Gray (or sim.)




Metal Railing Example

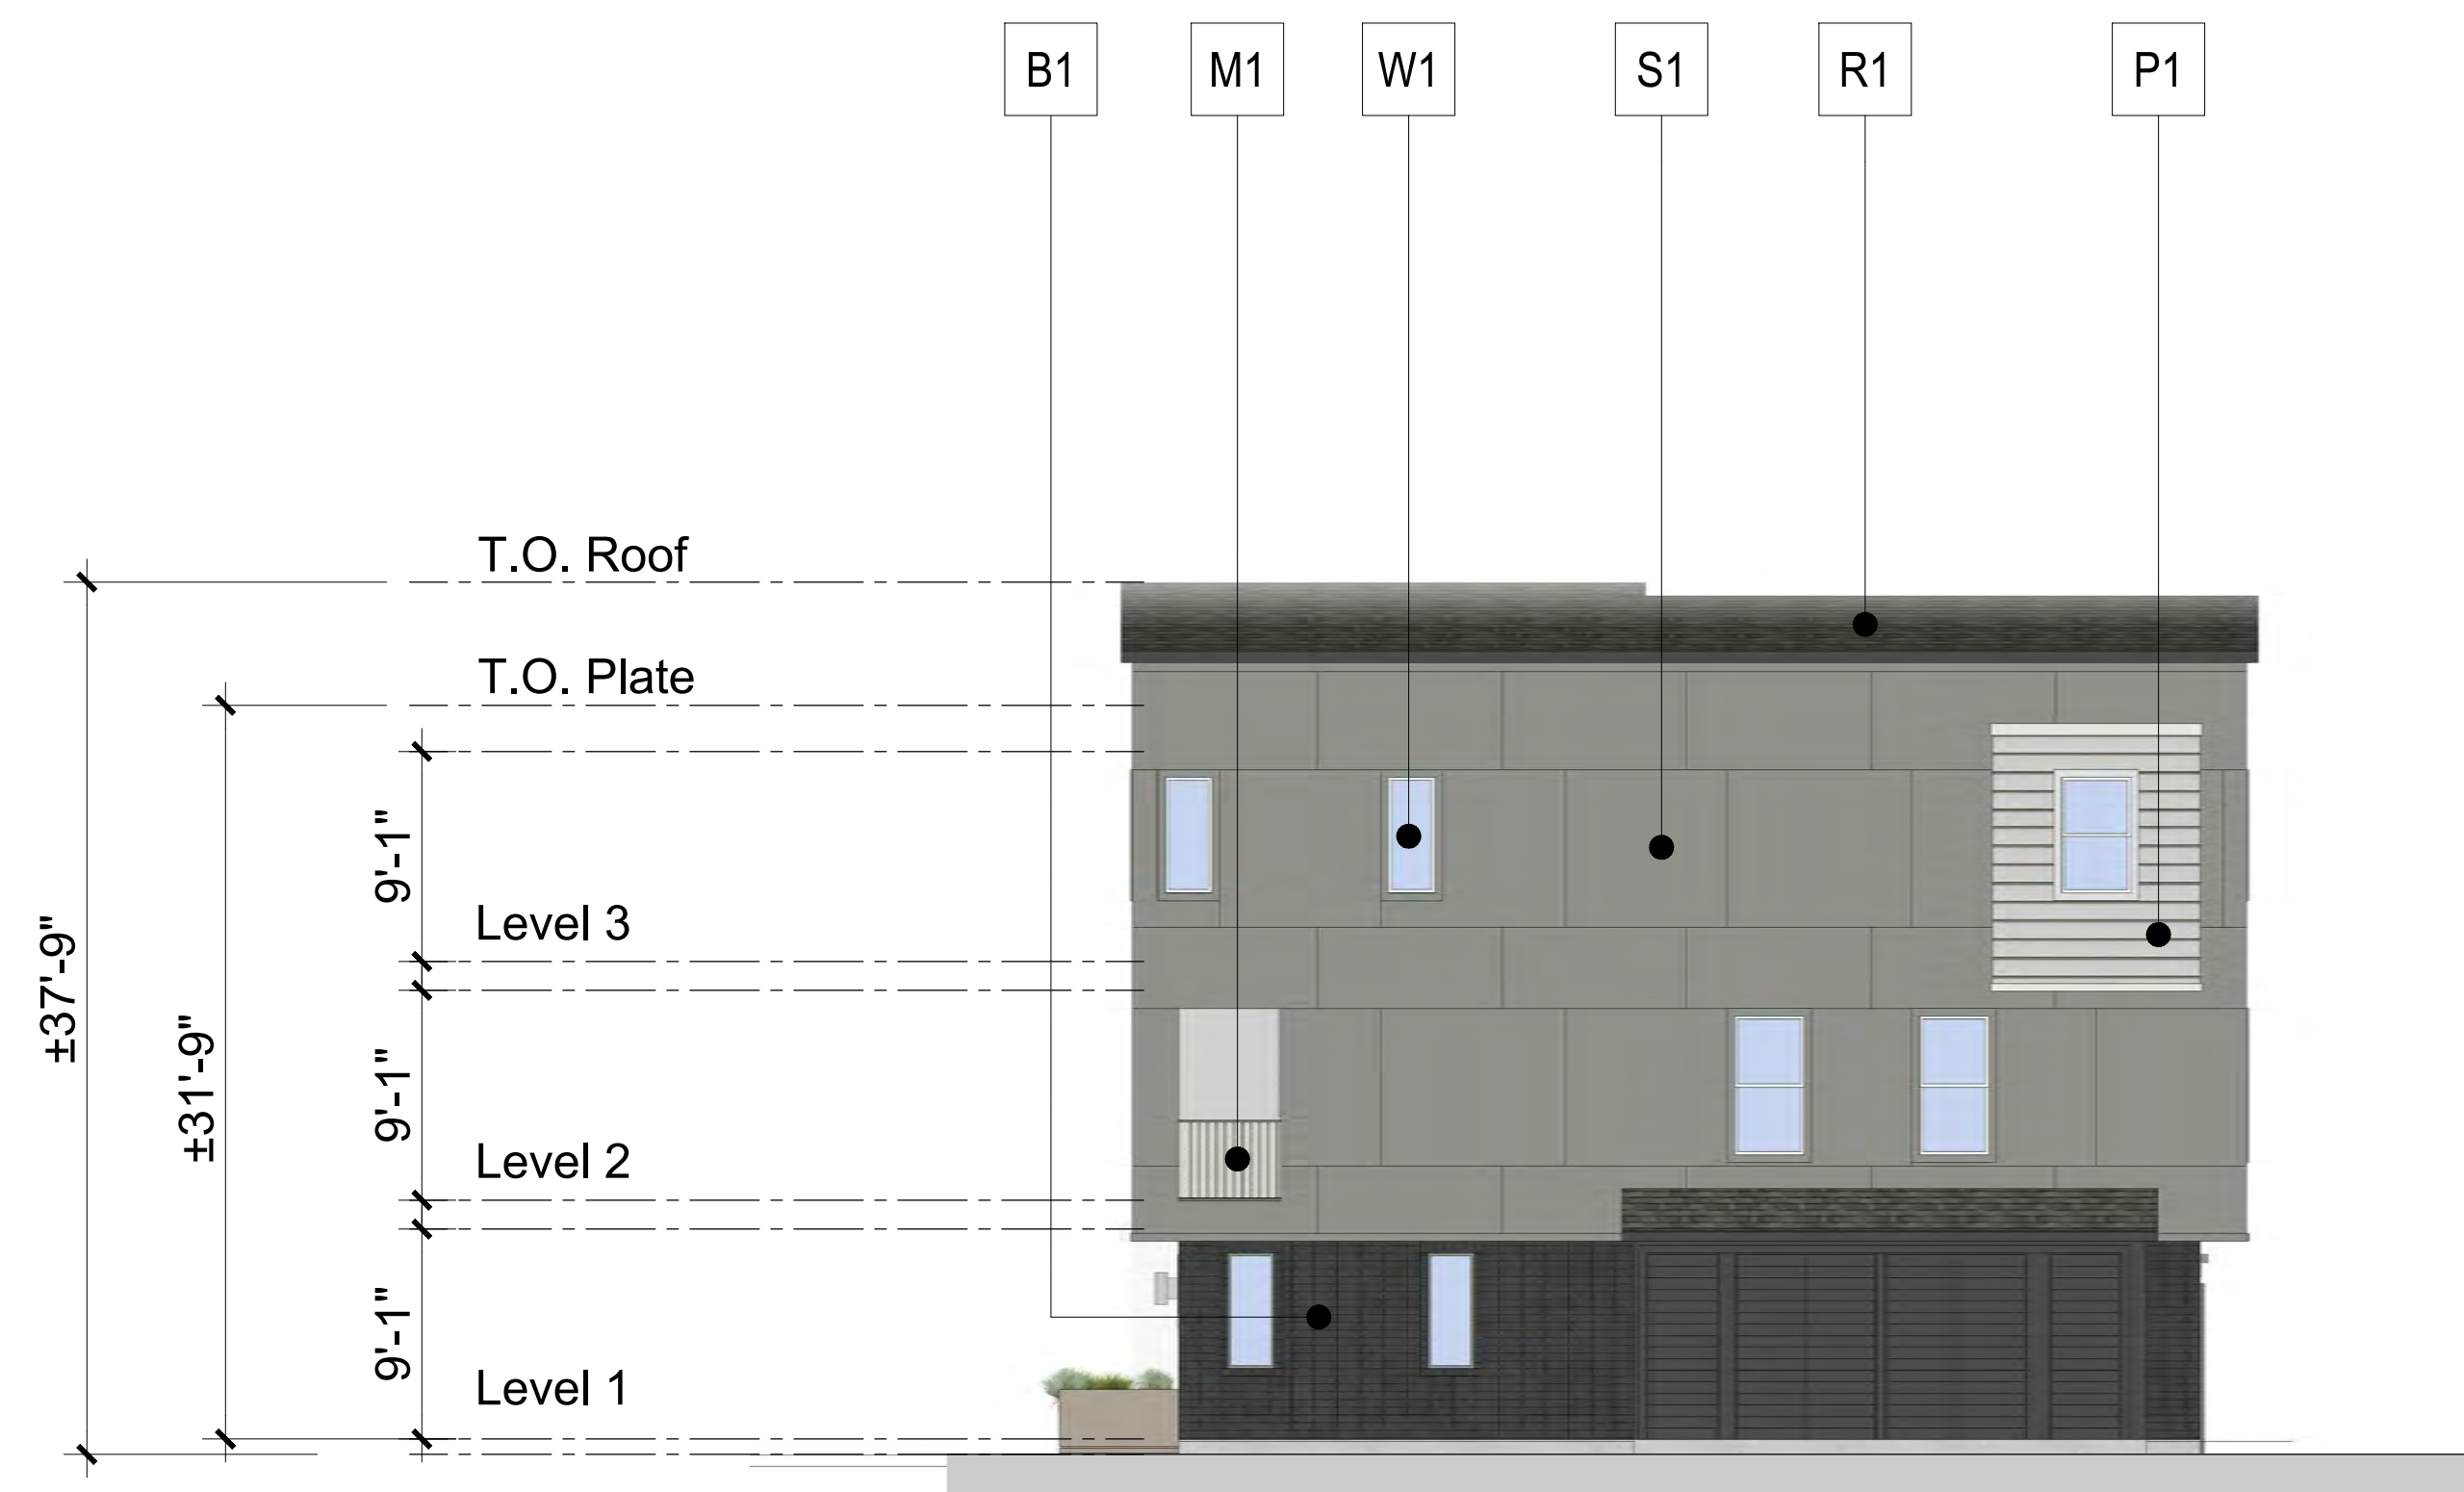

2. Left Elevation

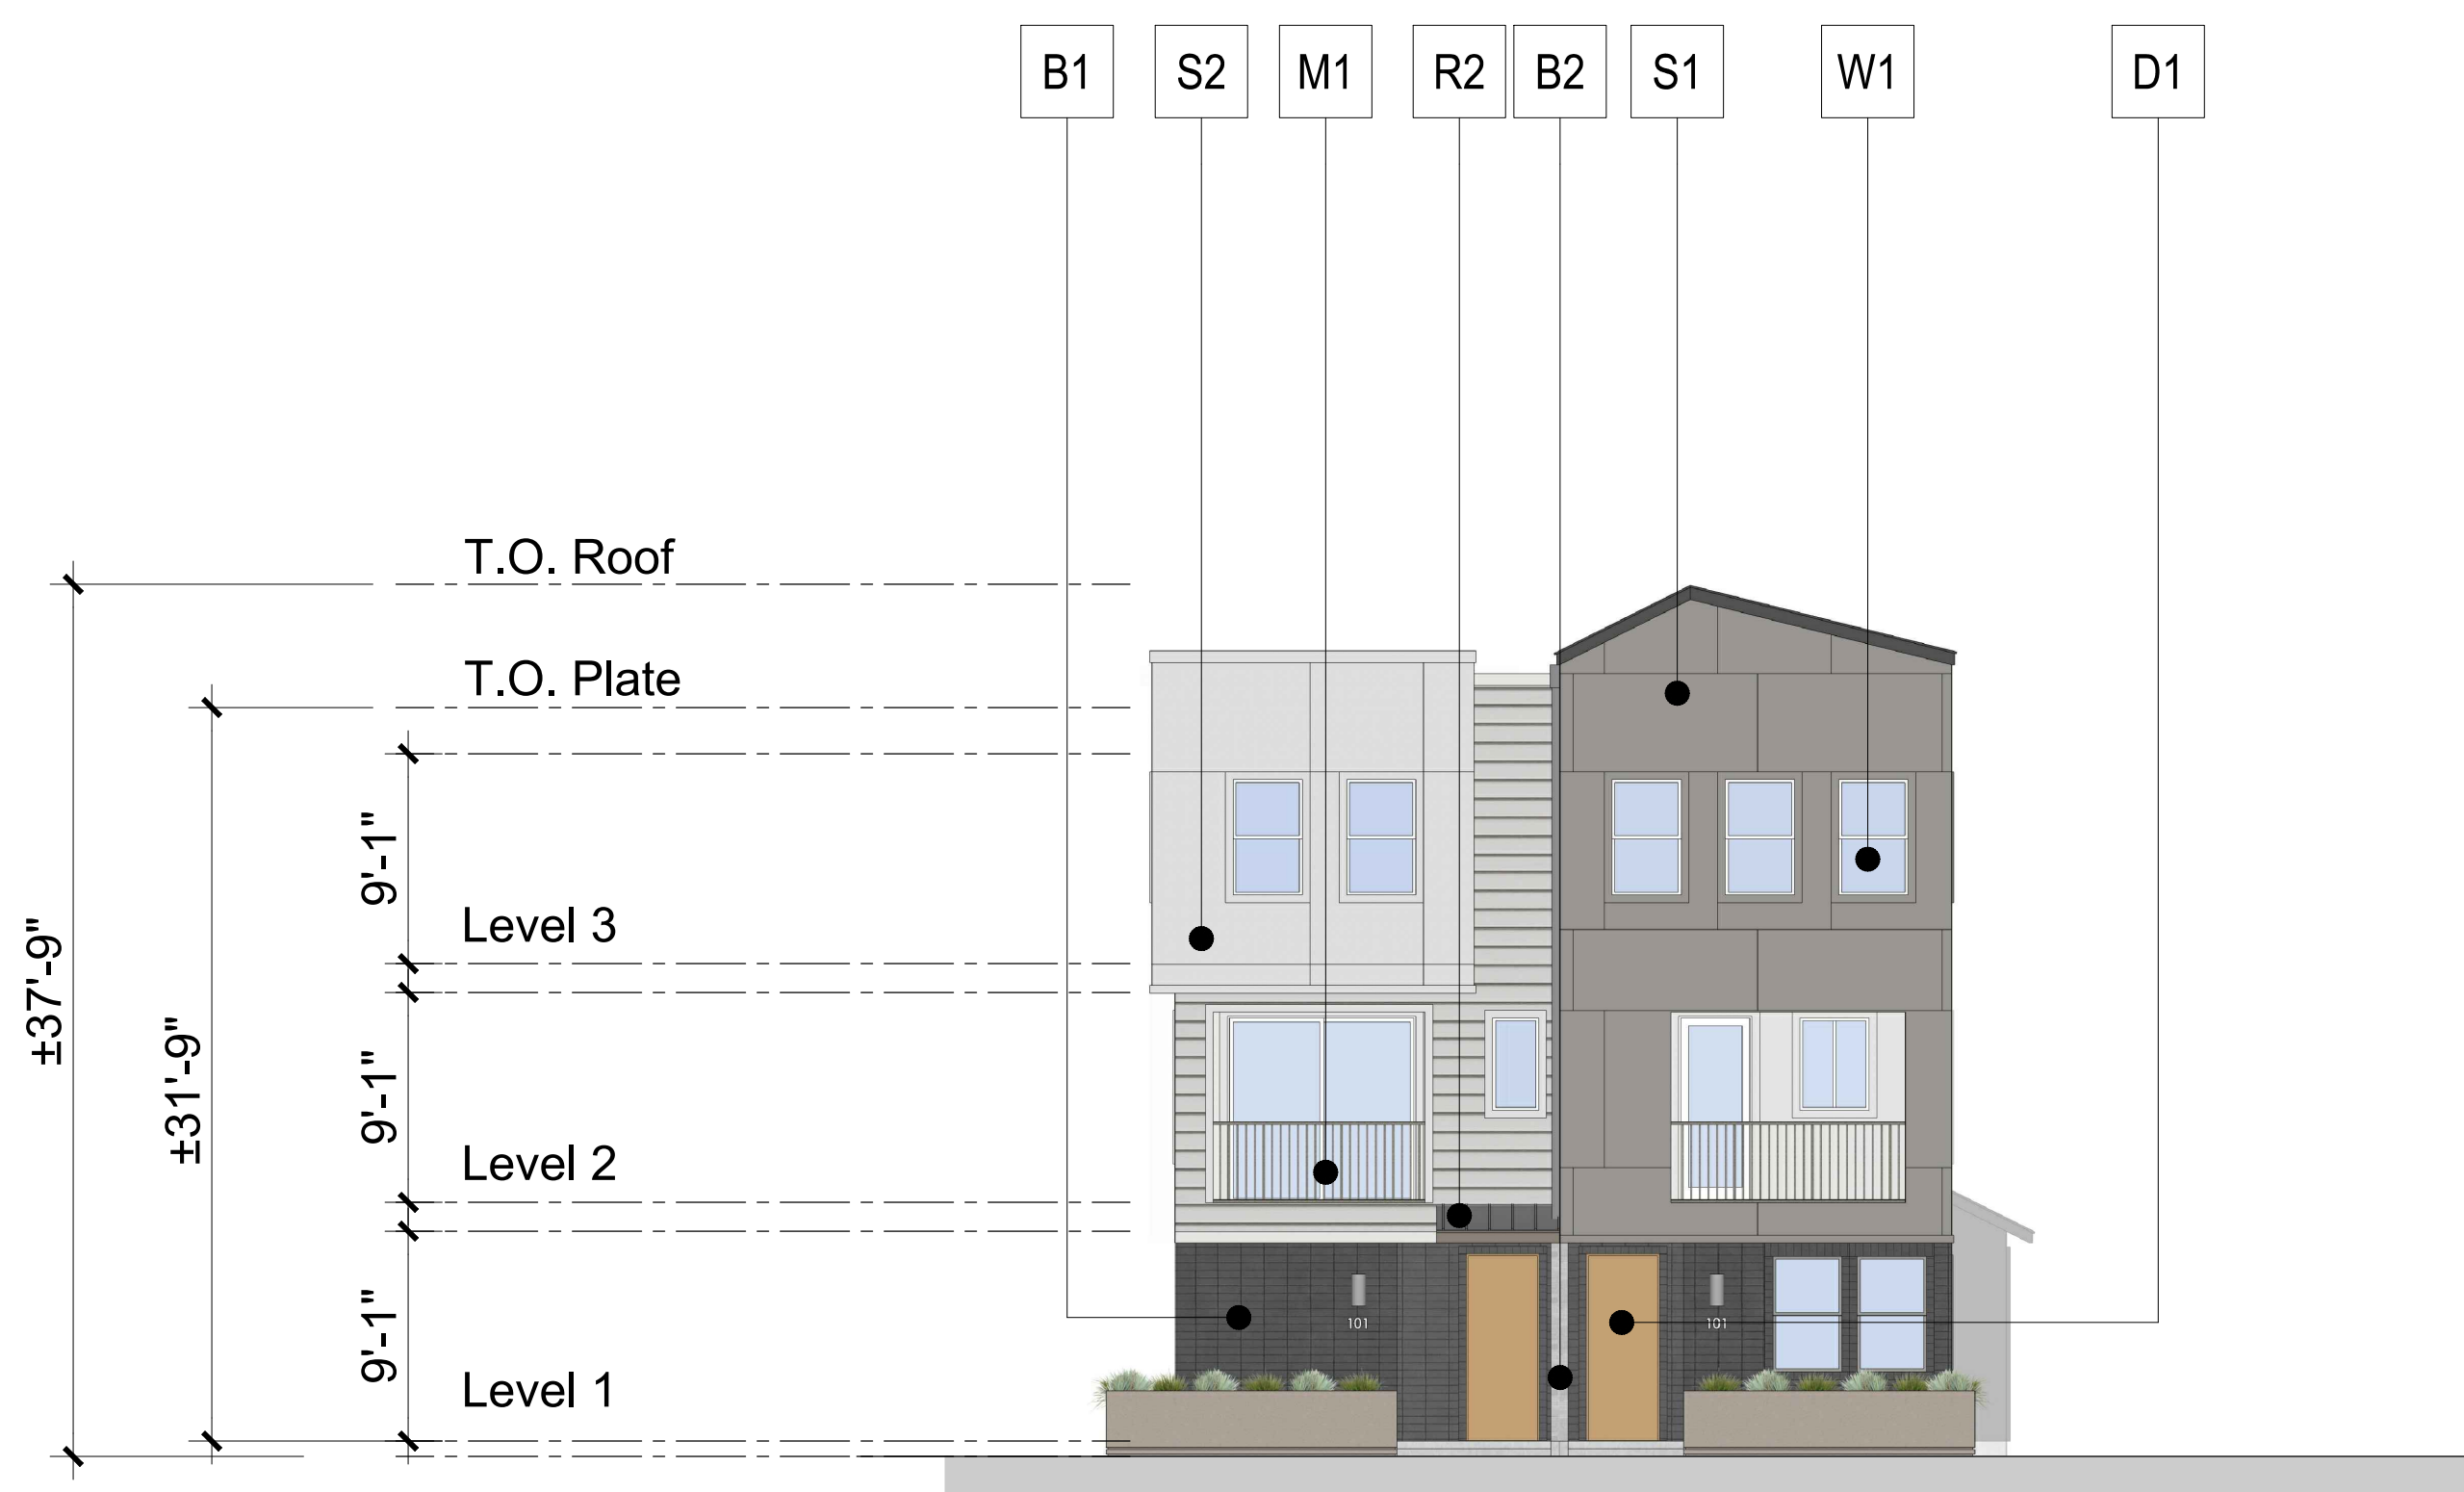

1. Front Elevation

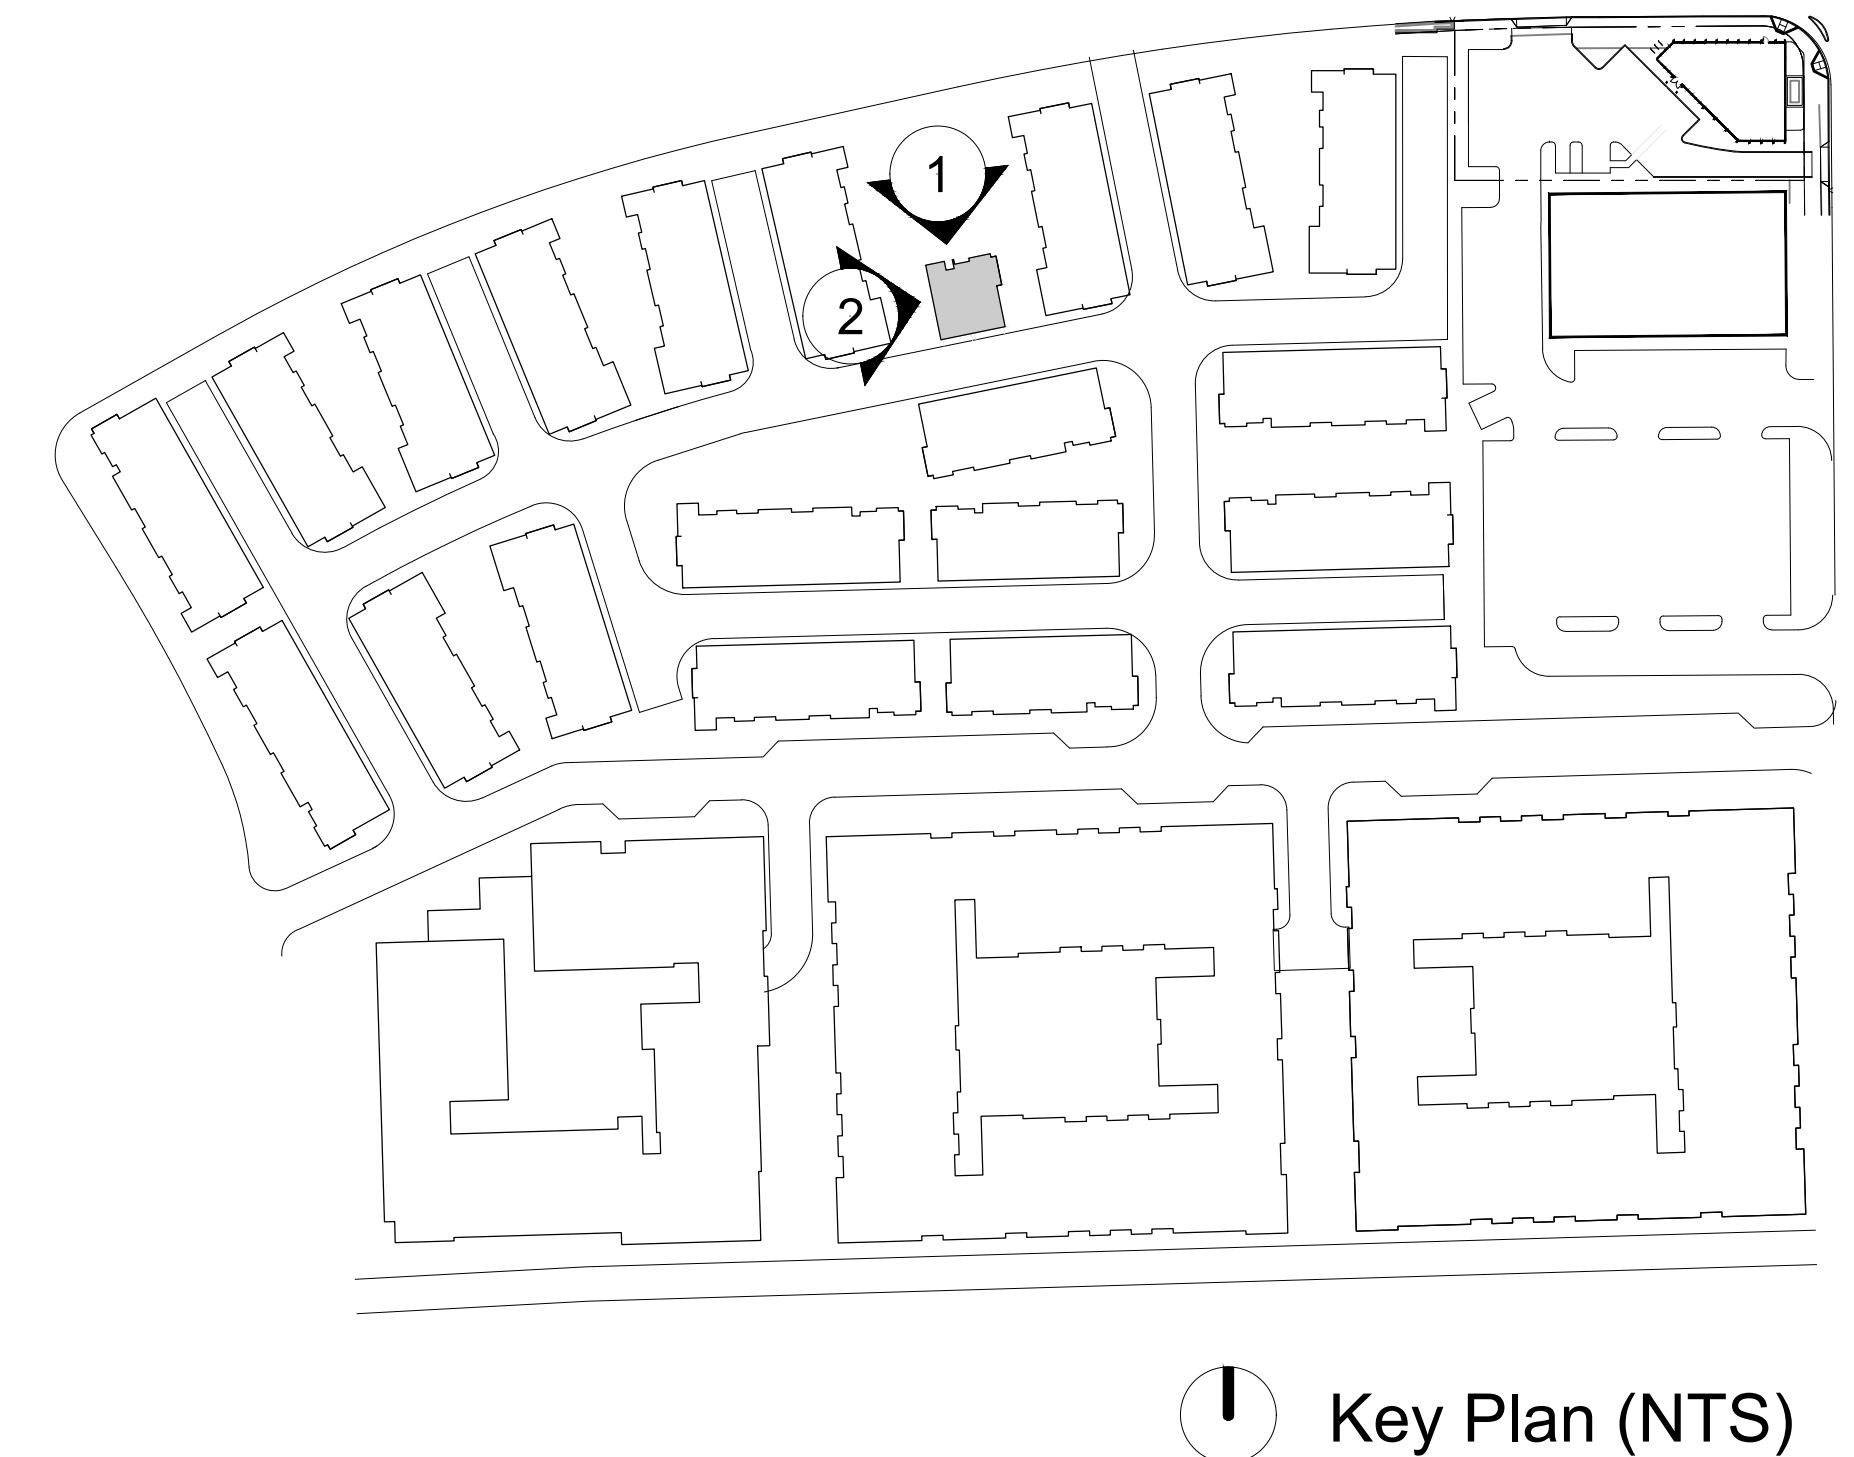


Key Plan (NTS)

COLOR & MATERIAL LEGEND:


- S1 *Stucco 1 - Gray
- S2 *Stucco 2 - Beige
- S3 *Stucco 3 - Dark Gray
- P1 *Cementitious Siding
- B1 *Brick Veneer - Dark Gray
- B2 *Brick Veneer - Gray
- W1 *Vinyl Window - White
- M1 *Decorative Metal Railing - Dark Gray
- R1 *Roof Shingle - Gray
- R2 *Roof - Standing Seam Metal
- G1 *Metal Garage Door - Light Gray
- D1 *Entry Door (ThermaTru or sim.) - Mustard

Notes:


*Materials as defined, or similar.

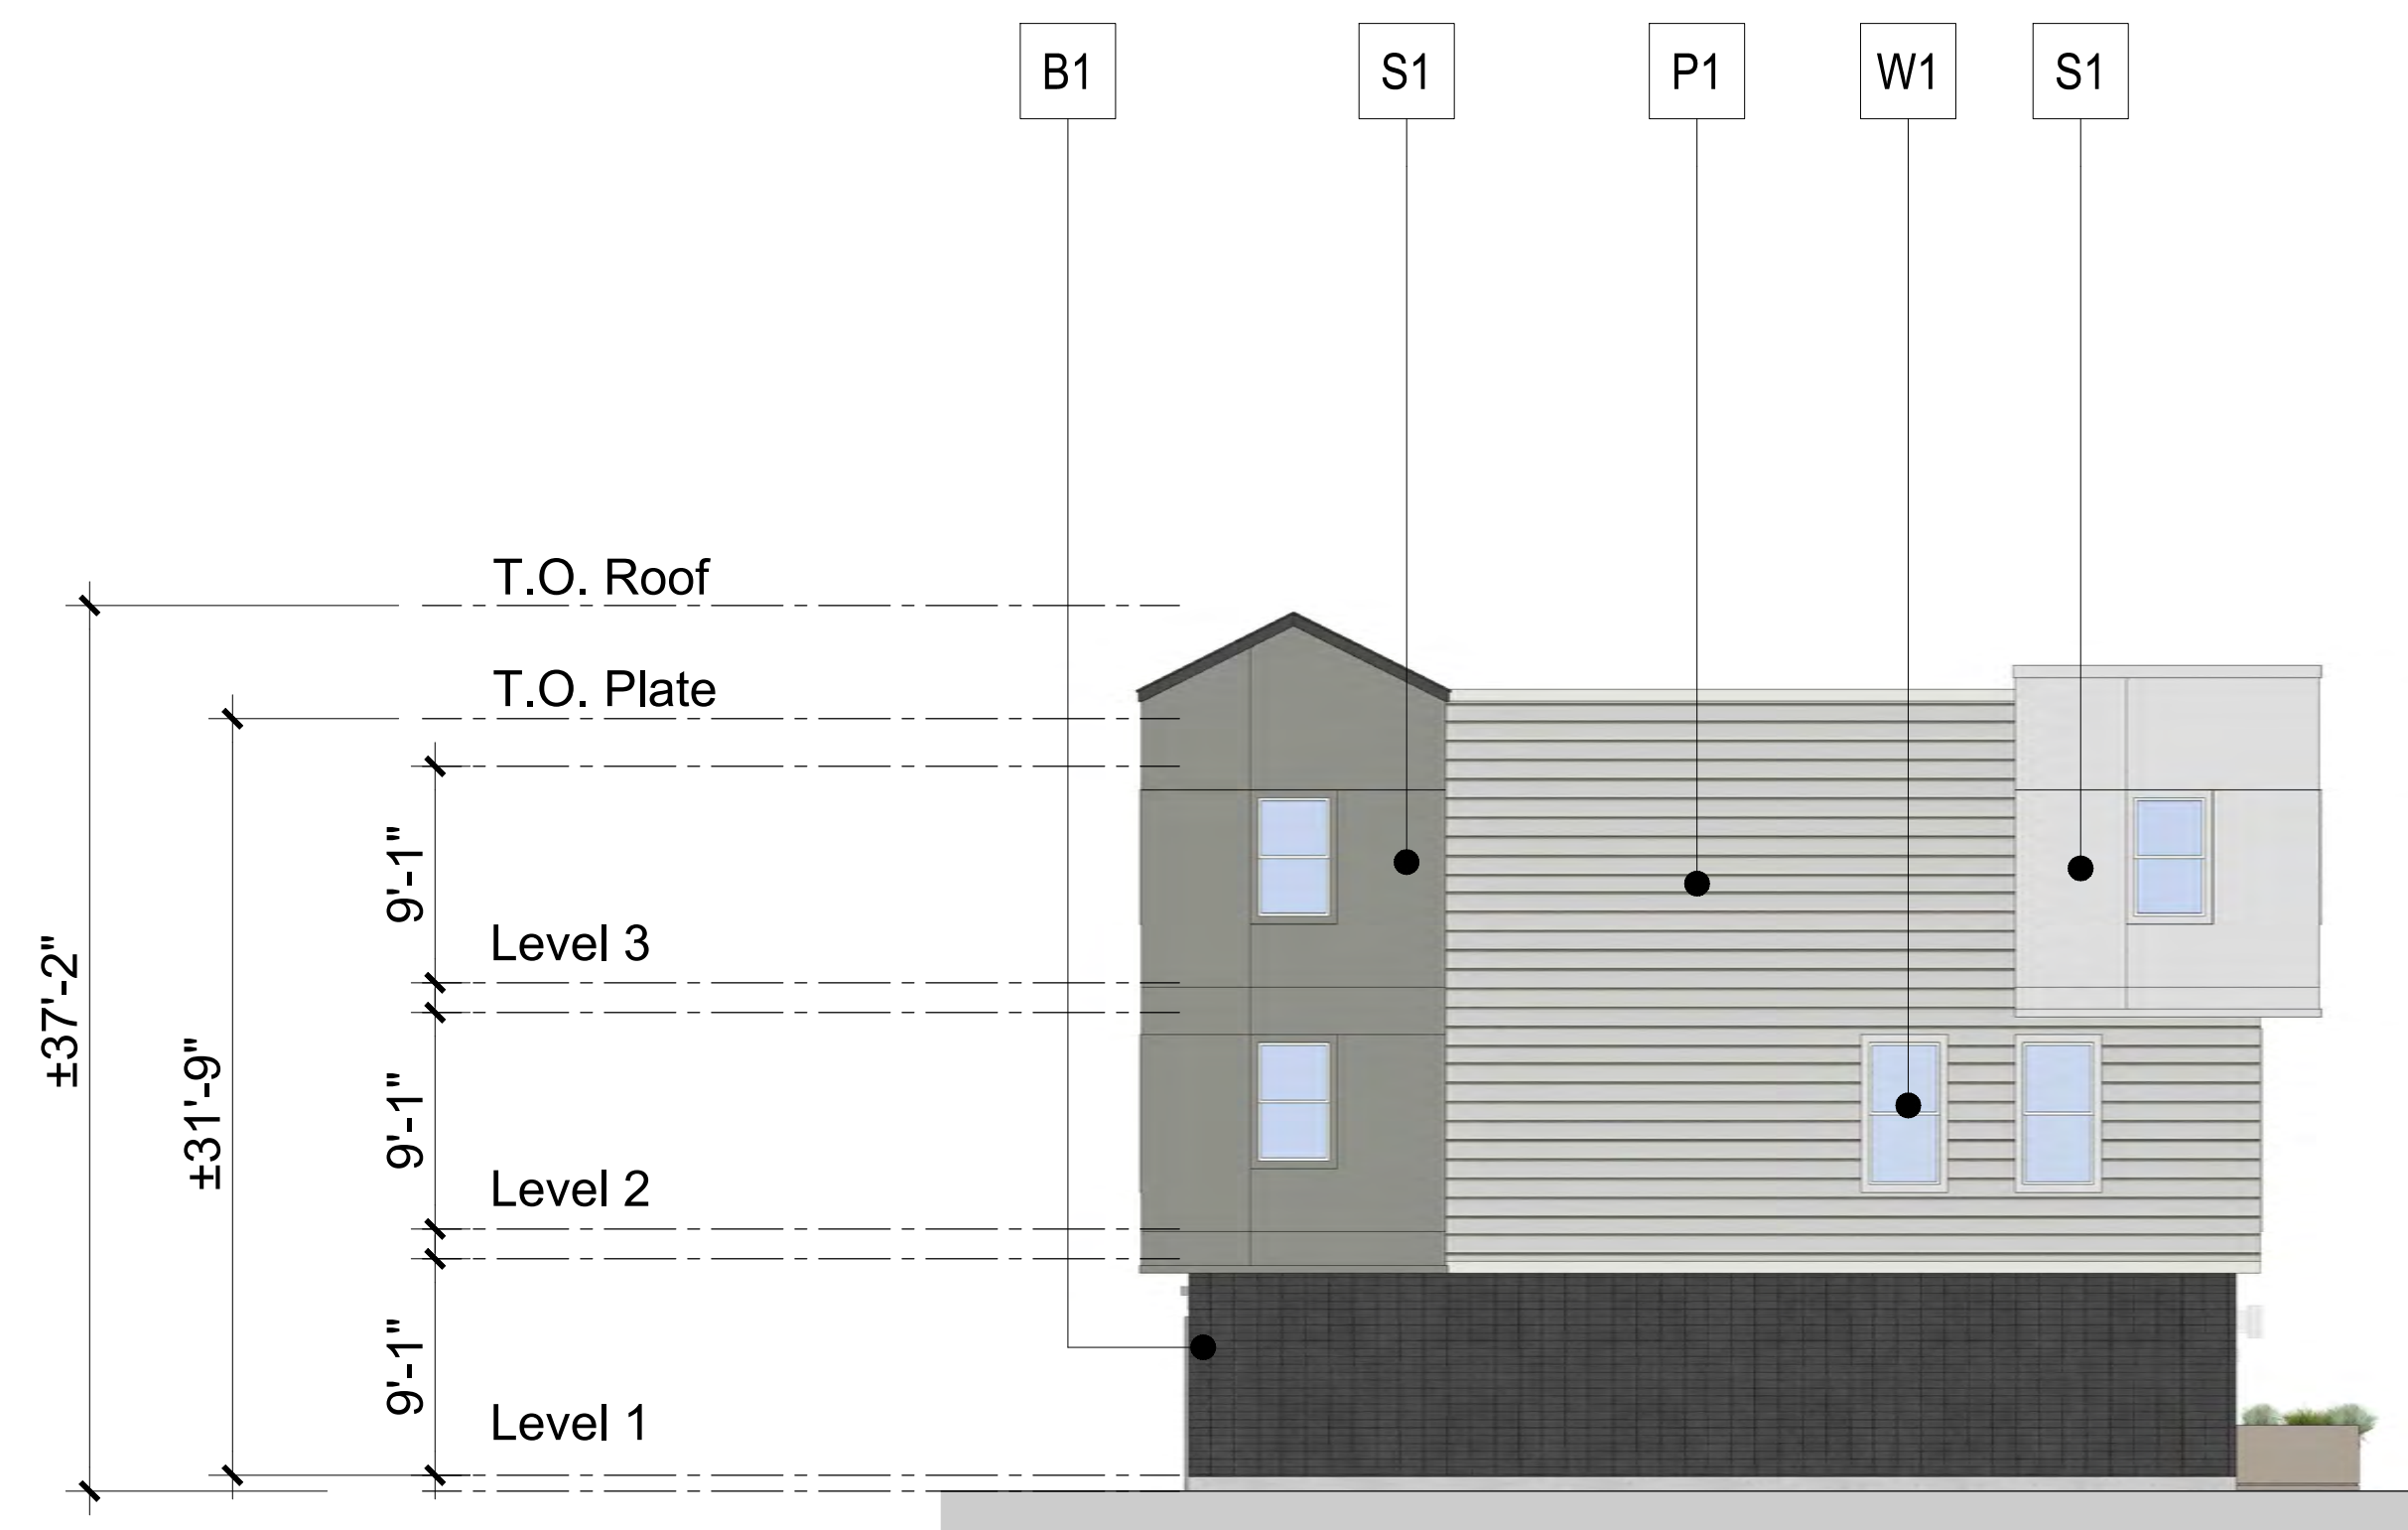

2. Right Elevation

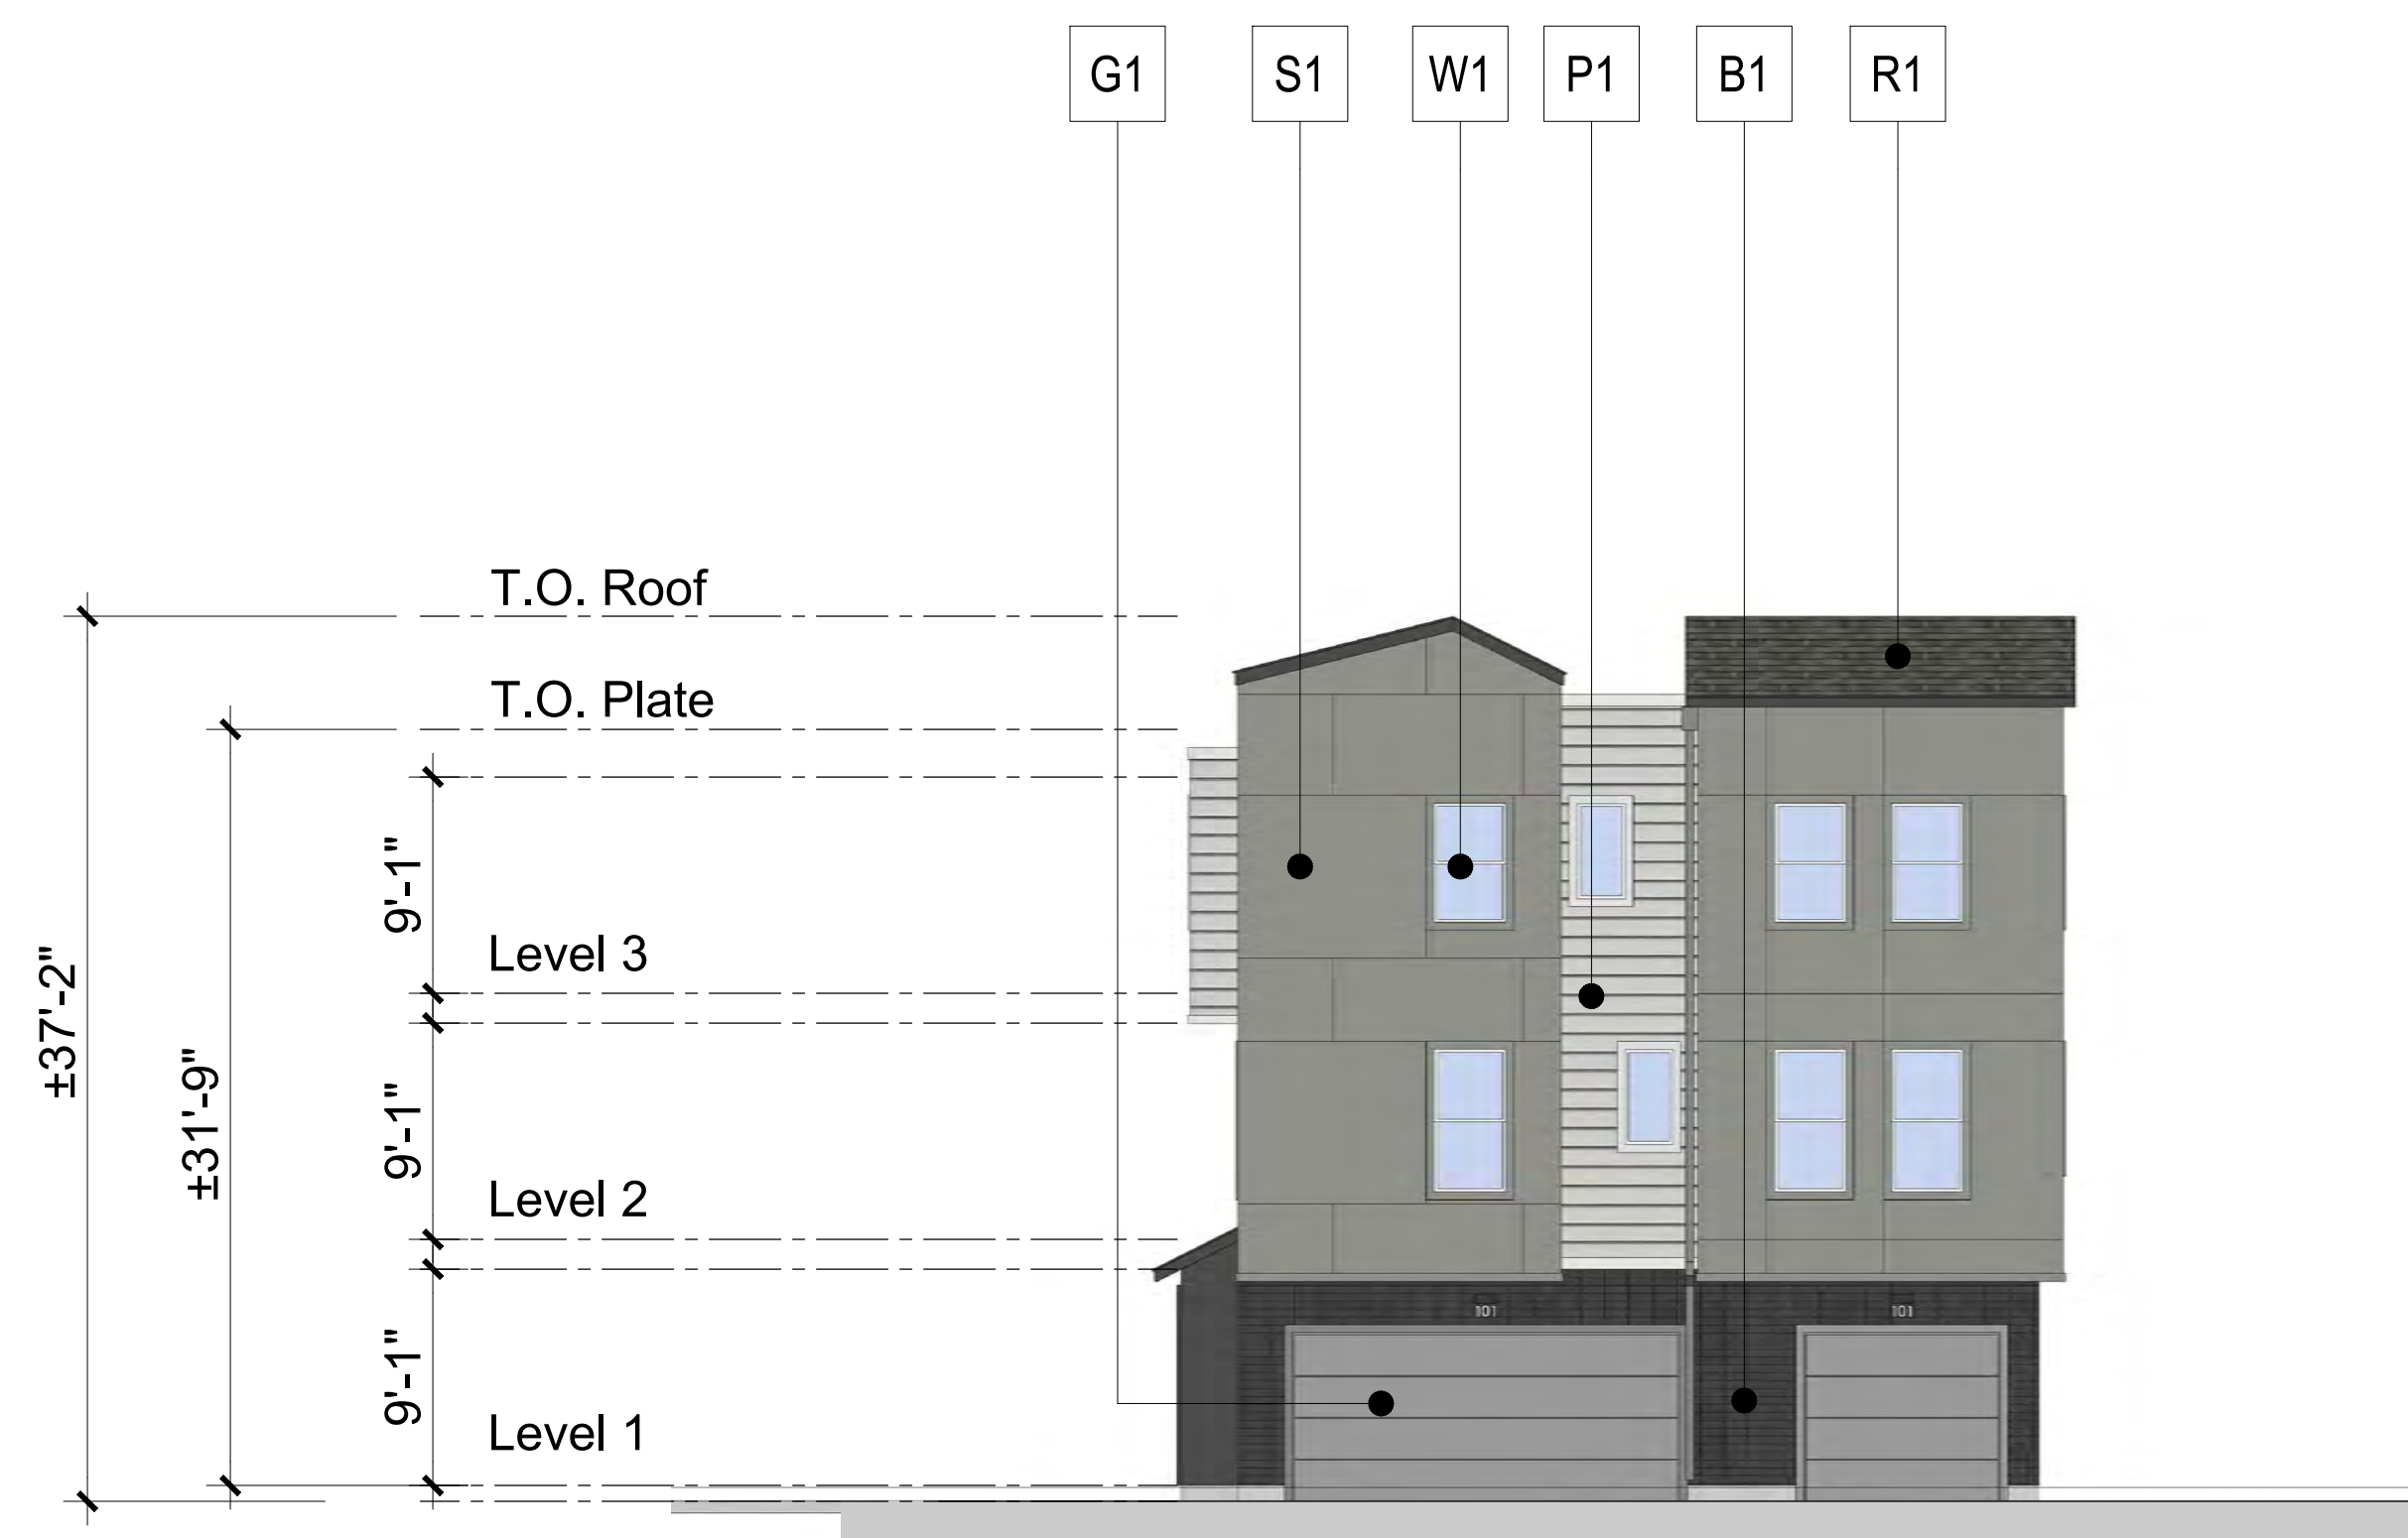

1. Rear Elevation

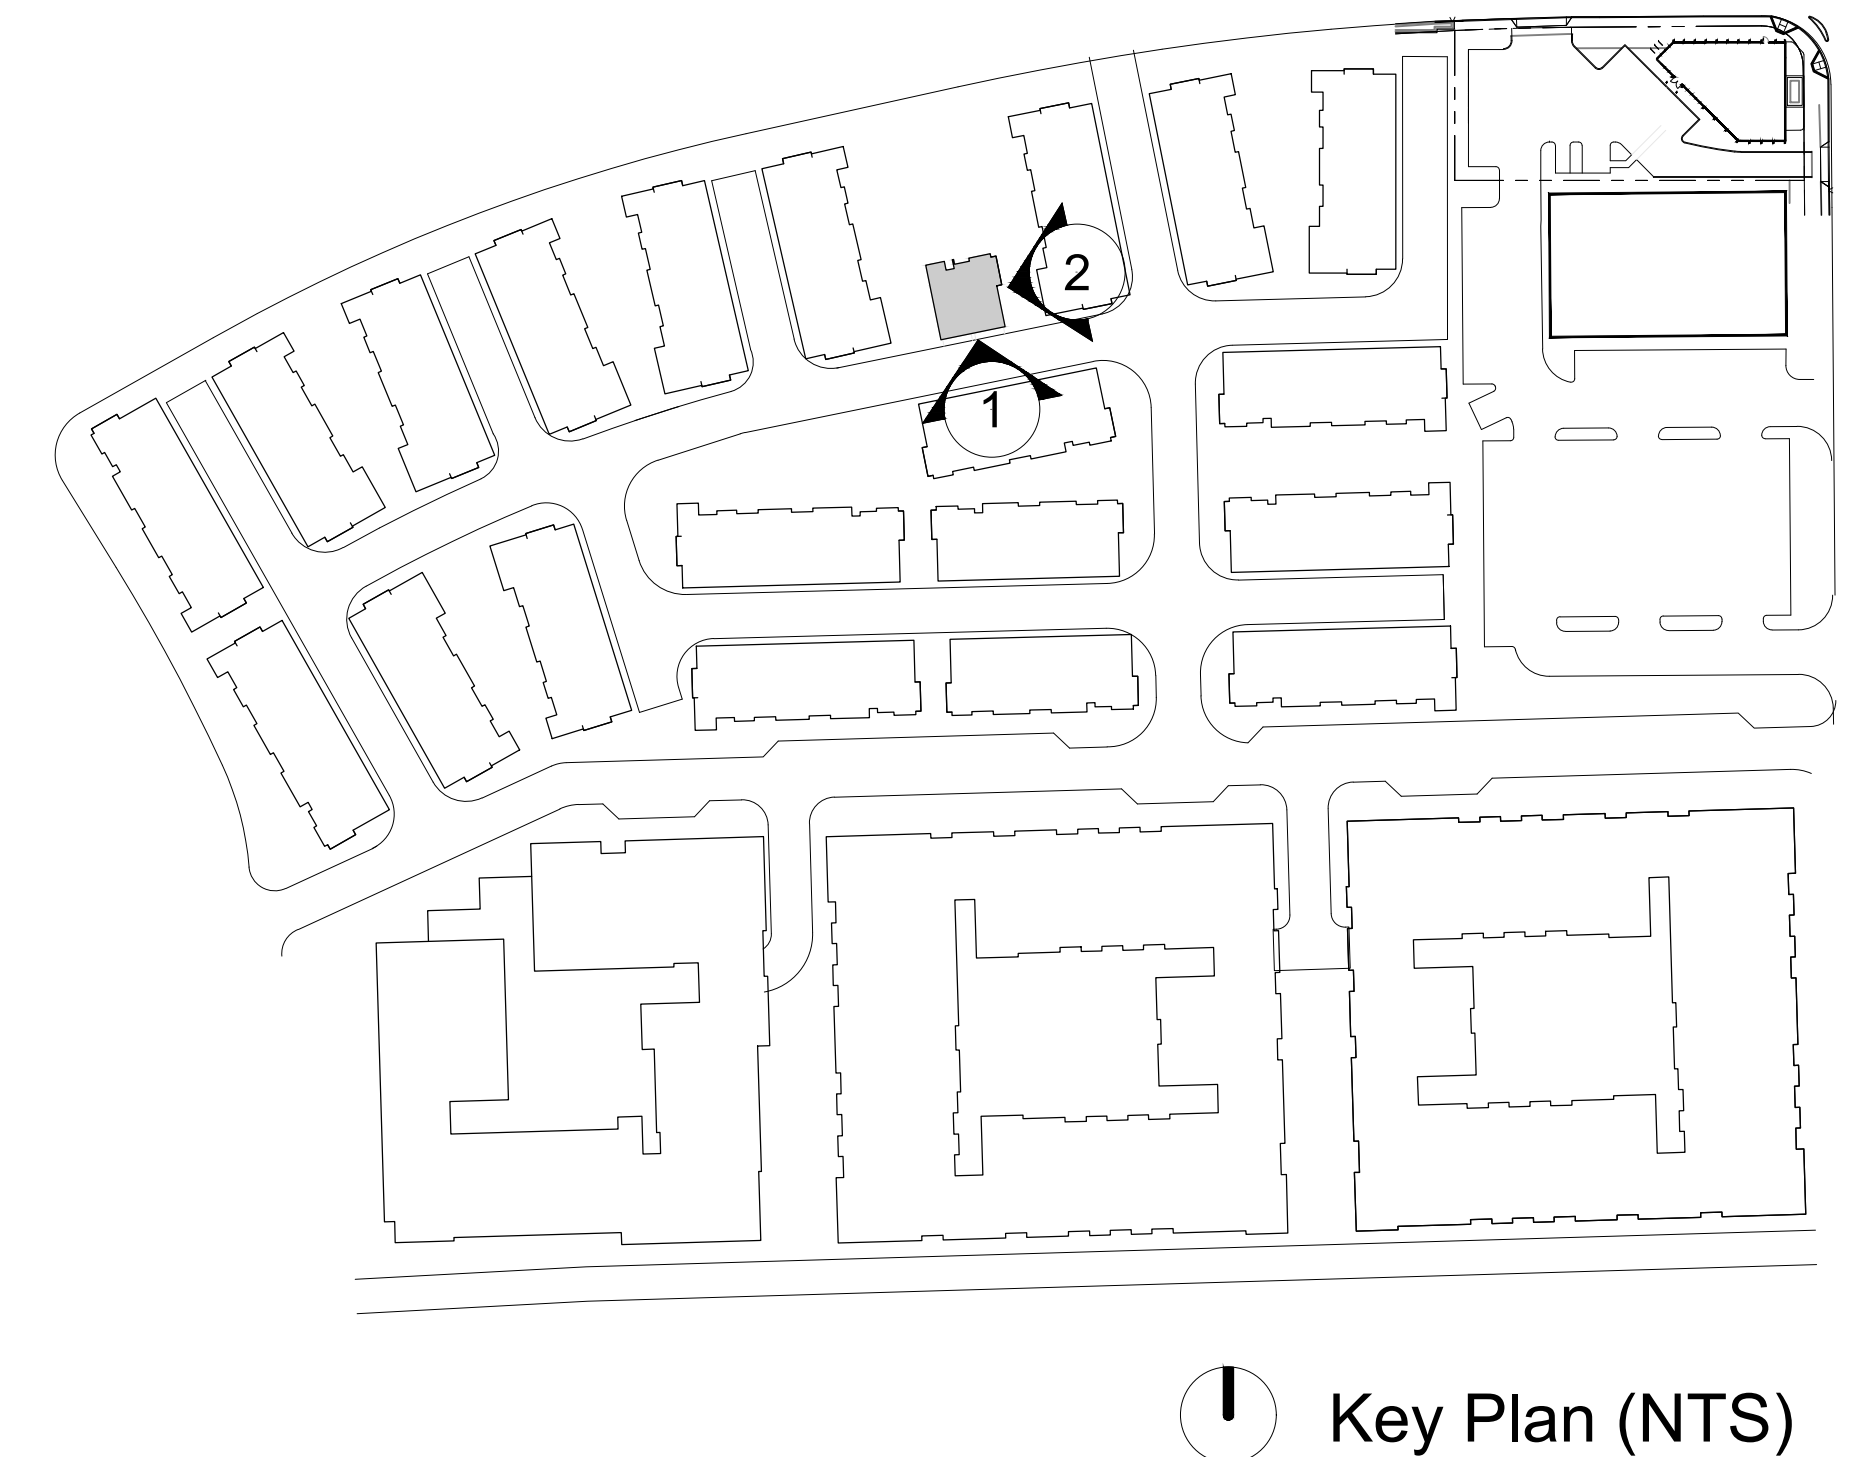


COLOR & MATERIAL LEGEND:


- S1 *Stucco 1 - Gray
- S2 *Stucco 2 - Beige
- S3 *Stucco 3 - Dark Gray
- P1 *Cementitious Siding
- B1 *Brick Veneer - Dark Gray
- B2 *Brick Veneer - Gray
- W1 *Vinyl Window - White
- M1 *Decorative Metal Railing - Dark Gray
- R1 *Roof Shingle - Gray
- R2 *Roof - Standing Seam Metal
- G1 *Metal Garage Door - Light Gray
- D1 *Entry Door (ThermaTru or sim.) - Mustard

Notes:

*Materials as defined, or similar.

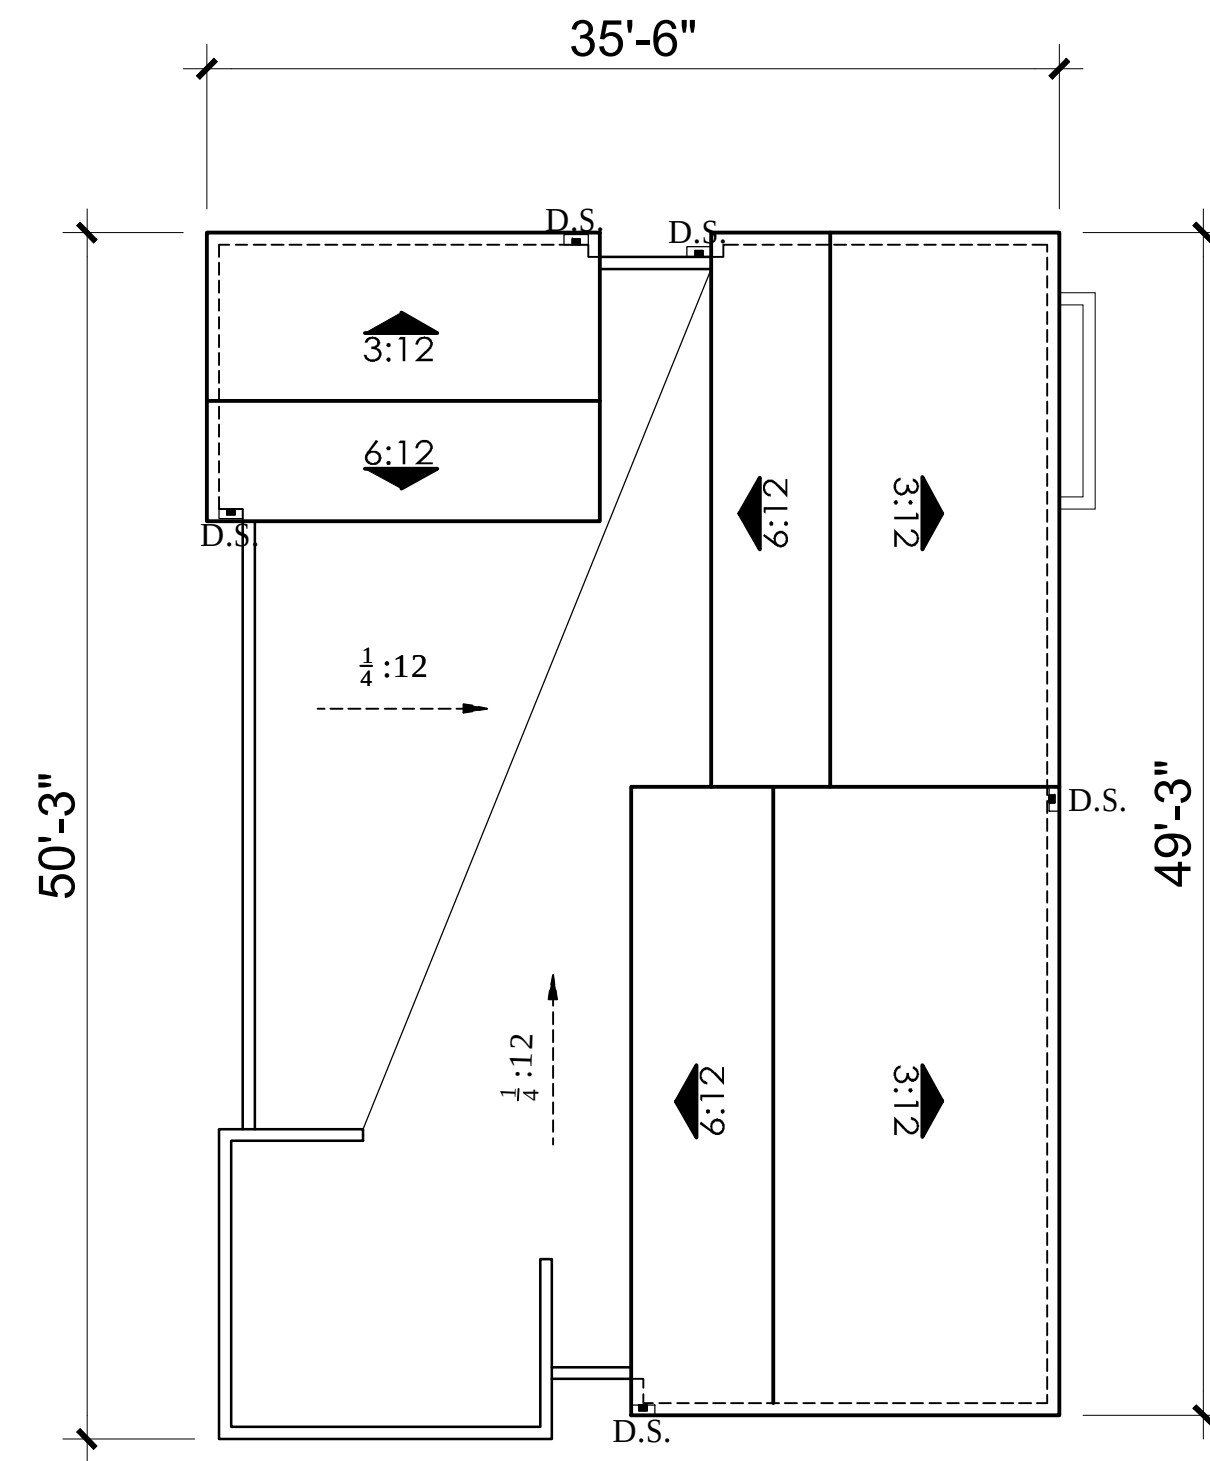


ROOF LEVEL

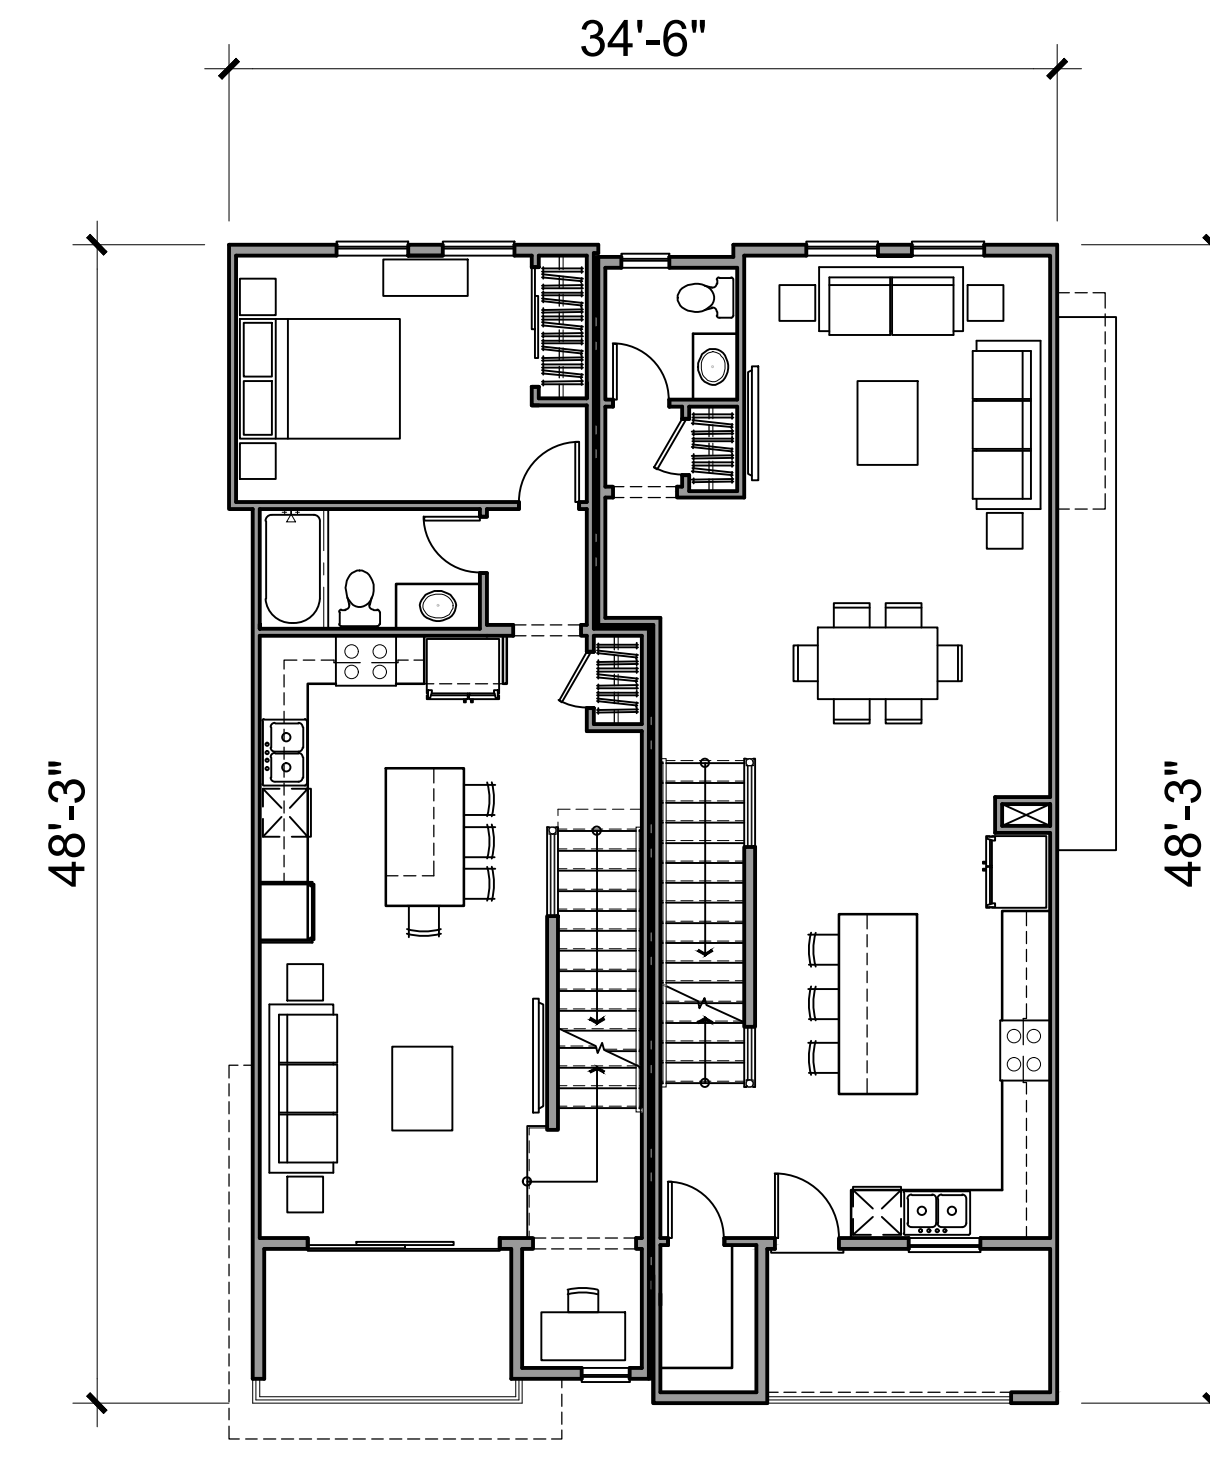


P1 - ALT P2 - END

LEVEL 2

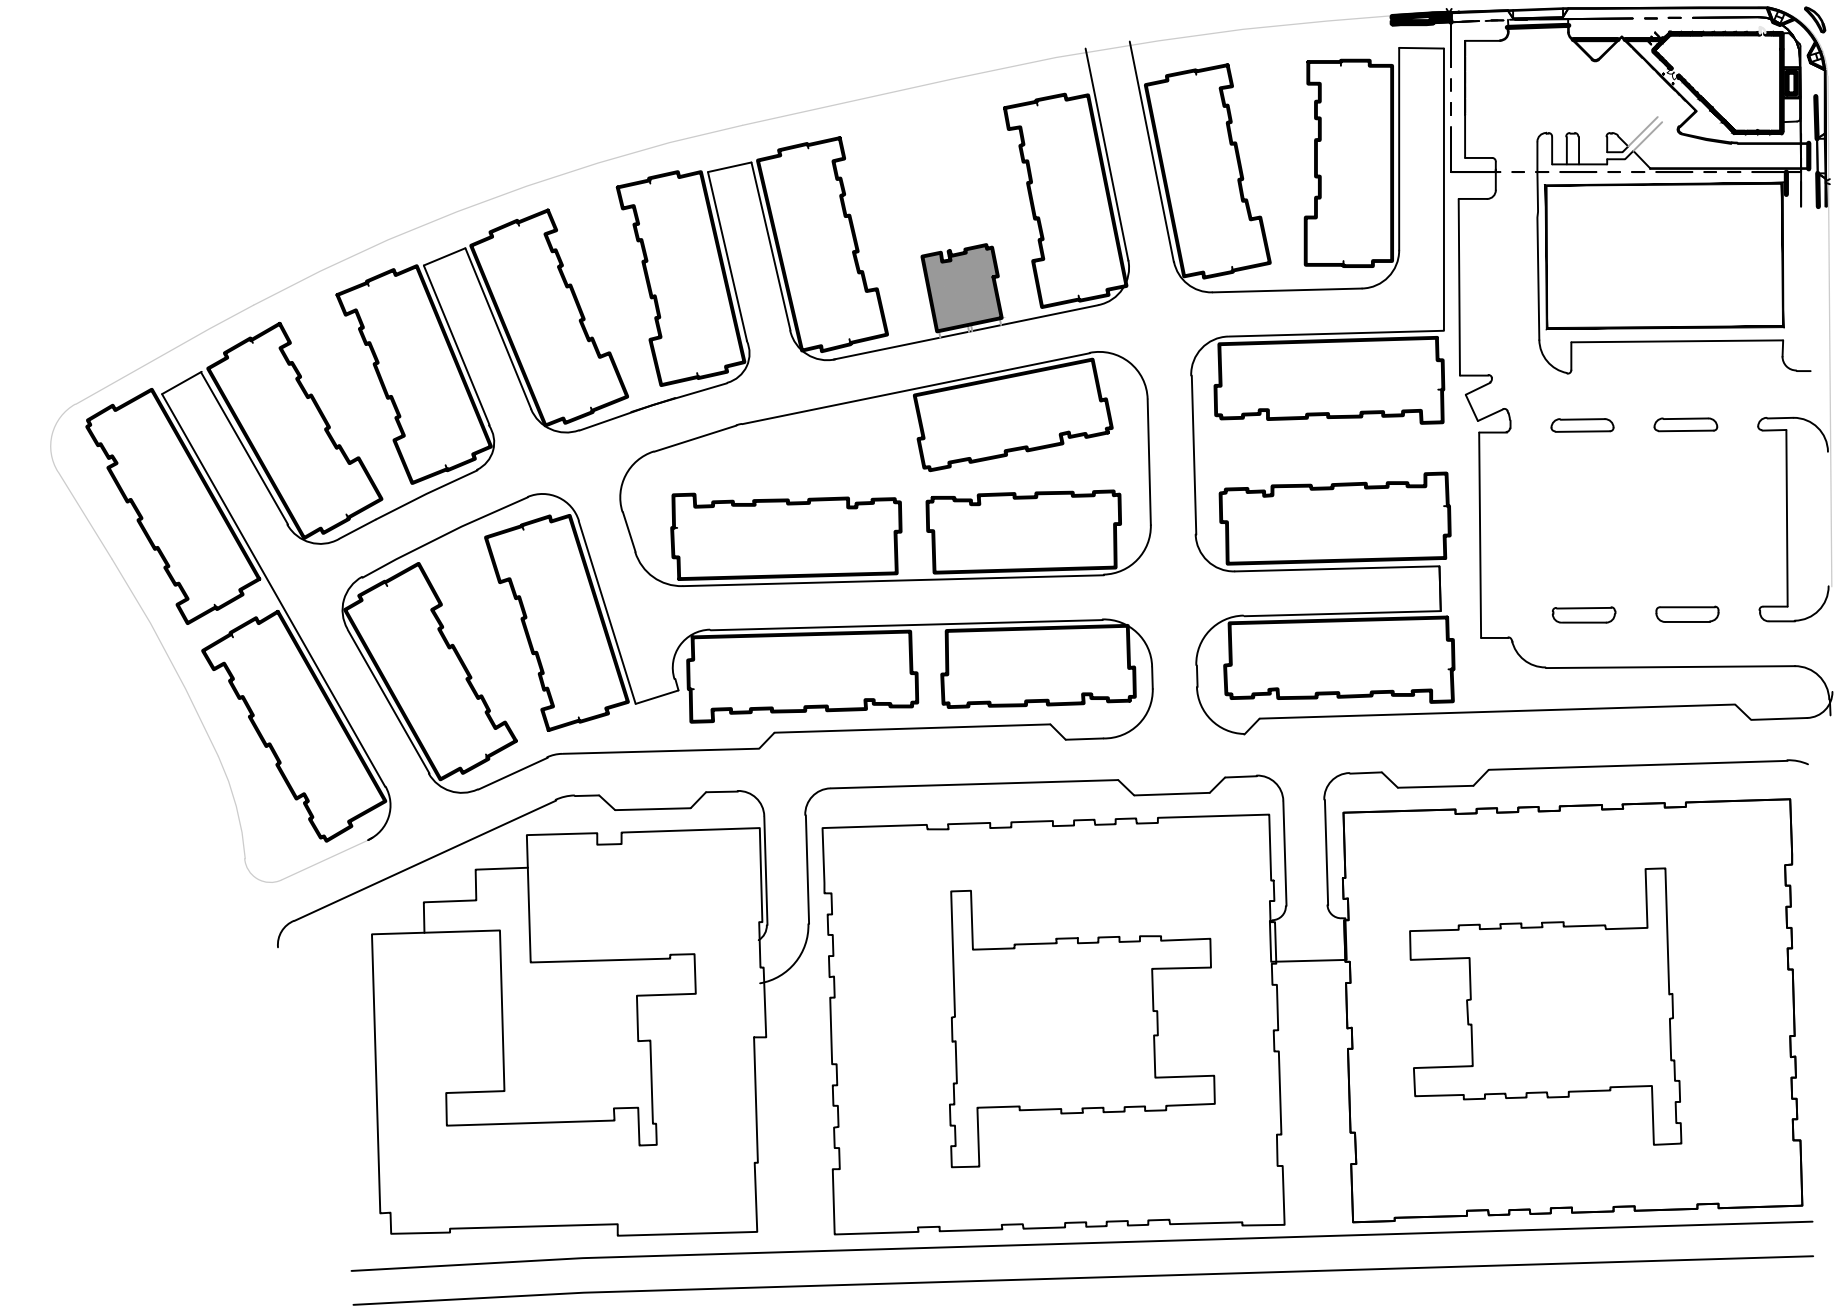


Key Plan (NTS)

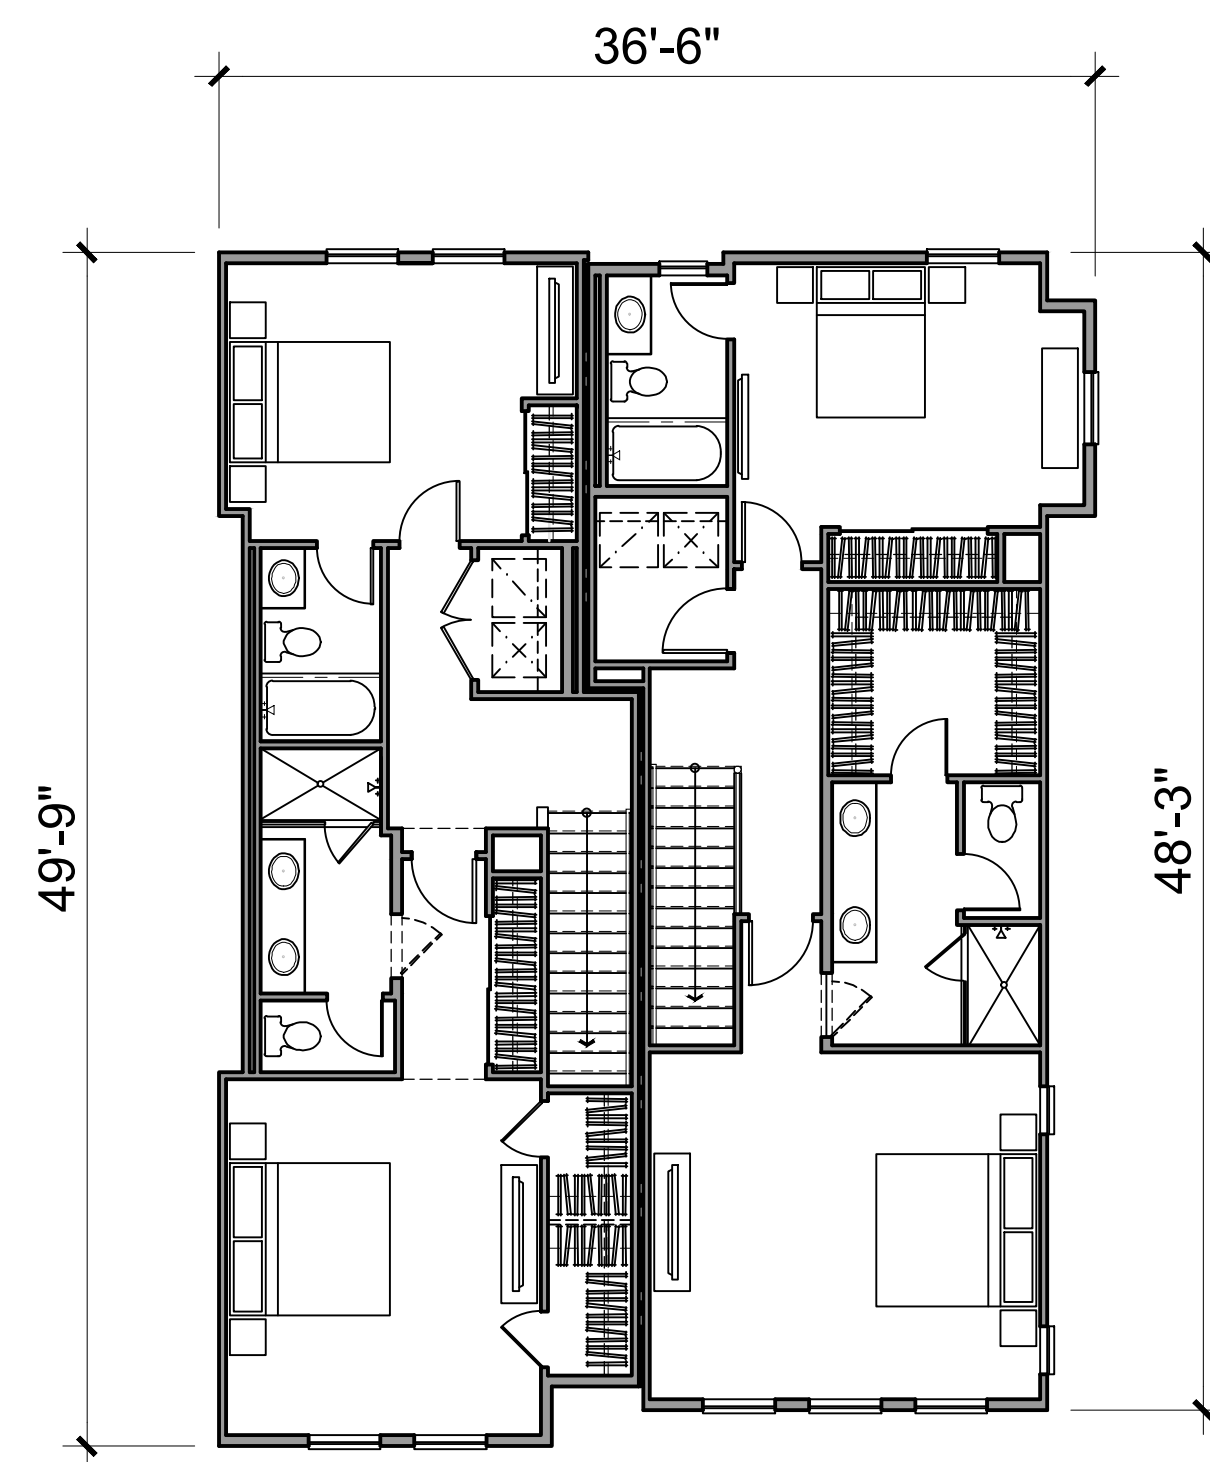


P1 - ALT P2 - END


LEVEL 3

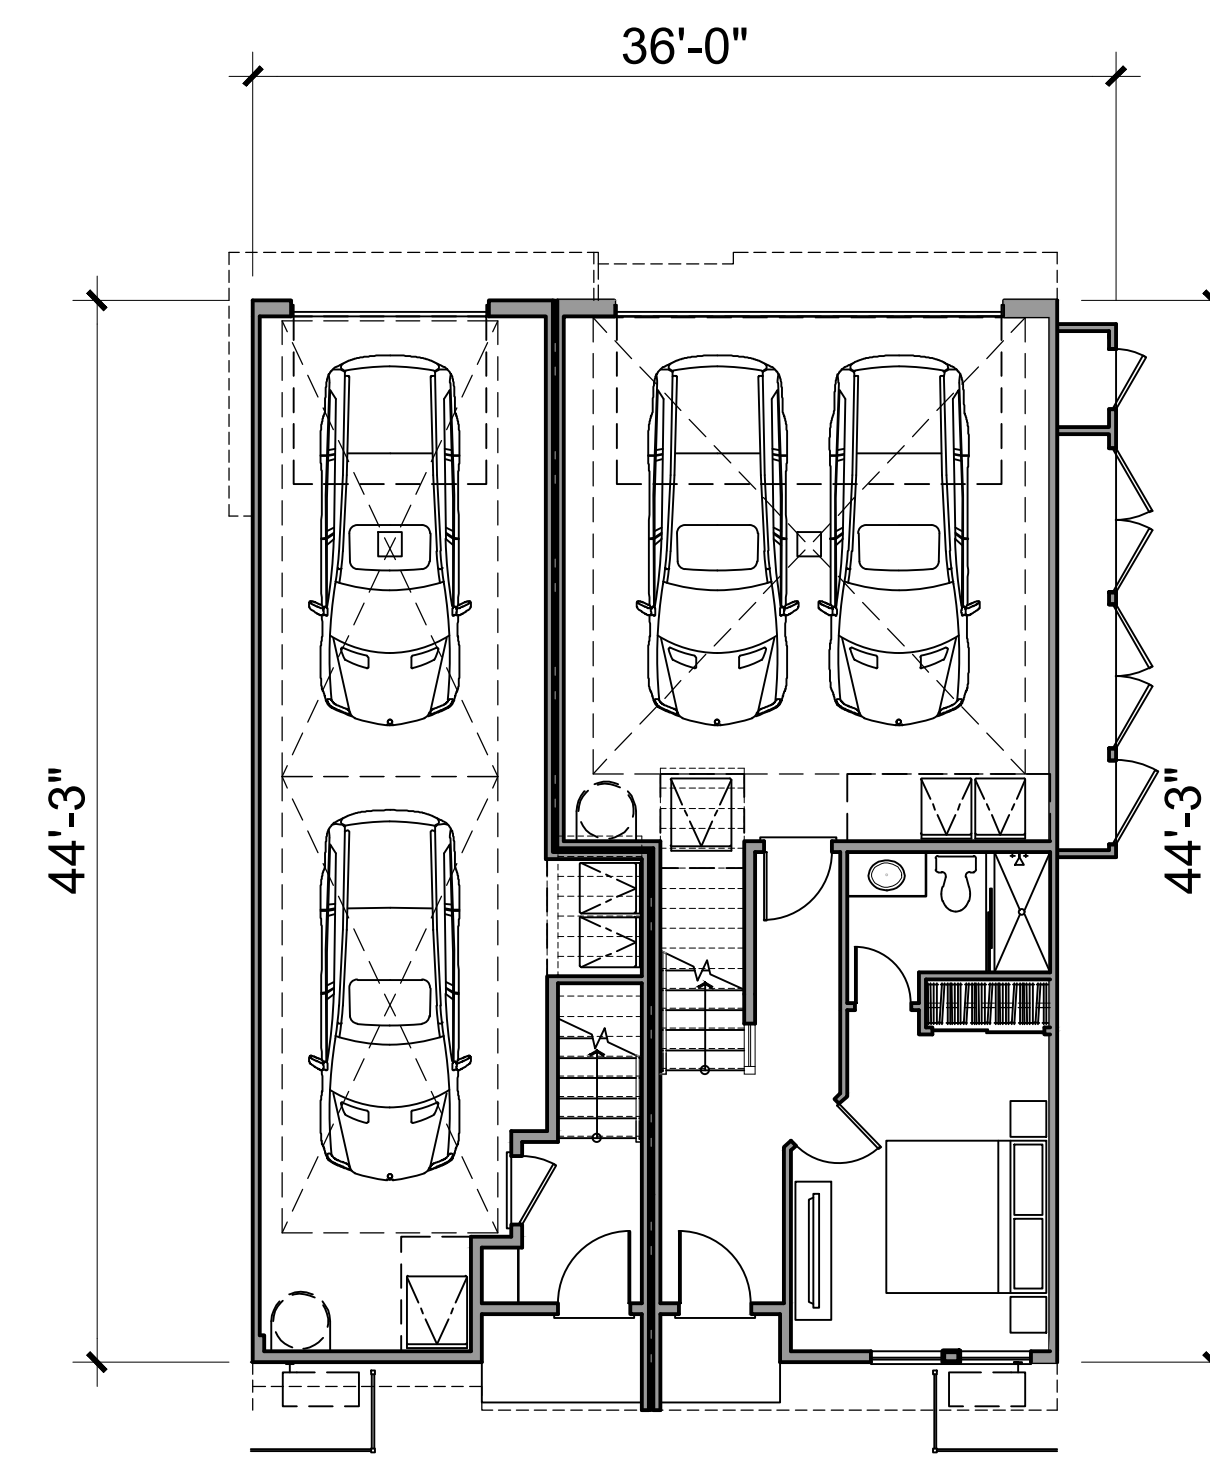

P1 - ALT P2 - END LEVEL 1

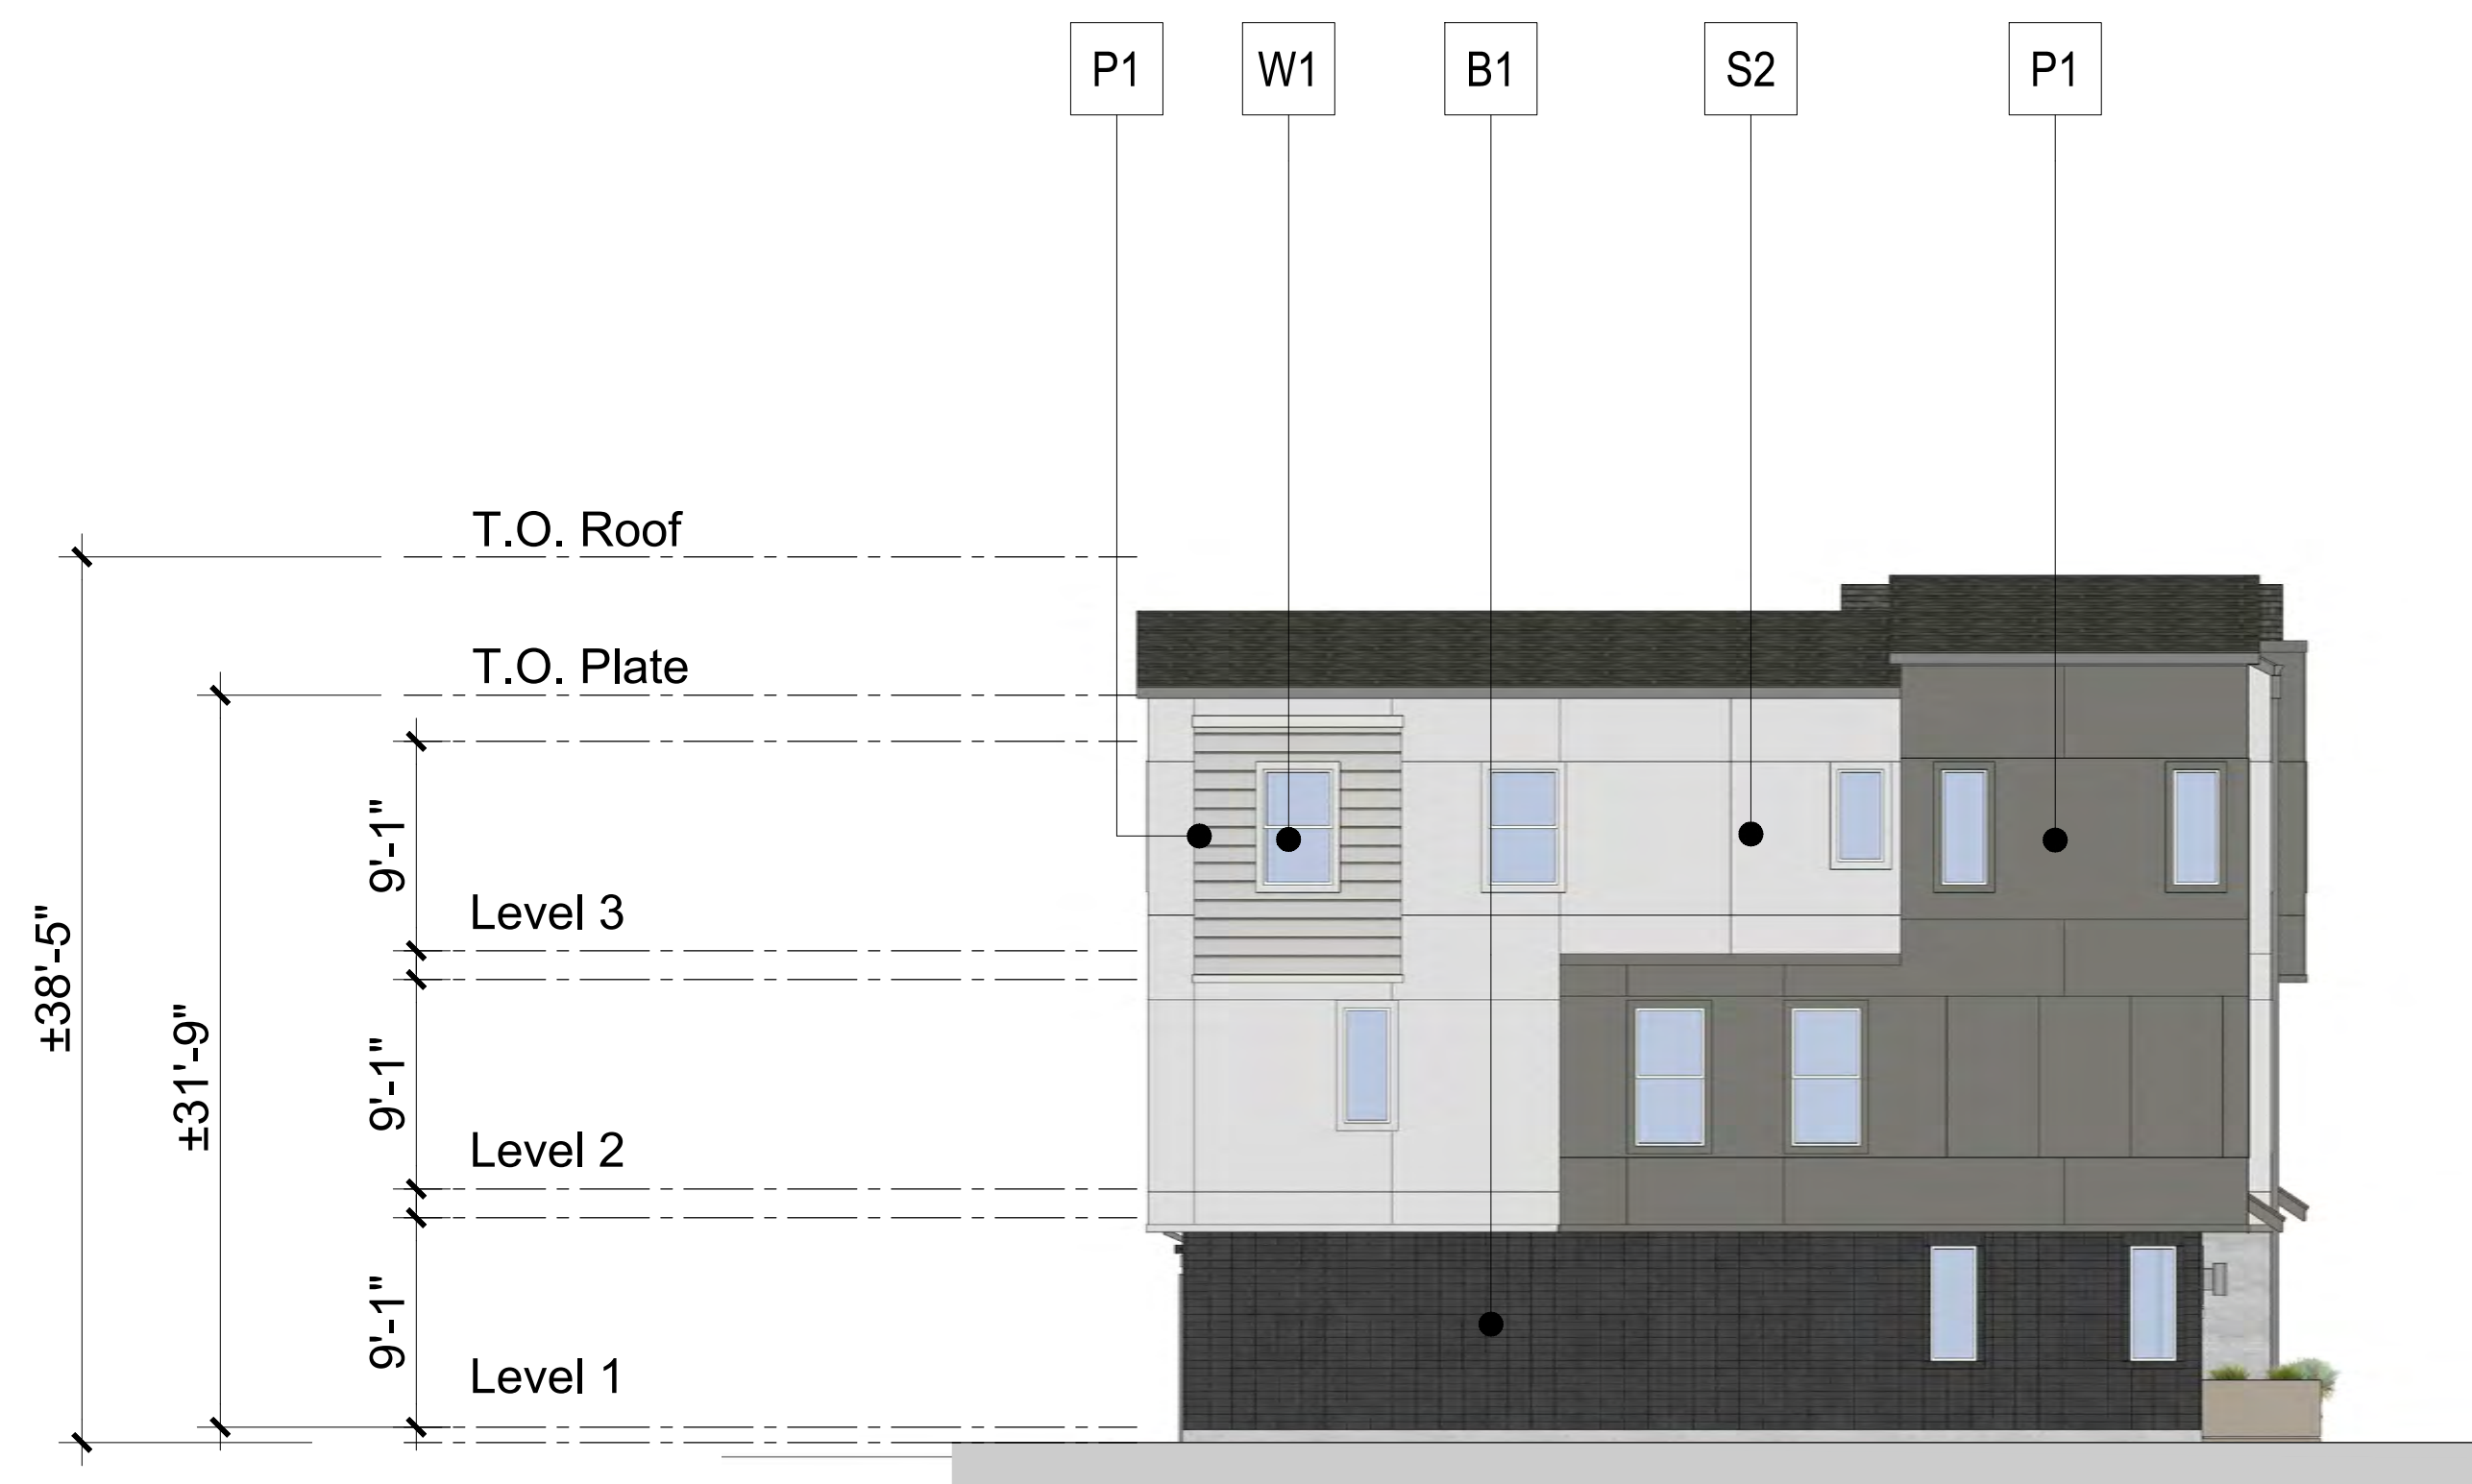

2. Left Elevation

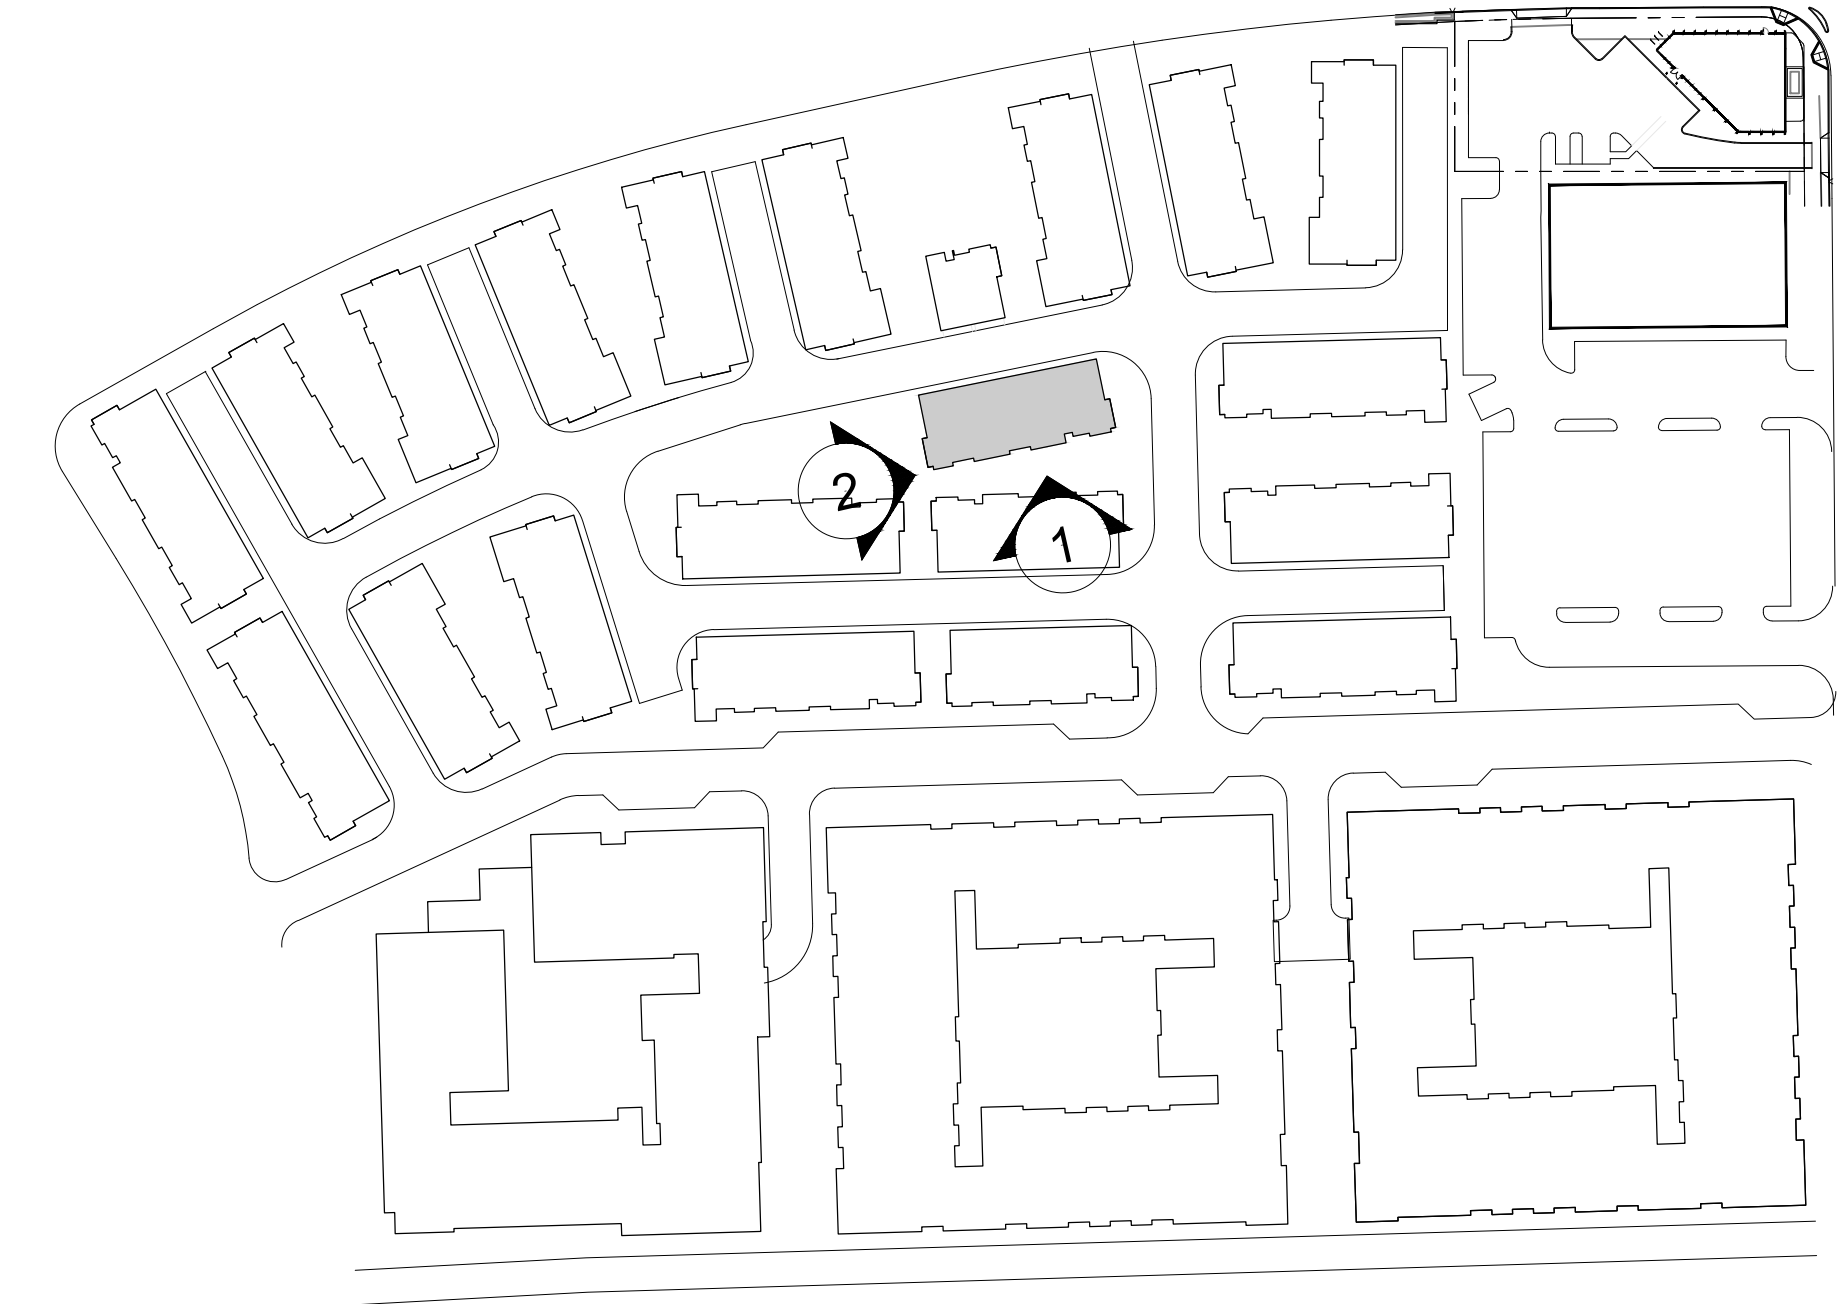

Key Plan (NTS)





1. Front Elevation

COLOR & MATERIAL LEGEND:

- S1 *Stucco 1 - Gray
- S2 *Stucco 2 - Beige
- S3 *Stucco 3 - Dark Gray
- P1 *Cementitious Siding
- B1 *Brick Veneer - Dark Gray
- B2 *Brick Veneer - Gray
- W1 *Vinyl Window - White
- M1 *Decorative Metal Railing - Dark Gray
- R1 *Roof Shingle - Gray
- R2 *Roof - Standing Seam Metal
- G1 *Metal Garage Door - Light Gray
- D1 *Entry Door (ThermaTru or sim.) - Mustard

Notes:

*Materials as defined, or similar.

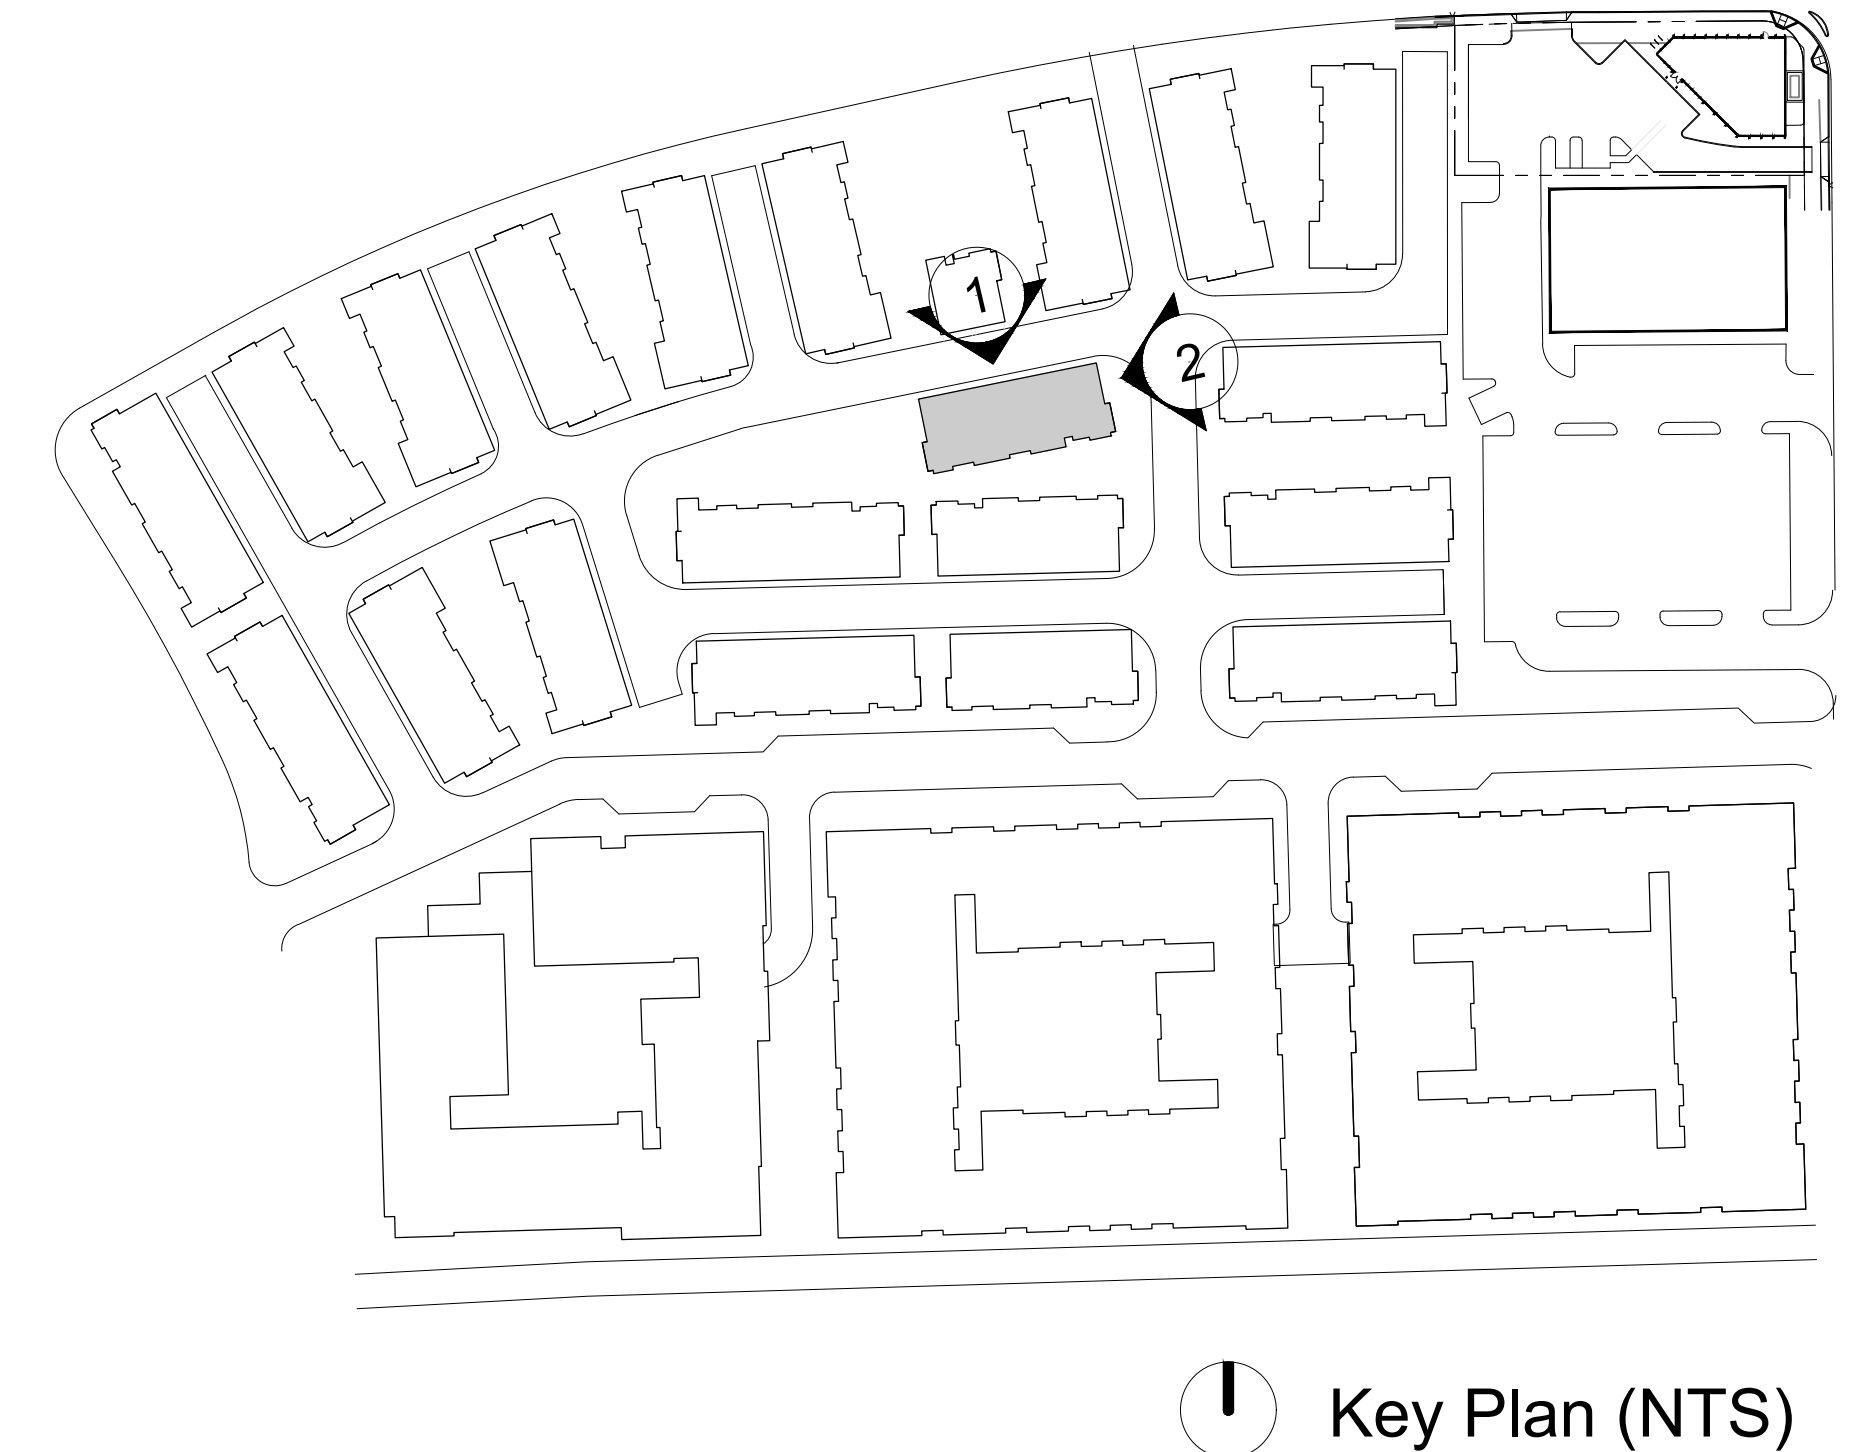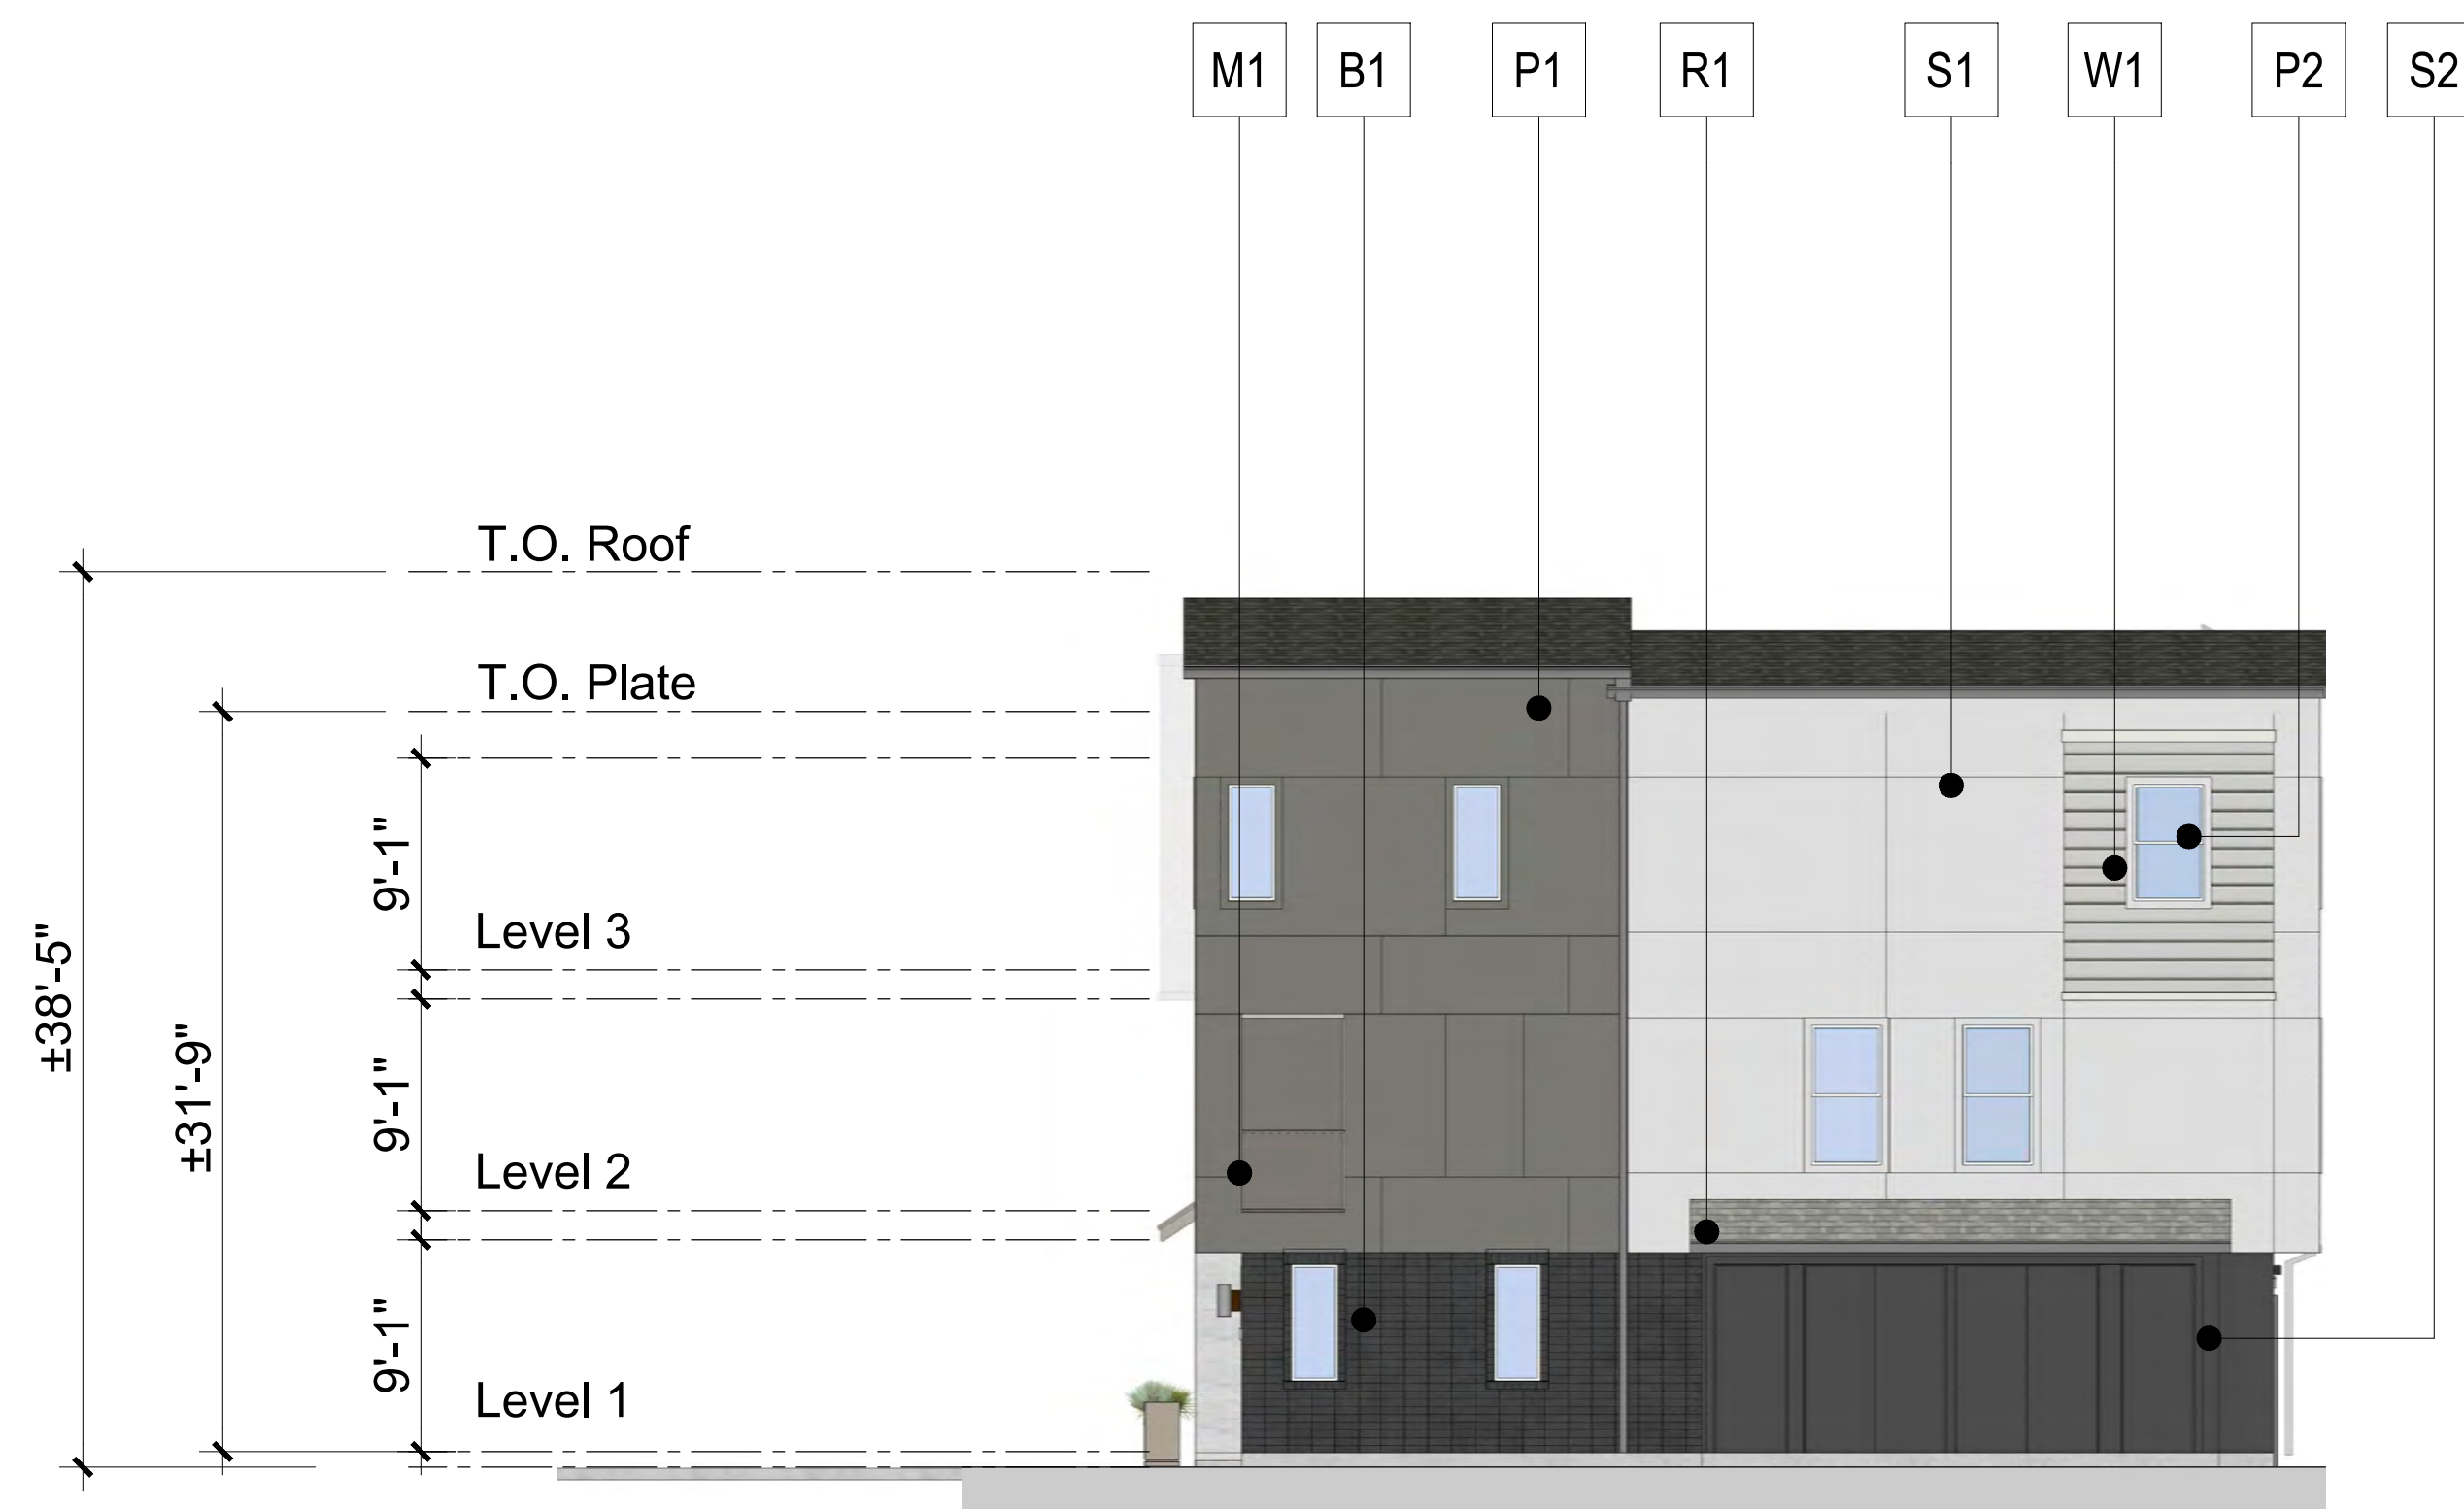


COLOR & MATERIAL LEGEND:


- S1 *Stucco 1 - Gray
- S2 *Stucco 2 - Beige
- S3 *Stucco 3 - Dark Gray
- P1 *Cementitious Siding
- B1 *Brick Veneer - Dark Gray
- B2 *Brick Veneer - Gray
- W1 *Vinyl Window - White
- M1 *Decorative Metal Railing - Dark Gray
- R1 *Roof Shingle - Gray
- R2 *Roof - Standing Seam Metal
- G1 *Metal Garage Door - Light Gray
- D1 *Entry Door (ThermaTru or sim.) - Mustard

Notes:

*Materials as defined, or similar.

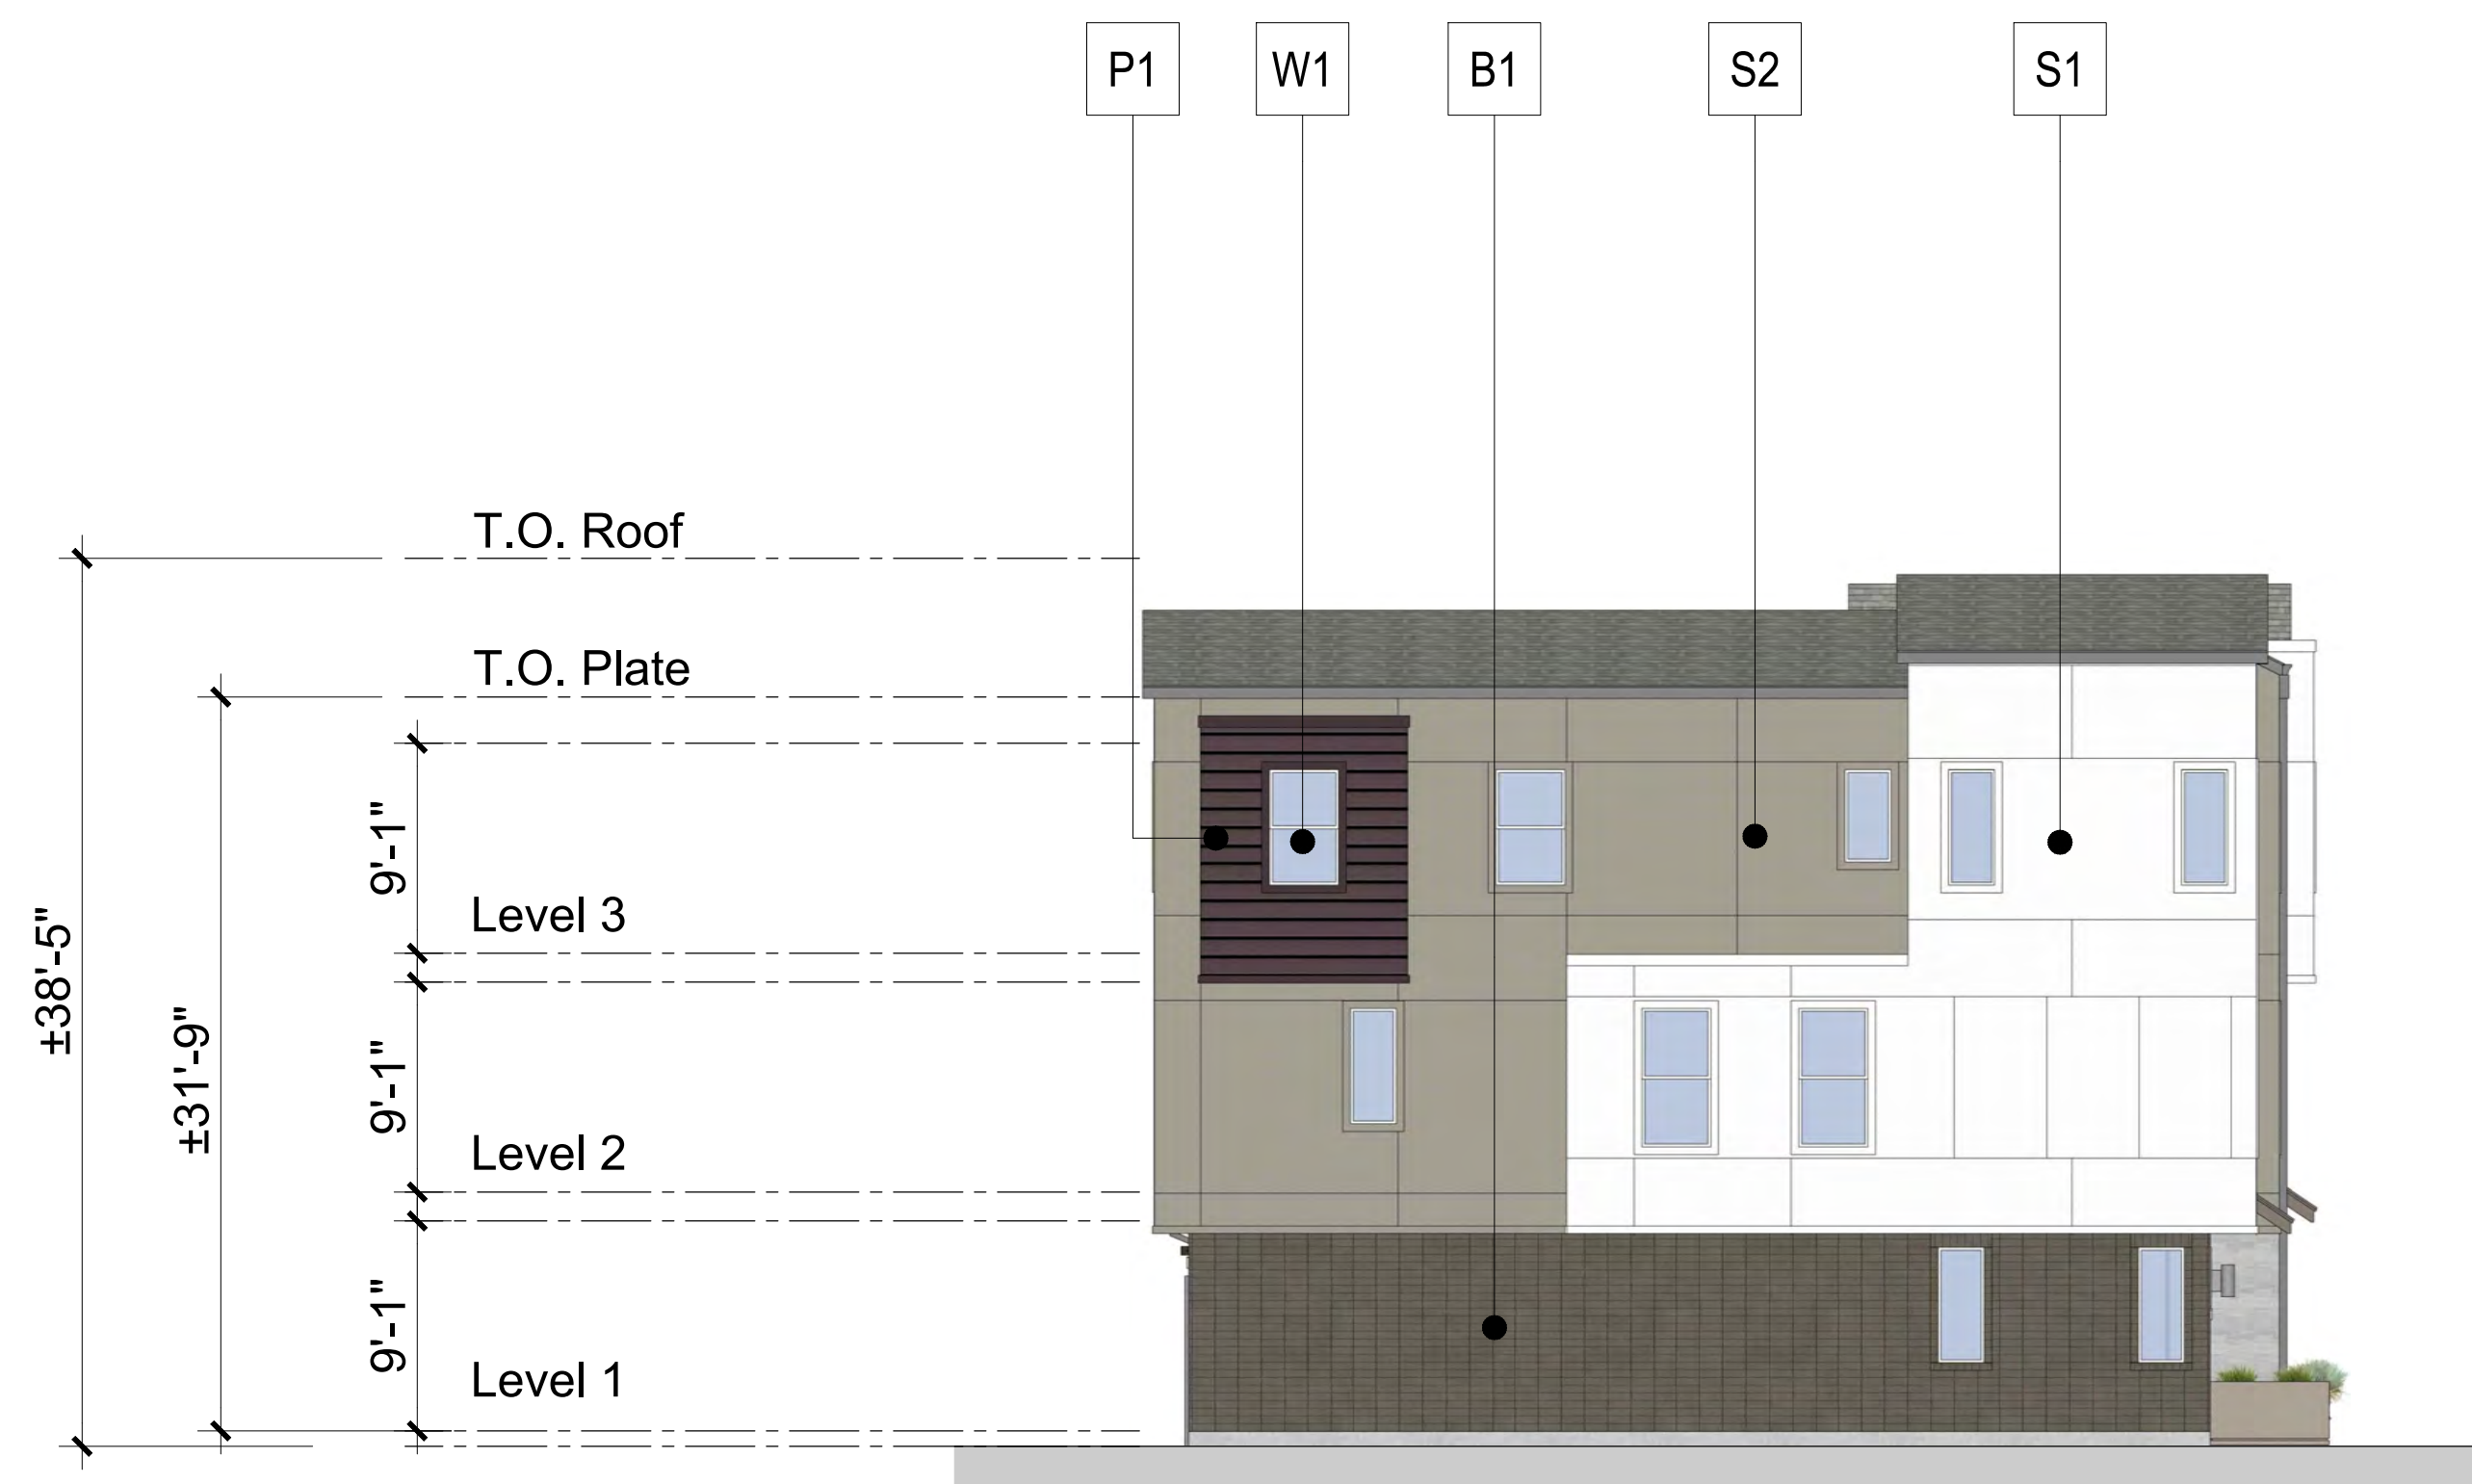

2. Left Elevation

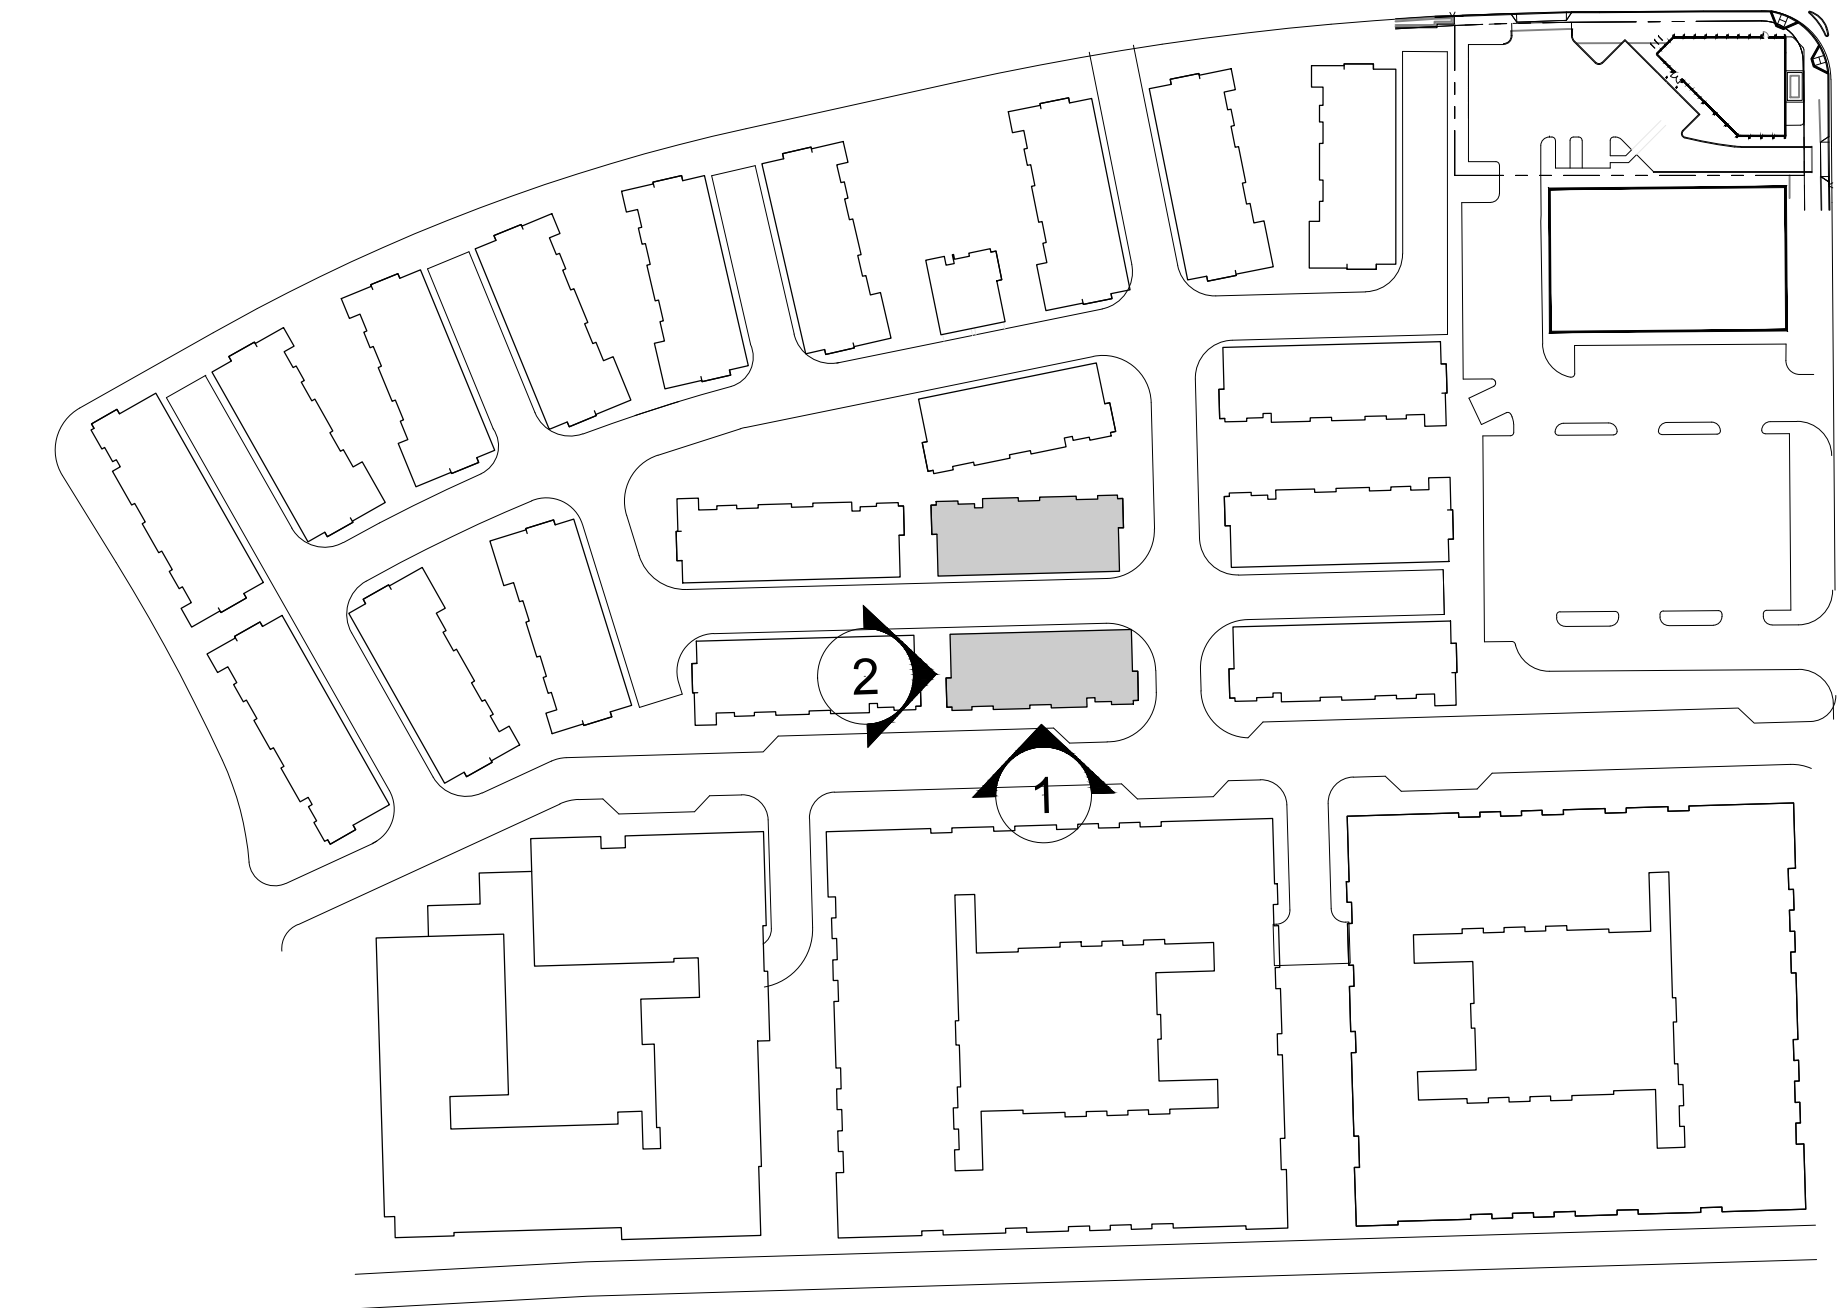

Key Plan (NTS)




1. Front Elevation

COLOR & MATERIAL LEGEND:

- S1 *Stucco 1 - Cream
- S2 *Stucco 2 - Medium Beige
- S3 *Stucco 3 - Dark Gray
- S4 *Stucco 2 - Dark Beige
- P1 *Cementitious Siding - Burgundy
- B1 *Brick Veneer - Dark Brown
- B2 *Brick Veneer - Gray
- W1 *Vinyl Window - White
- M1 *Decorative Metal Railing - Dark Gray
- R1 *Roof Shingle - Medium Gray
- R2 *Roof - Standing Seam Metal
- G1 *Metal Garage Door - Beige
- D1 *Entry Door (ThermaTru or sim.) - Burgundy

Notes:


*Materials as defined, or similar.

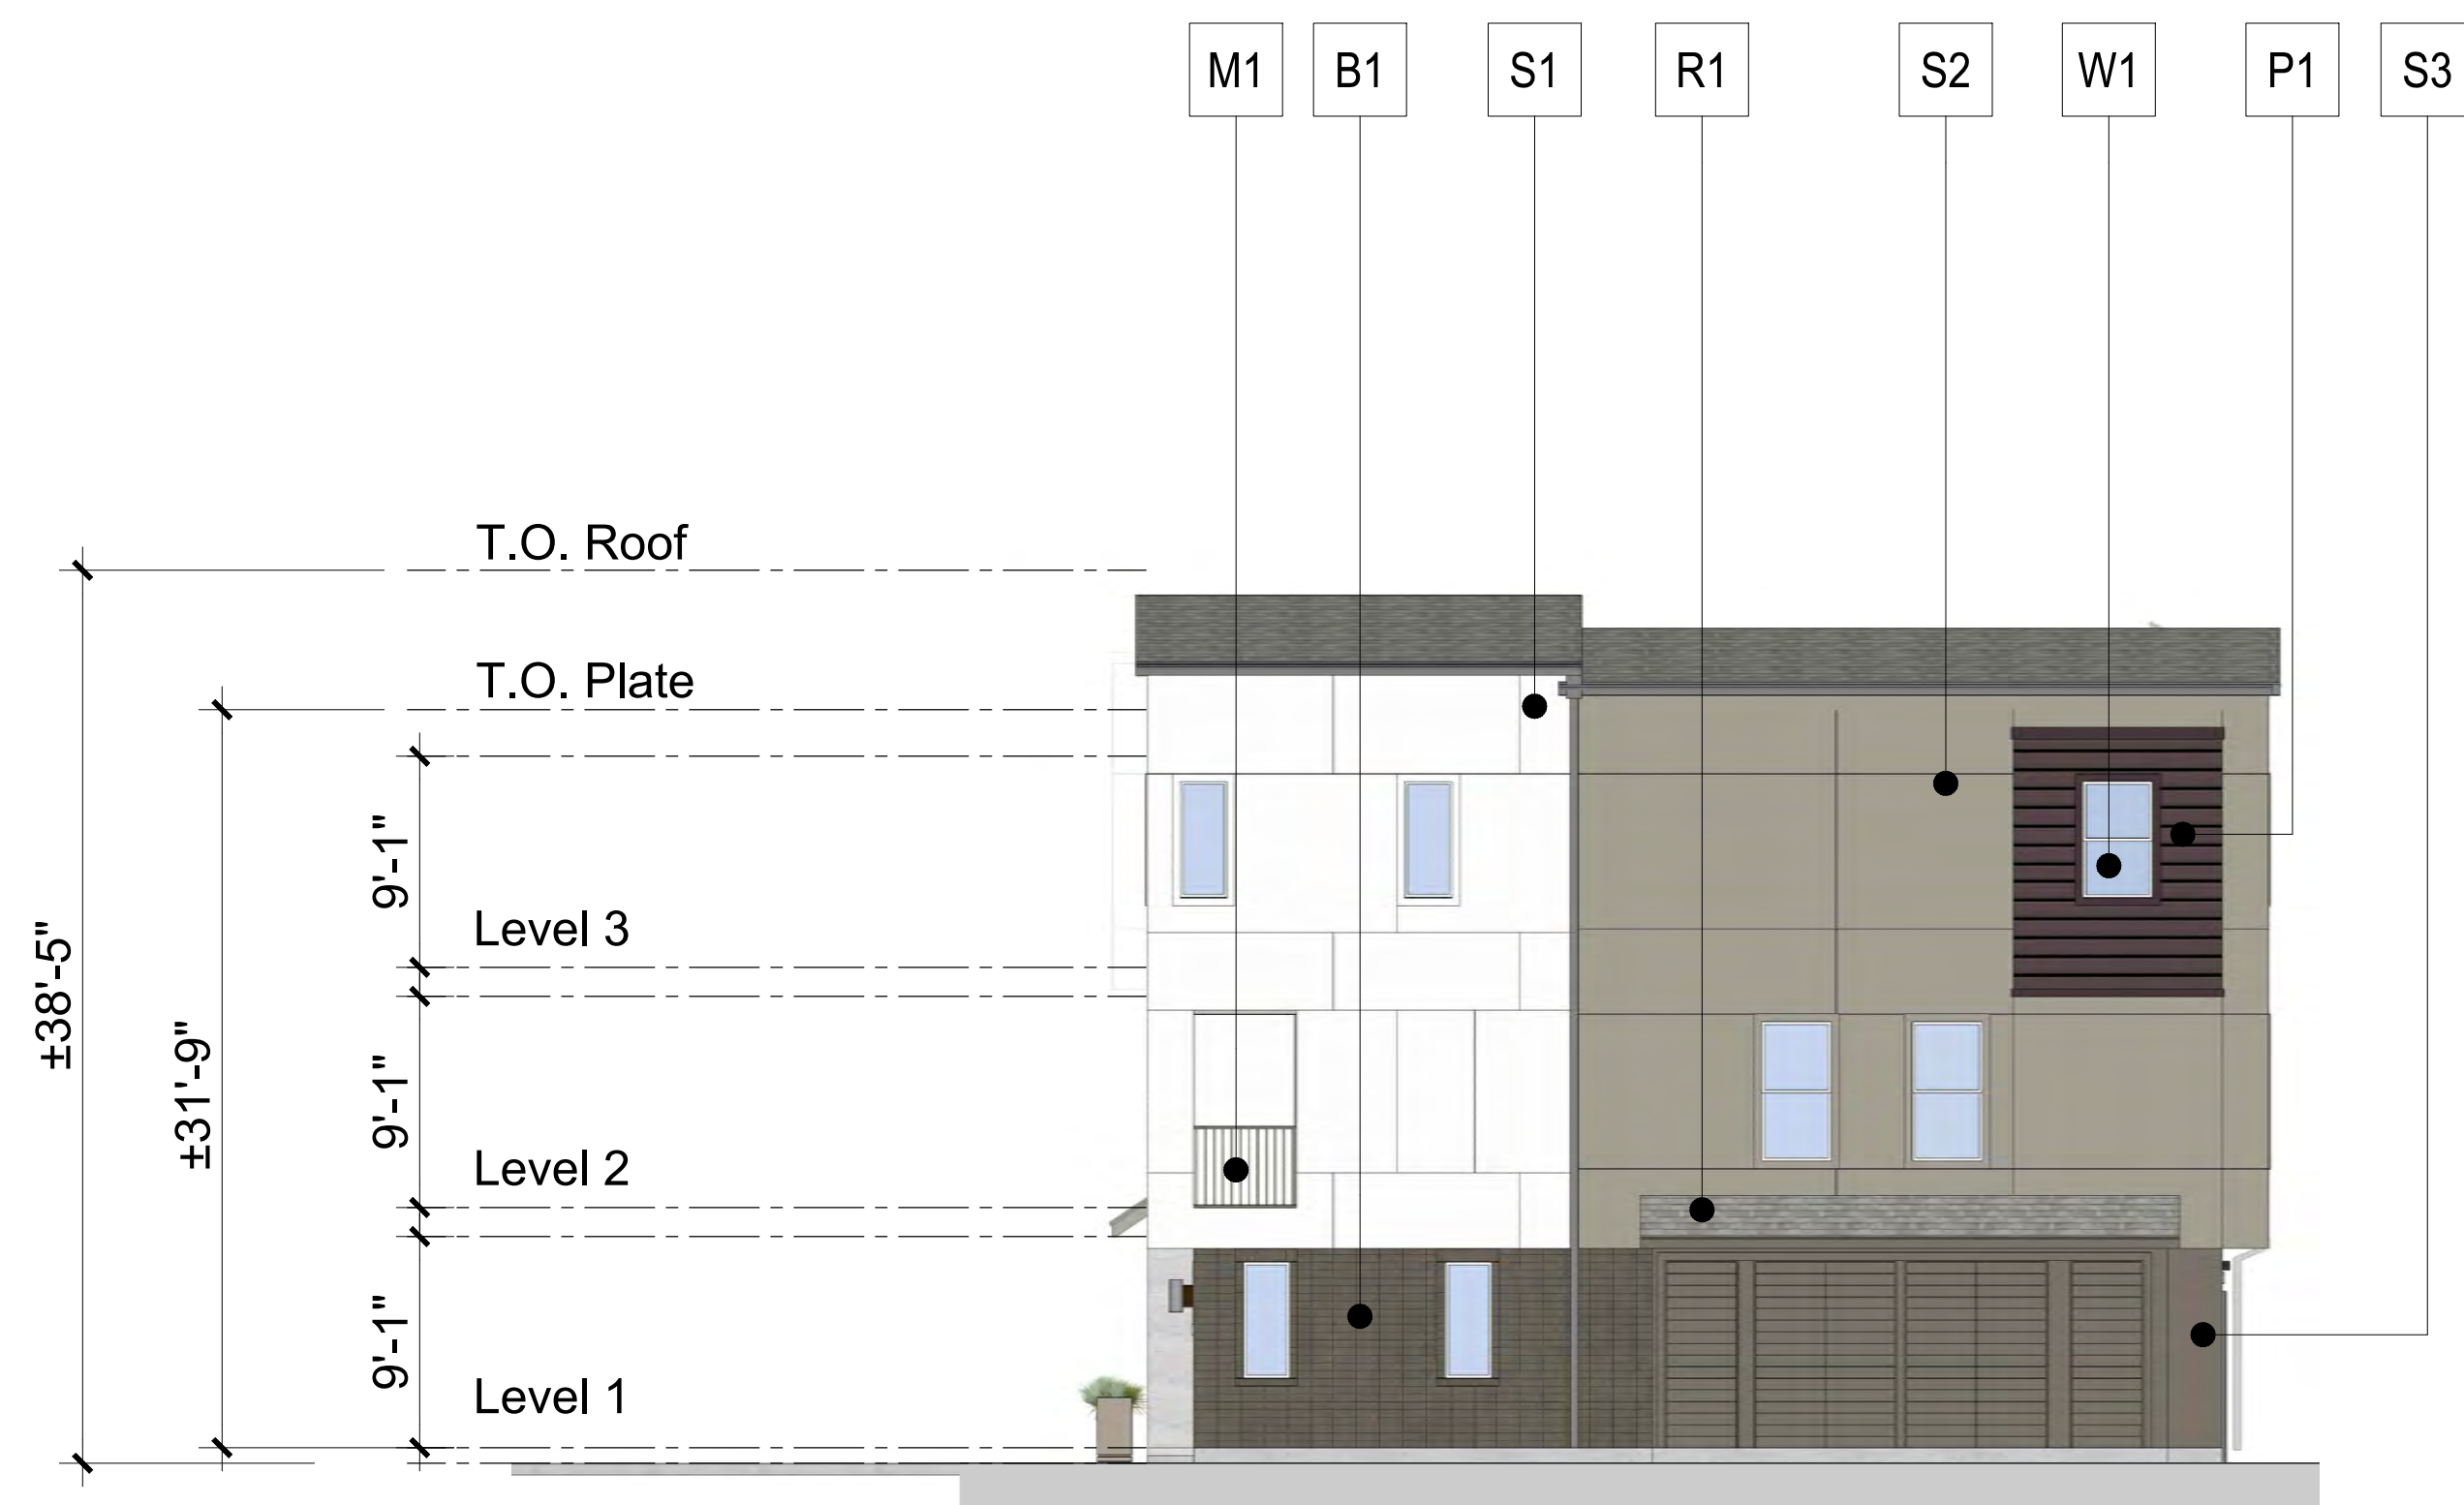

2. Right Elevation



1. Rear Elevation

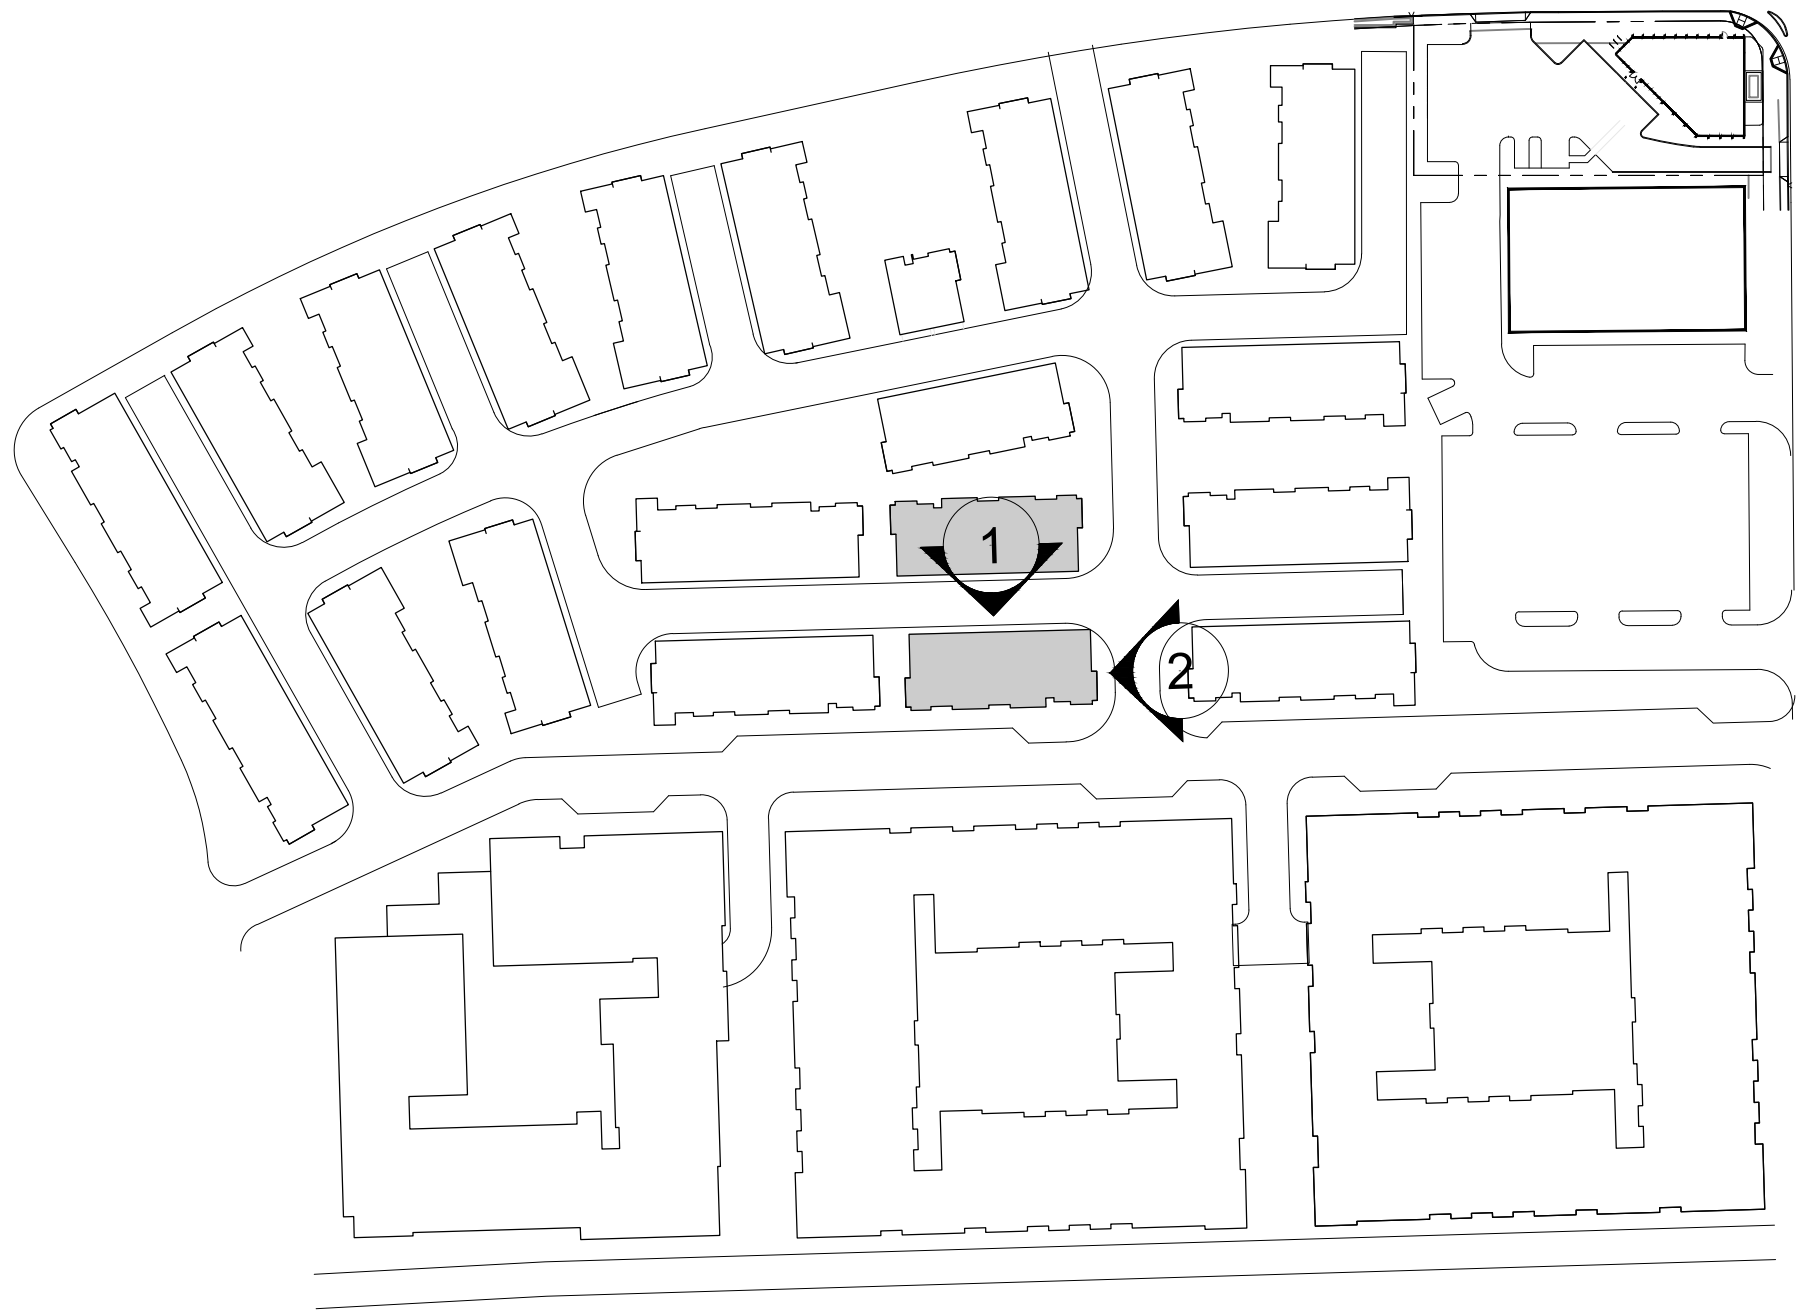


Key Plan (NTS)


COLOR & MATERIAL LEGEND:

- S1 *Stucco 1 - Cream
- S2 *Stucco 2 - Medium Beige
- S3 *Stucco 3 - Dark Gray
- S4 *Stucco 2 - Dark Beige
- P1 *Cementitious Siding - Burgundy
- B1 *Brick Veneer - Dark Brown
- B2 *Brick Veneer - Gray
- W1 *Vinyl Window - White
- M1 *Decorative Metal Railing - Dark Gray
- R1 *Roof Shingle - Medium Gray
- R2 *Roof - Standing Seam Metal
- G1 *Metal Garage Door - Beige
- D1 *Entry Door (ThermaTru or sim.) - Burgundy


Notes:
 *Materials as defined, or similar.

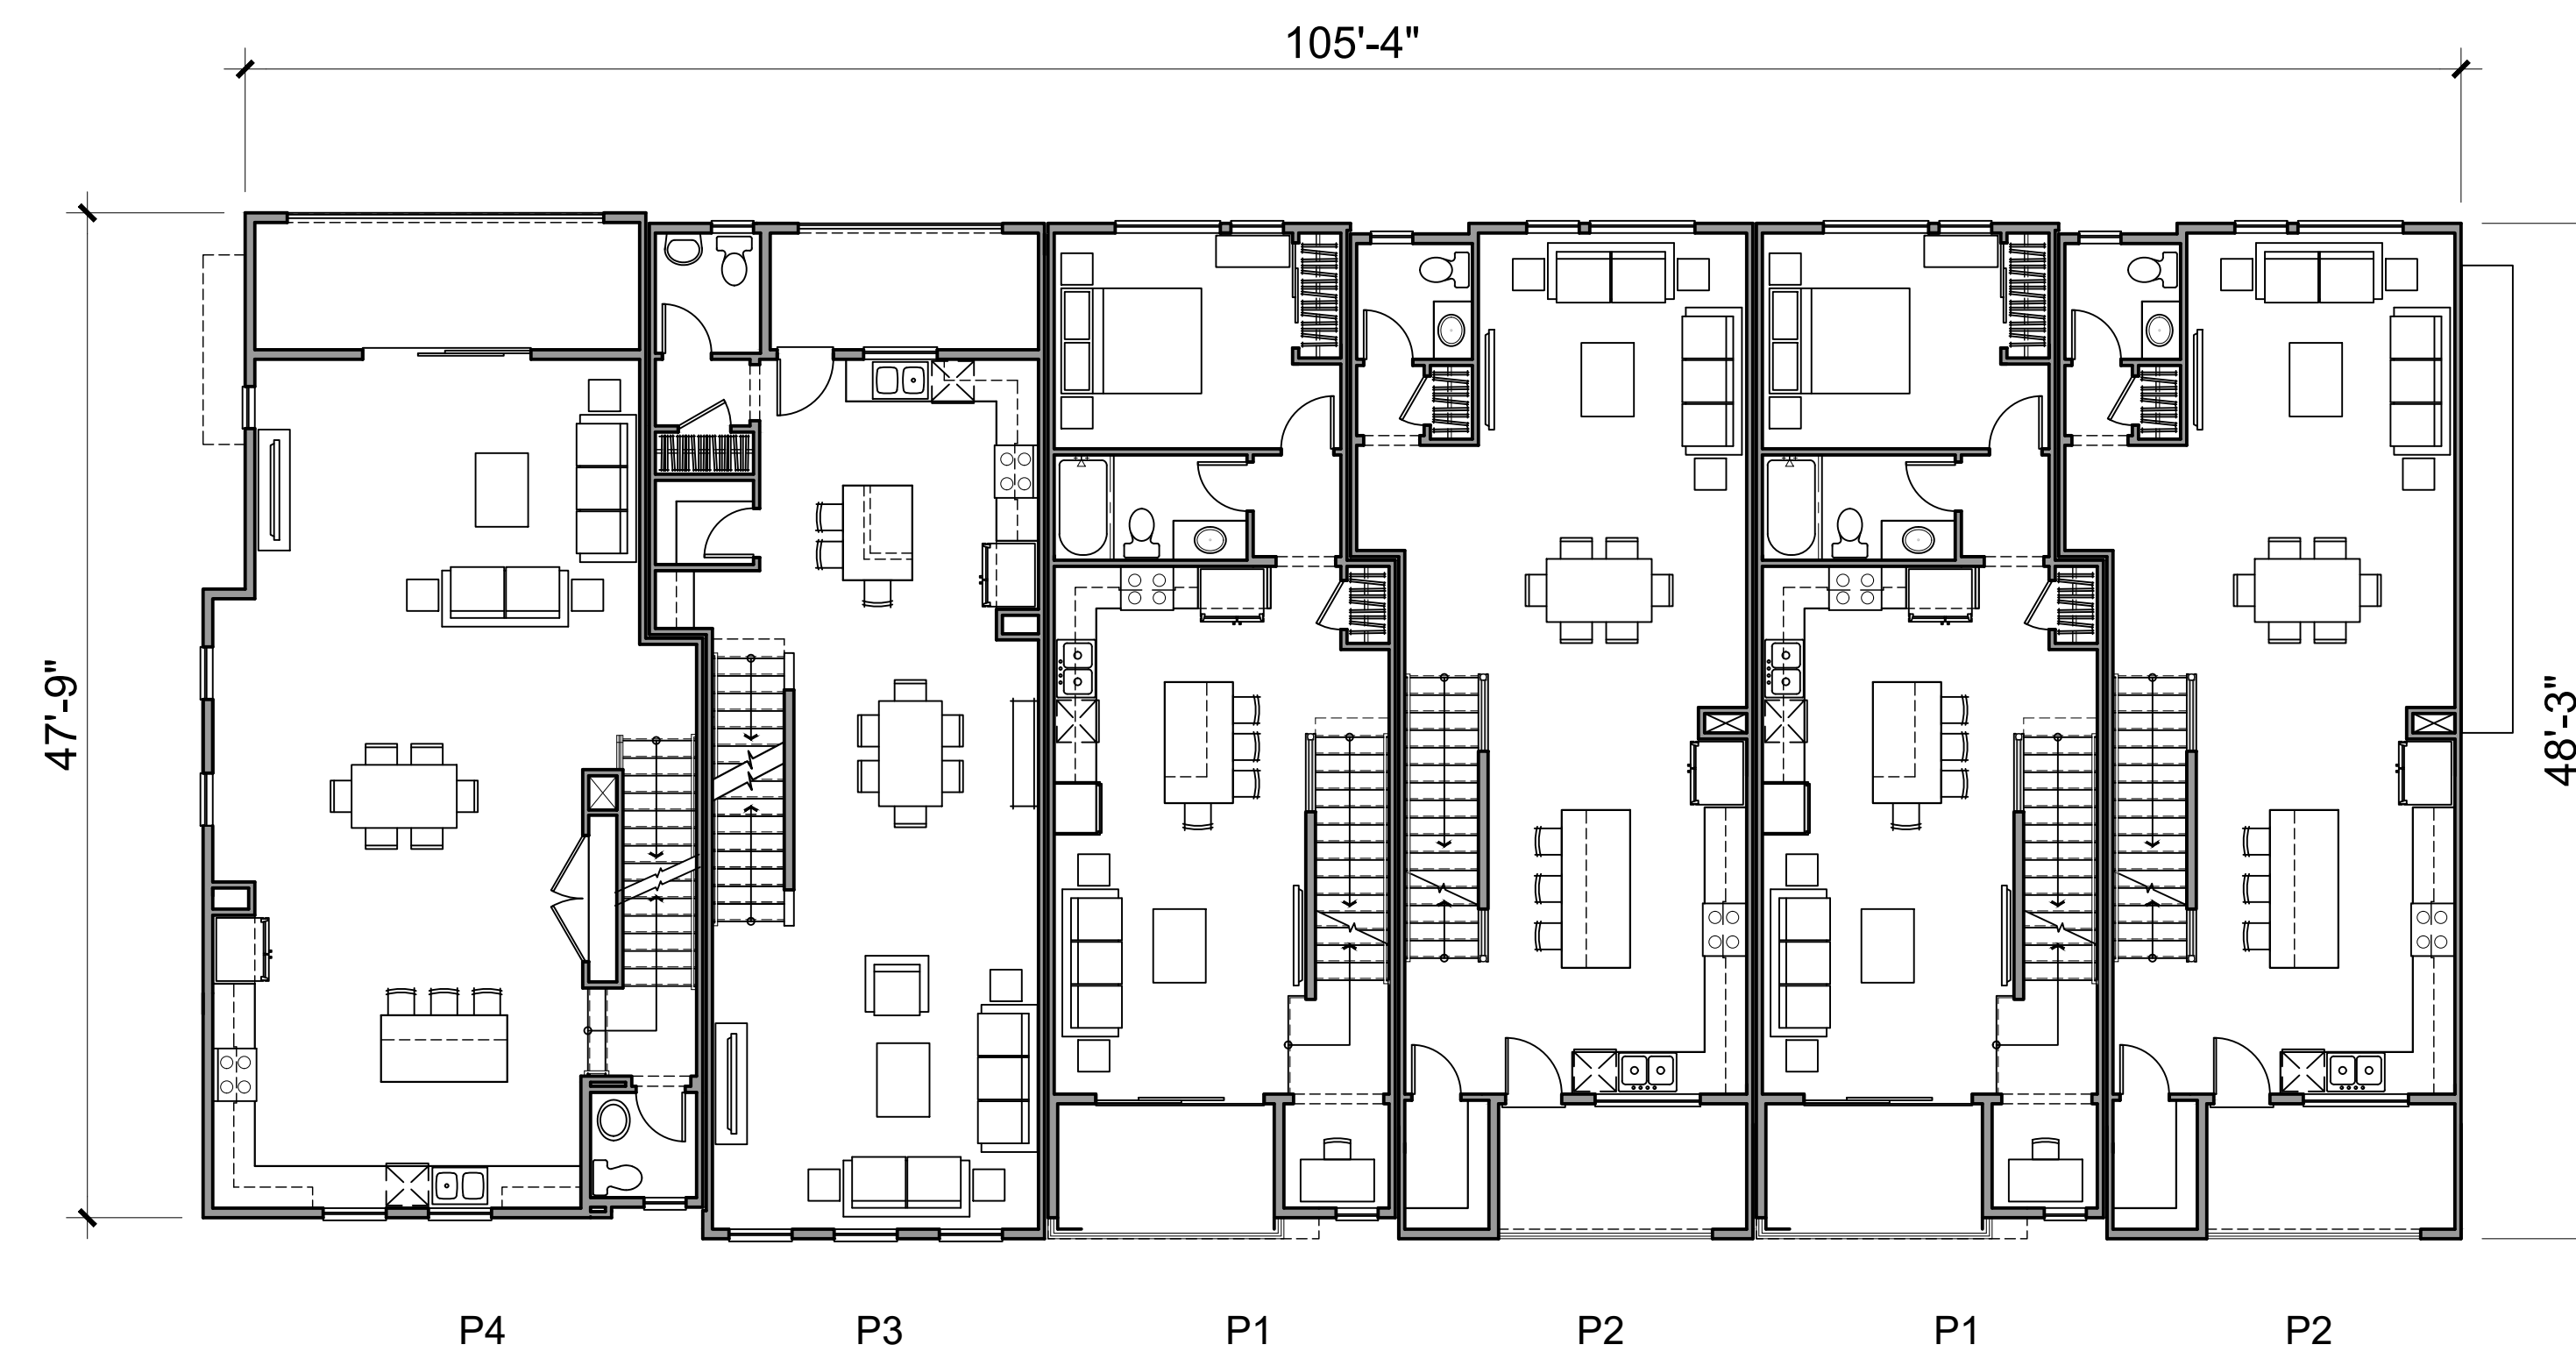


LEVEL 2

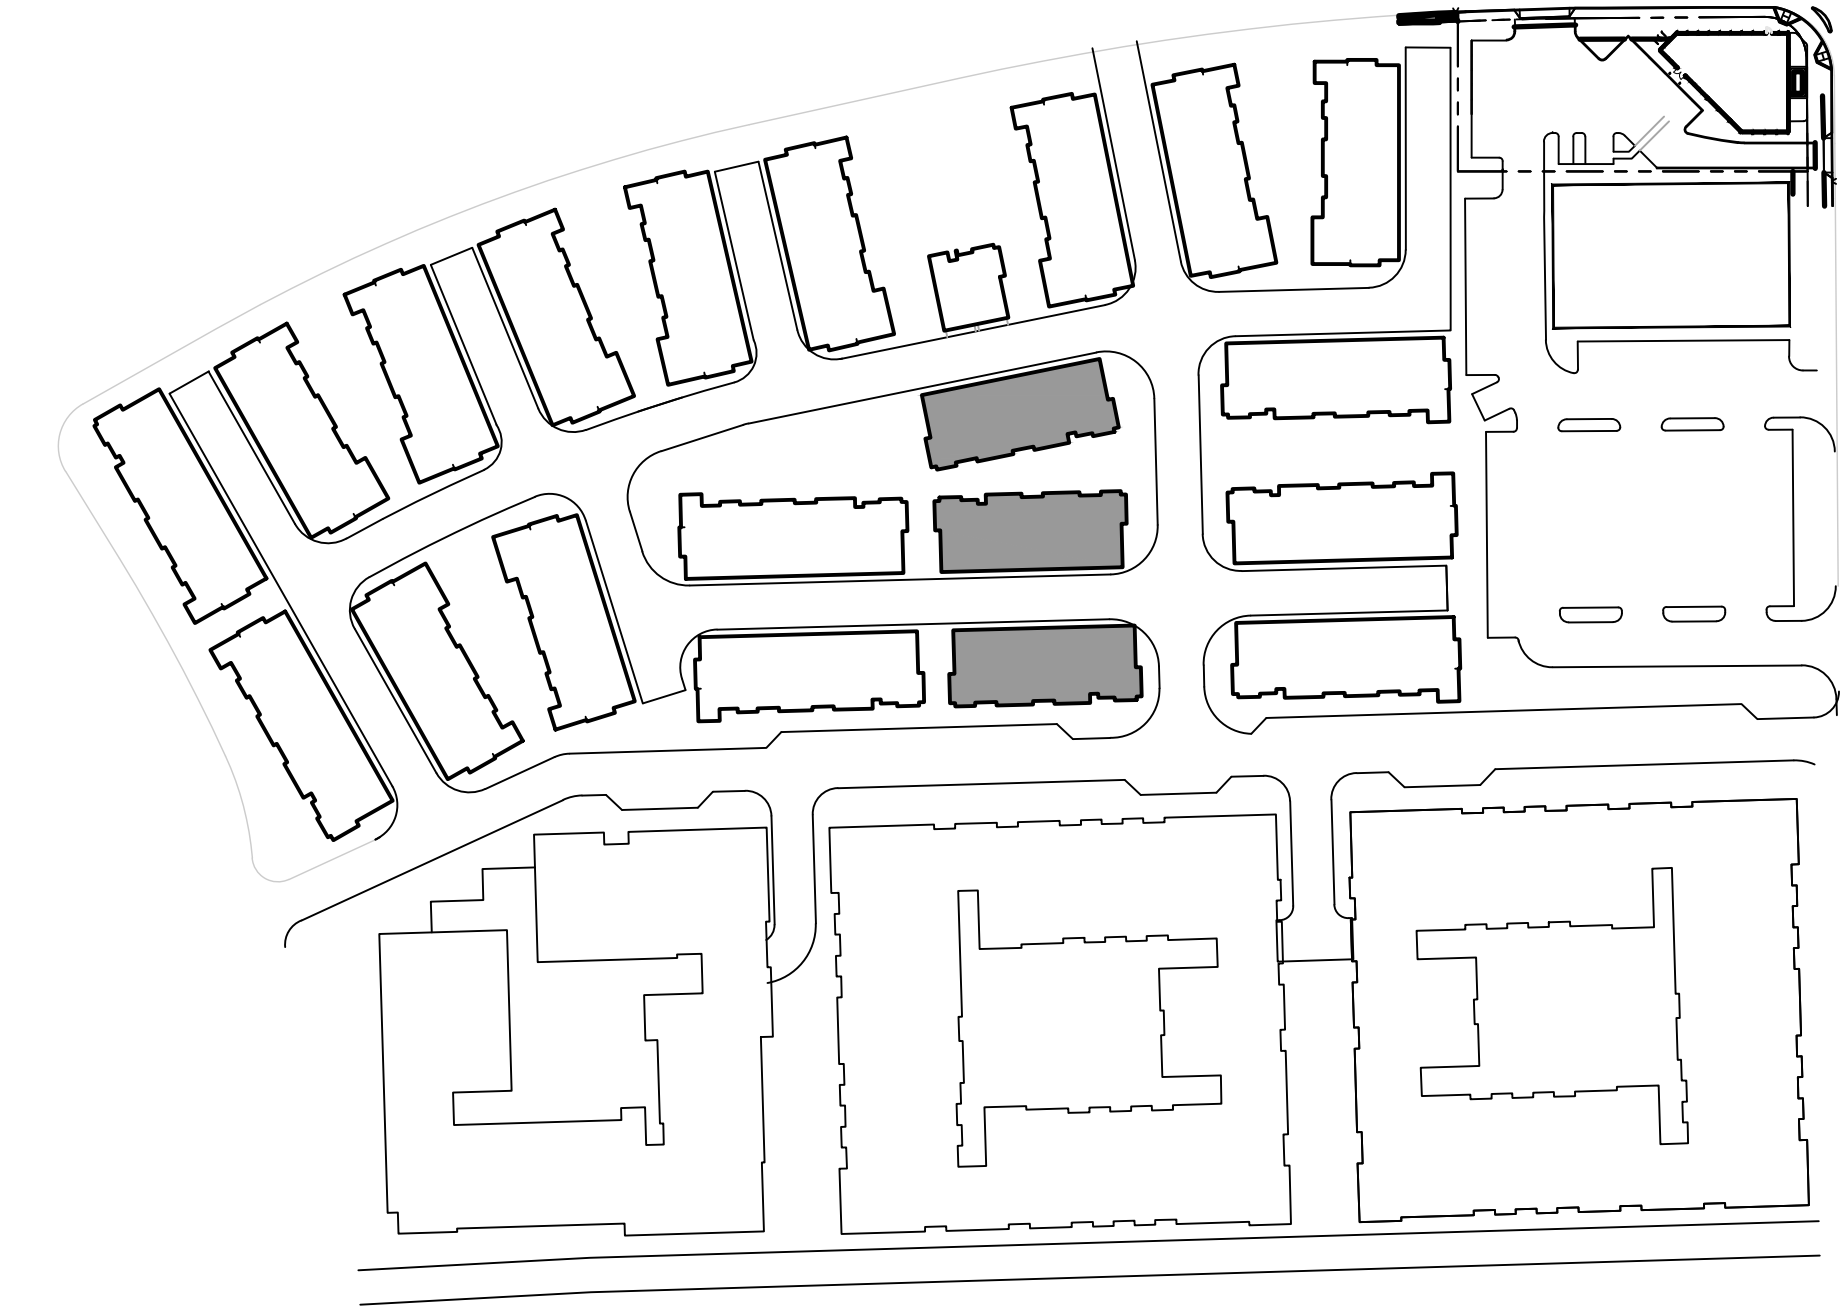


Key Plan (NTS)

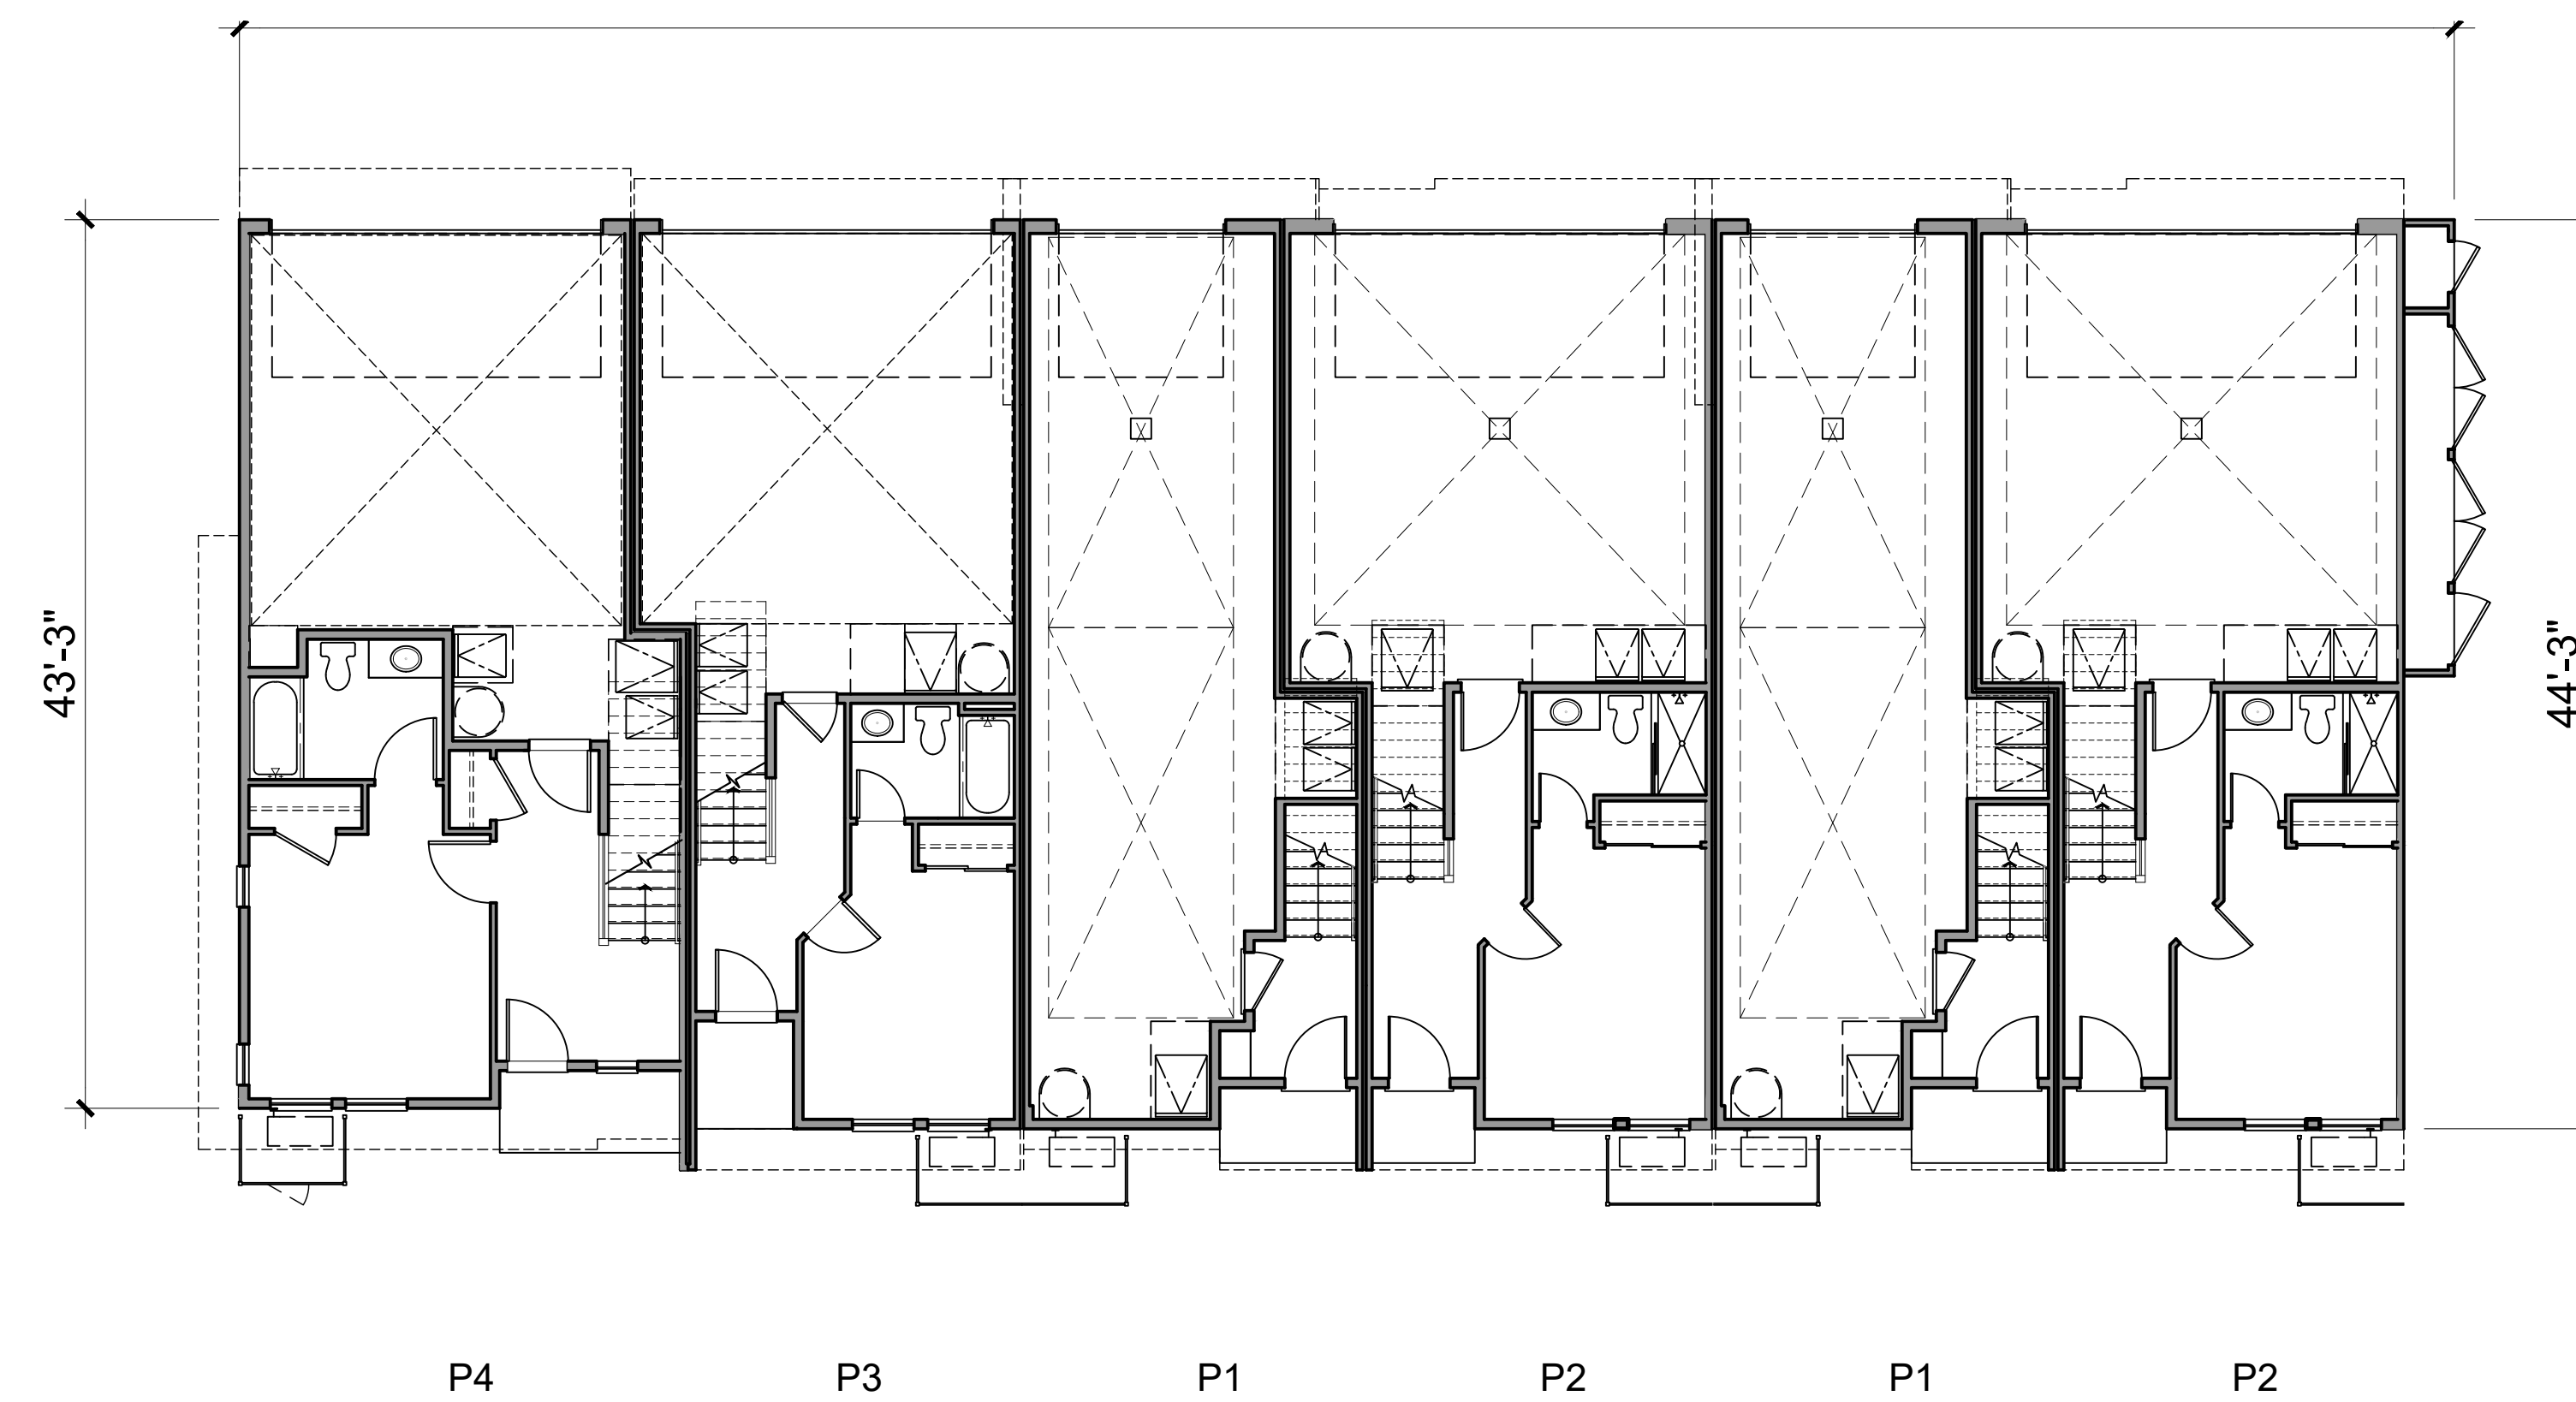


LEVEL 1

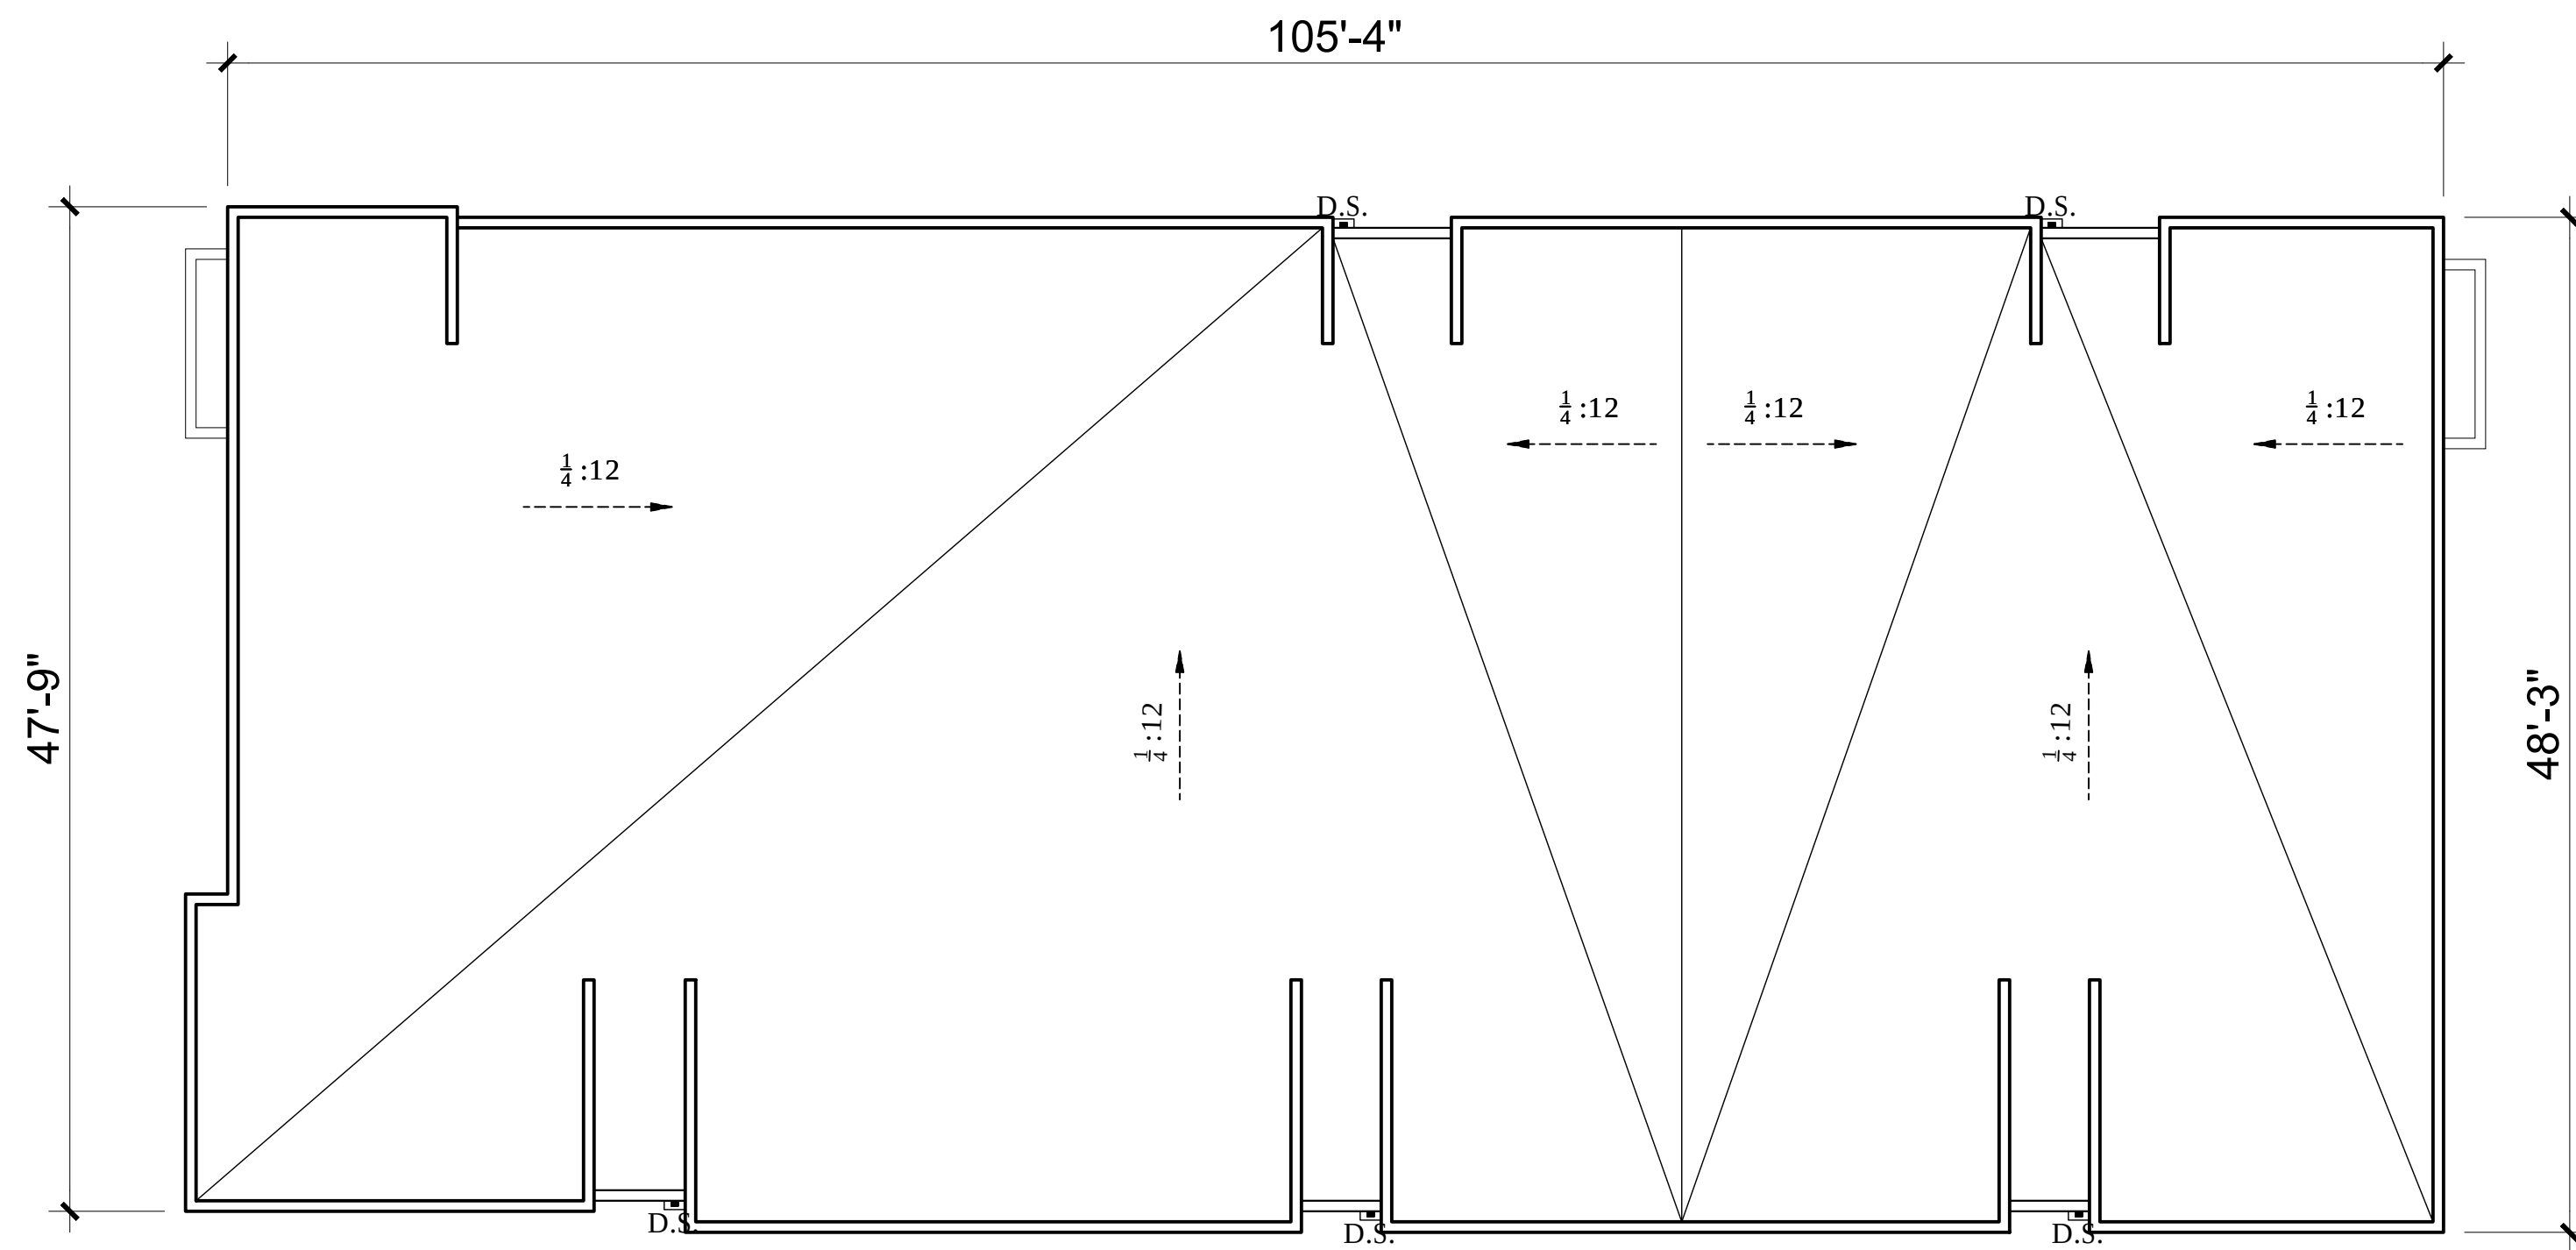


LEVEL 3

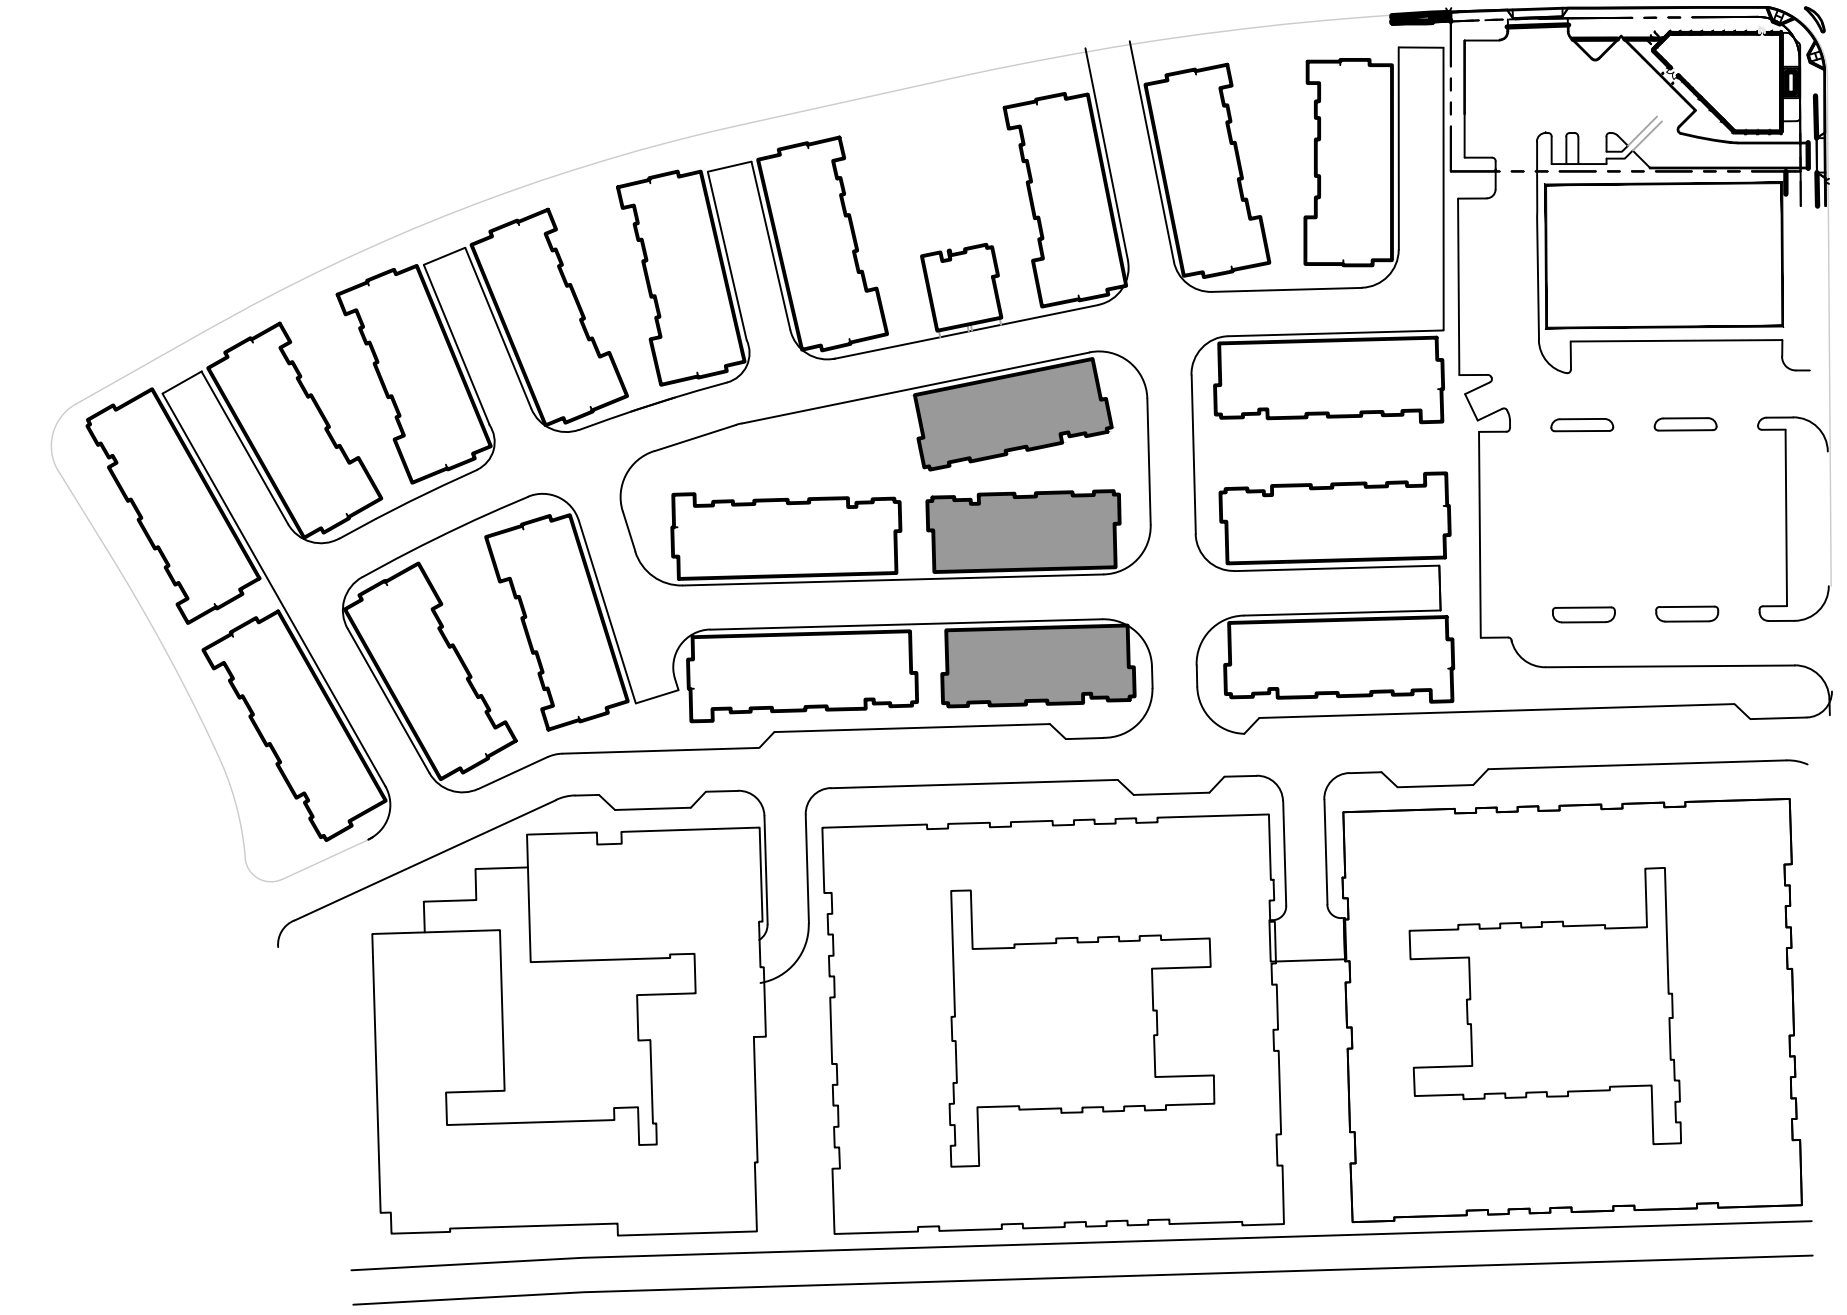

Key Plan (NTS)

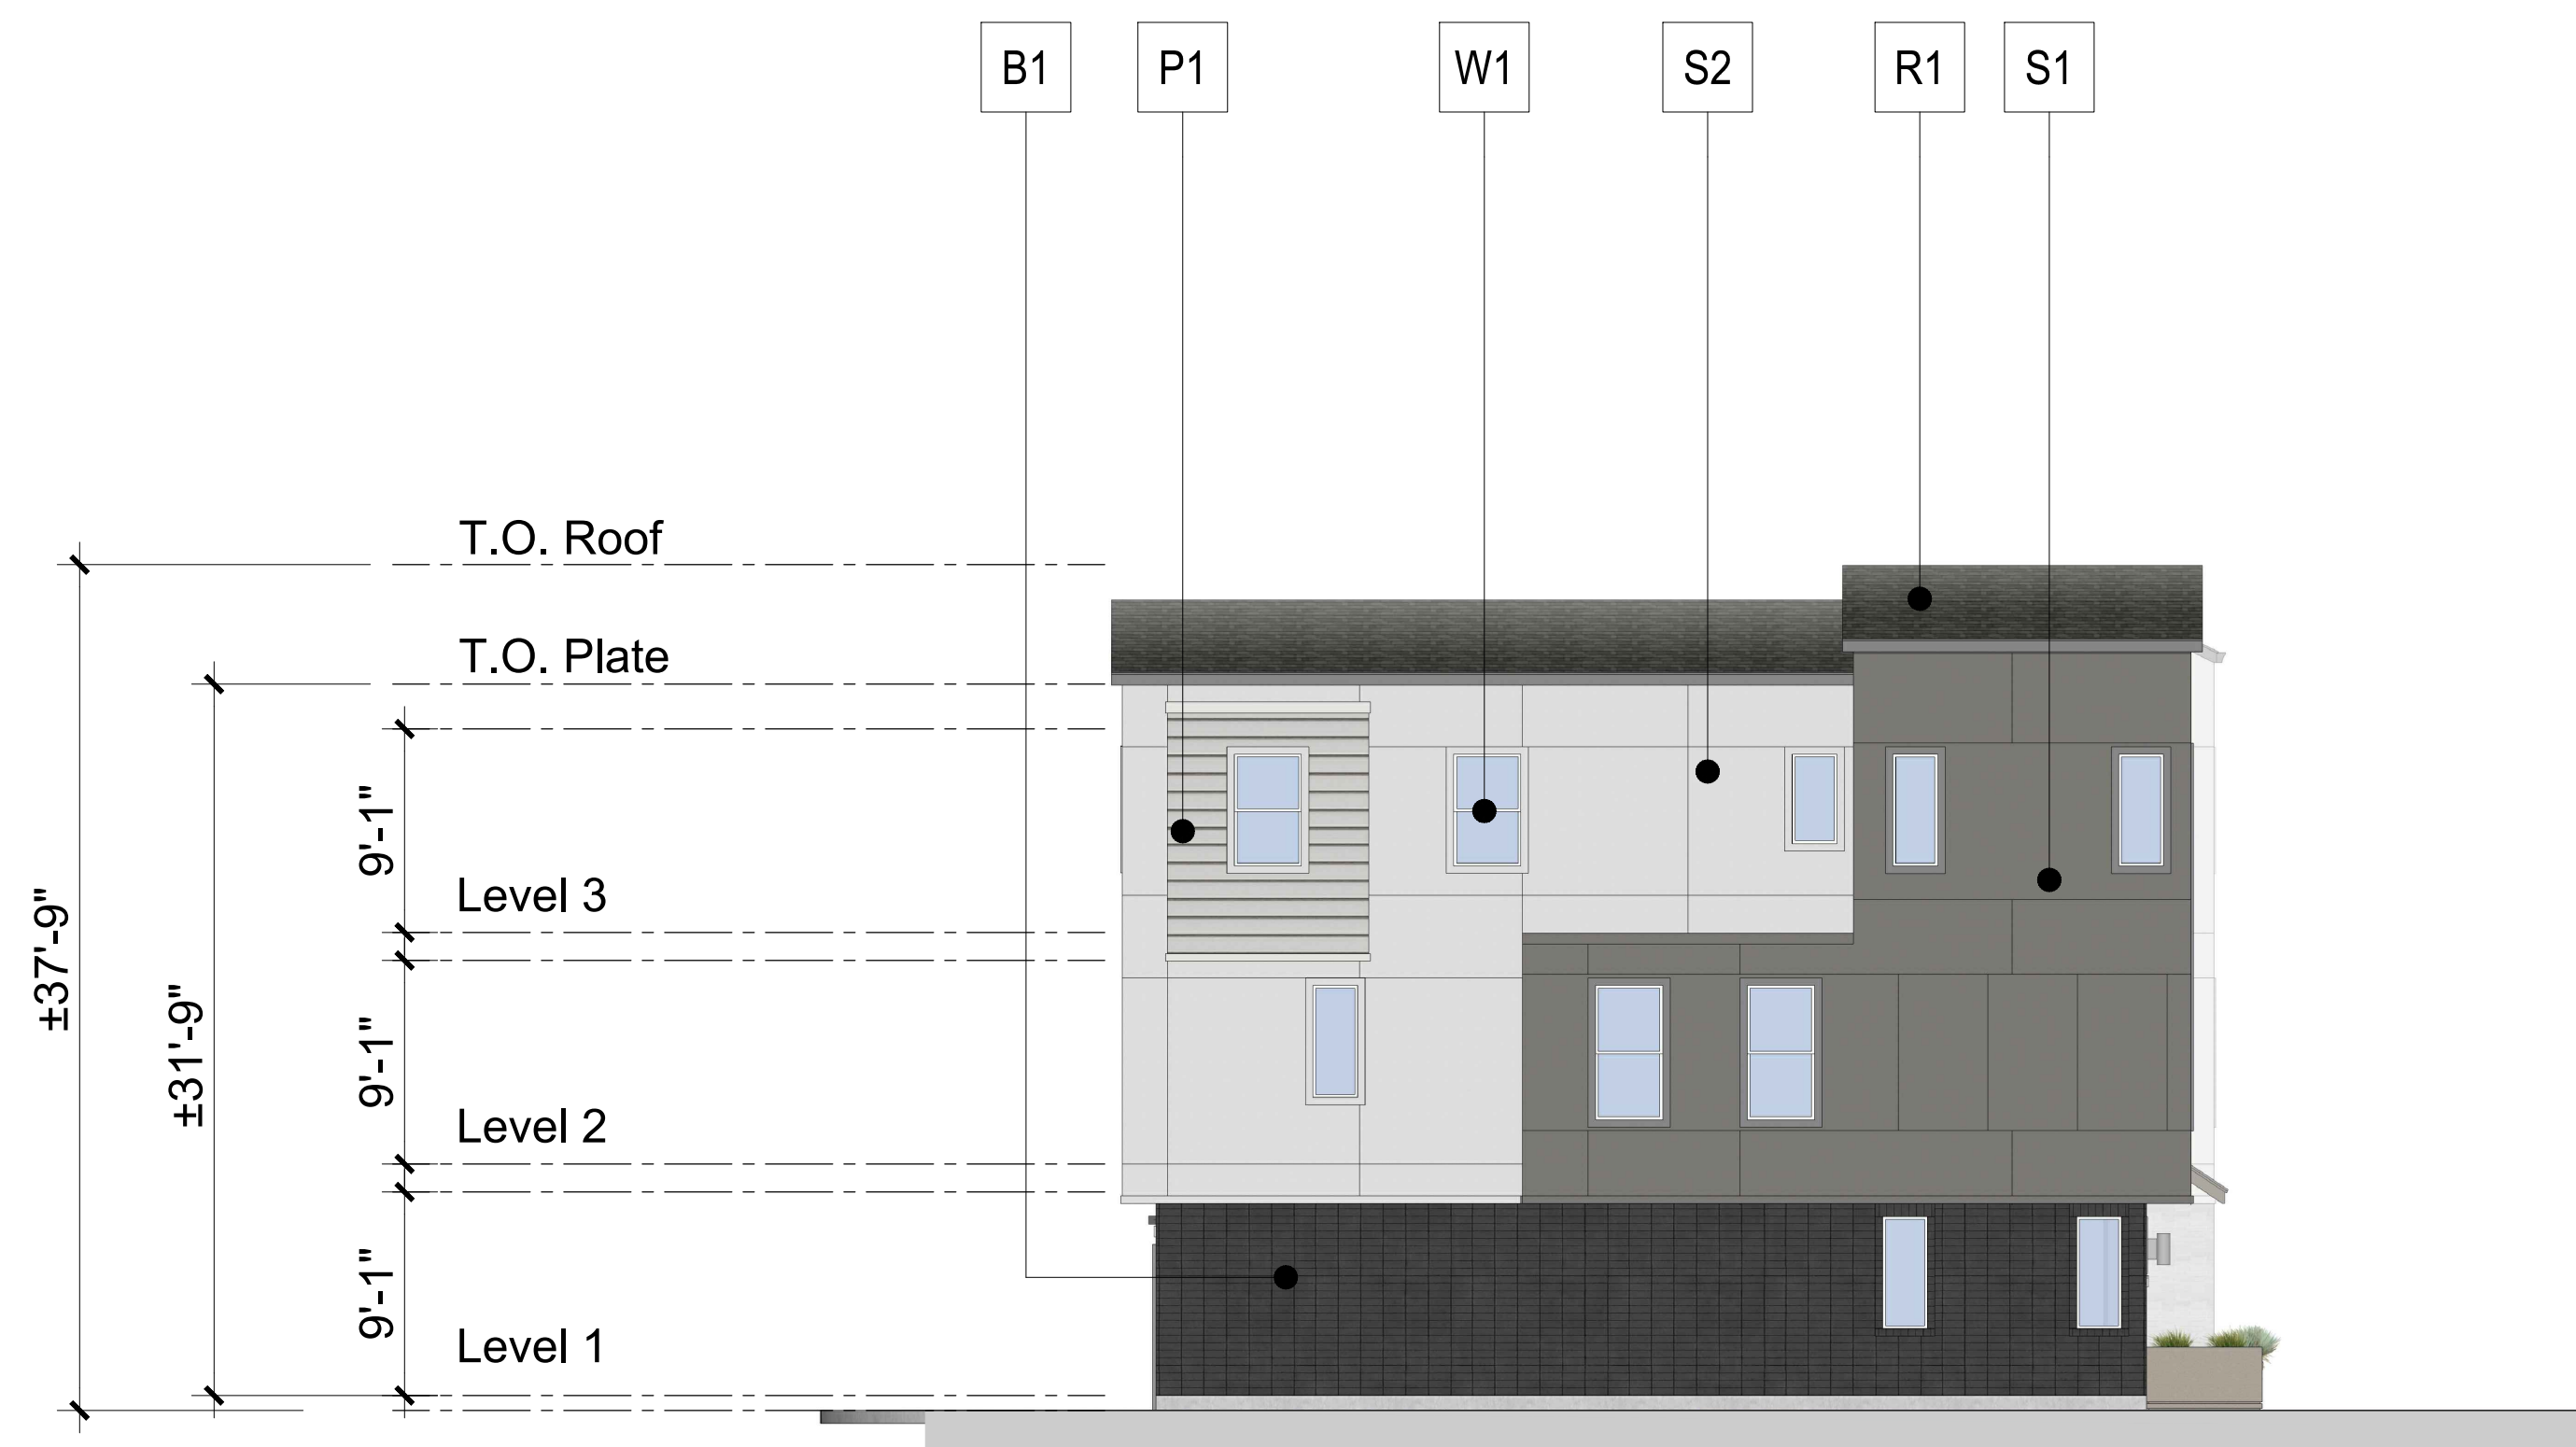

2. Left Elevation

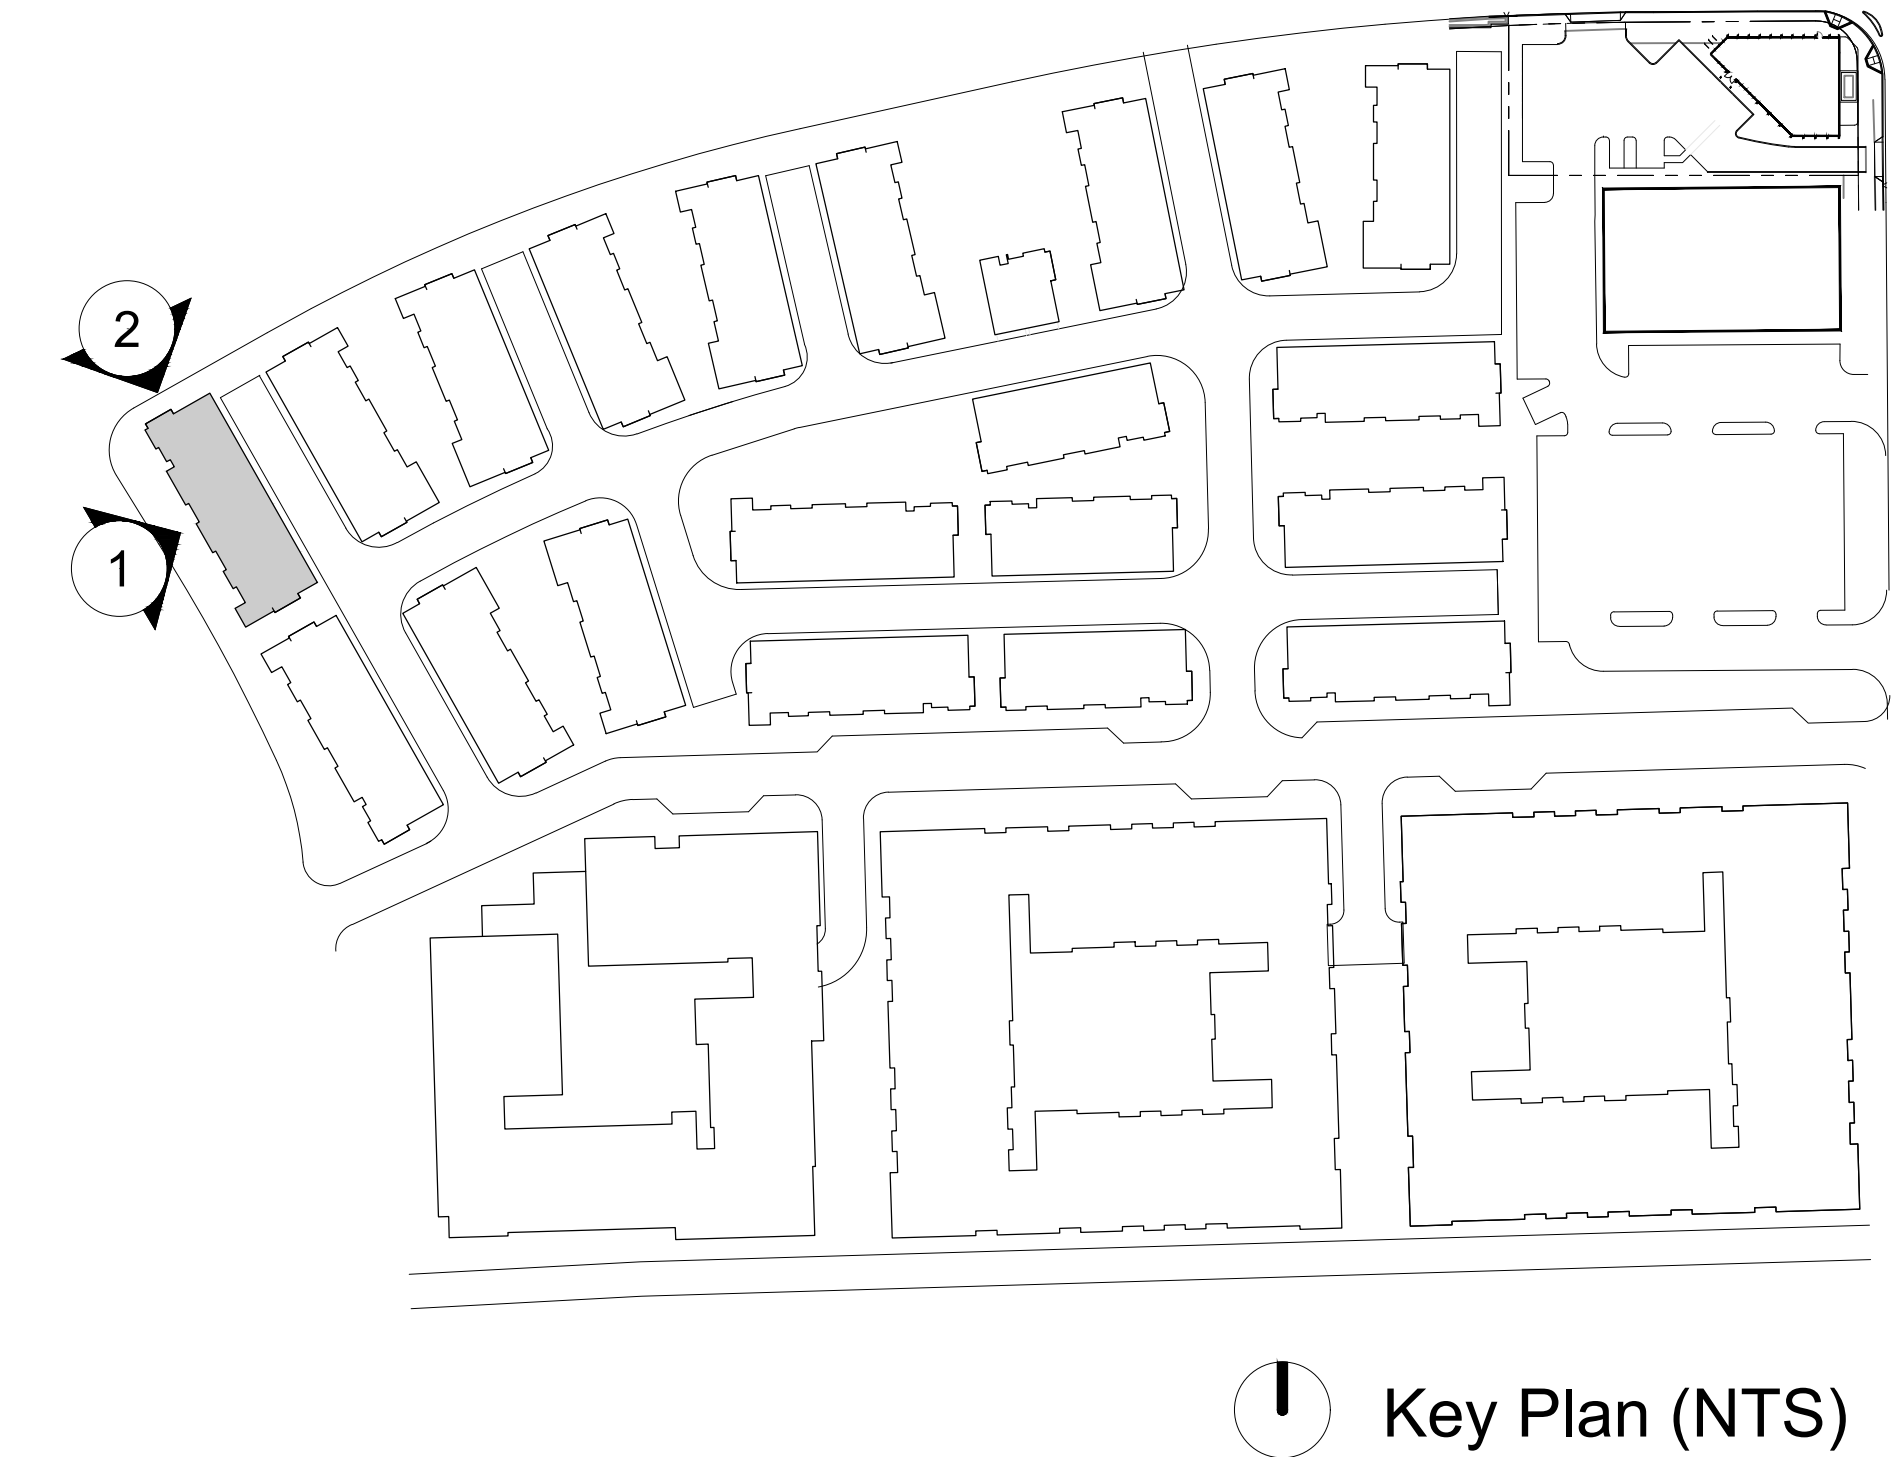

Key Plan (NTS)



1. Front Elevation

COLOR & MATERIAL LEGEND:


- S1 *Stucco 1 - Gray
- S2 *Stucco 2 - Beige
- S3 *Stucco 3 - Dark Gray
- P1 *Cementitious Siding
- B1 *Brick Veneer - Dark Gray
- B2 *Brick Veneer - Gray
- W1 *Vinyl Window - White
- M1 *Decorative Metal Railing - Dark Gray
- R1 *Roof Shingle - Gray
- R2 *Roof - Standing Seam Metal
- G1 *Metal Garage Door - Light Gray
- D1 *Entry Door (ThermaTru or sim.) - Mustard

Notes:

*Materials as defined, or similar.



2. Right Elevation

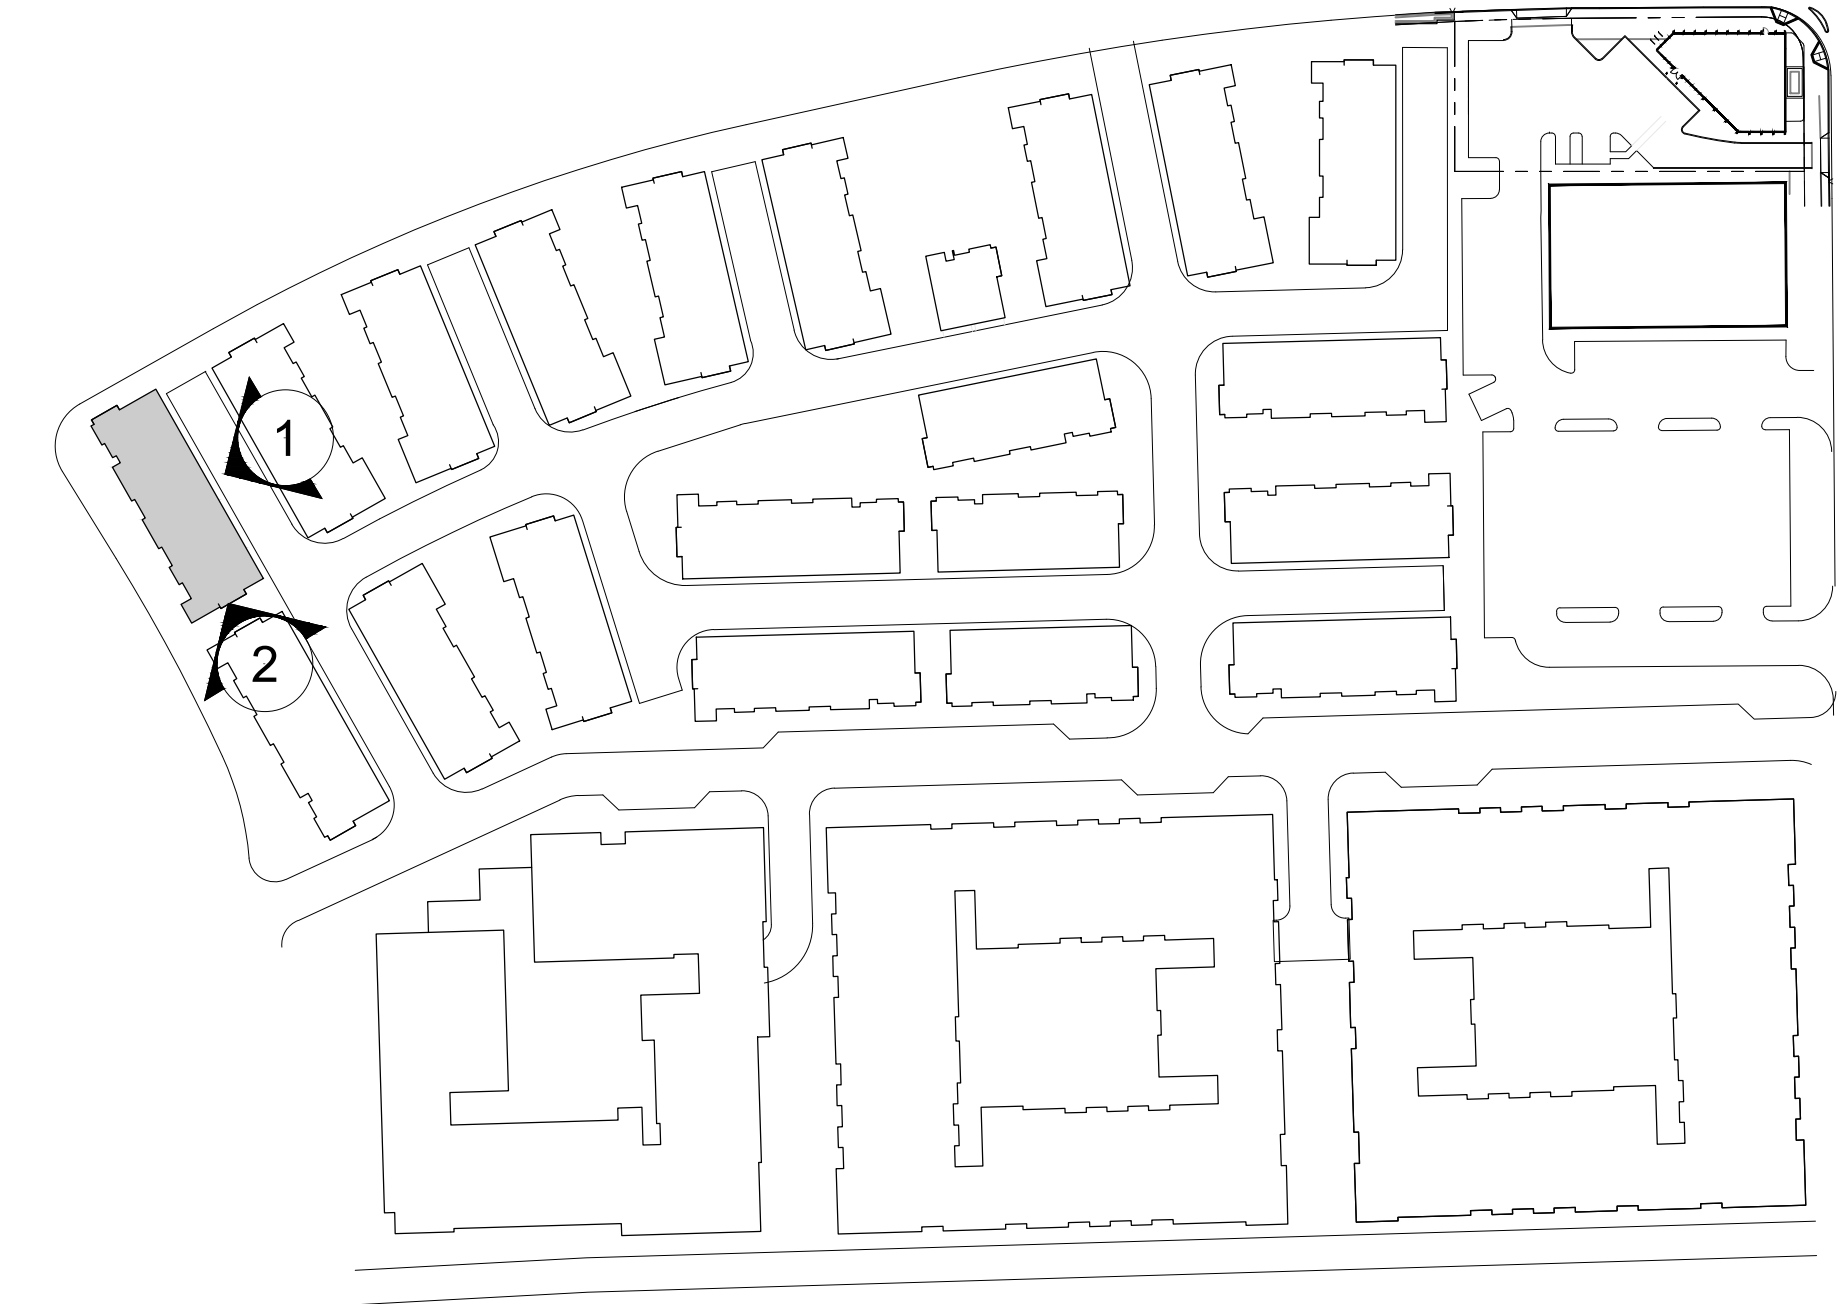

Key Plan (NTS)




1. Rear Elevation

COLOR & MATERIAL LEGEND:


- S1 *Stucco 1 - Gray
- S2 *Stucco 2 - Beige
- S3 *Stucco 3 - Dark Gray
- P1 *Cementitious Siding
- B1 *Brick Veneer - Dark Gray
- B2 *Brick Veneer - Gray
- W1 *Vinyl Window - White
- M1 *Decorative Metal Railing - Dark Gray
- R1 *Roof Shingle - Gray
- R2 *Roof - Standing Seam Metal
- G1 *Metal Garage Door - Light Gray
- D1 *Entry Door (ThermaTru or sim.) - Mustard

Notes:

*Materials as defined, or similar.

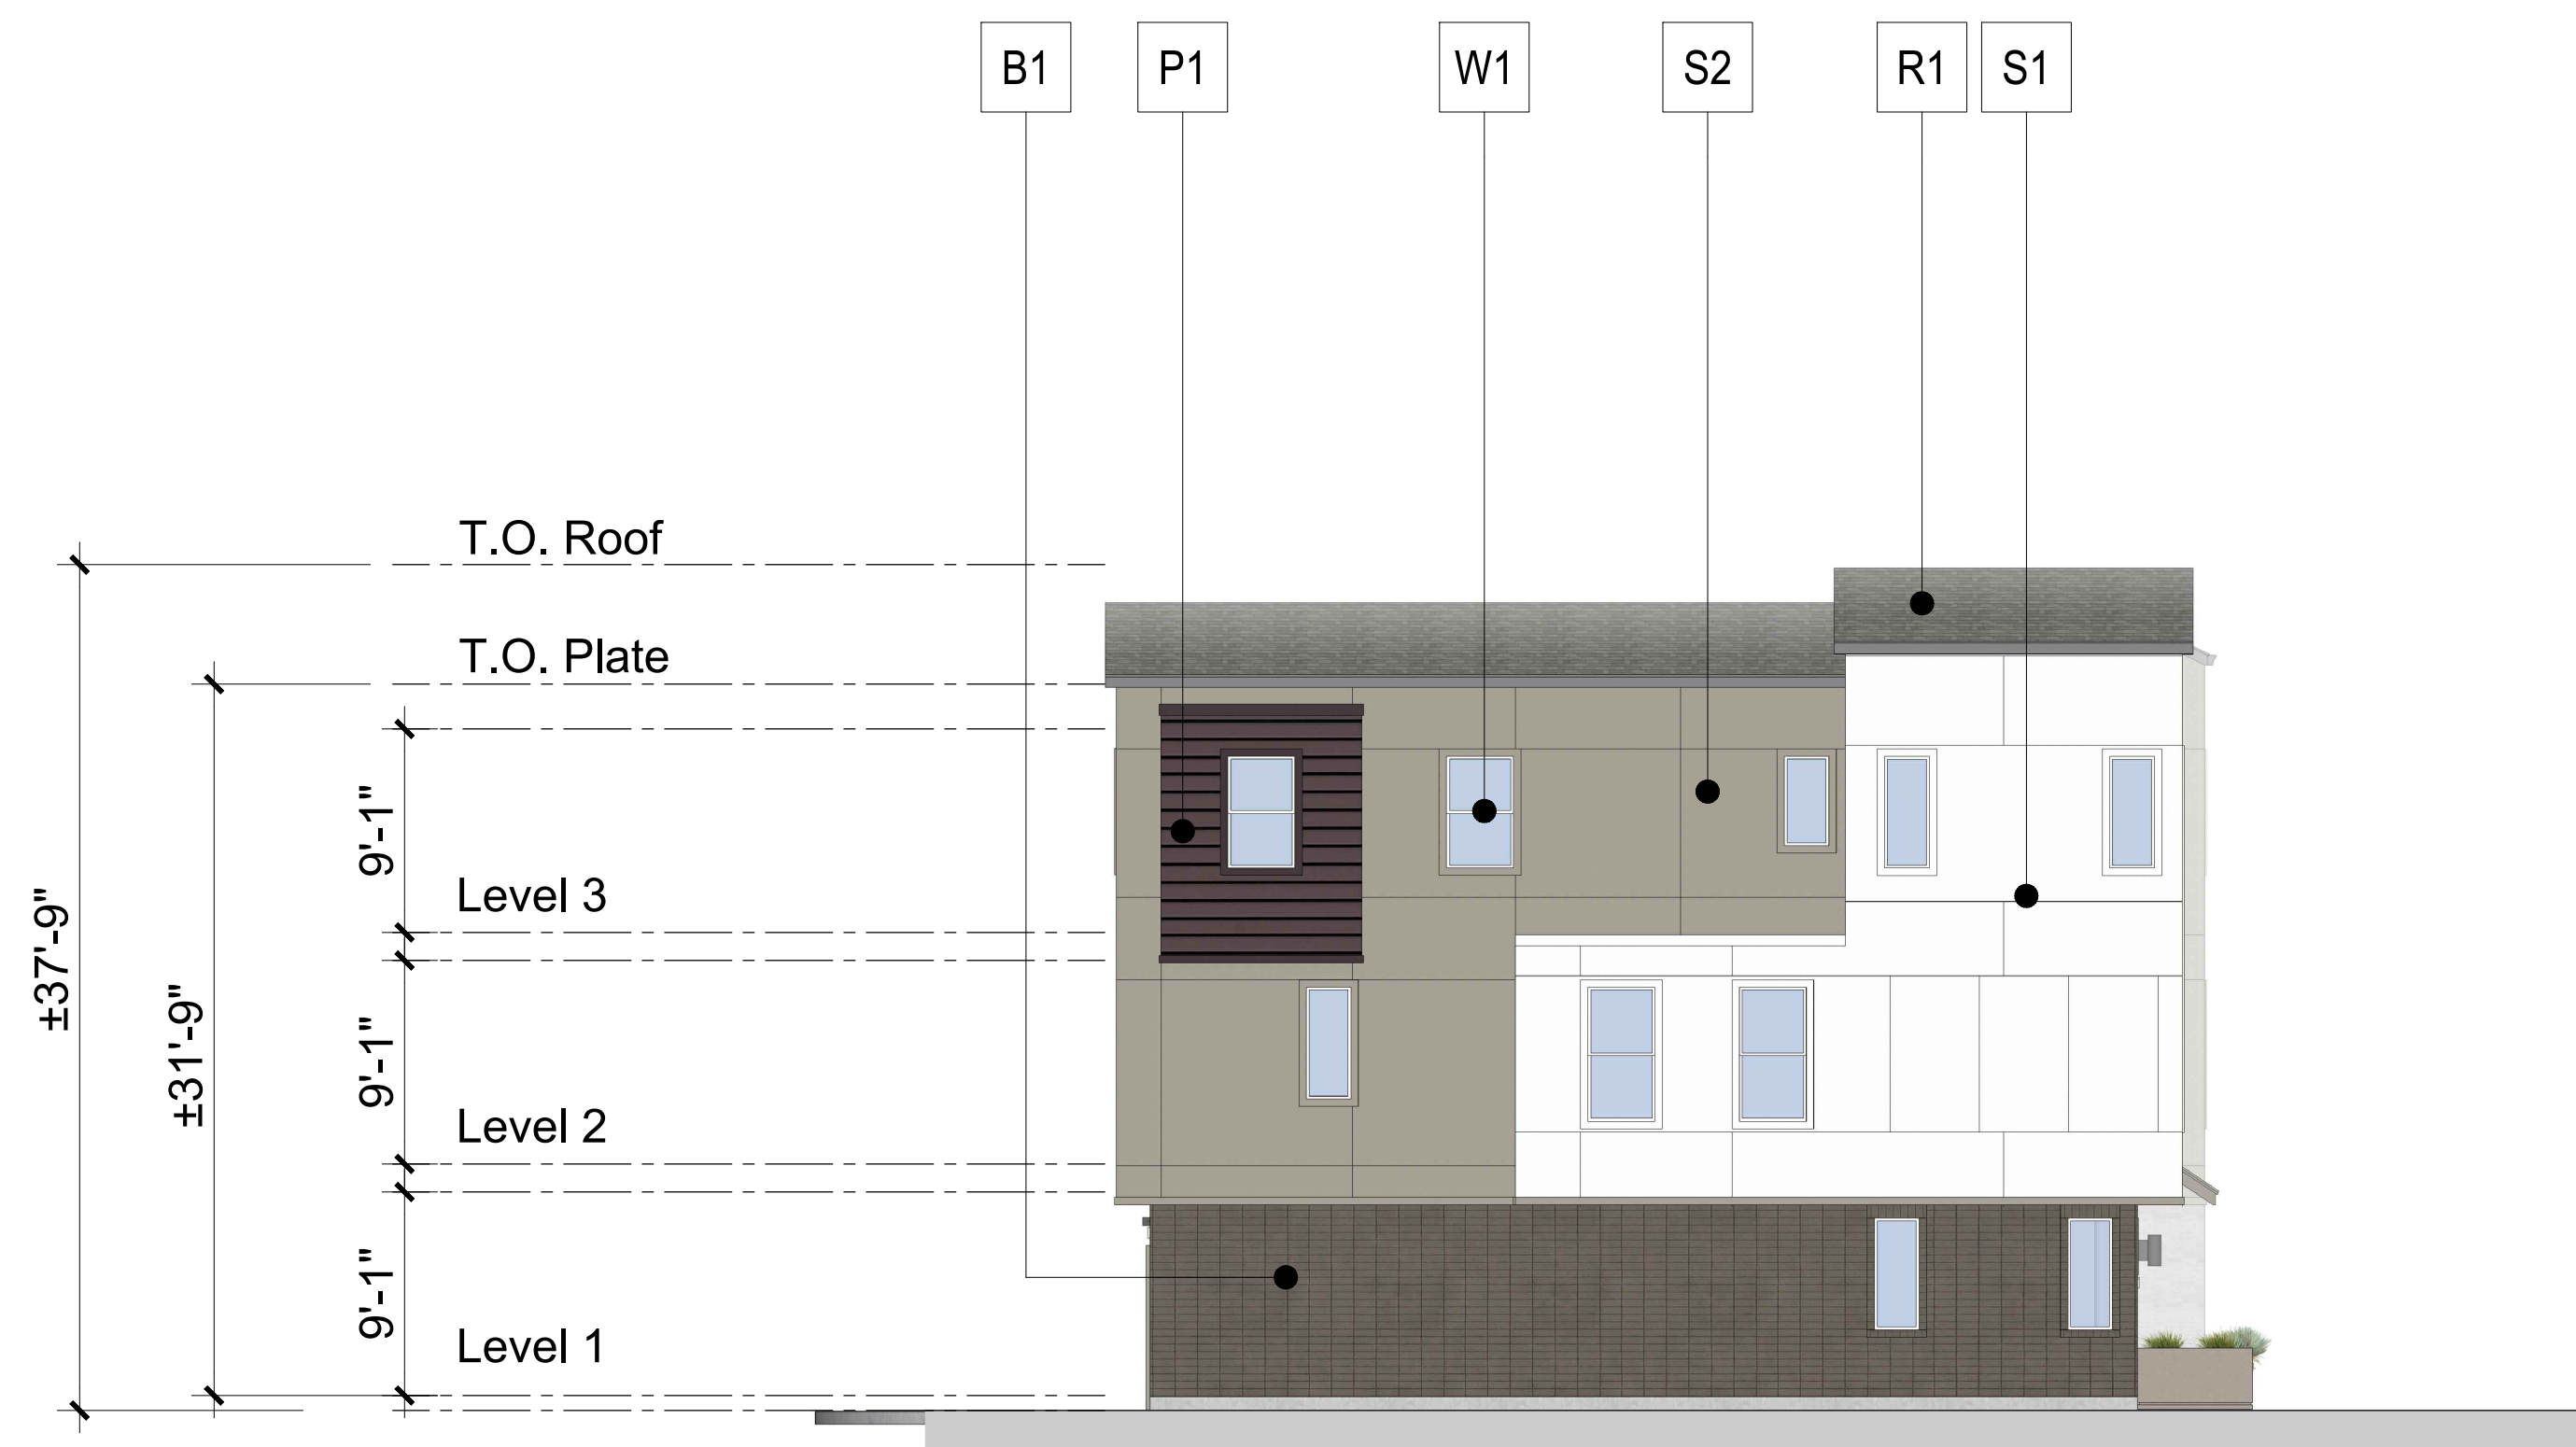

2. Left Elevation

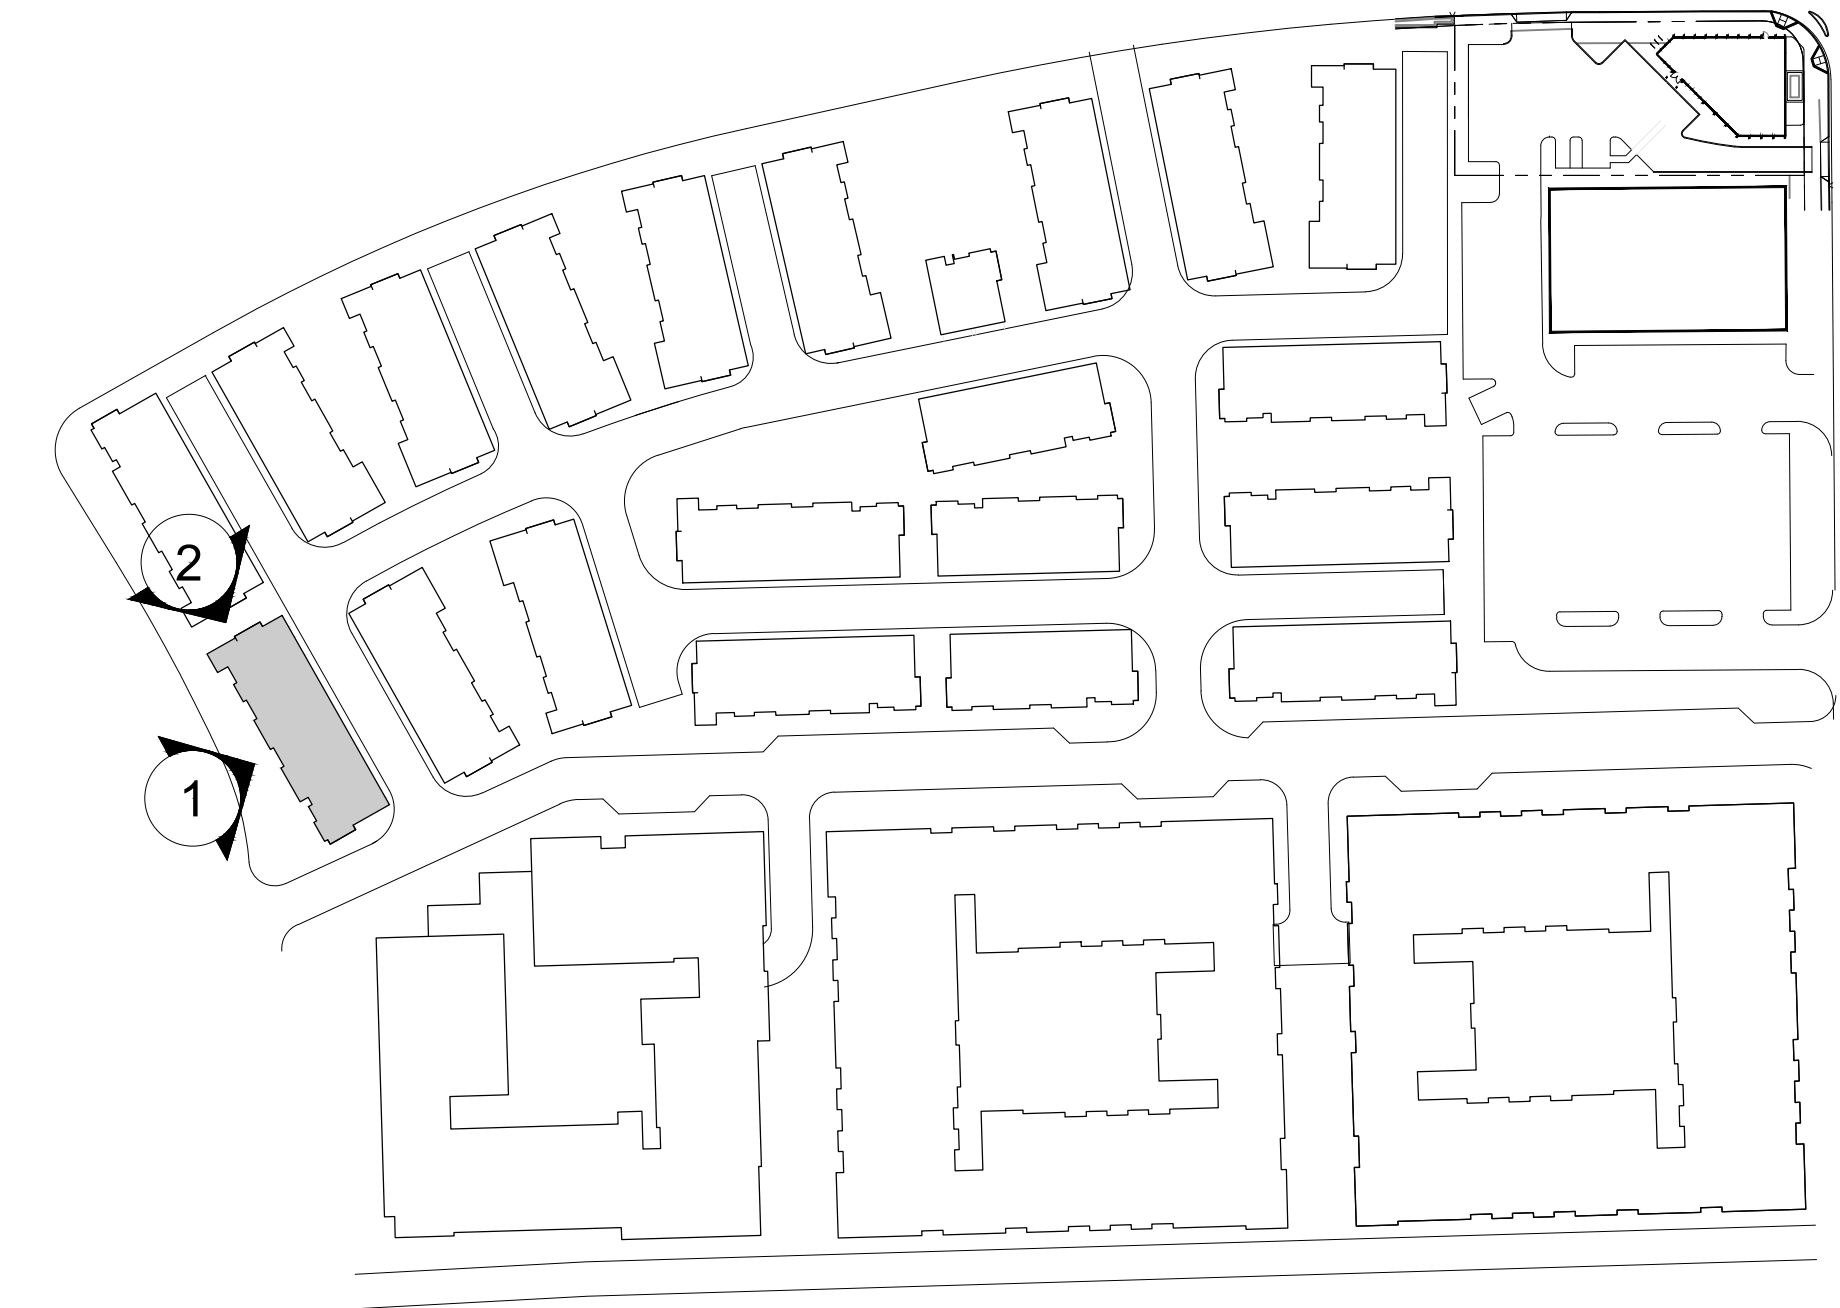

Key Plan (NTS)




1. Front Elevation

COLOR & MATERIAL LEGEND:


- S1 *Stucco 1 - Cream
- S2 *Stucco 2 - Medium Beige
- S3 *Stucco 3 - Dark Gray
- S4 *Stucco 2 - Dark Beige
- P1 *Cementitious Siding - Burgundy
- B1 *Brick Veneer - Dark Brown
- B2 *Brick Veneer - Gray
- W1 *Vinyl Window - White
- M1 *Decorative Metal Railing - Dark Gray
- R1 *Roof Shingle - Medium Gray
- R2 *Roof - Standing Seam Metal
- G1 *Metal Garage Door - Beige
- D1 *Entry Door (ThermaTru or sim.) - Burgundy

Notes:


*Materials as defined, or similar.

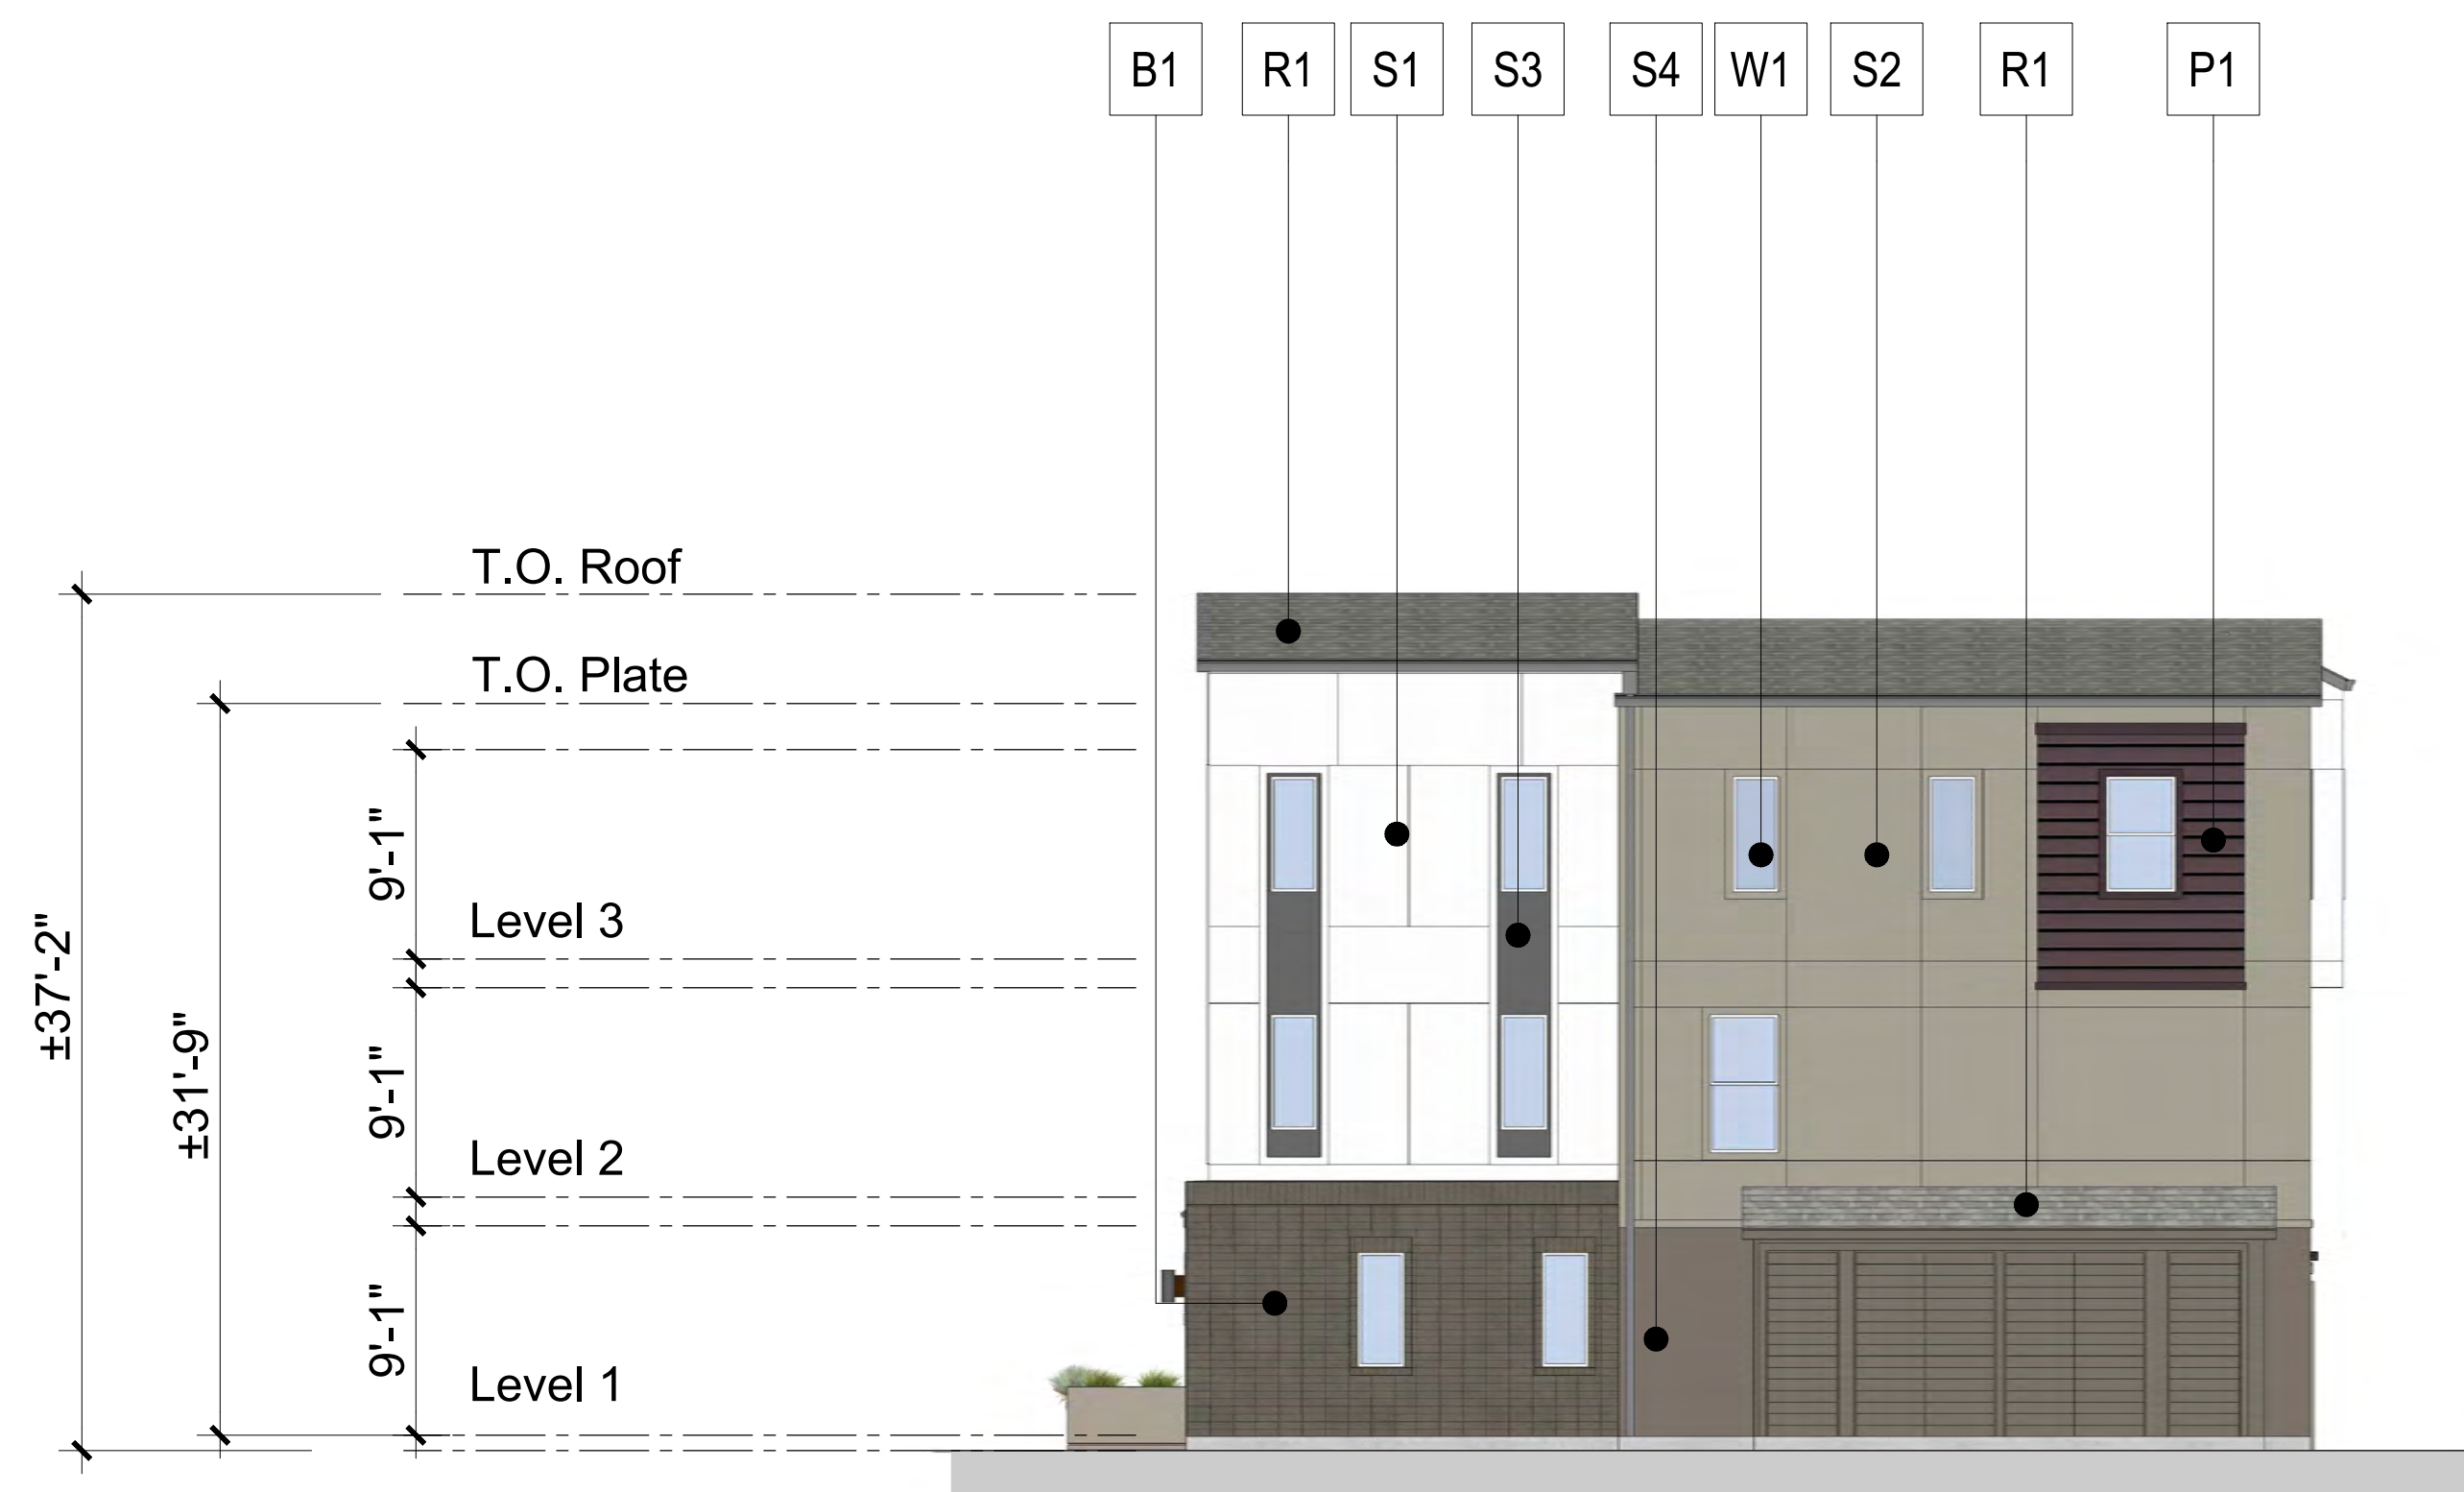

2. Right Elevation

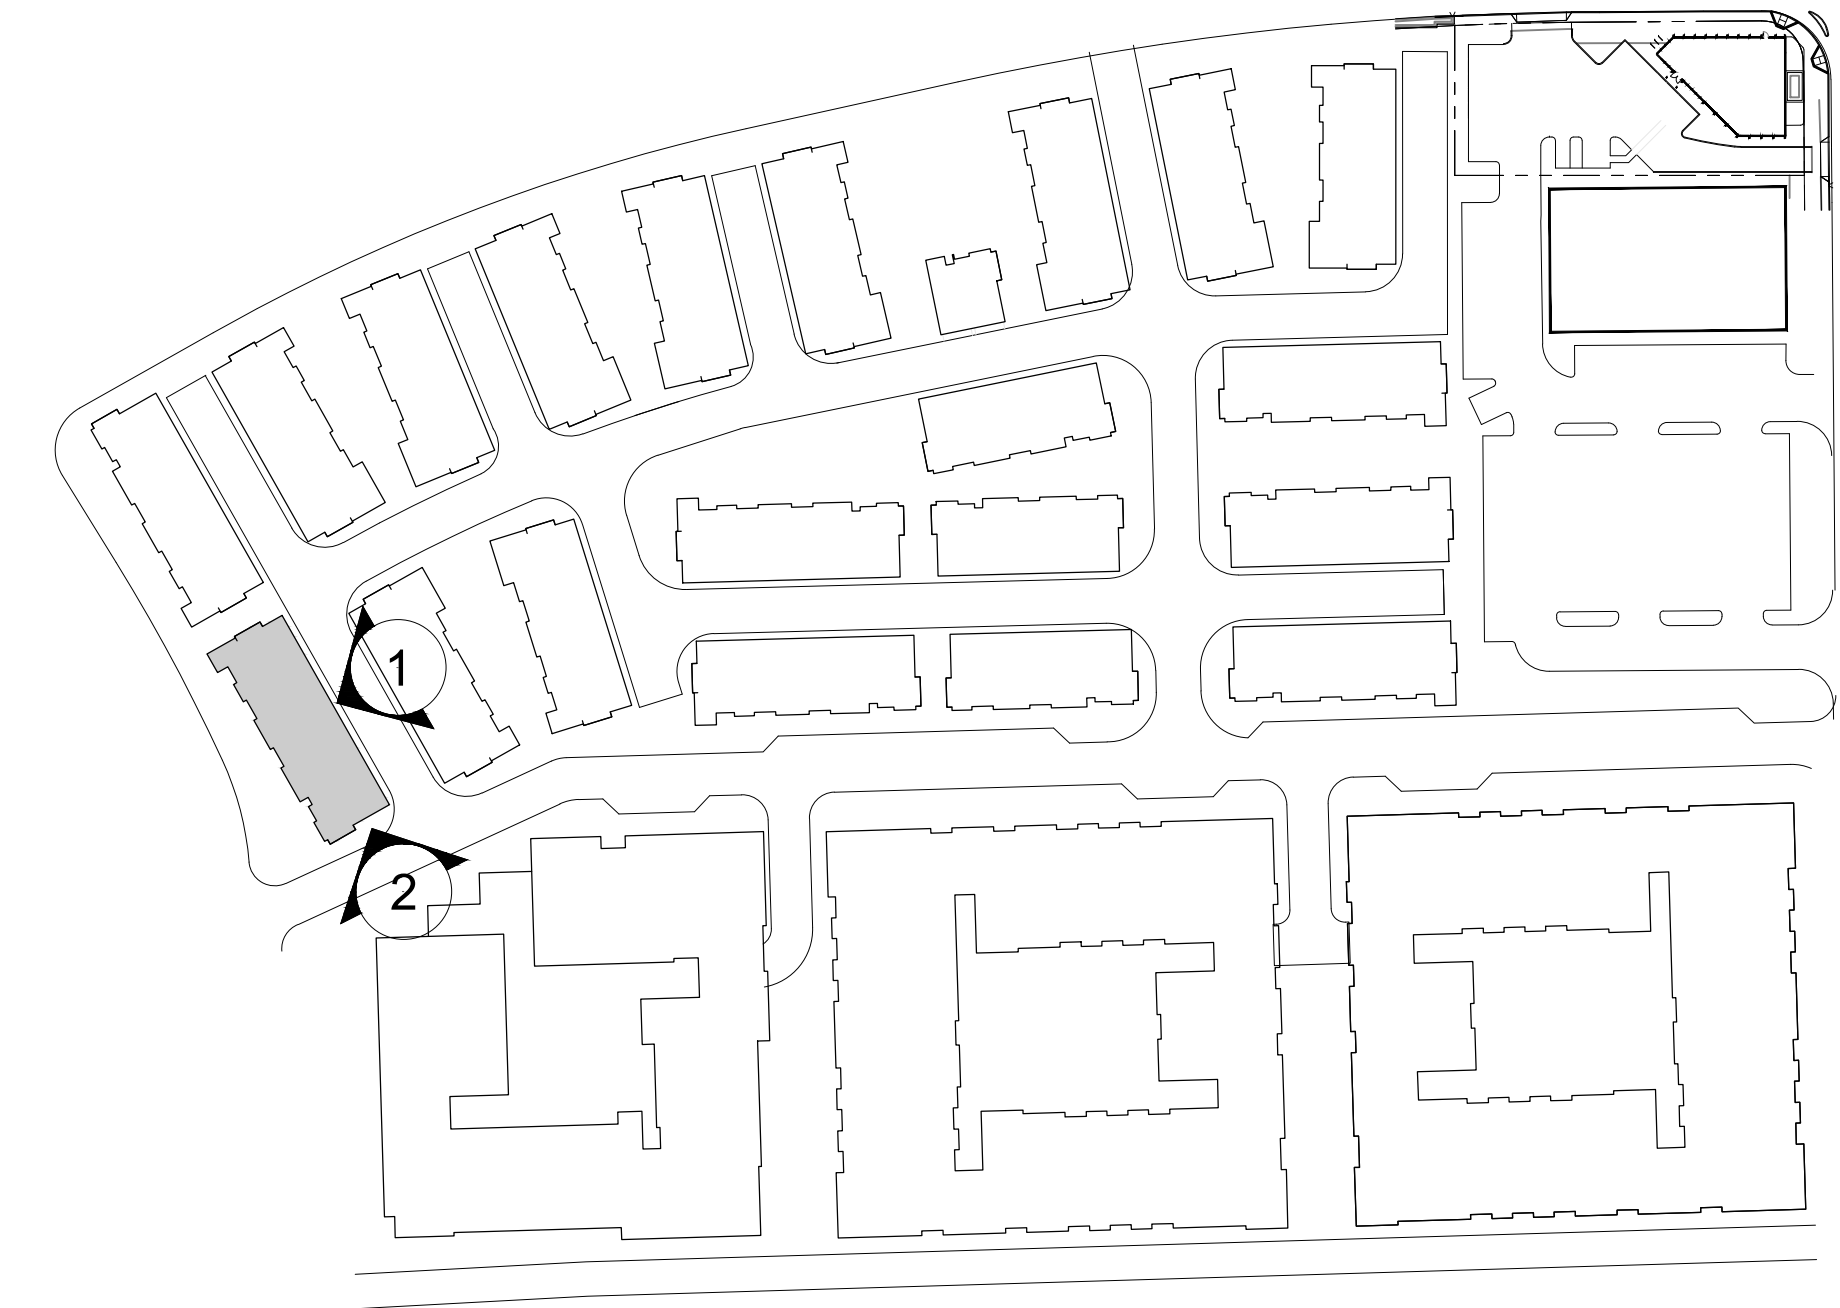

Key Plan (NTS)

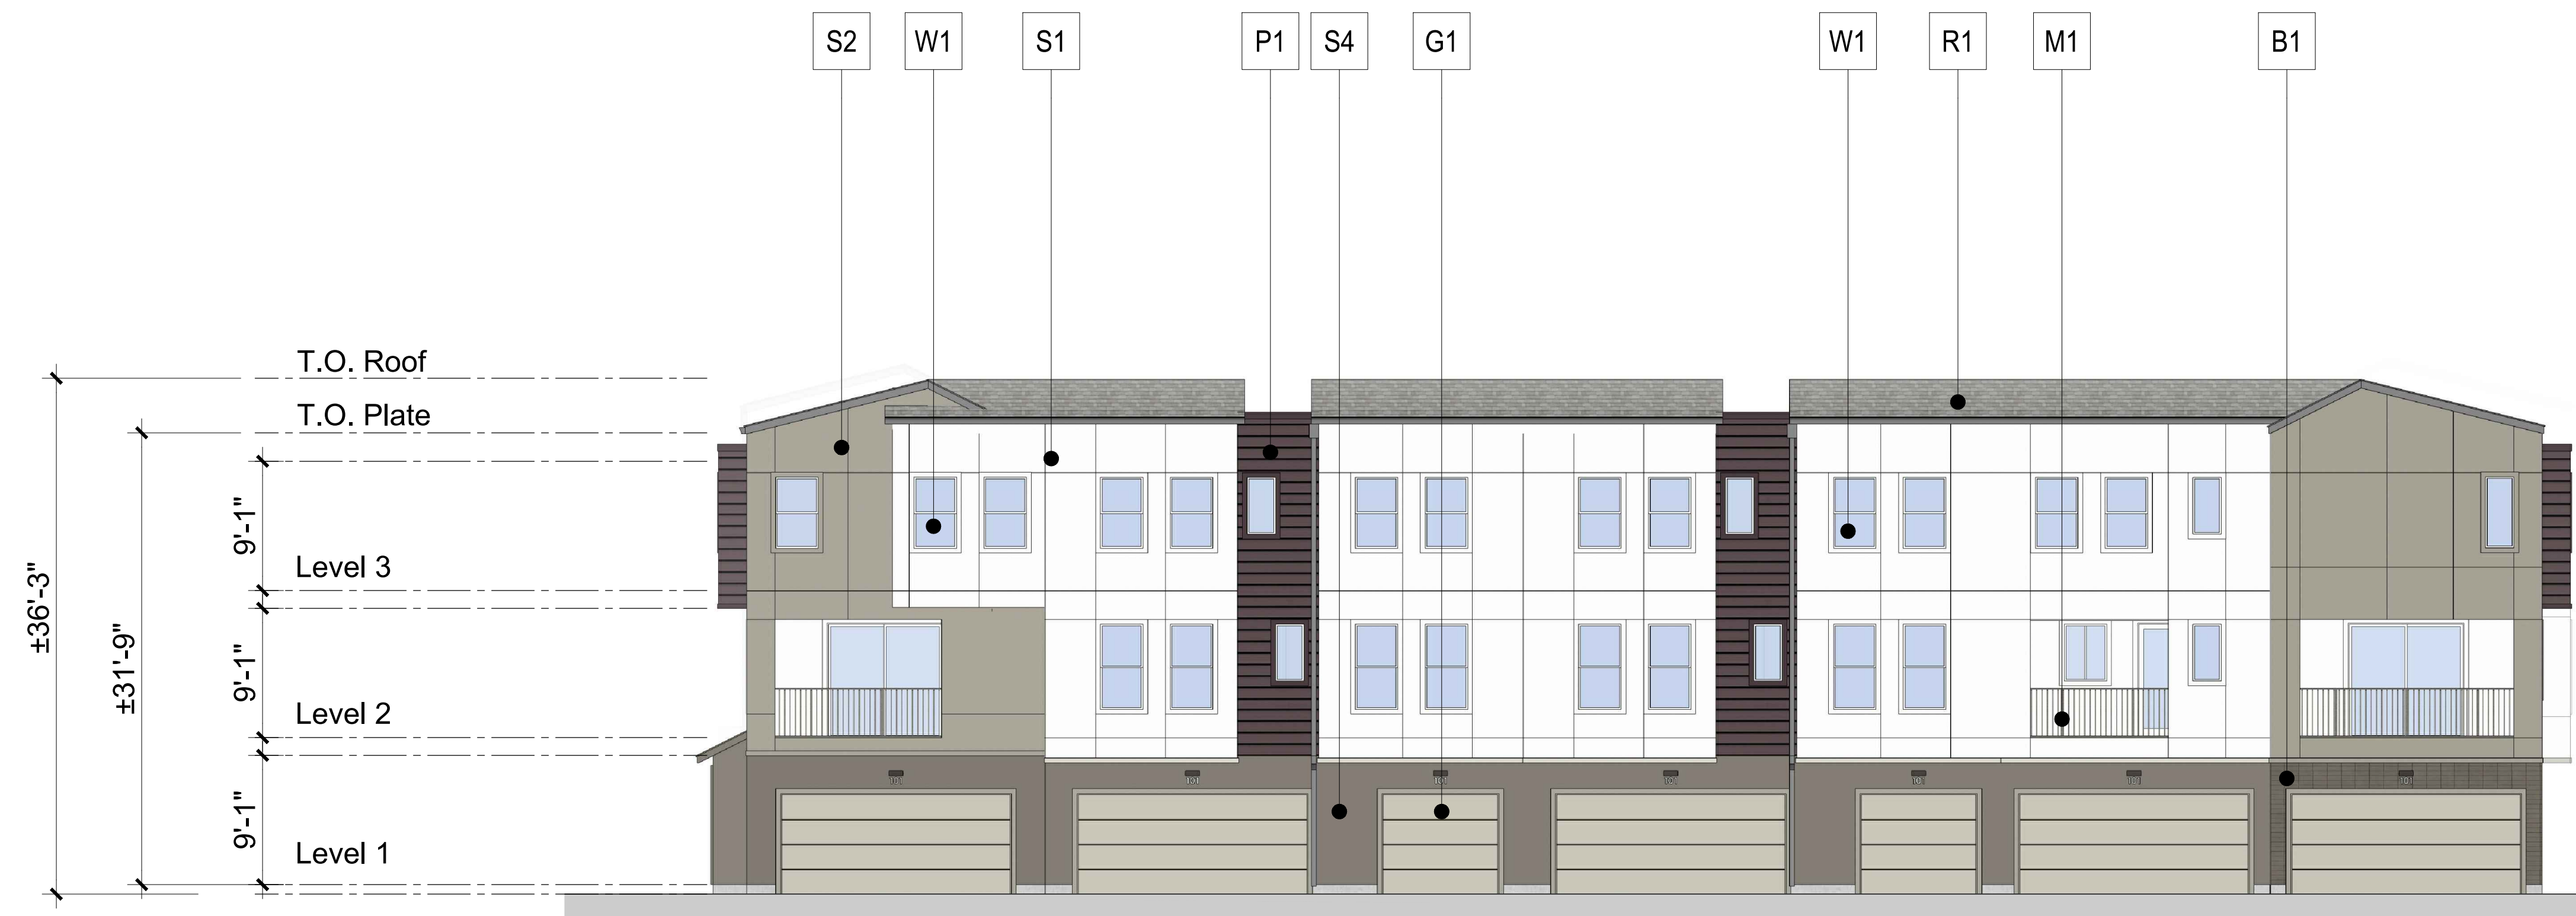


1. Rear Elevation

COLOR & MATERIAL LEGEND:


- S1 *Stucco 1 - Cream
- S2 *Stucco 2 - Medium Beige
- S3 *Stucco 3 - Dark Gray
- S4 *Stucco 2 - Dark Beige
- P1 *Cementitious Siding - Burgundy
- B1 *Brick Veneer - Dark Brown
- B2 *Brick Veneer - Gray
- W1 *Vinyl Window - White
- M1 *Decorative Metal Railing - Dark Gray
- R1 *Roof Shingle - Medium Gray
- R2 *Roof - Standing Seam Metal
- G1 *Metal Garage Door - Beige
- D1 *Entry Door (ThermaTru or sim.) - Burgundy

Notes:


*Materials as defined, or similar.

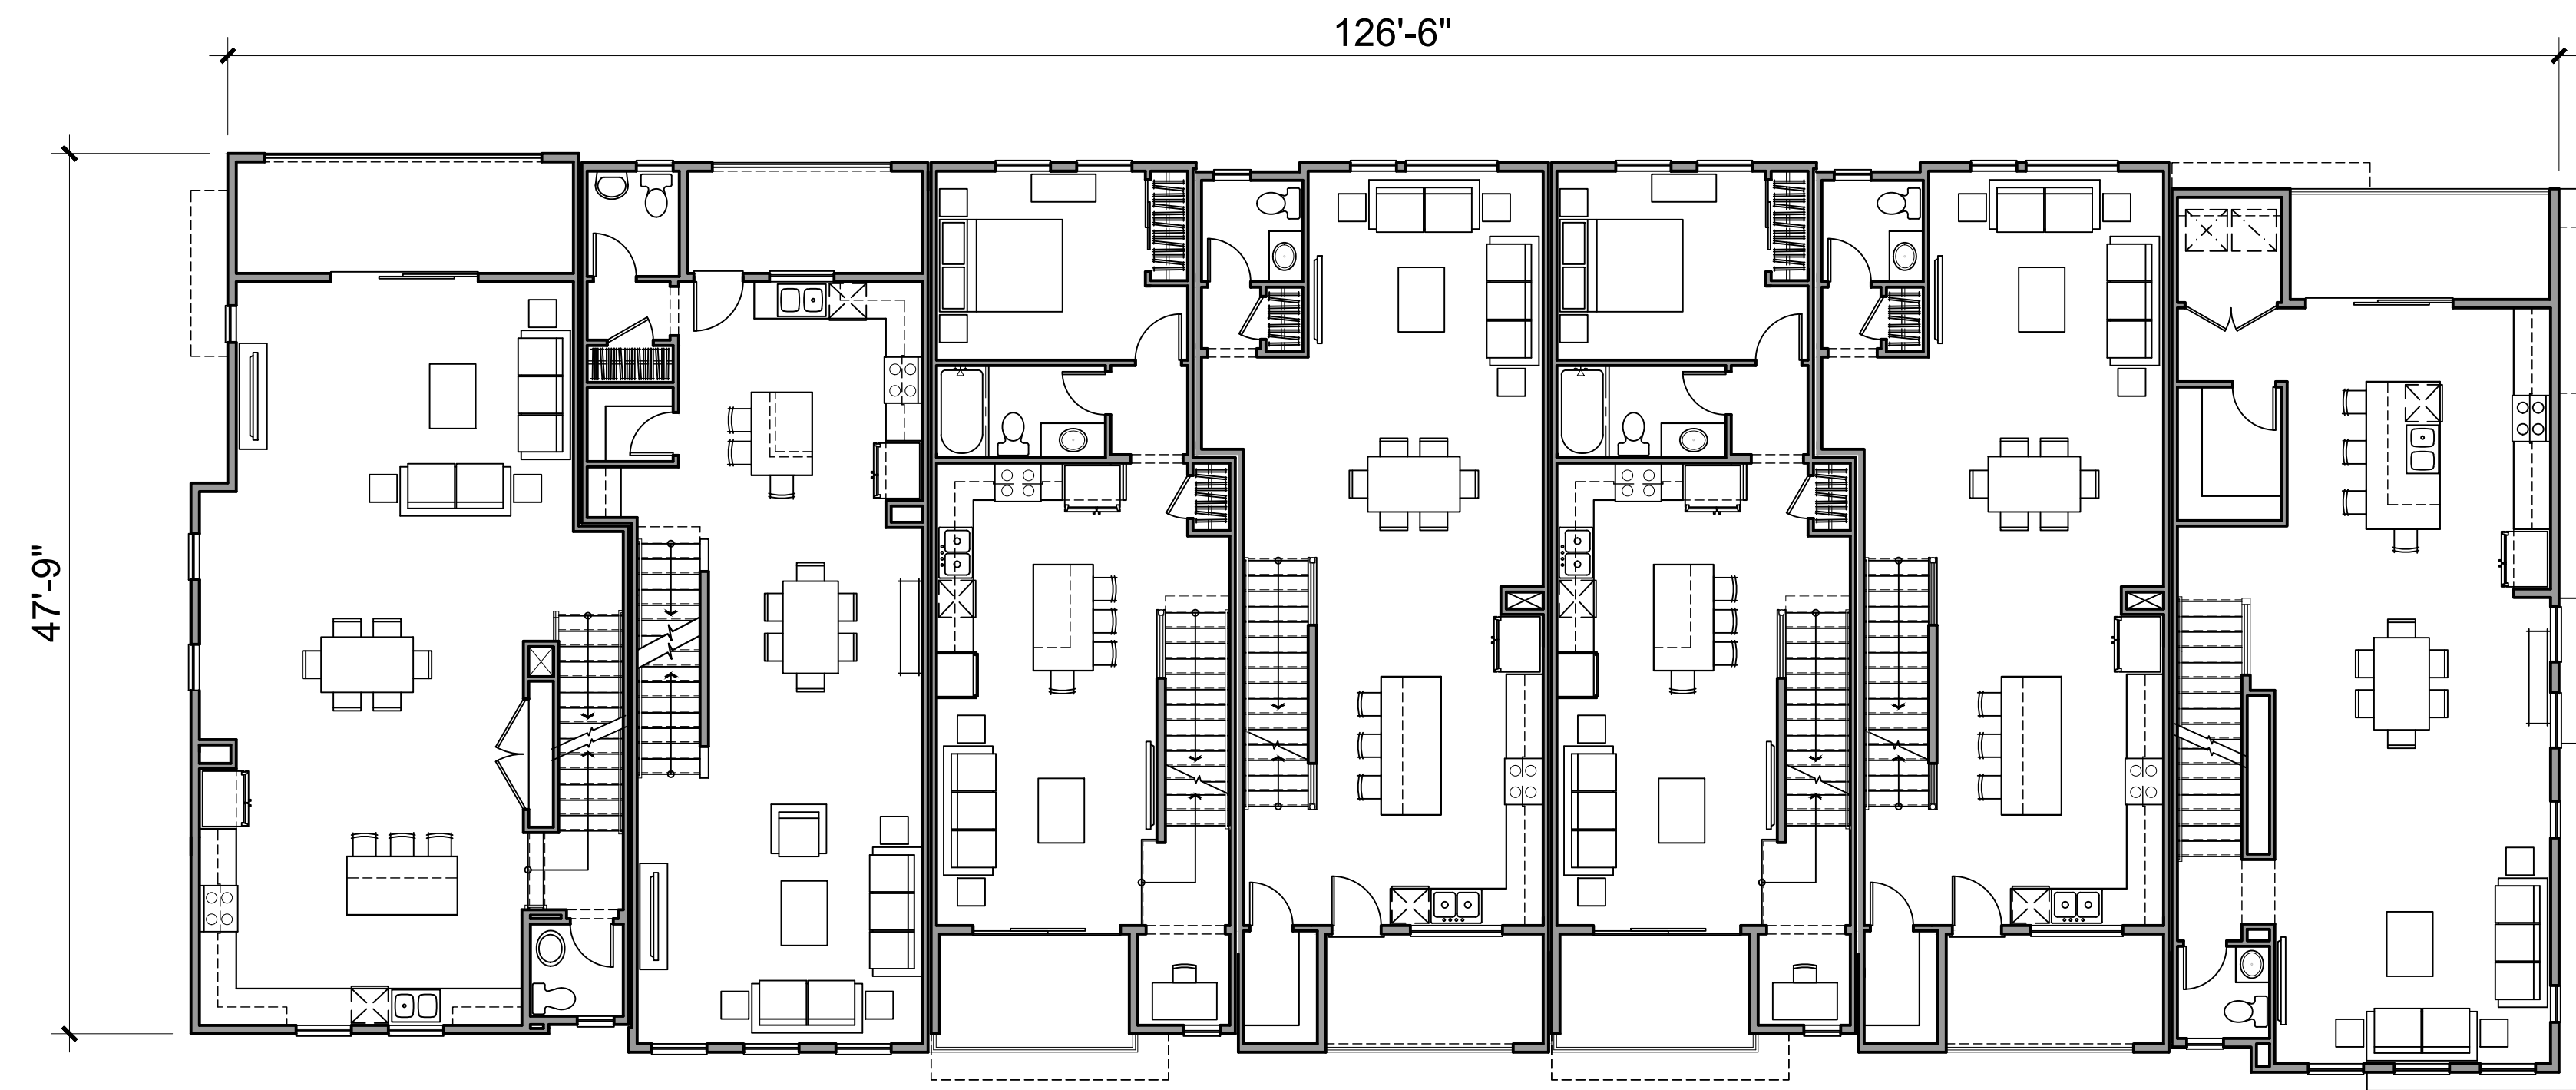


LEVEL 2

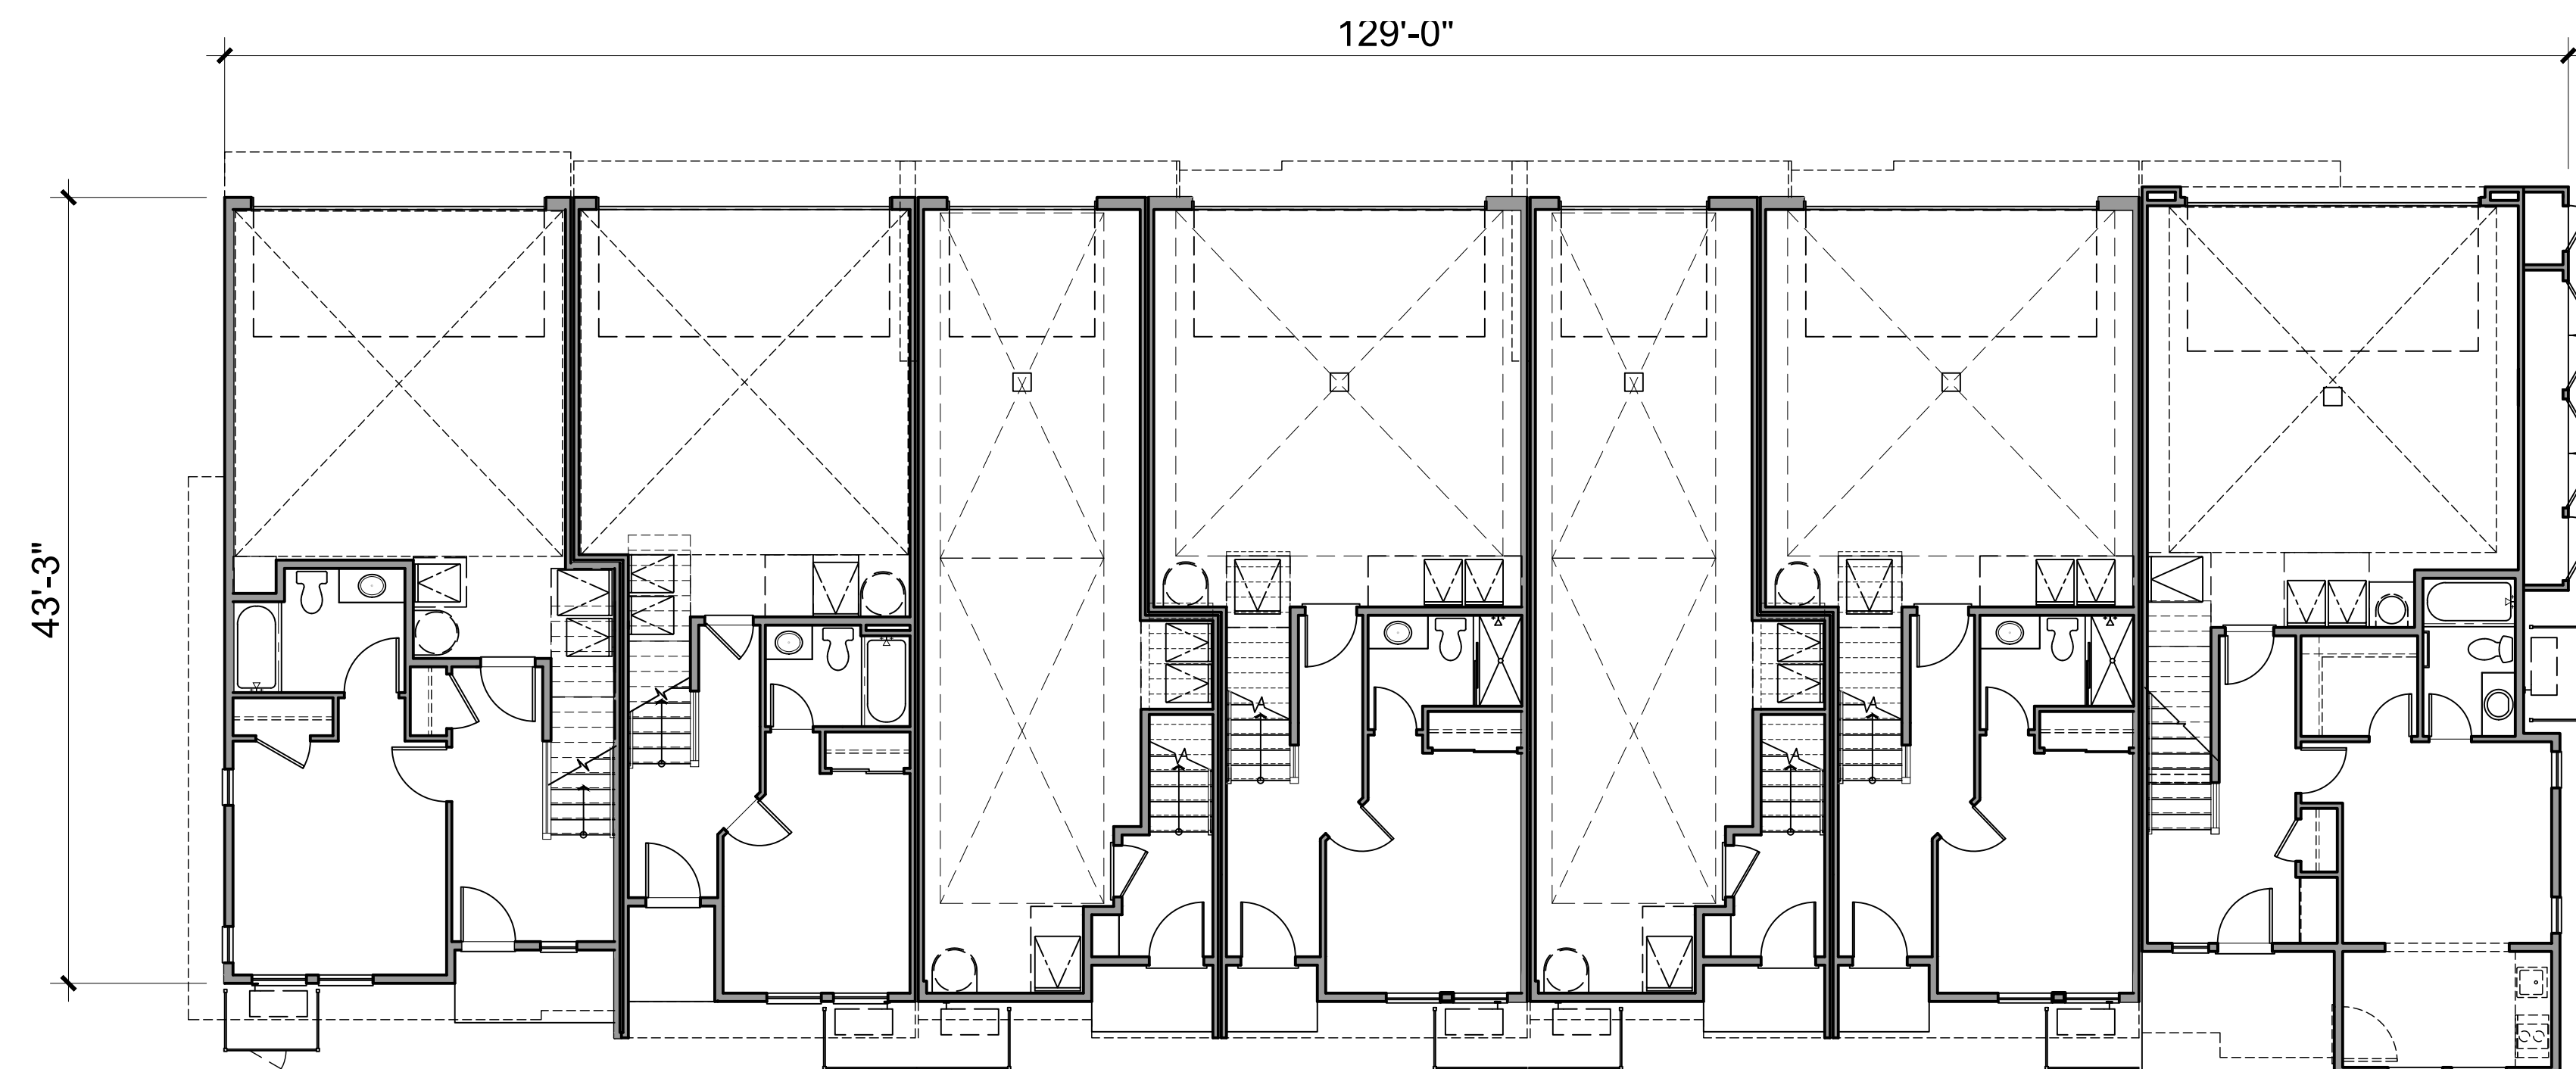


LEVEL 1

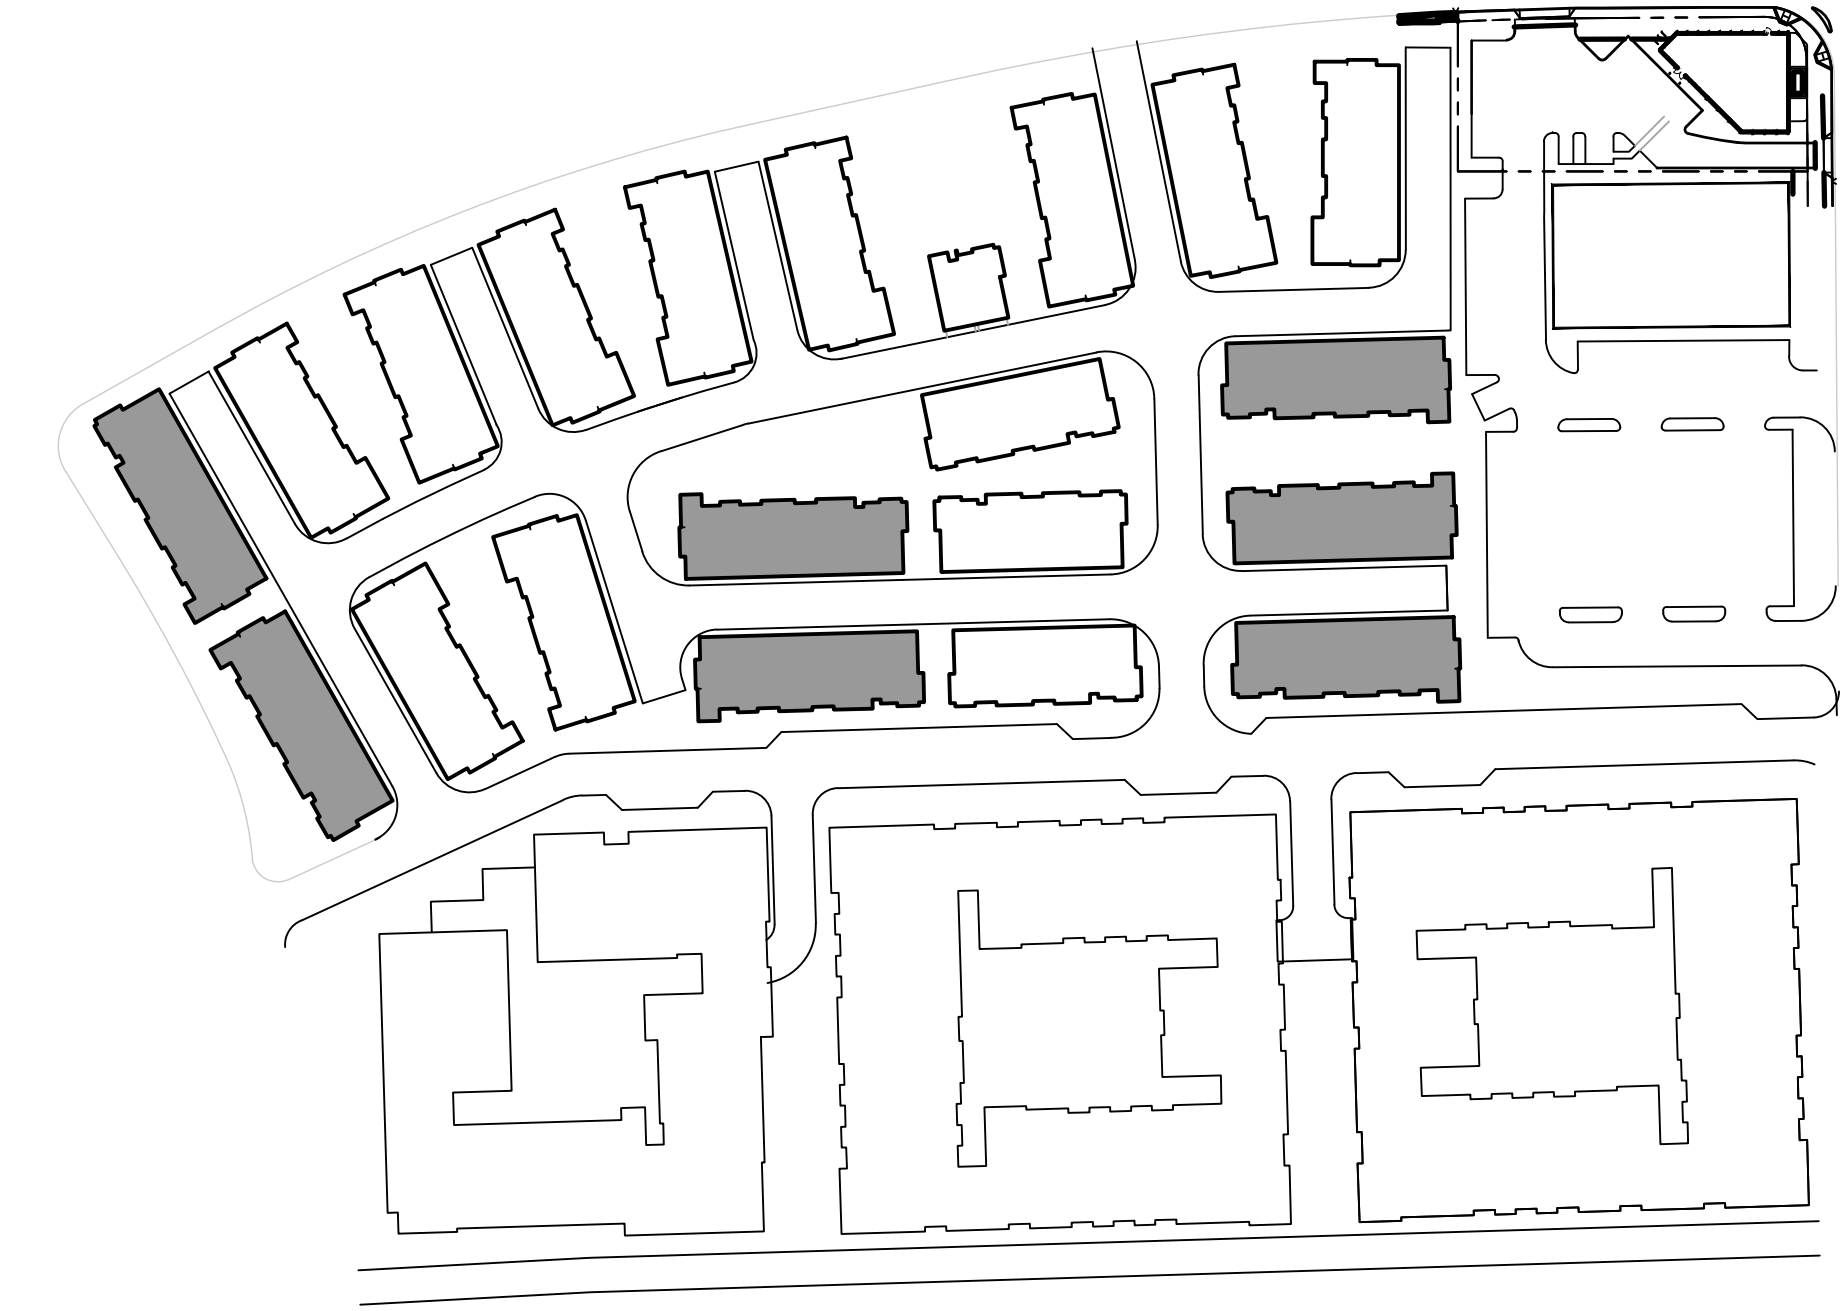


Key Plan (NTS)

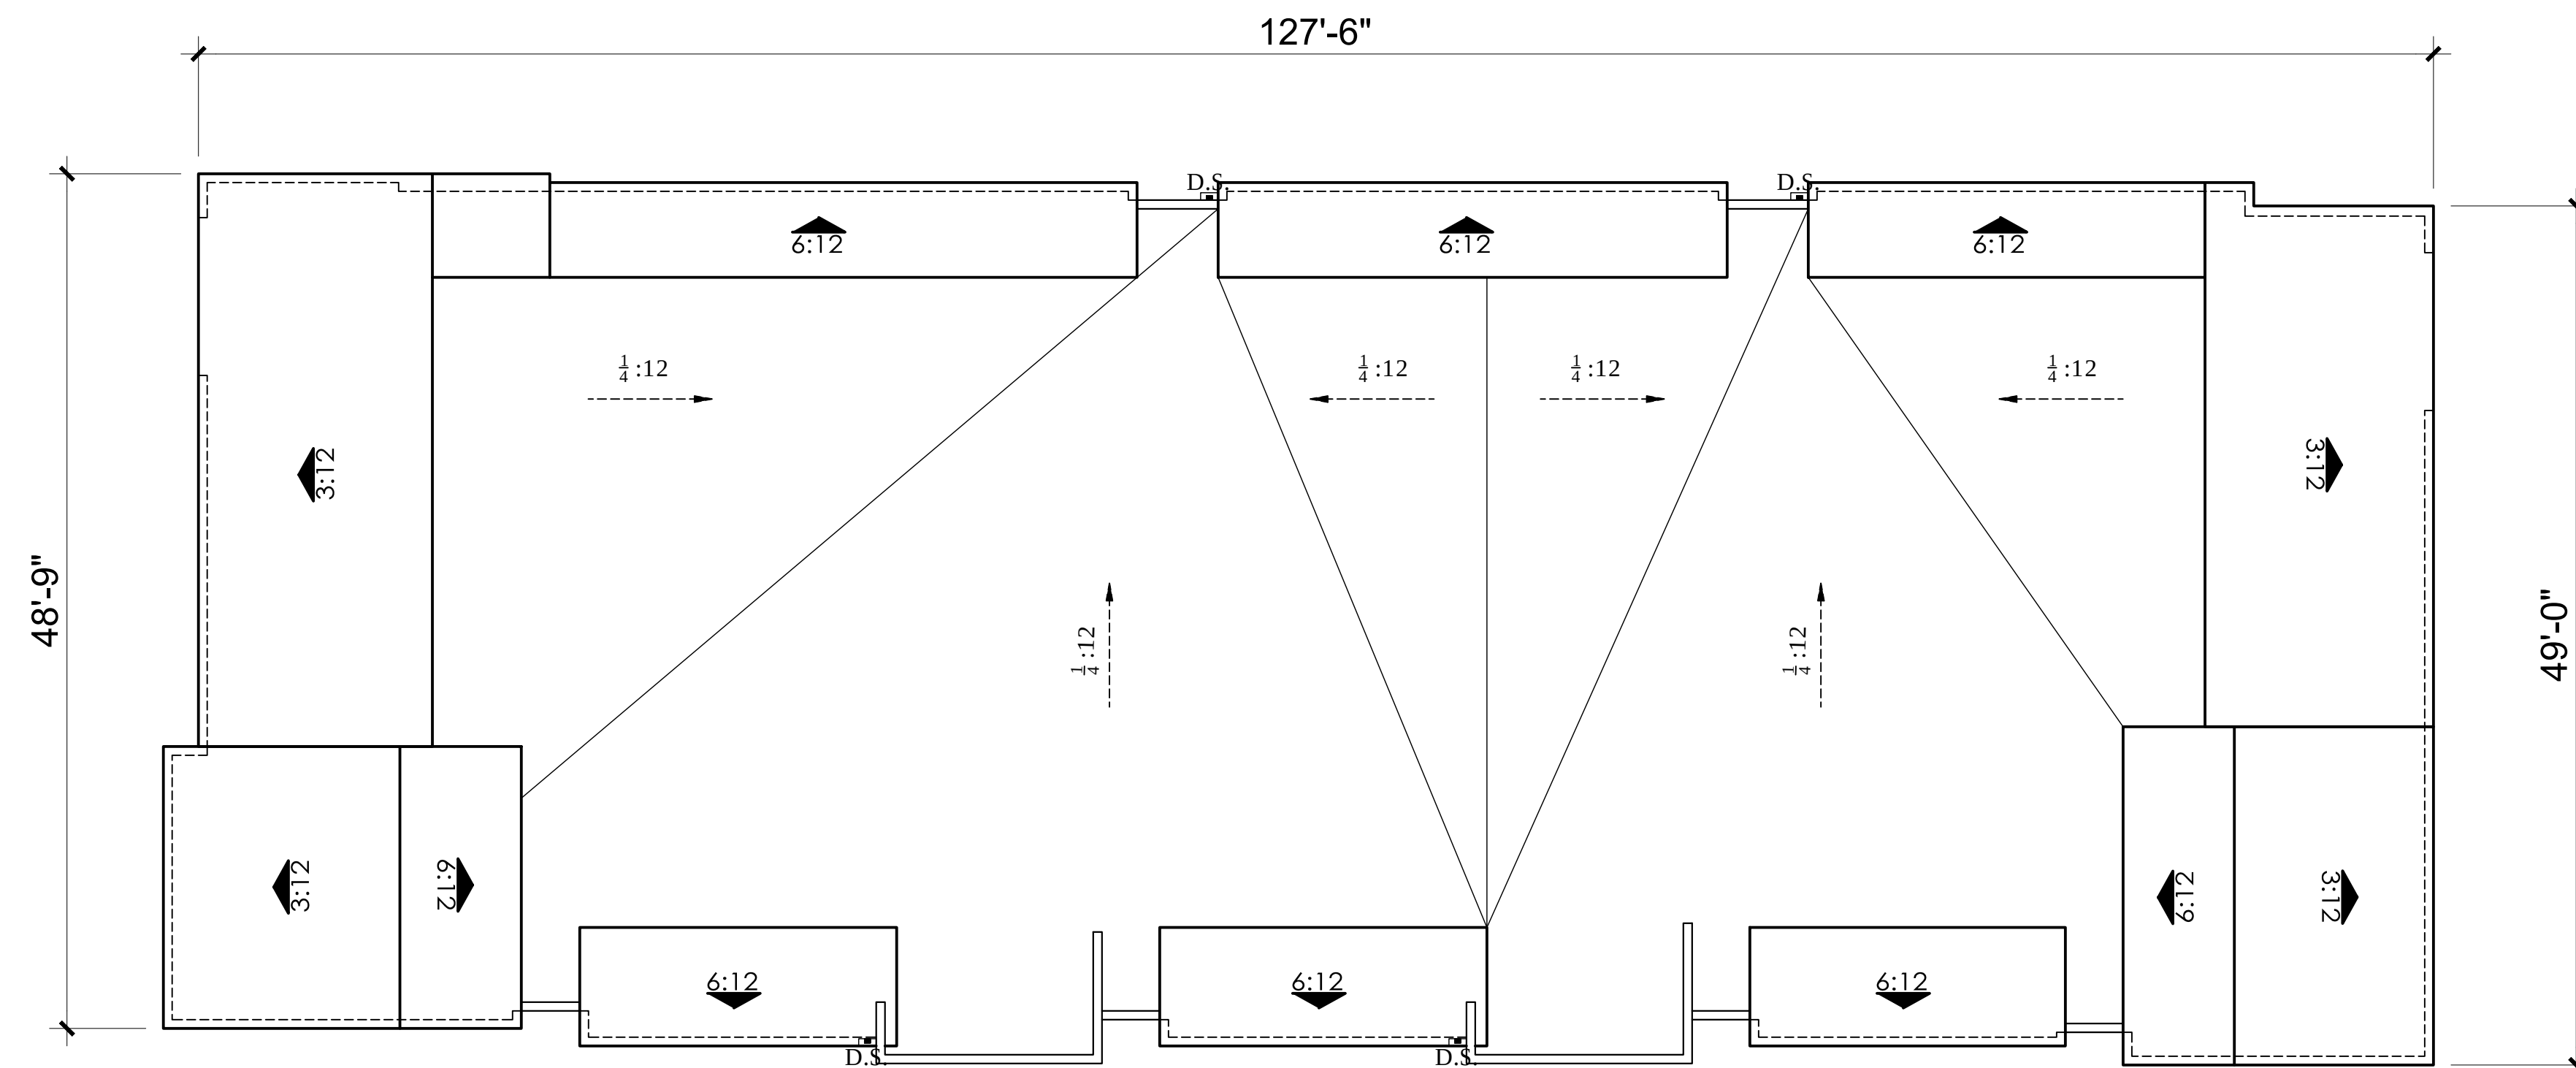

ROOF LEVEL

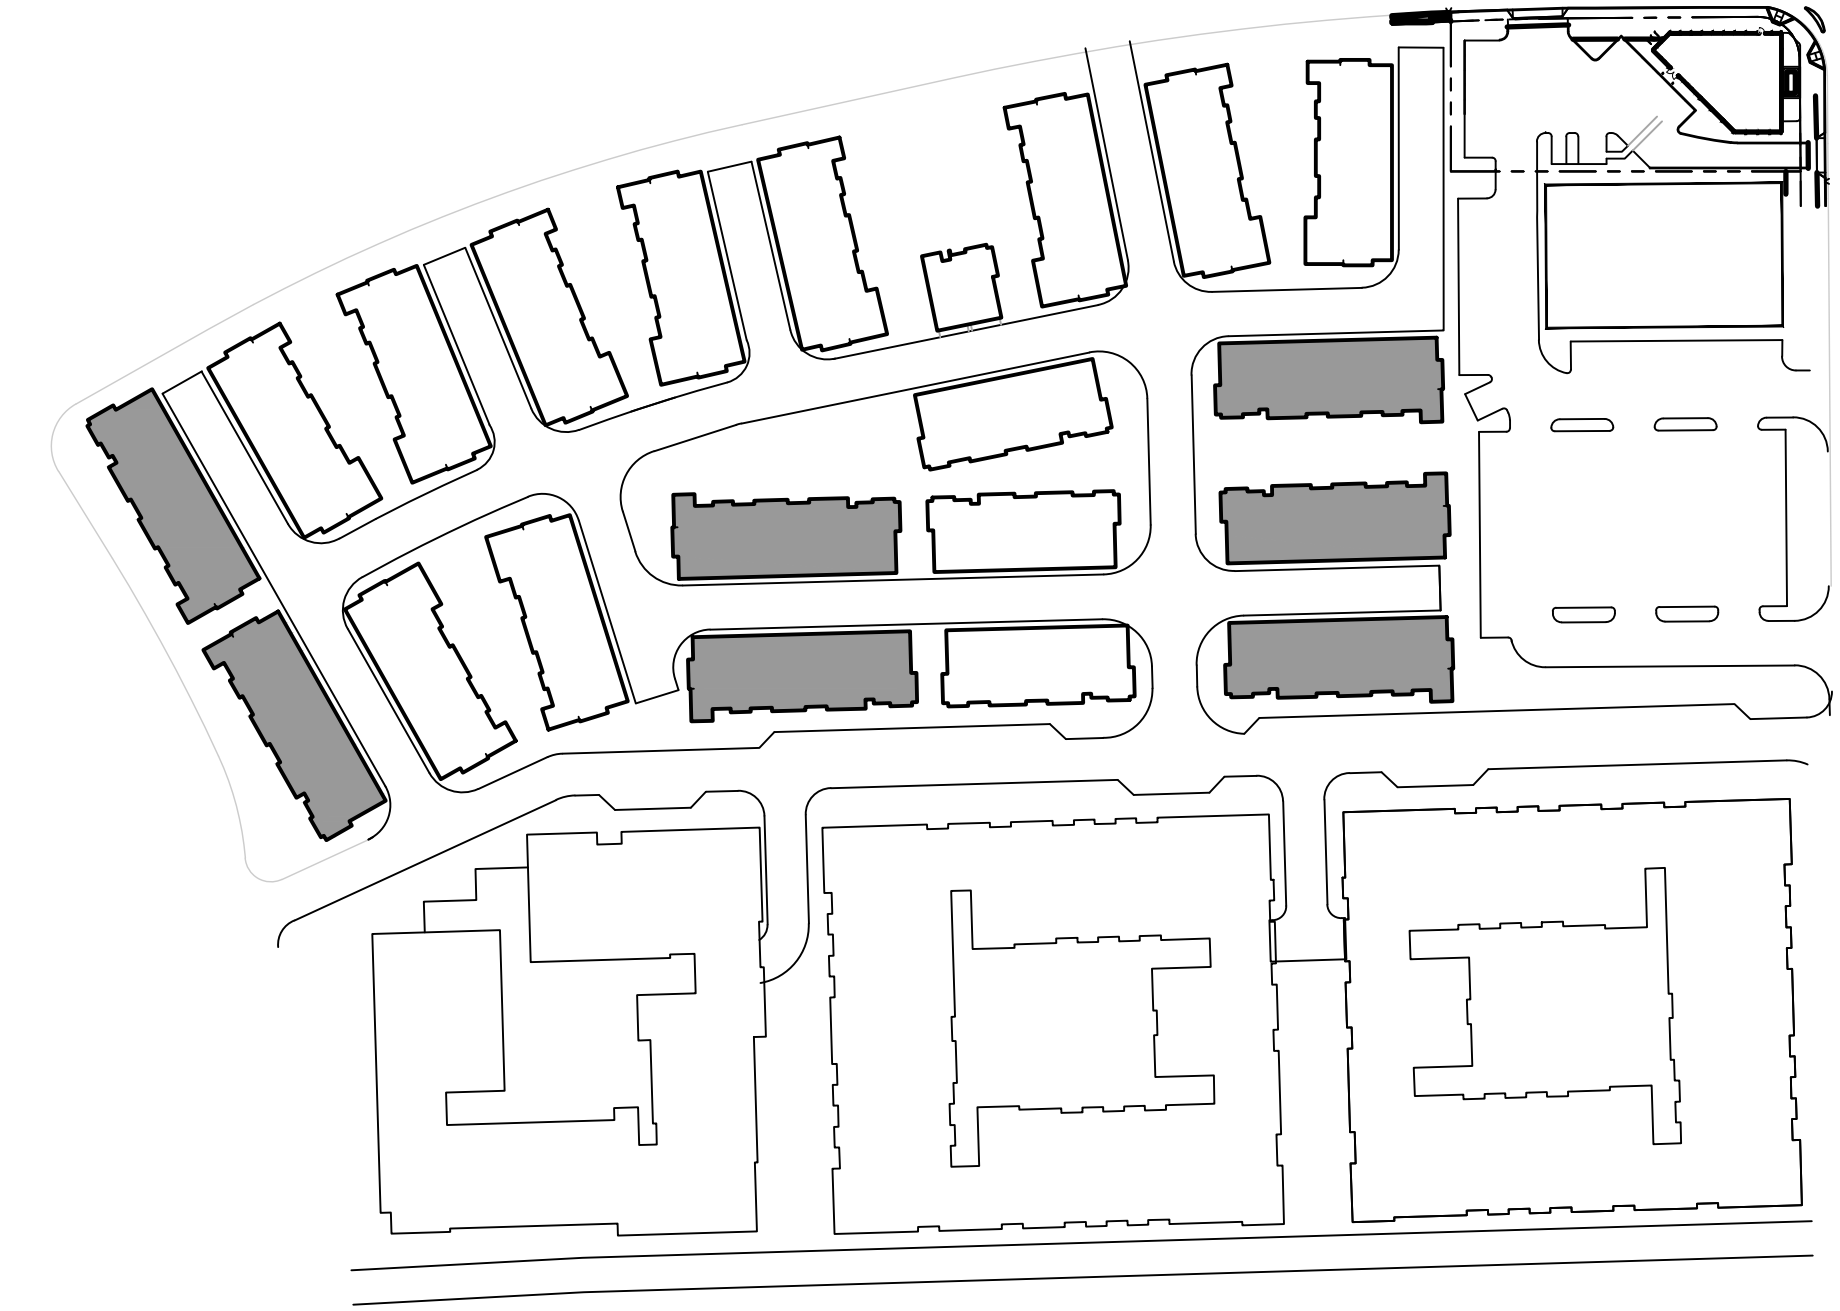

Key Plan (NTS)

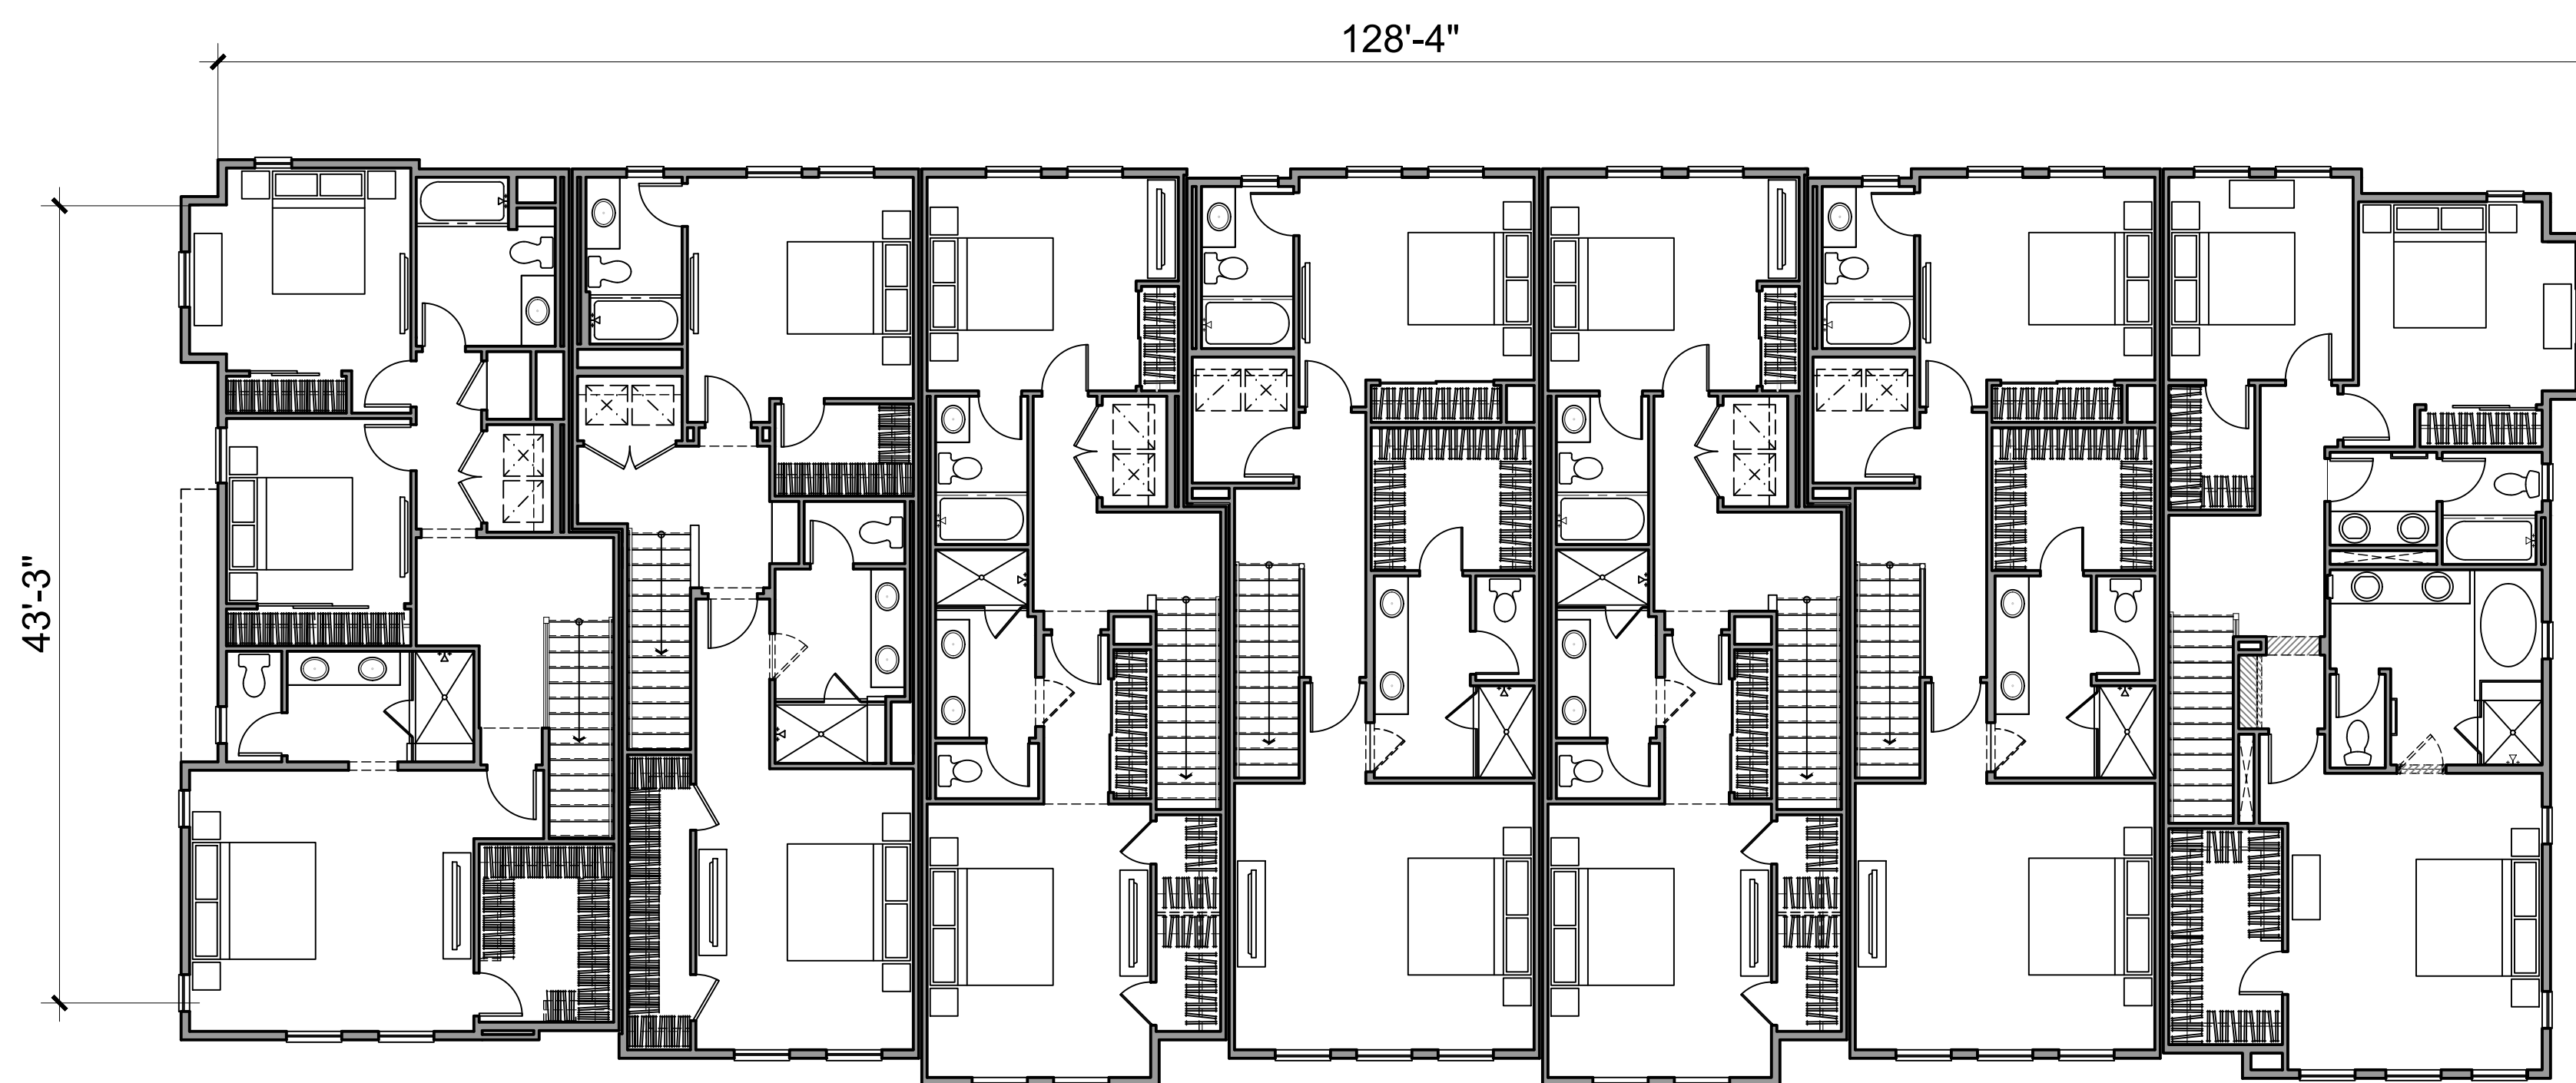

P4

P3

P1 - ALT


P2

P1 - ALT


P2

P5

LEVEL 3

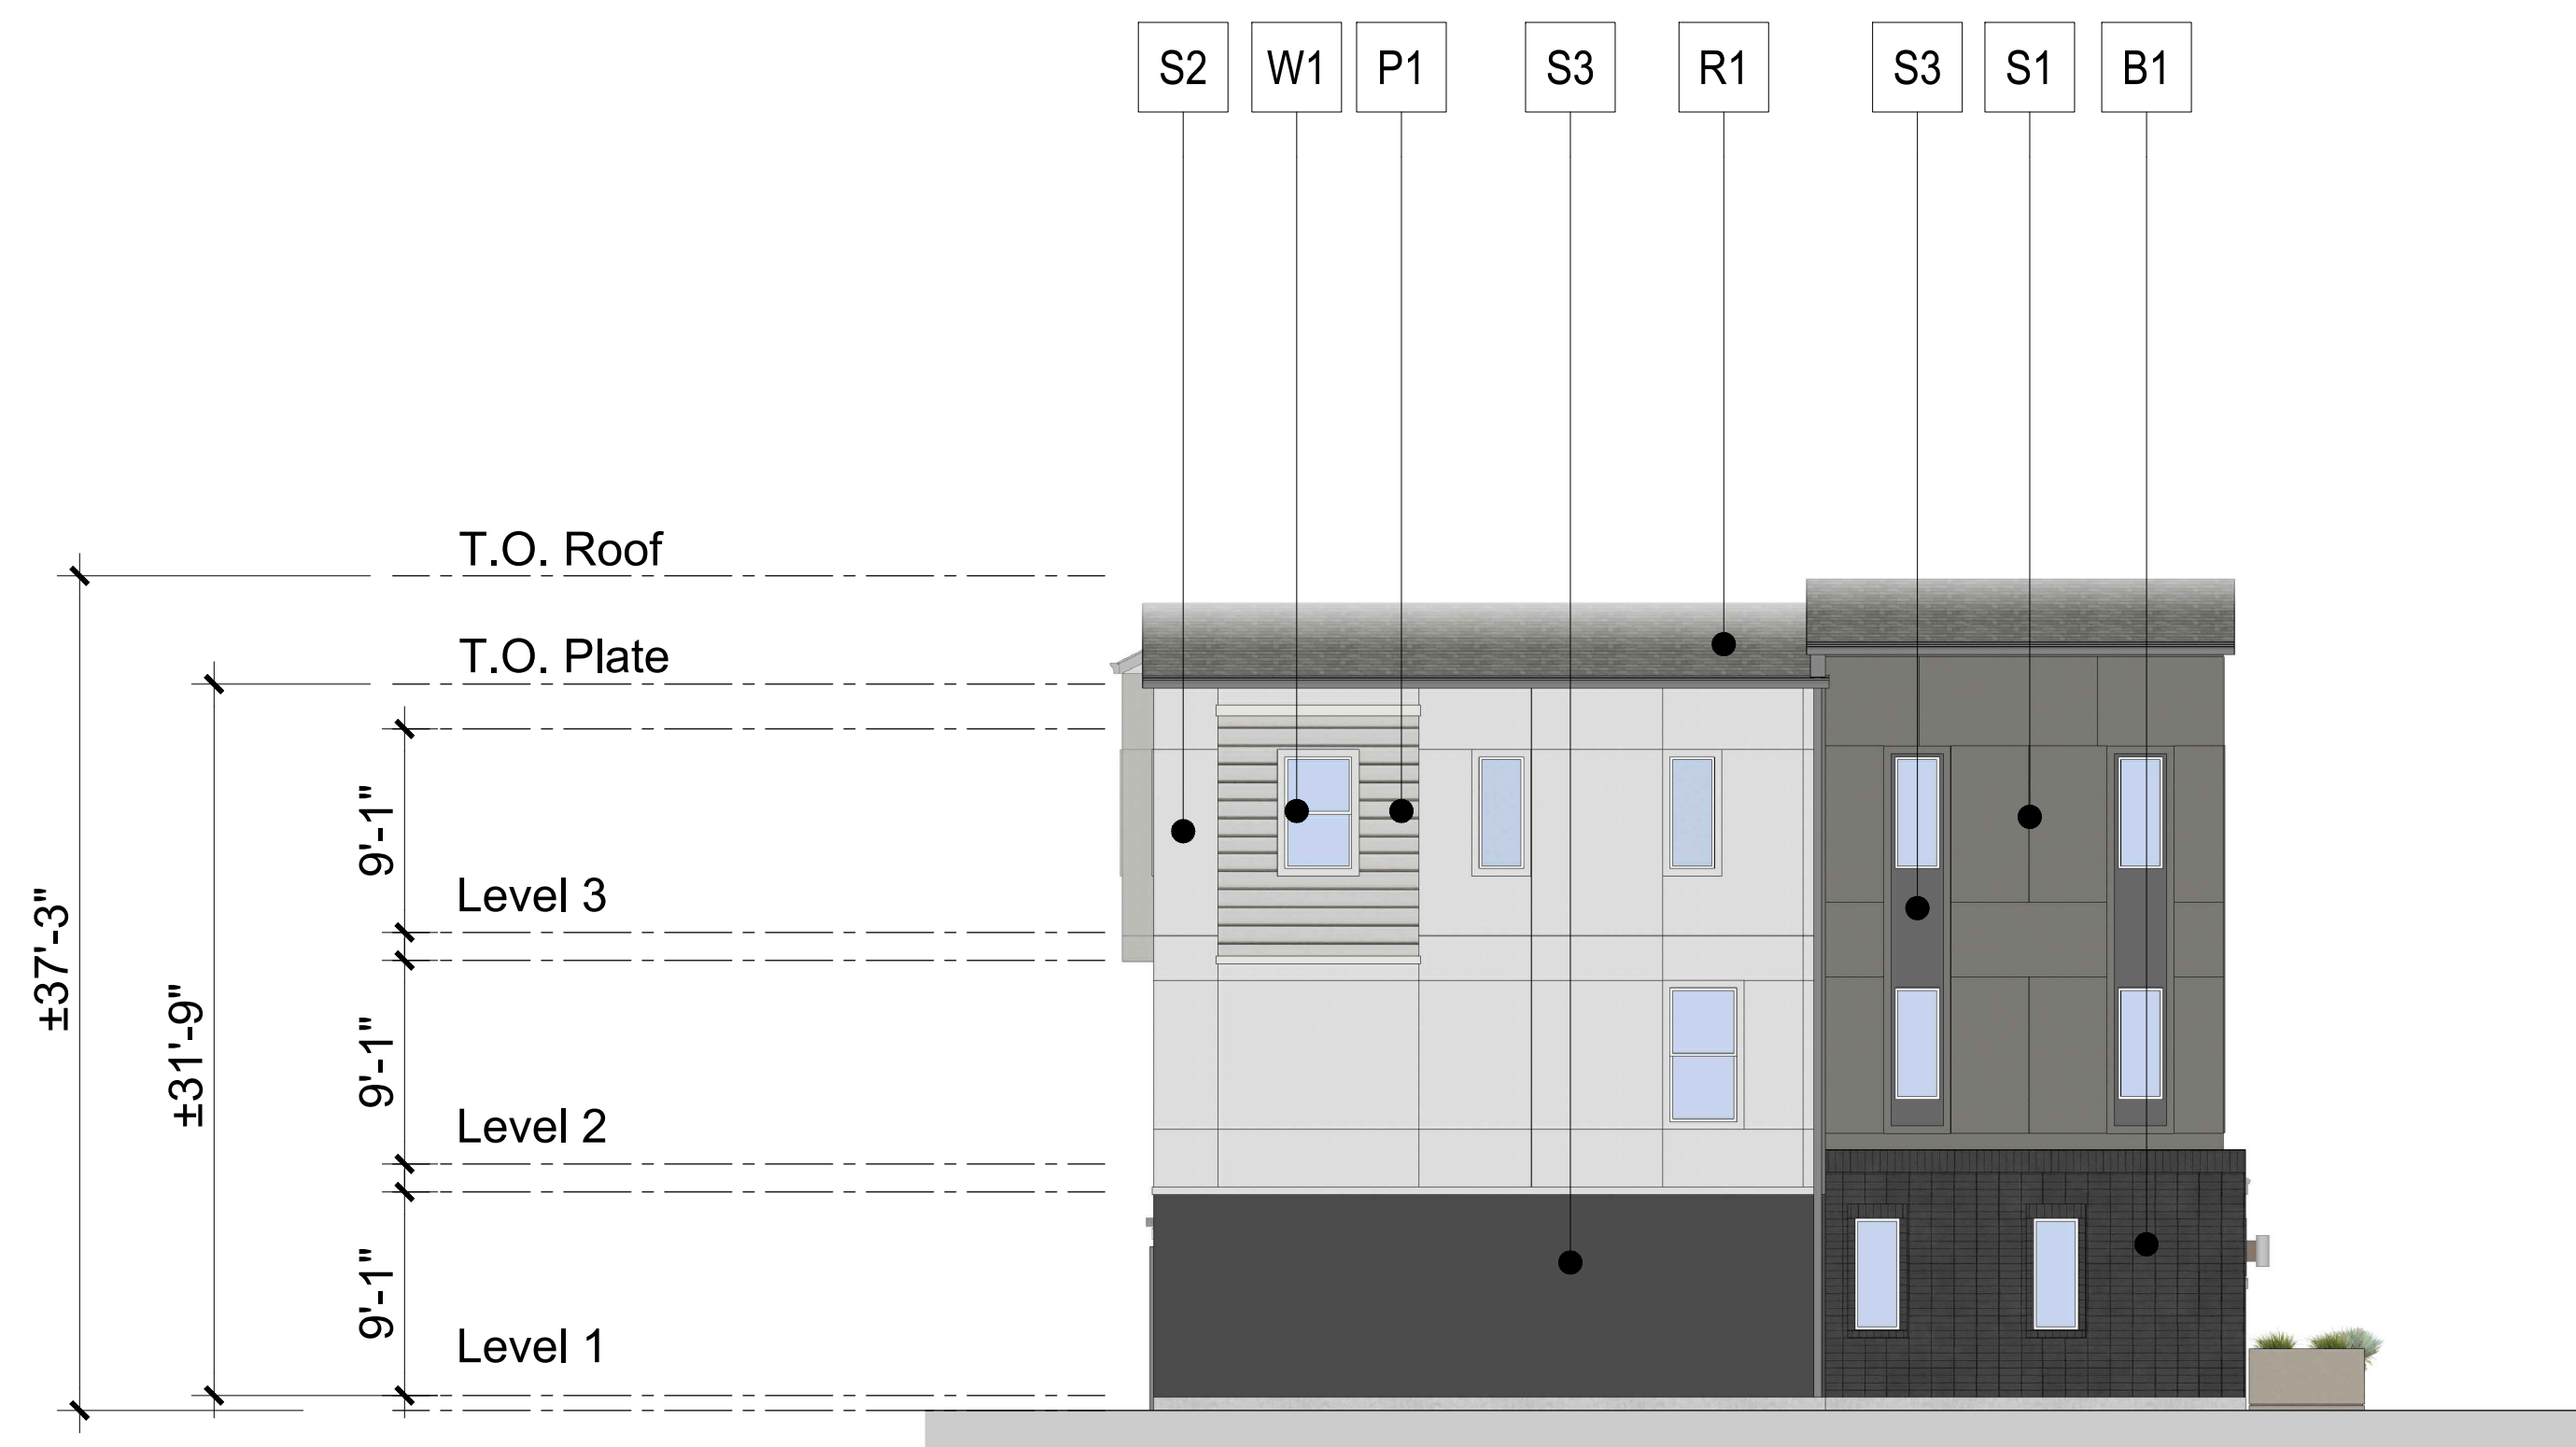

2. Left Elevation

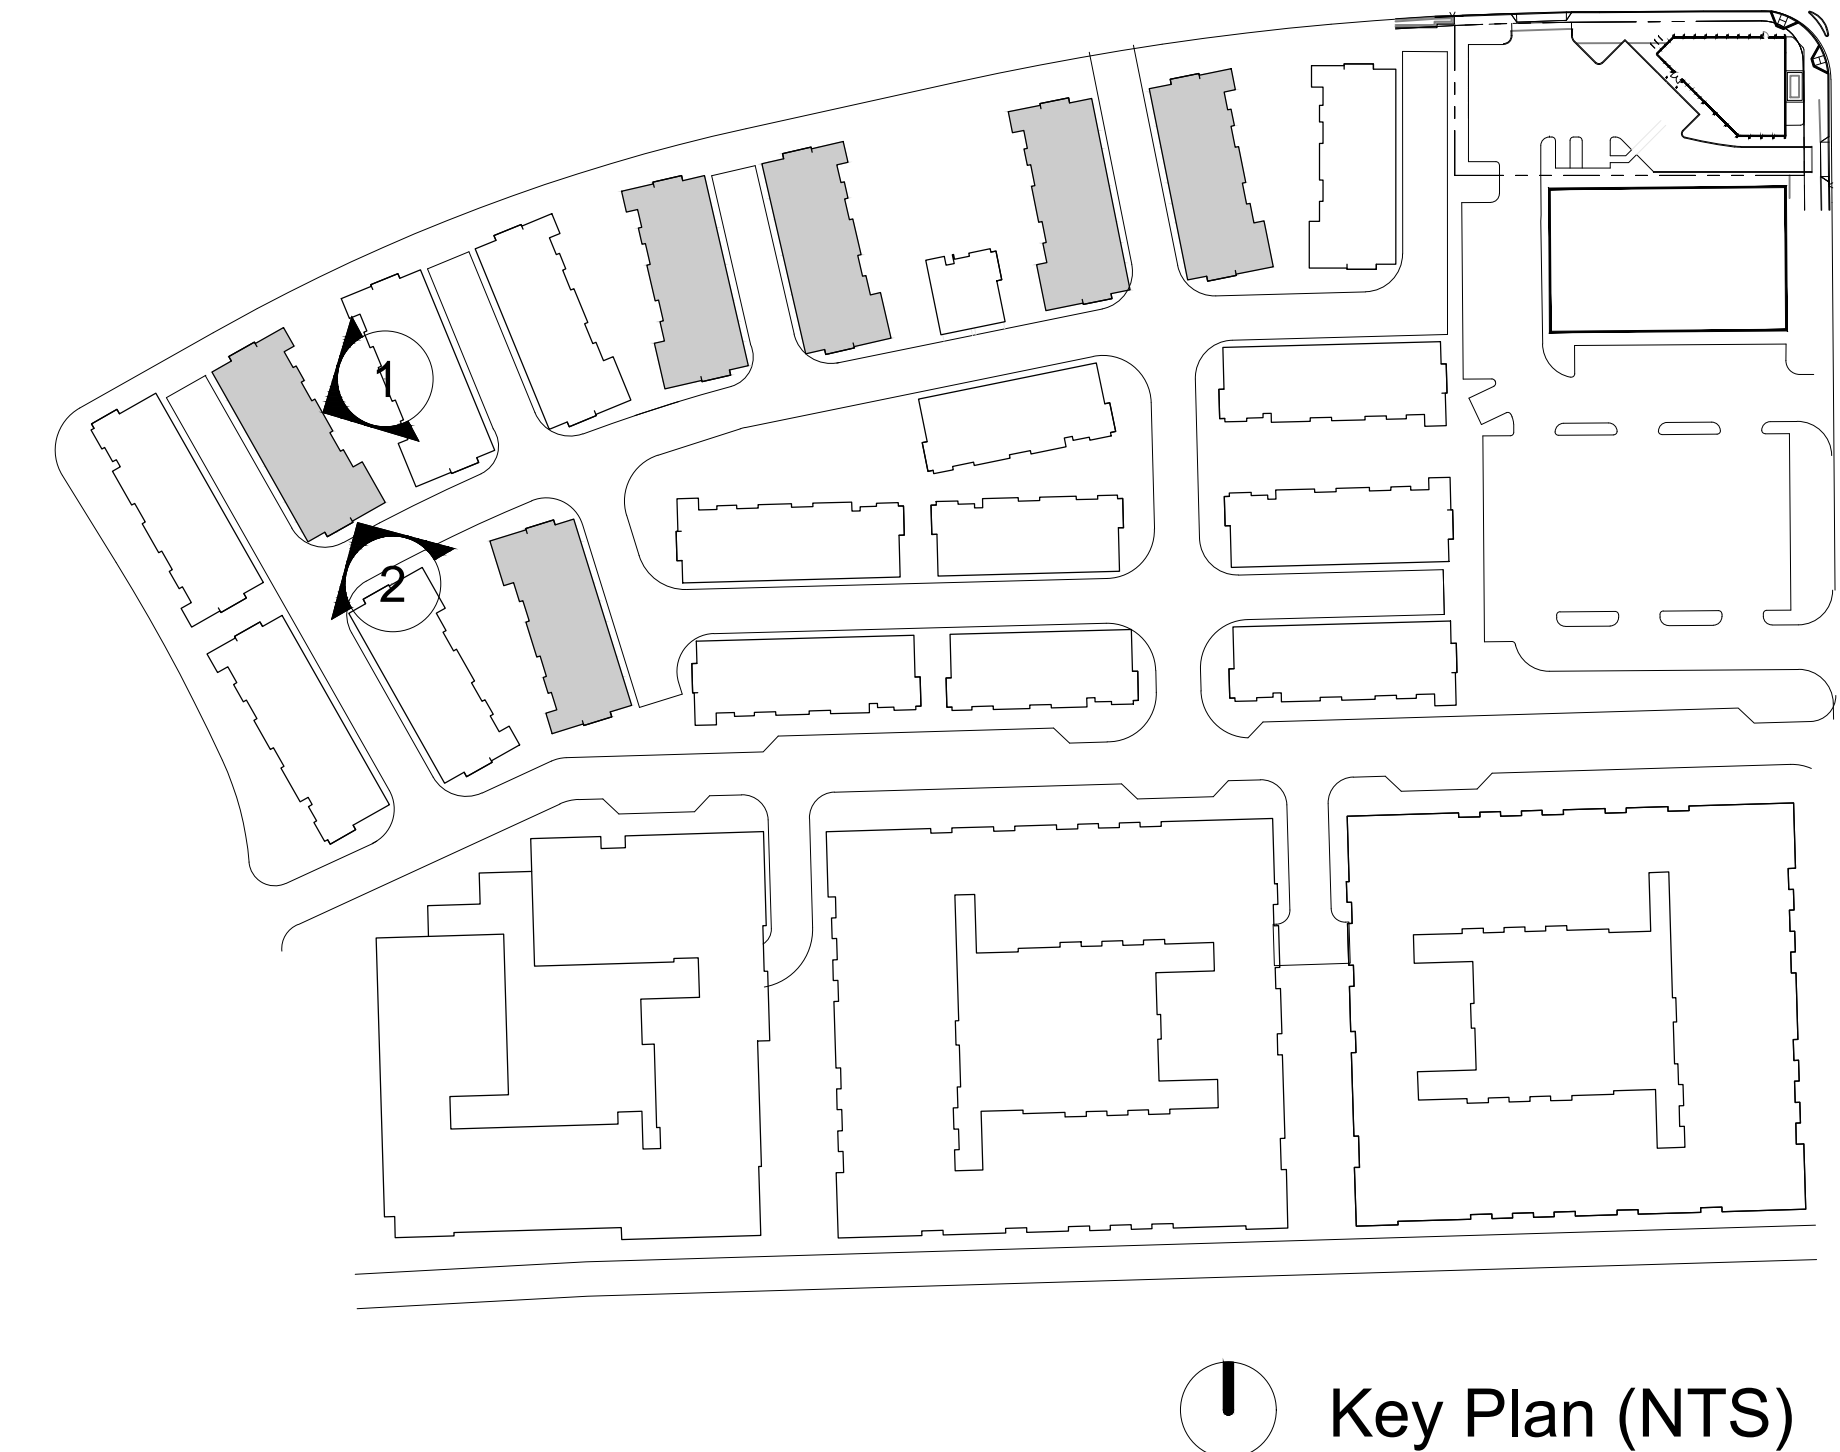

Key Plan (NTS)




1. Front Elevation

COLOR & MATERIAL LEGEND:

- S1 *Stucco 1 - Gray
- S2 *Stucco 2 - Beige
- S3 *Stucco 3 - Dark Gray
- P1 *Cementitious Siding
- B1 *Brick Veneer - Dark Gray
- B2 *Brick Veneer - Gray
- W1 *Vinyl Window - White
- M1 *Decorative Metal Railing - Dark Gray
- R1 *Roof Shingle - Gray
- R2 *Roof - Standing Seam Metal
- G1 *Metal Garage Door - Light Gray
- D1 *Entry Door (ThermaTru or sim.) - Mustard

Notes:


*Materials as defined, or similar.

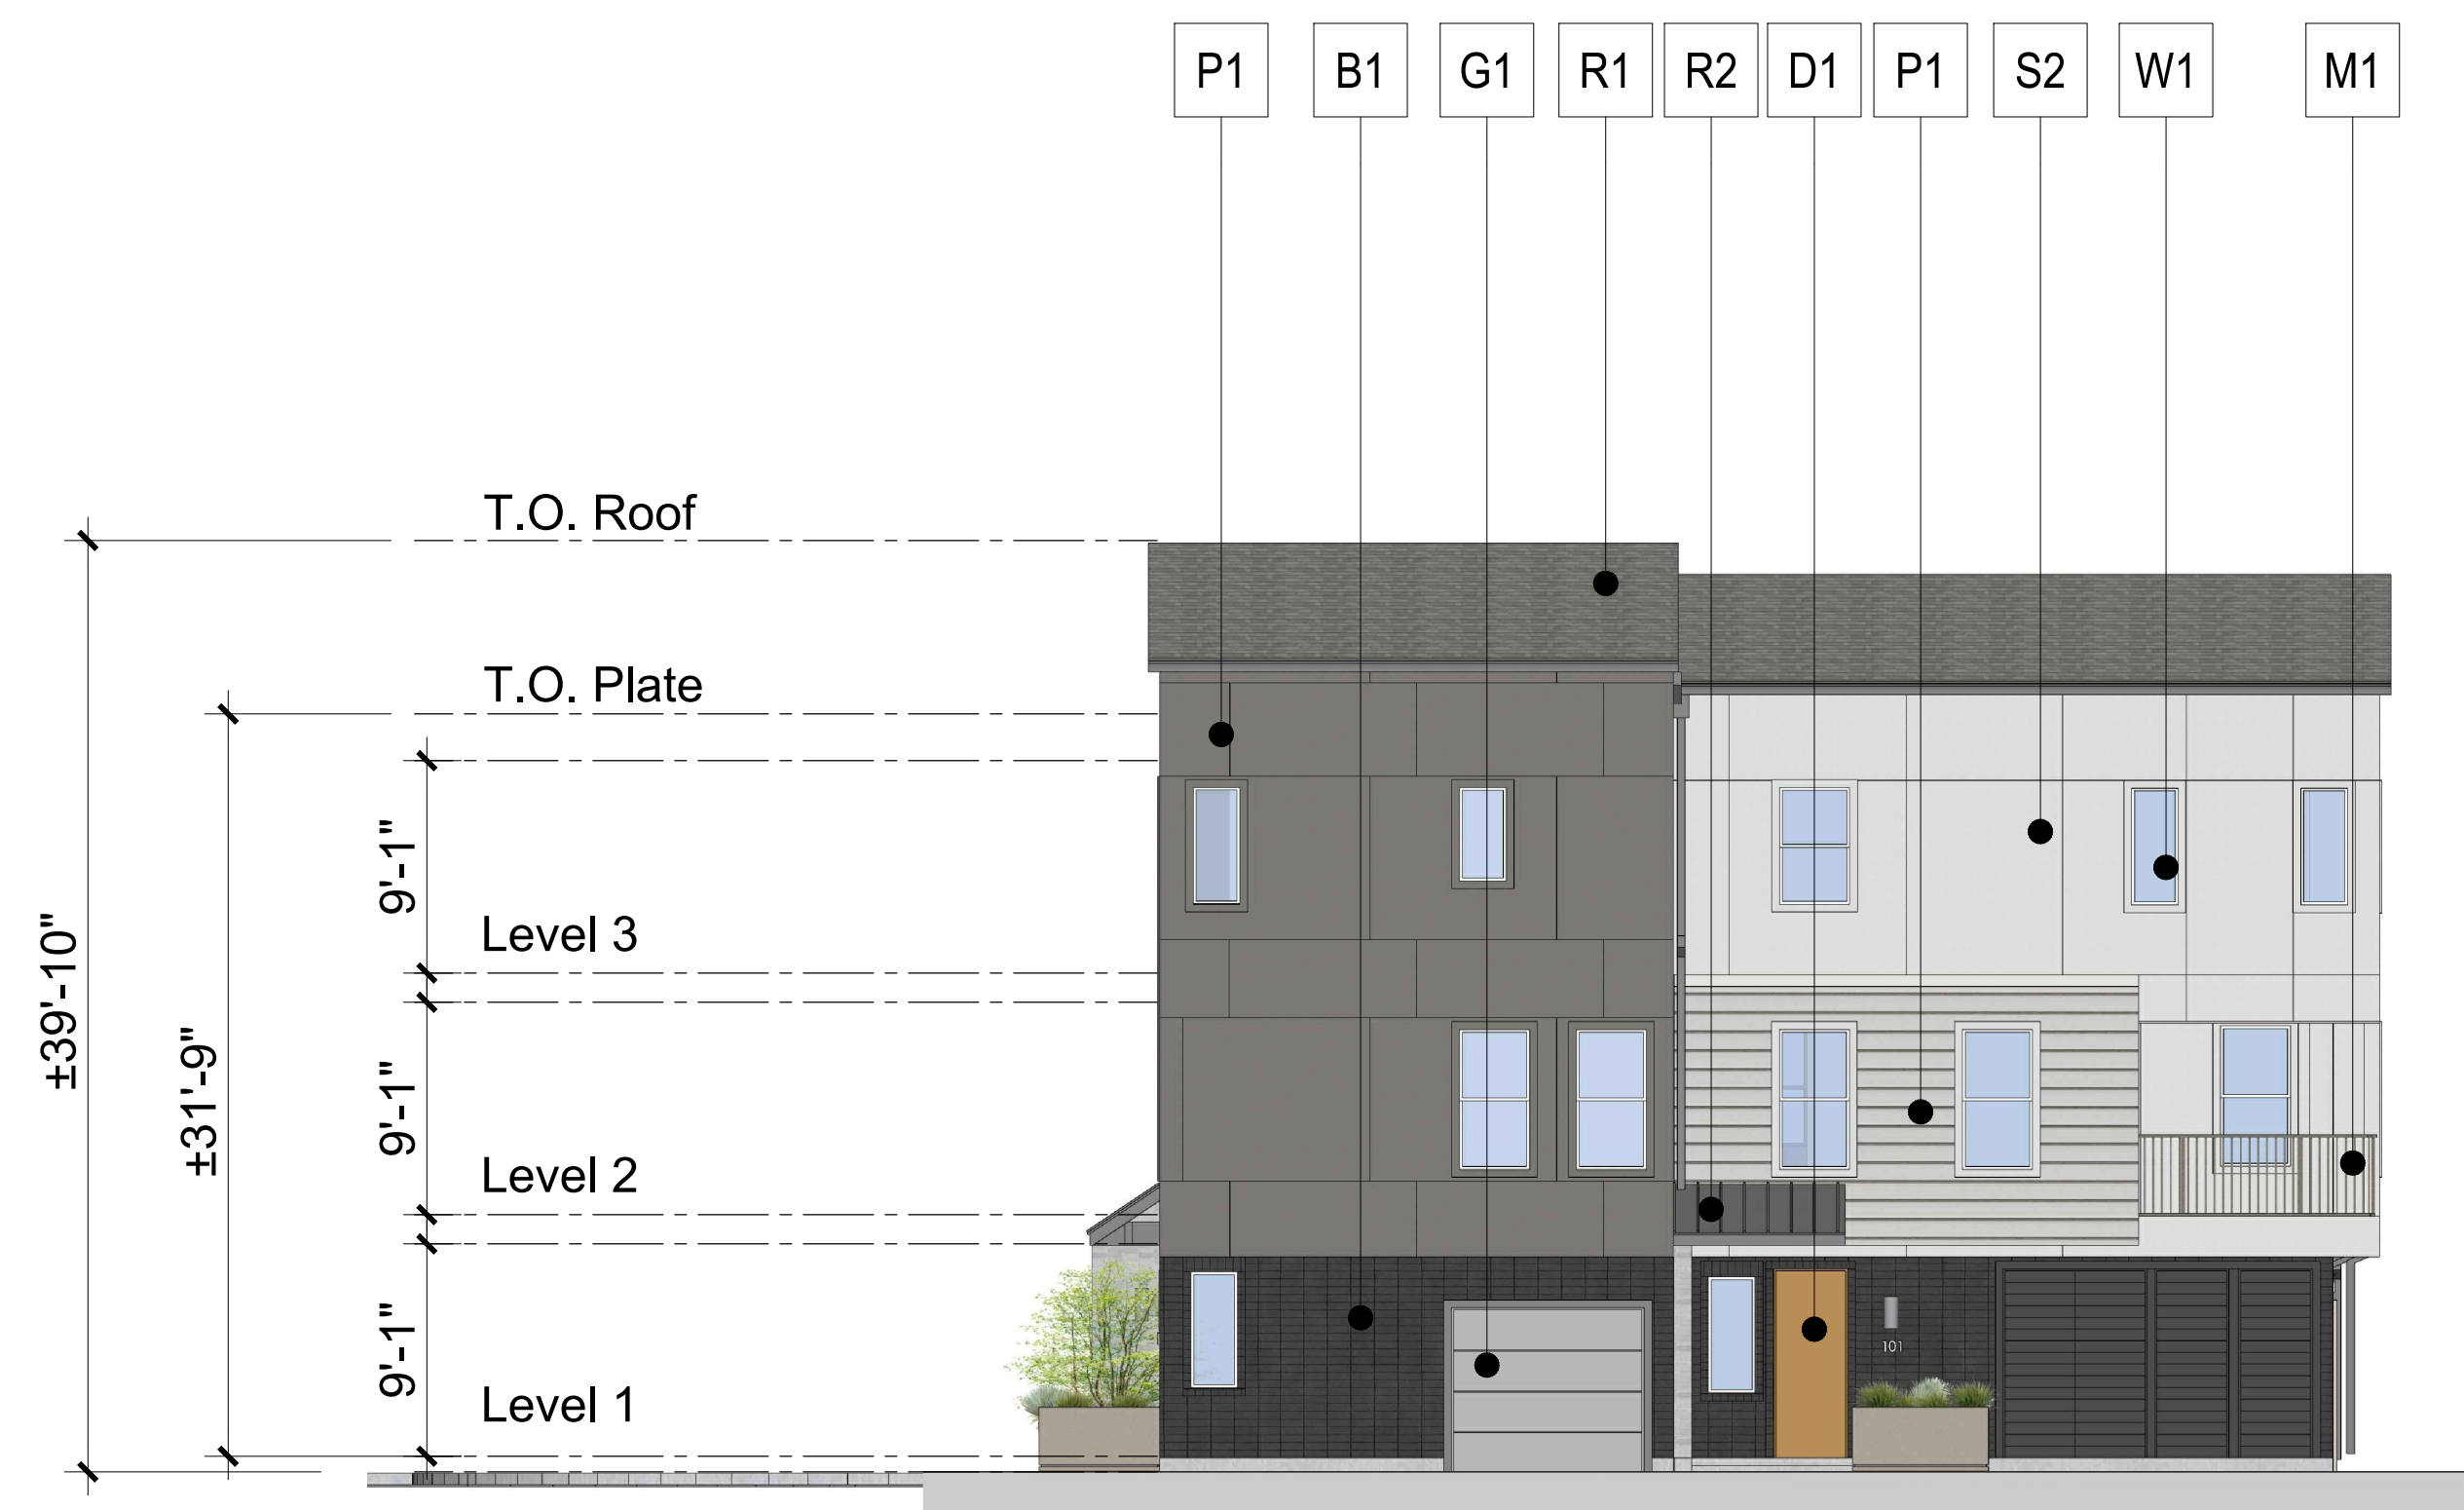

2. Right Elevation



1. Rear Elevation

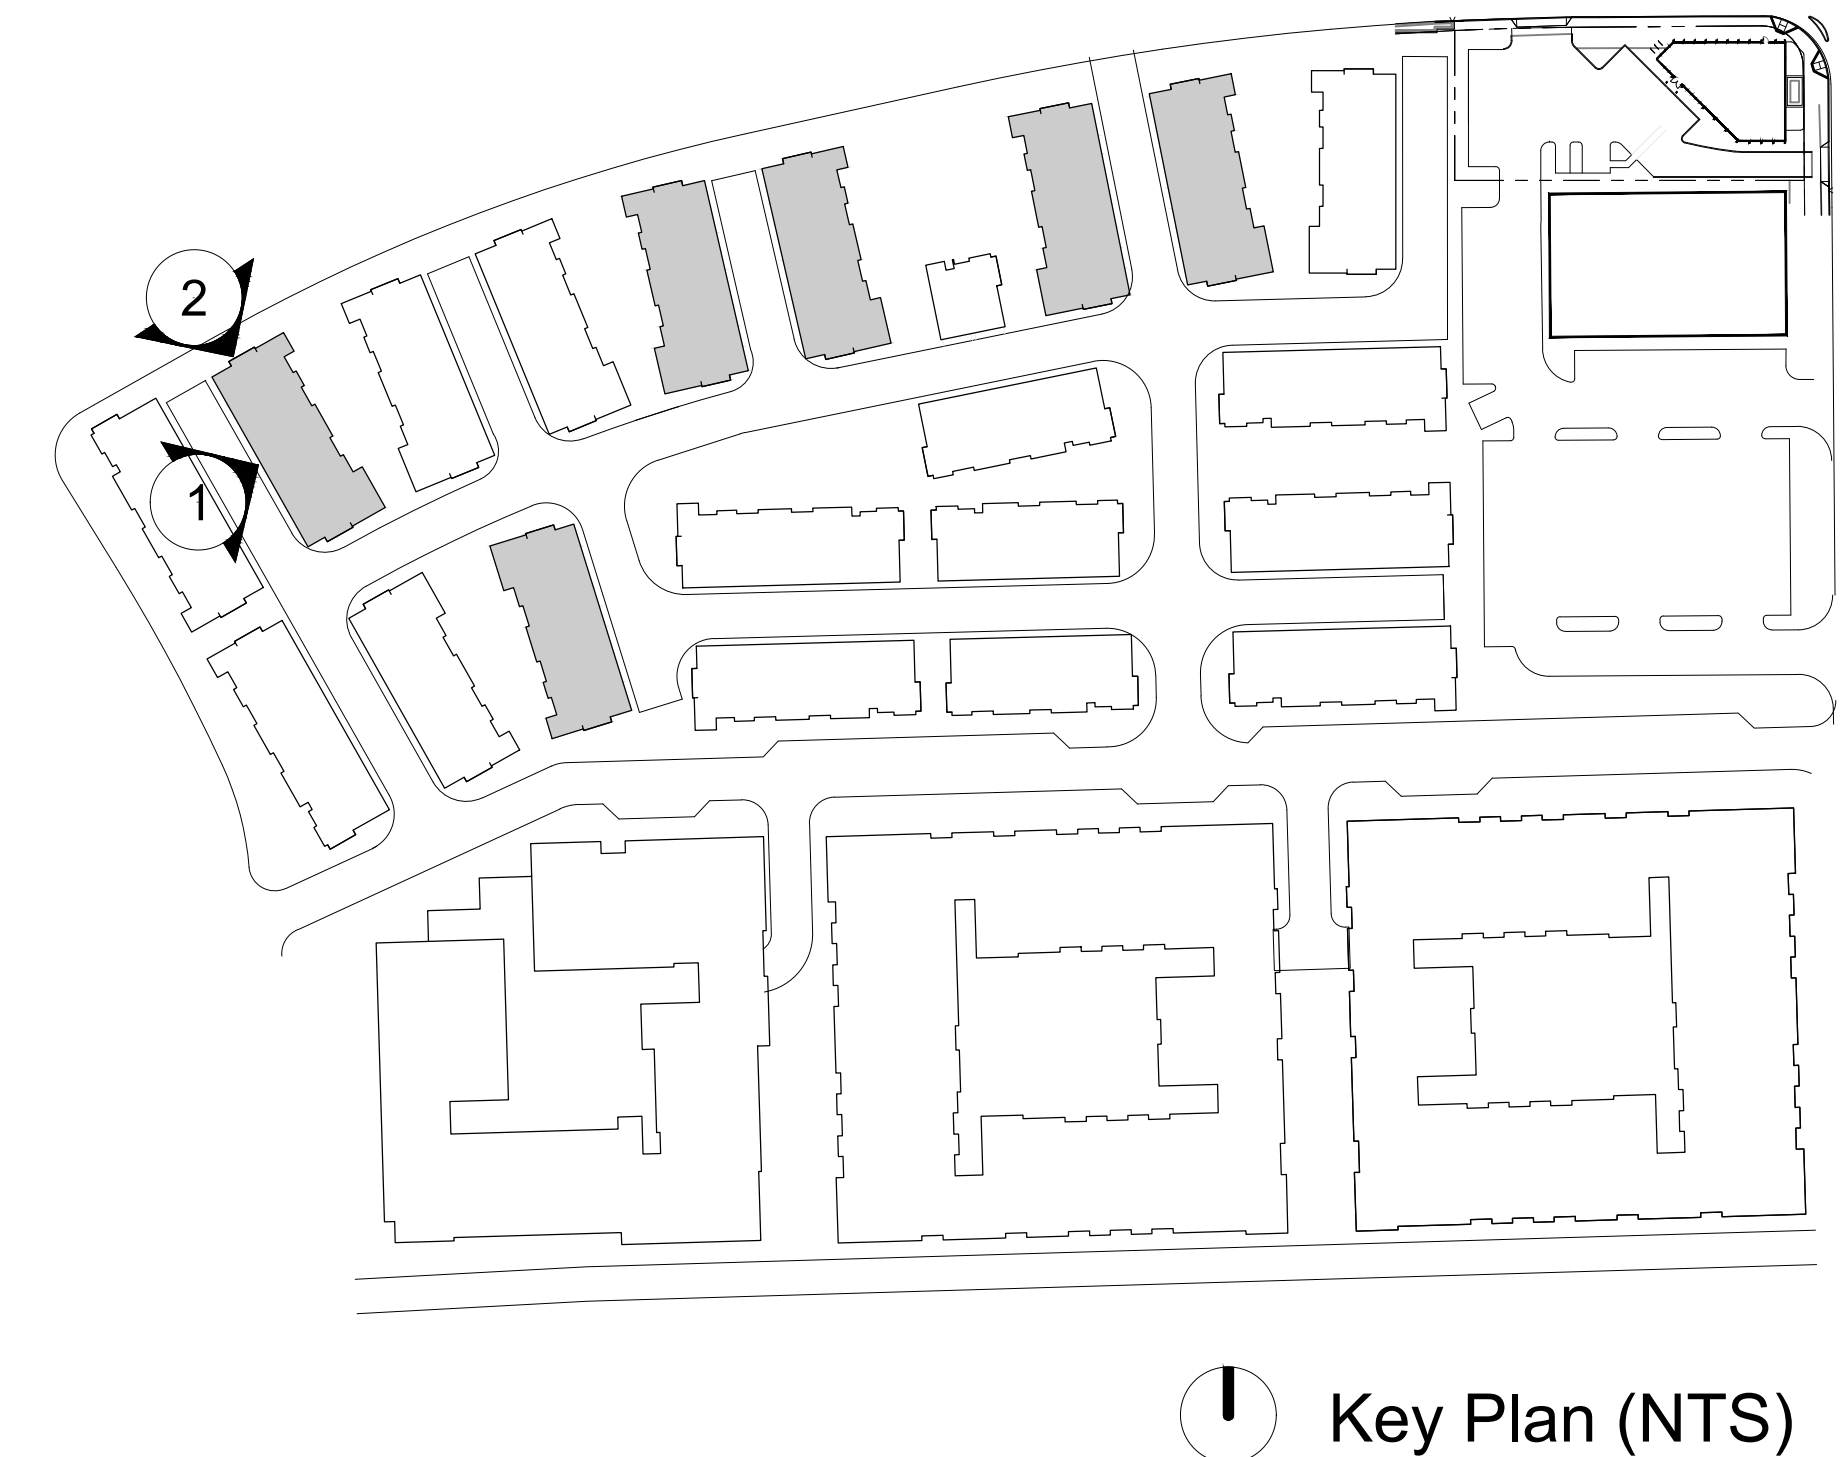


COLOR & MATERIAL LEGEND:


- S1 *Stucco 1 - Gray
- S2 *Stucco 2 - Beige
- S3 *Stucco 3 - Dark Gray
- P1 *Cementitious Siding
- B1 *Brick Veneer - Dark Gray
- B2 *Brick Veneer - Gray
- W1 *Vinyl Window - White
- M1 *Decorative Metal Railing - Dark Gray
- R1 *Roof Shingle - Gray
- R2 *Roof - Standing Seam Metal
- G1 *Metal Garage Door - Light Gray
- D1 *Entry Door (ThermaTru or sim.) - Mustard

Notes:

*Materials as defined, or similar.

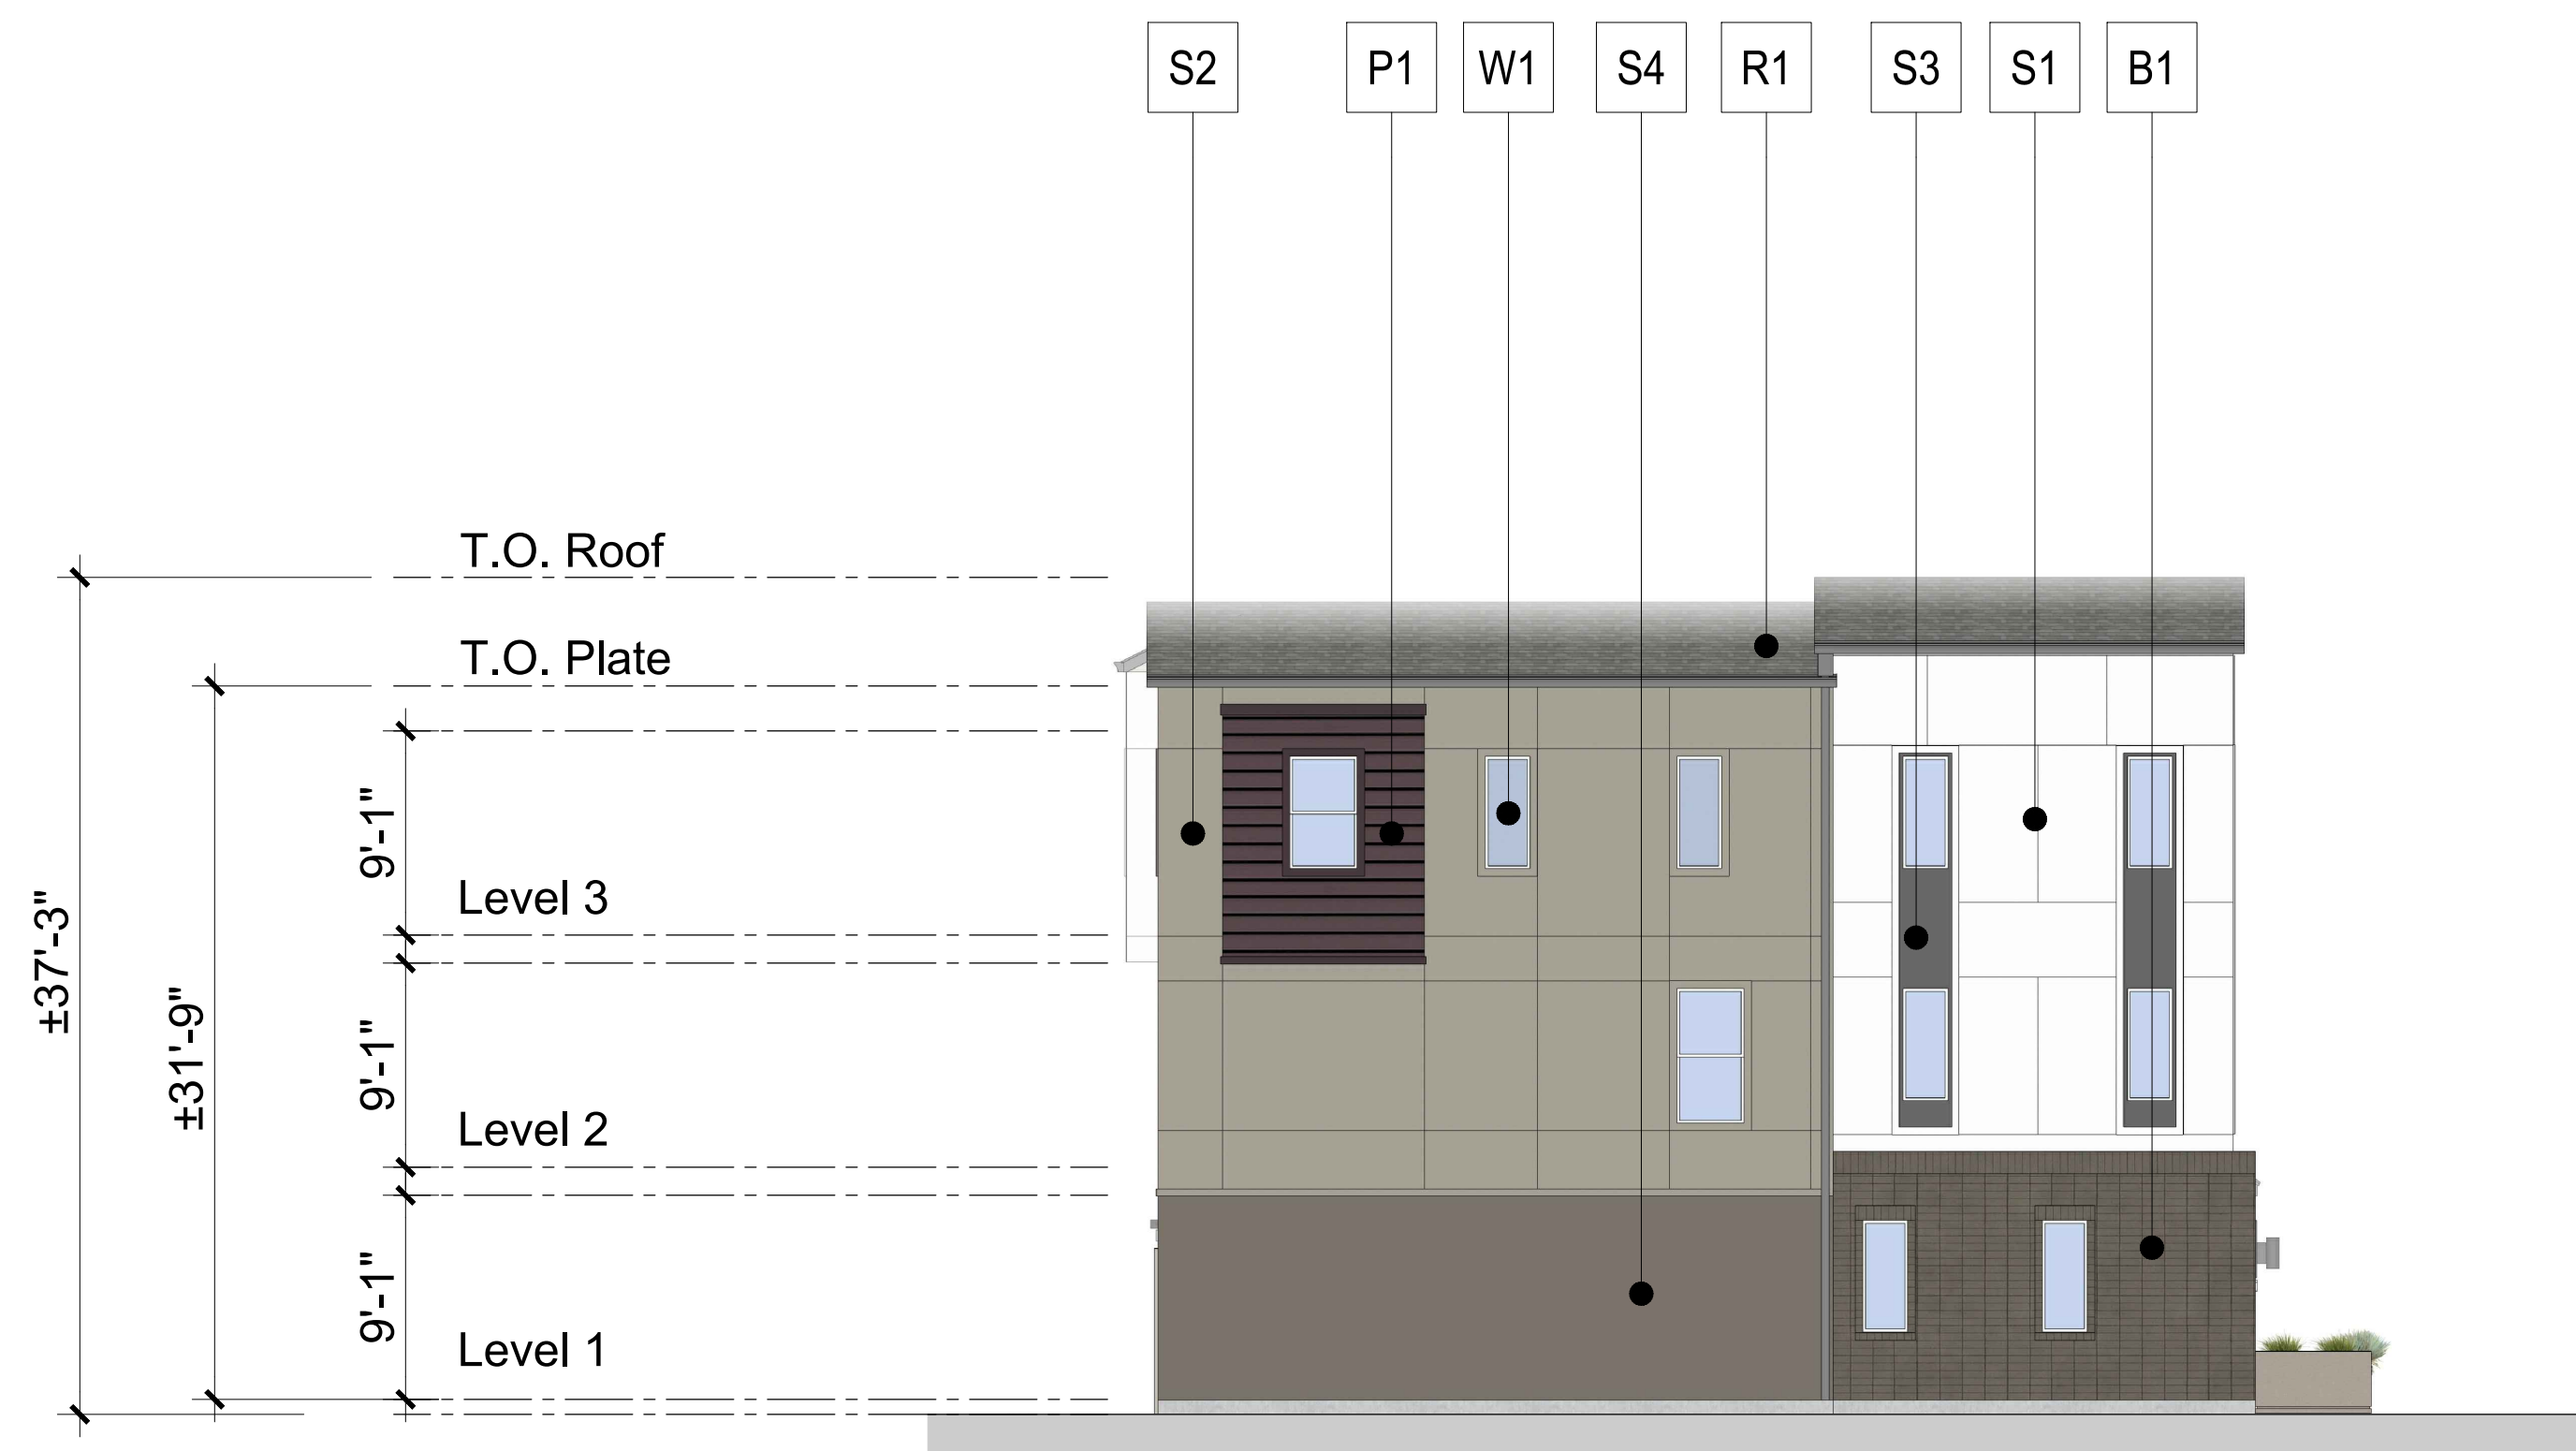

2. Left Elevation

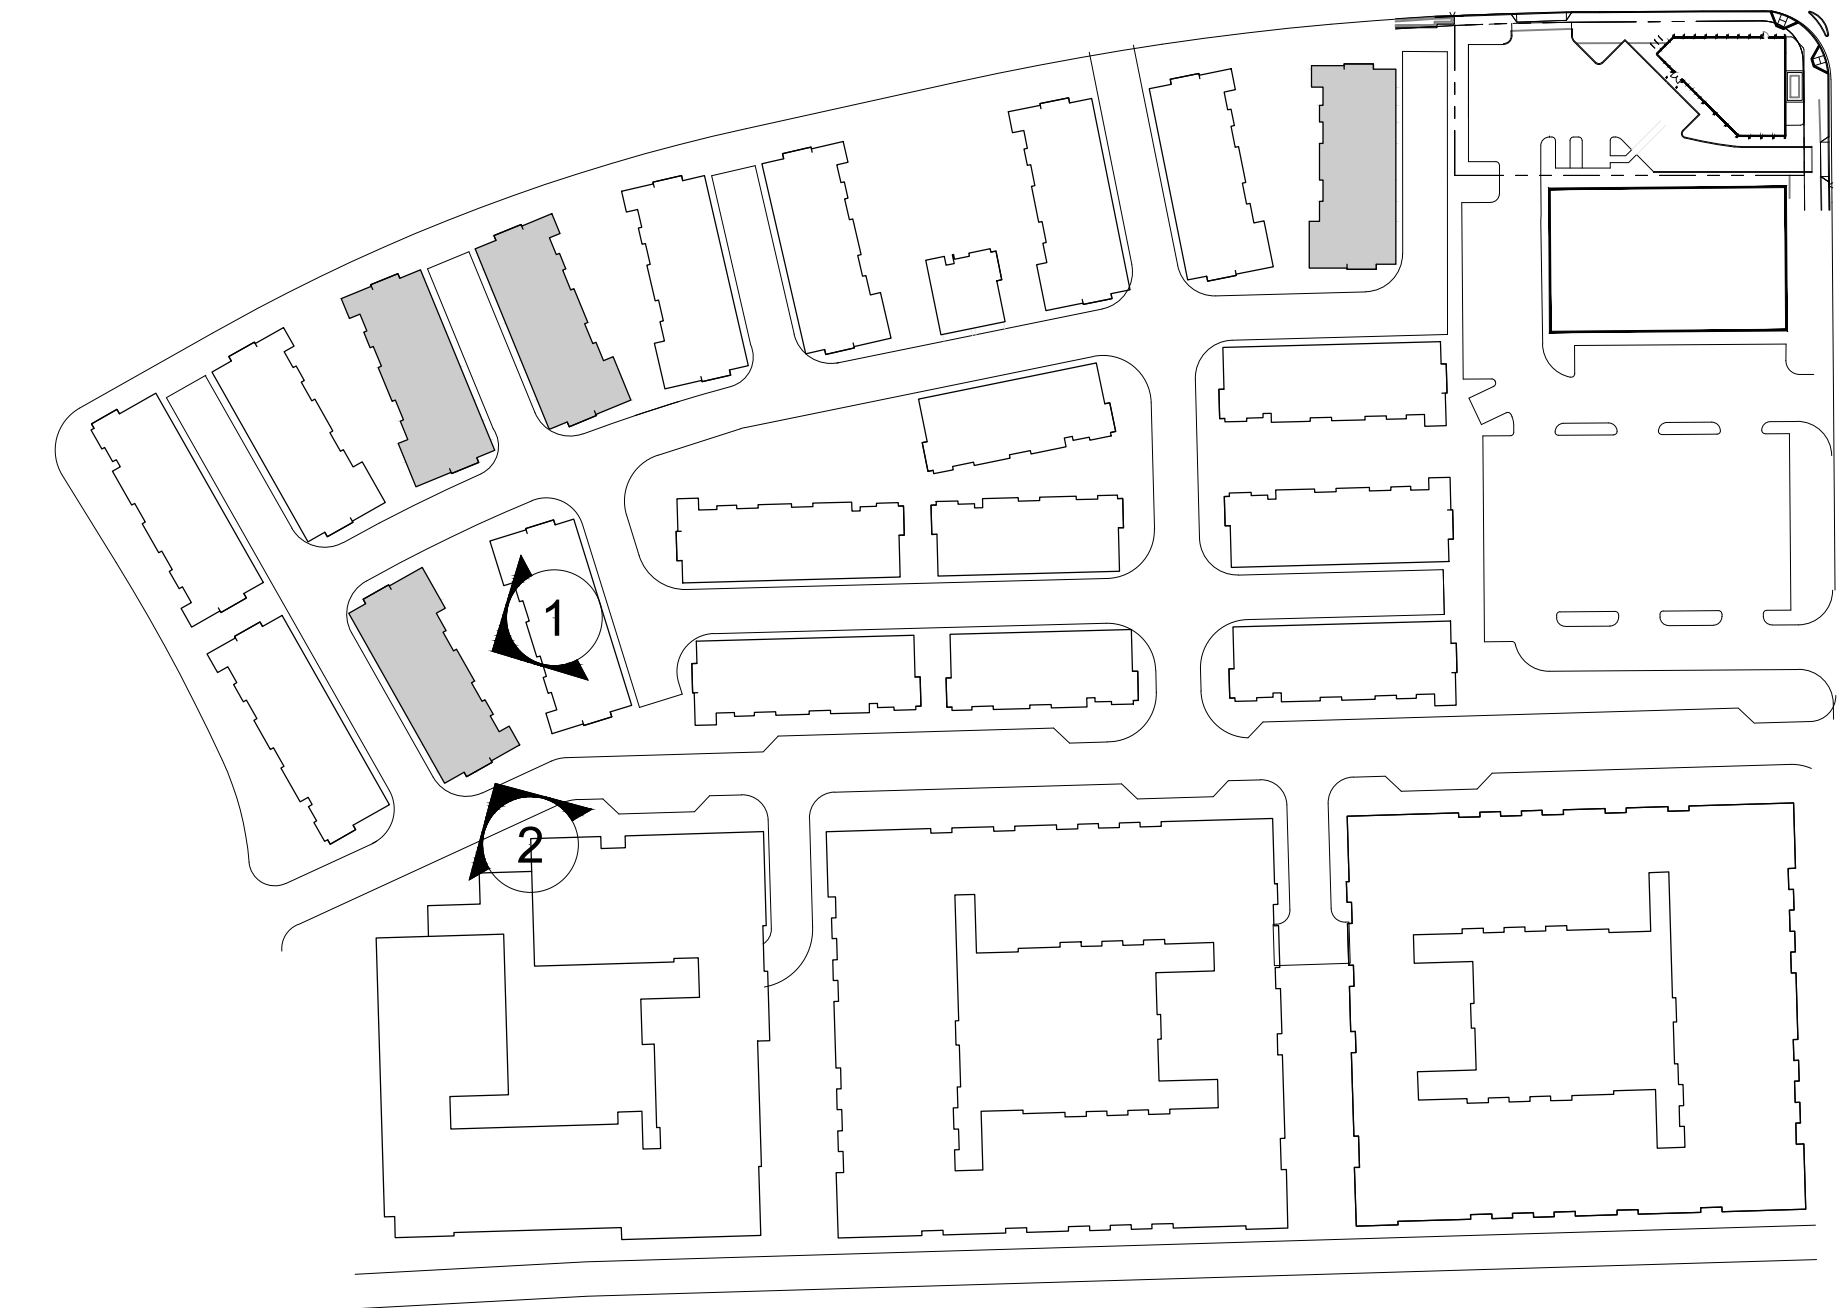

Key Plan (NTS)




1. Front Elevation

COLOR & MATERIAL LEGEND:


- S1 *Stucco 1 - Cream
- S2 *Stucco 2 - Medium Beige
- S3 *Stucco 3 - Dark Gray
- S4 *Stucco 2 - Dark Beige
- P1 *Cementitious Siding - Burgundy
- B1 *Brick Veneer - Dark Brown
- B2 *Brick Veneer - Gray
- W1 *Vinyl Window - White
- M1 *Decorative Metal Railing - Dark Gray
- R1 *Roof Shingle - Medium Gray
- R2 *Roof - Standing Seam Metal
- G1 *Metal Garage Door - Beige
- D1 *Entry Door (ThermaTru or sim.) - Burgundy

Notes:

*Materials as defined, or similar.

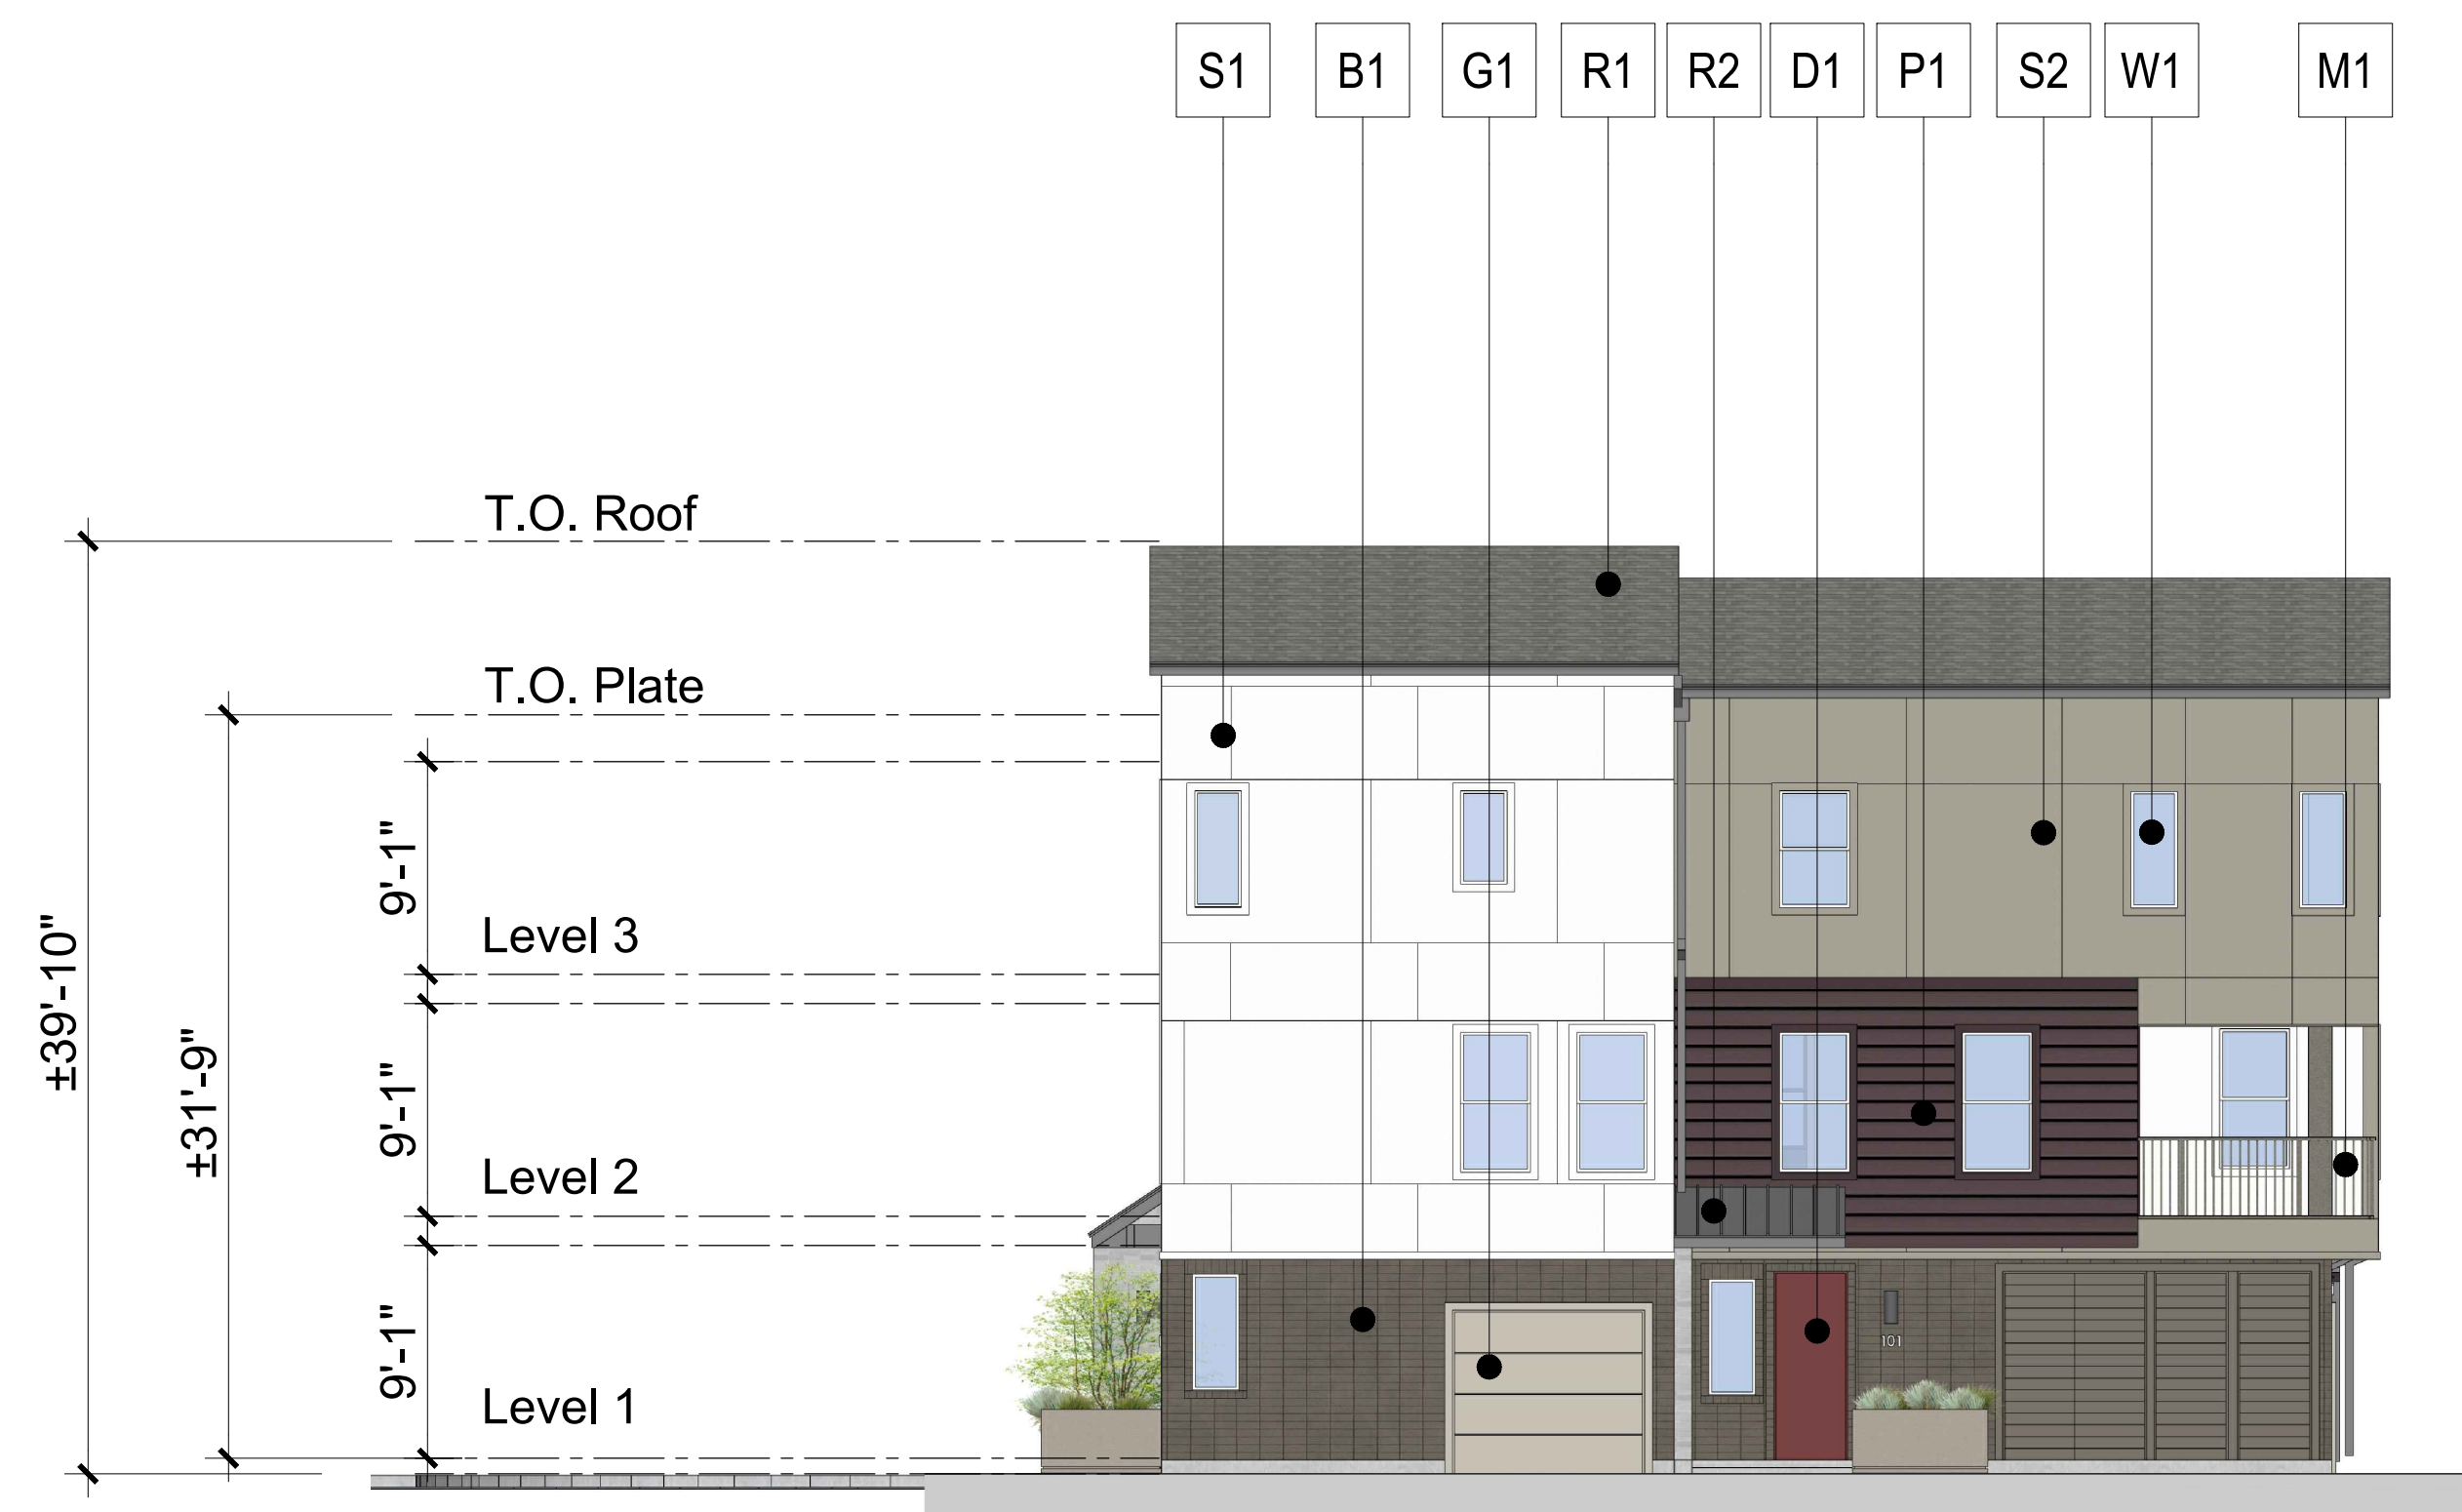

2. Right Elevation

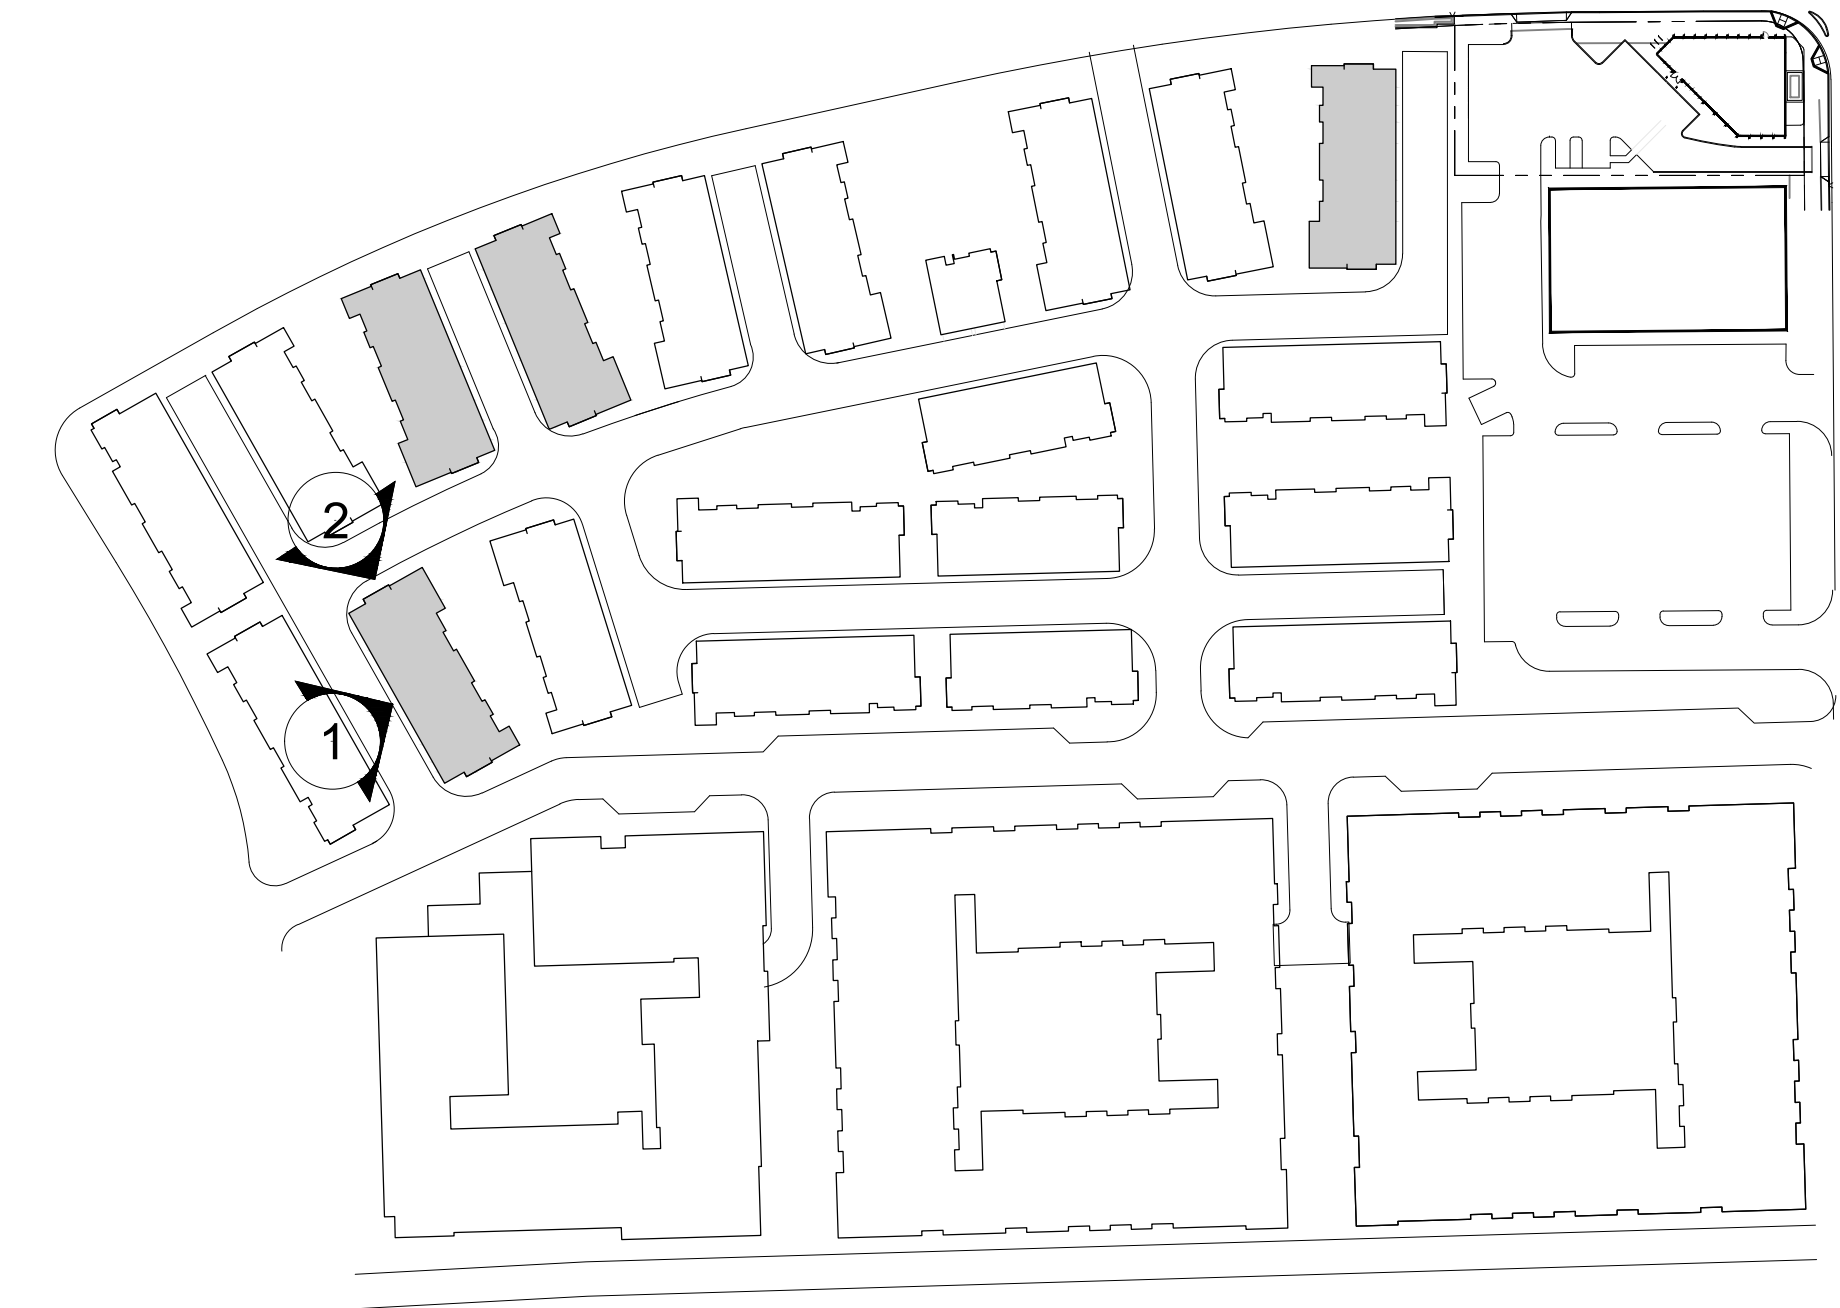

Key Plan (NTS)




1. Rear Elevation

COLOR & MATERIAL LEGEND:


- S1 *Stucco 1 - Cream
- S2 *Stucco 2 - Medium Beige
- S3 *Stucco 3 - Dark Gray
- S4 *Stucco 2 - Dark Beige
- P1 *Cementitious Siding - Burgundy
- B1 *Brick Veneer - Dark Brown
- B2 *Brick Veneer - Gray
- W1 *Vinyl Window - White
- M1 *Decorative Metal Railing - Dark Gray
- R1 *Roof Shingle - Medium Gray
- R2 *Roof - Standing Seam Metal
- G1 *Metal Garage Door - Beige
- D1 *Entry Door (ThermaTru or sim.) - Burgundy

Notes:


*Materials as defined, or similar.

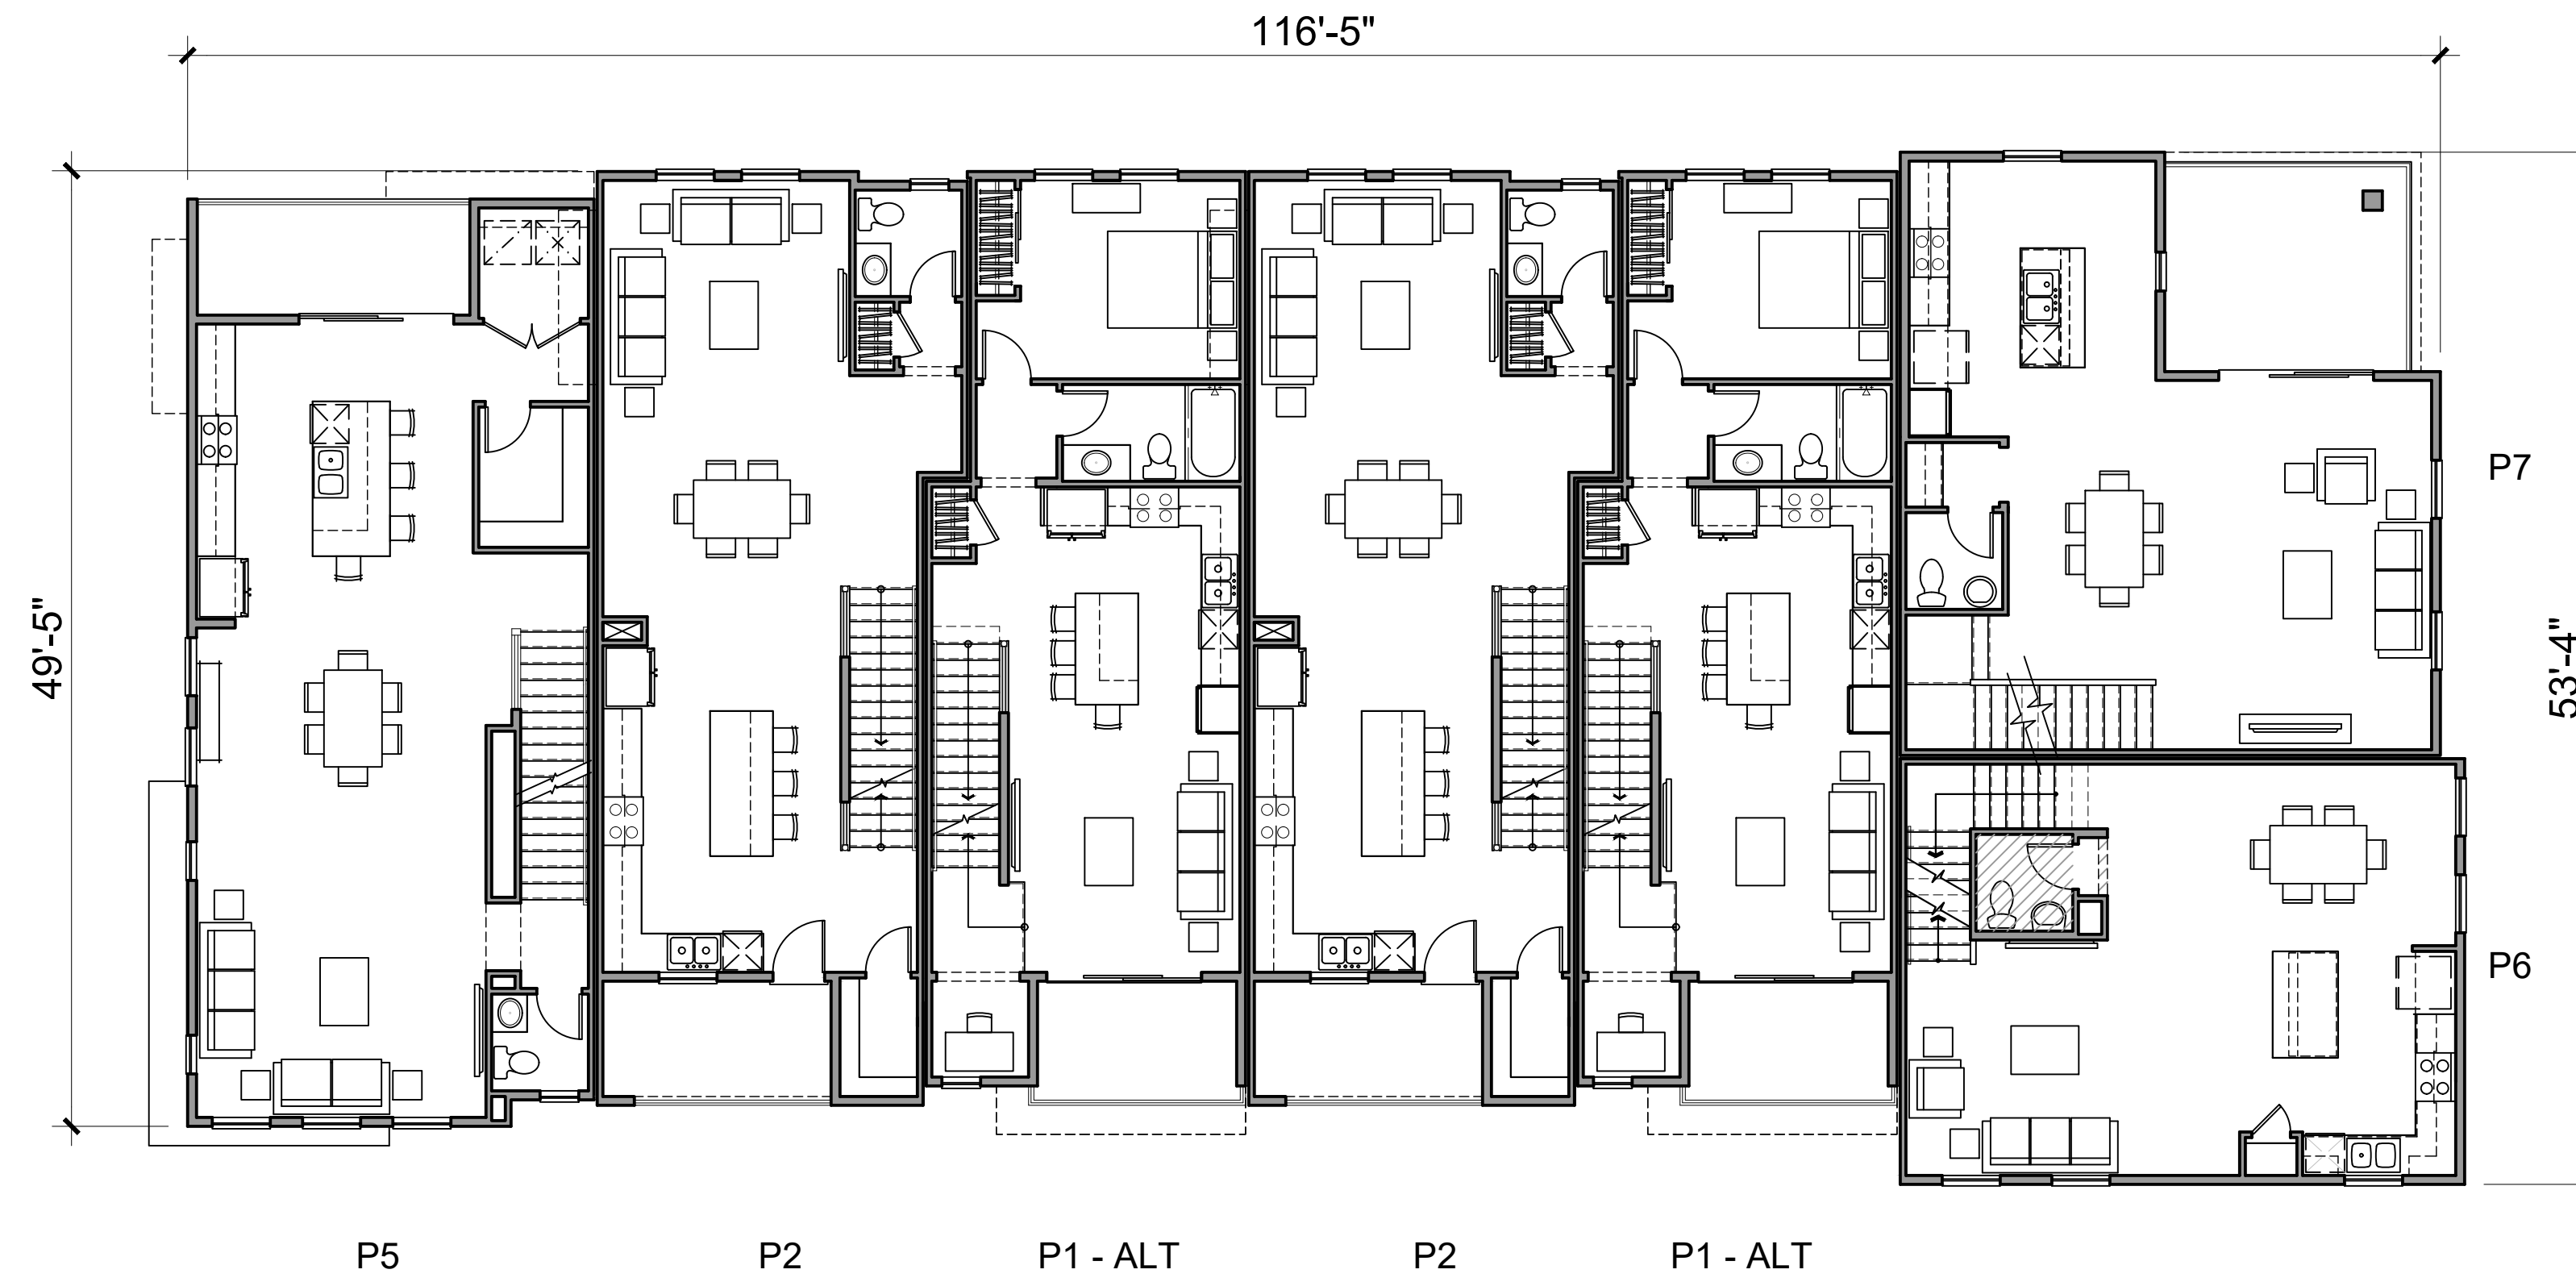



LEVEL 2

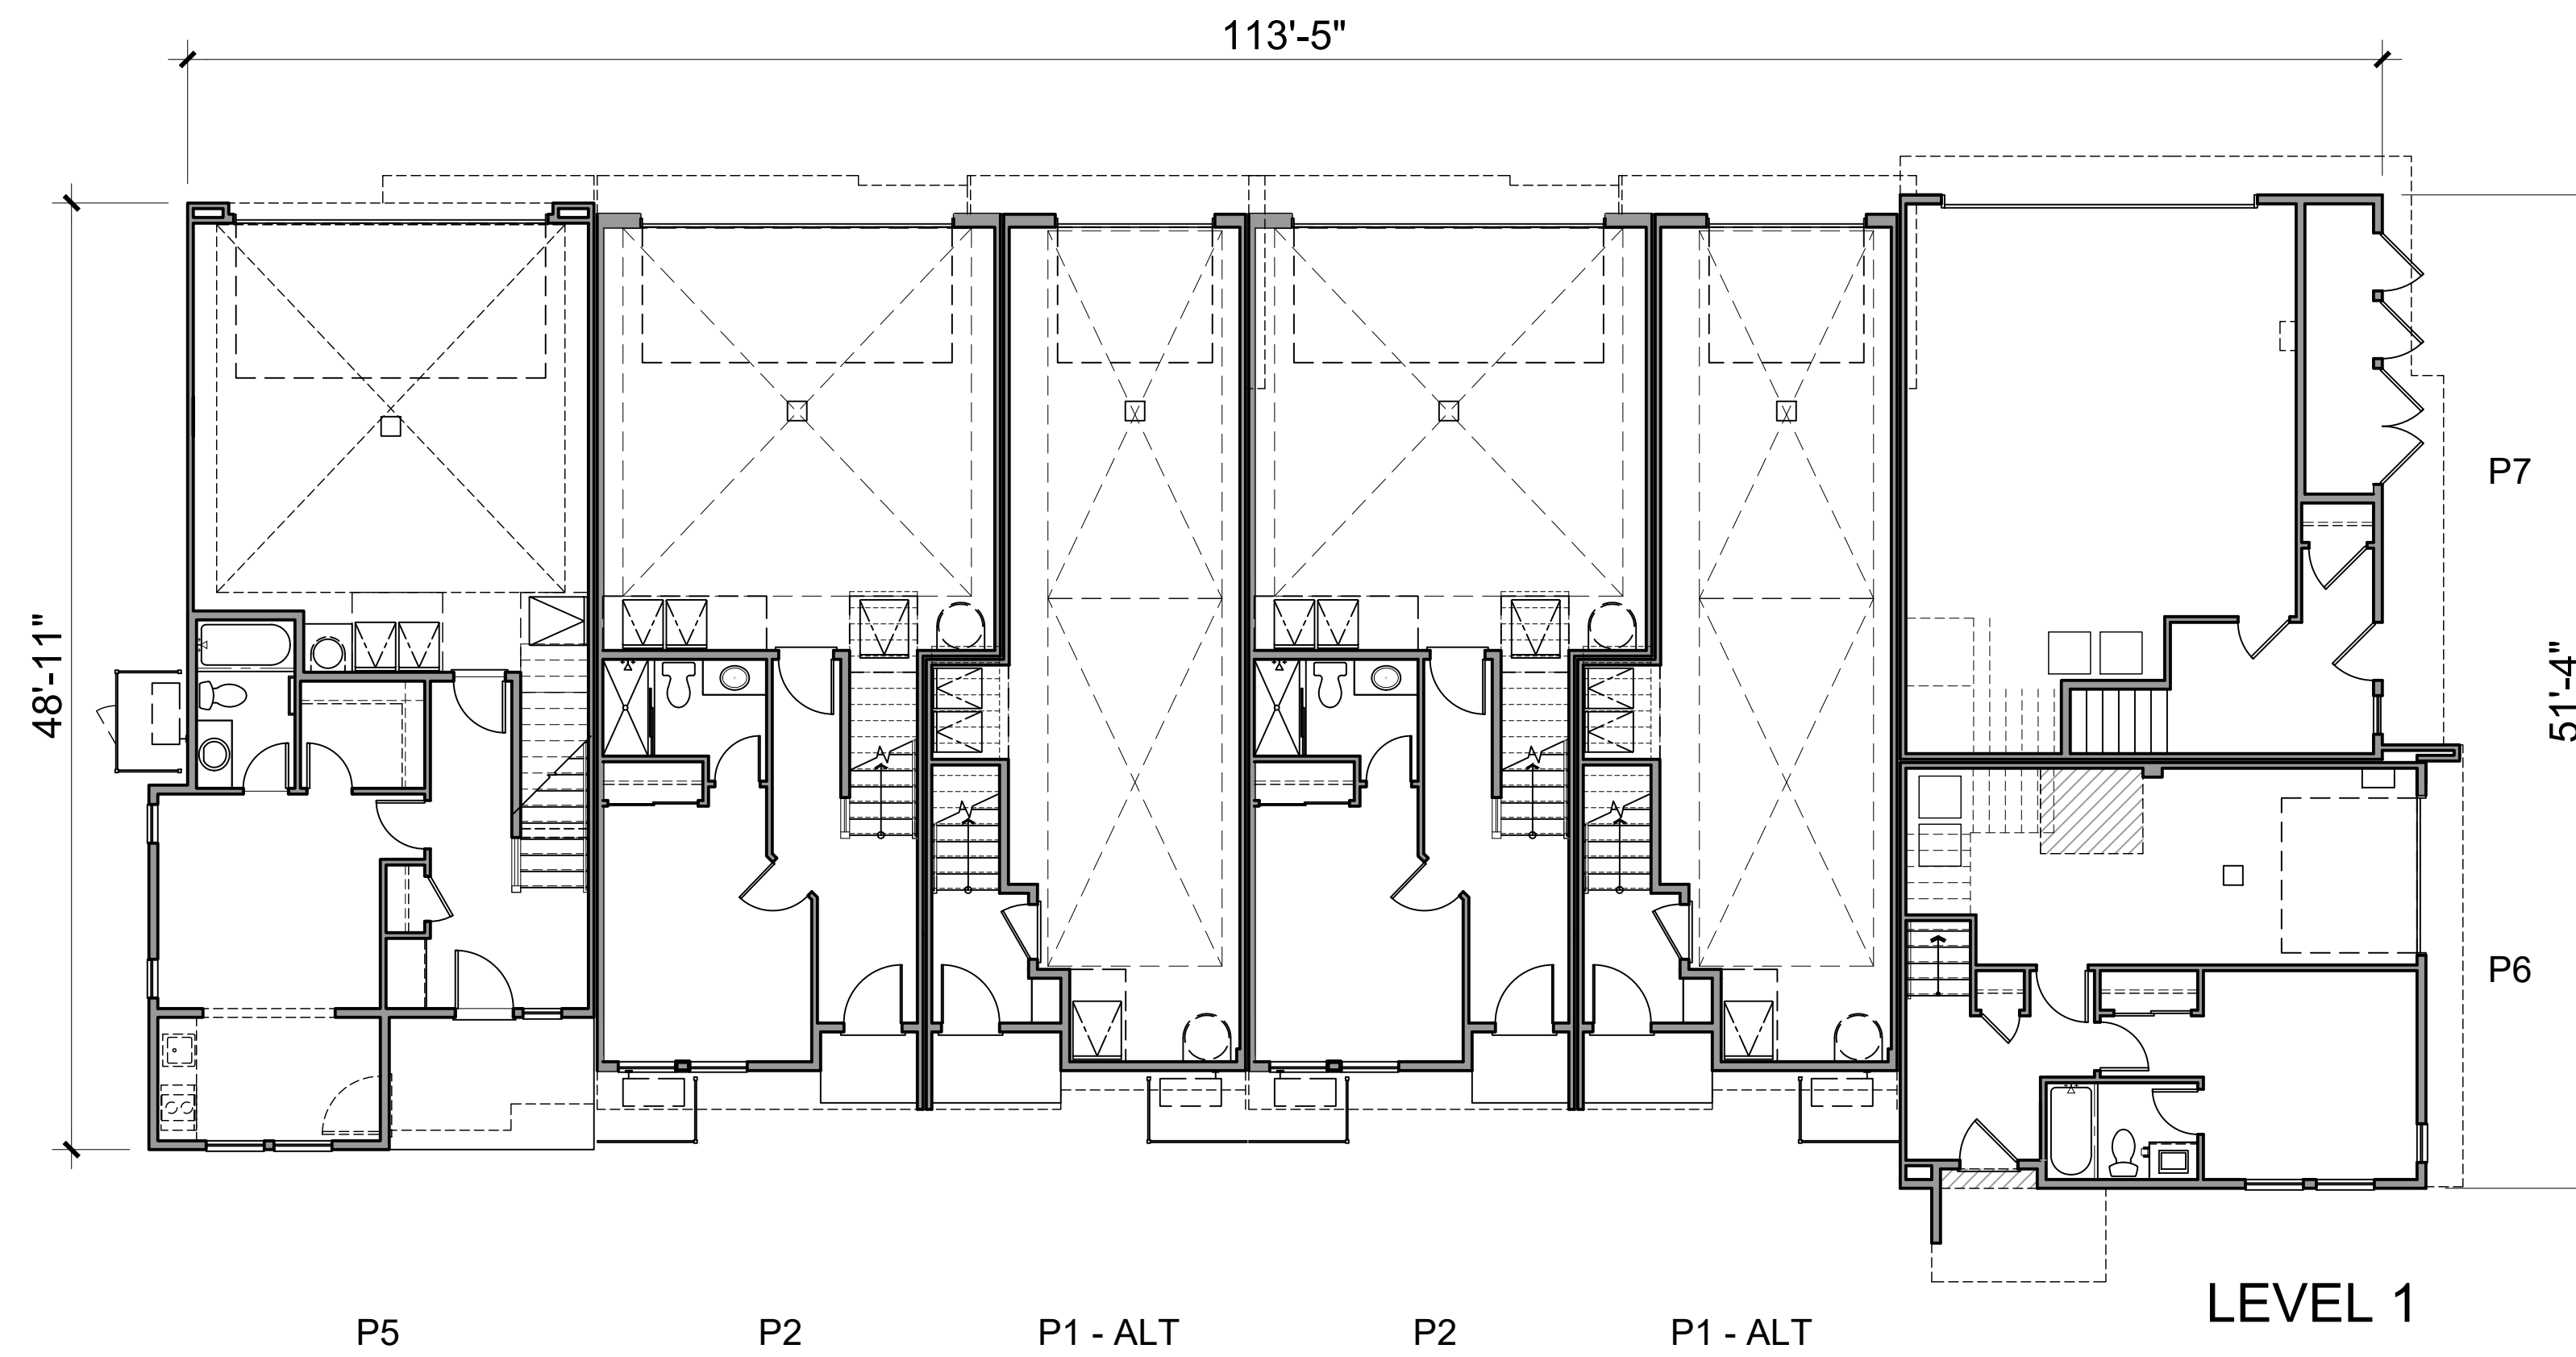


LEVEL 1

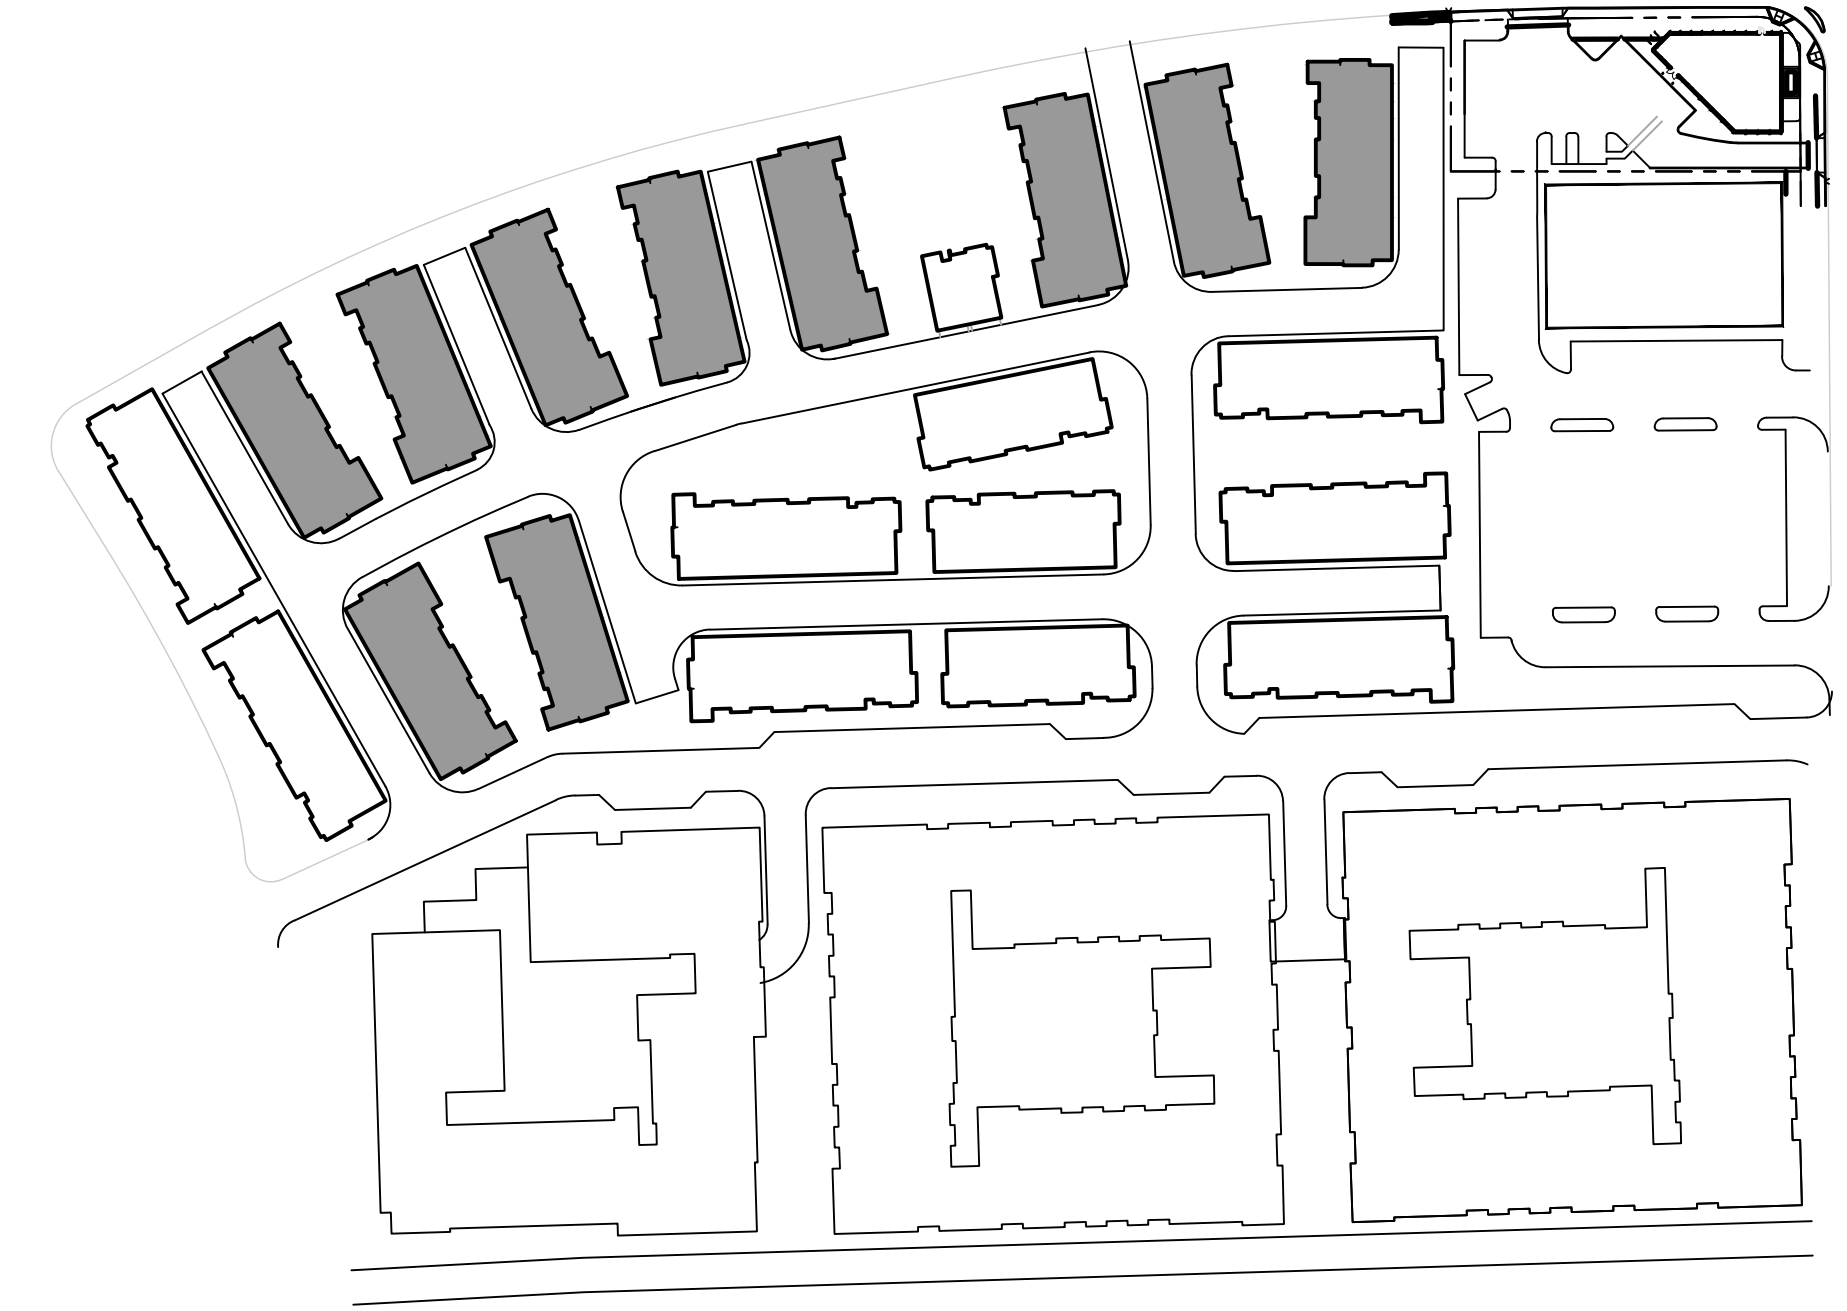



Key Plan (NTS)

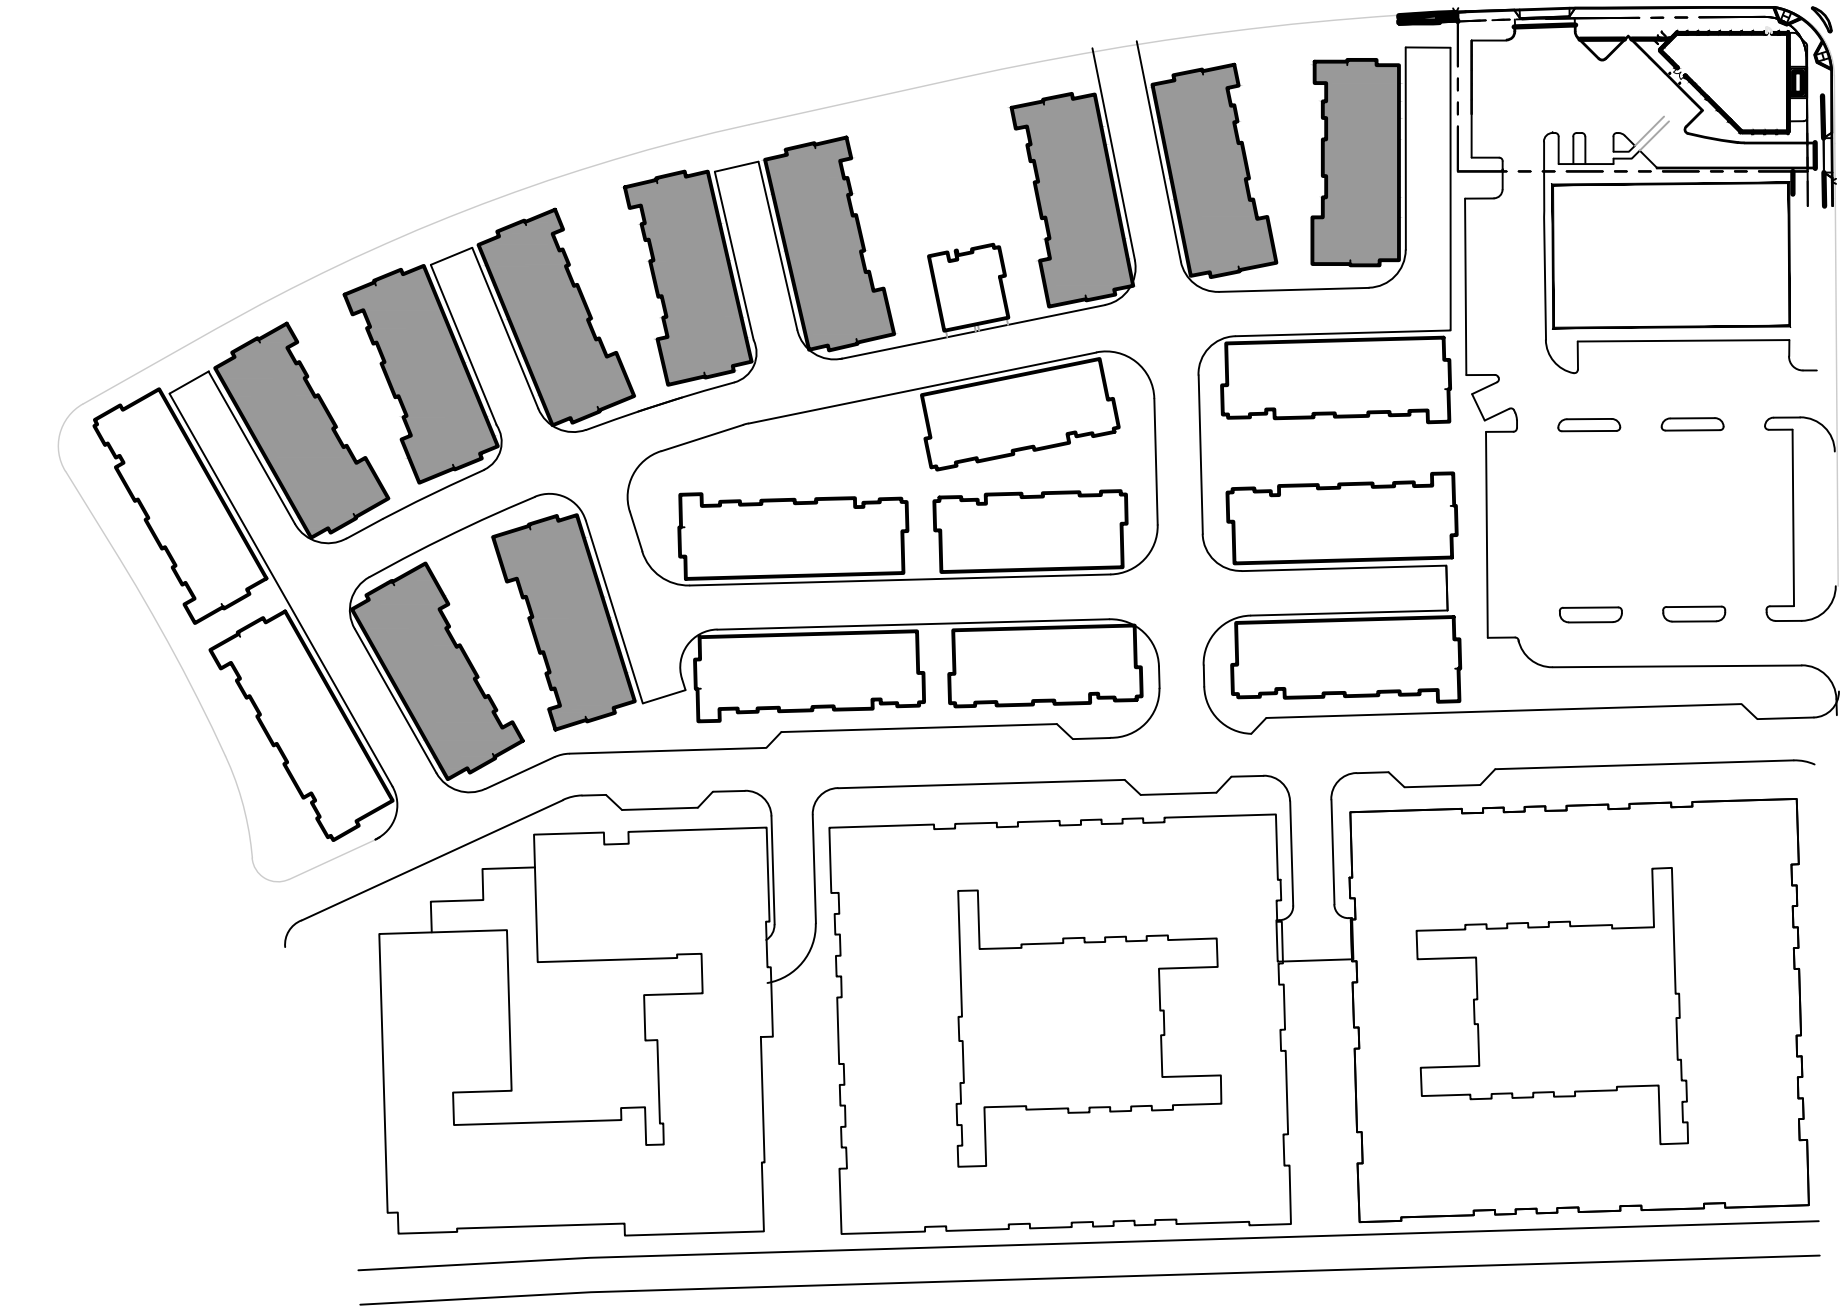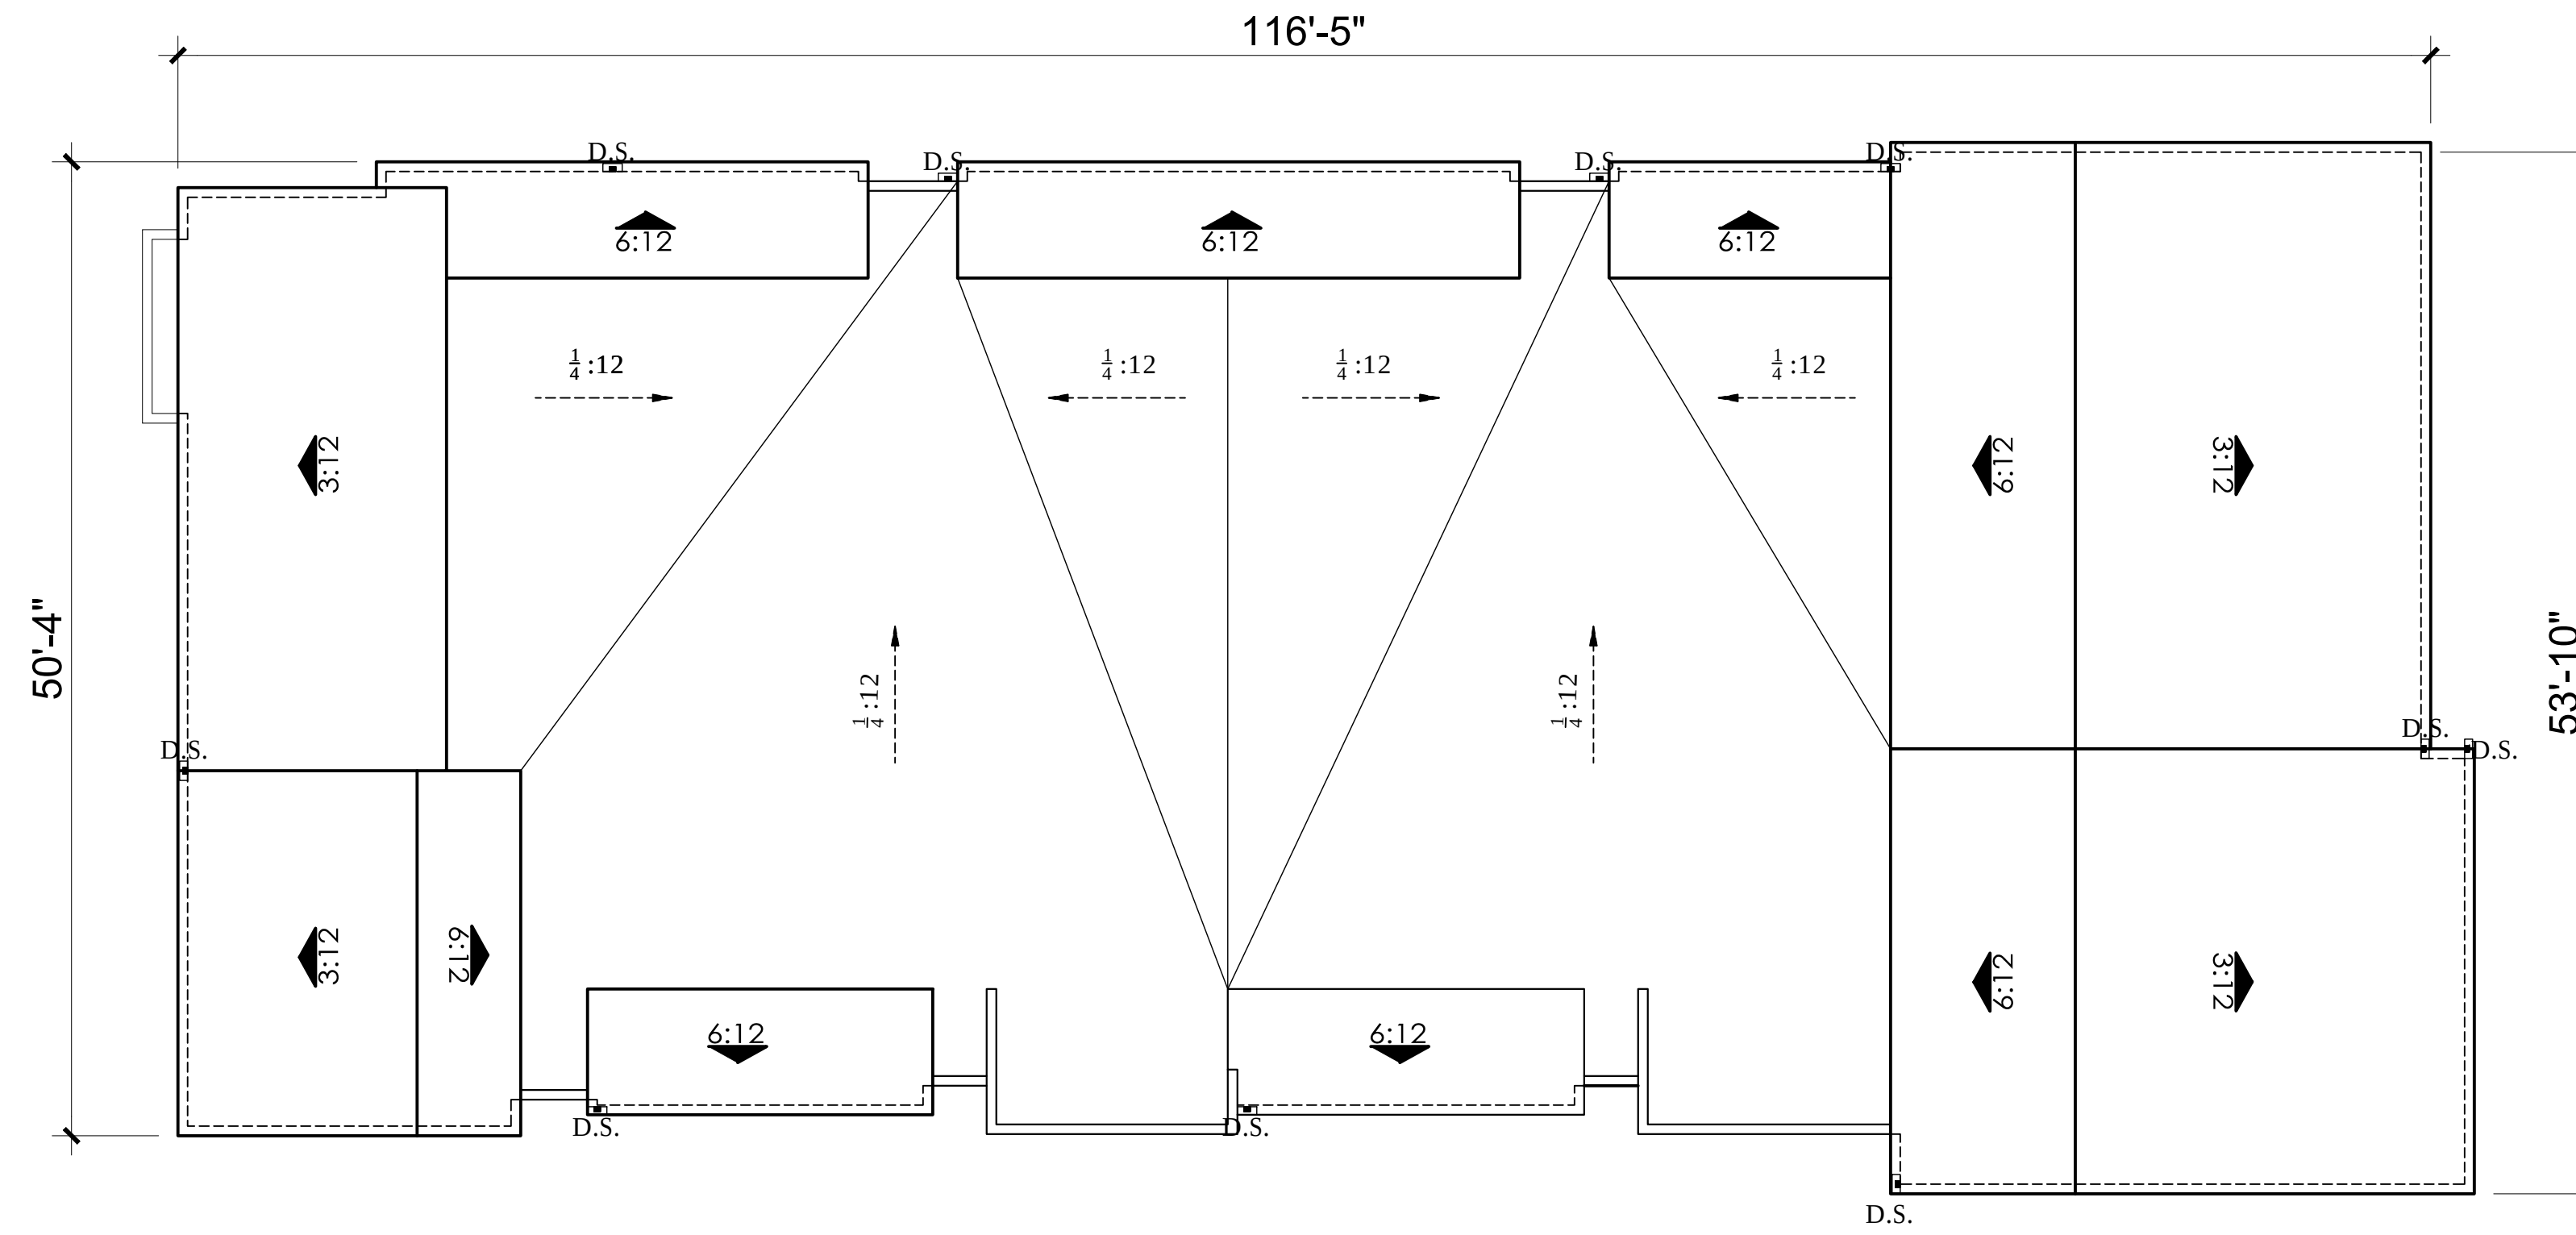


Key Plan (NTS)

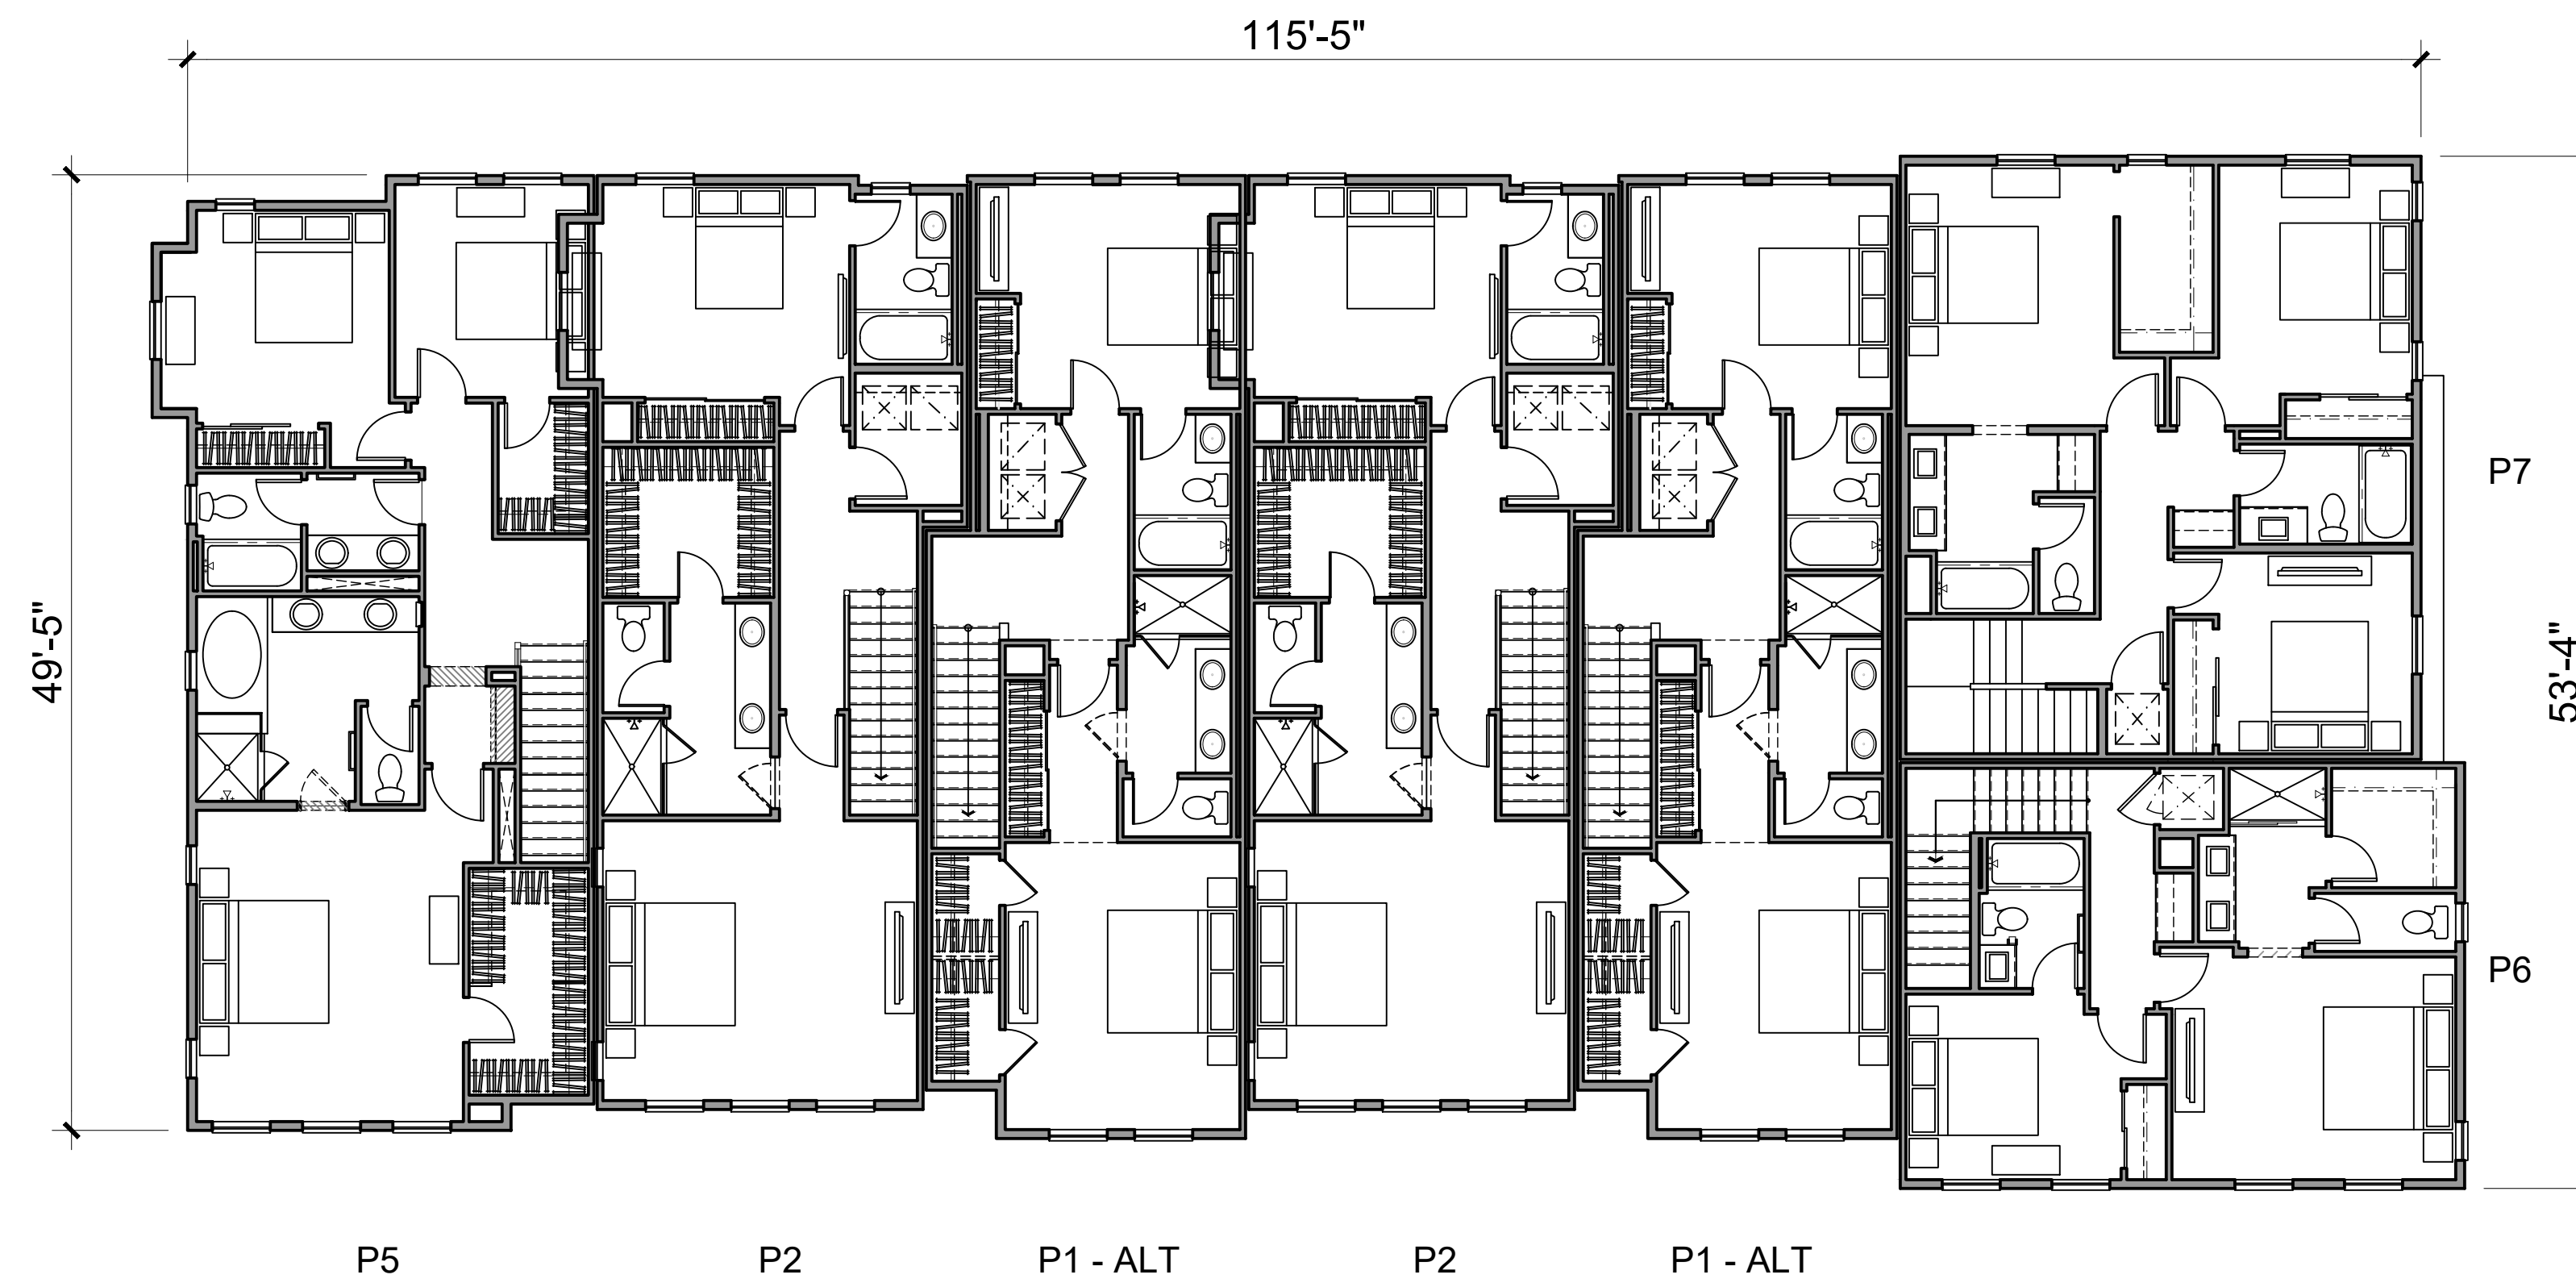

LEVEL 3

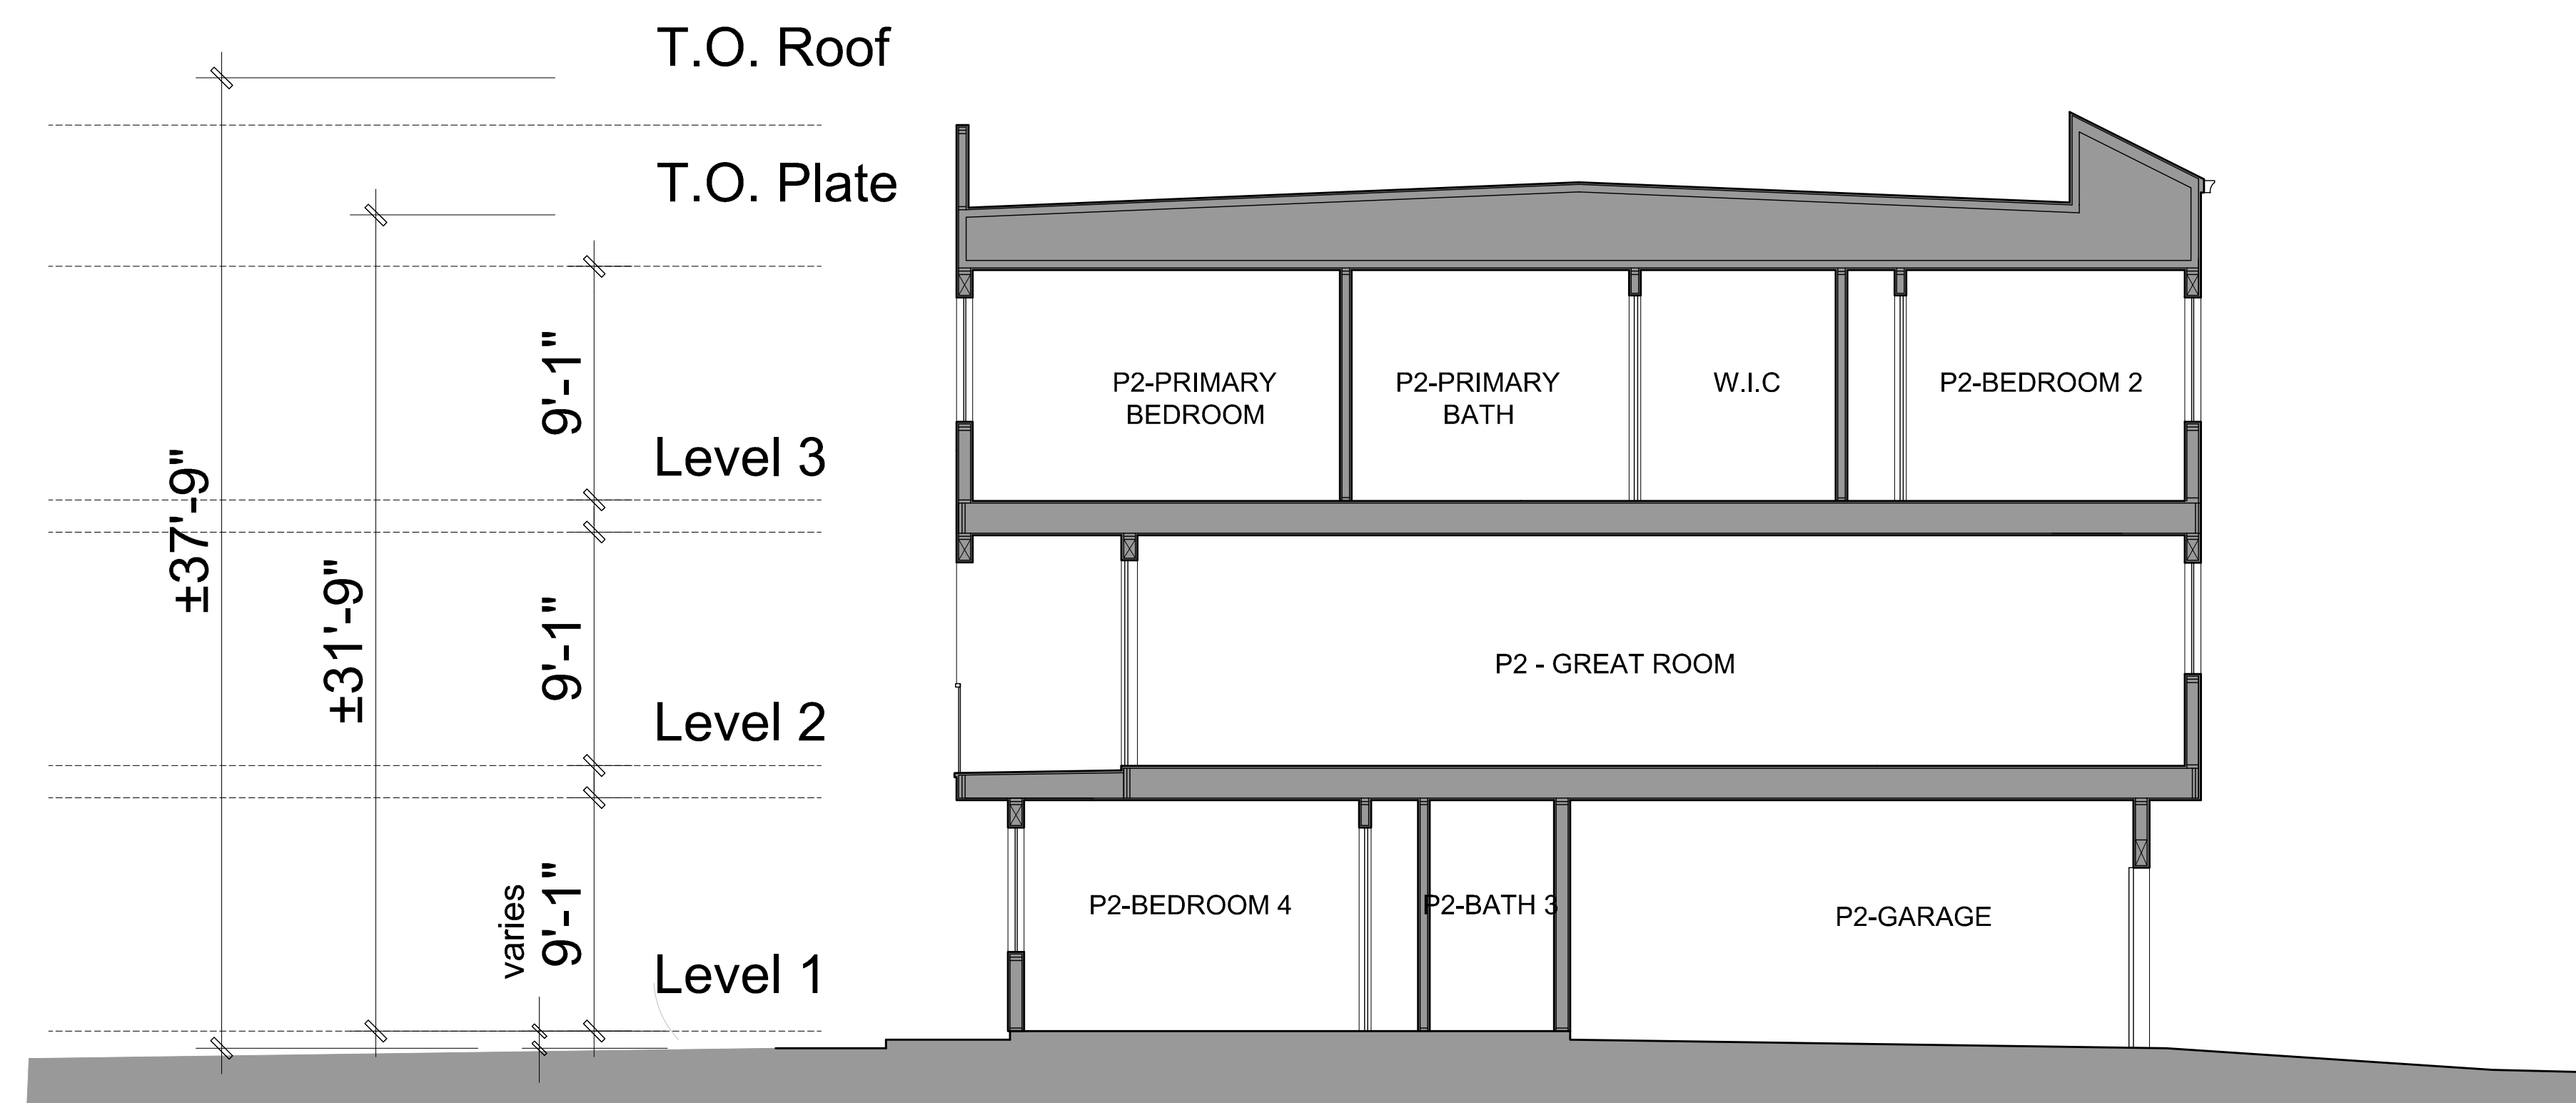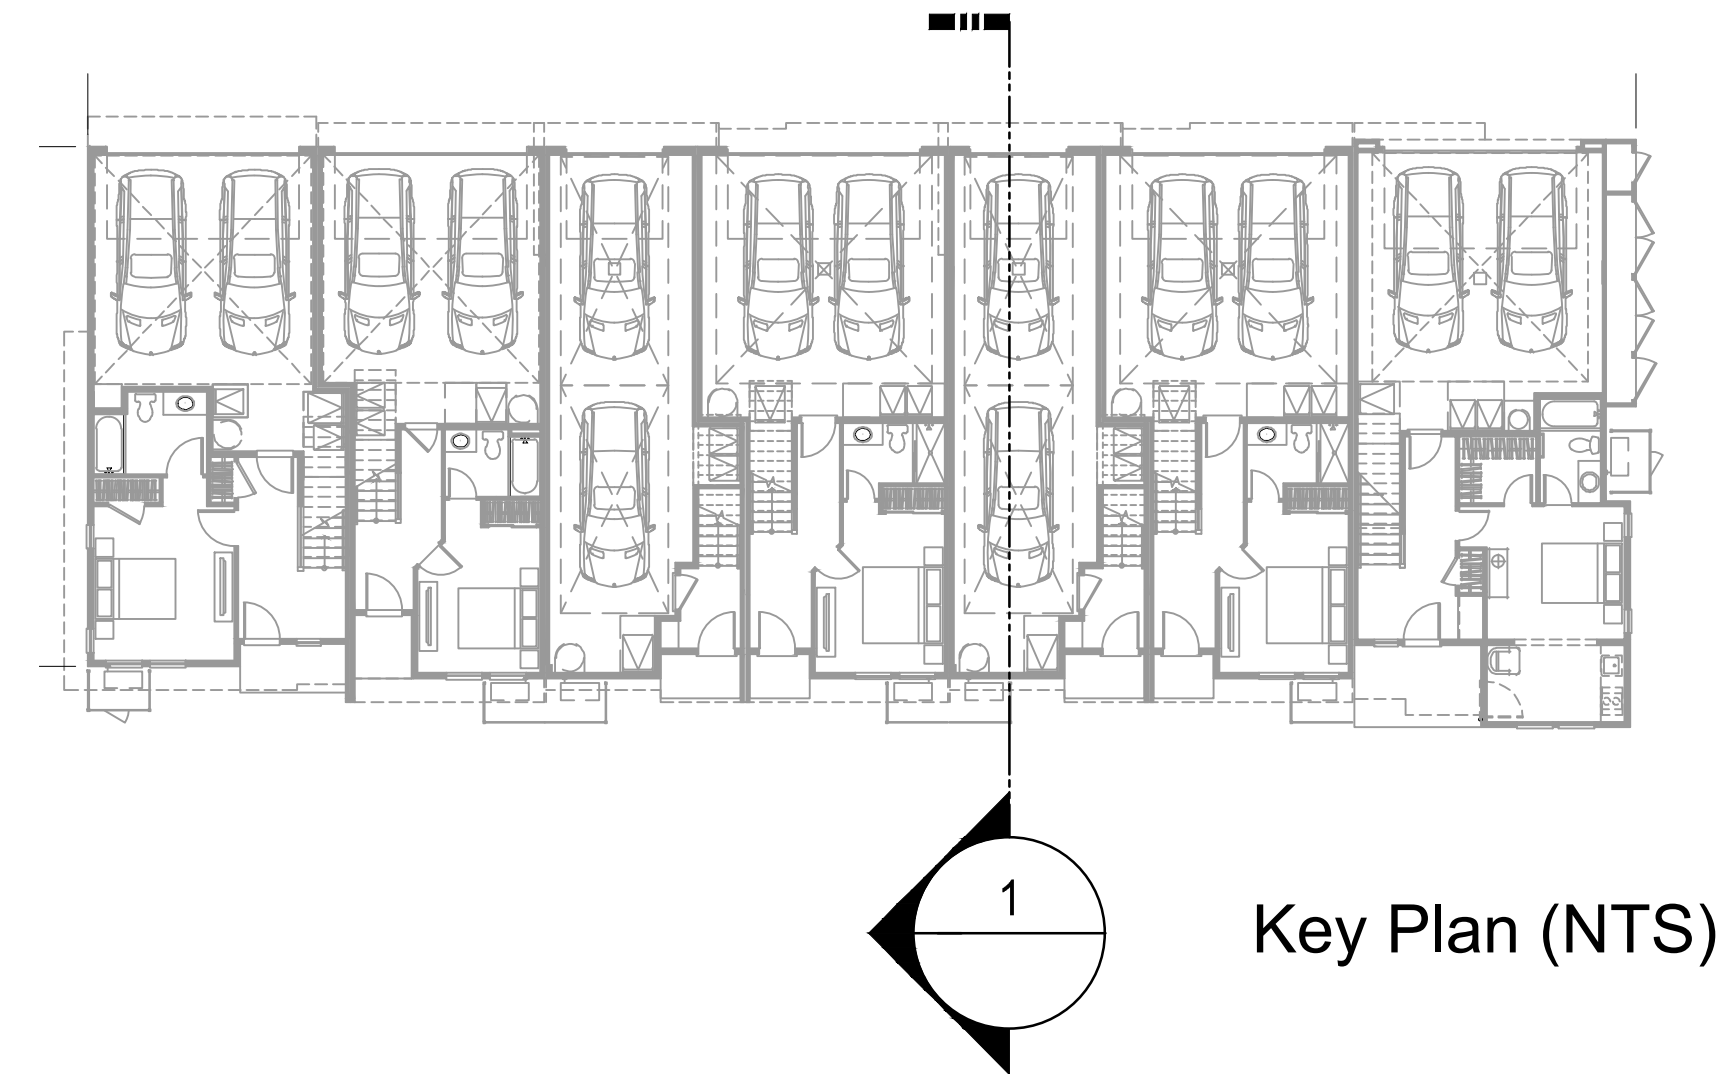


1. Typical Townhome Elevation

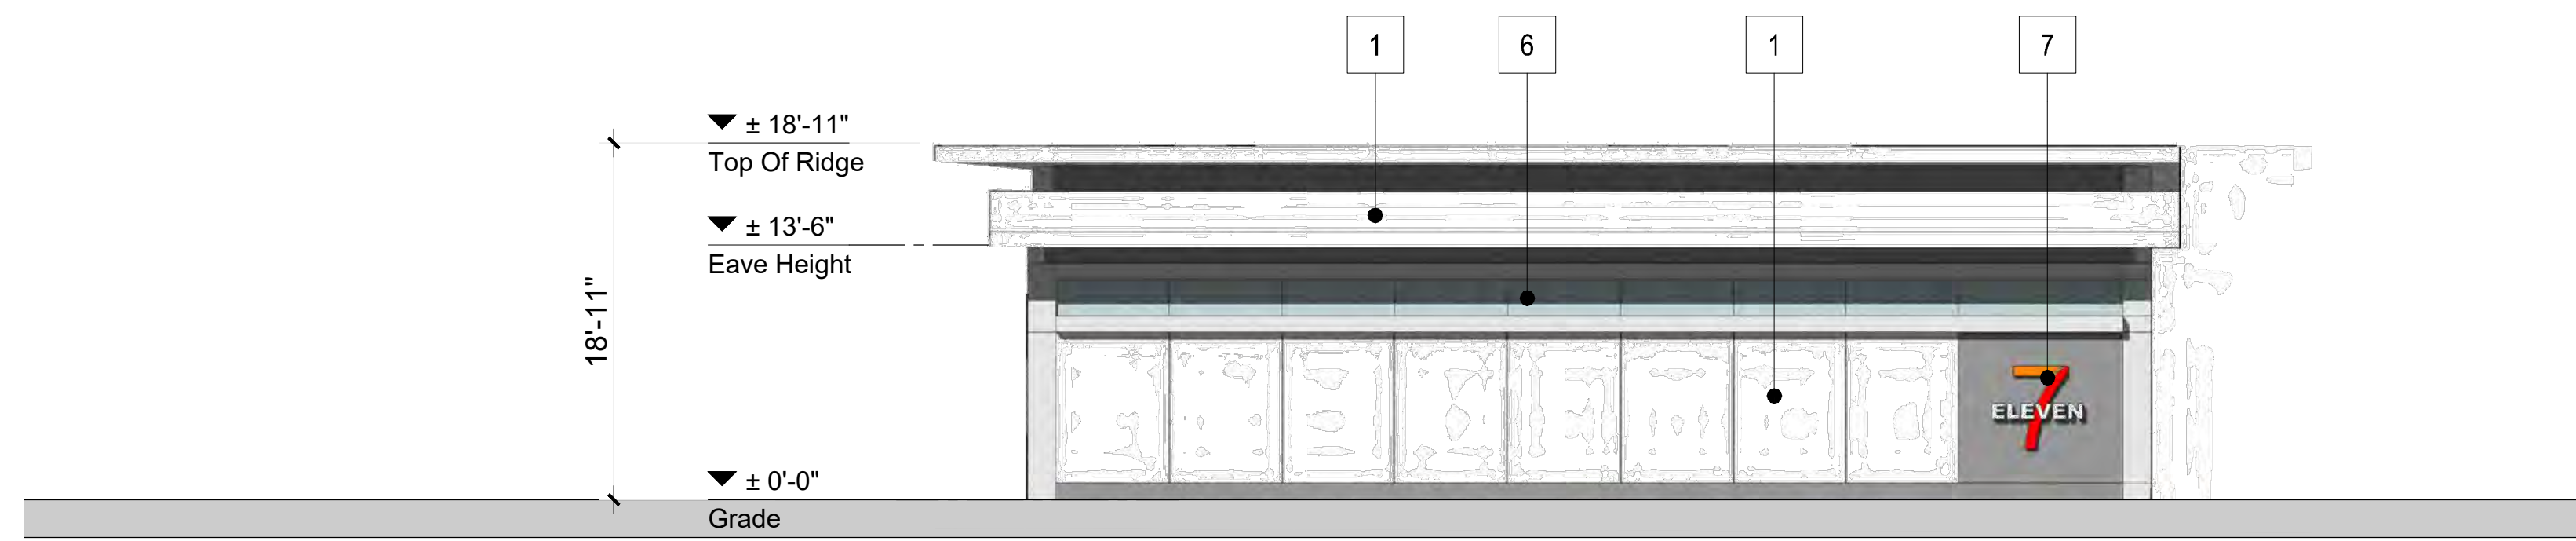


1. East Elevation



2. Southwest Elevation

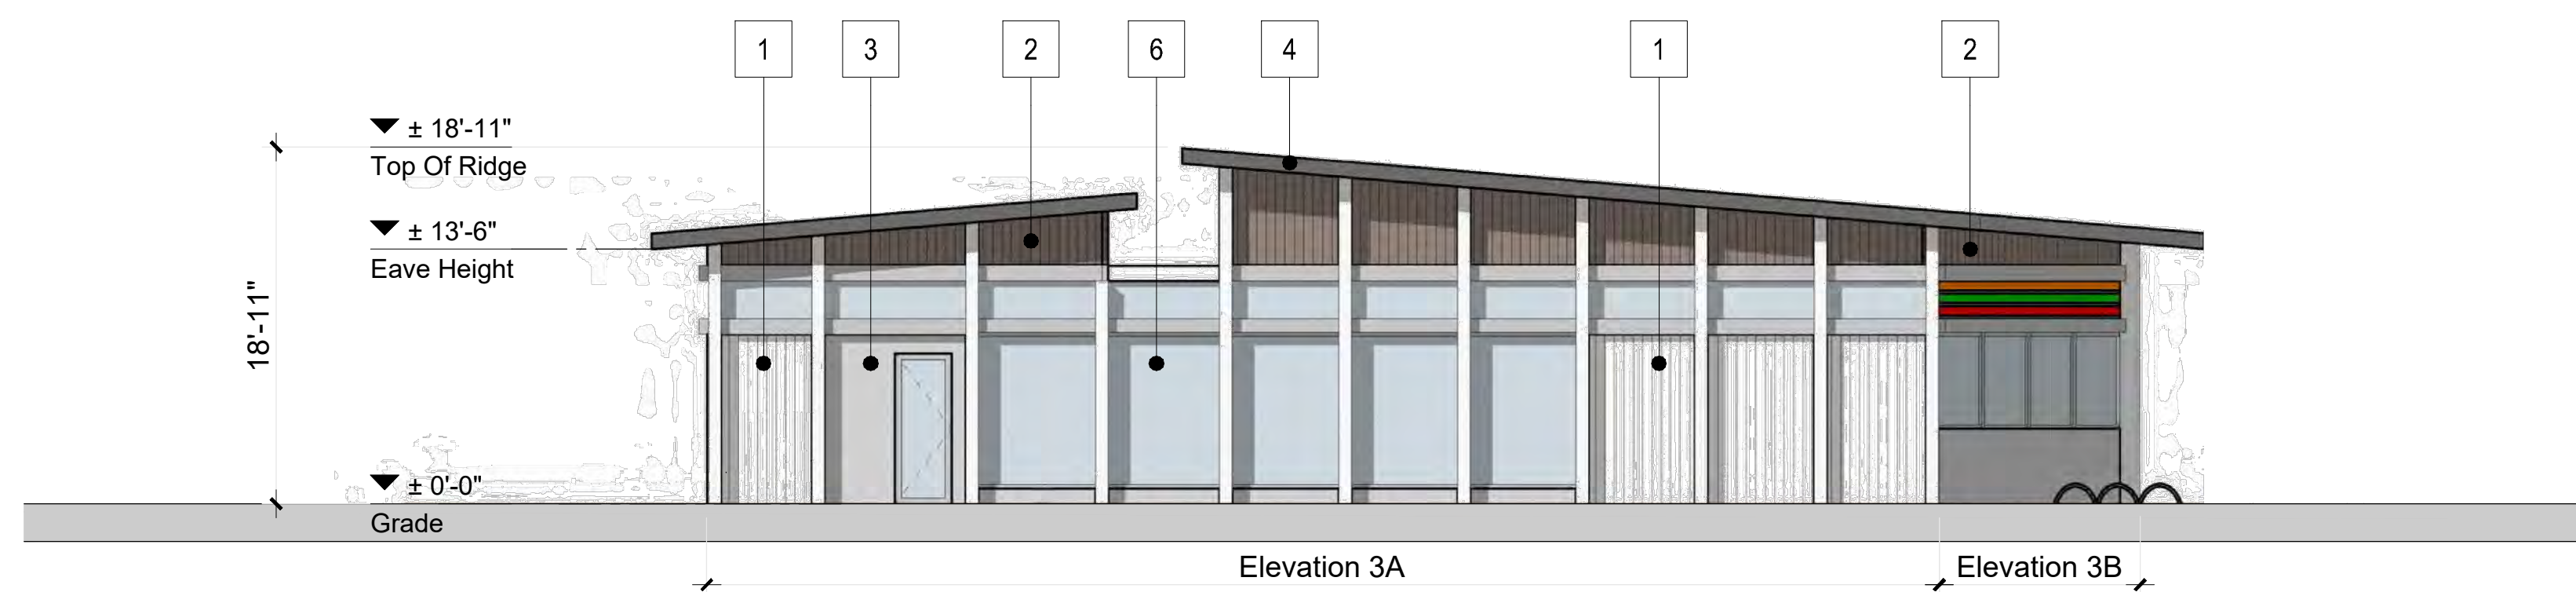

3. North Elevation

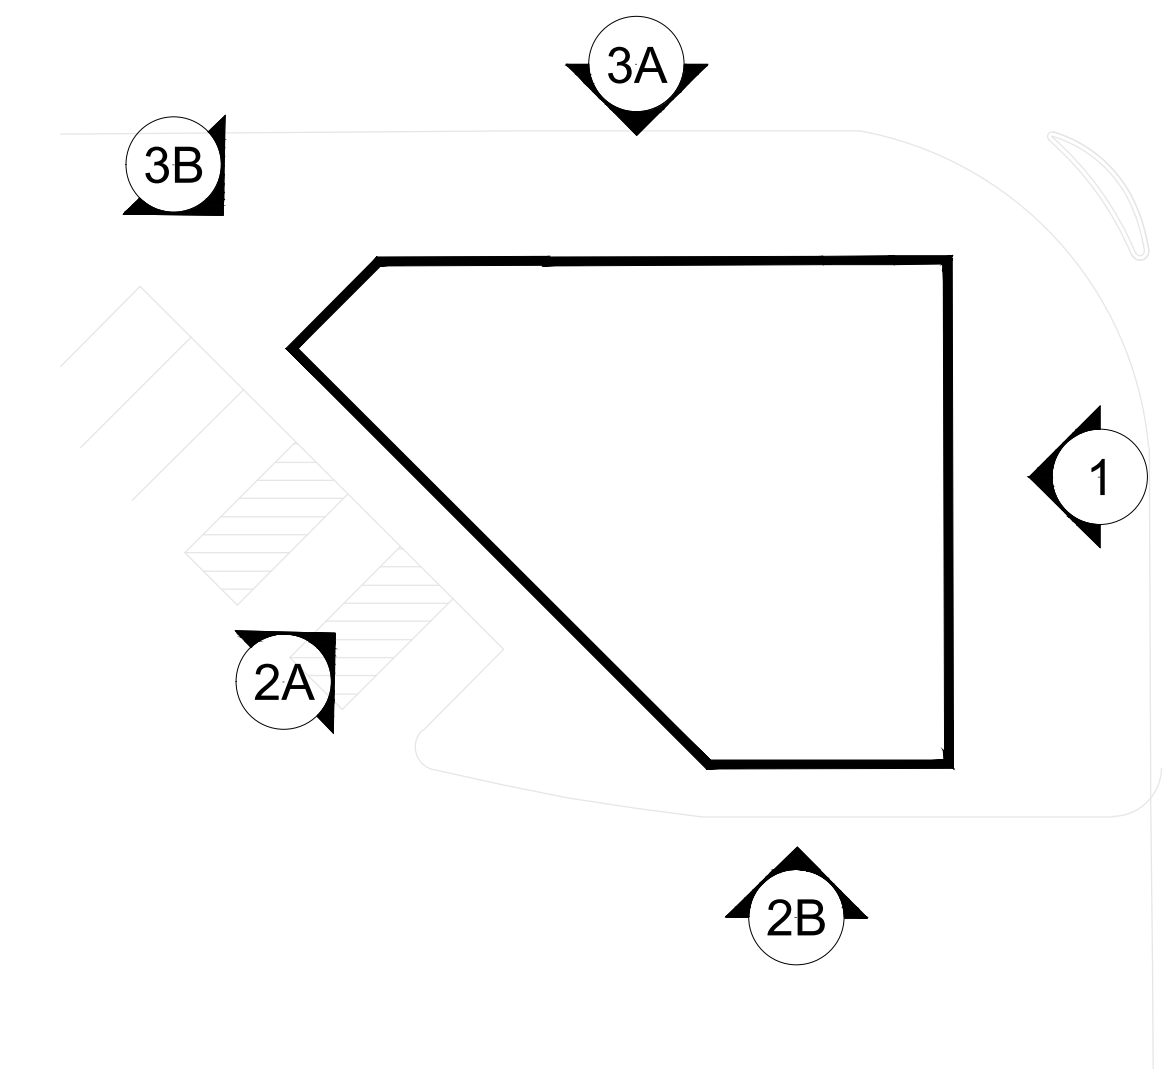


COLOR & MATERIAL LEGEND:

1. *Off-White Cementitious Panel
2. *Light-Brown Cementitious Panel
3. *Gray Cementitious Panel
4. *Gray Standing Seam Metal Roof
5. *Gray Metal Canopy
6. *Gray Metal Storefront
7. *Multicolor Signage (by others)

Notes:

*Materials as defined, or similar.

*The design and location of this building is consistent with the approval from 2020.

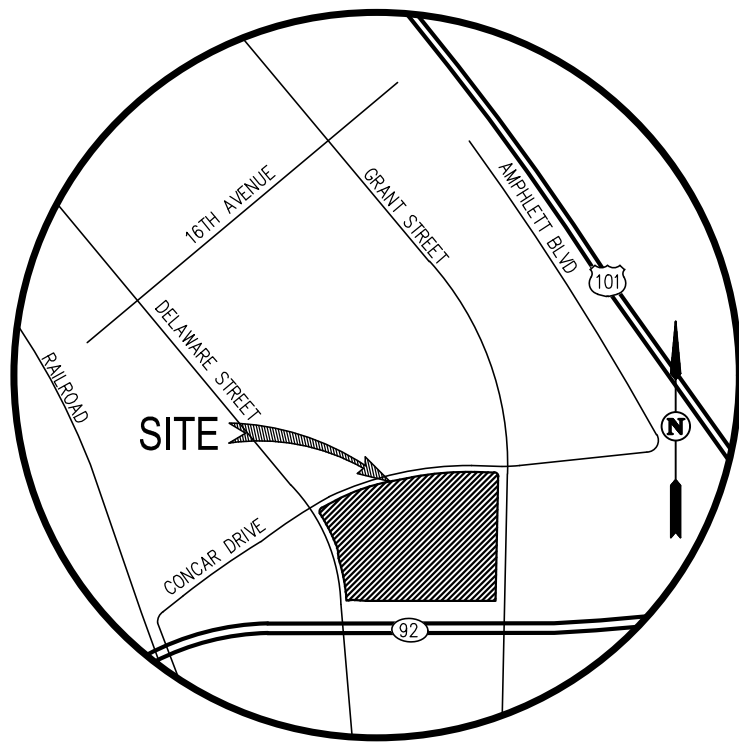

VICINITY MAP

Sheet Number	Sheet Title
C1	TITLE SHEET
C2	VESTING TENTATIVE MAP
C3	EXISTING CONDITIONS
C4	DEMOLITION PLAN
C5	SITE PLAN
C6	STREET SECTIONS
C7	GRADING PLAN
C8	GRADING PLAN
C9	GRADING PLAN
C10	GRADING PLAN
C11	UTILITY PLAN
C12	UTILITY PLAN
C13	UTILITY PLAN
C14	UTILITY PLAN
C15	STORMWATER CONTROL PLAN
C16	STORMWATER CONTROL PLAN DETAILS
C17	VEHICLE MANUEVERING – SU-30
C18	VEHICLE MANUEVERING – FIRE TRUCK & ACCESS PLAN
C19	VEHICLE MANUEVERING – GARBAGE TRUCK
C20	EROSION CONTROL PLAN
C21	CASQA DETAILS

CONTACTS

1. DEVELOPER:

BROOKFIELD PROPERTIES
JASON BERNSTEIN
12657 ALCOSTA BOULEVARD, SUITE 250
SAN RAMON, CA 94583
(415) 298-3325
2. CIVIL ENGINEER:

CARLSON, BARBEE & GIBSON, INC.
ANGELO OBERTELLO, P.E., RCE 64345
2633 CAMINO RAMON, SUITE 350
SAN RAMON, CA 94583
(925) 866-0322
3. ARCHITECT:

KTGY ARCHITECTS, INC.
LILY CIAMMAICHELLA
1814 FRANKLIN STREET, SUITE 400
OAKLAND, CA 94612
(510) 463-2045
4. LANDSCAPE:

C2 COLLABORATIVE
CHRISTOPHER FORTUNATO
100 AVENIDA MIRAMAR
SAN CLEMENTE, CA 92672
(949) 366-6625

I, ANGELO OBERTELLO, ATTEST THAT I HAVE REVIEWED THE INFORMATION CONTAINED IN THE INSTRUCTIONAL PACKET FOR LAND DIVISIONS, ZONING ORDINANCE, AND SUBDIVISION ORDINANCE PERTAINING TO TENTATIVE MAPS AND VESTING TENTATIVE MAPS, AND DO HEREBY ATTEST THAT I HAVE MET EACH OF THE AFOREMENTIONED REQUIREMENTS AS THEY APPLY TO THIS SUBDIVISION.

Angelo Oberello
REGISTERED ENGINEER

7/31/2025
DATE



ABBREVIATIONS

AC	ACRE
APN	ASSESSOR'S PARCEL NUMBER
BFP	BACK FLOW PREVENTION
BOV	BLOW-OFF VALVE
BW	BACK OF WALK
C/L	CENTERLINE
CB	CATCH BASIN
DDCV	DOUBLE DETECTOR CHECK VALVE
EVAE	EMERGENCY VEHICLE ACCESS EASEMENT
EX	EXISTING
FF	FINISHED FLOOR ELEVATION
FG	FINISHED GRADE
FH	FIRE HYDRANT
FI	FIELD INLET
GB	GRADE BREAK
GR	TOP OF GRATE ELEVATION
HP	HIGH POINT
INV	INVERT
IRR	IRRIGATION SERVICE
LF	LINEAL FOOT
LL	LOT LINE
LP	LOW POINT
LS	LANDSCAPE
MAX	MAXIMUM
MIN	MINIMUM
PAE	PUBLIC PEDESTRIAN ACCESS EASEMENT
PL	PROPERTY LINE
PR	PROPOSED
PRC	POINT OF REVERSE CURVE
PRSE	PRIVATE STREET EASEMENT
PUE	PUBLIC UTILITY EASEMENT
R	RADIUS
R/W	RIGHT-OF-WAY
S	SLOPE
SD	STORM DRAIN
SDMH	STORM DRAIN MANHOLE
SS	SANITARY SEWER
SSMH	SANITARY SEWER MANHOLE
TC	TOP OF CURB
TCE	TEMPORARY CONSTRUCTION EASEMENT
TG	TOP OF GRATE
TSC	TOP OF SILVA CELLS
TSM	TOP OF SOIL MIX
TYP	TYPICAL
W	WATER
WM	WATER METER
WS	WATER SERVICE

LEGEND

EXISTING	PROPOSED	DESCRIPTION
		SUBDIVISION BOUNDARY
		CENTERLINE
		LOT LINE
		PARCEL LINE
		CURB, GUTTER & SIDEWALK
		ELECTROLIER
		FIRE HYDRANT
		SANITARY SEWER MANHOLE
		SANITARY SEWER PIPE
		STORM DRAIN CATCH BASIN
		STORM DRAIN FIELD INLET
		STORM DRAIN MANHOLE
		STORM DRAIN PIPE
		STREET LIGHT
		UTILITY POLE
		WATER PIPE
		BLOW OFF
		BIORETENTION AREA
		SILVA CELLS

GENERAL NOTES

1. SITE ADDRESS:

640, 666, 690 CONCAR DRIVE, SAN MATEO, CA
1855 SOUTH DELAWARE STREET, SAN MATEO, CA
1820 & 1880 SOUTH GRANT STREET, SAN MATEO, CA
2. ACCESSORS PARCEL NO.:

035-242-090, 035-242-140, 035-242-160, 035-242-170,
035-242-190, 035-242-200, 035-242-210, 035-242-220
3. EXISTING ZONING:

HAYWARD PARK STATION TRANSIT-ORIENTED DEVELOPMENT
4. PROPOSED ZONING:

HAYWARD PARK STATION TRANSIT-ORIENTED DEVELOPMENT
5. CONTOUR INTERVAL:

1 FOOT
6. SITE AREA (GROSS):

14.51 AC±
7. EXISTING STRUCTURES:

EXISTING STRUCTURES ON THE SITE WILL BE DEMOLISHED PRIOR TO CONSTRUCTION.
8. NUMBER OF LOTS/PARCELS:

35
9. TREES:

ALL EXISTING TREES WITHIN THE DEVELOPMENT OF THE SITE ARE TO BE REMOVED UNLESS OTHERWISE NOTED.
10. UTILITY PROVIDERS:

WATER: CALIFORNIA WATER SERVICES
SANITARY SEWER: CITY OF SAN MATEO
STORM DRAIN: CITY OF SAN MATEO
GAS & ELECTRIC: PG&E
11. TELEPHONE: AT&T
12. CABLE TV: COMCAST
13. FIRE PROTECTION:

SAN MATEO CONSOLIDATED FIRE DEPARTMENT
14. LIGHTING:

ALL LIGHTING ON PRIVATE STREETS SHALL BE PRIVATELY MAINTAINED.
15. TRASH:

INDIVIDUAL TRASH CAN PICKUP IS TO BE PROVIDED BY RECOLOGY.
16. STREETS:

ALL ONSITE STREETS ARE TO BE PRIVATE AND PRIVATELY MAINTAINED.
17. GRADING:

PROPOSED GRADING AS SHOWN IS PRELIMINARY, FINISHED GRADING IS SUBJECT TO FINAL DESIGN.
18. DIMENSIONS:

ALL PARCEL AND LOT DIMENSIONS SHOWN ARE APPROXIMATE AND SUBJECT TO CHANGE WITH FINAL DESIGN.
19. EROSION CONTROL:

EROSION CONTROL WILL BE PREPARED PER CITY STANDARDS AND CASQA RECOMMENDATIONS.
20. FLOOD ZONE:

ZONE X: AREAS OF MINIMAL FLOOD HAZARD. AREA WITH REDUCED FLOOD RISK DUE TO LEVEE.


SOURCE: FEDERAL EMERGENCY MANAGEMENT AGENCY (FEMA), FLOOD INSURANCE RATE MAP. MAP NUMBER 06081C0166F
DATED: JULY 16, 2015
21. BASIS OF BEARING:

THE BEARING N41°24'09"W BEING A CALCULATED BEARING BETWEEN TWO FOUND MONUMENTS ON S. DELAWARE STREET AT THE INTERSECTIONS OF THE ALLEY (NOW CONCAR DRIVE) AND CHARLES LANE AS SHOWN ON THAT CERTAIN MAP ENTITLED "NINETEENTH AVENUE PARK UNIT NO. 1".
22. CONDOMINIUM MAP:

A CONDOMINIUM PLAN WILL BE RECORDED FOR LOTS 1 THROUGH 21. THE SUBDIVISION IS A CONDOMINIUM PROJECT AS DEFINED IN SECTION 4285 ET. SEQ. OF THE CIVIL CODE OF THE STATE OF CALIFORNIA AND FILED PURSUANT TO THE SUBDIVISION MAP ACT. THE TOTAL NUMBER OF CONDOMINIUM DWELLING UNITS SHALL BE NO MORE THAN 139 RESIDENTIAL CONDOMINIUM UNITS FOR LOTS 1 THROUGH 21.
23. COMMON AREAS:

COMMON AREAS TO BE MAINTAINED BY THE HOMEOWNERS ASSOCIATION. EASEMENTS WILL BE PROVIDED IN SELECT LOCATIONS OF COMMON AREA TO COVER UTILITIES AND ACCESS, AS NEEDED.
24. MULTIPLE FINAL MAPS:

PURSUANT TO CHAPTER 3, ARTICLE 4 SECTION 66456.1 OF THE SUBDIVISION MAP ACT, THE DEVELOPER RESERVES THE RIGHT TO FILE MULTIPLE FINAL MAPS. ONLY THE IMPROVEMENTS REQUIRED TO SUPPORT THE LEVEL OF DEVELOPMENT, AS DETERMINED BY THE CITY, OF EACH PARTICULAR FINAL MAP NEEDS TO BE COMPLETED OR BONDED.

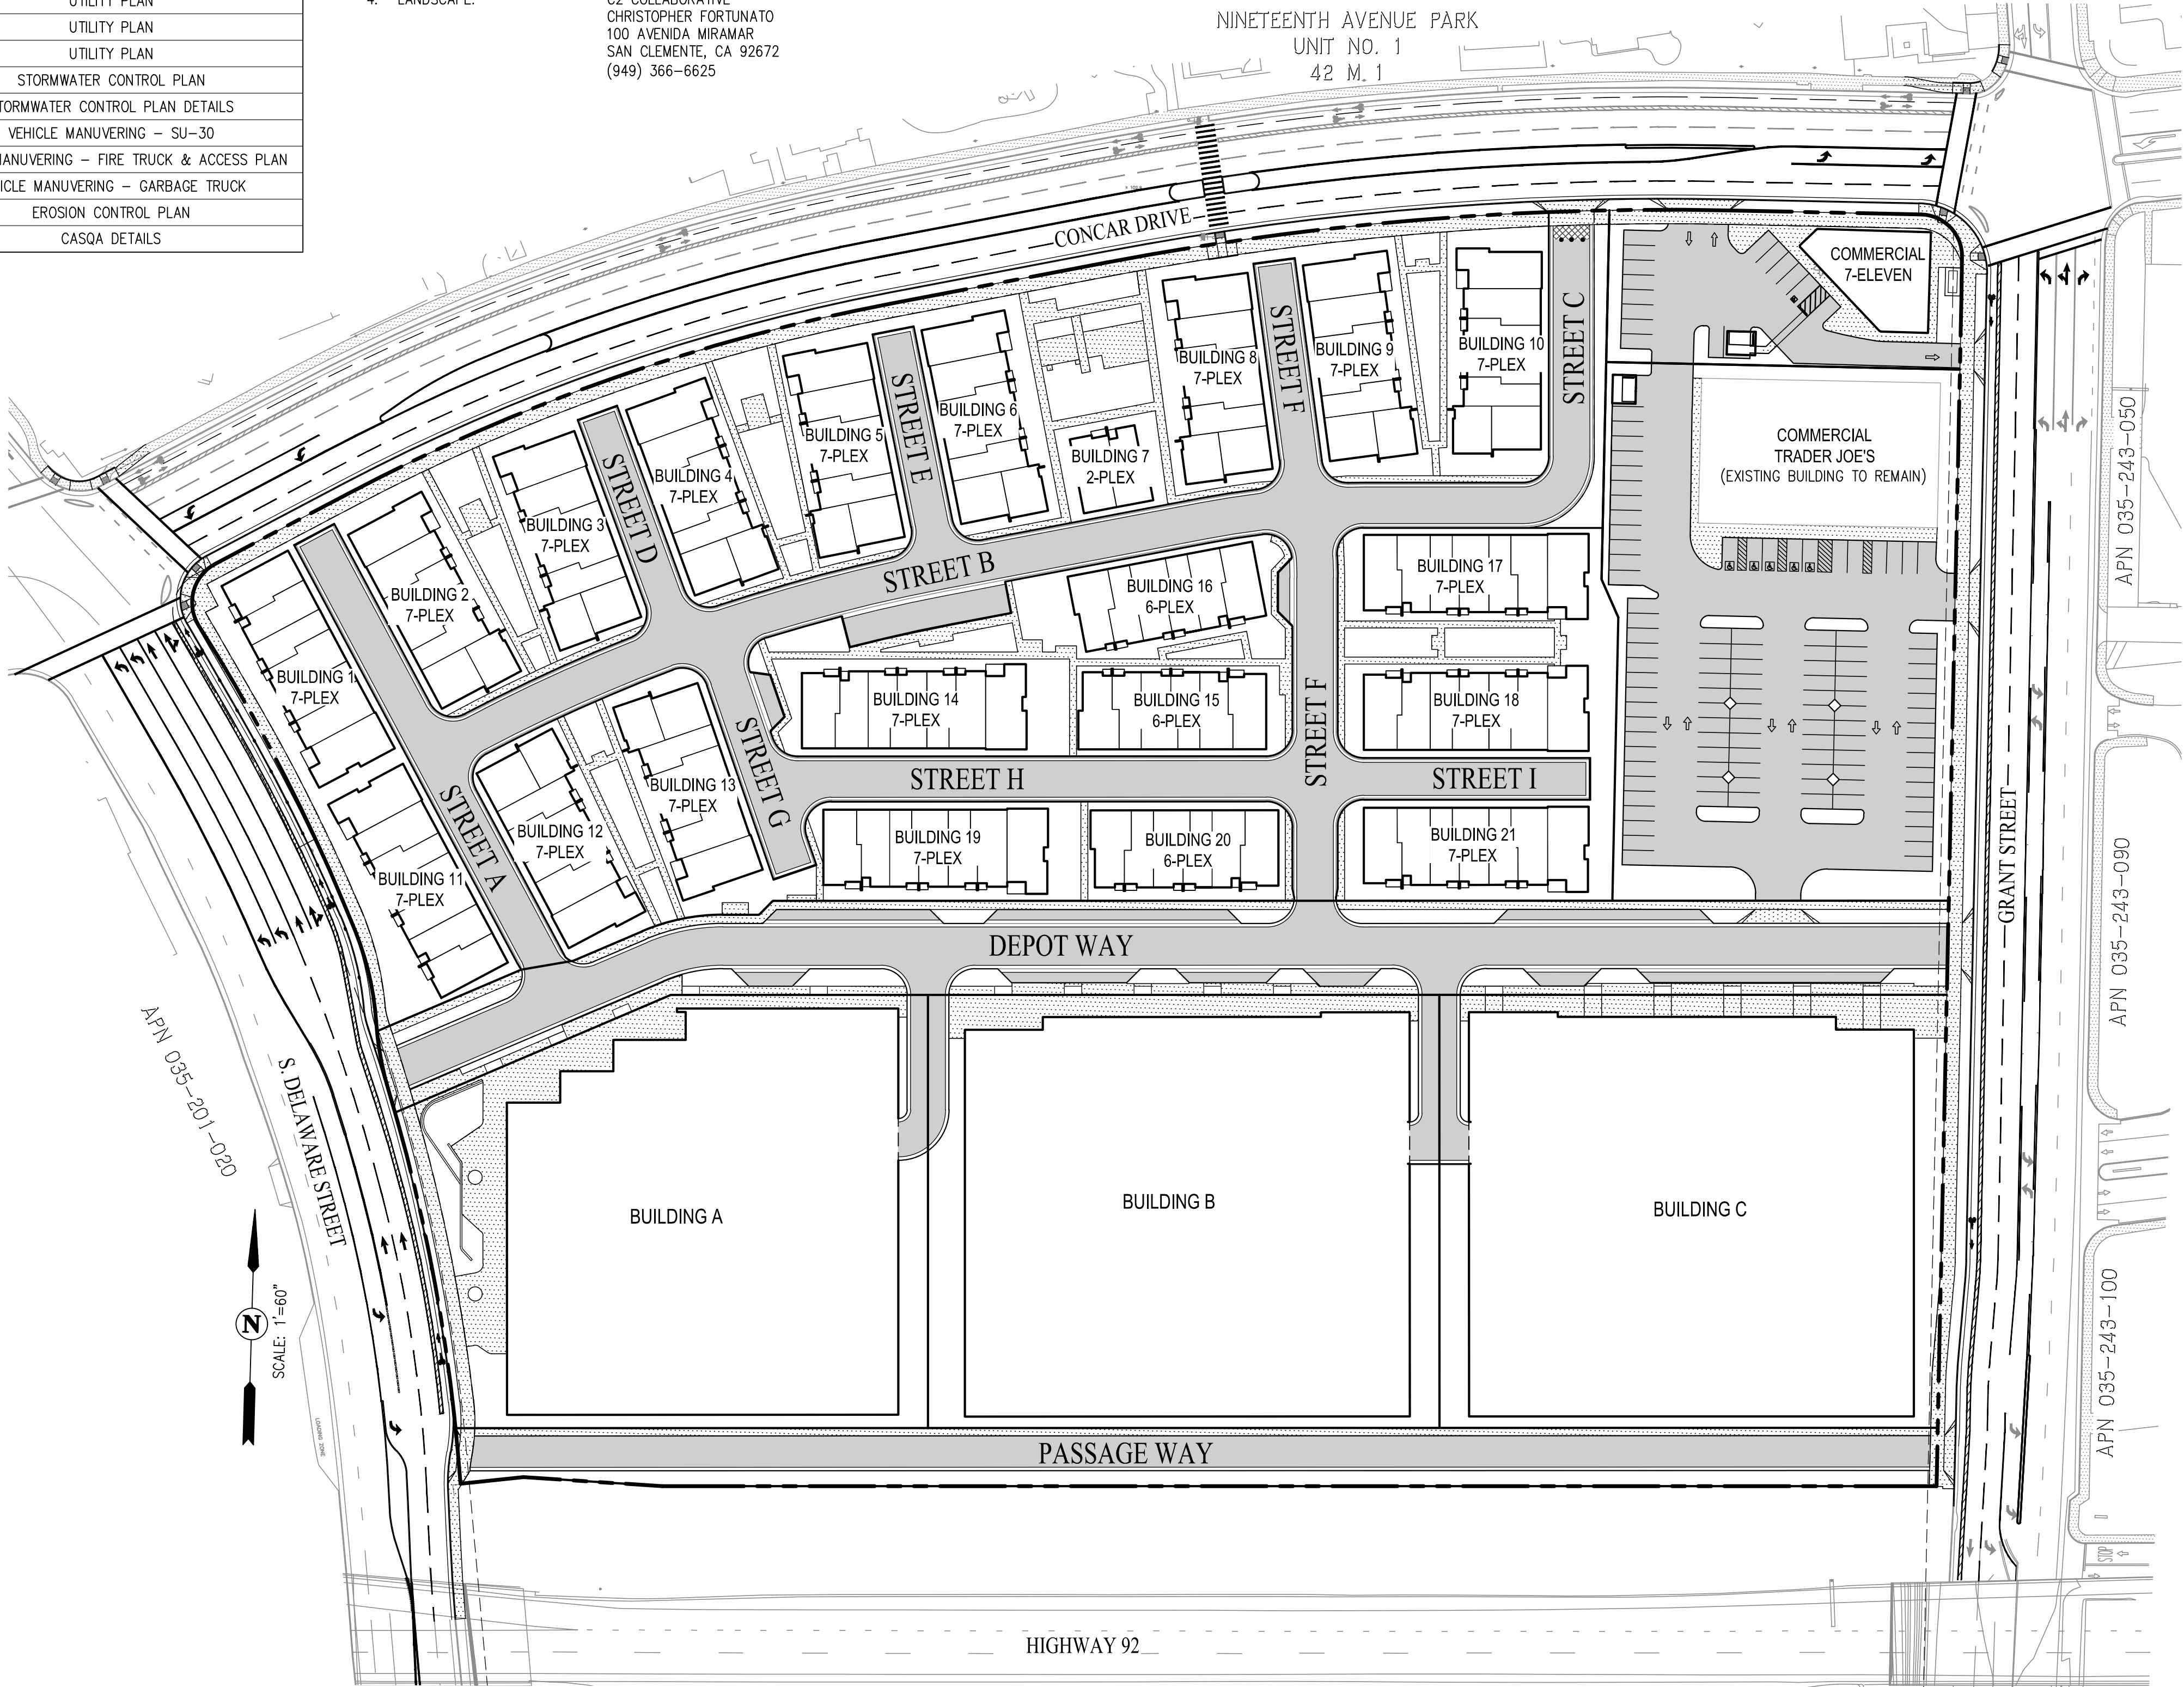

154144-0001-C20170101.DWG




SAN RAMON • (925) 866-0322
ROSEVILLE • (916) 788-4456
WWW.CBANDG.COM
CIVIL ENGINEERS • SURVEYORS • PLANNERS




PASSAGE
SAN MATEO, CA # 2024-0397

PLANNING APPLICATION - SUBMITTAL #1
AUGUST 1, 2025

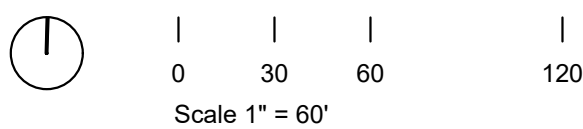

TITLE SHEET

C1

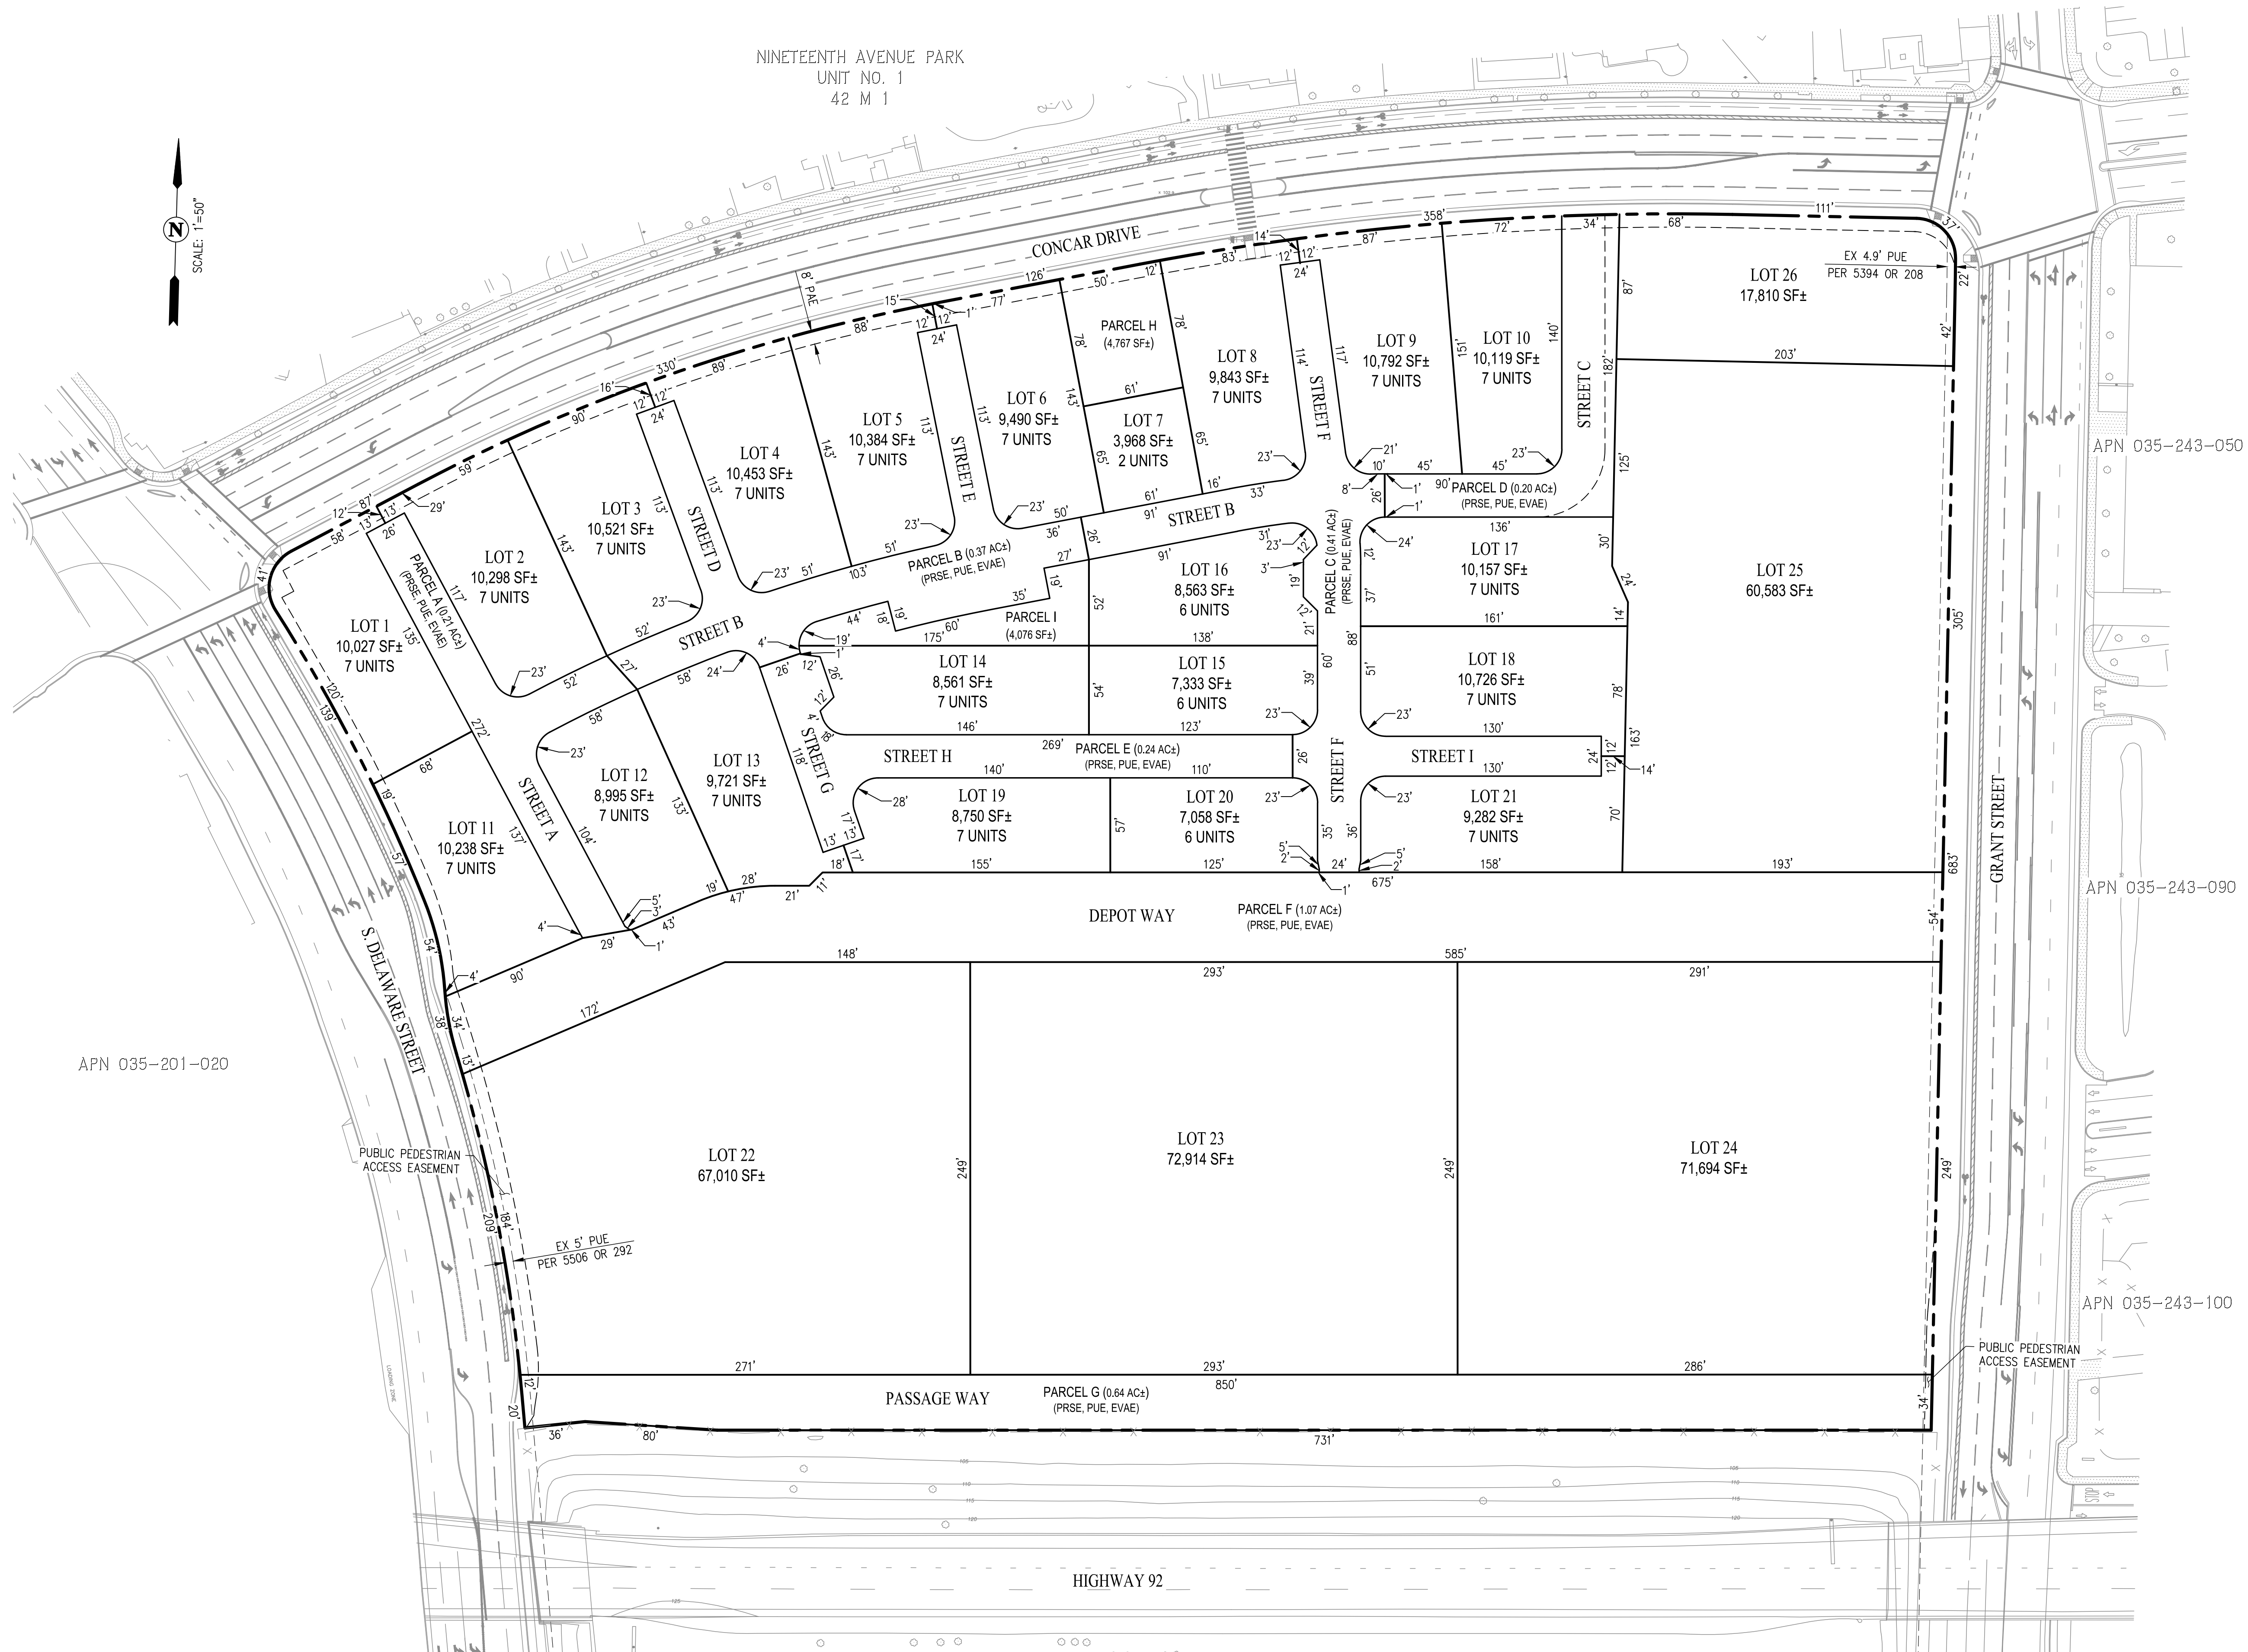

154144001202171022.DWG




SAN RAMON • (925) 866-0322
ROSEVILLE • (916) 788-4456
WWW.CBANDG.COM
CIVIL ENGINEERS • SURVEYORS • PLANNERS



PASSAGE
SAN MATEO, CA # 2024-0397

PLANNING APPLICATION - SUBMITTAL #1
AUGUST 1, 2025

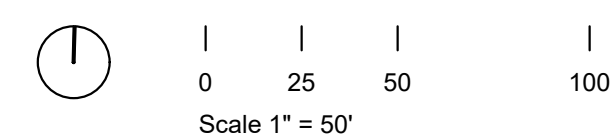

**VESTING TENTATIVE
MAP**

C2

**NINETEENTH AVENUE PARK
UNIT NO. 1
42 M 1**

CONCAR DRIVE

GRANT STREET

S DELANORE STREET

PARCEL ONE
PTR-NCS-817775-SA1
POR. OF BLK 7, BLK 8 & LLEWARD WAY AS ABANDONED BY
RESOLUTION NO. 67-2 OF CITY COUNCIL OF SAN MATEO
(FILE NO. 97953-AA) NINETEENTH AVE. PARK, UNIT NO. 1
UNIT NO. 1 (42 TR 1-4); PARCEL B (7 PM 8)
235,384 SF± (5,404 AC±)

PARCEL TWO
PTR-NCS-817775-SA1
PARCEL "A" (10 PM 8)
220,334 SF± (5,058 AC±)

PARCEL THREE
PTR-NCS-817775-SA1
PARCEL 2 (20 PM 34)
17,934 SF± (0.412 AC±)

PARCEL FOURTEEN
PTR-NCS-817775-SA1
PARCEL 1 (4 PM 21)
22,479 SF± (0.516 AC±)

PARCEL FIVE
PTR-NCS-817775-SA1
POR. OF LOT 8 AS SHOWN ON MAP ENTITLED
"NINETEENTH AVE. PARK, UNIT NO. 1"
RECORDED ON APRIL 06 1955 (42 PM 1-4)
90,331 SF± (2,074 AC±)

PARCEL SEVEN
PTR-NCS-817775-SA1
10' EASEMENT FOR WATERLINES AND
THE MAINTENANCE OF SAID LINES,
OVER, UPON AND UNDER THE LAND
THEREOF EASEMENT "B" - 5623 OR 257

PARCEL EIGHT
PTR-NCS-817775-SA1
10' EASEMENT FOR STORM DRAIN LINES
AND THE MAINTENANCE OF SAID LINES,
OVER UPON AND UNDER THE LAND
THEREOF EASEMENT "C" - 5623 OR 257

PARCEL FIFTEEN
PTR-NCS-817775-SA1
PARCEL "C" ON "PARCEL MAP NO.30"
(7PM 8) 17,146 SF± (0.394 AC±)

PARCEL TEN
PTR-NCS-817775-SA1
EASEMENT FOR THE ENCROACHMENT
OF A PORTION OF A BUILDING
DOC. NO. 84-074531

PARCEL SIX
PTR-NCS-817775-SA1
10' EASEMENT FOR UNDERGROUND TELEPHONE
LINES AND THE MAINTENANCE OF SAID LINES,
OVER, UPON AND UNDER THE LAND THEREOF
EASEMENT "A" - 5623 OR 257

PARCEL NINE
PTR-NCS-817775-SA1
10' EASEMENT FOR SANITARY SEWER
LINES UPON AND UNDER THE LAND
THEREOF EASEMENT "D" - 5623 OR 257

PARCEL ELEVEN
PTR-NCS-817775-SA1
PARCEL 1 (20 PM 34)
17,935 SF± (0.412 AC±)

7-ELEVEN
678 CONCAR DR.
2,406 SF±

SHANE CO.
690 CONCAR DR.
3,560 SF±

TRADER JOE'S
1820-22 S. GRANT ST.
11,400 SF±

RITE AID
666 CONCAR DR.
59,393 SF±

TJ MAX
1850 S. GRANT ST.
27,636 SF±

PENINSULA BALLET THEATRE
1880 S. GRANT ST.
27,579 SF±

APN 035-201-020

APN 035-243-050


APN 035-243-090

APN 035-243-100

SCALE: 1"=50'

STATUTE HIGHWAY 92

NINETEENTH AVENUE PARK
UNIT NO. 1
42 M 1

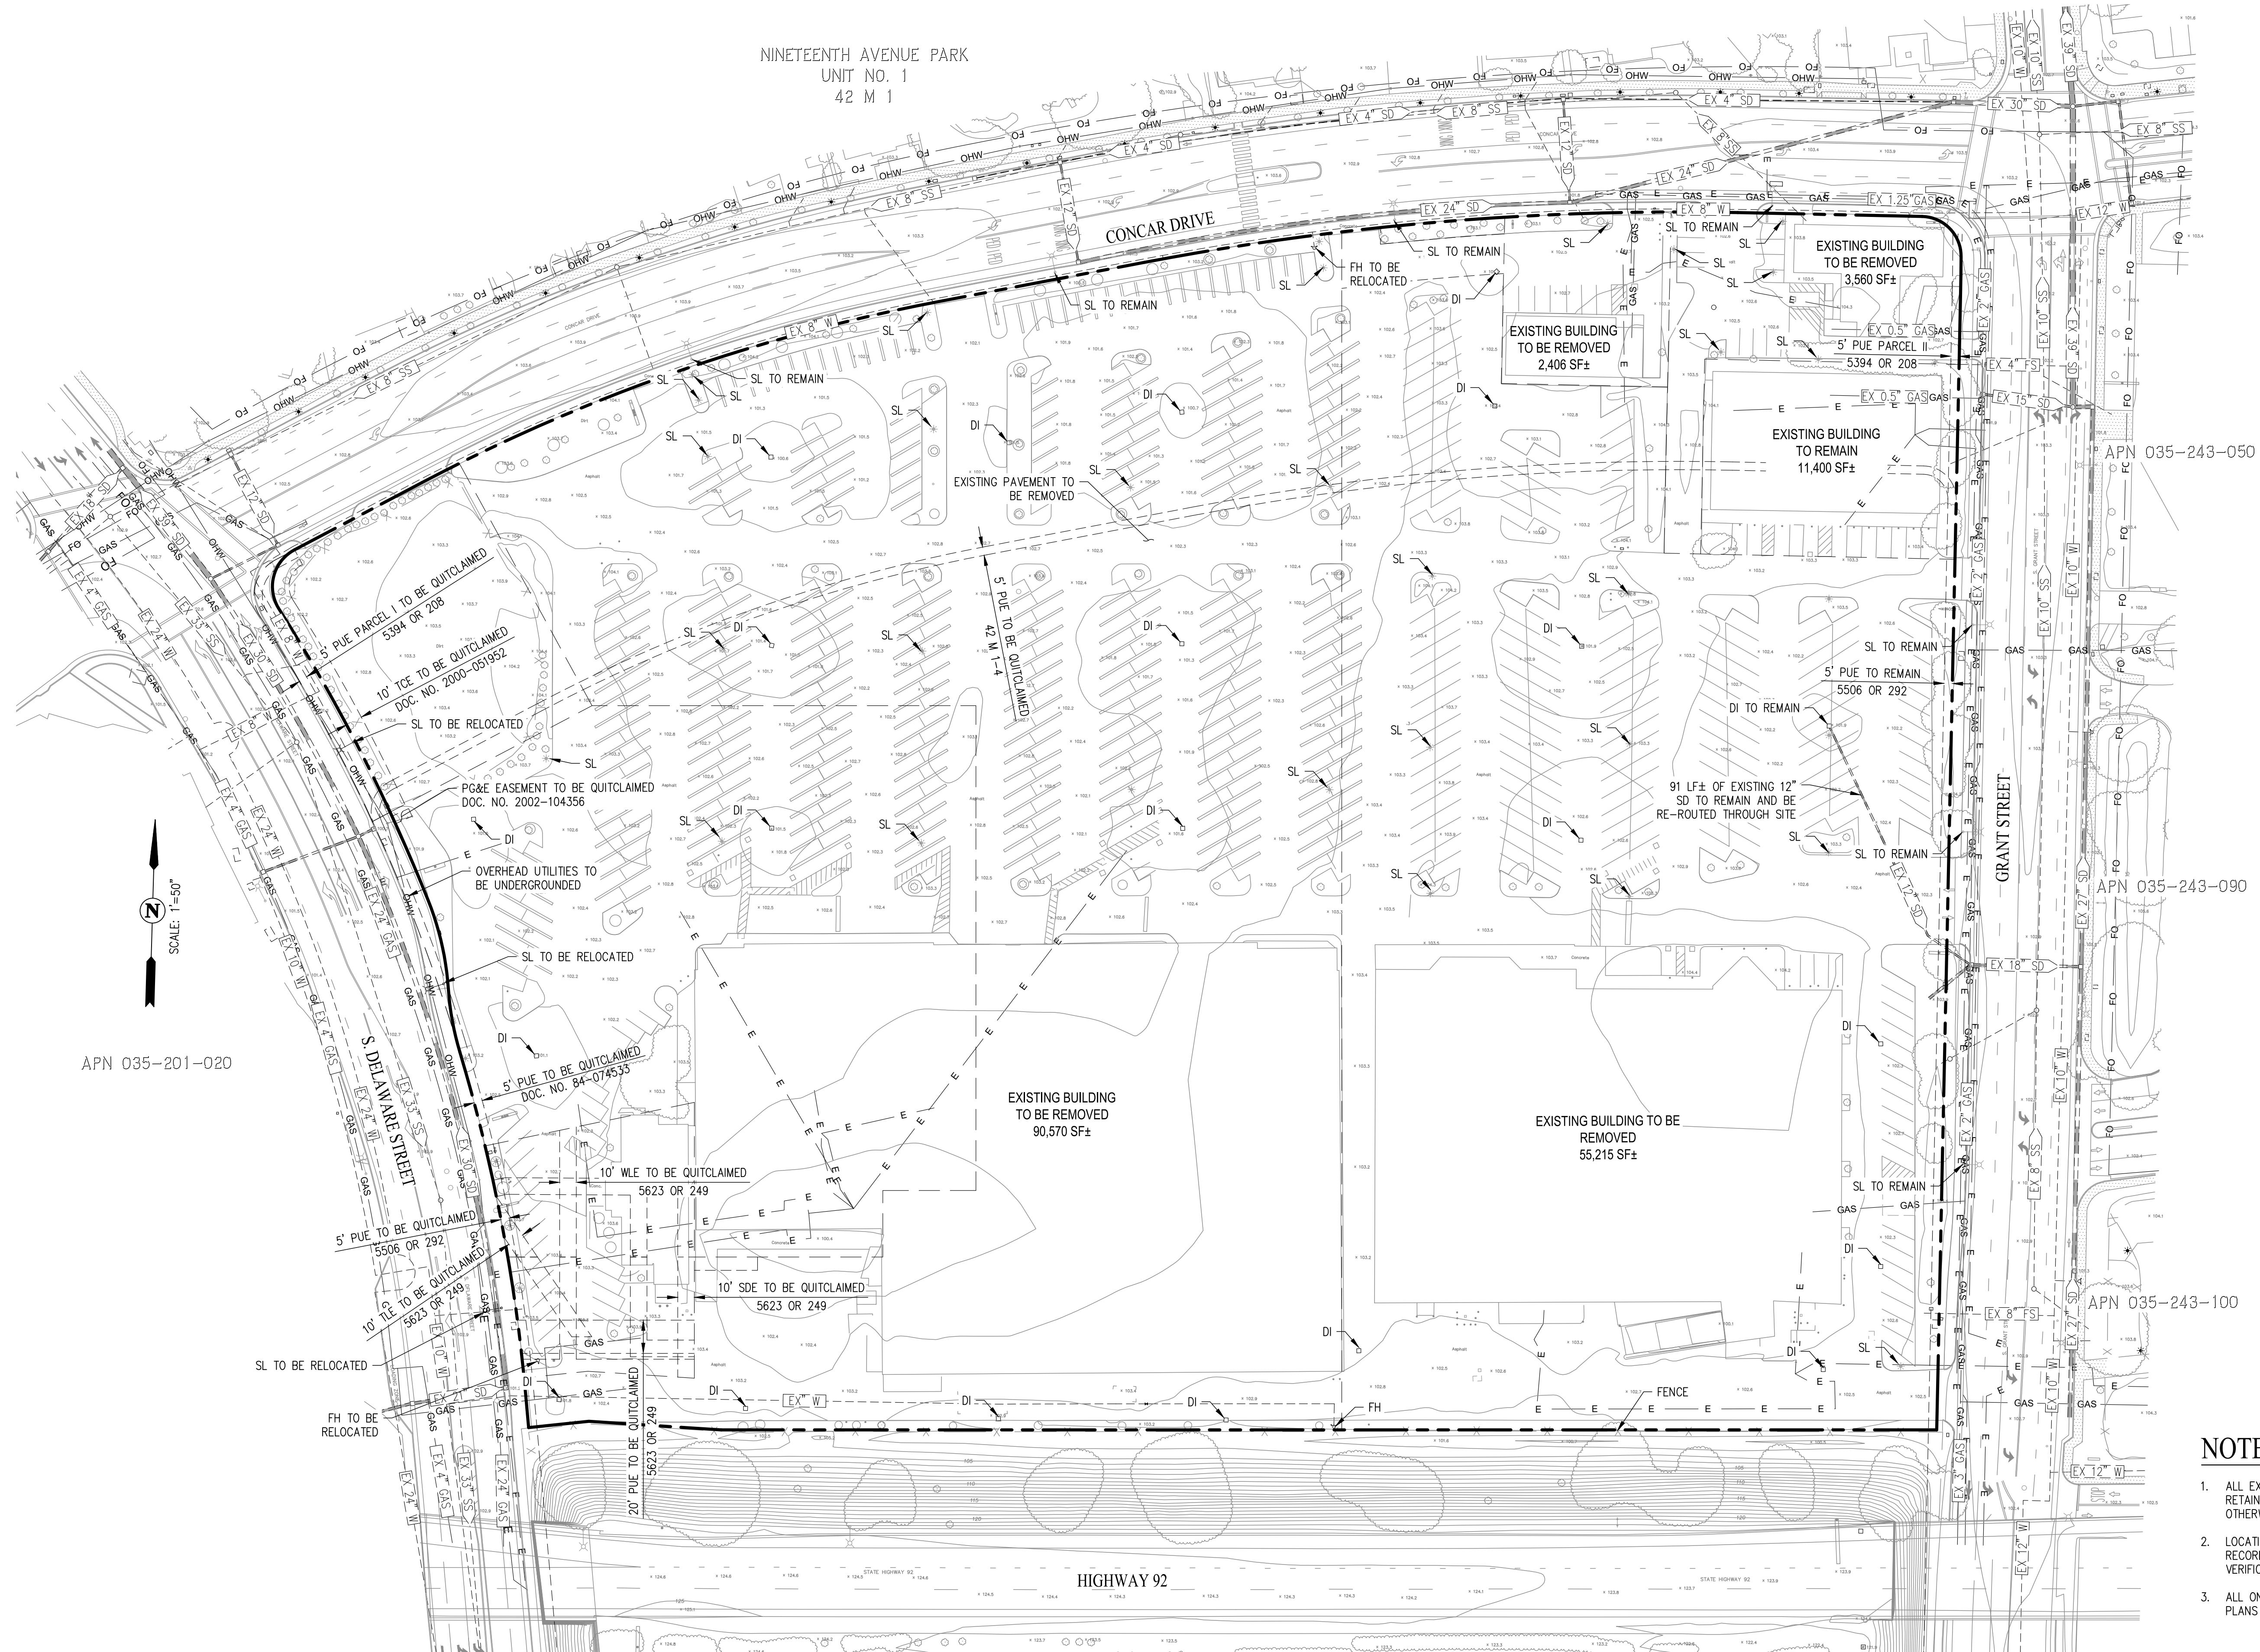

NOTES:

1. ALL EXISTING ONSITE UTILITIES, AND IMPROVEMENTS NOT LIMITED TO BUILDINGS, RETAINING WALLS, PAVEMENT, TREES, ETC. ARE TO BE REMOVED UNLESS OTHERWISE NOTED.
2. LOCATION OF ALL EXISTING UTILITIES ARE APPROXIMATE BASED ON FIELD AND RECORD INFORMATION. FINAL UTILITY LOCATIONS AND DEPTHS ARE SUBJECT TO VERIFICATION AND POTHOLE INVESTIGATIONS.
3. ALL ONSITE TREES ARE TO BE REMOVED UNLESS NOTED ON THE LANDSCAPE PLANS FOR RETENTION.

1541440012020171010.DWG




SAN RAMON (925) 866-0322
ROSEVILLE (916) 788-4456
WWW.CBANIDG.COM
CIVIL ENGINEERS SURVEYORS PLANNERS




PASSAGE
SAN MATEO, CA # 2024-0397

PLANNING APPLICATION - SUBMITTAL #1
AUGUST 1, 2025

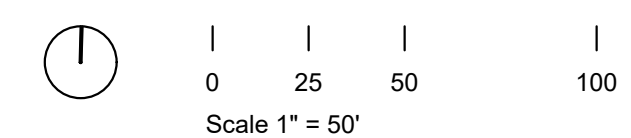

DEMOLITION PLAN

C4

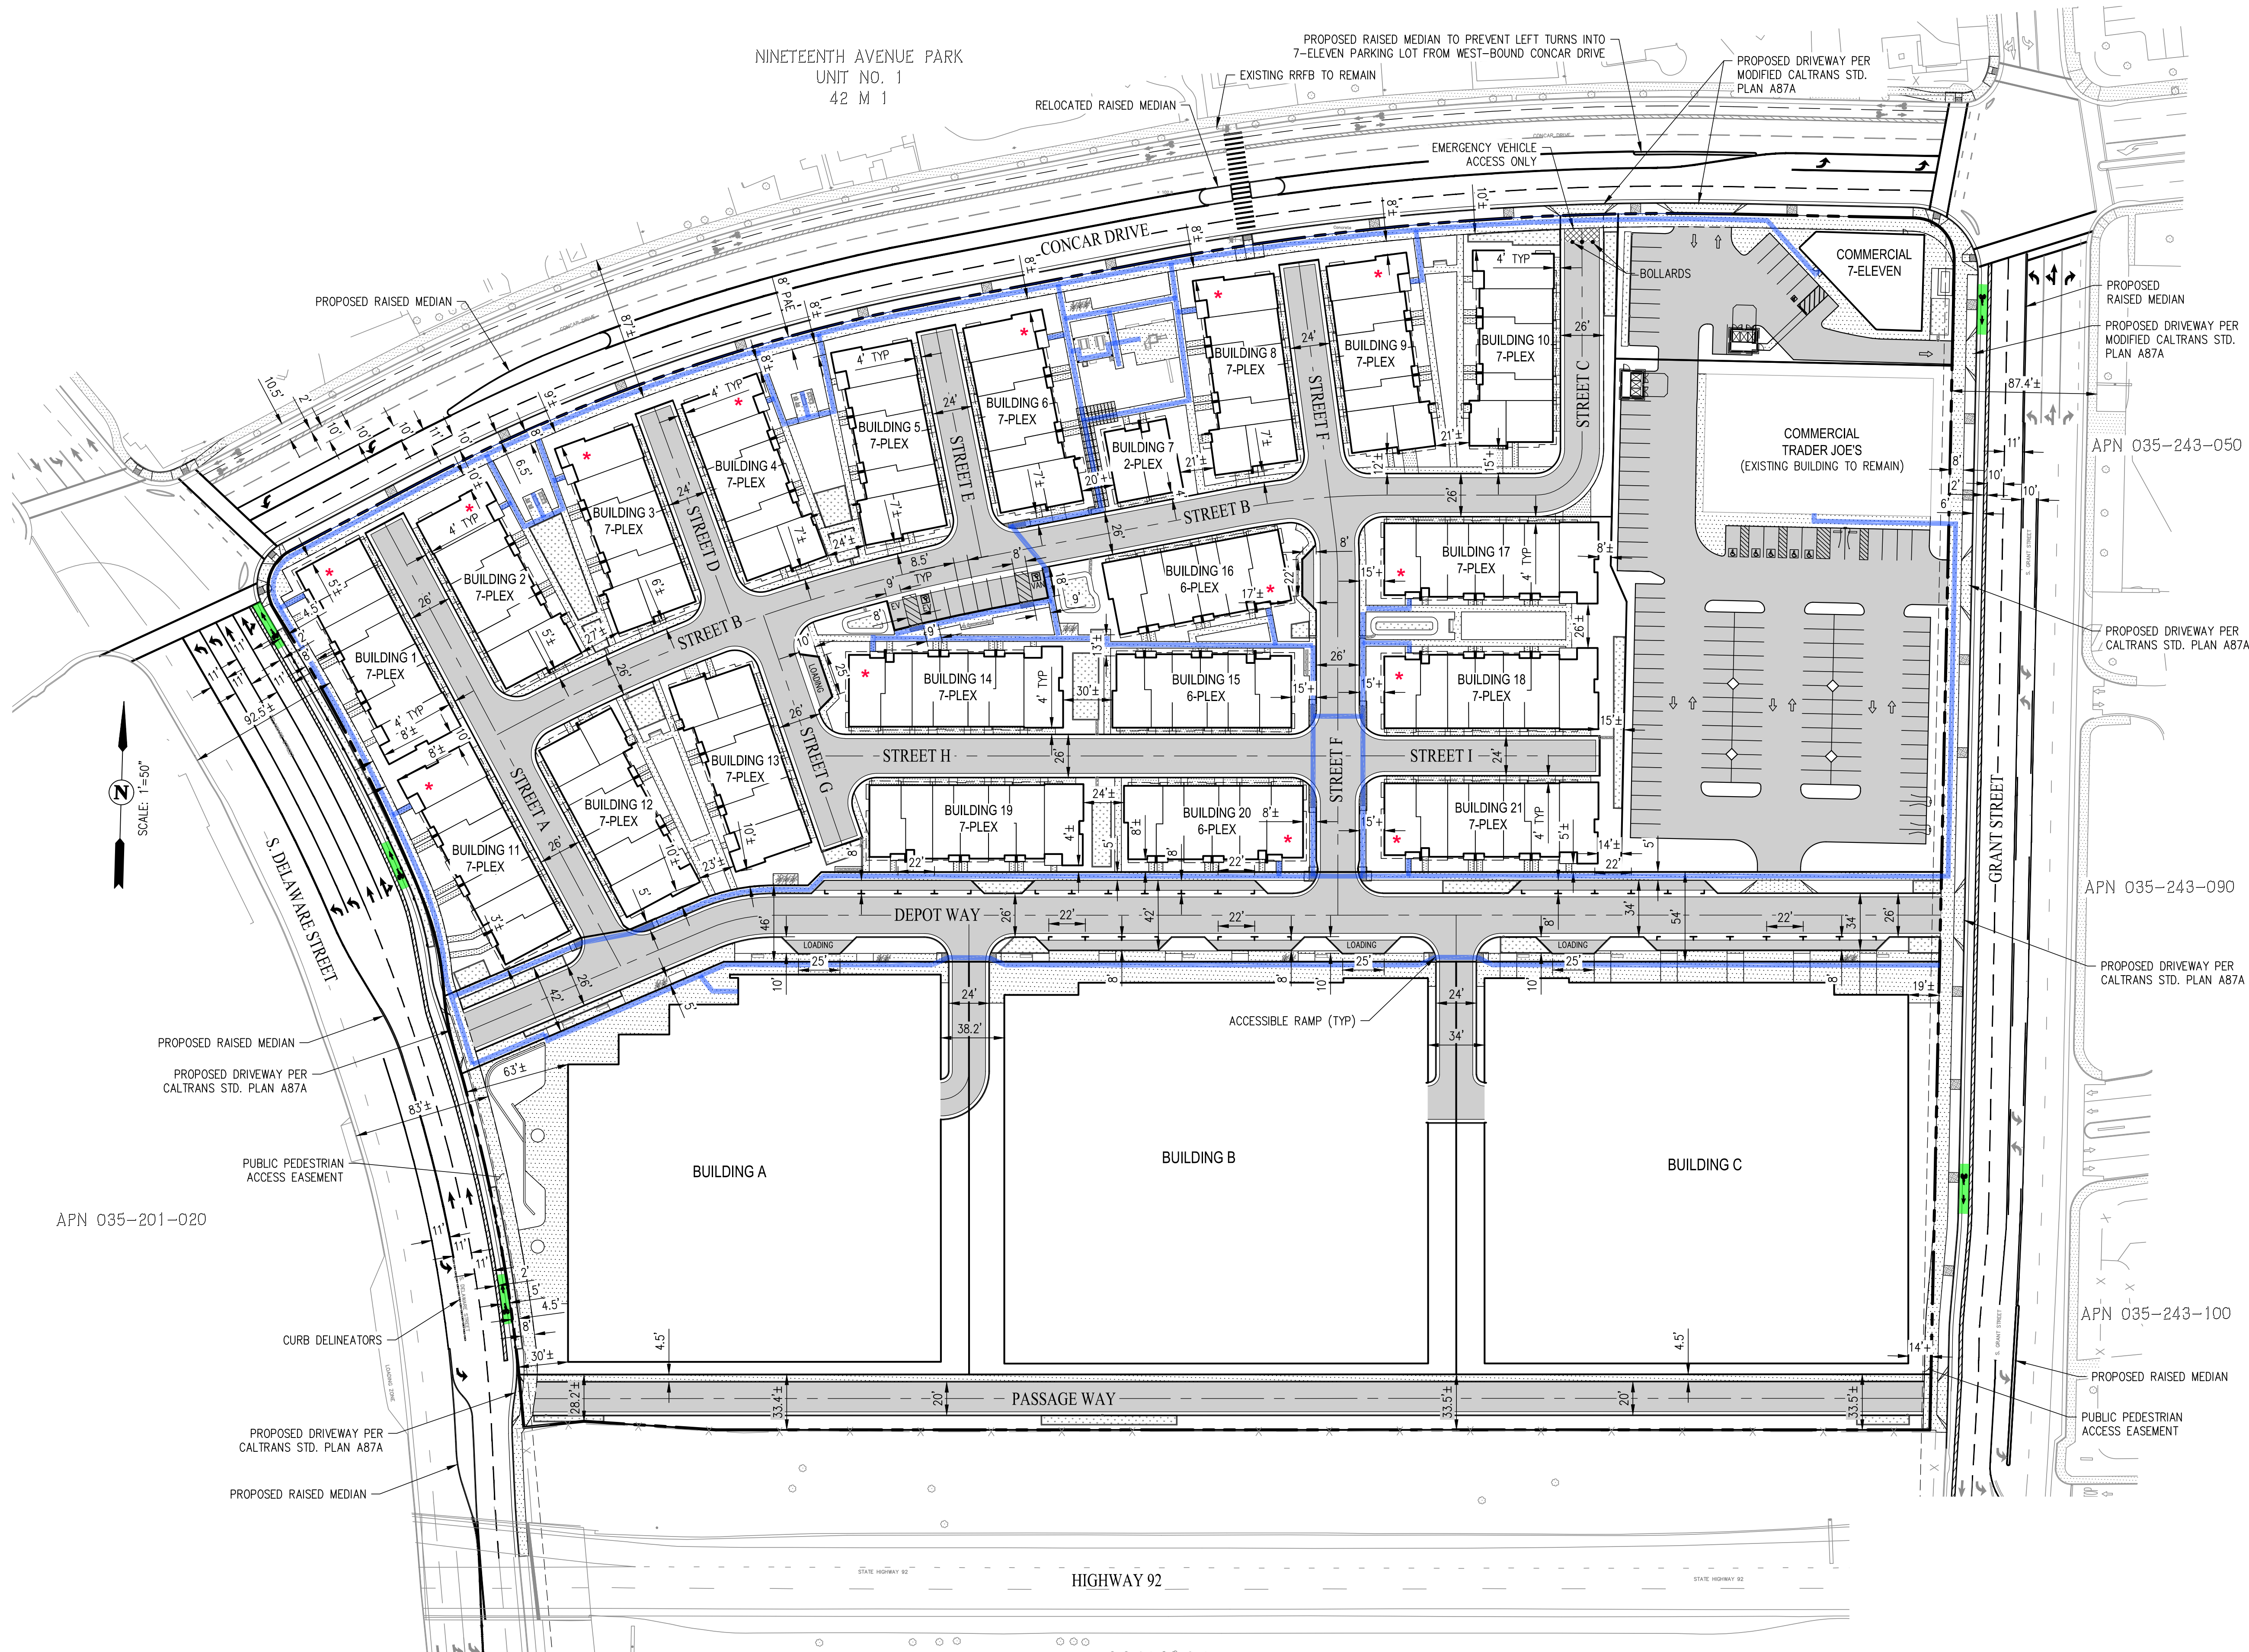

PRODUCT SUMMARY		
BUILDING TYPE	# OF BUILDINGS	# OF UNITS
TOWNHOMES		
2-PLEX	1	2
6-PLEX	3	18
7-PLEX	7	49
7-PLEX* (SIDE ENTRY)	10	70
TOTAL	21	139
APARTMENTS		
BUILDING A	-	186
BUILDING B	-	261
BUILDING C	-	261
TOTAL	21	847

* ACCESSIBLE UNITS (10% OF TOWNHOME UNITS REQUIRED): 14 PROVIDED

SITE GUEST PARKING SUMMARY	
TOWNHOMES	
PARKING TYPE	# OF UNITS
STANDARD GUEST	7
ACCESSIBLE	1
EV CAPABLE	1
EV CAPABLE ACCESSIBLE	1
TOTAL	10
DEPOT WAY	
ON-STREET	26
TOTAL	26
RETAIL	
7-ELEVEN	15
TRADER JOE'S	102
LOADING ZONES	
TOWNHOMES	1
BUILDING A	1
BUILDING B	1
BUILDING C	1

NOTE: SEE SHEET A0.1.0 FOR THE TOTAL PARKING SUMMARY

LARGE LOT SUMMARY	
PARCEL	AREA (AC±)
TOWNHOMES (28 LOTS/PARCELS)	6.13
7-ELEVEN	0.41
TRADER JOE'S	1.39
BUILDING A	1.54
BUILDING B	1.67
BUILDING C	1.64
DEPOT WAY	1.08
PASSAGE WAY	0.64
TOTAL	14.5 ±

NOTE: SEE SHEET C2 FOR DETAILED LOT & PARCEL SUMMARY

LEGEND	
	ACCESSIBLE PATH OF TRAVEL
	ACCESSIBLE UNIT

SAN RAMON

ROSEVILLE

WWW.CBANIDG.COM

(925) 866-0322

(916) 788-4456

CIVIL ENGINEERS

SURVEYORS

PLANNERS

Brookfield

Residential

THE

PACIFIC

COMPANIES

PASSAGE

SAN MATEO, CA # 2024-0397

PLANNING APPLICATION - SUBMITTAL #1


AUGUST 1, 2025

0 25 50 100


Scale 1" = 50'

SITE PLAN


C5

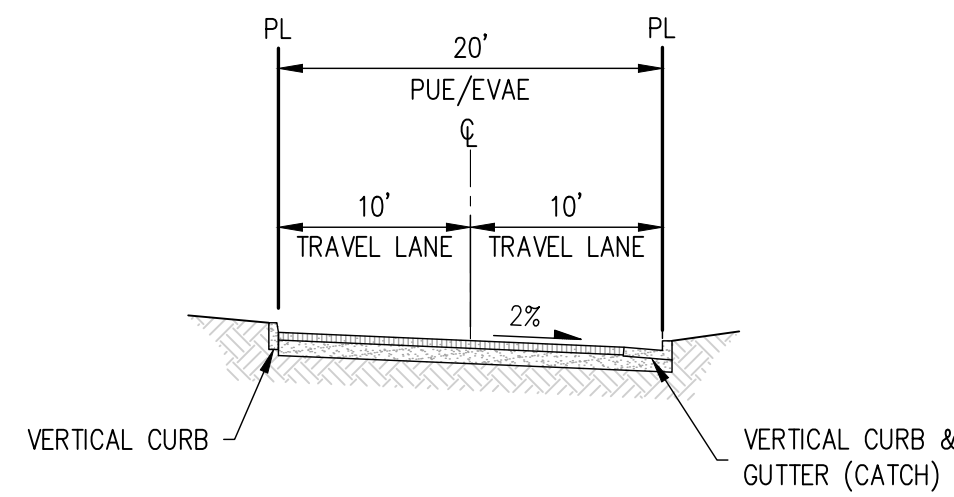


PASSAGE WAY
NOT TO SCALE

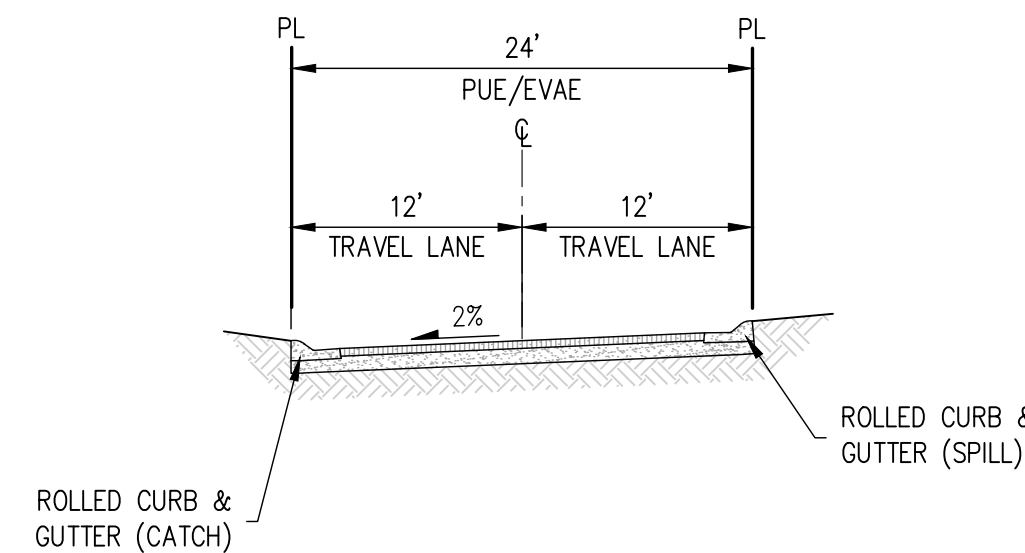


STREET E, STREET I
NOT TO SCALE

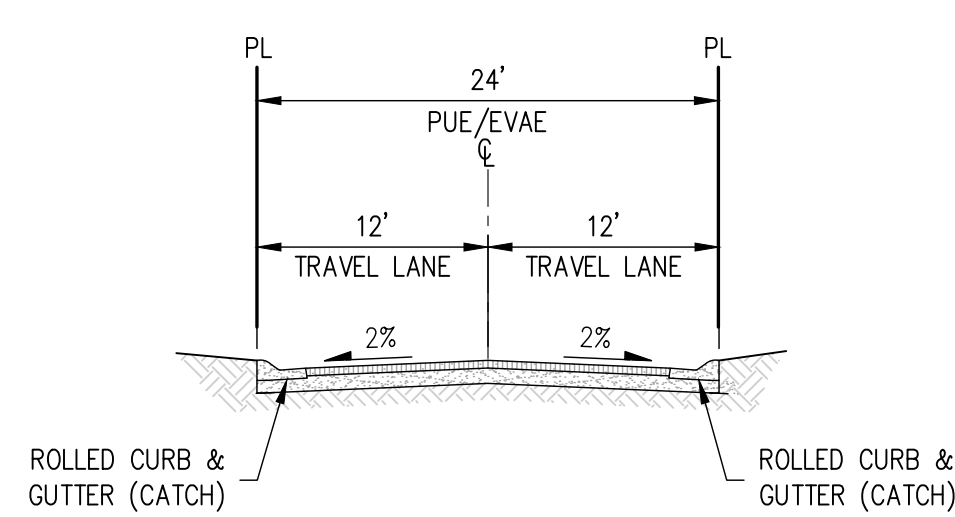


STREET D, STREET F
NOT TO SCALE

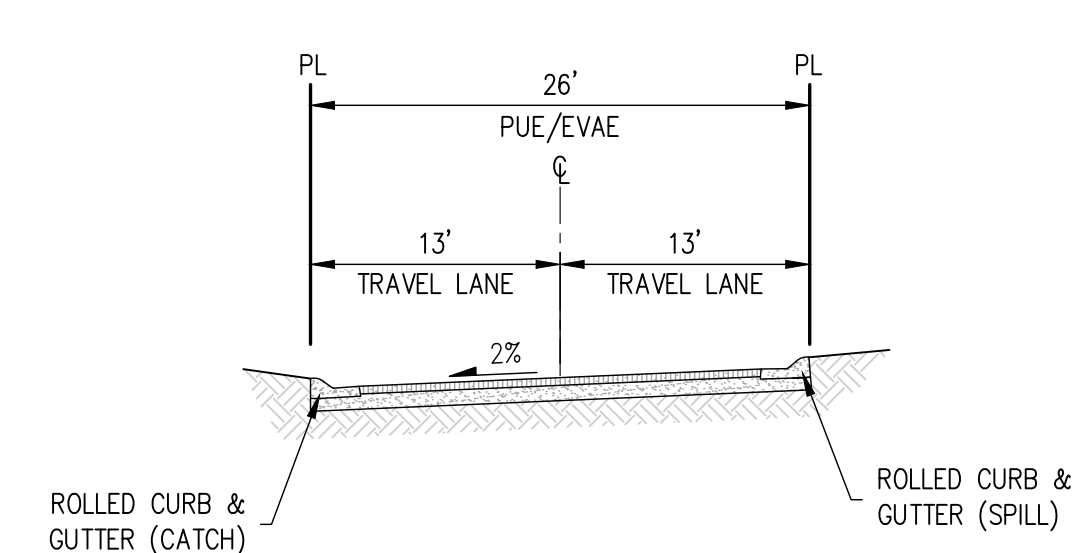


STREET A
NOT TO SCALE

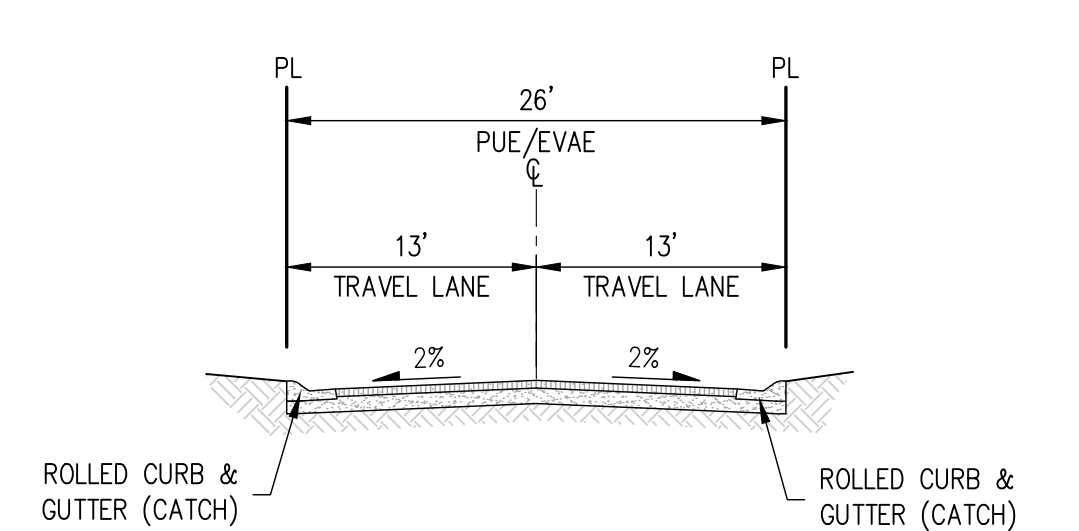


**STREET B, STREET C, STREET F,
STREET G, STREET H**
NOT TO SCALE

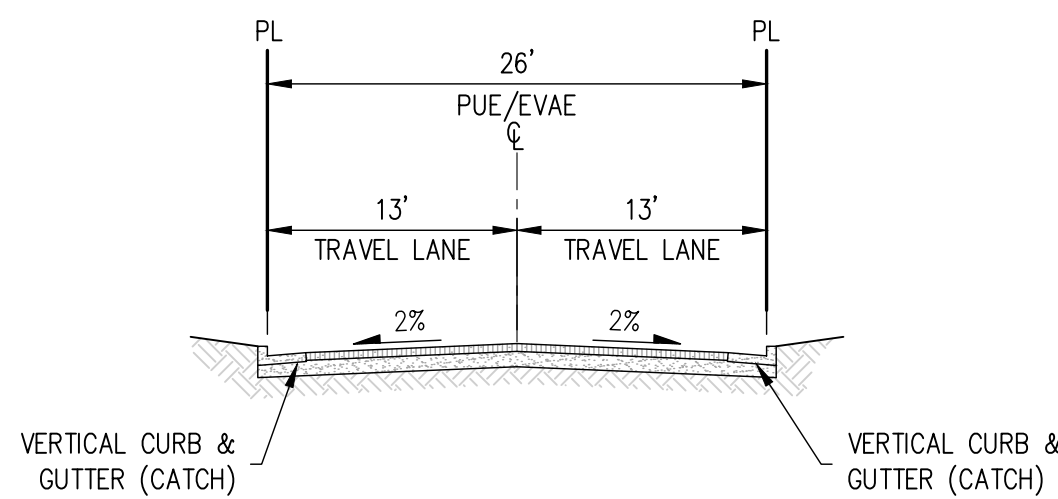


DEPOT WAY
NOT TO SCALE

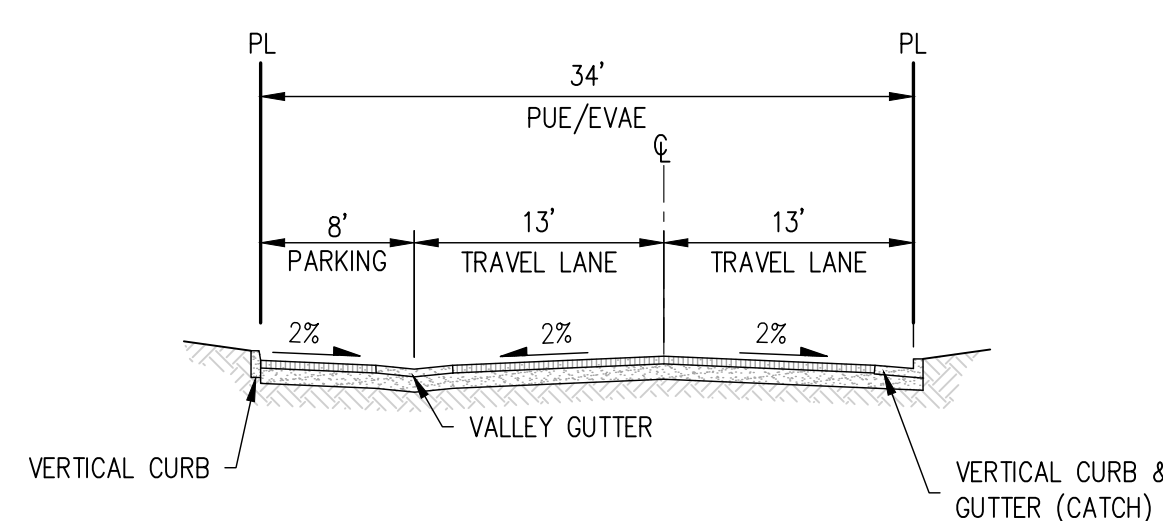


**DEPOT WAY WITH PARKING ON
ONE SIDE**
NOT TO SCALE

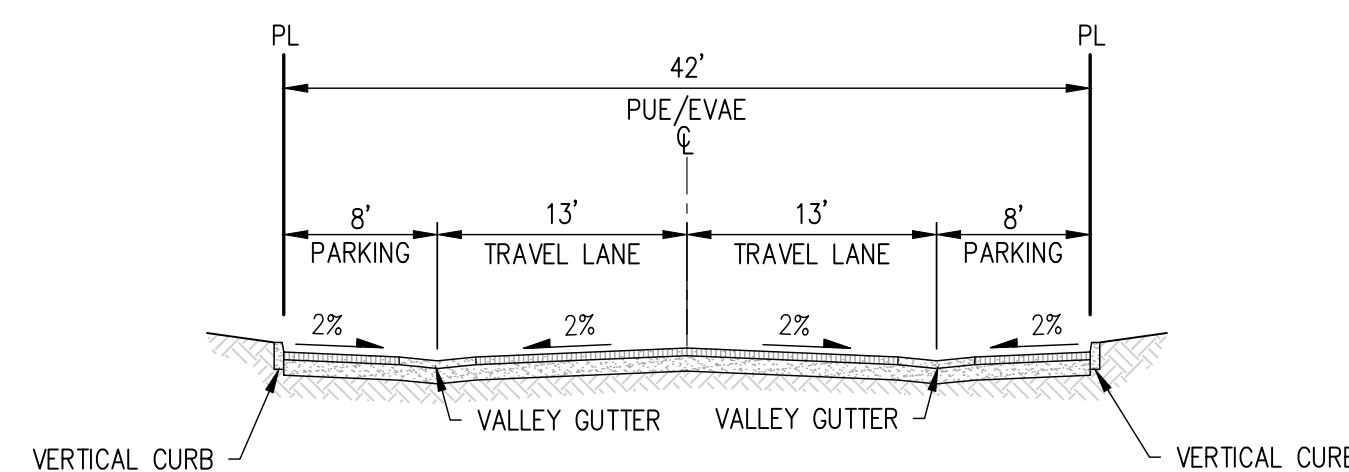


**DEPOT WAY WITH PARKING ON
BOTH SIDES**
NOT TO SCALE

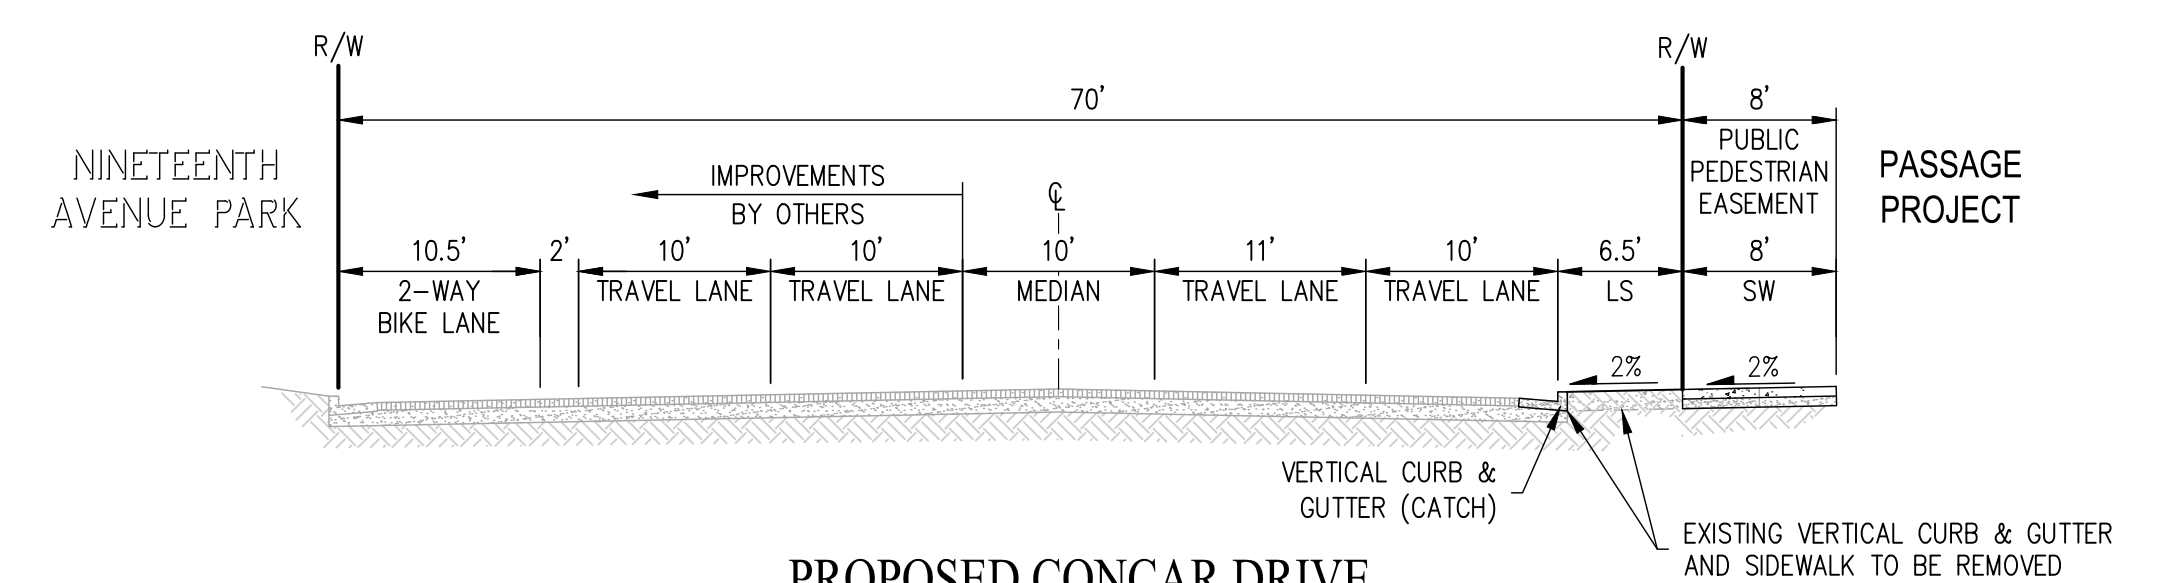


PROPOSED CONCAR DRIVE
NOT TO SCALE

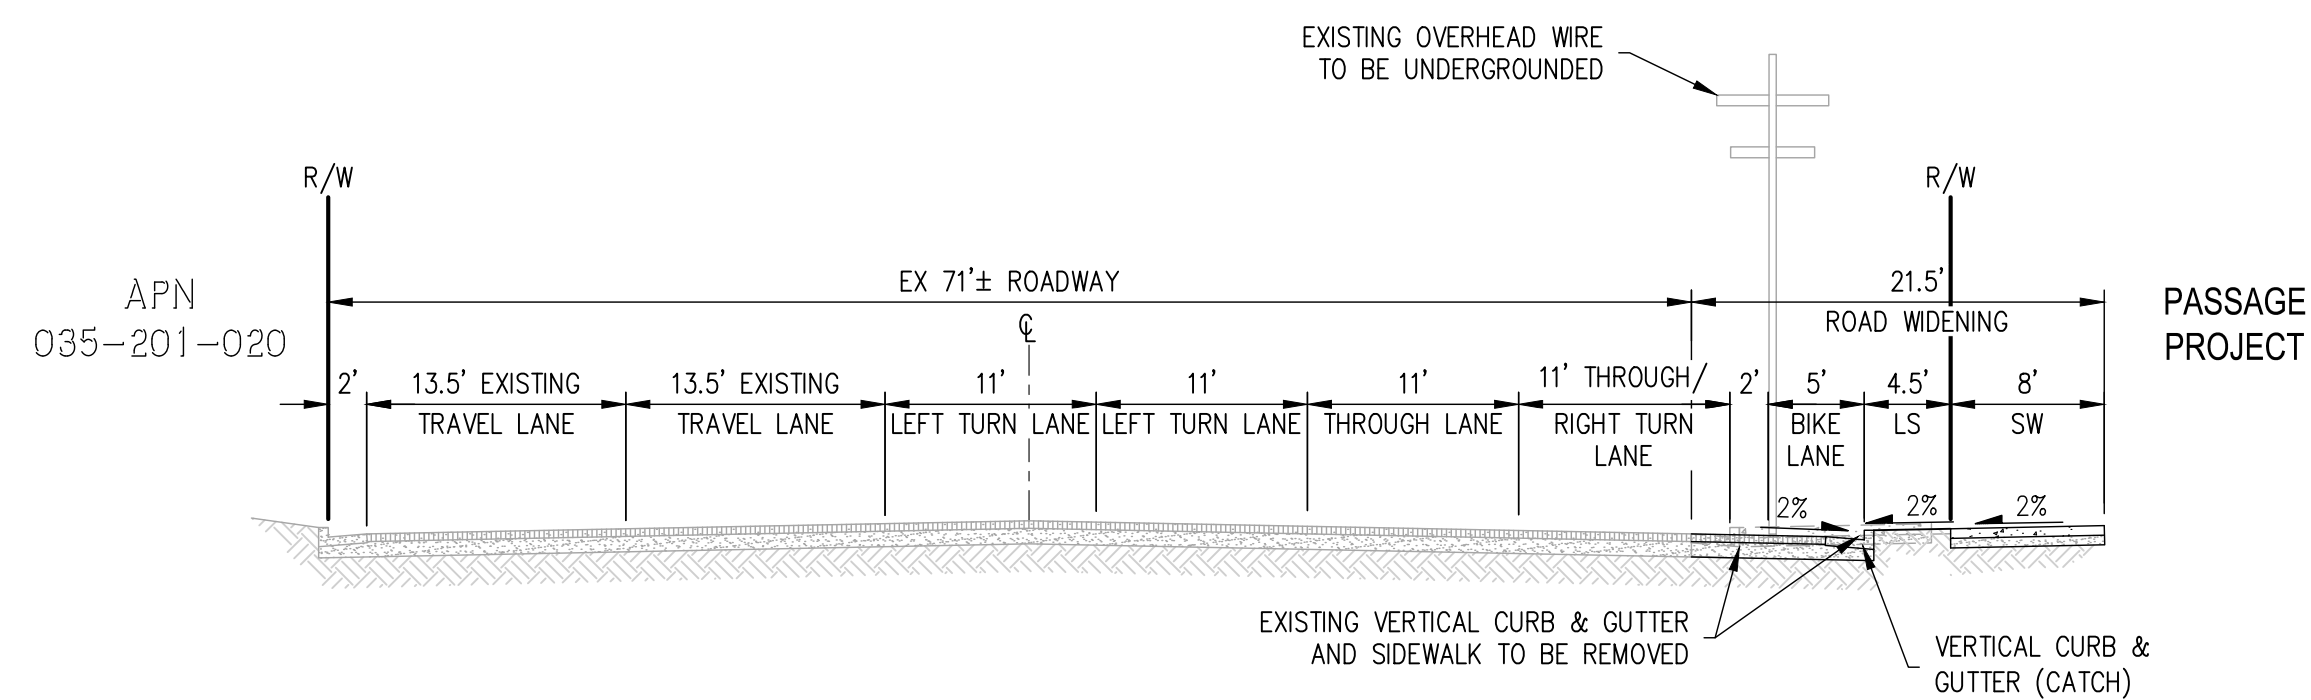

**PROPOSED DELAWARE STREET
AT INTERSECTION APPROACH**
NOT TO SCALE

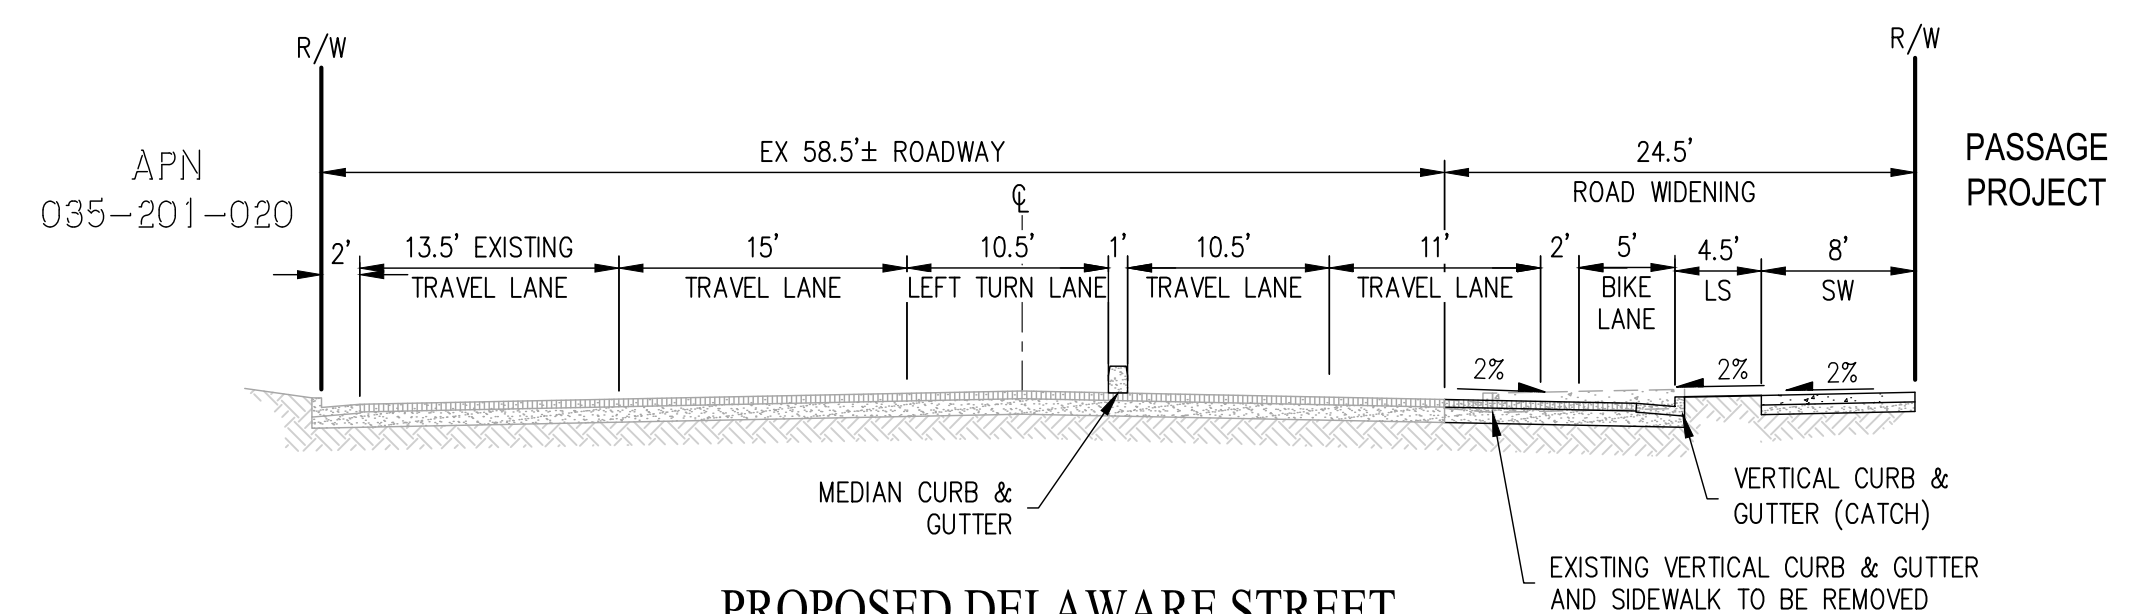

PROPOSED DELAWARE STREET
NOT TO SCALE

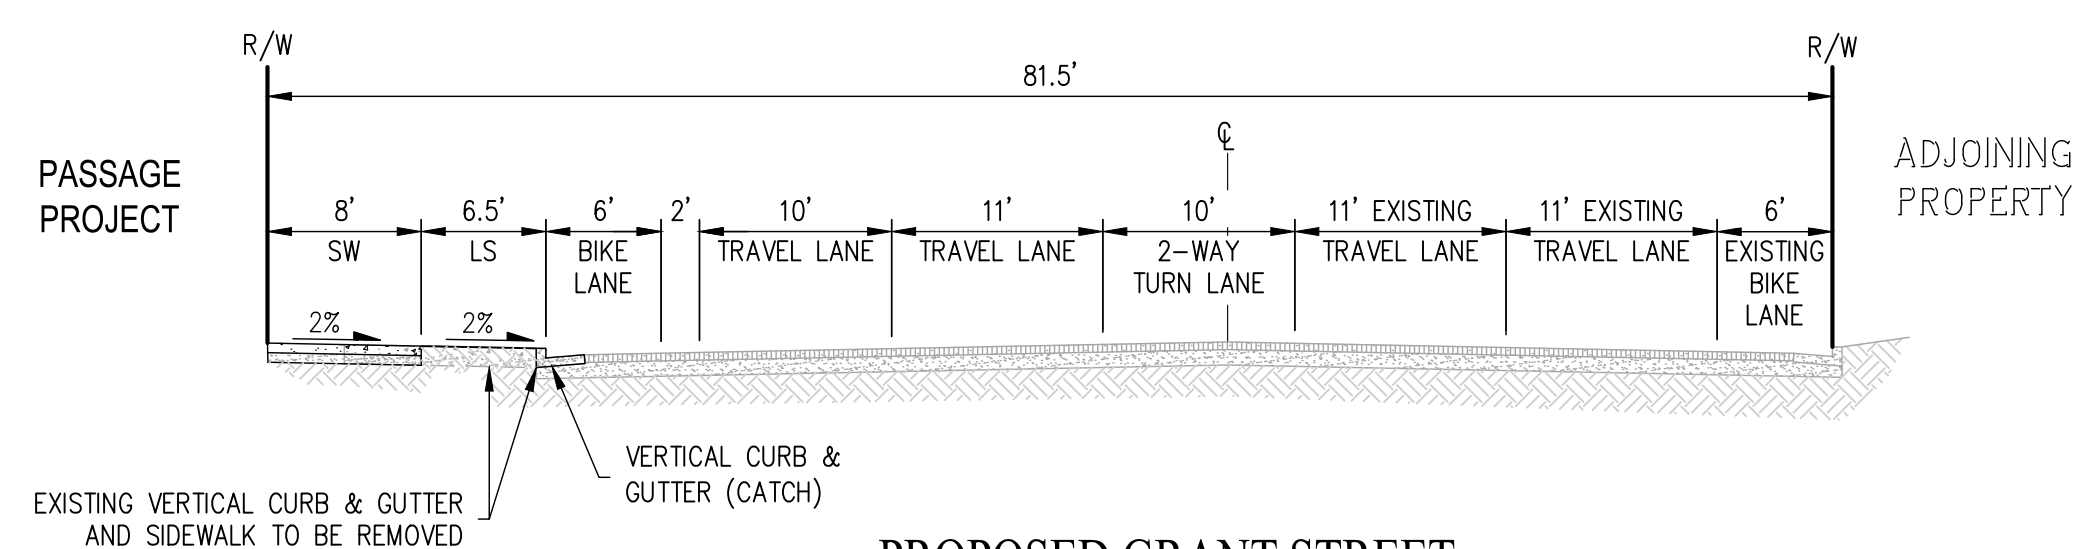

PROPOSED GRANT STREET
NOT TO SCALE

15-1144-0001-020171003.DWG




SAN RAMON • (925) 866-0322
ROSEVILLE • (916) 788-4456
WWW.CBANDG.COM
CIVIL ENGINEERS • SURVEYORS • PLANNERS





PASSAGE
SAN MATEO, CA # 2024-0397

PLANNING APPLICATION - SUBMITTAL #1
AUGUST 1, 2025

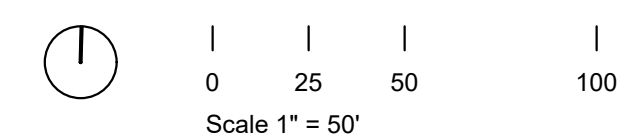

STREET SECTIONS

C6

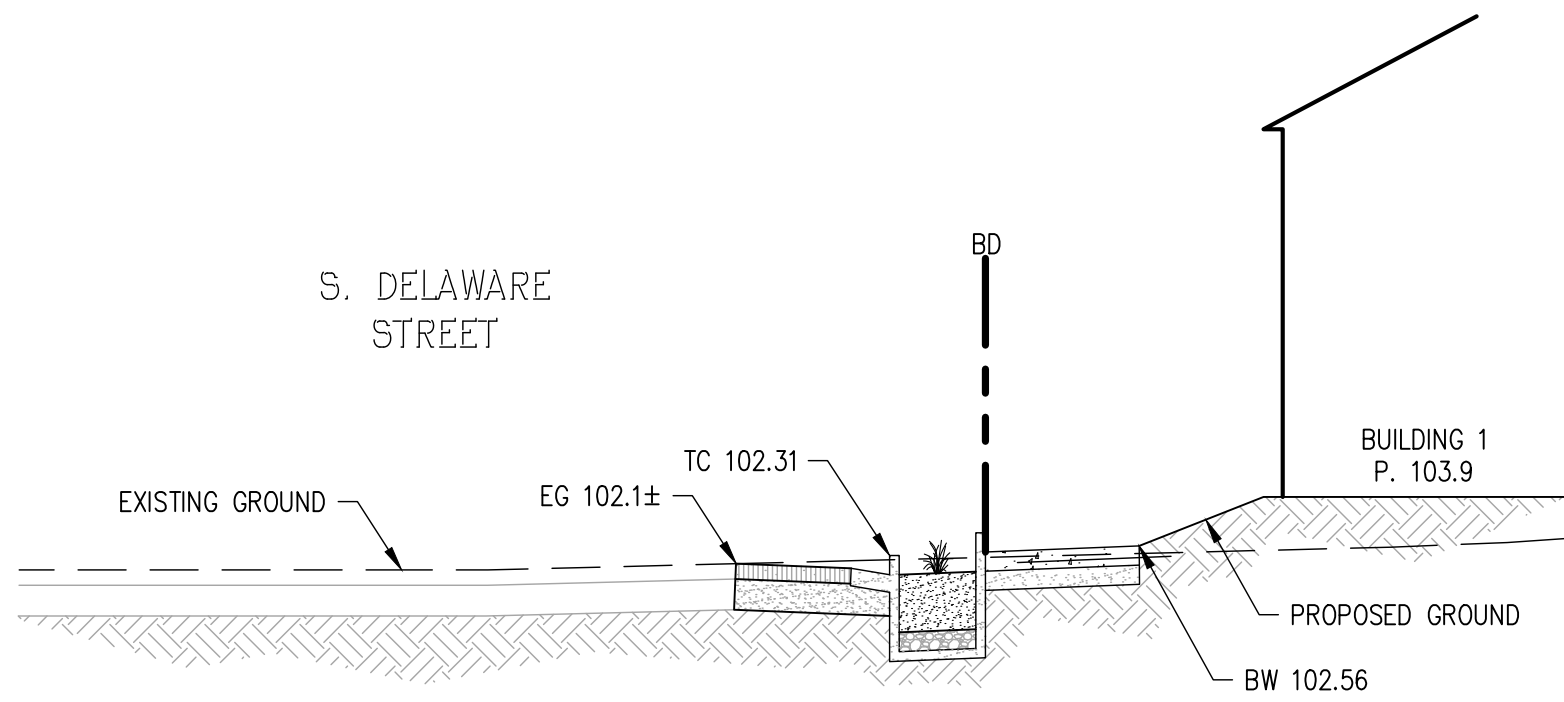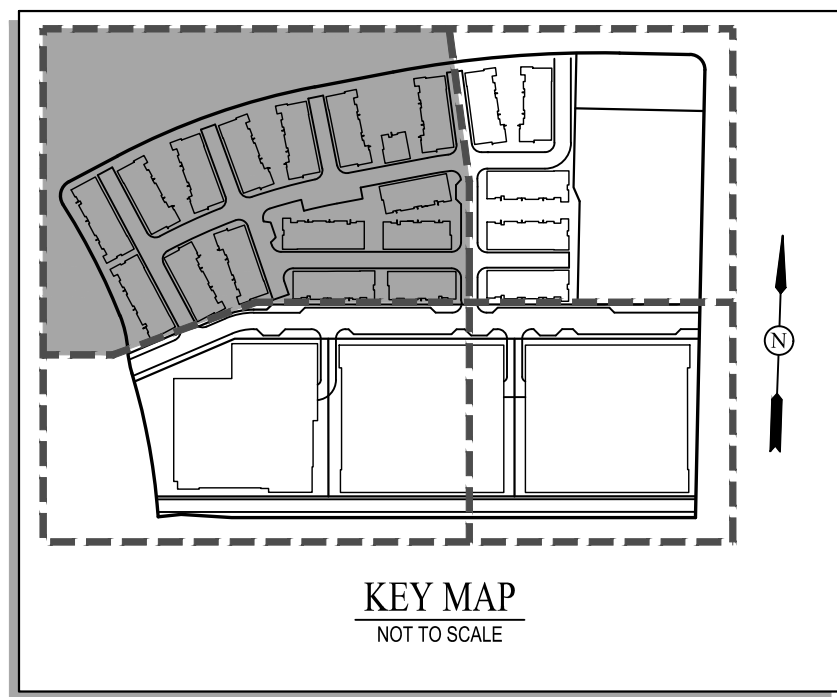


LEGEND

- * ACCESSIBLE UNITS
- ➔ DIRECTION OF OVERLAND RELEASE

EARTHWORK SUMMARY		
	CUT (CY)	FILL (CY)
ROUGH GRADING	45,000	45,000
NET	-	-

NOTE: EARTHWORK QUANTITIES ARE APPROXIMATE ONLY.

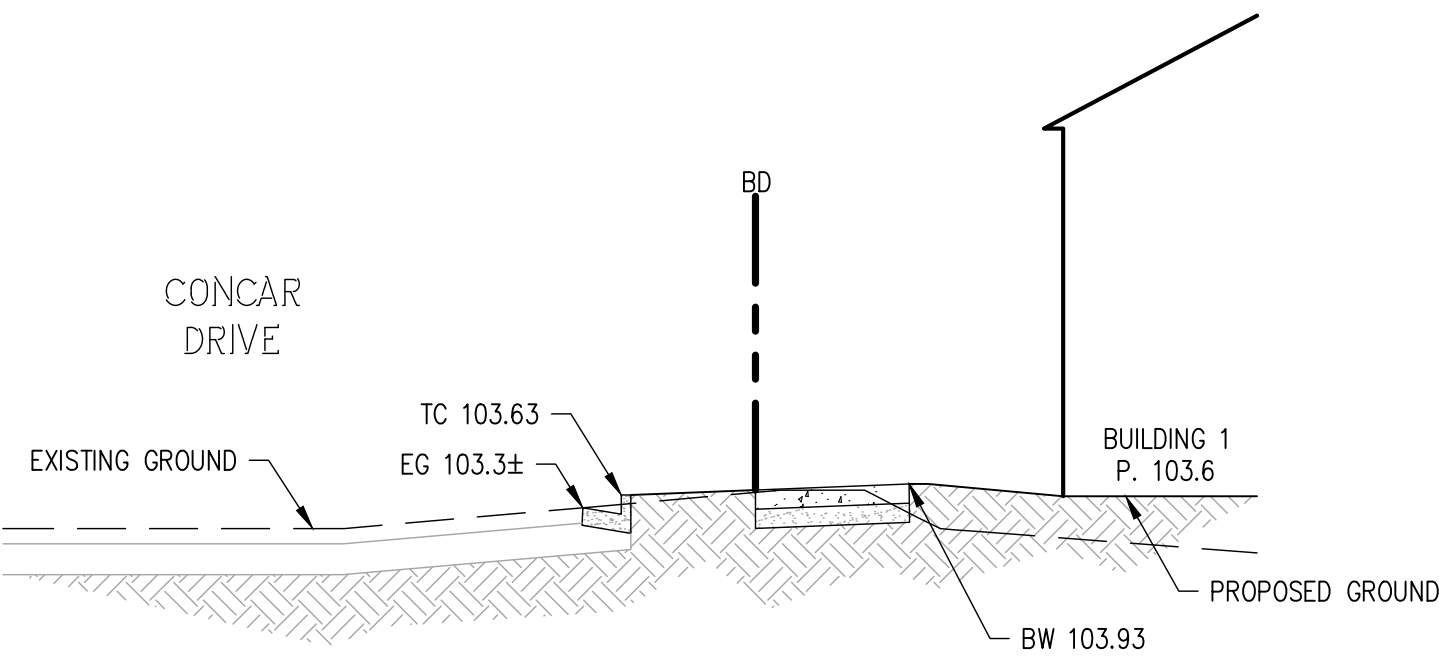


SECTION B
NOT TO SCALE



SEE SHEET C9

SEE SHEET C8

1544400120201707.DWG

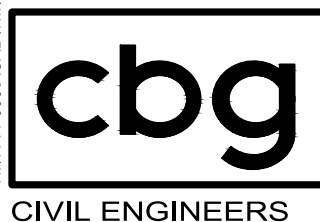


SAN RAMON (925) 866-0322
ROSEVILLE (916) 788-4456
WWW.CBANIDG.COM
CIVIL ENGINEERS SURVEYORS PLANNERS




PASSAGE
SAN MATEO, CA # 2024-0397

PLANNING APPLICATION - SUBMITTAL #1
AUGUST 1, 2025

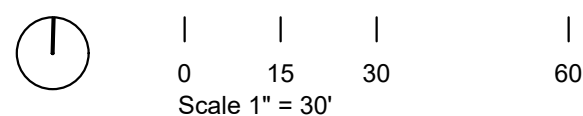

GRADING PLAN

C7

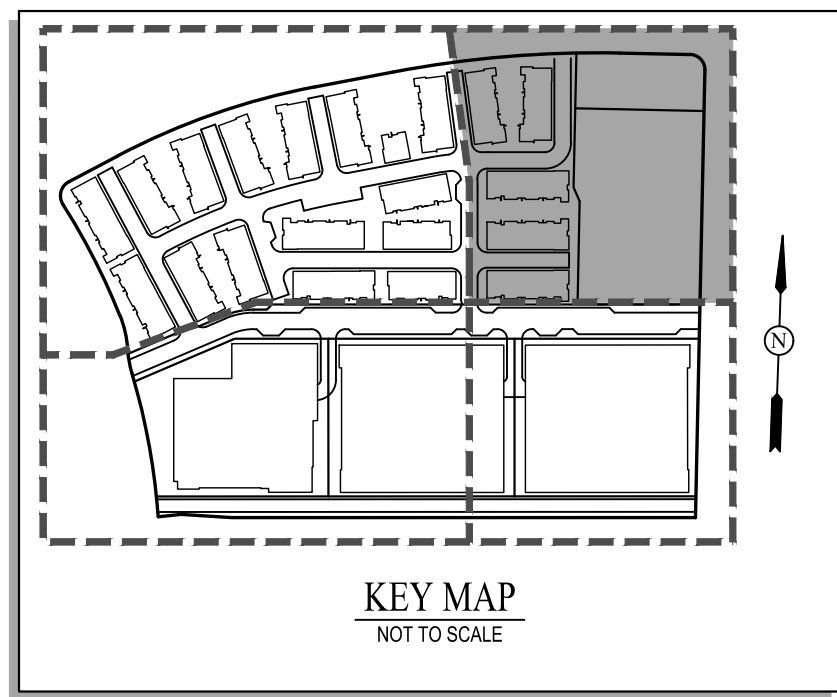


LEGEND

- * ACCESSIBLE UNITS
➔ DIRECTION OF OVERLAND RELEASE


EARTHWORK SUMMARY

	CUT (CY)	FILL (CY)
ROUGH GRADING	45,000	45,000
NET	-	-


NOTE: EARTHWORK QUANTITIES ARE APPROXIMATE ONLY.

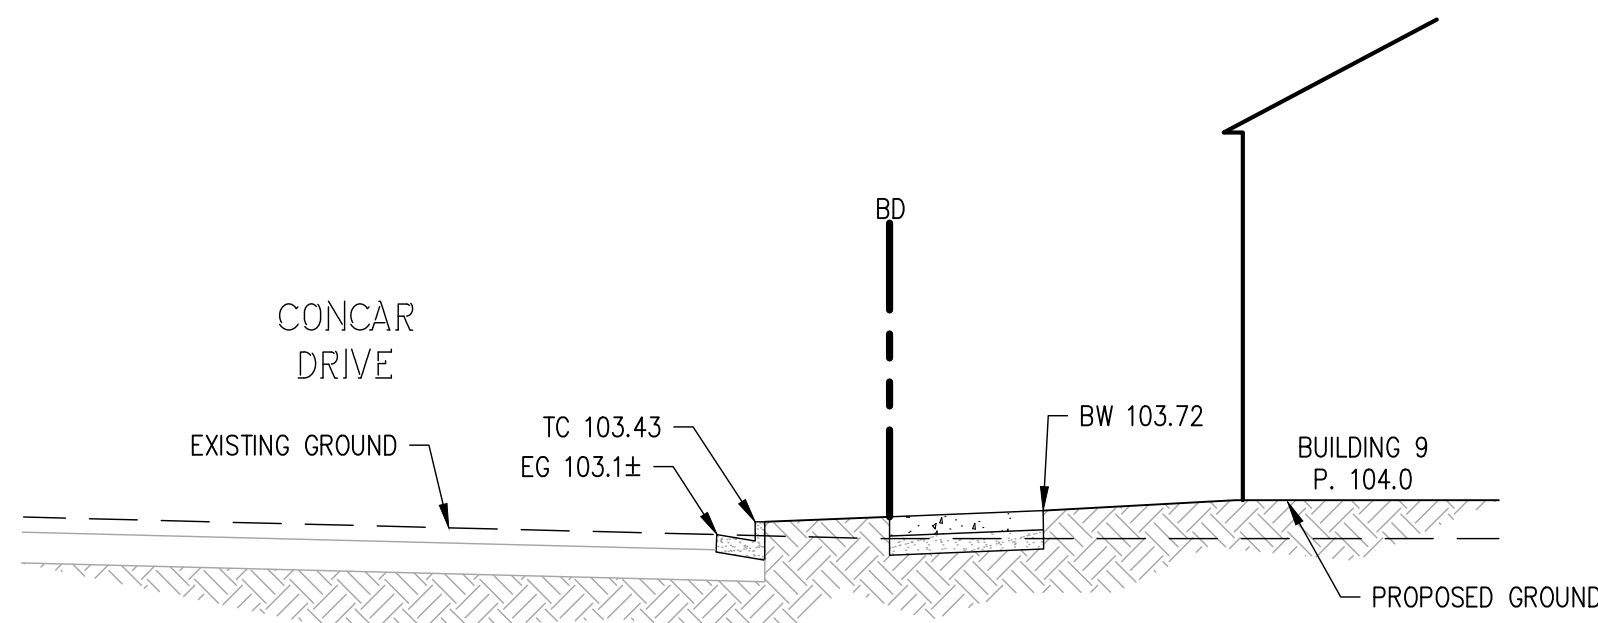

SECTION A
NOT TO SCALE

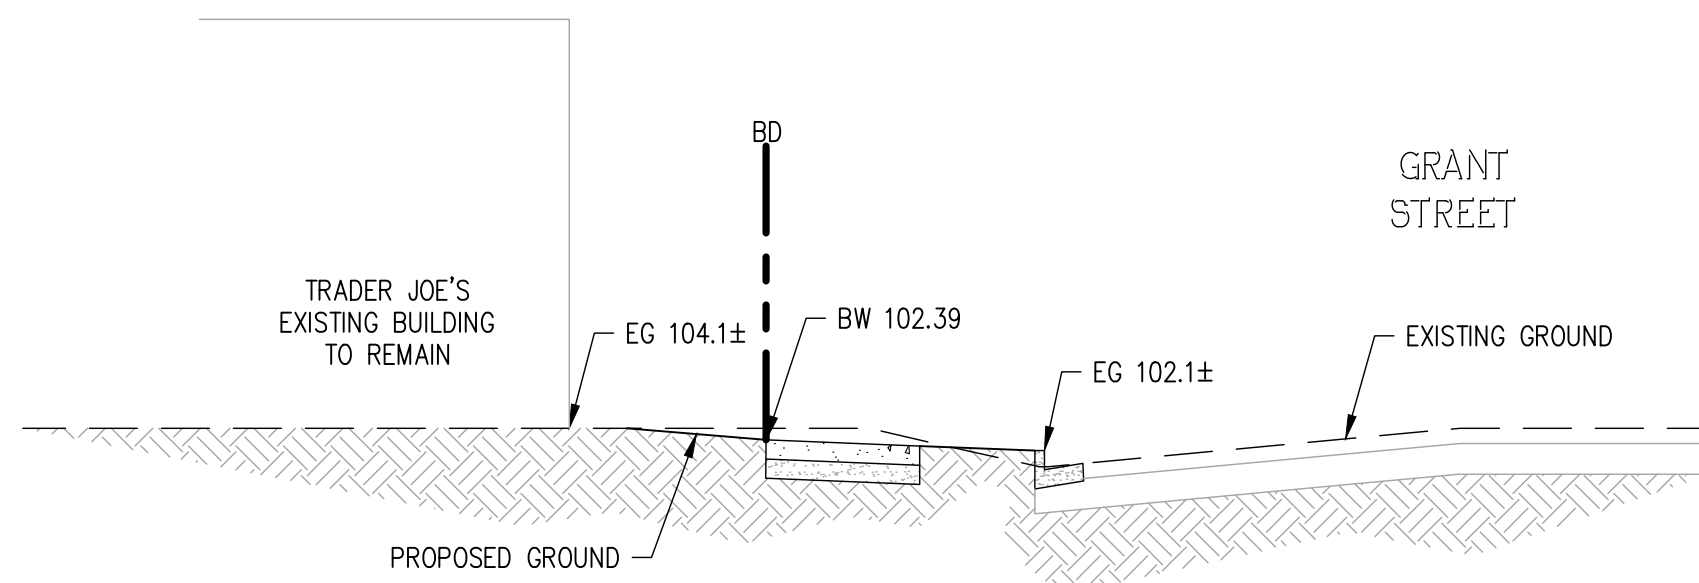

SECTION B
NOT TO SCALE

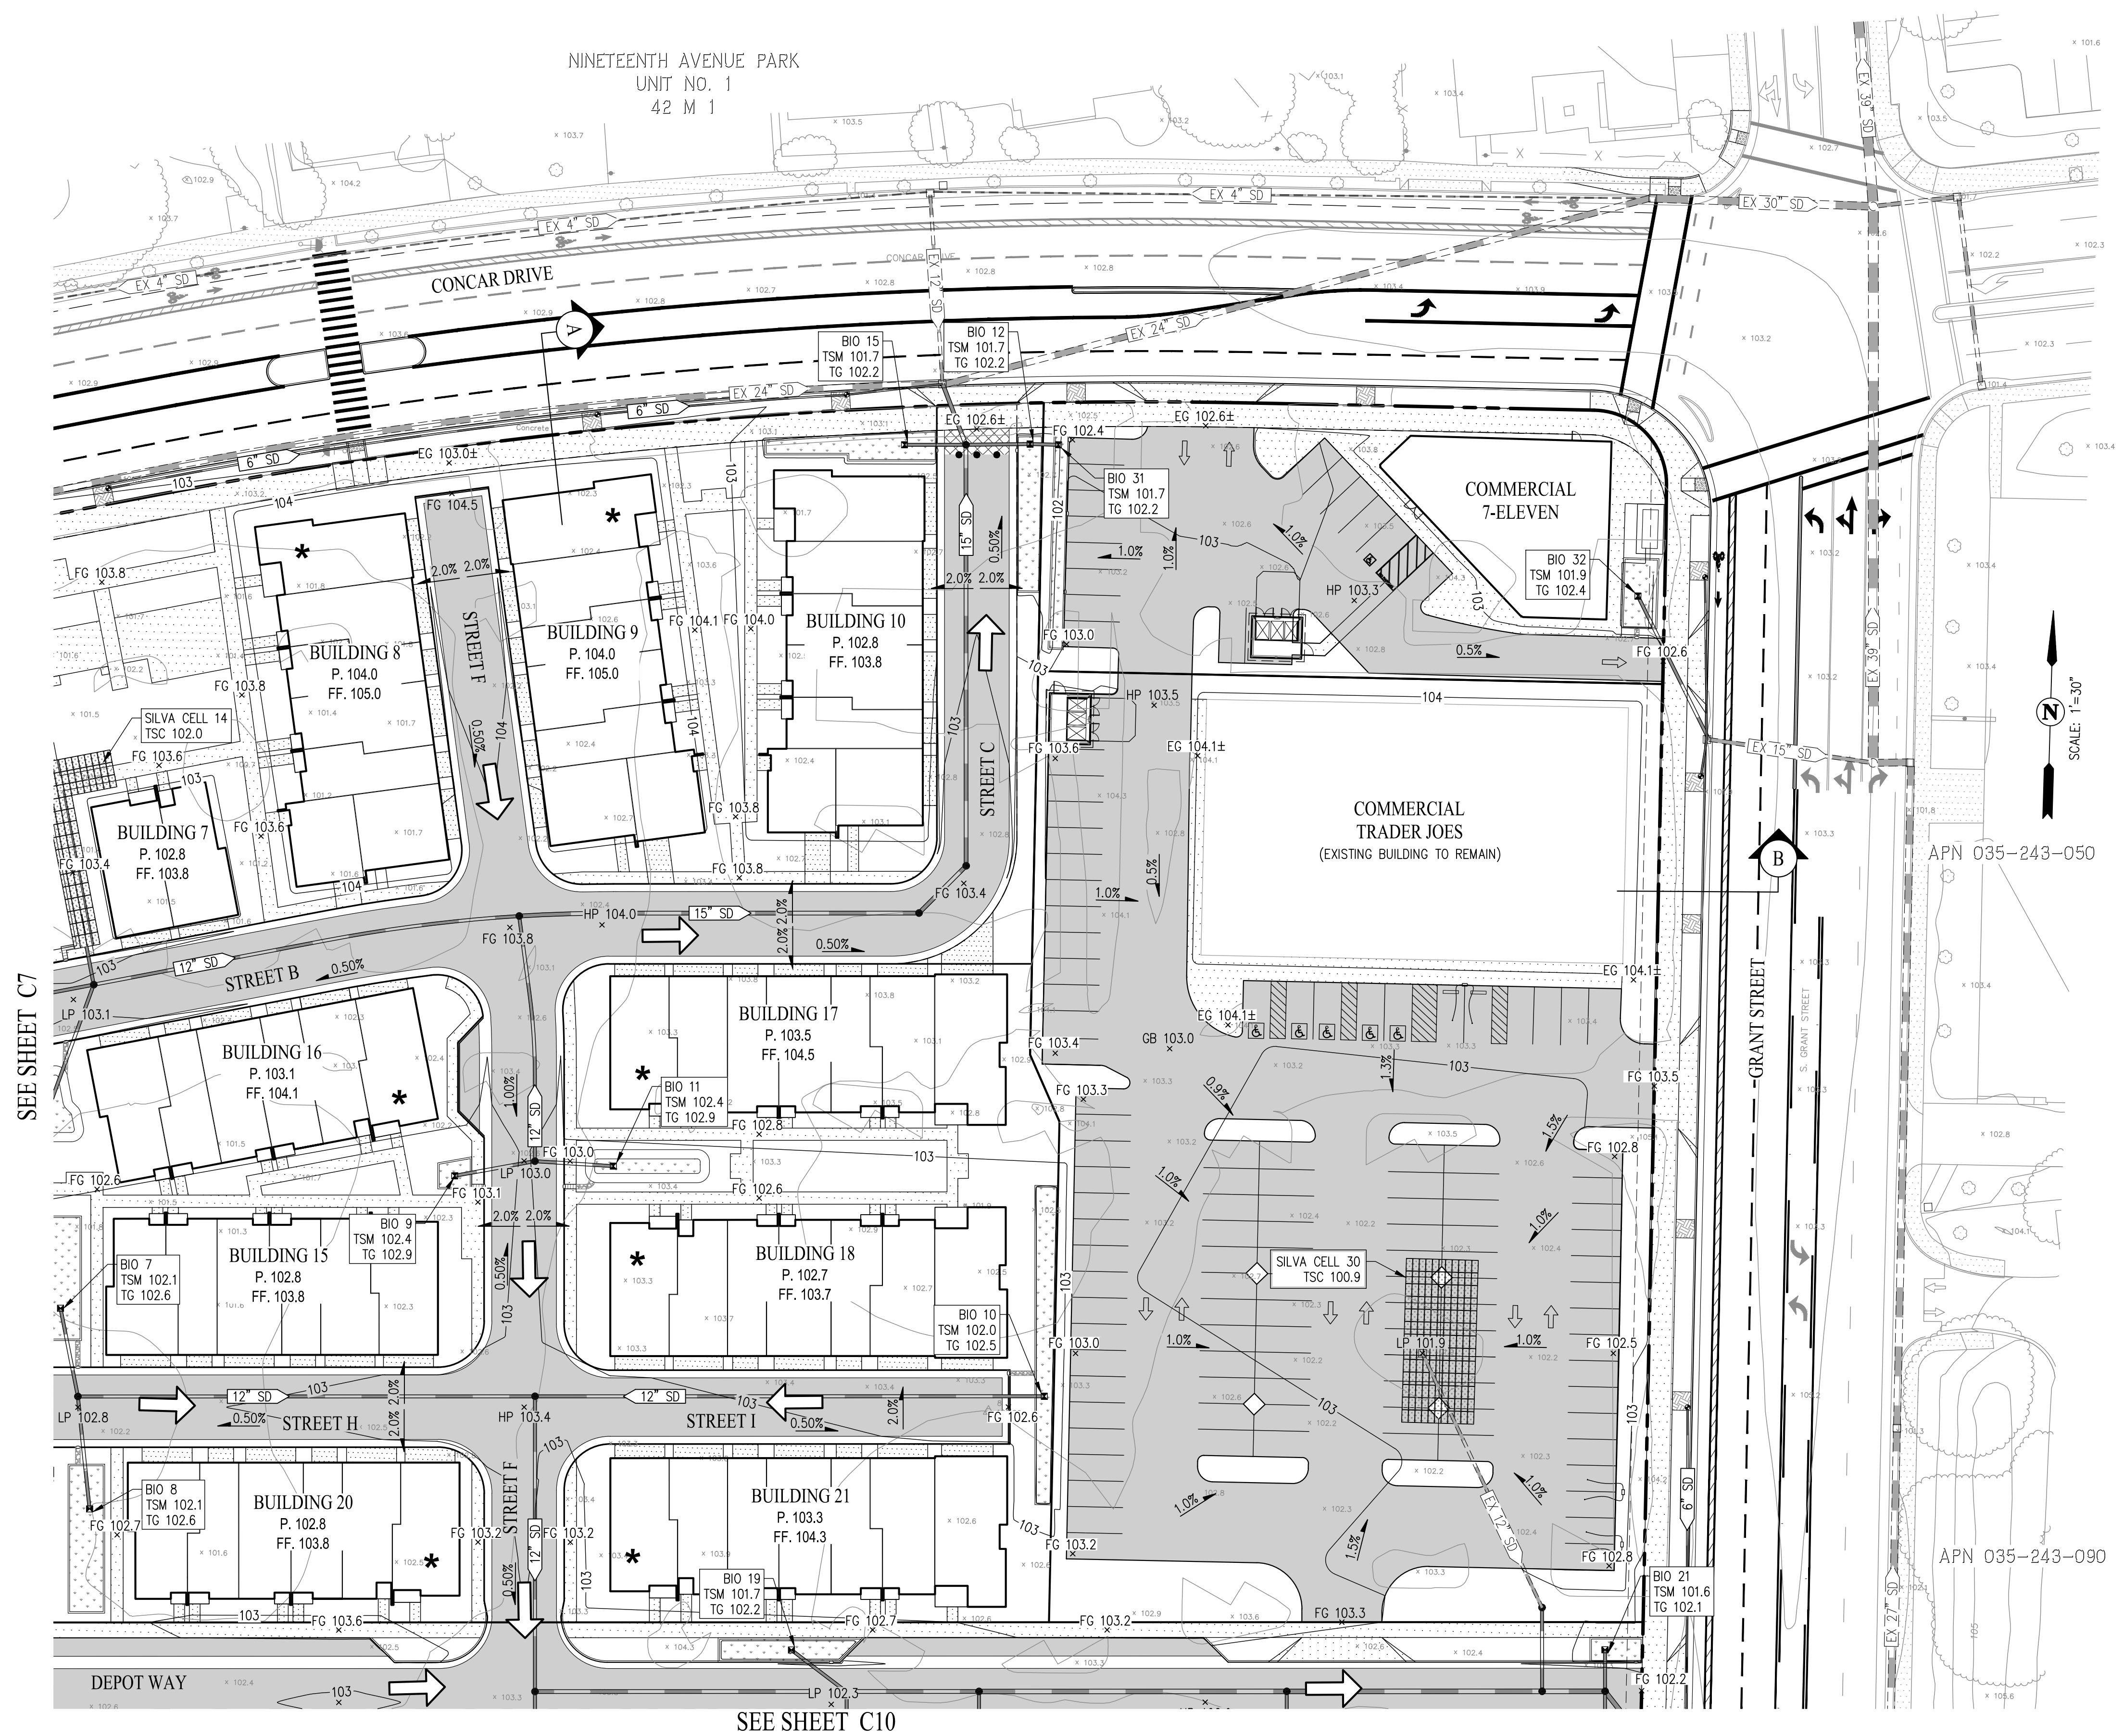

154144-0001-C08-TITLE.DWG




SAN RAMON • (925) 866-0322
ROSEVILLE • (916) 788-4456
WWW.CBANDG.COM
CIVIL ENGINEERS • SURVEYORS • PLANNERS




PASSAGE
SAN MATEO, CA # 2024-0397

PLANNING APPLICATION - SUBMITTAL #1
AUGUST 1, 2025

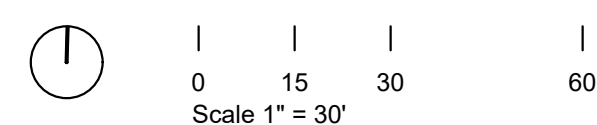

GRADING PLAN

C8

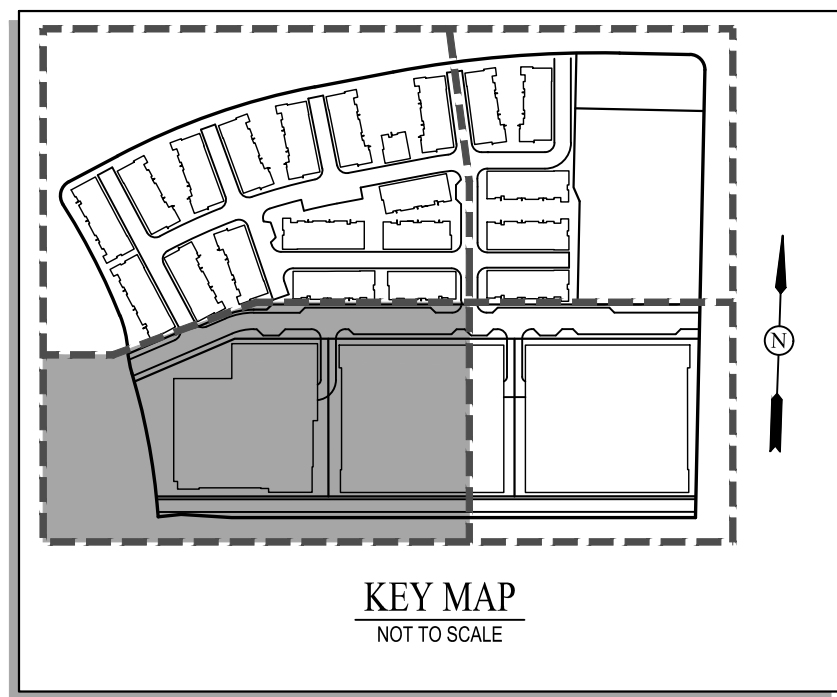


LEGEND

- * ACCESSIBLE UNITS
- ➔ DIRECTION OF OVERLAND RELEASE


EARTHWORK SUMMARY

	CUT (CY)	FILL (CY)
ROUGH GRADING	45,000	45,000
NET	-	-


NOTE: EARTHWORK QUANTITIES ARE APPROXIMATE ONLY.

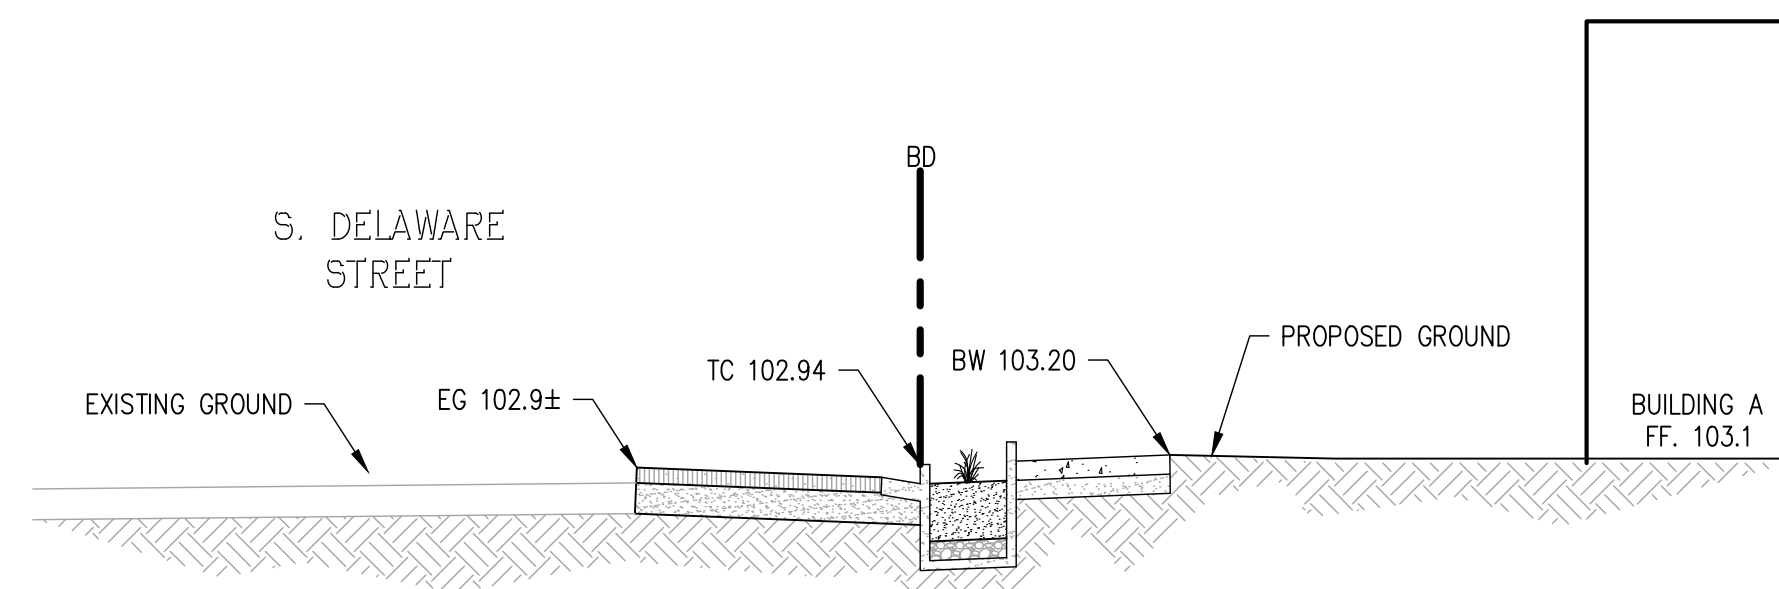

SECTION A
NOT TO SCALE

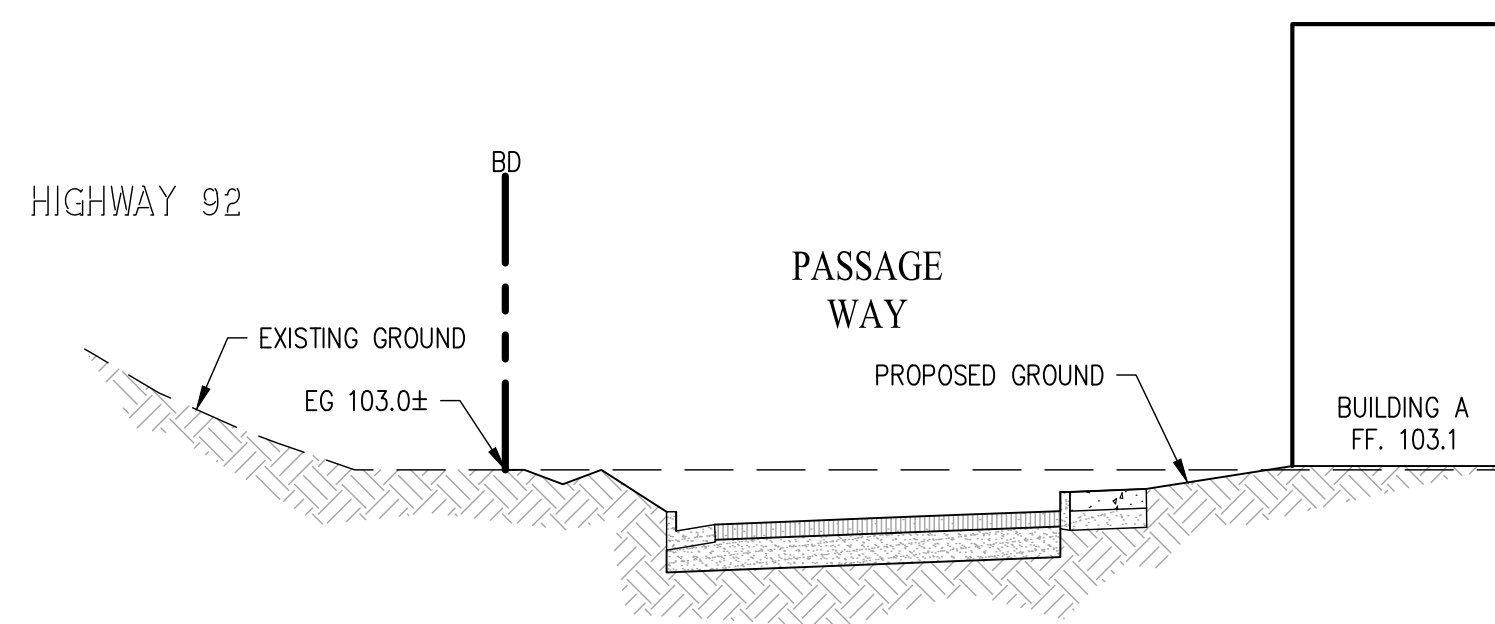

SECTION B
NOT TO SCALE

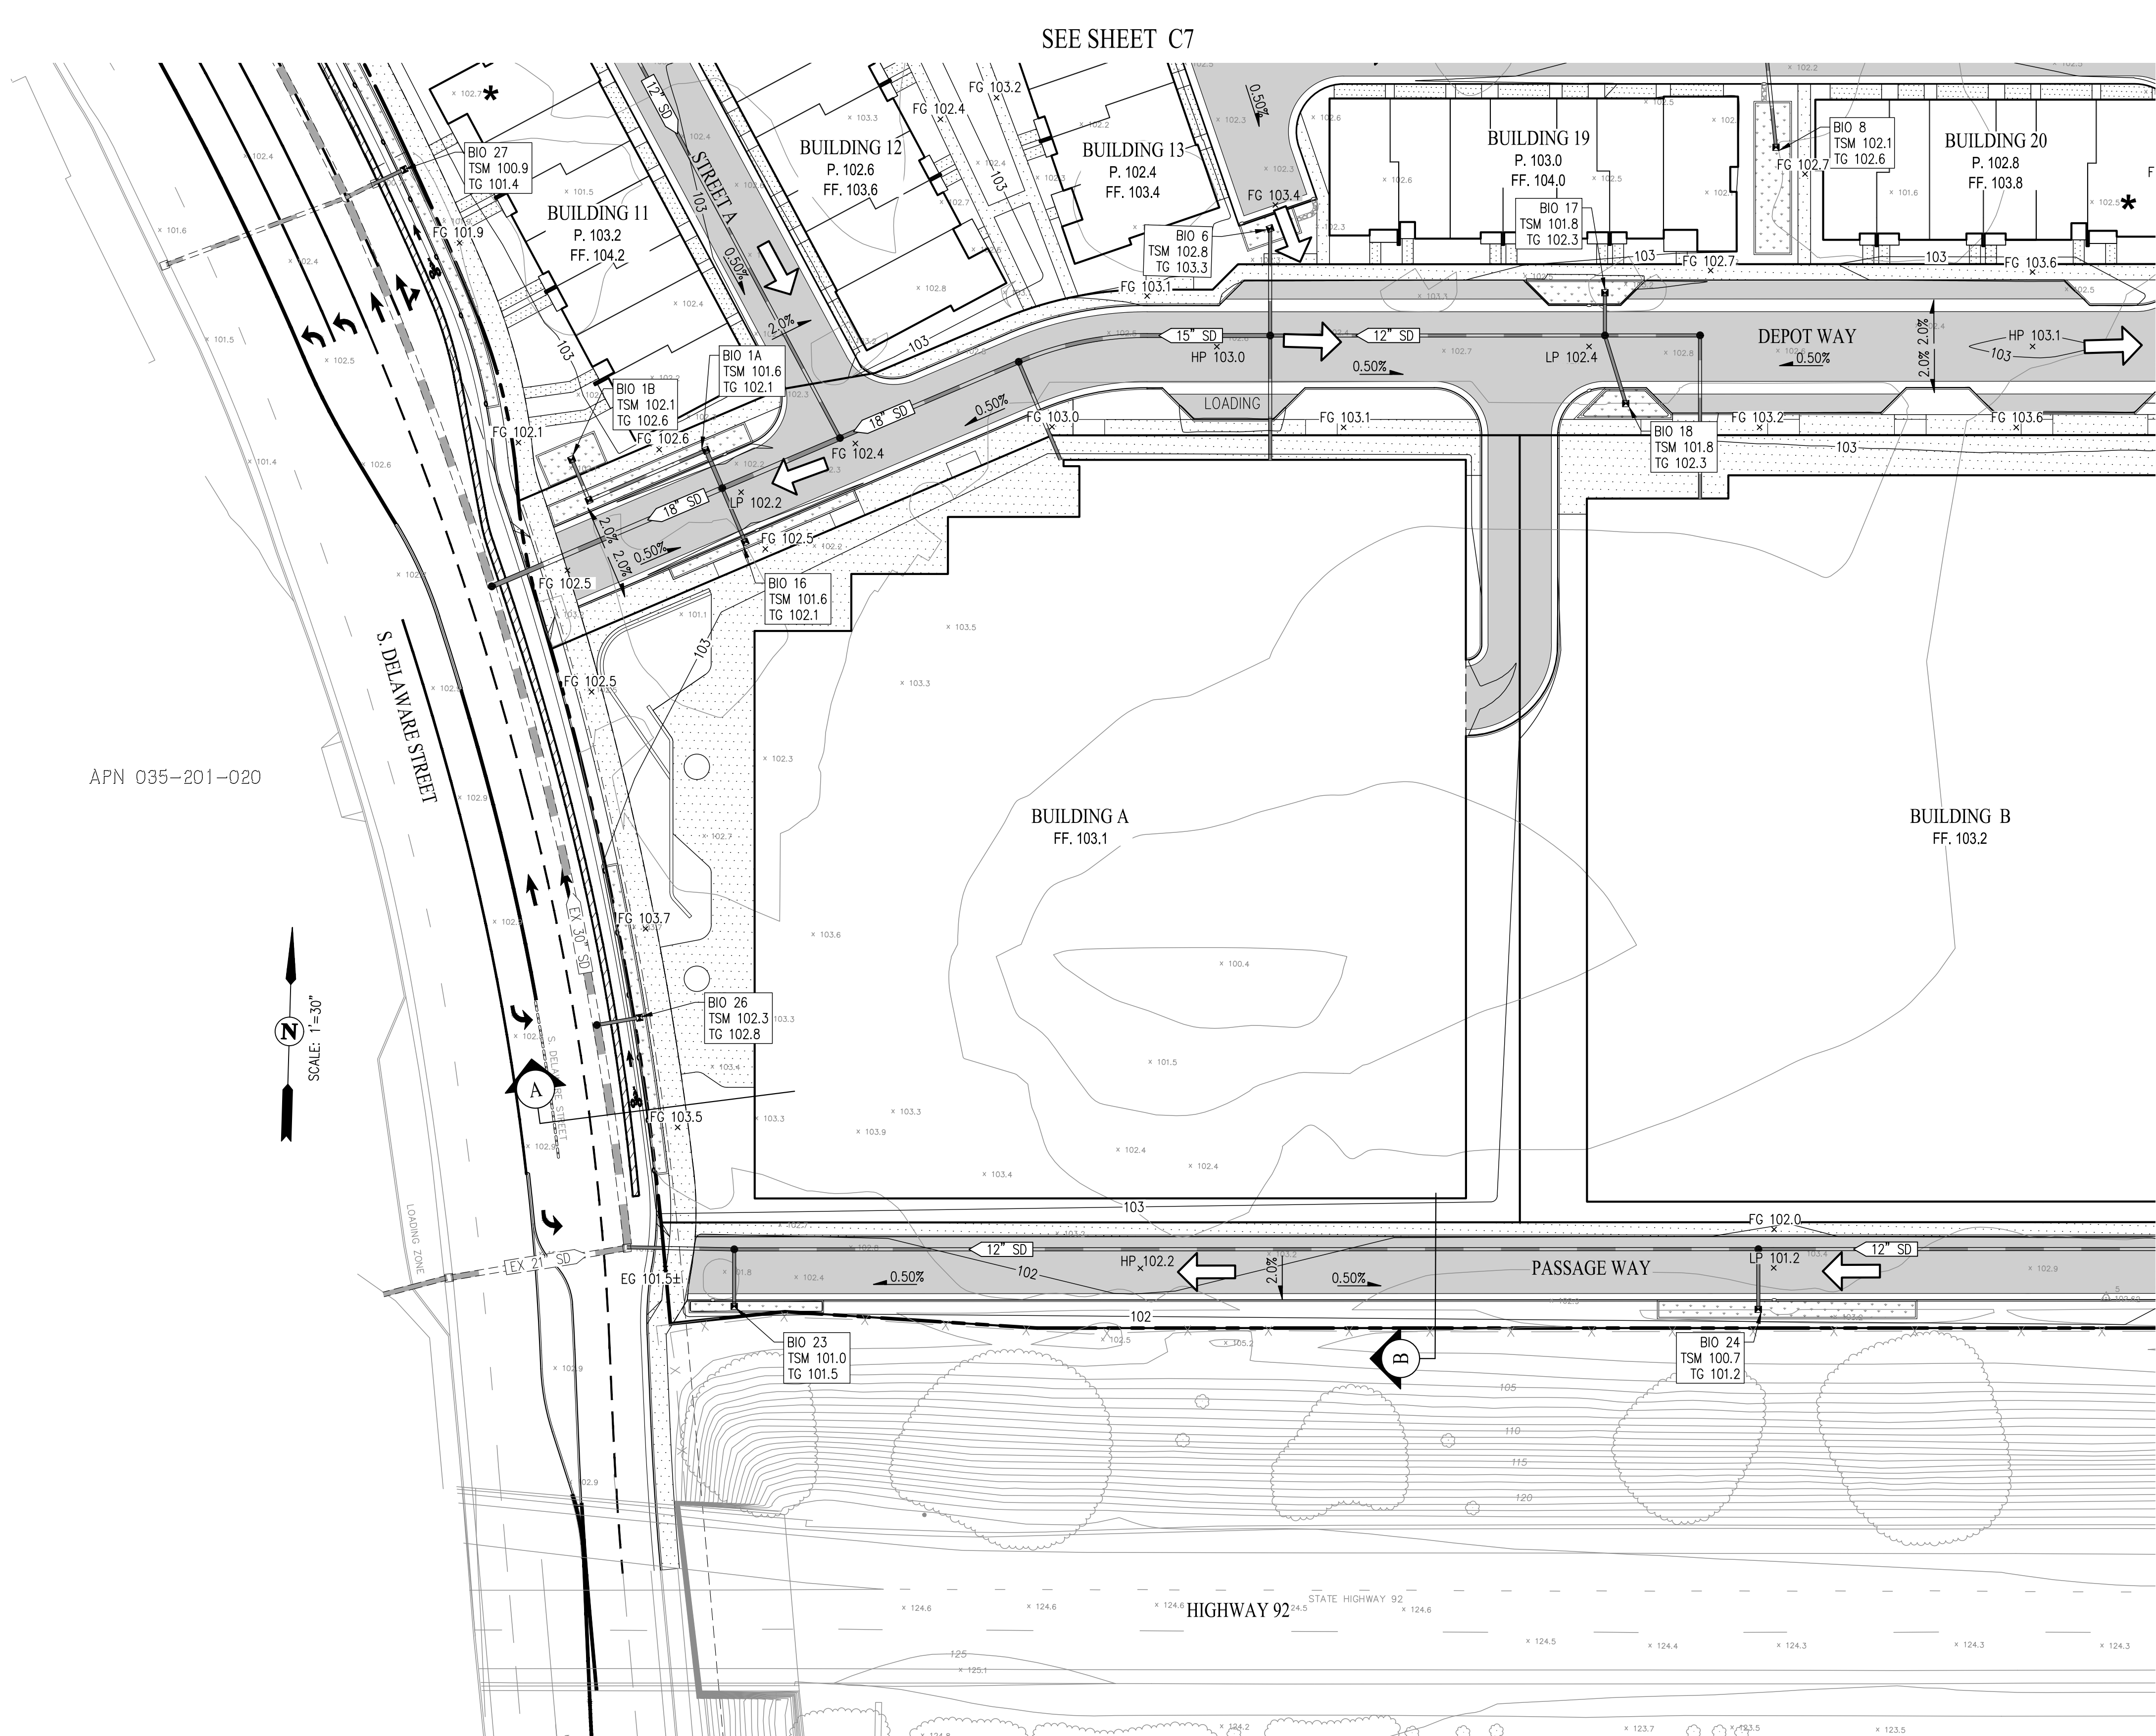

SEE SHEET C7

SEE SHEET C10

154144-0001-02011103.DWG




SAN RAMON • (925) 866-0322
ROSEVILLE • (916) 788-4456
WWW.CBANDG.COM
CIVIL ENGINEERS • SURVEYORS • PLANNERS




PASSAGE
SAN MATEO, CA # 2024-0397

PLANNING APPLICATION - SUBMITTAL #1
AUGUST 1, 2025

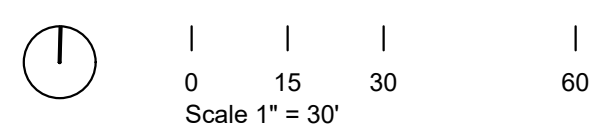

GRADING PLAN

C9

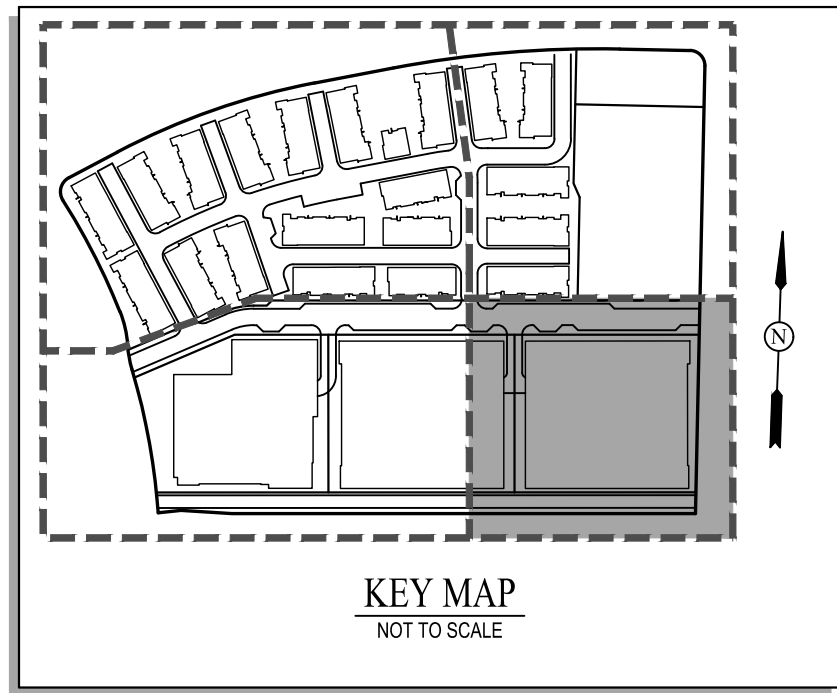


LEGEND

- * ACCESSIBLE UNITS
- ➔ DIRECTION OF OVERLAND RELEASE


EARTHWORK SUMMARY

	CUT (CY)	FILL (CY)
ROUGH GRADING	45,000	45,000
NET	-	-

NOTE: EARTHWORK QUANTITIES ARE APPROXIMATE ONLY.

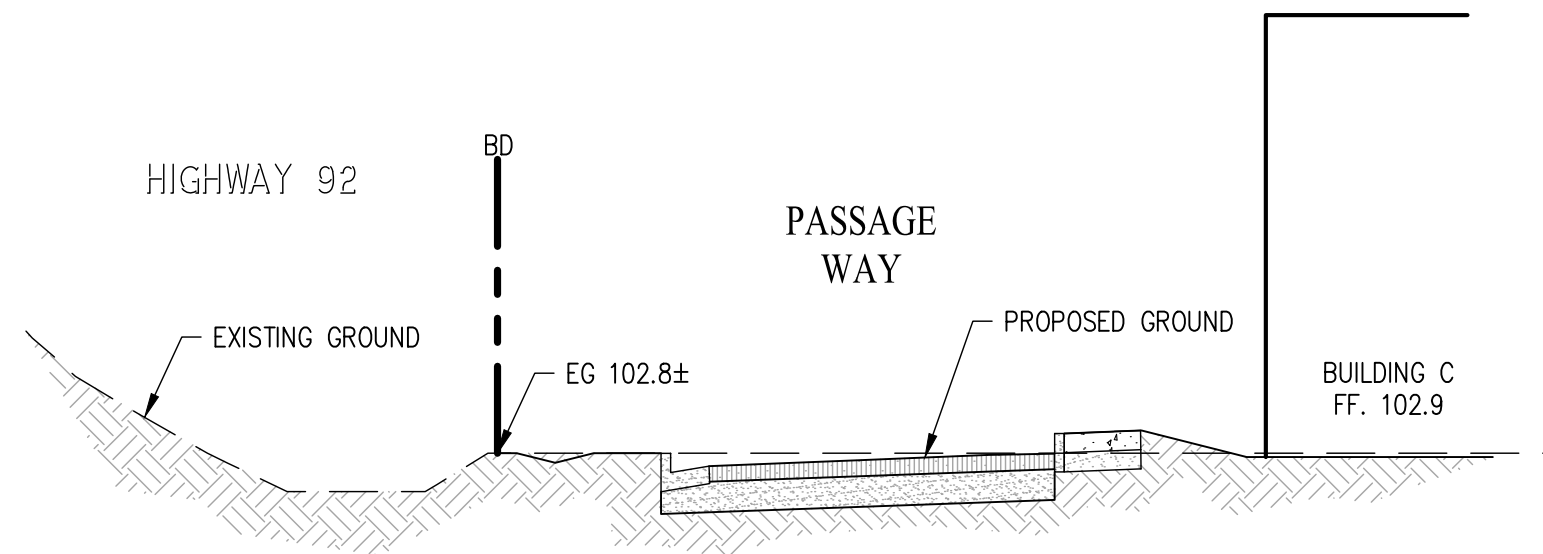


SECTION A
NOT TO SCALE

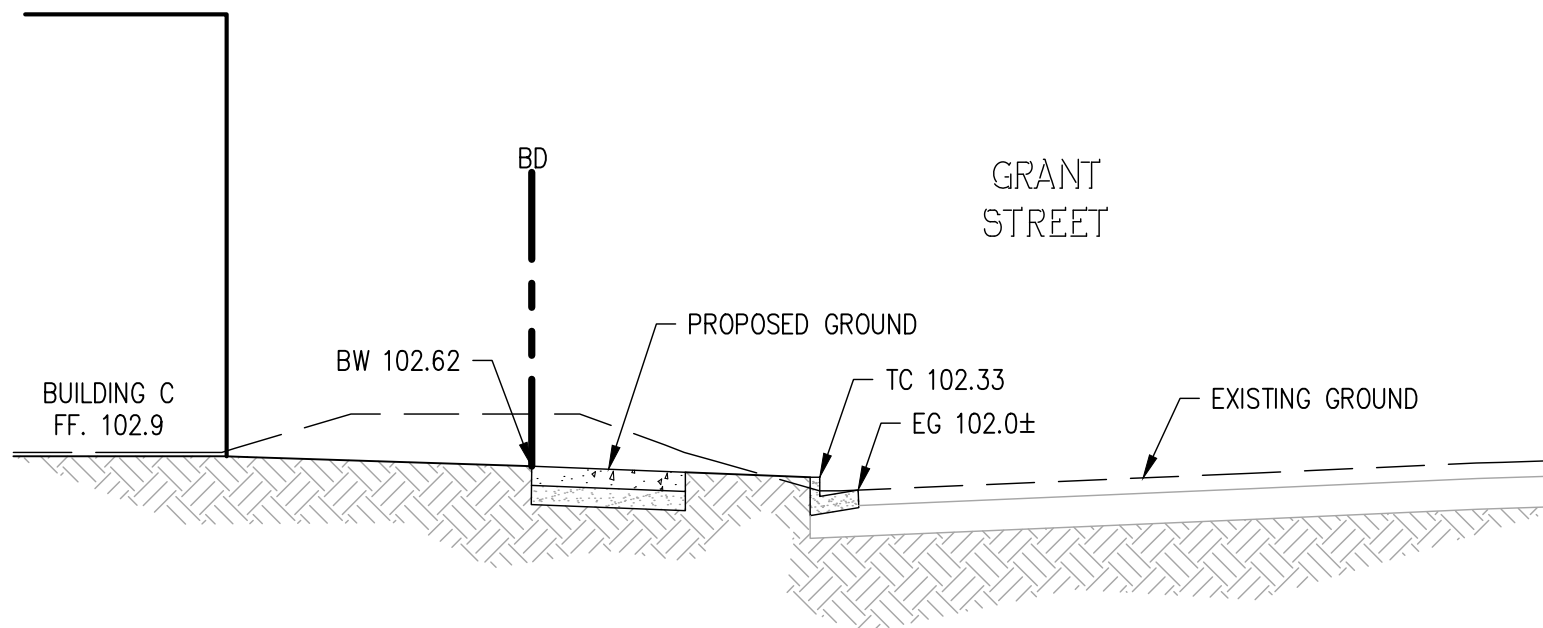

SECTION B
NOT TO SCALE

SEE SHEET C9

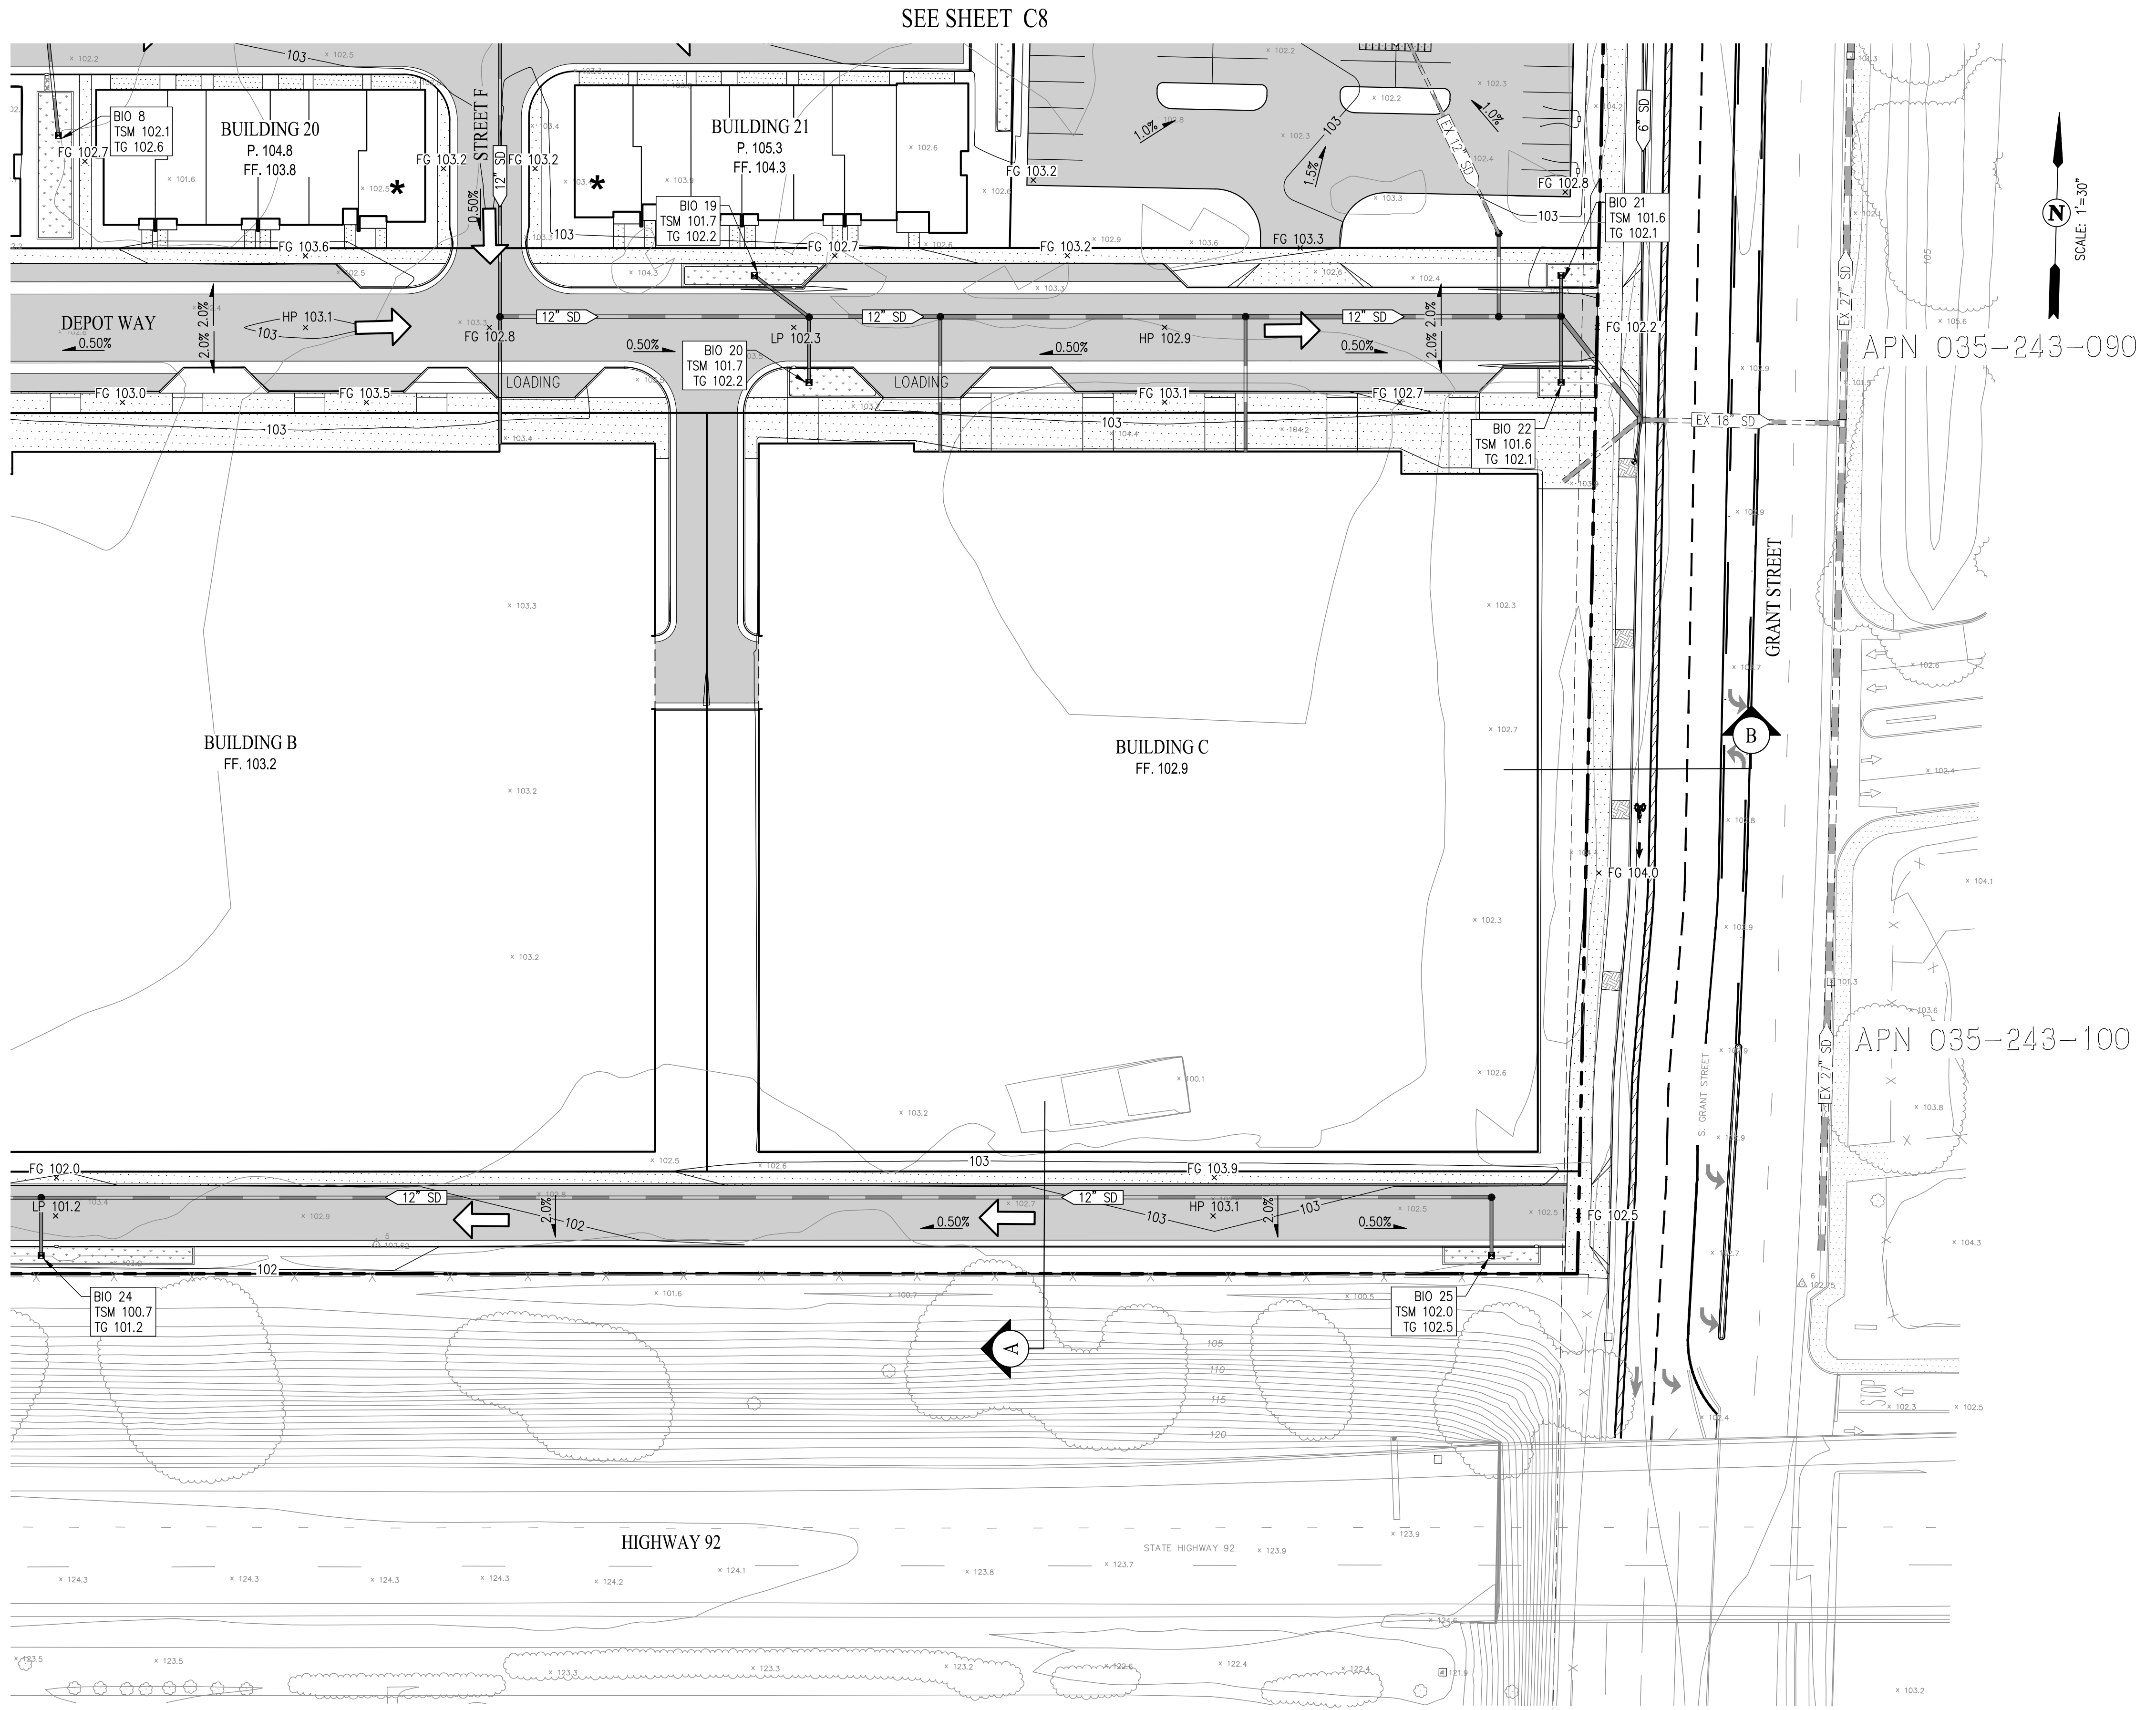

154144-0001-02071710.DWG




SAN RAMON • (925) 866-0322
ROSEVILLE • (916) 788-4456
WWW.CBANDG.COM
CIVIL ENGINEERS • SURVEYORS • PLANNERS





PASSAGE
SAN MATEO, CA # 2024-0397

PLANNING APPLICATION - SUBMITTAL #1
AUGUST 1, 2025

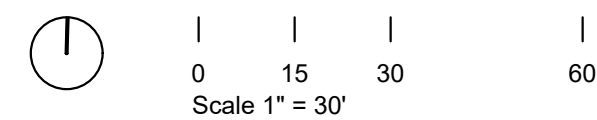

GRADING PLAN

C10

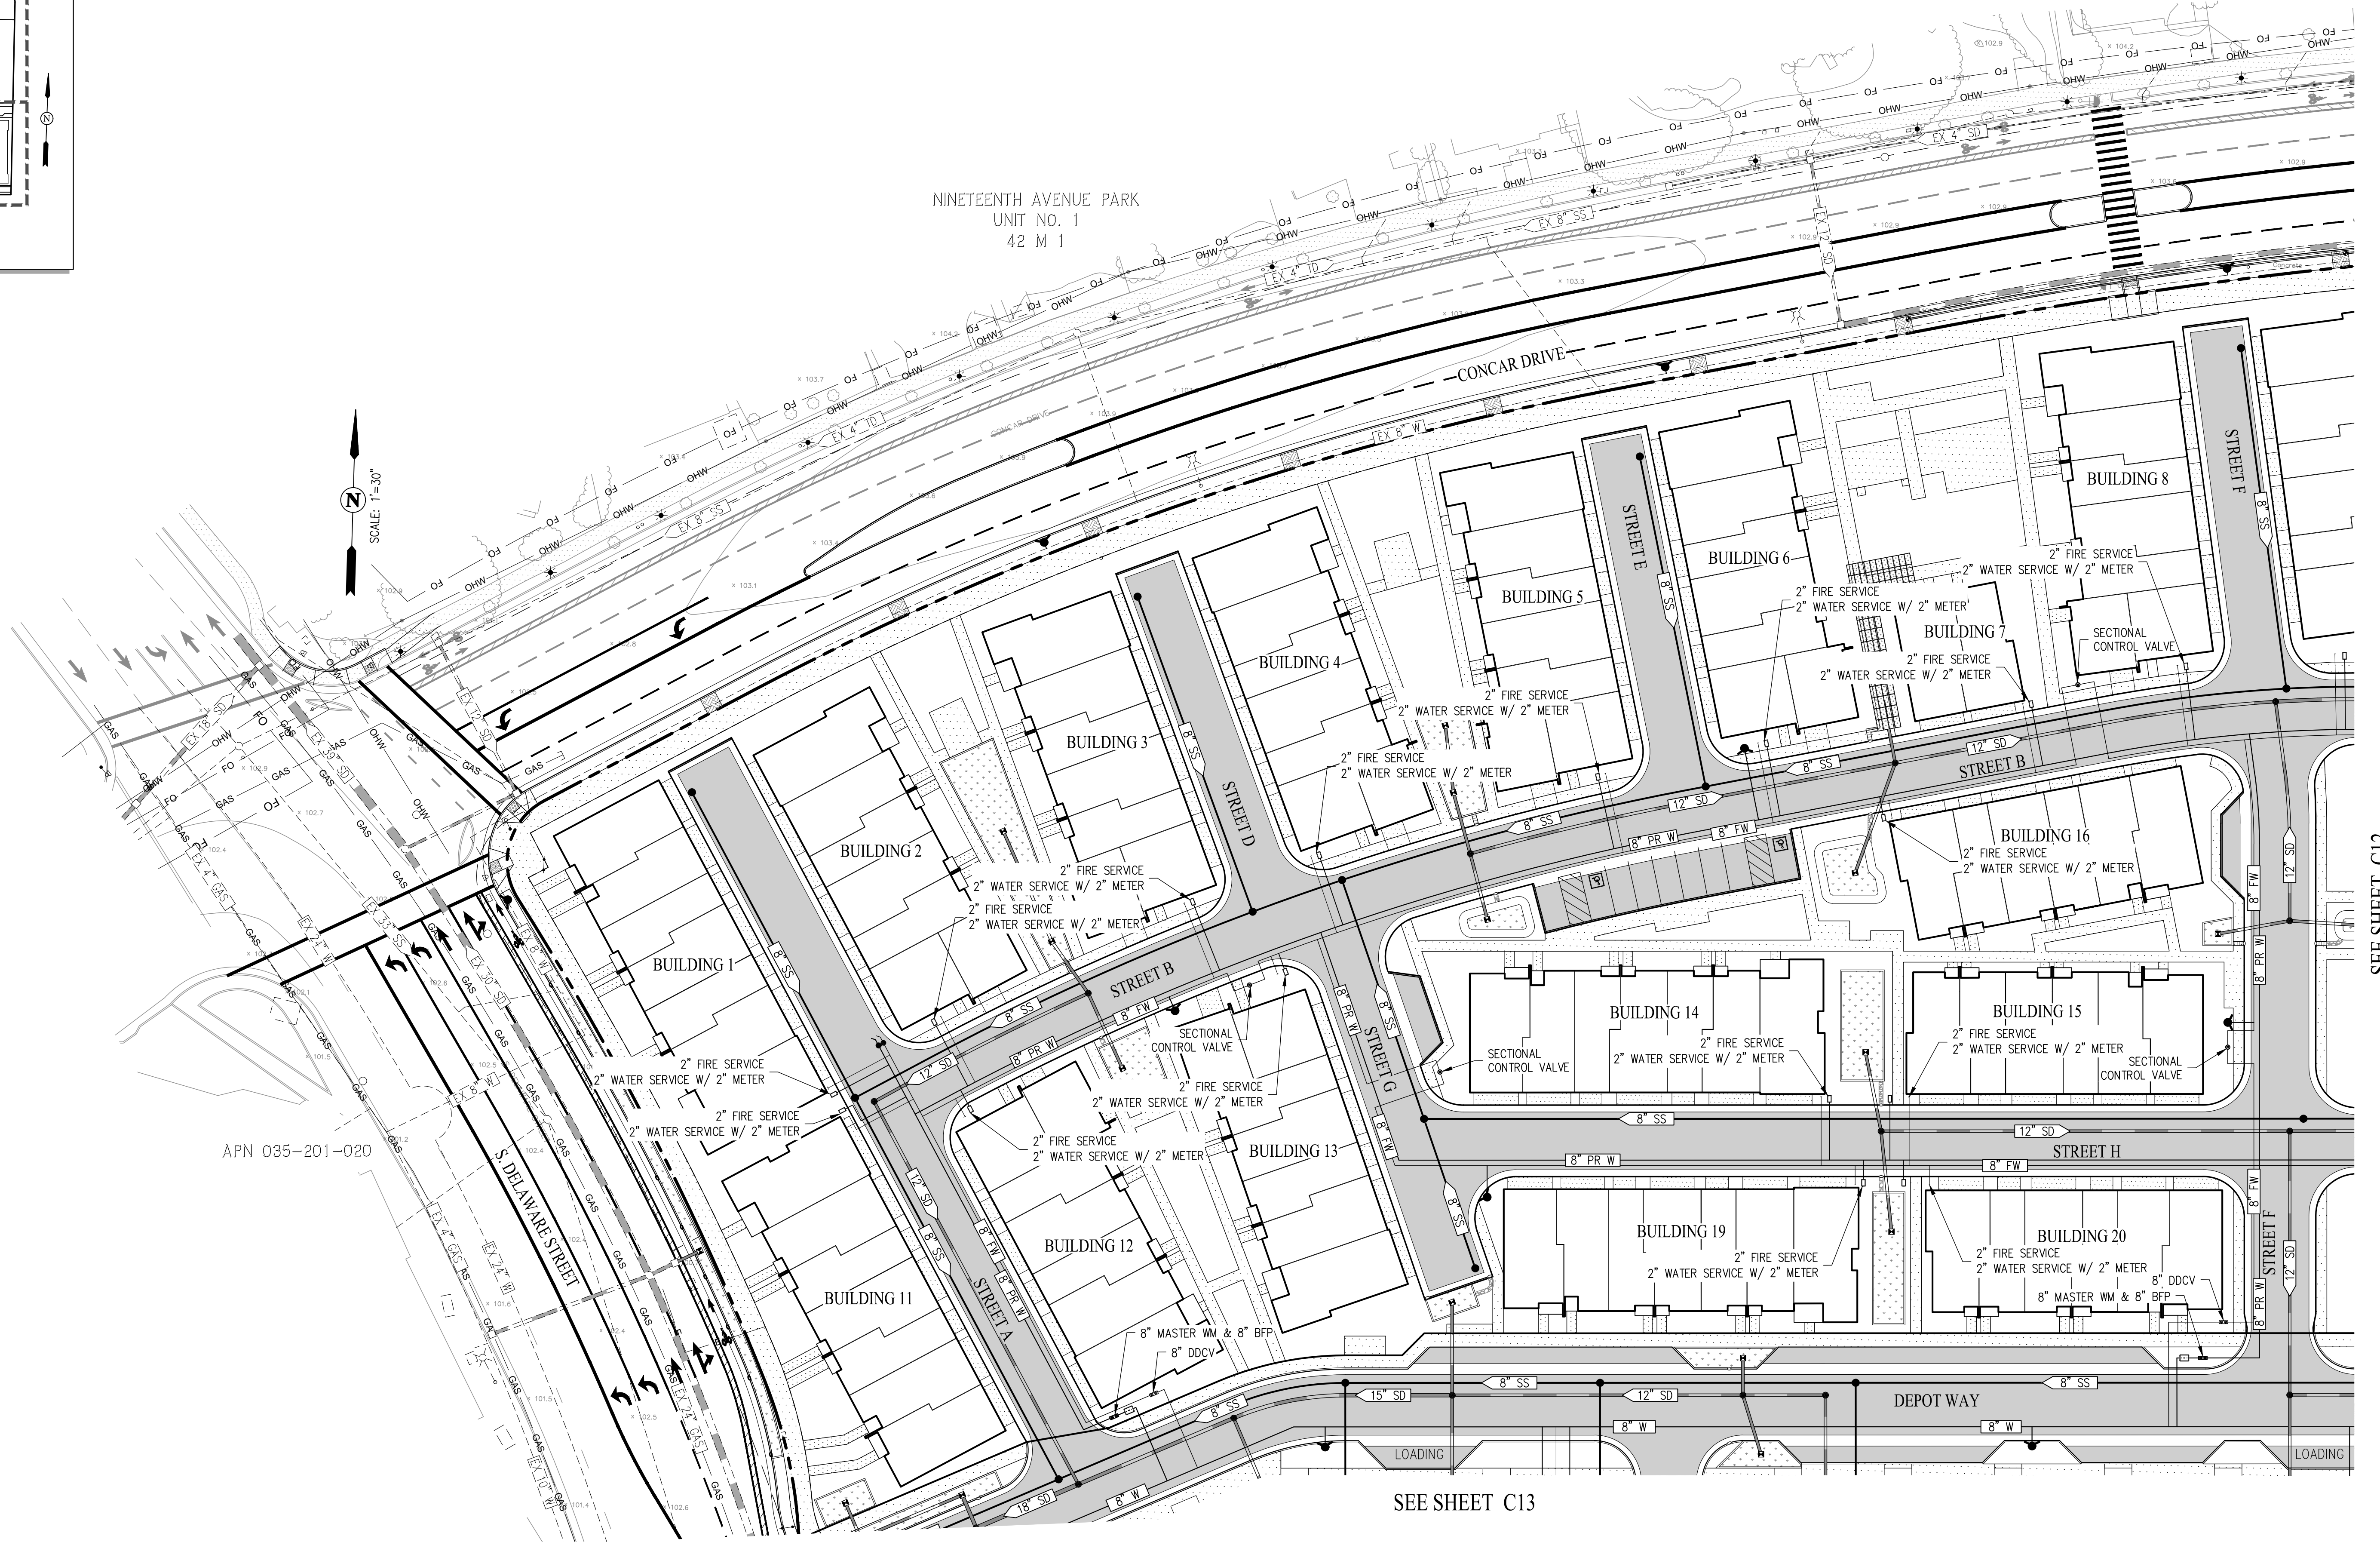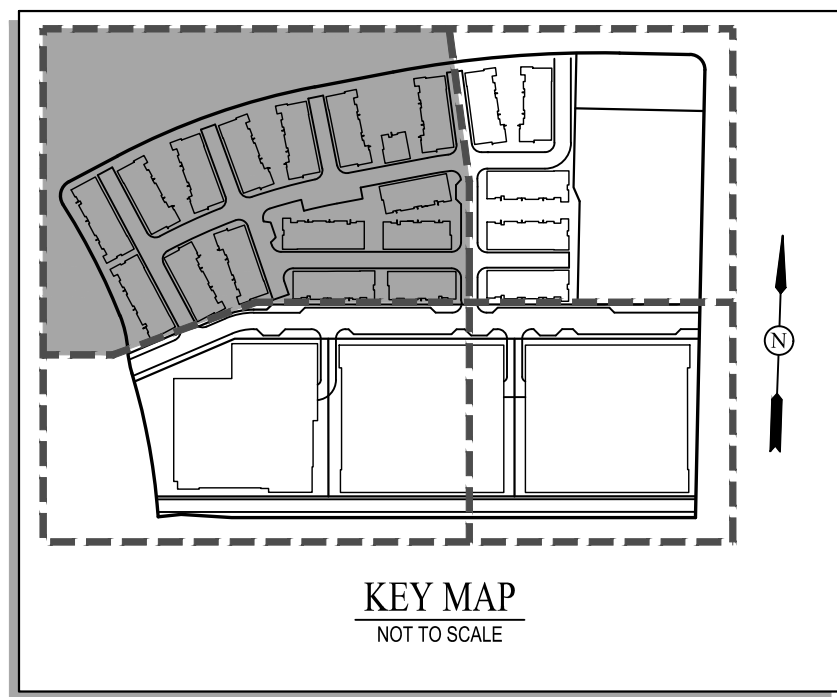

SEE SHEET C12

SEE SHEET C13

154444001.DWG




SAN RAMON (925) 866-0322
ROSEVILLE (916) 788-4456
WWW.CBANDG.COM
CIVIL ENGINEERS SURVEYORS PLANNERS





PASSAGE
SAN MATEO, CA # 2024-0397

PLANNING APPLICATION - SUBMITTAL #1
AUGUST 1, 2025

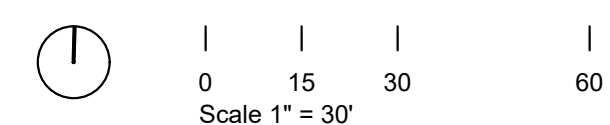

UTILITY PLAN

C11

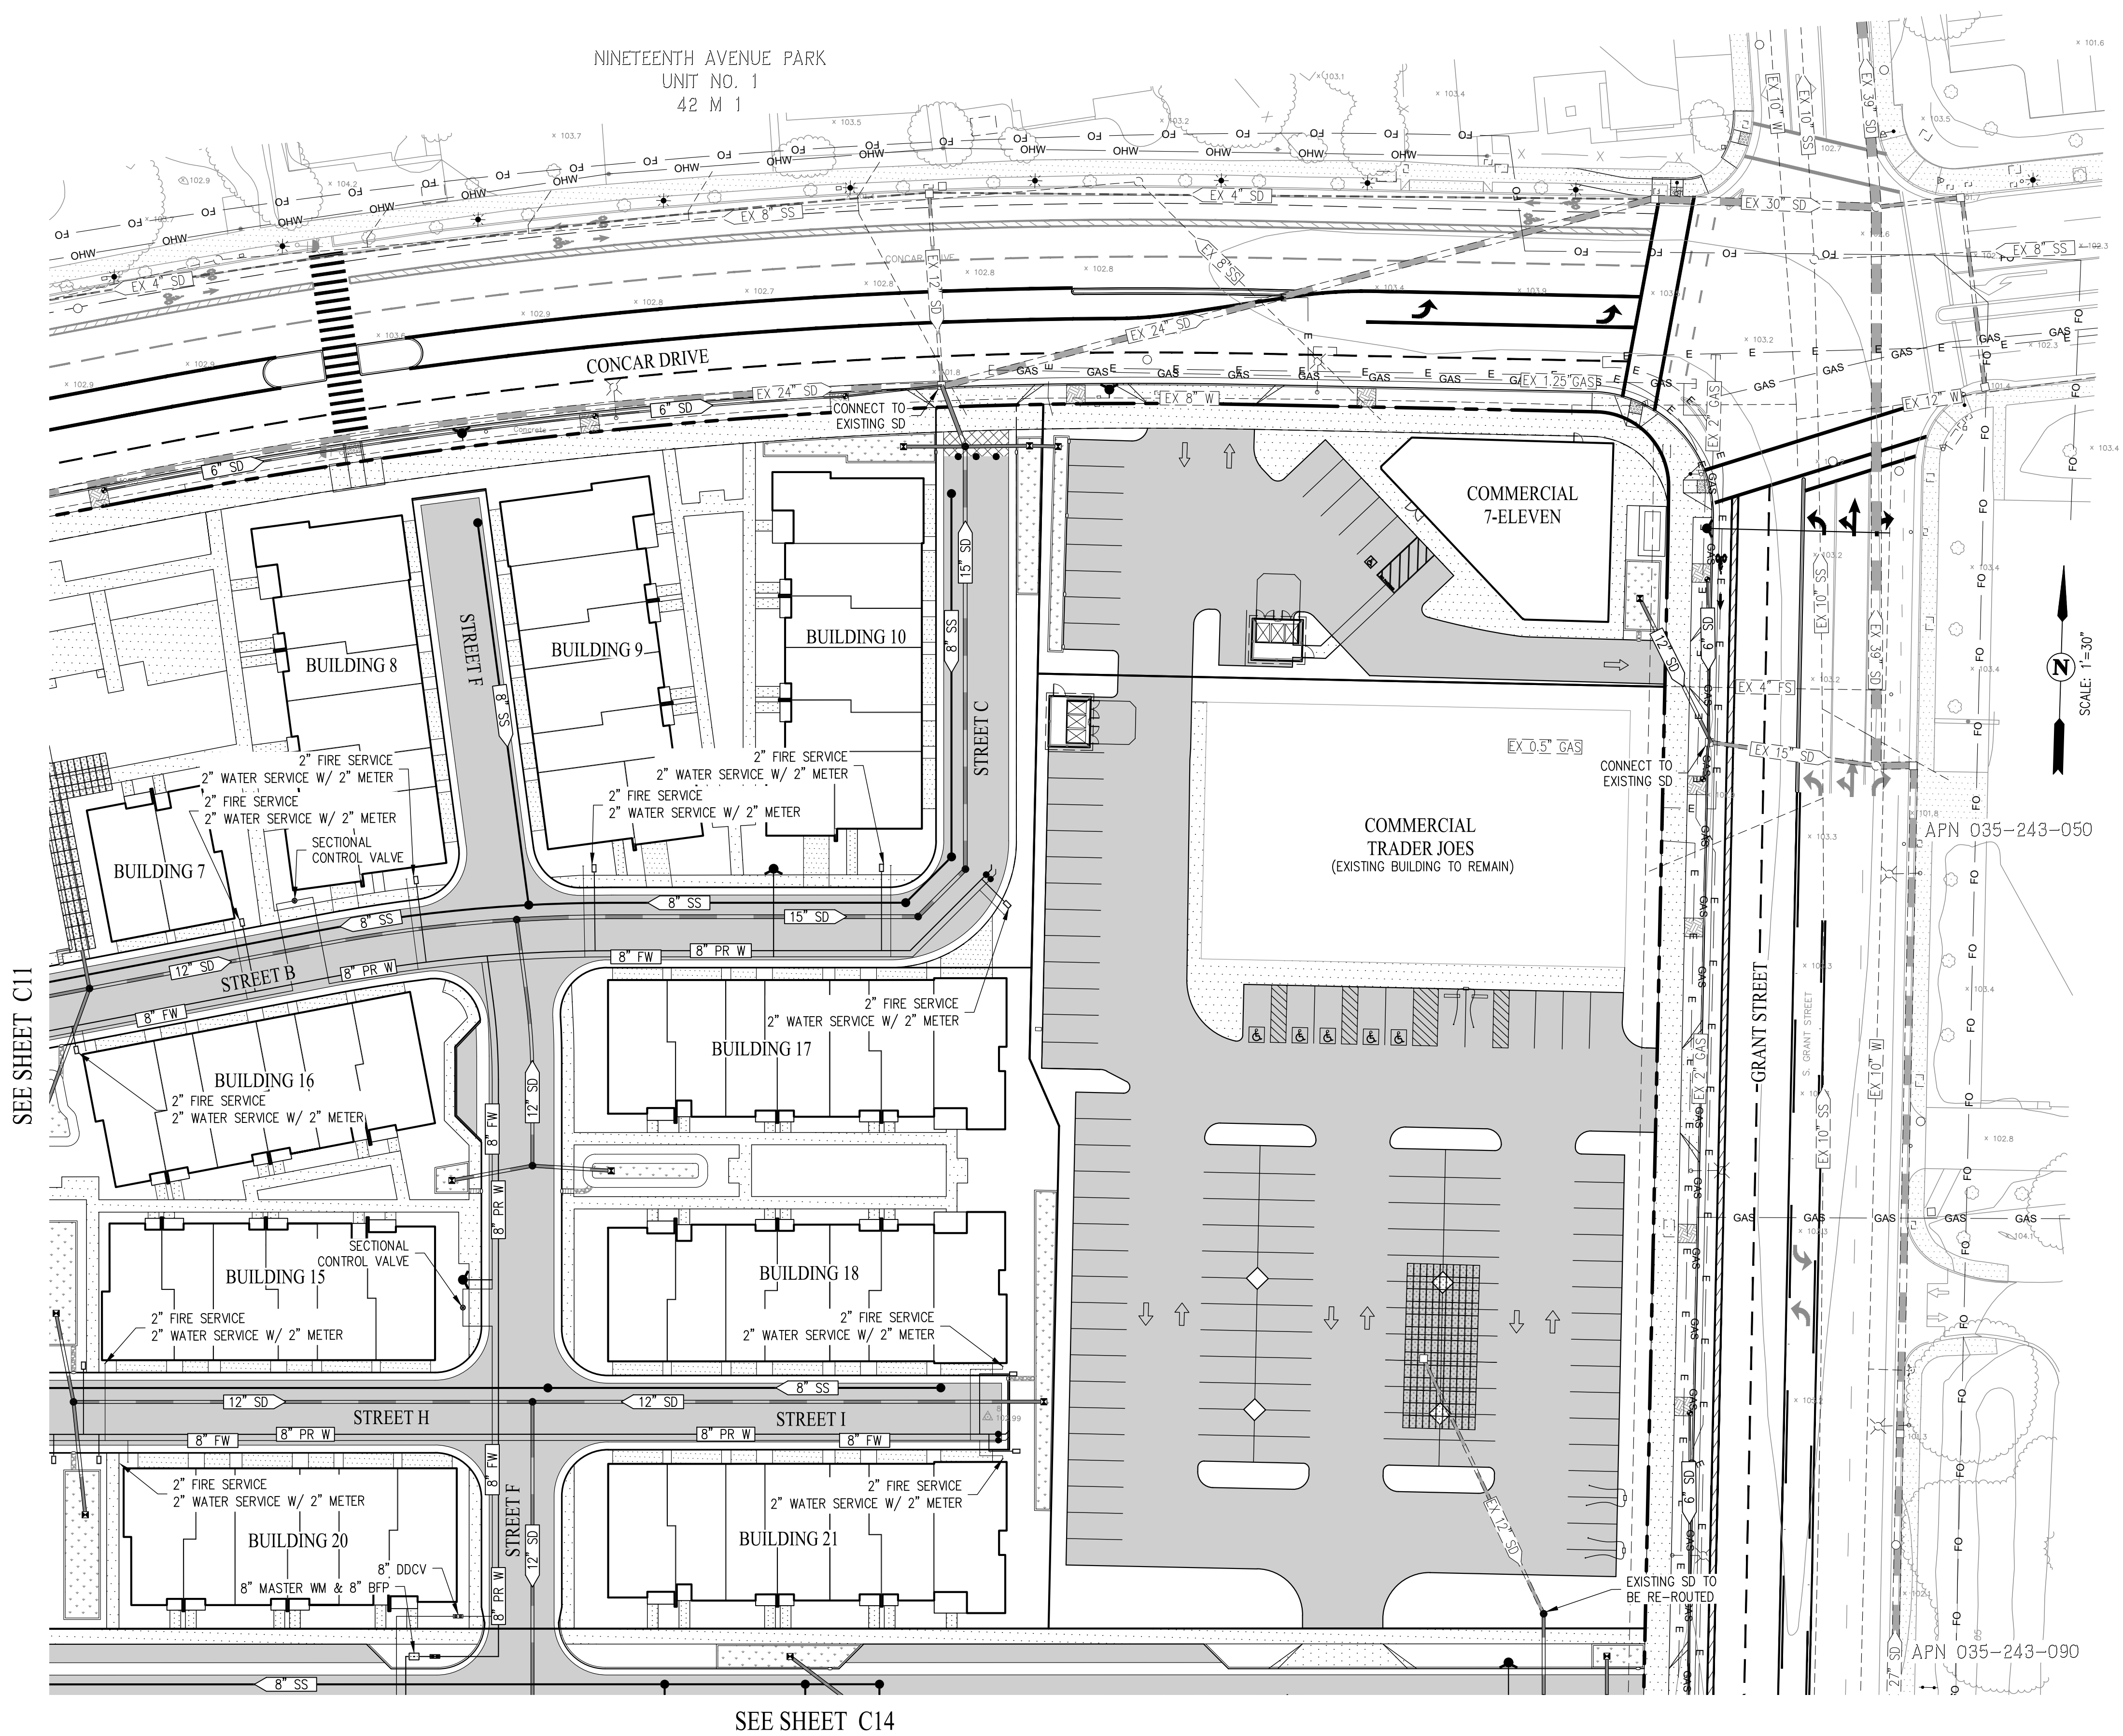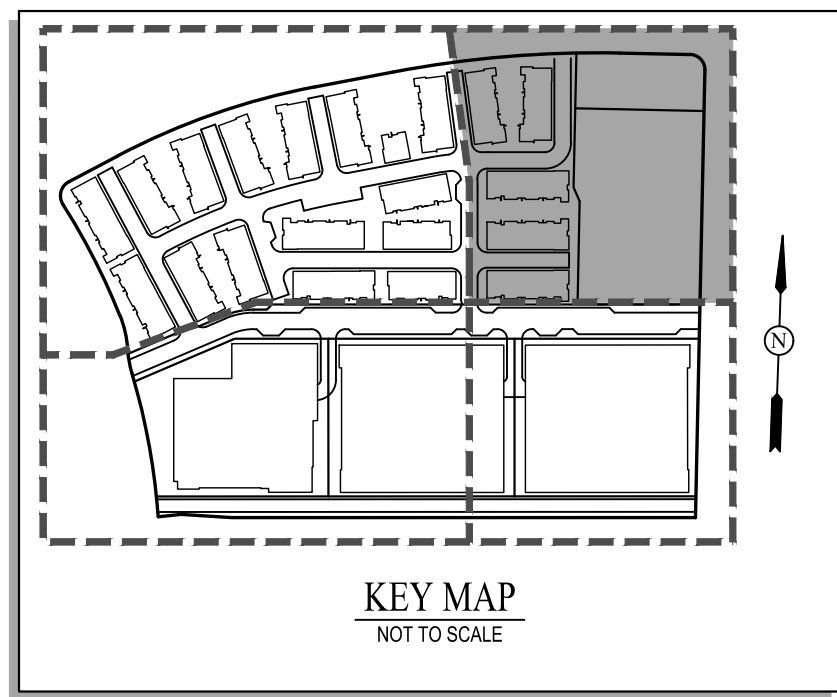

154144-000-02071012.DWG




SAN RAMON • (925) 866-0322
ROSEVILLE • (916) 788-4456
WWW.CBANDG.COM
CIVIL ENGINEERS • SURVEYORS • PLANNERS




PASSAGE
SAN MATEO, CA # 2024-0397

PLANNING APPLICATION - SUBMITTAL #1
AUGUST 1, 2025

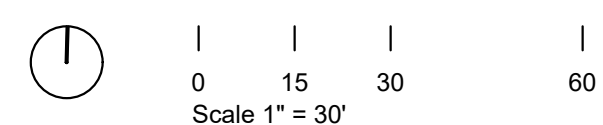


UTILITY PLAN

C12

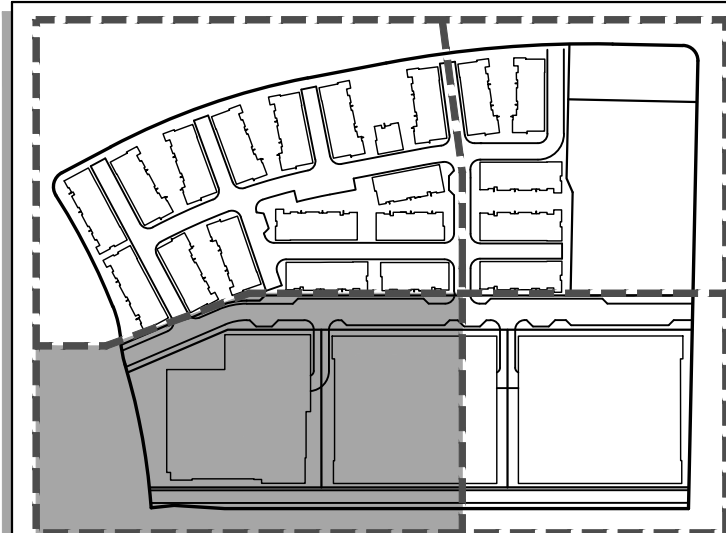

KEY MAP
NOT TO SCALE

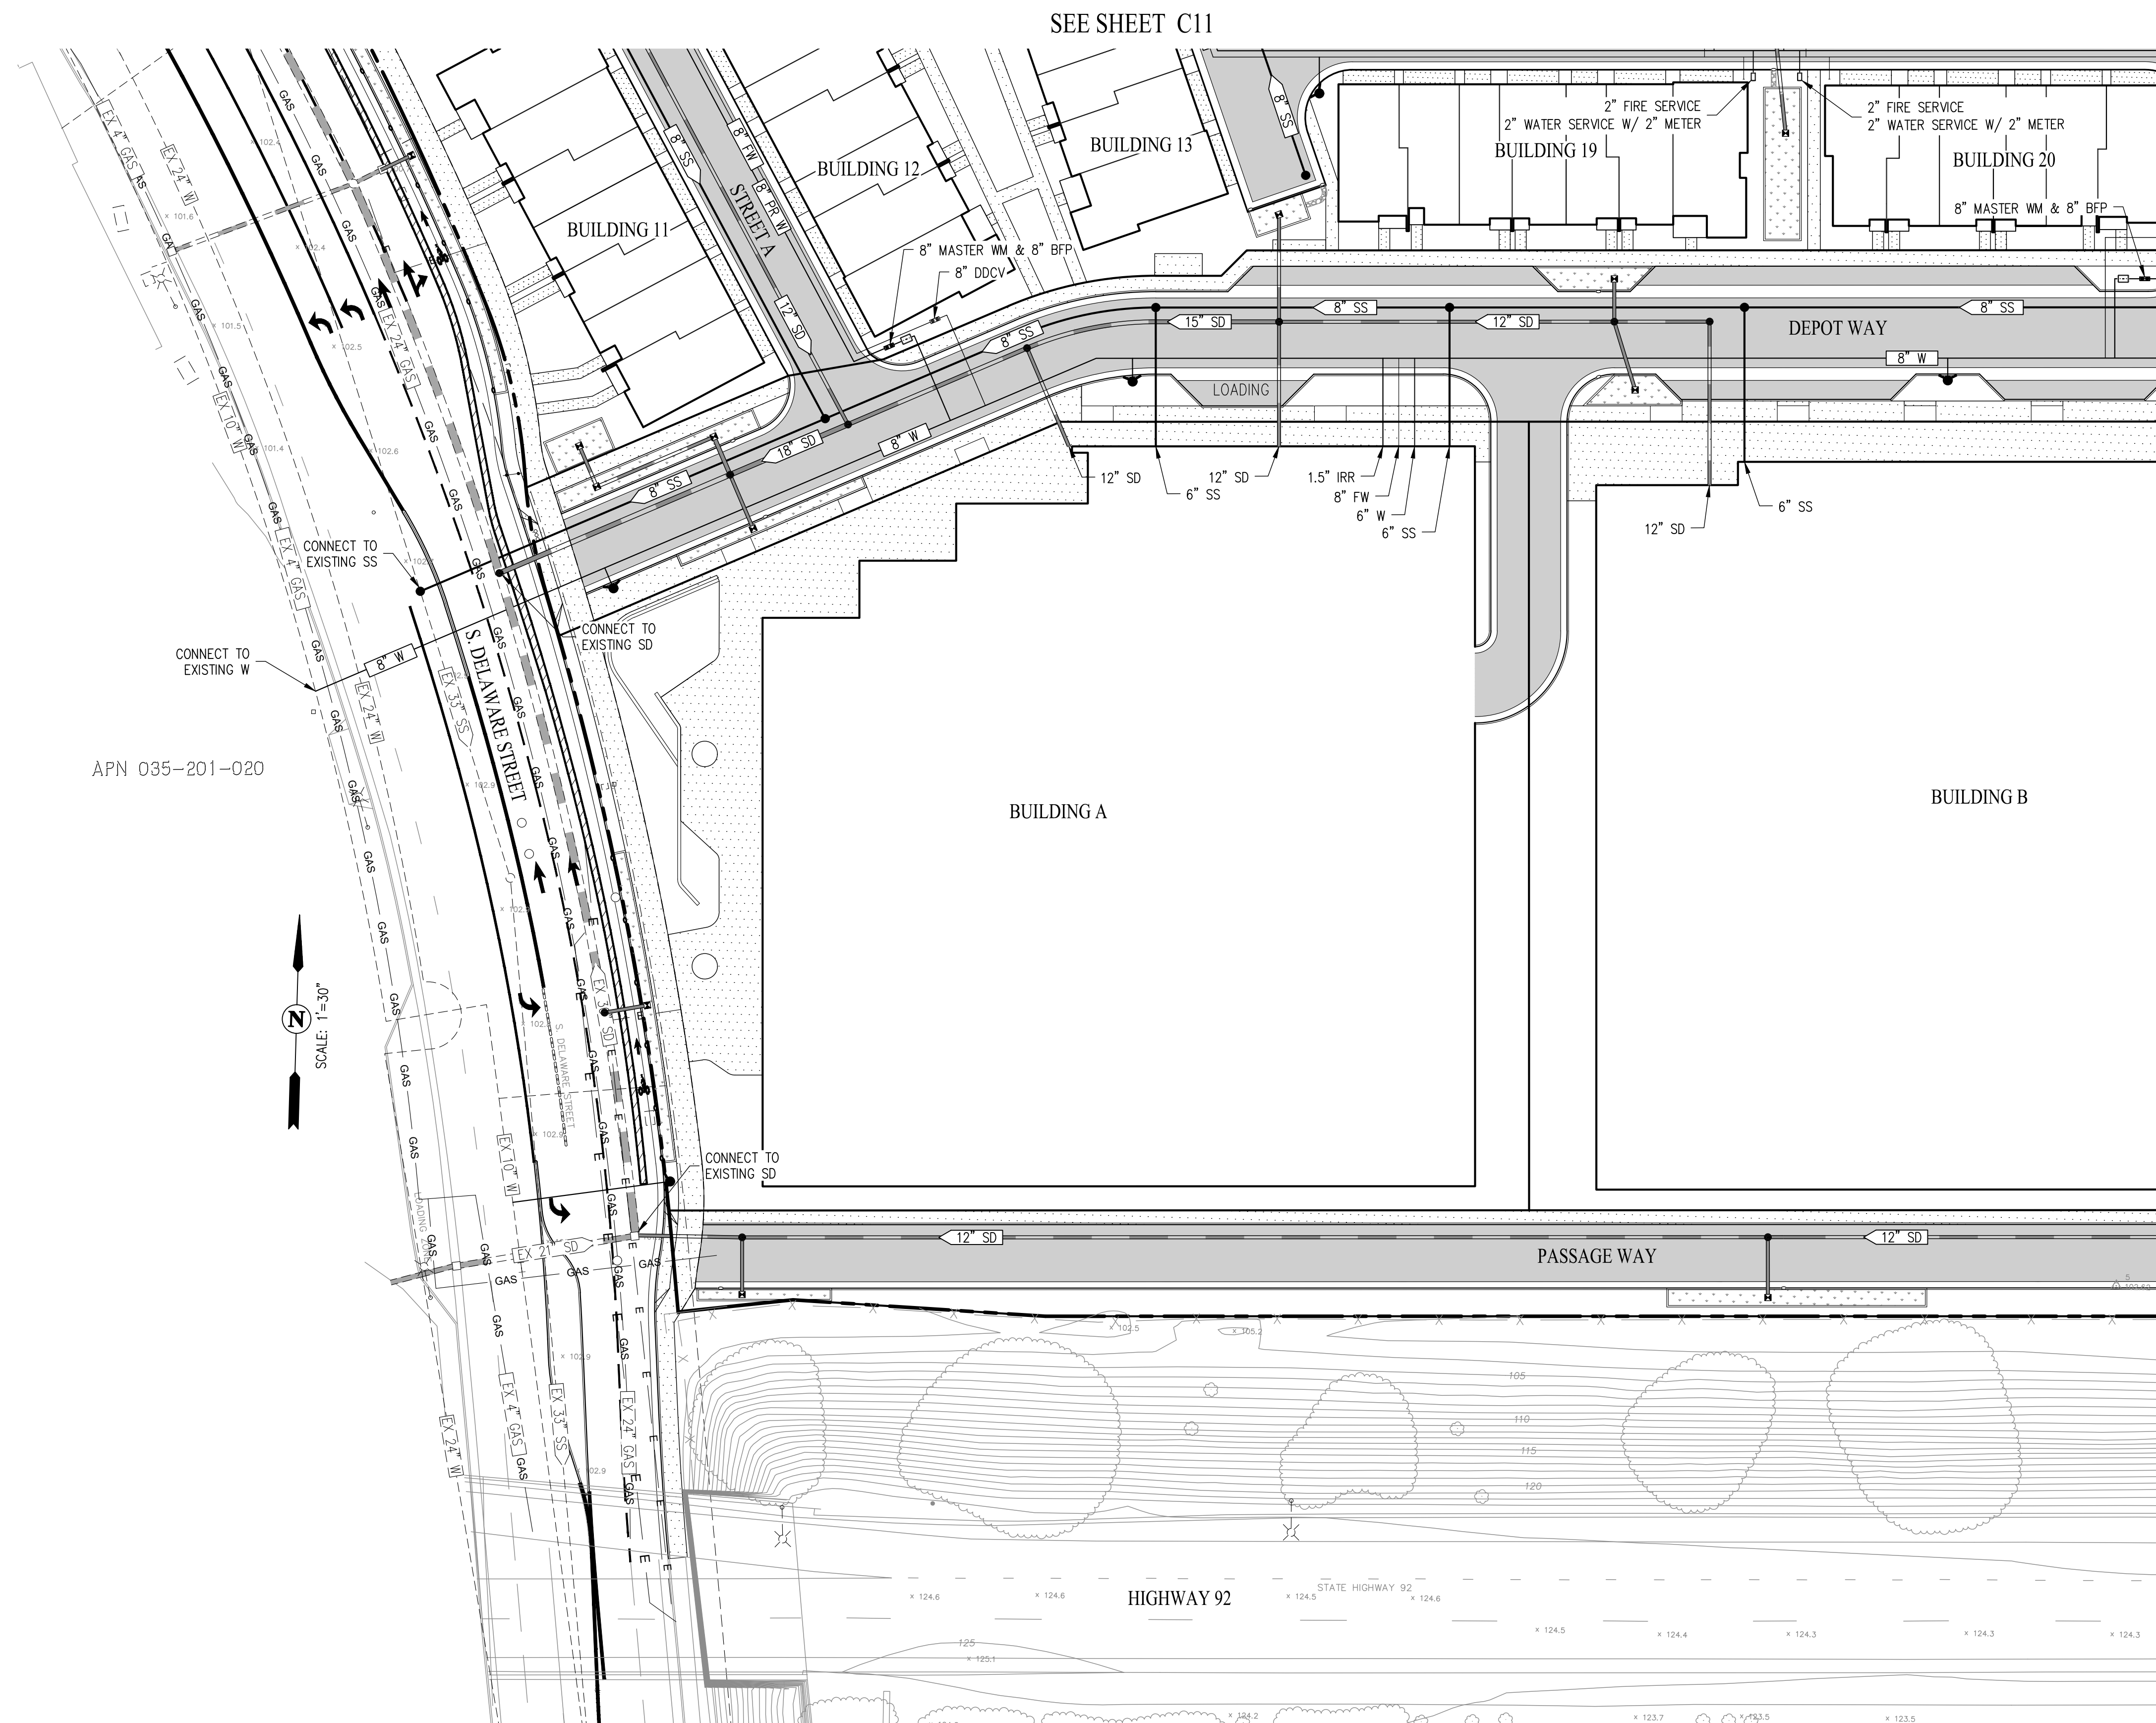

SEE SHEET C14




SAN RAMON ■ (925) 866-0322
ROSEVILLE ■ (916) 788-4456
WWW.CBANDG.COM

■ SURVEYORS ■ PLANNERS





PASSAGE
SAN MATEO, CA # 2024-0397

PLANNING APPLICATION - SUBMITTAL #1

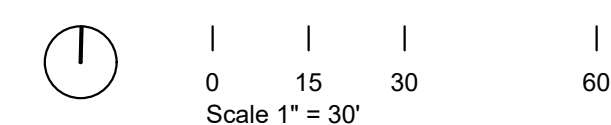

UTILITY PLAN

C13

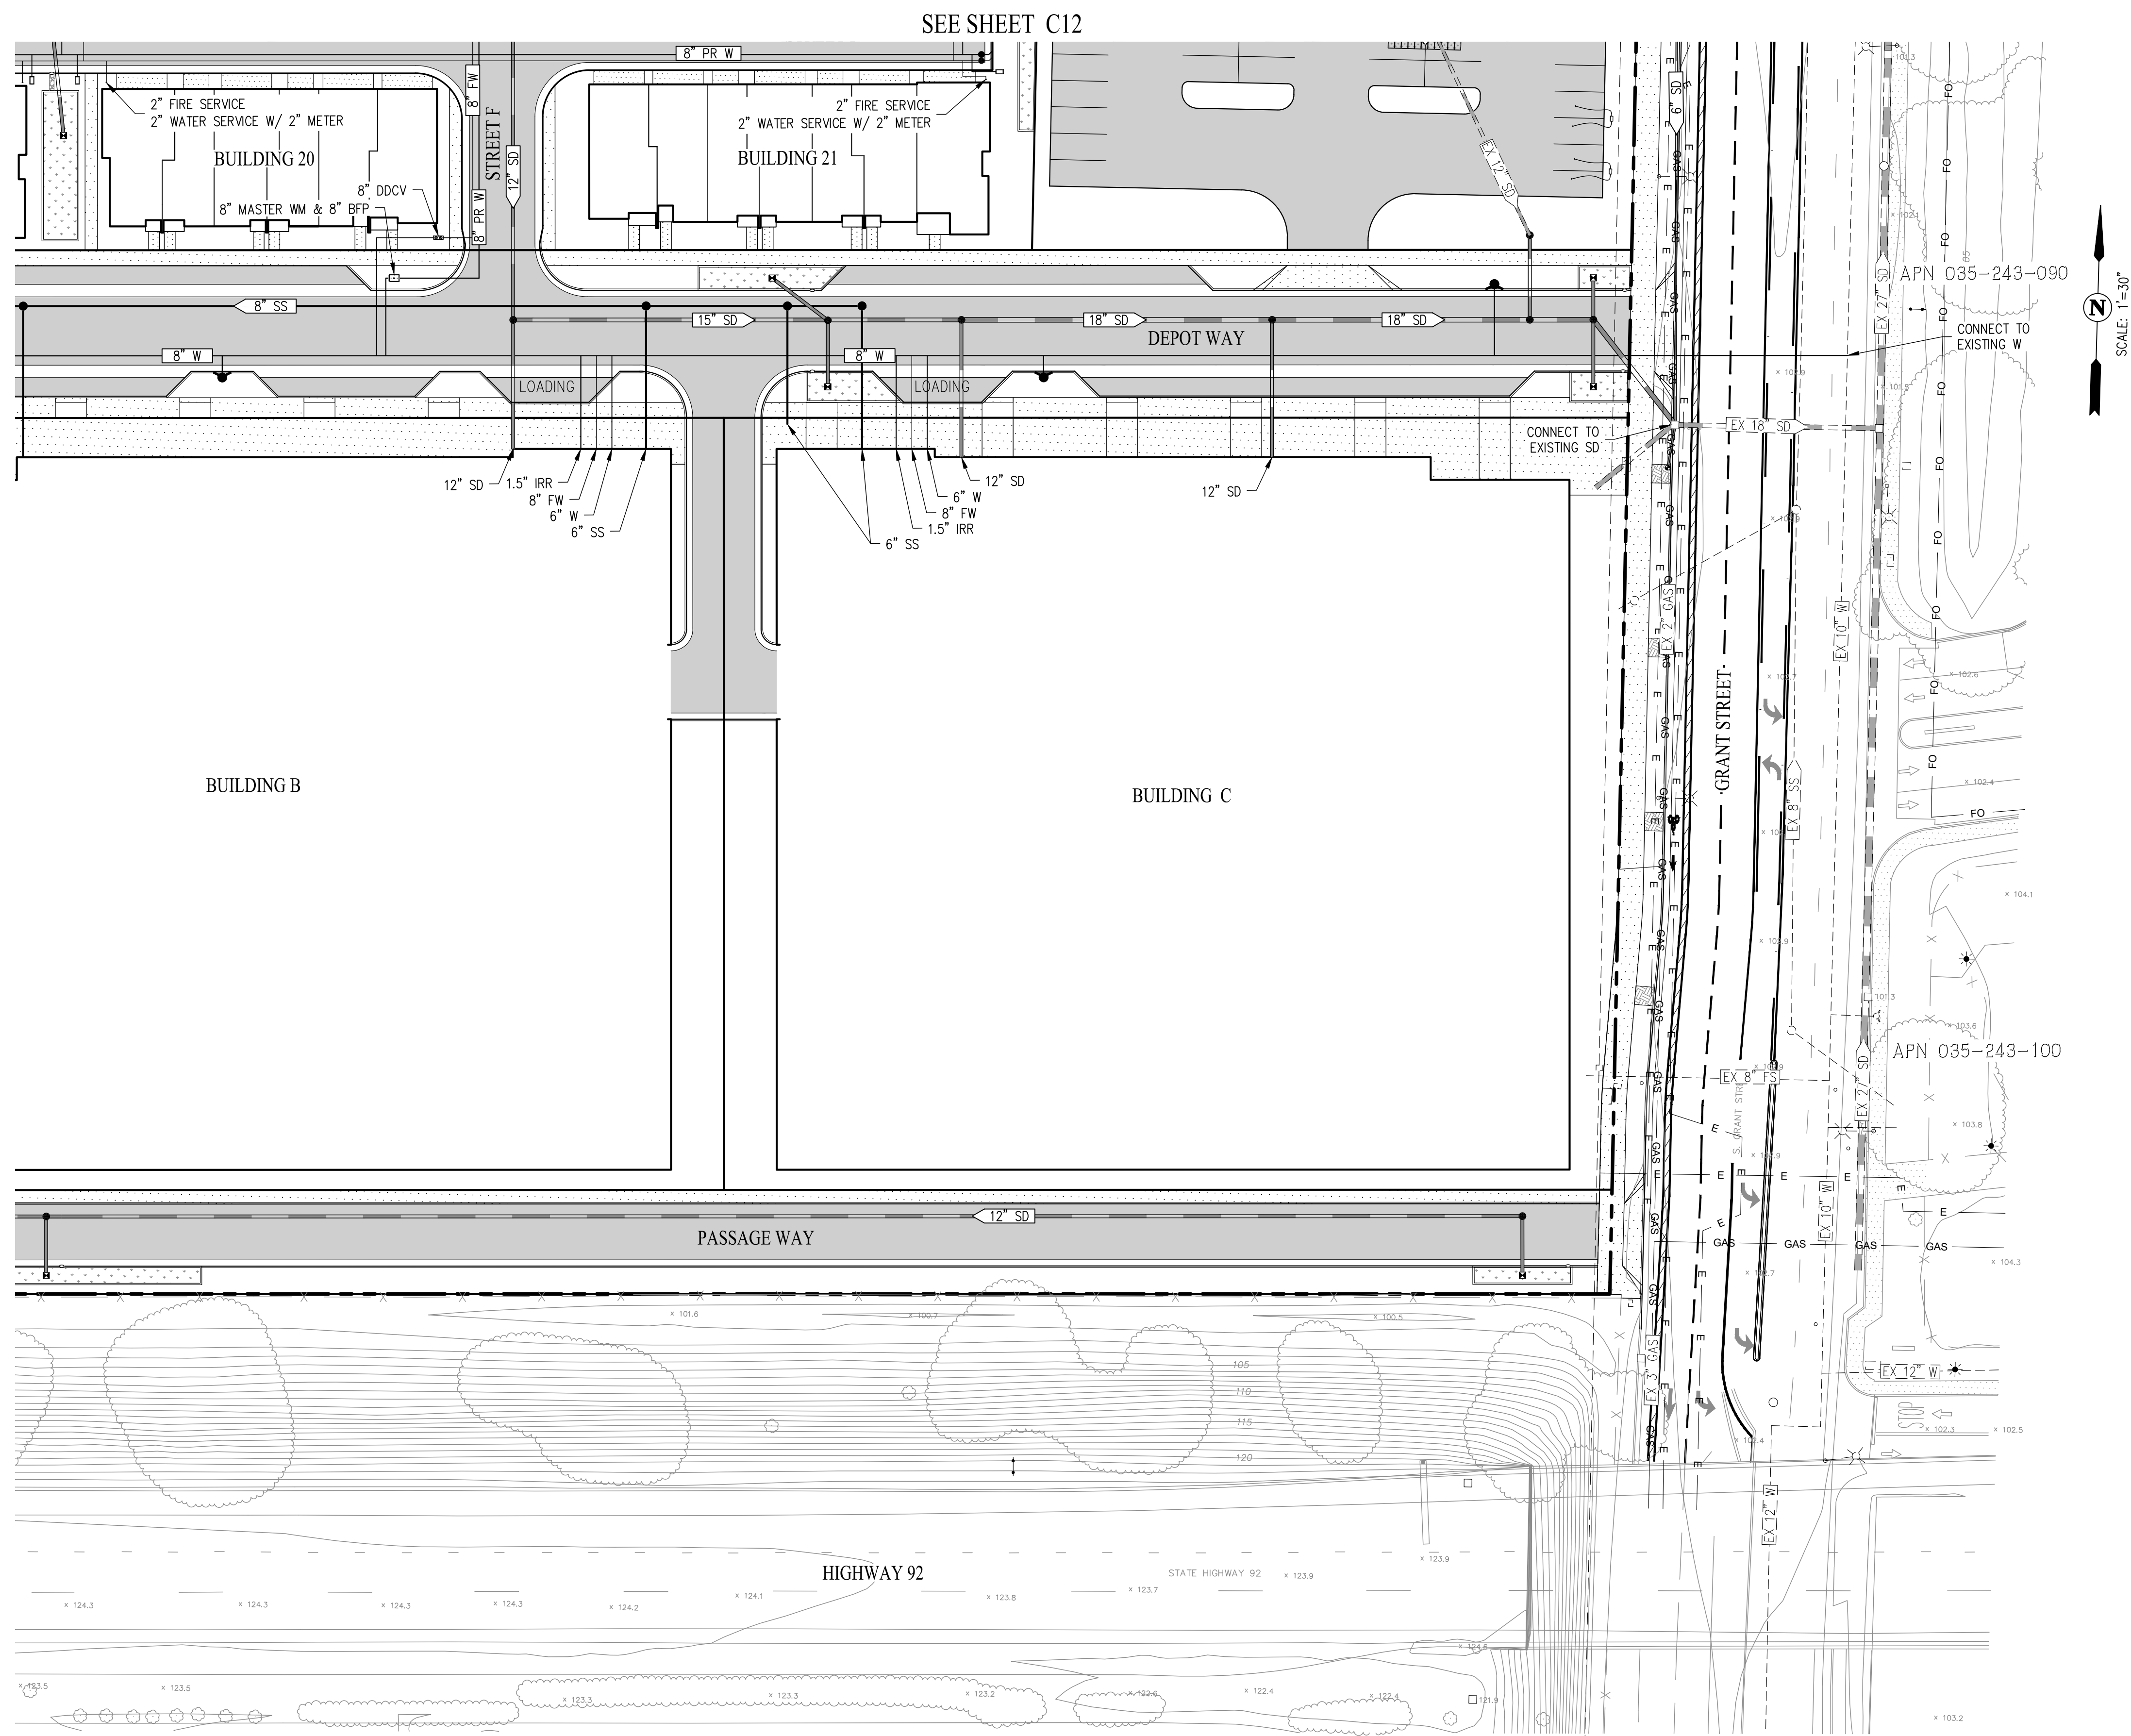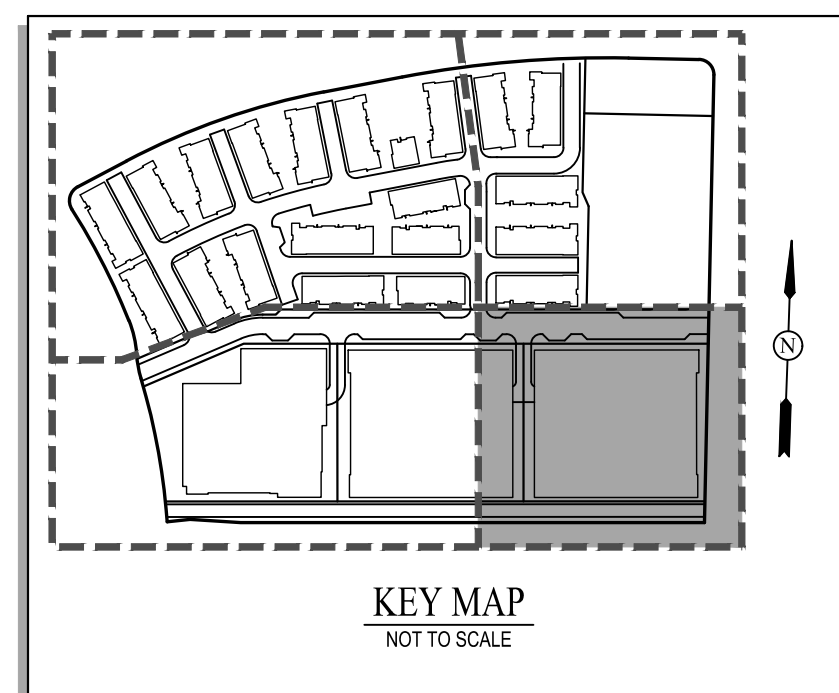

SAN RAMON ■ (925) 866-0322
ROSEVILLE ■ (916) 788-4456
WWW.CBANDG.COM


■ SURVEYORS ■ PLANNERS



PASSAGE
SAN MATEO, CA # 2024-0397


PLANNING APPLICATION - SUBMITTAL #1

AUGUST 1, 2025

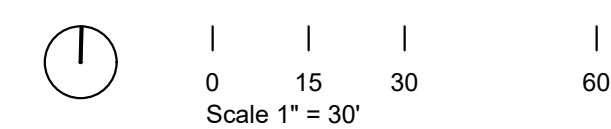

UTILITY PLAN


C14

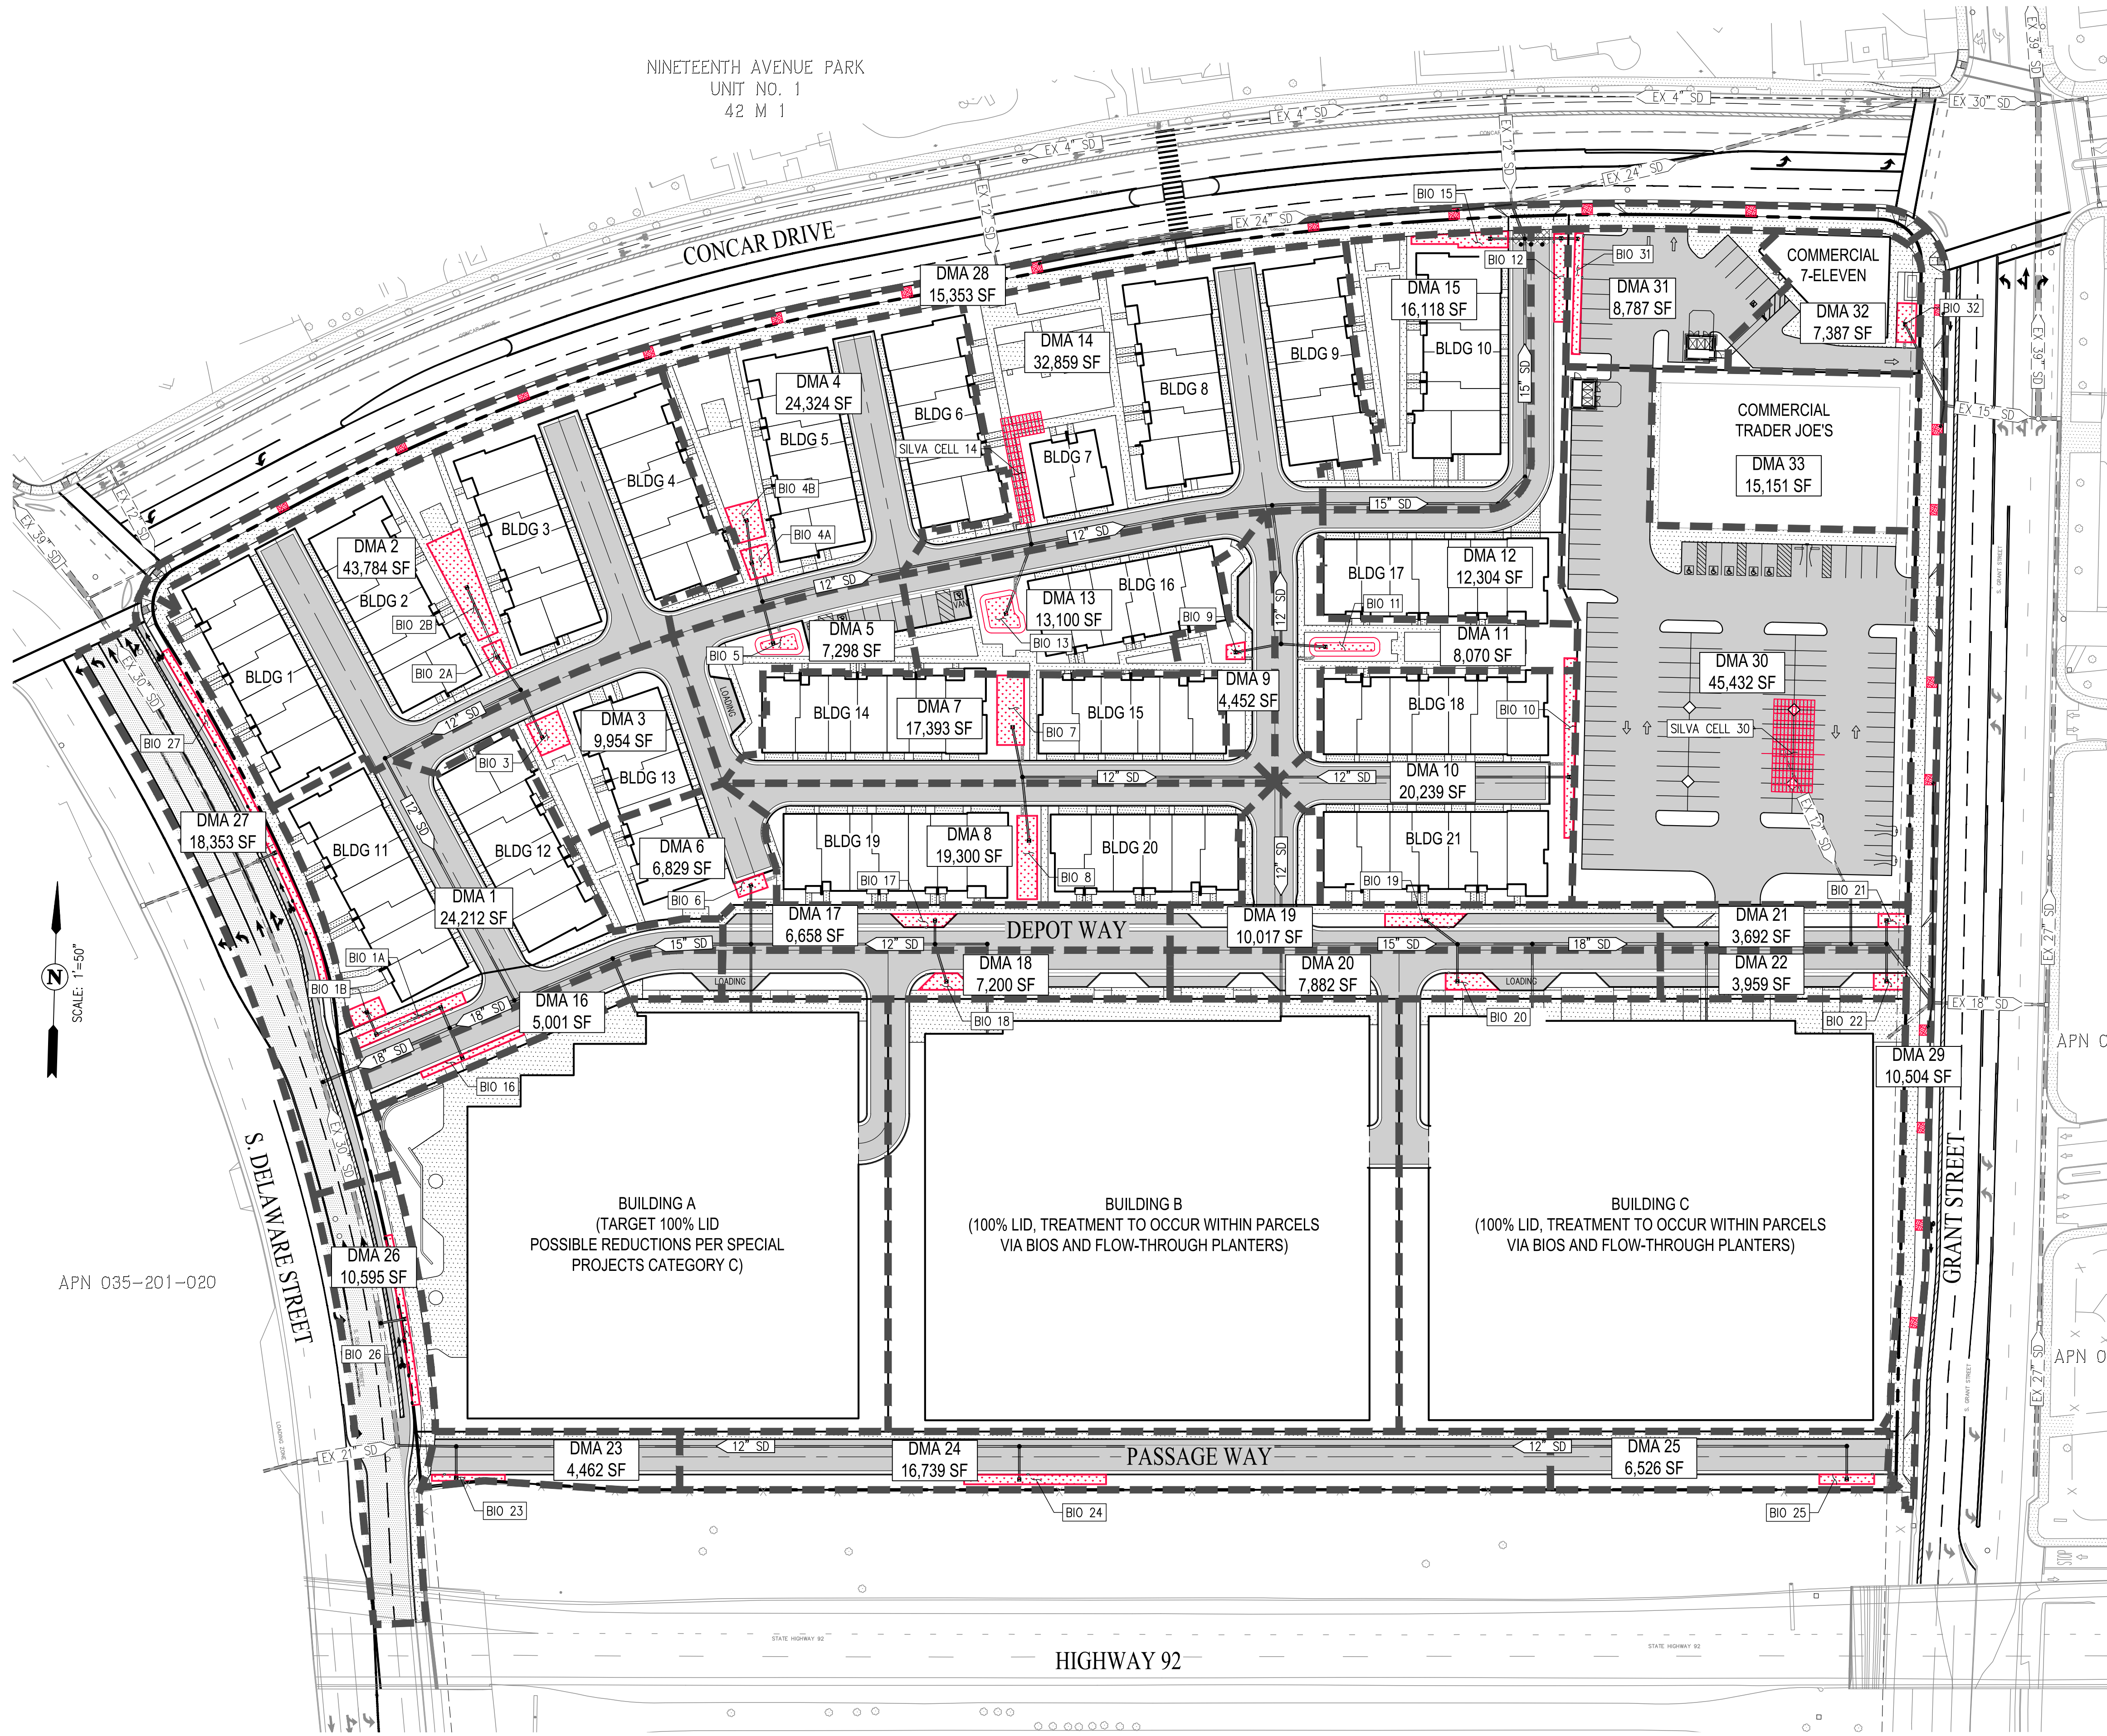


STORMWATER MANAGEMENT PLAN							
DMA	Total Area (SF)	Impervious Area (SF)	Pervious Area (SF)	Effective Impervious Area (SF)	Req'd Treatment Area (SF)	Treatment Area Provided (SF)	Treatment Type
1	24,212	19,368	4,844	19,852	611	622	Bioretention
2	43,784	33,805	9,979	34,803	1,070	1,113	Bioretention
3	9,954	6,993	2,961	7,289	225	340	Bioretention
4	24,324	18,052	6,272	18,679	575	638	Bioretention
5	7,298	2,998	4,300	3,428	106	134	Bioretention
6	6,829	2,486	4,343	2,920	90	136	Bioretention
7	17,393	16,442	951	16,537	510	592	Bioretention
8	19,300	16,424	2,876	16,716	515	602	Bioretention
9	4,452	1,880	2,572	2,137	66	81	Bioretention
10	20,239	17,269	2,970	17,566	540	561	Bioretention
11	8,070	3,138	4,932	3,631	112	162	Bioretention
12	12,304	10,250	2,054	10,455	322	350	Bioretention
13	13,100	8,499	4,601	8,959	276	283	Bioretention
14	32,859	21,197	11,662	22,363	690	692	Silva Cells
15	16,118	9,627	6,491	10,276	316	359	Bioretention
16	5,001	4,114	887	4,203	130	188	Bioretention
17	6,658	6,288	370	6,325	195	205	Bioretention
18	7,200	5,902	1,298	6,032	186	194	Bioretention
19	10,017	8,775	1,242	8,899	274	297	Bioretention
20	7,882	6,828	1,054	6,933	214	227	Bioretention
21	3,692	2,928	764	3,004	93	113	Bioretention
22	3,959	3,513	446	3,558	110	162	Bioretention
23	4,462	3,437	1,025	3,540	110	124	Bioretention
24	16,739	12,250	4,489	12,699	392	405	Bioretention
25	6,526	4,760	1,766	4,937	153	155	Bioretention
OFF SITE ROADS							
26 (Delaware Street)	ACT. 10,295	ACT. 9,905	ACT. 690	ACT. 9,905	ACT. 307	342	Stormwater Planter
	REQD. 5,159	REQD. 4,469	REQD. 690	REQD. 4,538	REQD. 140	(202 SF for In Lieu Treatment)	
27 (Delaware Street)	ACT. 18,353	ACT. 16,952	ACT. 1,401	ACT. 17,092	ACT. 754	755	Stormwater Planter
	REQD. 7,008	REQD. 5,607	REQD. 1,401	REQD. 5,747	REQD. 177	(578 SF for In Lieu Treatment)	
28 (Concar Drive)	15,353	9,435	5,918	10,027	310	396	Treewells (Spaced 75')
29 (Grant Street)	10,504	6,990	3,514	7,341	226	324	Treewells (Spaced 50')
RETAIL							
30 (Trader Joes Parking Lot)	45,432	37,584	7,848	38,369	1,182	1,250	Silva Cells
31 (7-Eleven)	8,787	7,443	1,344	7,577	233	276	Bioretention
32 (7-Eleven)	7,387	7,143	244	7,167	221	229	Bioretention
33 (Existing Trader Joes Building)	15,151	15,151	0	15,151	467	467	In Lieu Treatment (DMA 26 & 27)
APARTMENTS							
Building A	67,011	100% LID (treatment to occur within parcels)					
Building B	72,914	100% LID (treatment to occur within parcels)					
Building C	71,695	100% LID (treatment to occur within parcels)					

LEGEND


- DRAINAGE BOUNDARY
- TREE WELL (SPACED 75' ON CONCAR DRIVE AND 50' ON GRANT STREET)
- BIORETENTION AREA (SEE DETAILS SHEET C16)
- SILVA CELLS (SEE DETAILS SHEET C16)
- PROPOSED CONCRETE AREA TO BE TREATED
- PROPOSED ASPHALT AREA TO BE TREATED
- EXISTING ASPHALT AREA TO BE TREATED

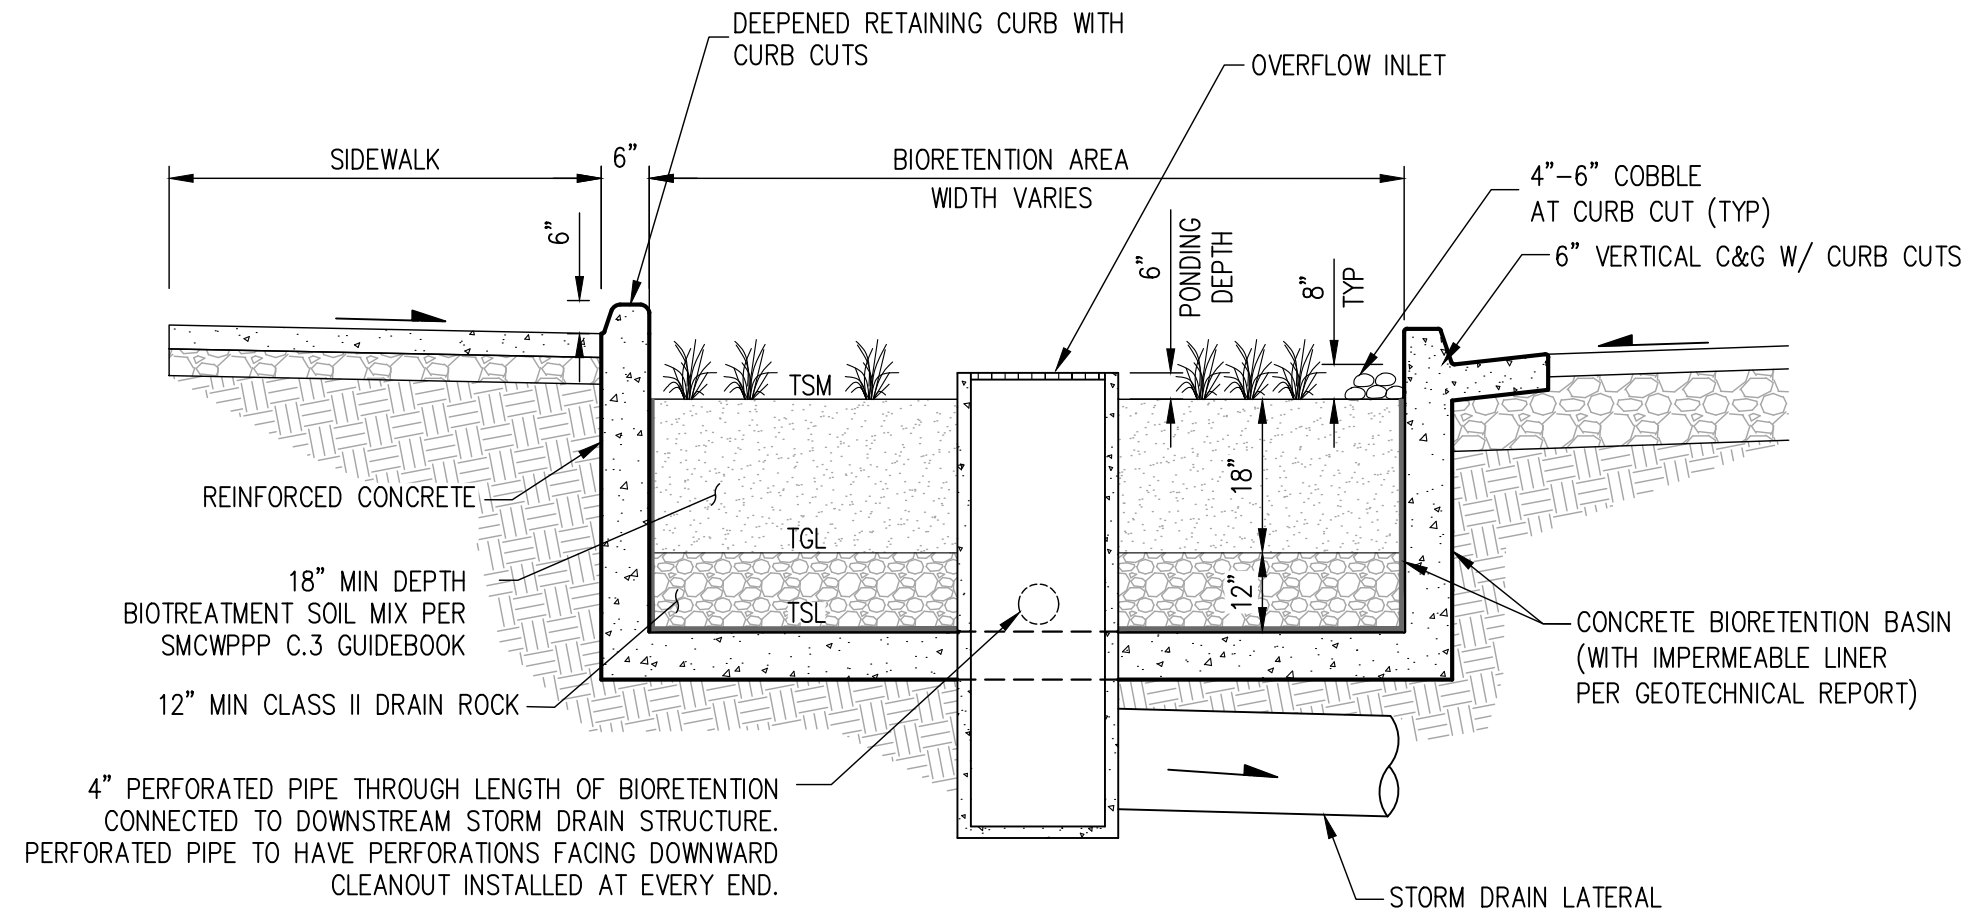


BIORETENTION DETAIL #1
 BIO: 1A, 6, 12, 16-27
 NOT TO SCALE

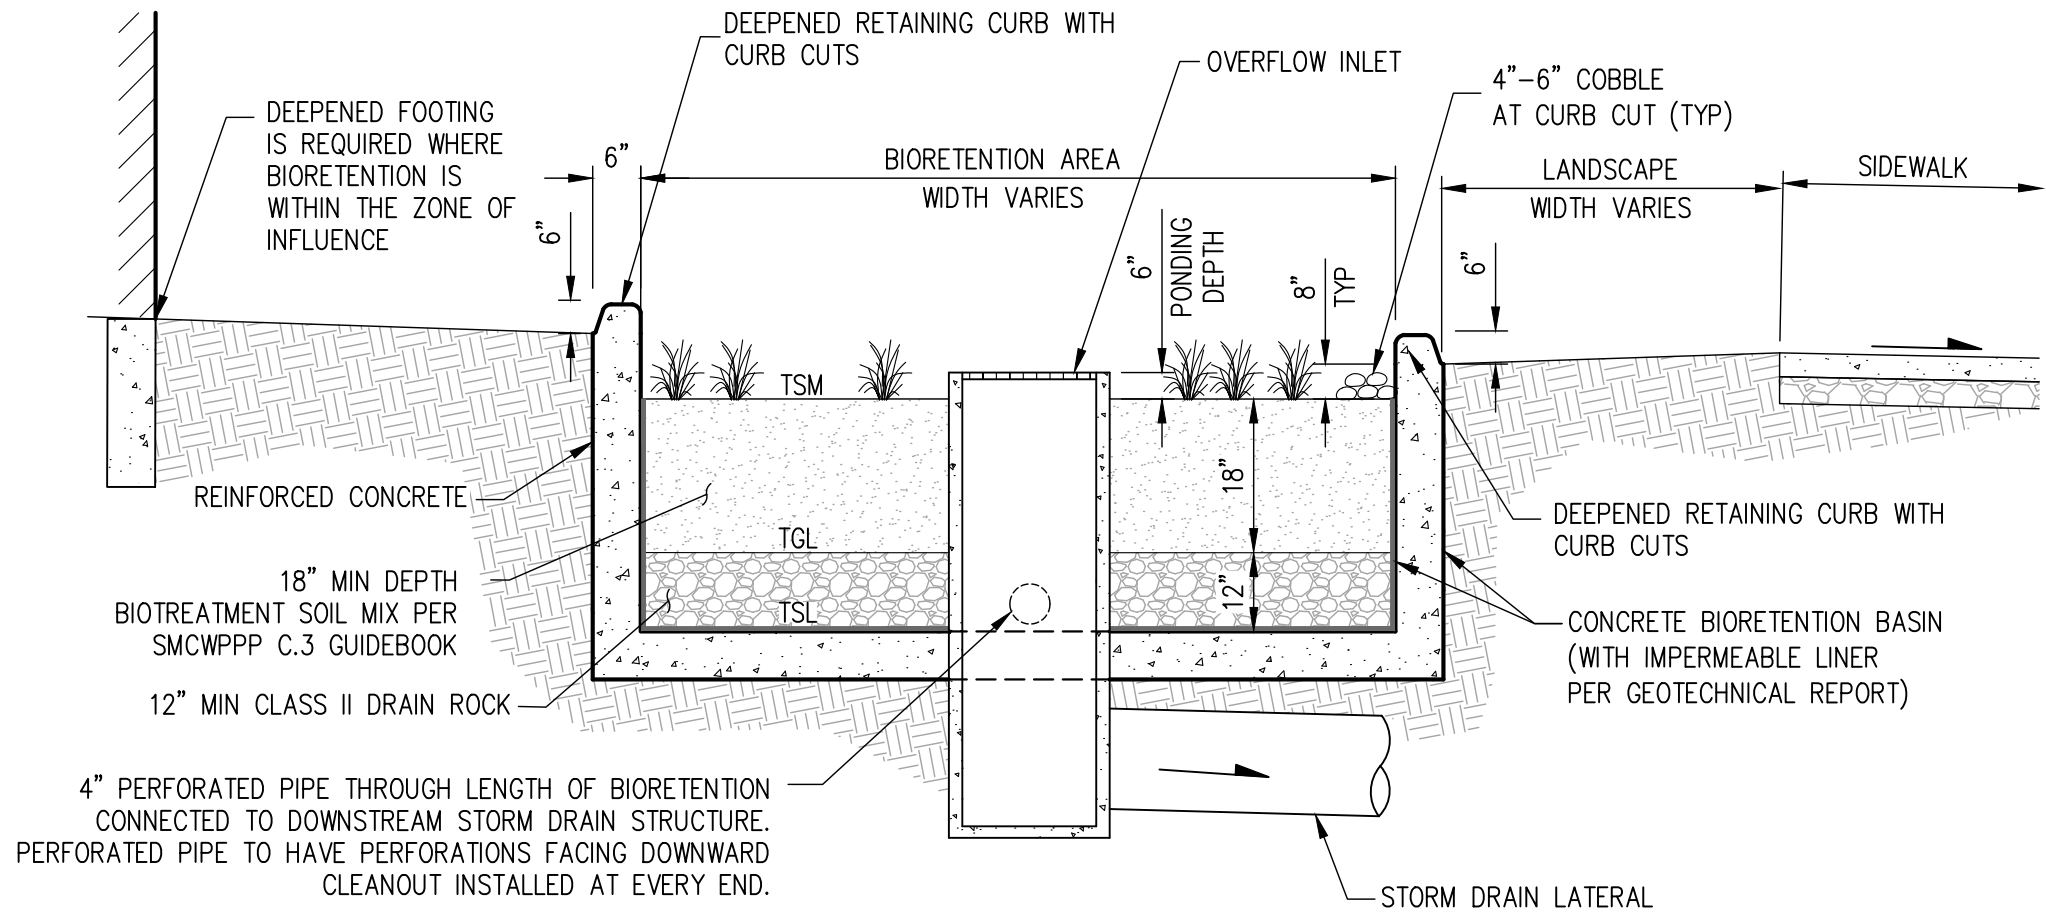


BIORETENTION DETAIL #2
 BIO: 18, 2A, 2B, 3, 4A, 4B, 7-10, 15, 31, 31B
 NOT TO SCALE

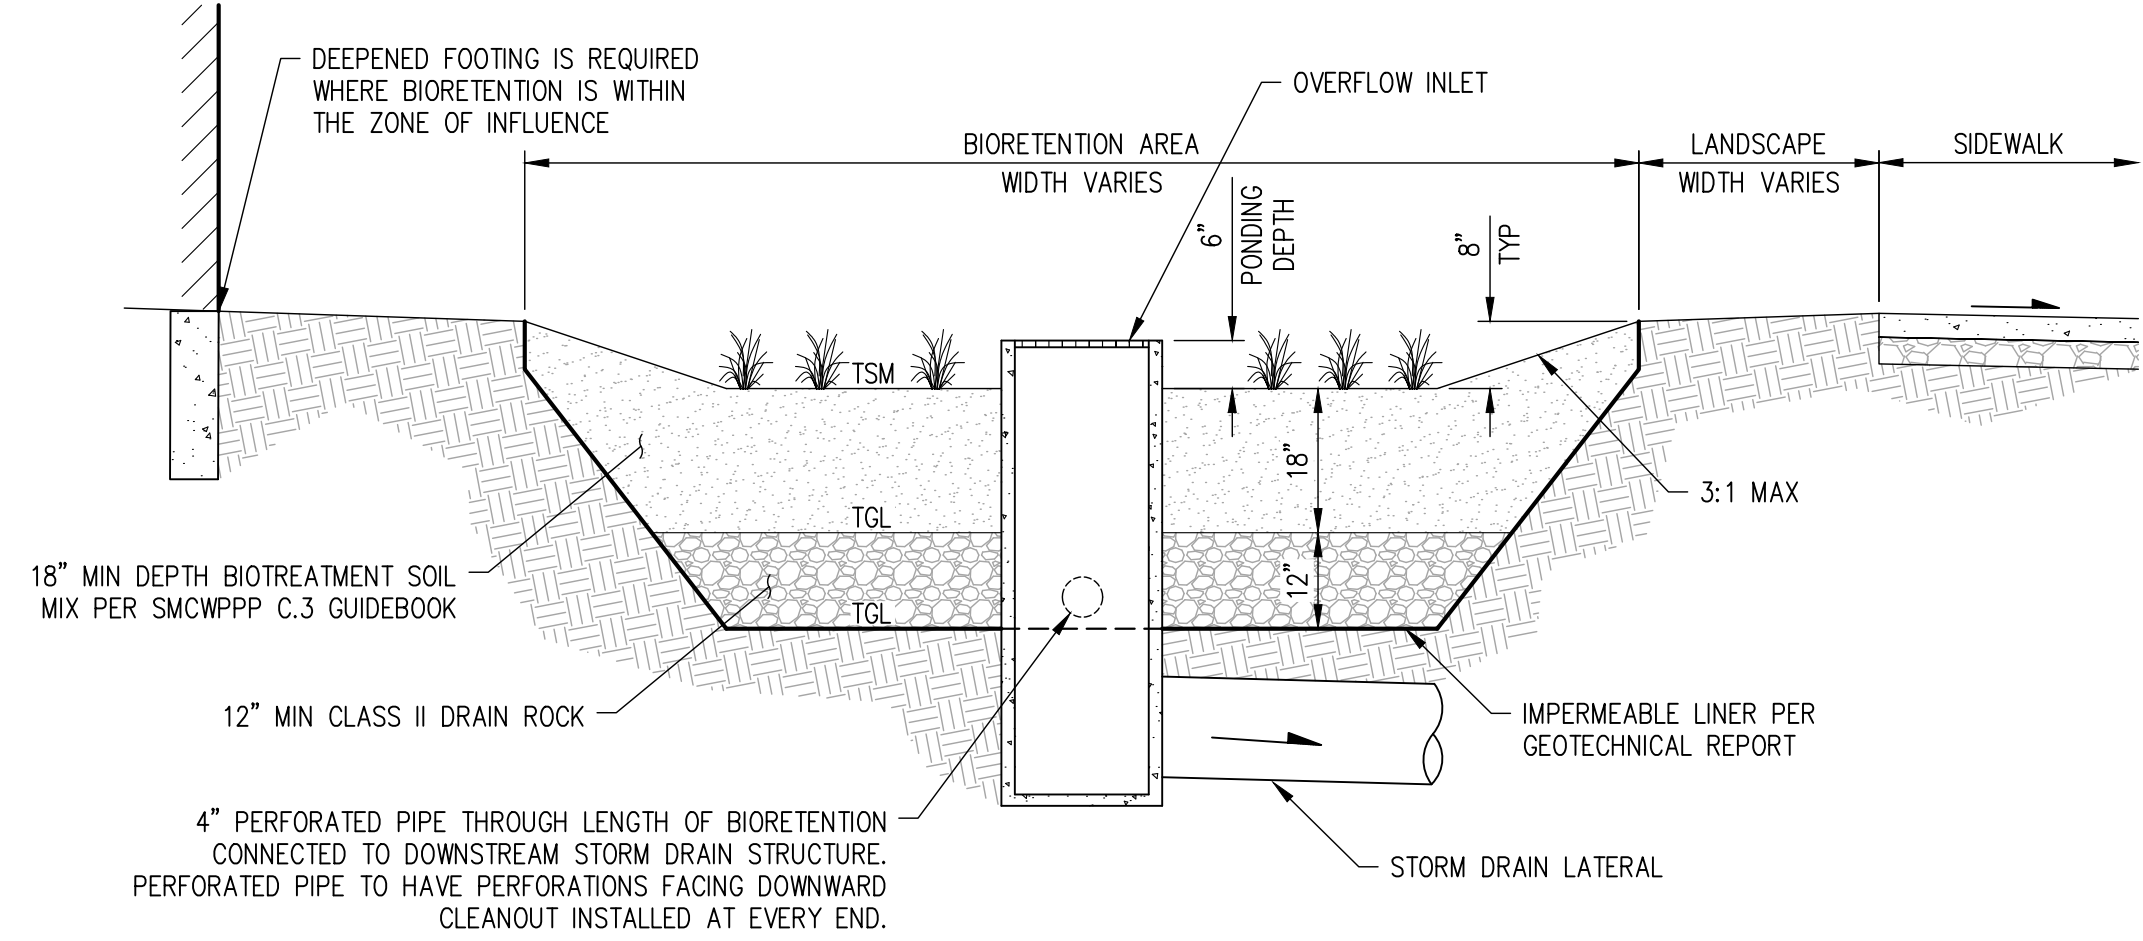


BIORETENTION DETAIL #3
 BIO: 5, 11, 13
 NOT TO SCALE



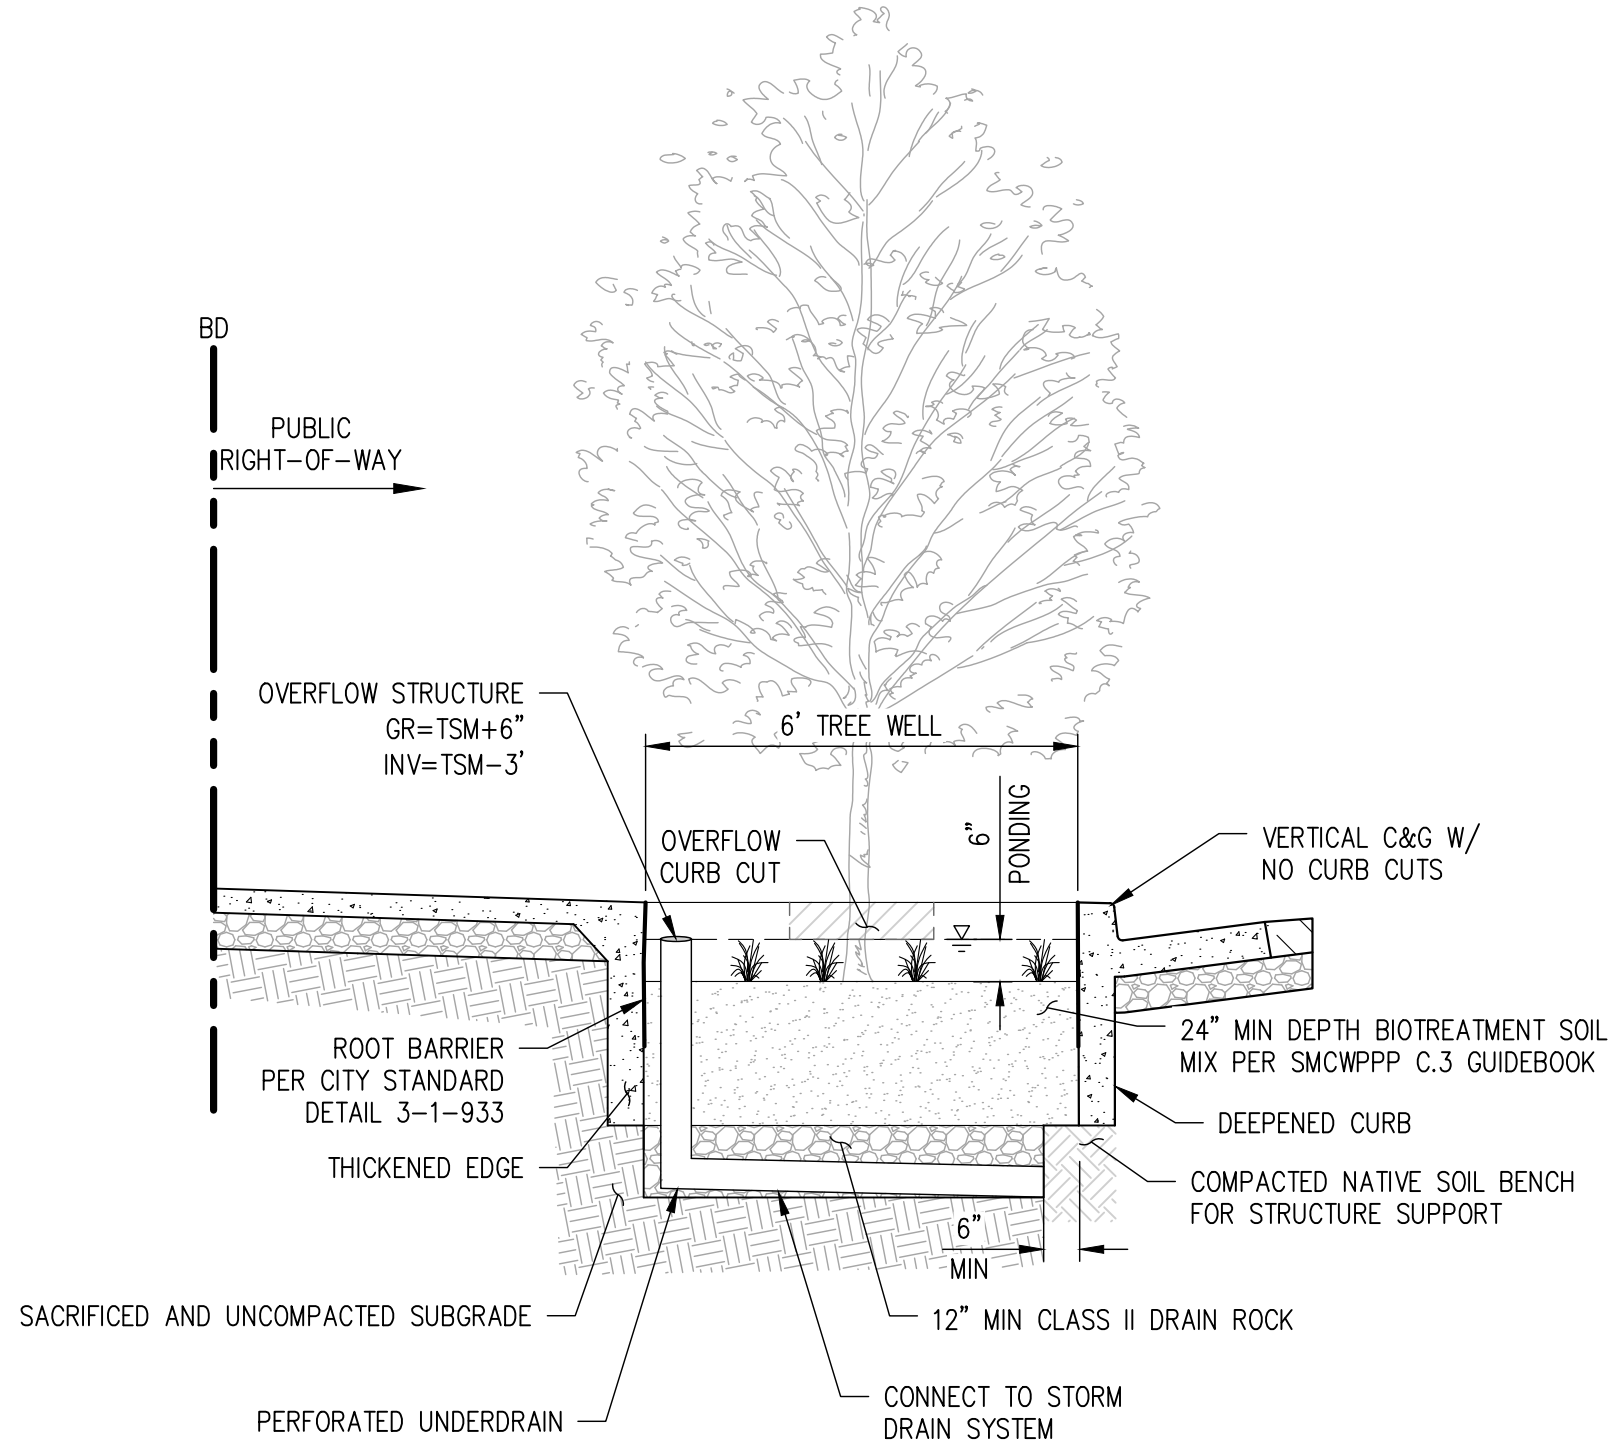


TREE WELL DETAIL
 TREE WELLS ON CONCAR DRIVE SPACED EVERY 75'
 TREE WELLS ON GRANT STREET SPACED EVERY 50'
 NOT TO SCALE

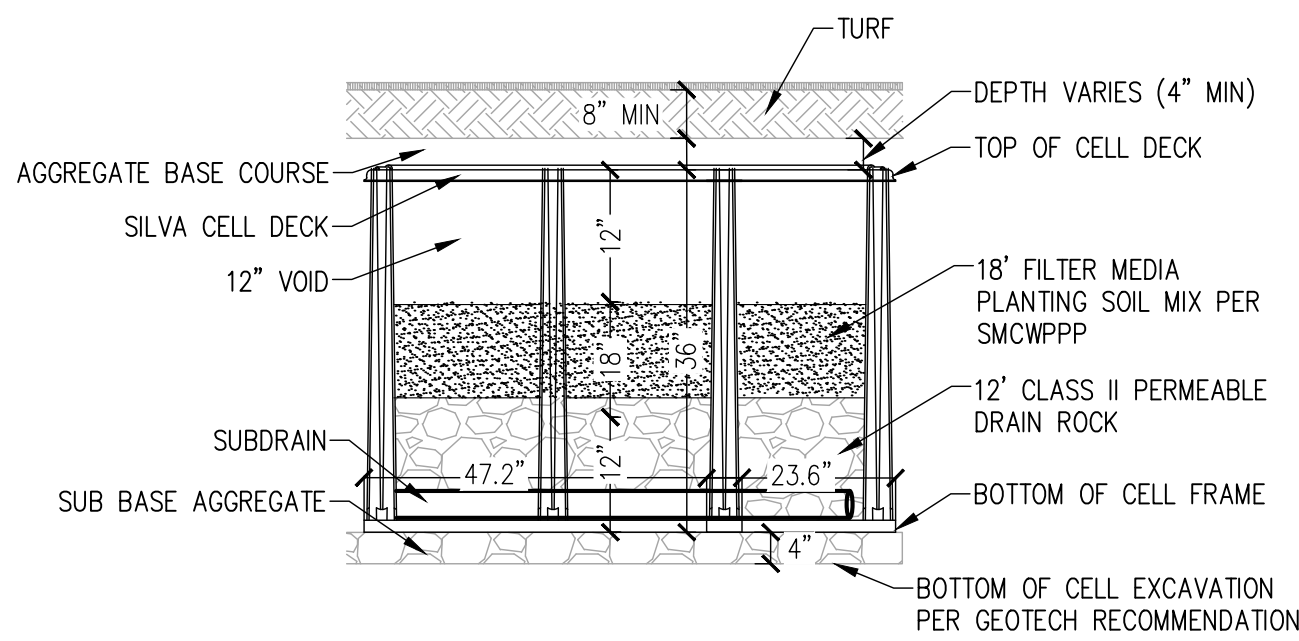

SILVA CELL DETAIL
 SILVA CELL: 14, 30
 NOT TO SCALE

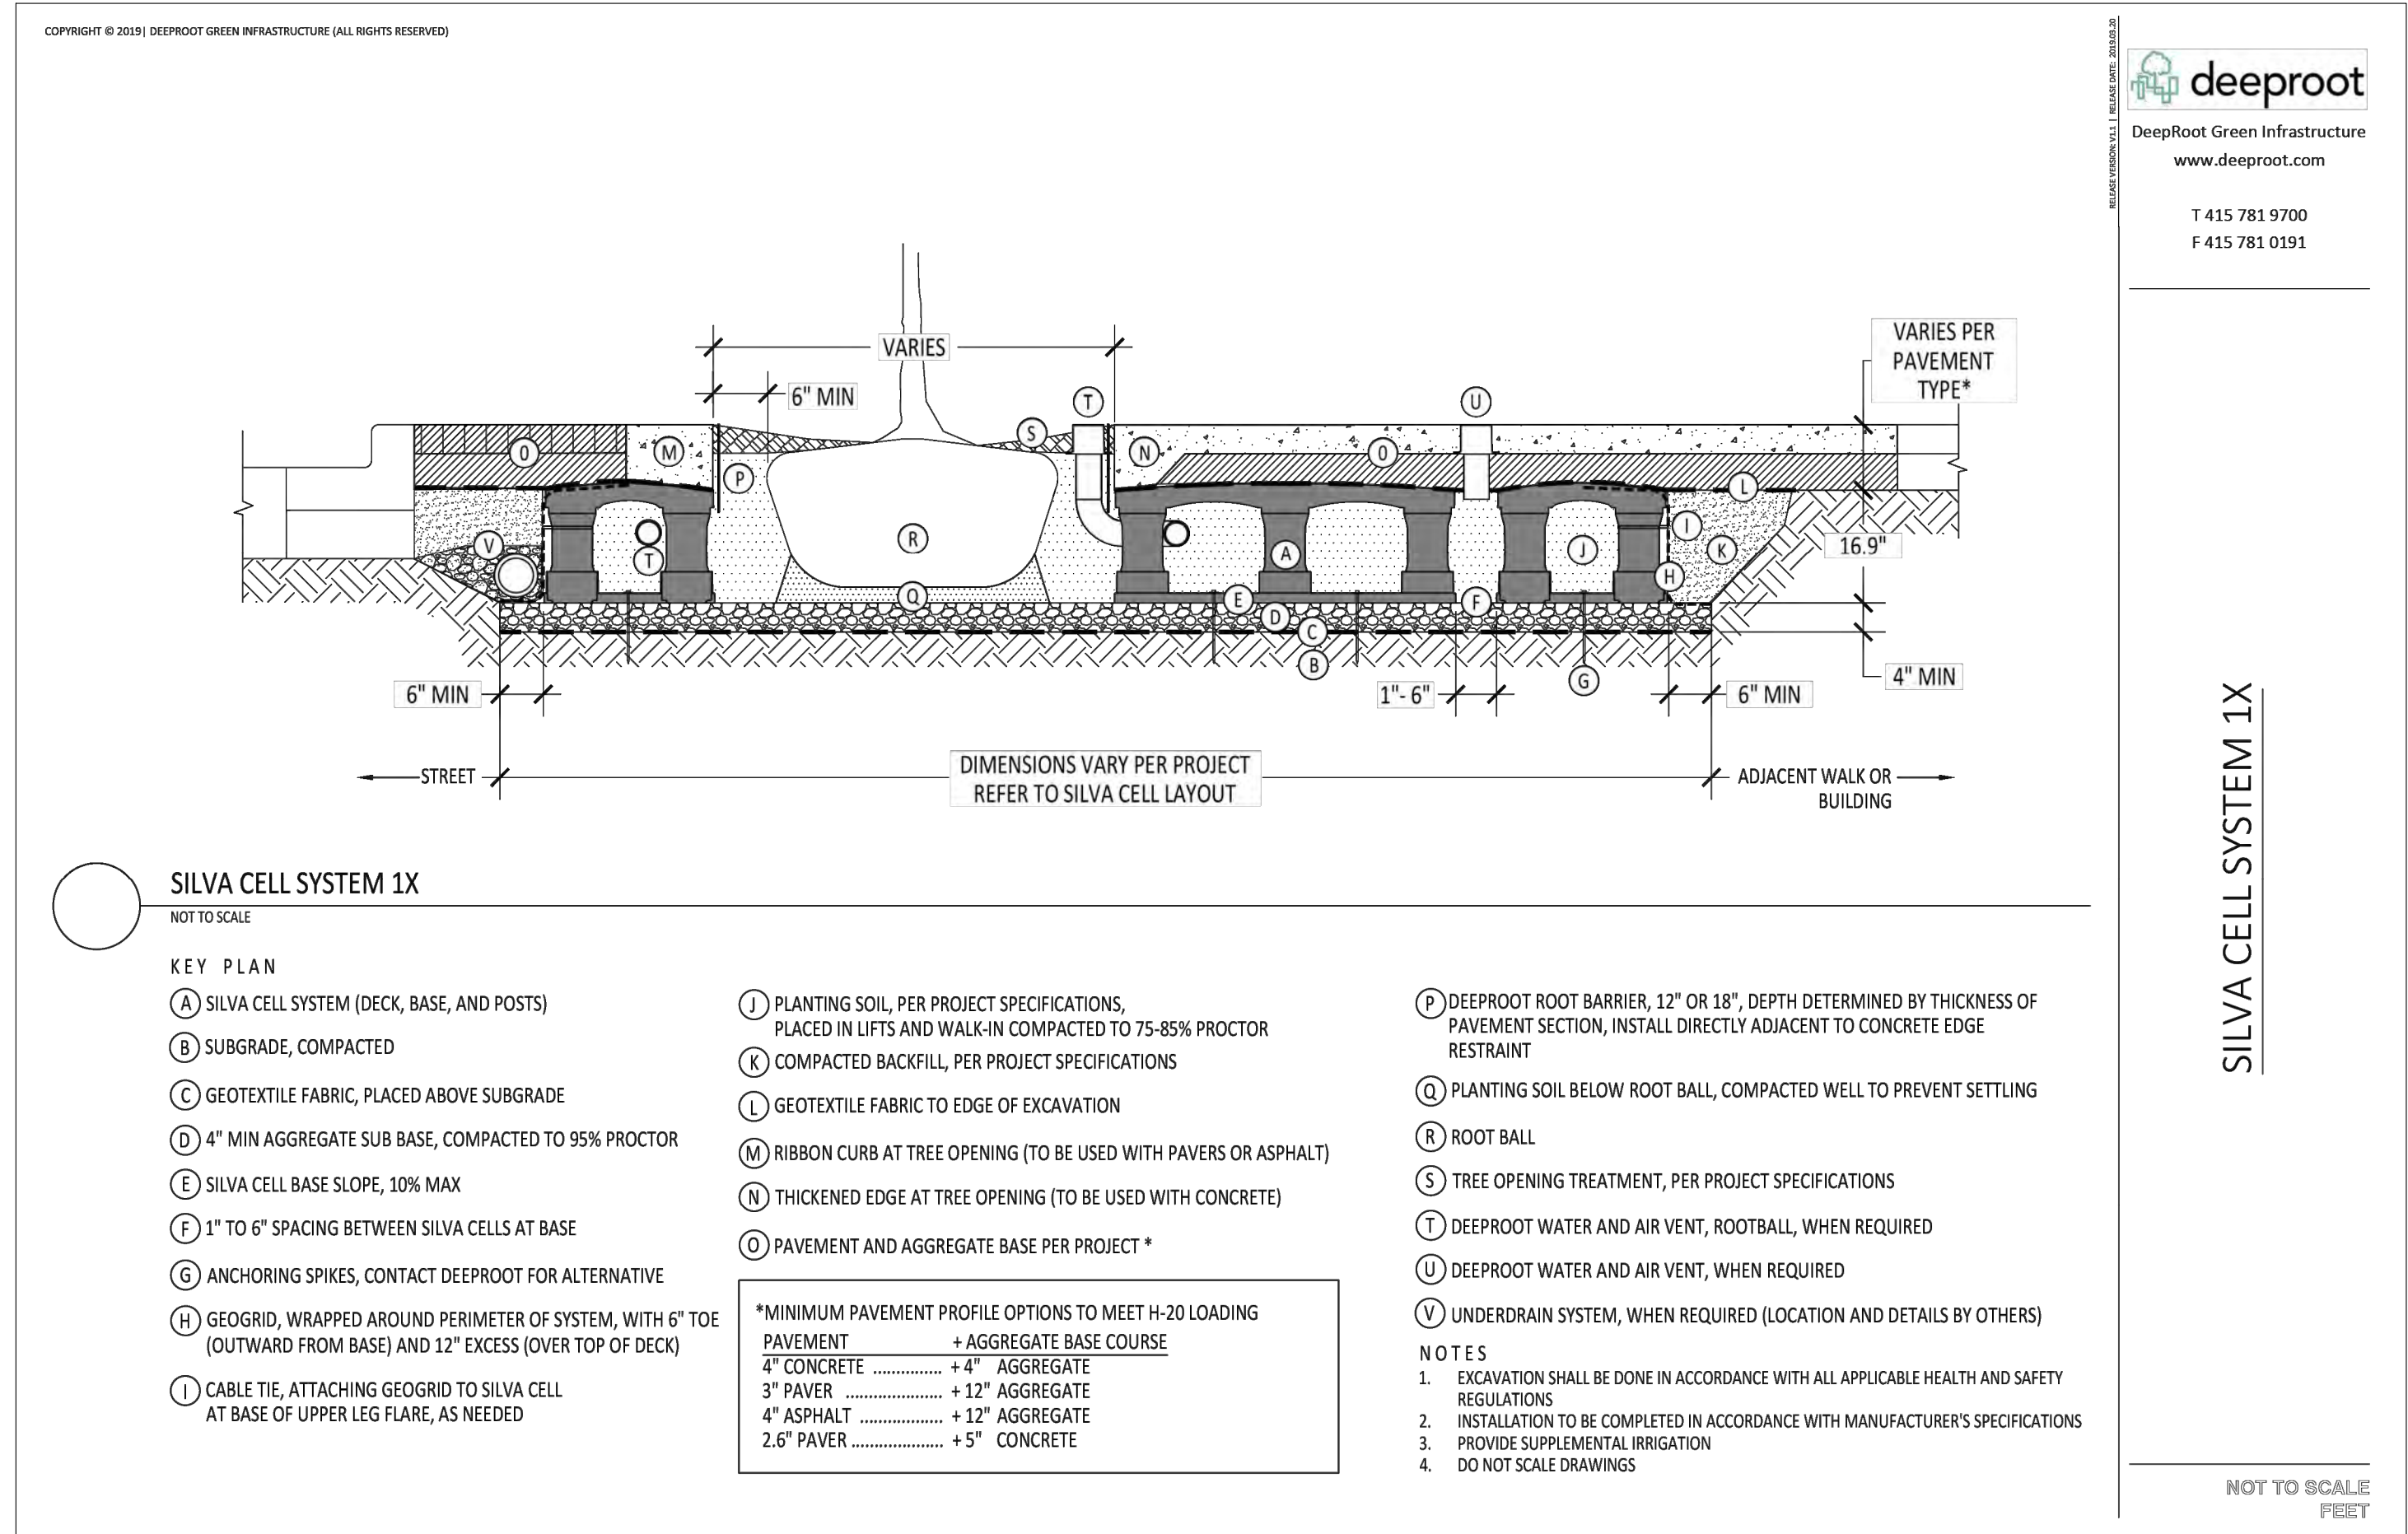

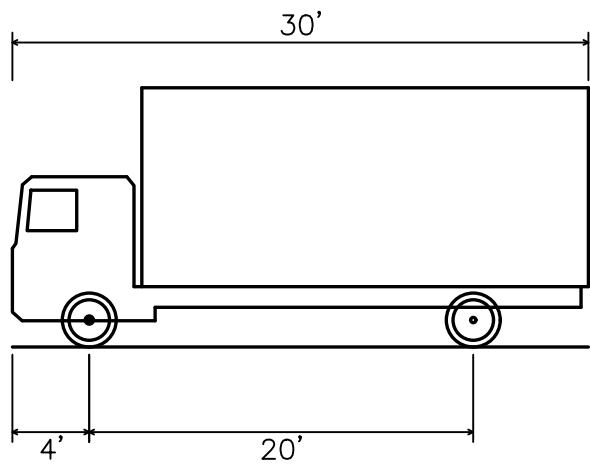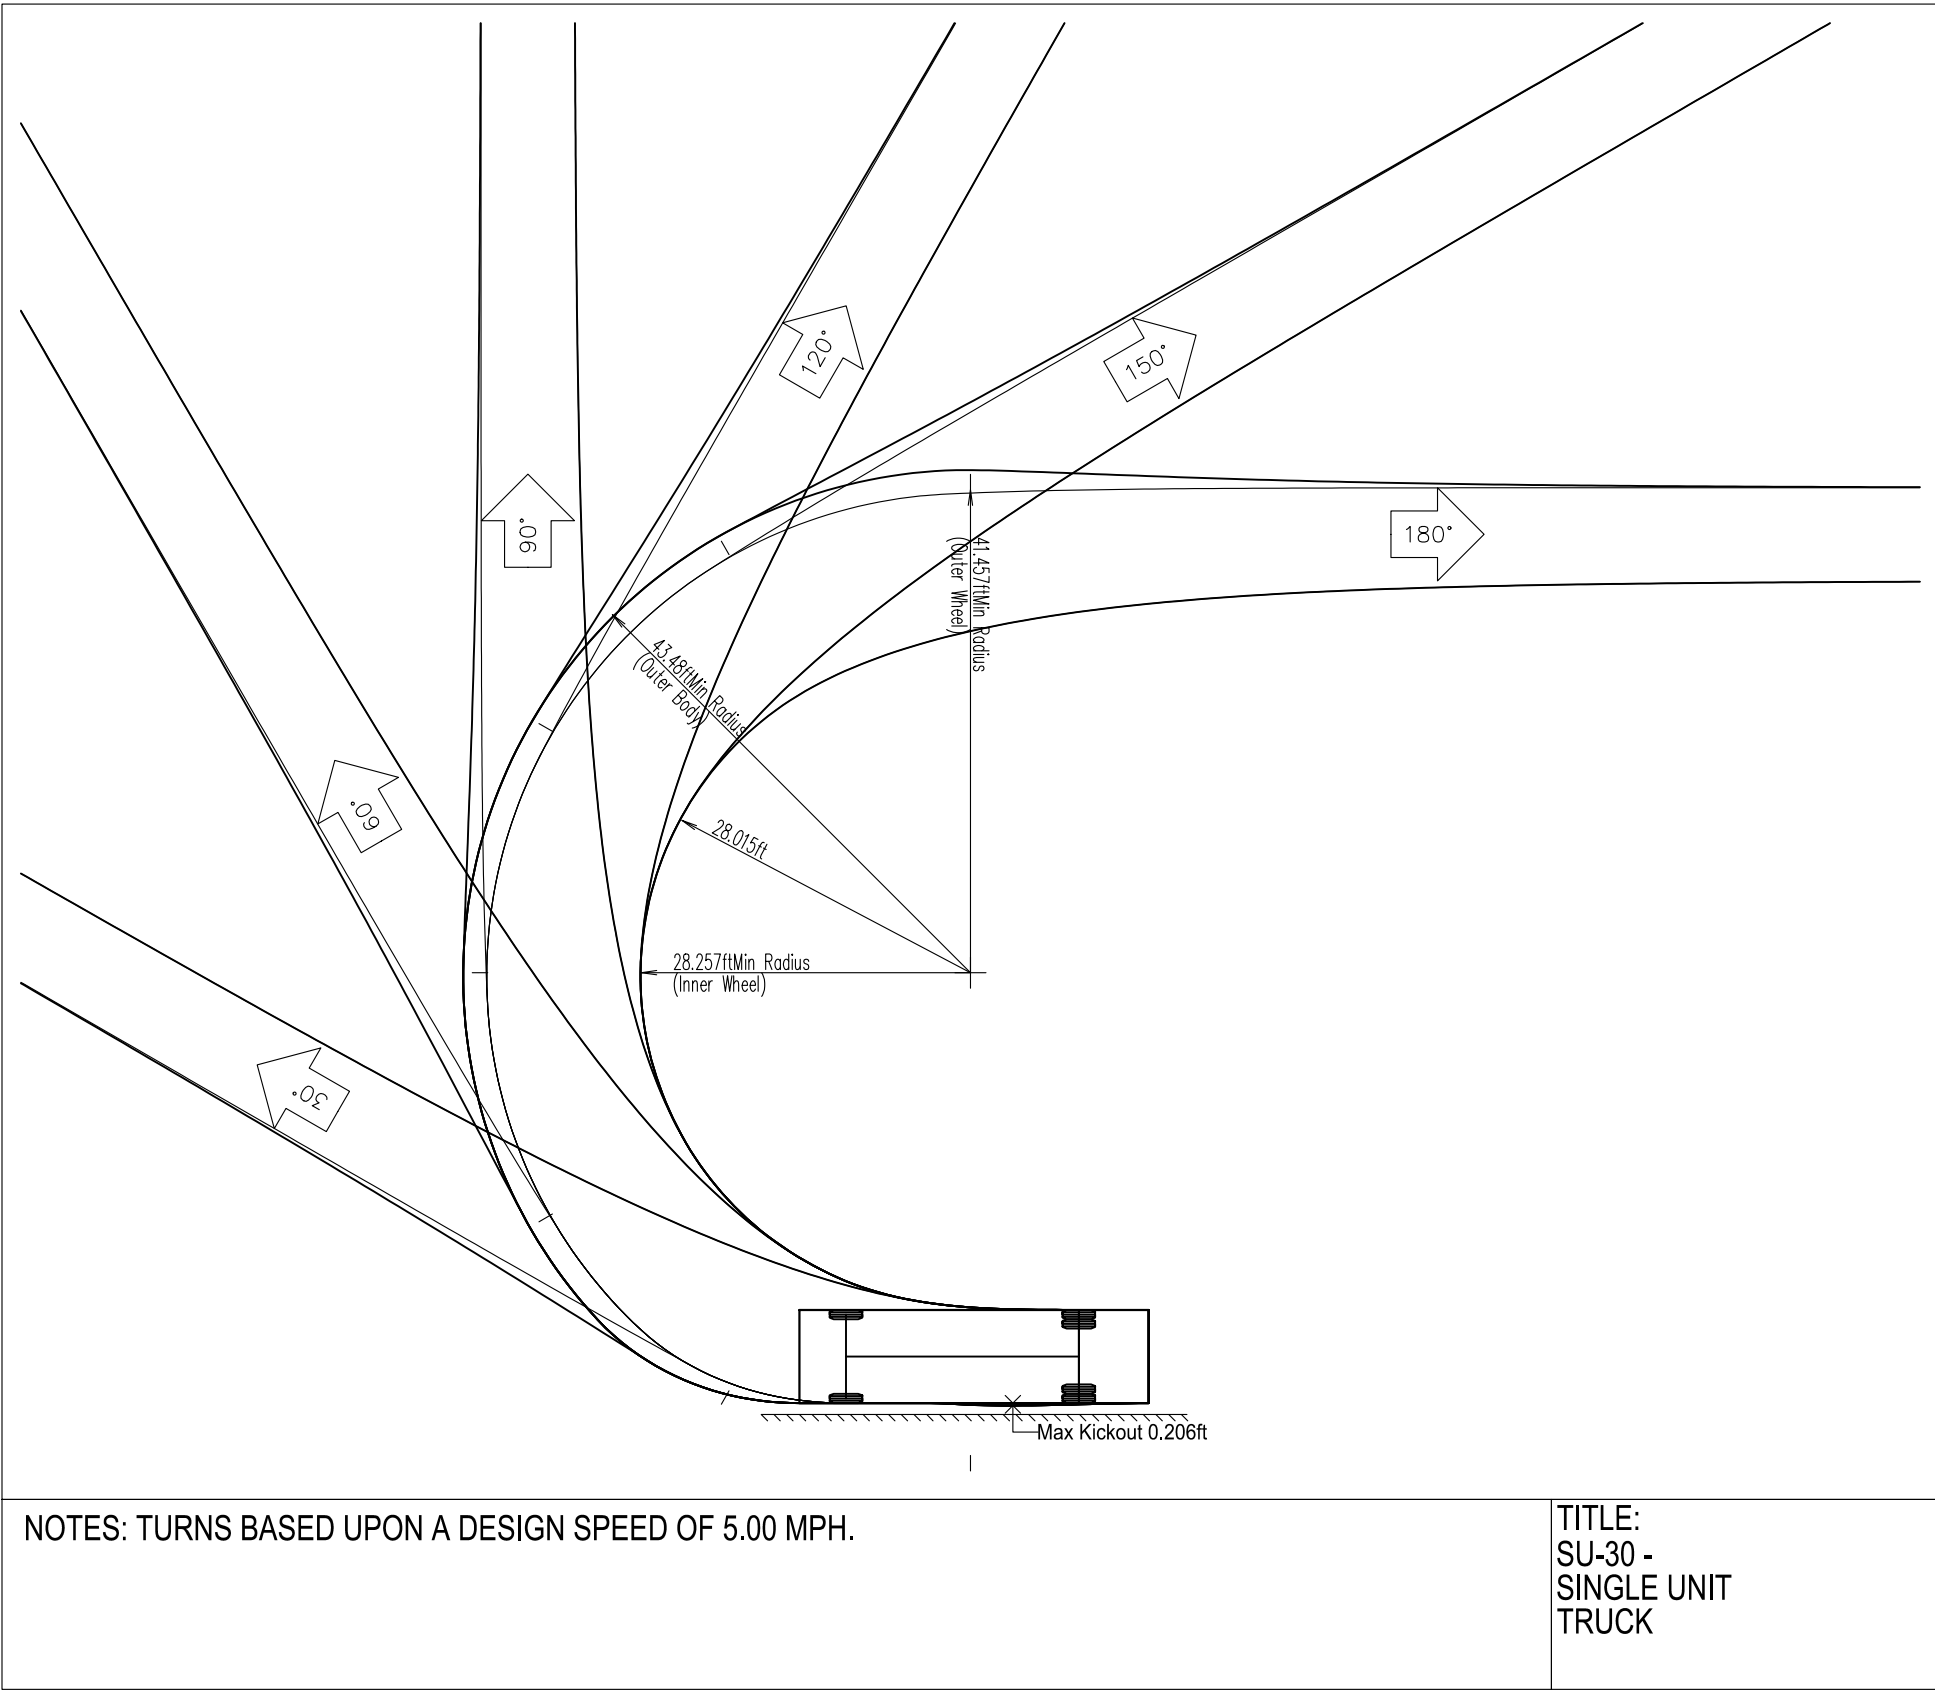
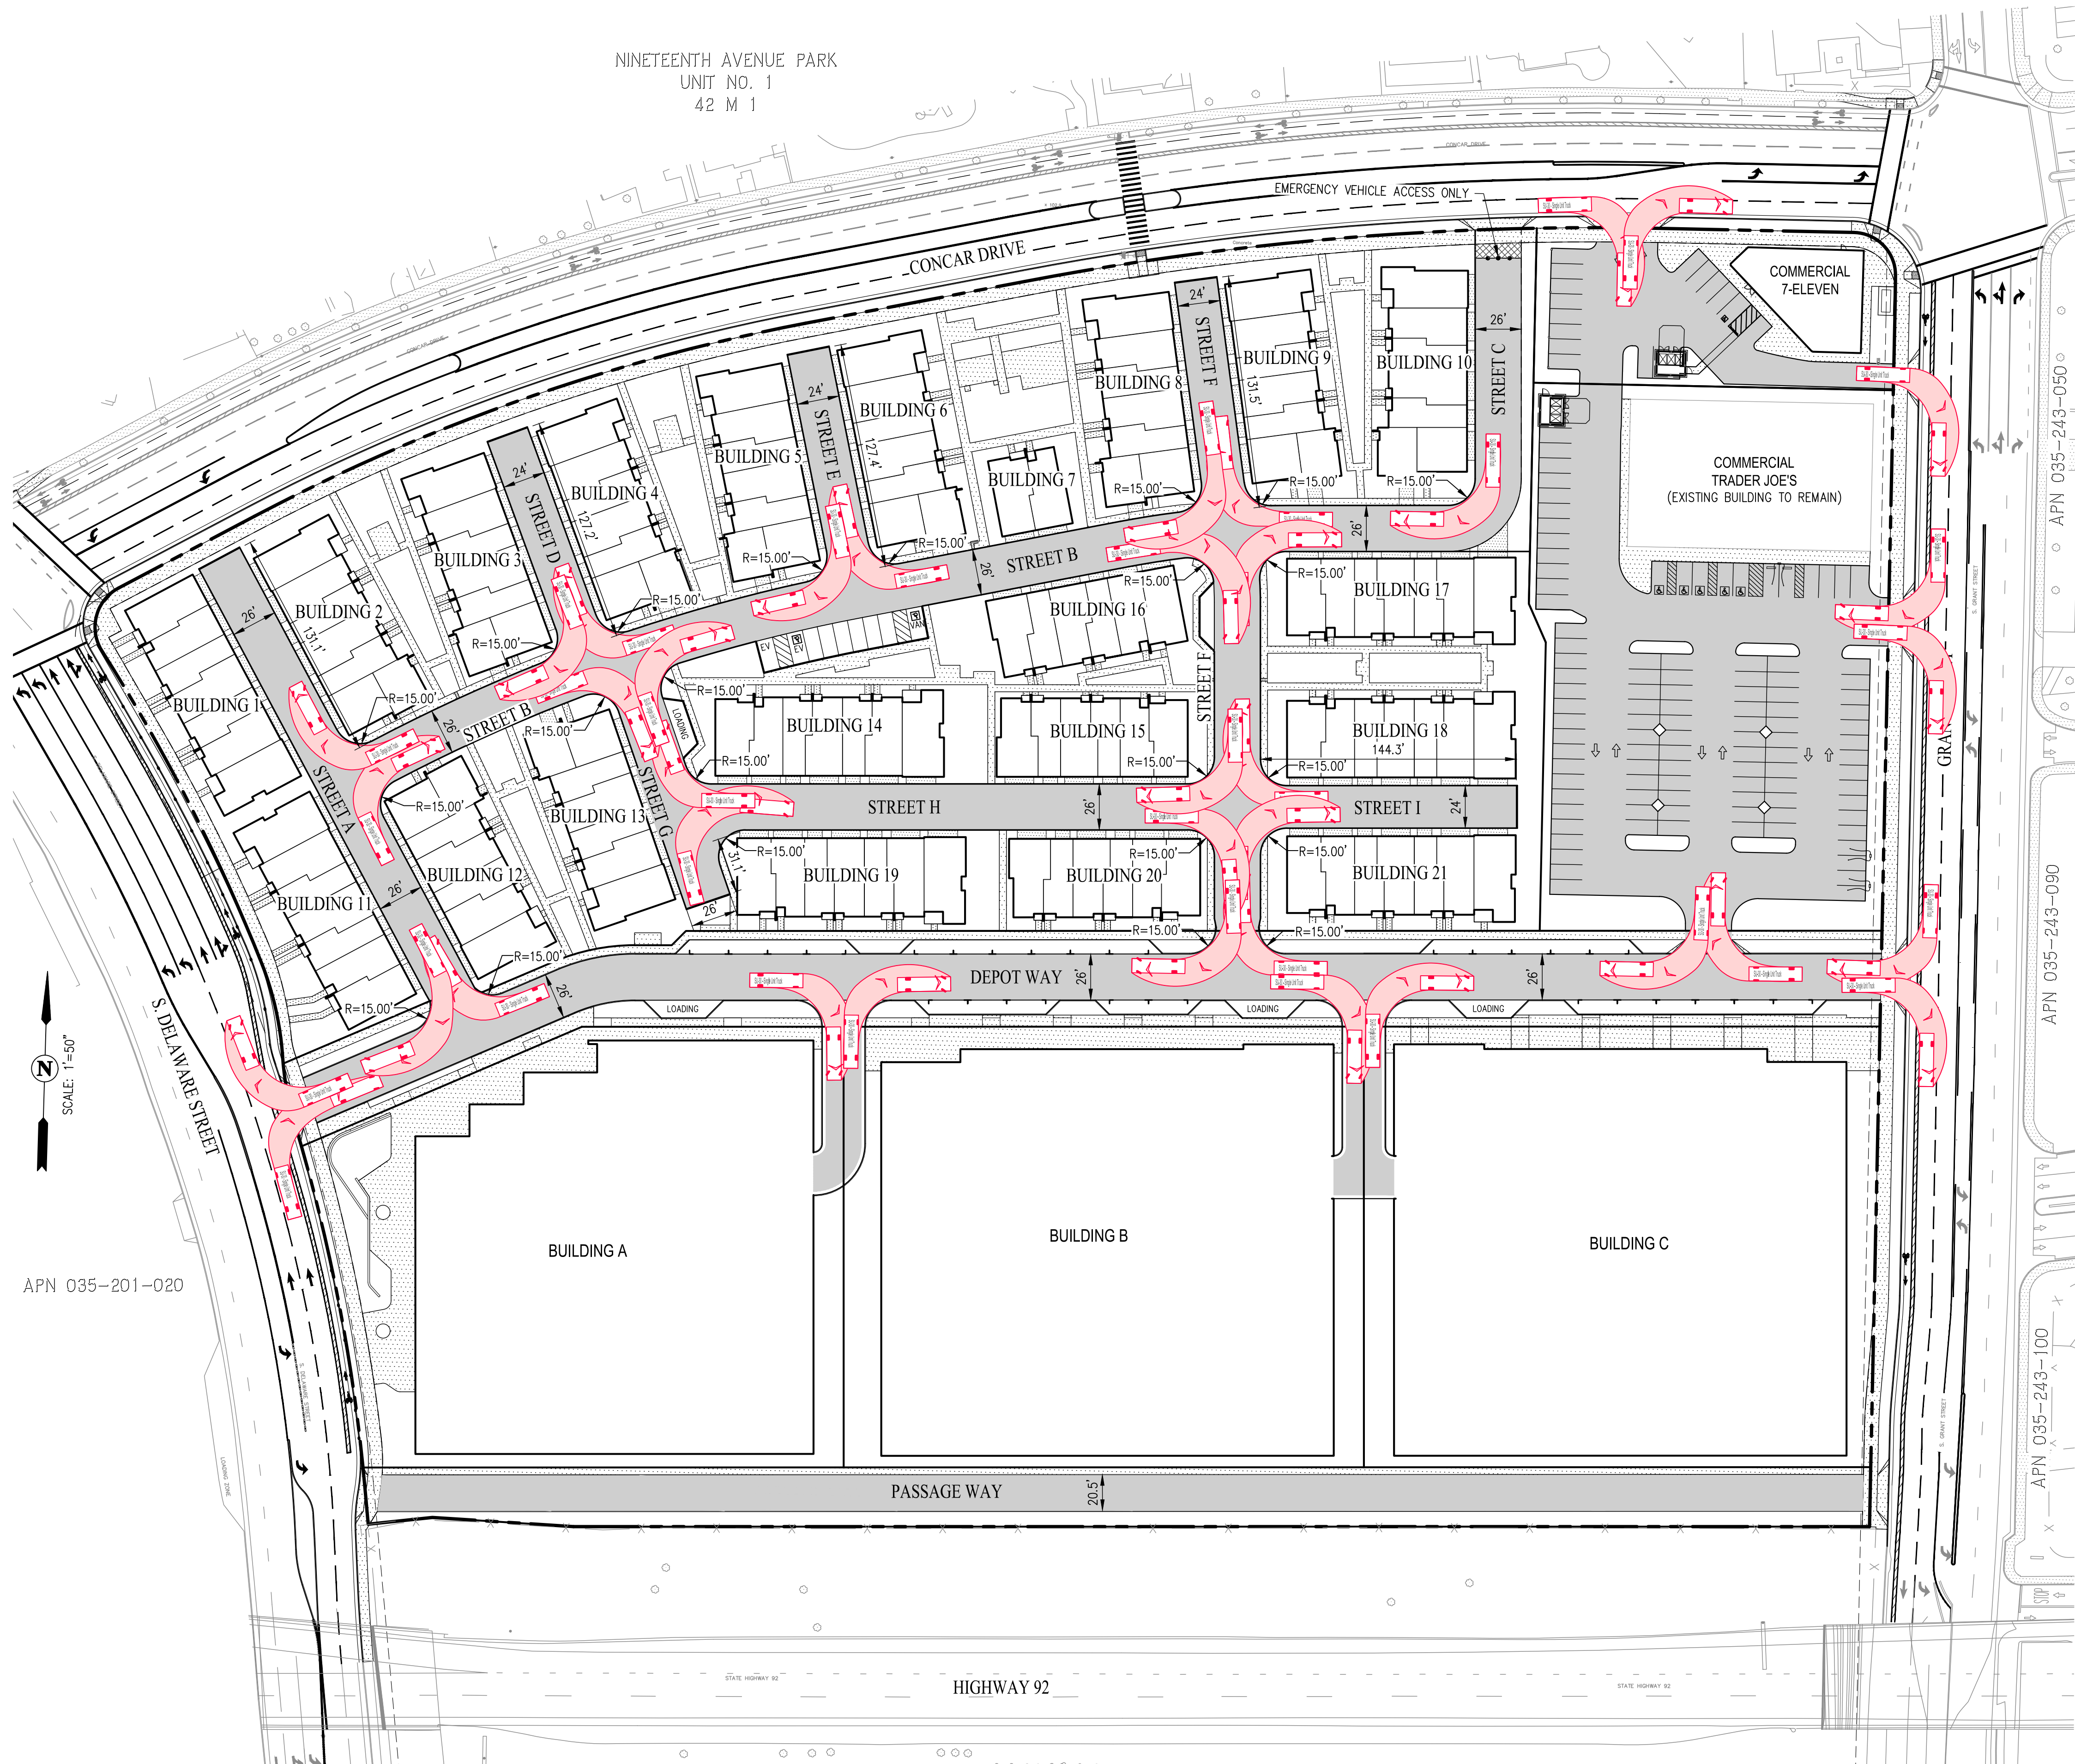


OVERALL LENGTH	30.0 FT
OVERALL WIDTH	8.0 FT
OVERALL BODY HEIGHT	13.5 FT
MIN BODY GROUND CLEARANCE	1.3 FT
TRACK WIDTH	8.0 FT
LOCK-TO-LOCK TIME	5.00 S
MAX STEERING ANGLE (VIRTUAL)	31.8°

SAN MATEO COUNTY SU-30 TRUCK
NOT TO SCALE


LEGEND

VEHICLE & PATH OF TRAVEL (SEE VEHICLE SPECIFICATIONS THIS SHEET)

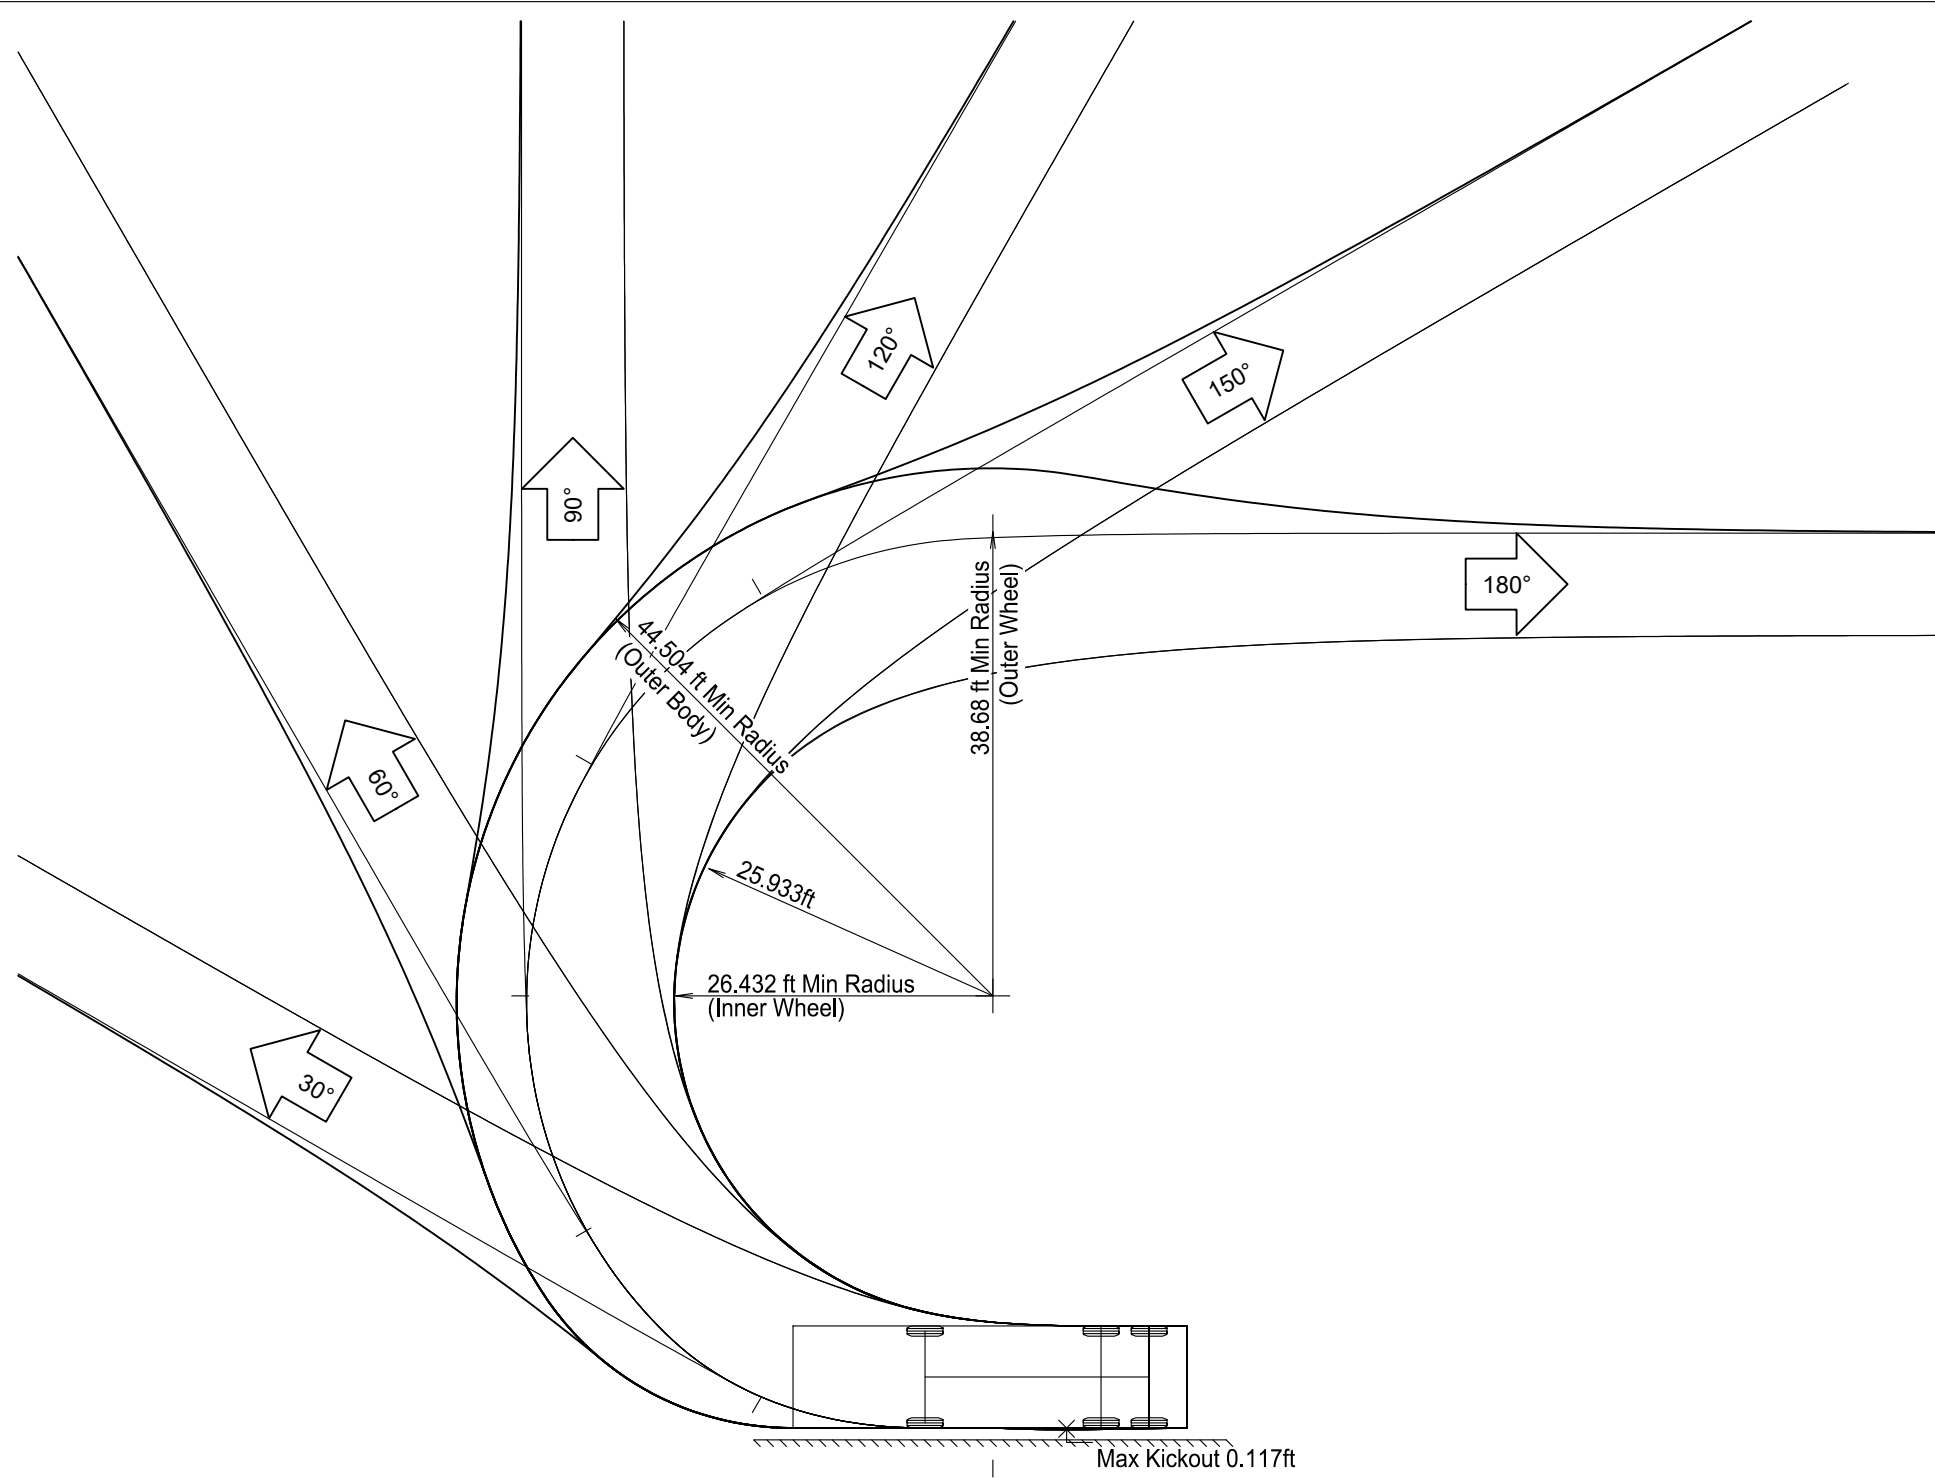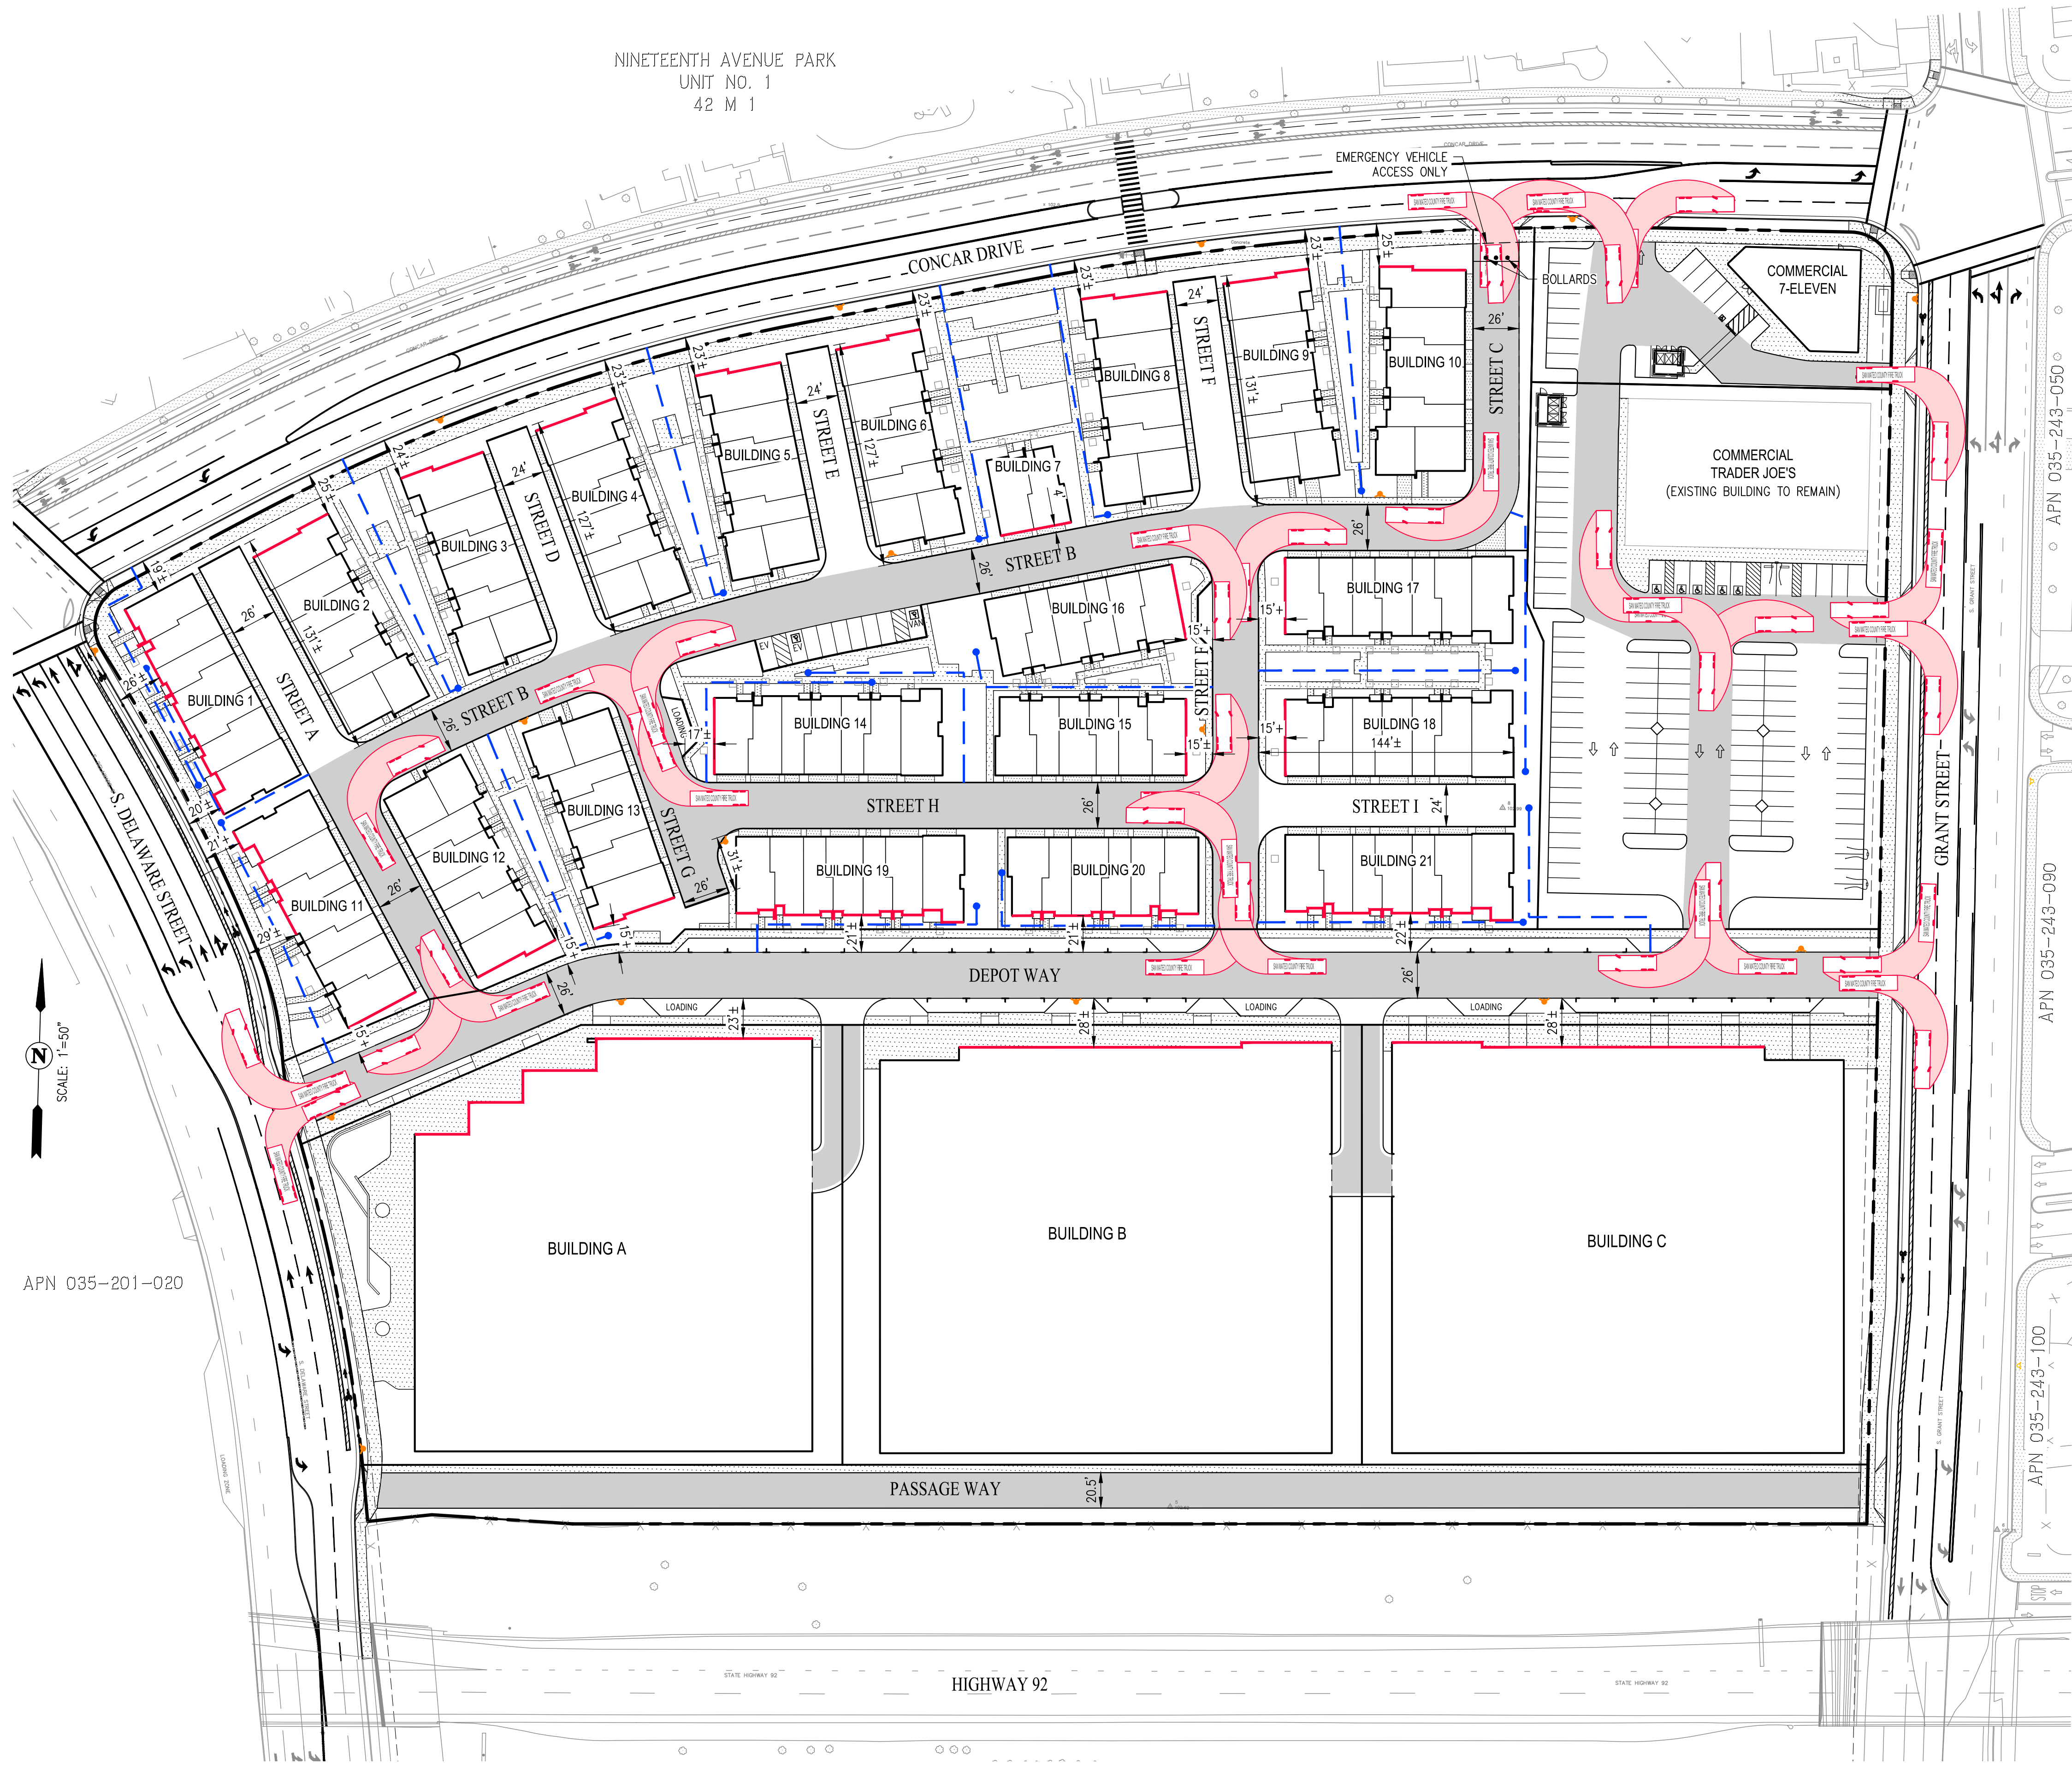

NOTES: TURNS BASED UPON A DESIGN SPEED OF 5.00 MPH.

TITLE:
SAN MATEO
COUNTY FIRE
TRUCK

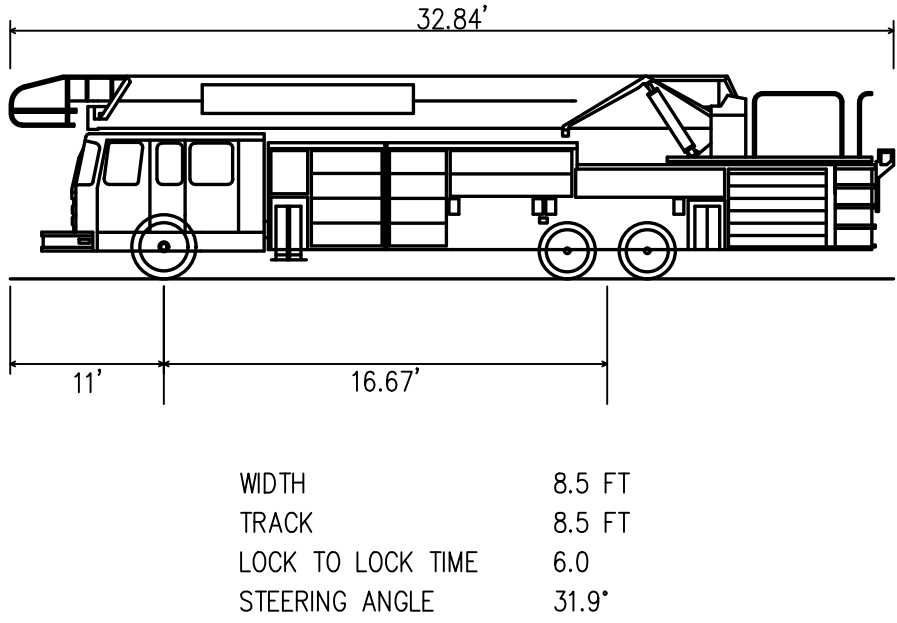

- LEGEND
- FIRE ACCESS ROADS
 - LOCATION OF AERIAL APPARATUS ACCESS
 - FIRE DEPARTMENT HOSE REACH (150')
 - PROPOSED FIRE HYDRANT
 - EXISTING FIRE HYDRANT
 - LADDER PAD
 - VEHICLE & PATH OF TRAVEL (SEE VEHICLE SPECIFICATIONS THIS SHEET)

SAN MATEO COUNTY FIRE TRUCK
NOT TO SCALE



REQUIRED BUILDING FIRE FLOW CALCULATIONS				
BUILDING TYPE	FLOOR AREA USED IN FIRE FLOW CALCULATION	REQUIRED FIRE FLOW ⁽¹⁾	FLOW DURATION	FIRE SPRINKLER SYSTEM
TOWNHOMES- BUILDING 1-21 (TYPE VB CONSTRUCTION, 3 STORIES, R2 OCCUPANCY) (21 BUILDINGS)	17,341 SF	1,500 GPM	3 HOURS	NFPA 13R
APARTMENTS- BUILDING A, B & C (TYPE 1A CONSTRUCTION, 7 STORIES, R2 OCCUPANCY) (3 BUILDINGS)	161,945 SF	1,062.5 GPM	4 HOURS	NFPA 13

NOTE:
1. REQUIRED FIRE FLOW CALCULATIONS PER CALIFORNIA FIRE CODE APPENDIX B.

LEGEND

- GARBAGE TRUCK ACCESS ROADS
- VEHICLE & PATH OF TRAVEL (SEE VEHICLE SPECIFICATIONS THIS SHEET)




NINETEENTH AVENUE PARK
UNIT NO. 1
42 M 1

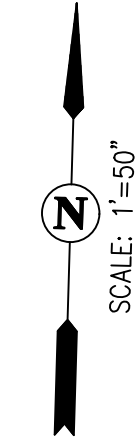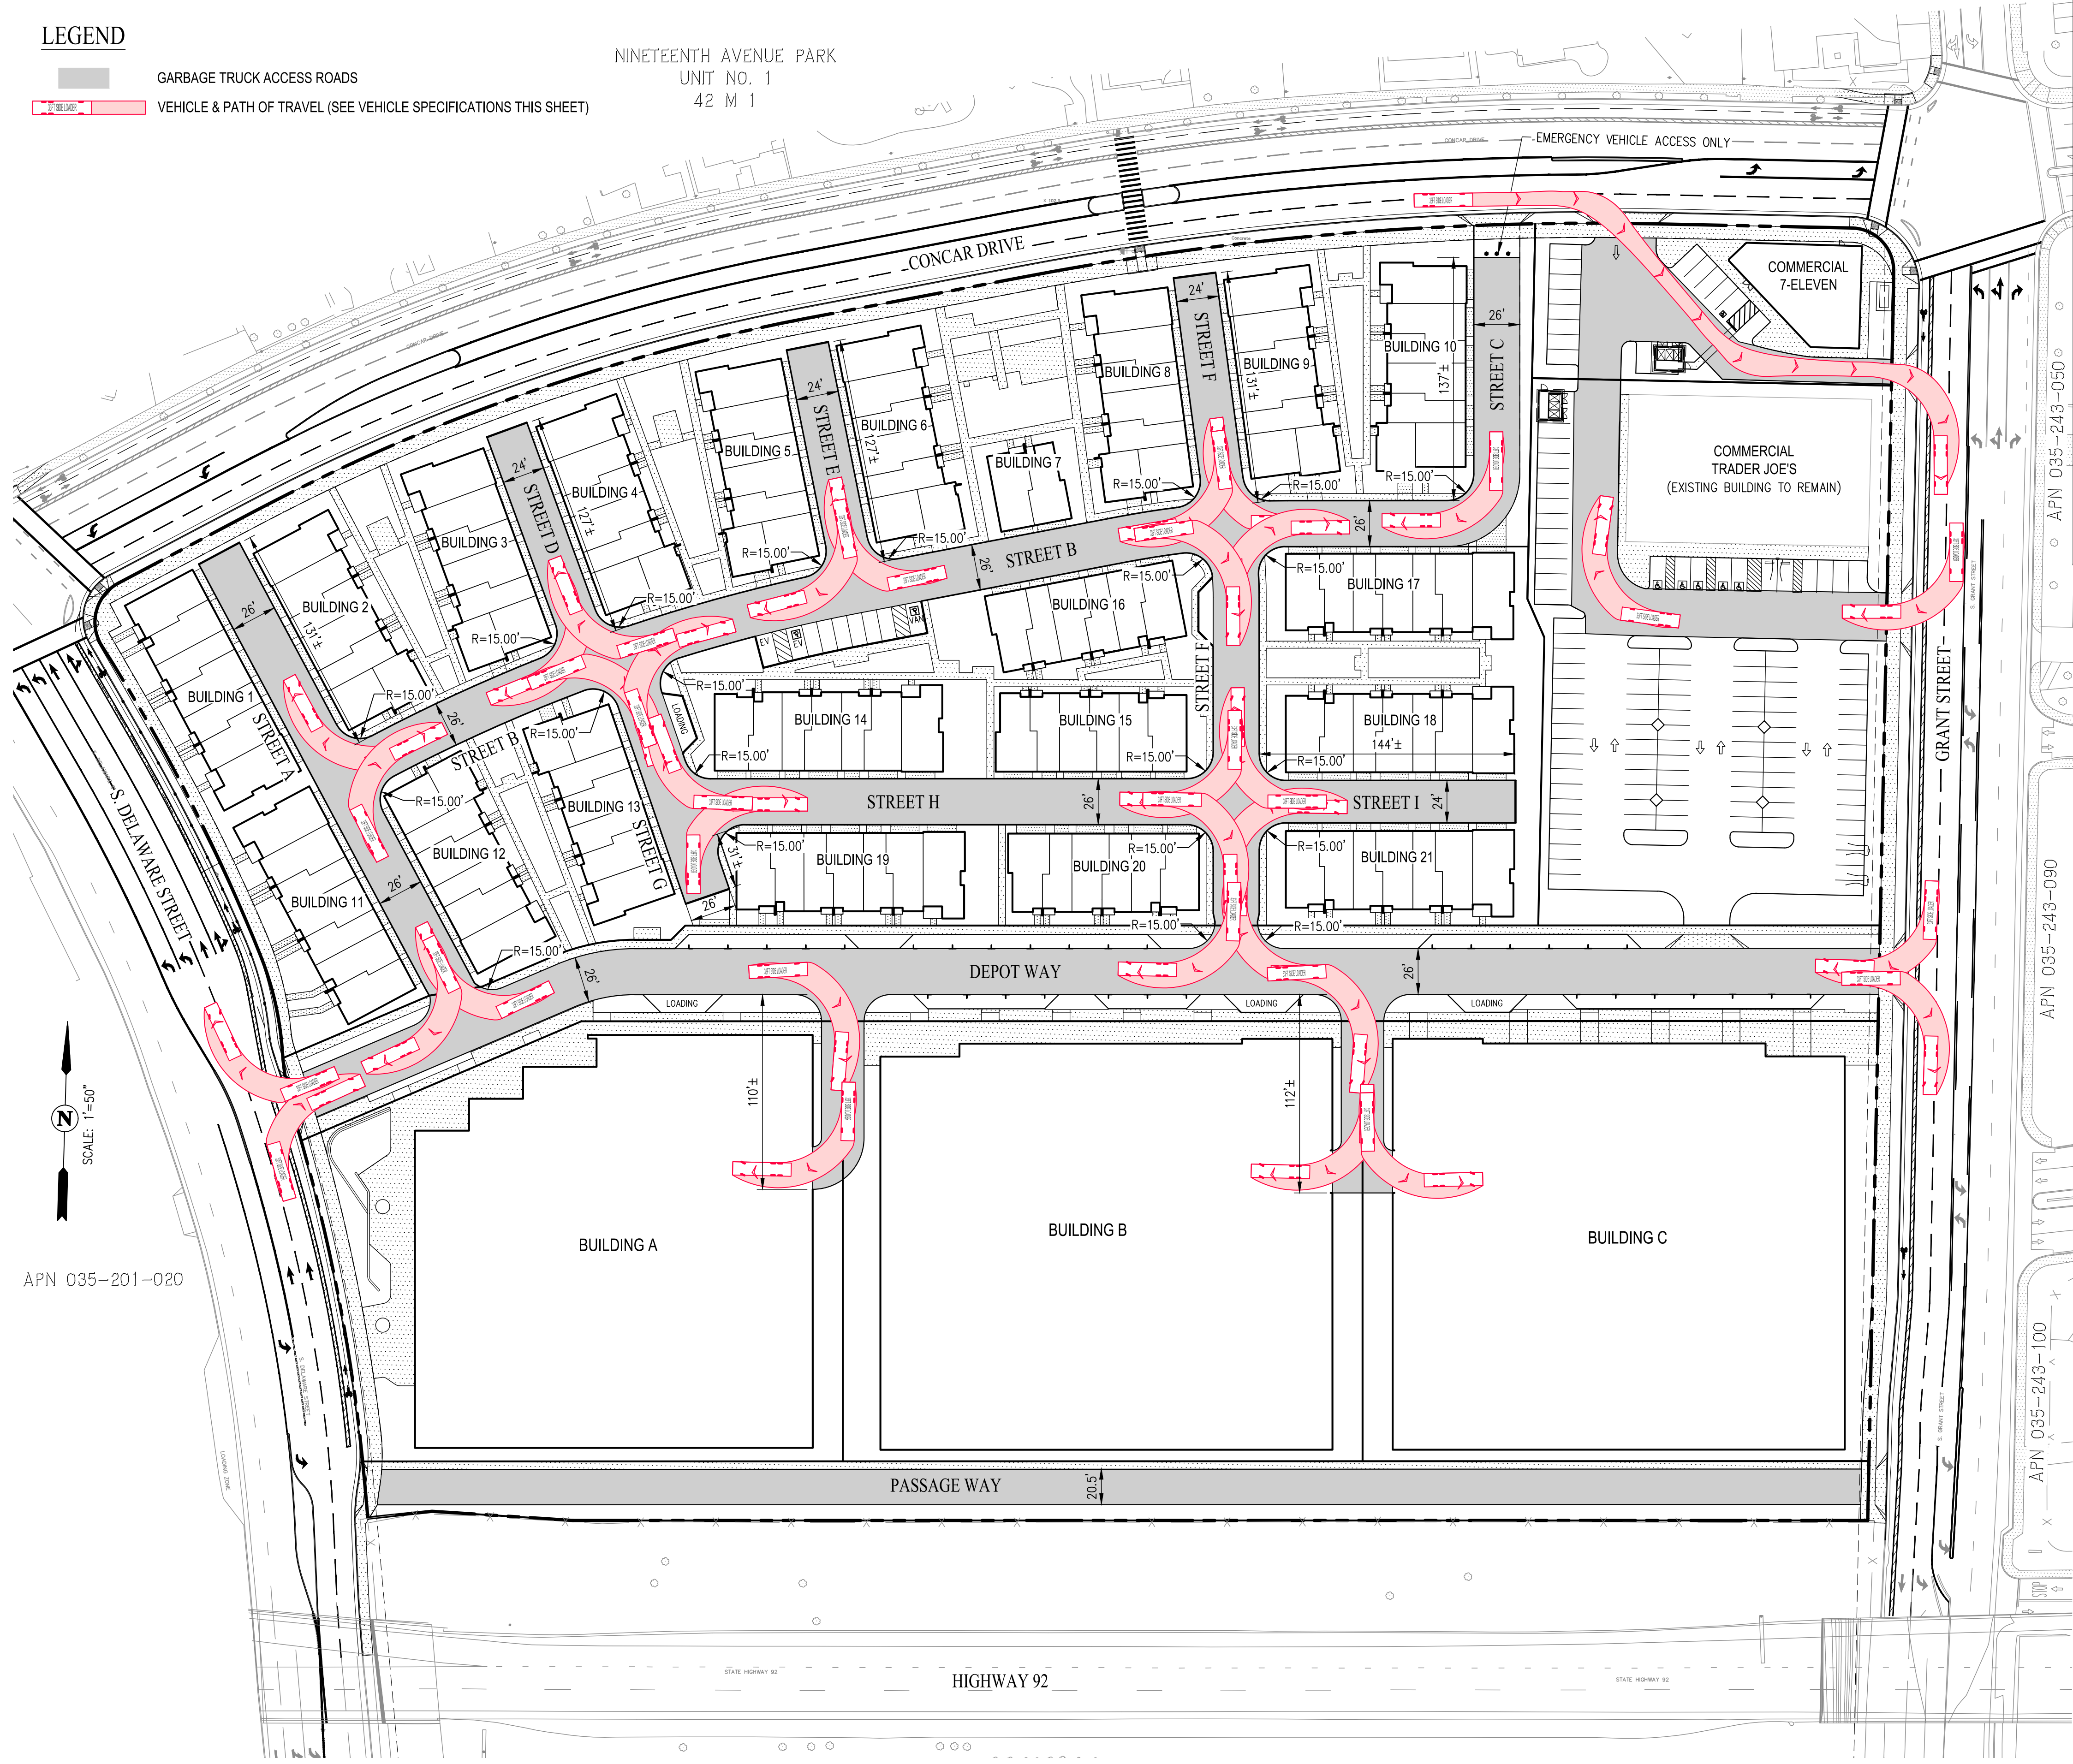

APN 035-201-020

APN 035-243-090

APN 035-243-100

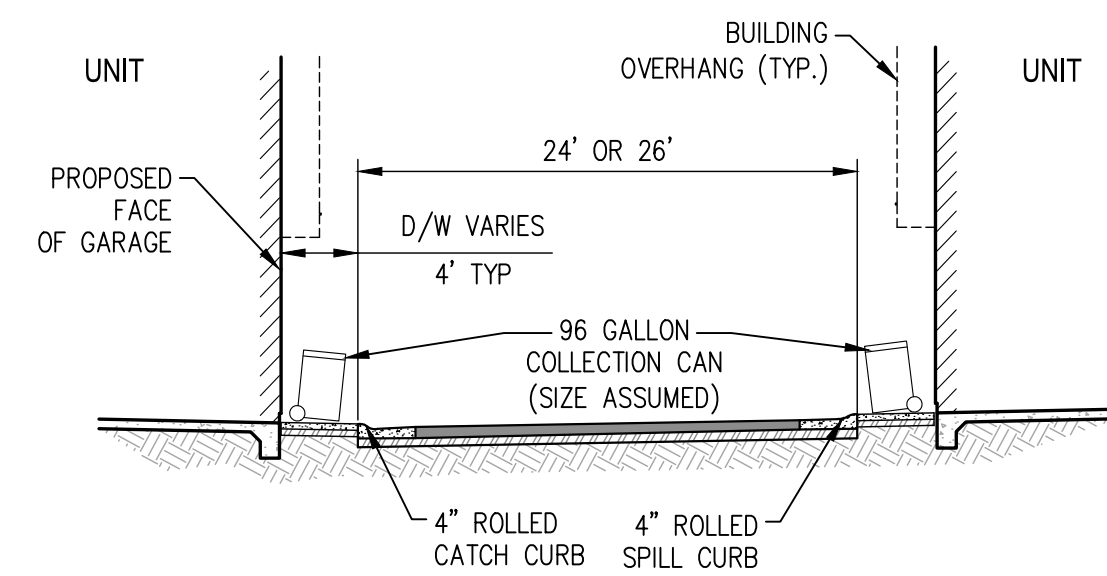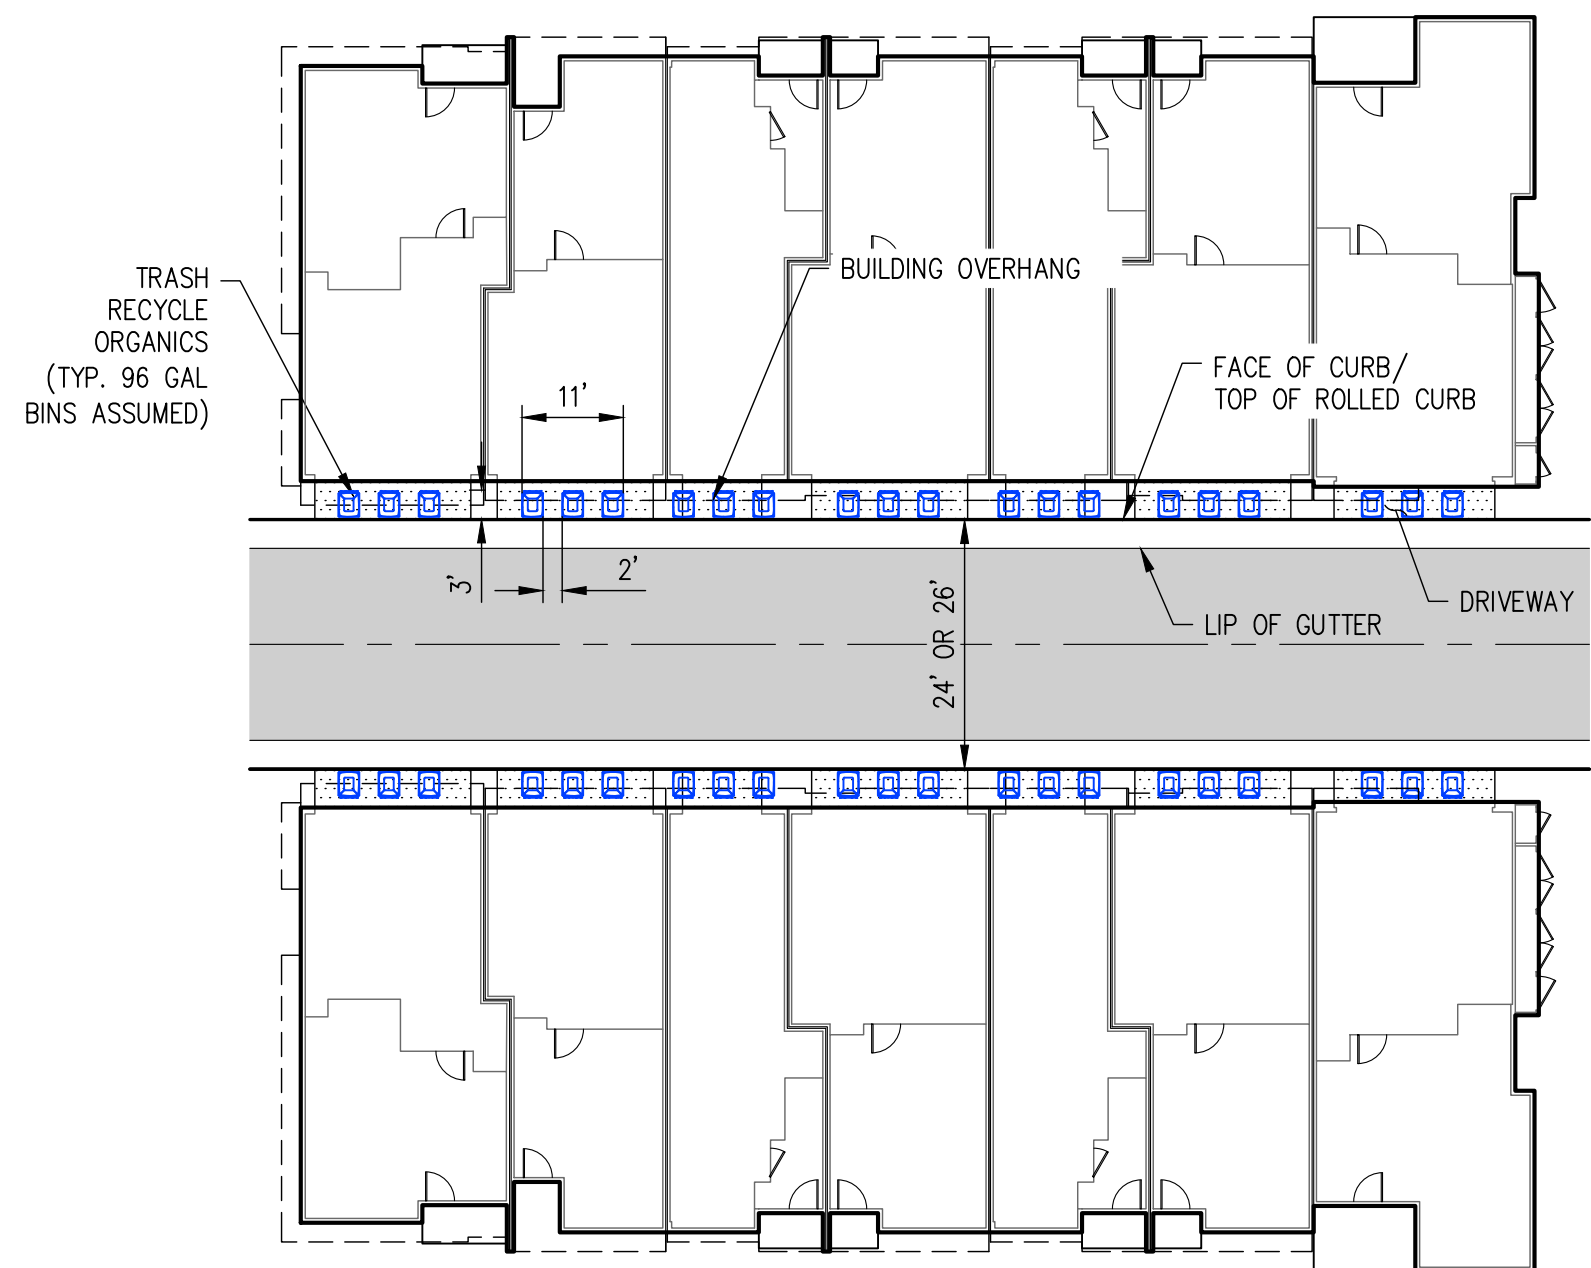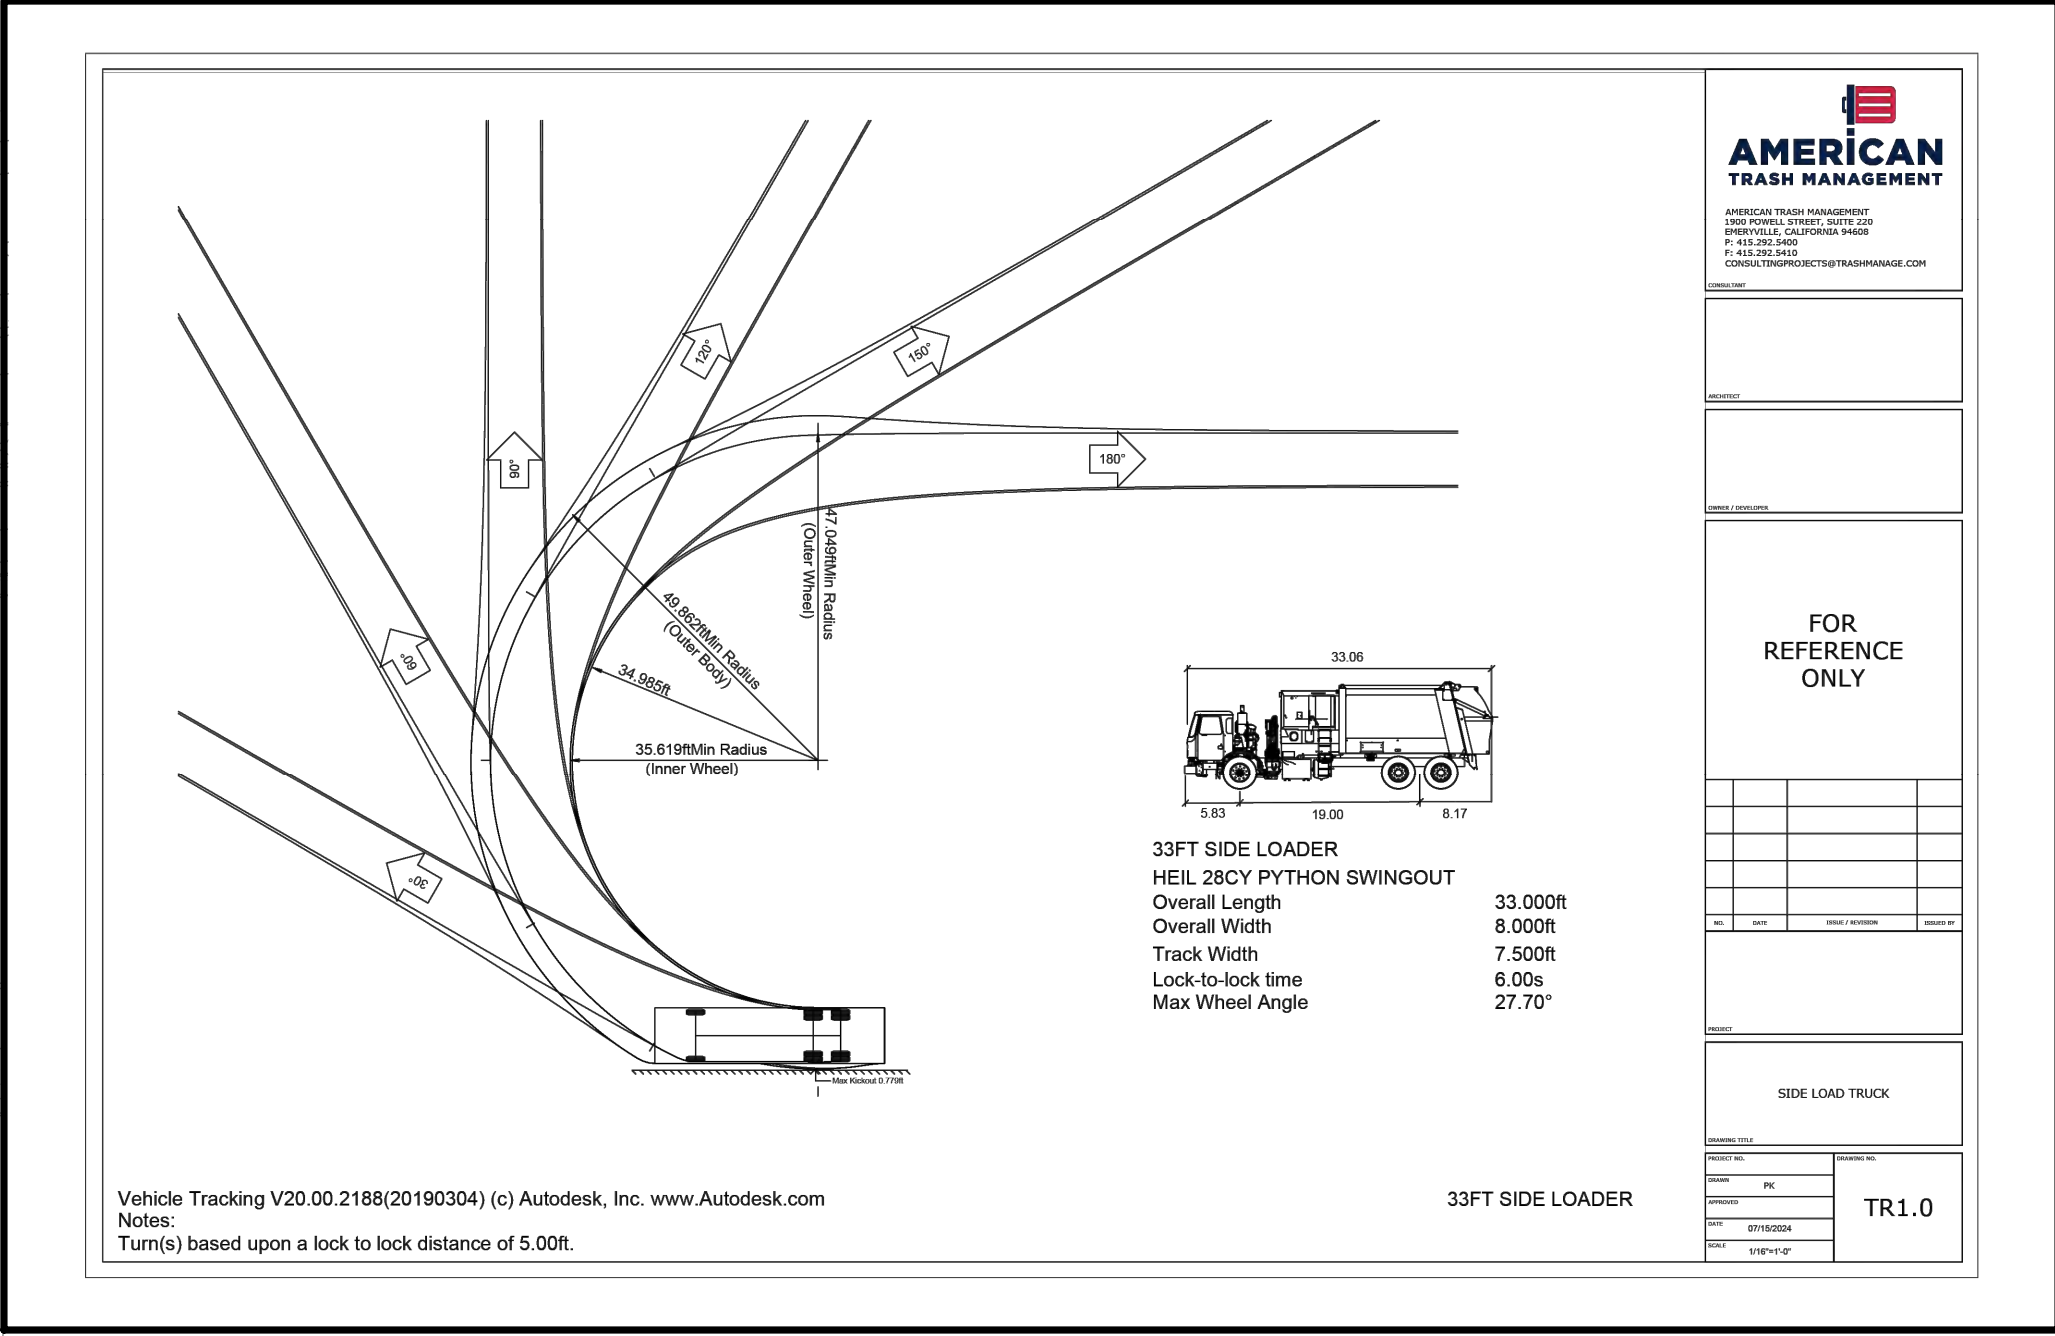



CIVIL ENGINEERS • SURVEYORS • PLANNERS


SAN RAMON • (925) 866-0322
ROSEVILLE • (916) 788-4456
WWW.CBANDG.COM






PASSAGE
SAN MATEO, CA # 2024-0397

PLANNING APPLICATION - SUBMITTAL #1
AUGUST 1, 2025

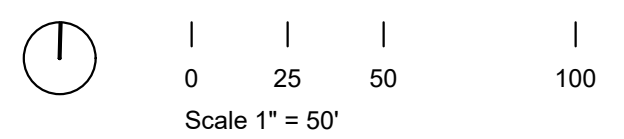

Scale 1" = 50'

VEHICLE MANEUVERING
- GARBAGE TRUCK

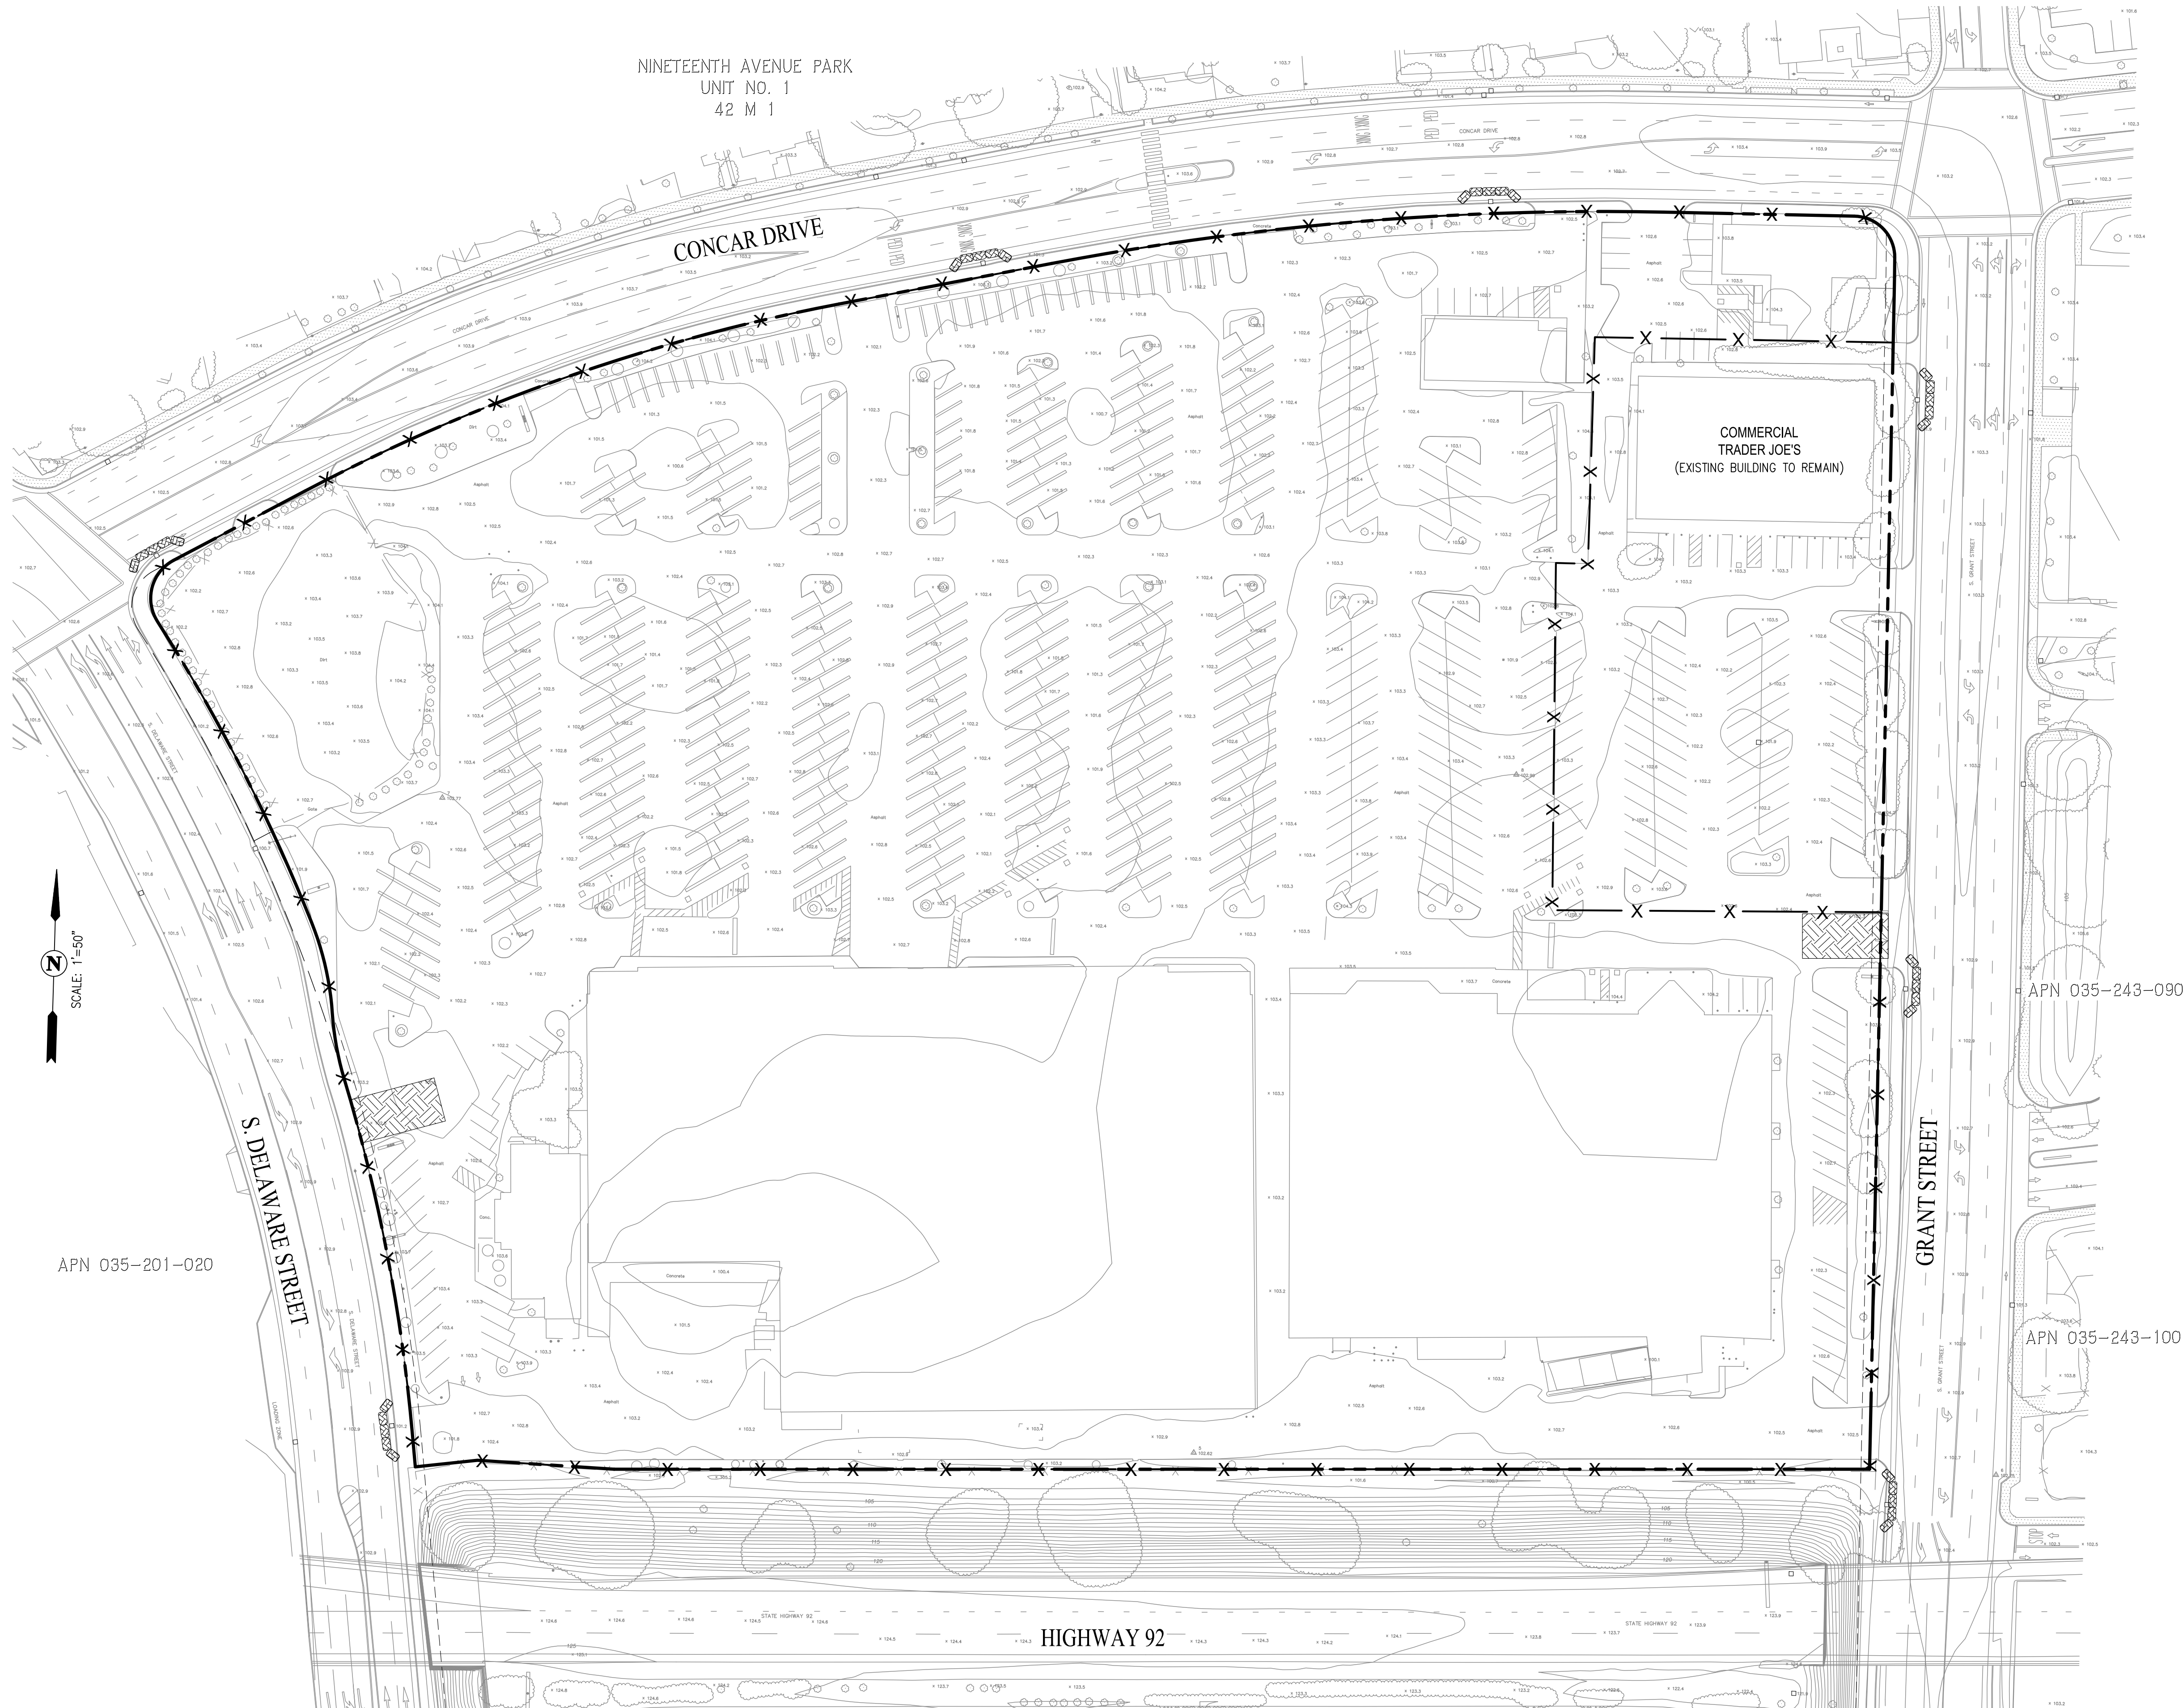

LEGEND

- CURB INLET PROTECTION - (SE-10)
- SILT FENCE - (SE-1)
- STABILIZED CONSTRUCTION ENTRANCE/EXIT - (TC-1)

QUALIFIED SWPPP PRACTITIONER (QSP) MARK KNOWN LOCATIONS*

- MATERIALS AND EQUIPMENT STORAGE AREA (WM-1)
- VEHICLE CLEANING/MAINTENANCE/FUELING AREA - (NS-8, NS-9, NS-10)
- SANITARY FACILITY (WM-9)
- CONCRETE/WASTE WASHOUT (WM-B)

NOTE:

- * THE MATERIALS AND EQUIPMENT STORAGE AREA, VEHICLE CLEANING/MAINTENANCE/FUELING AREA, SANITARY FACILITY AND CONCRETE/WASTE WASHOUT WILL BE PLACED AT THE QSP'S DISCRETION AND ARE SUBJECT TO CHANGE.

154144001.C2017102.DWG




SAN RAMON • (925) 866-0322
ROSEVILLE • (916) 788-4456
WWW.CBAN.DG.COM
CIVIL ENGINEERS • SURVEYORS • PLANNERS



PASSAGE
SAN MATEO, CA # 2024-0397

PLANNING APPLICATION - SUBMITTAL #1
AUGUST 1, 2025

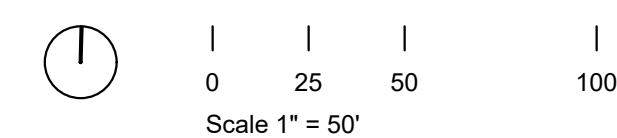


EROSION CONTROL
PLAN

C20

Silt Fence

SE-1

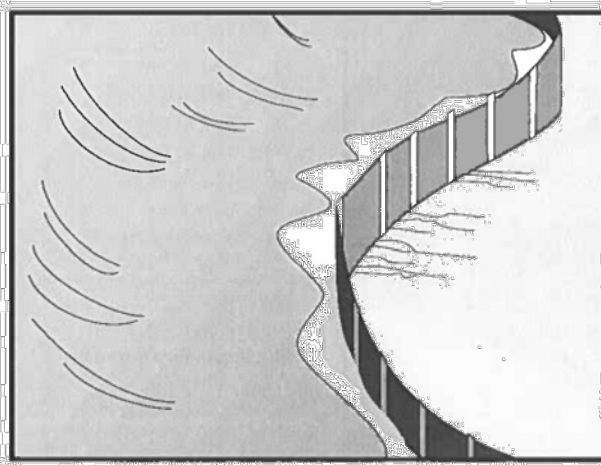

Description and Purpose

A silt fence is made of a woven geotextile that has been entrenched, attached to supporting poles, and sometimes backed by a plastic or wire mesh for support. The silt fence detains water, promoting sedimentation of coarse sediment behind the fence. Silt fence does not retain soil fine particles like clays or silts.

Suitable Applications

Silt fences are suitable for perimeter control, placed below areas where sheet flow discharge from the site. They could also be used as interior controls below disturbed areas where runoff may occur in the form of sheet and rill erosion and around inlets within disturbed areas (Storm Drain Inlet Protection, SE-10). Silt fences should not be used in locations where the flow is concentrated. Silt fences should always be used in combination with erosion controls. Suitable applications include:

- At perimeter of a project (although they should not be installed up and down slopes).
- Below the toe or down slope of exposed and erodible slopes.
- Along streams and channels.
- Around temporary spoil areas and stockpiles.
- Around inlets.
- Below other small cleared areas.

Categories

EC	Erosion Control
SE	Sediment Control
TC	Tracking Control
WE	Wind Erosion Control
NS	Non-Stormwater Management Control
WM	Waste Management and Materials Pollution Control

Legend:

- ☑ Primary Category
- ☒ Secondary Category

Targeted Constituents

Sediment (coarse sediment)	☑
Nutrients	
Trash	
Metals	
Bacteria	
Oil and Grease	
Organics	

Potential Alternatives


SE-5 Fiber Rolls
SE-6 Gravel Bag Berm SE-12 Manufactured Linear Sediment Controls
SE-13 Compost Socks and Berms
SE-14 Biofilter Bags

Copyright 2024 by the California Stormwater Quality Association



Storm Drain Inlet Protection

SE-10

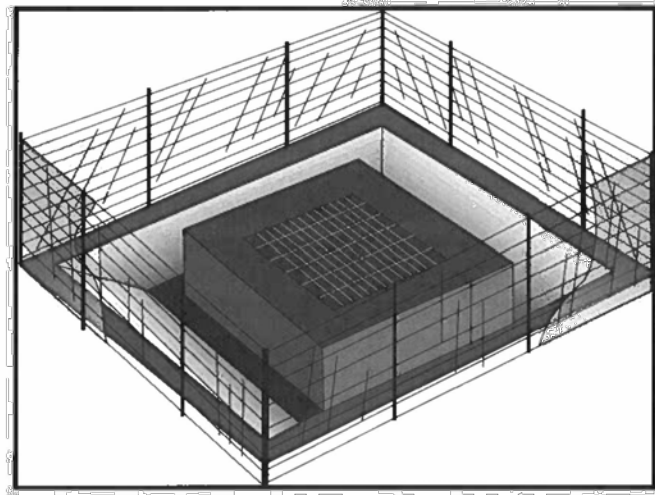

Description and Purpose

Storm drain inlet protection consists of a sediment filter or an impounding area in, around or upstream of a storm drain, drop inlet, or curb inlet. Storm drain inlet protection measures temporarily pond runoff before it enters the storm drain, allowing sediment to settle. Some filter configurations also remove sediment by filtering, but usually the ponding action results in the greatest sediment reduction. Temporary geotextile storm drain inserts attach underneath storm drain grates to capture and filter storm water.

Suitable Applications

- Every storm drain inlet receiving runoff from unstabilized or otherwise active work areas should be protected. Inlet protection should be used in conjunction with other erosion and sediment controls to prevent sediment-laden stormwater and non-stormwater discharges from entering the storm drain system.

Limitations

- Drainage area should not exceed 1 acre.
- In general straw bales should not be used as inlet protection.
- Requires an adequate area for water to pond without encroaching into portions of the roadway subject to traffic.
- Sediment removal may be inadequate to prevent sediment discharges in high flow conditions or if runoff is heavily sediment laden. If high flow conditions are expected, use

Categories

EC	Erosion Control
SE	Sediment Control
TC	Tracking Control
WE	Wind Erosion Control
NS	Non-Stormwater Management Control
WM	Waste Management and Materials Pollution Control

Legend:

- ☑ Primary Category
- ☒ Secondary Category

Targeted Constituents

Sediment	☑
Nutrients	
Trash	☑
Metals	
Bacteria	
Oil and Grease	
Organics	

Potential Alternatives


SE-1 Silt Fence
SE-5 Fiber Rolls
SE-6 Gravel Bag Berm
SE-8 Sandbag Barrier
SE-14 Biofilter Bags
SE-13 Compost Socks and Berms

Copyright 2024 by the California Stormwater Quality Association



Stabilized Construction Entrance/Exit

TC-1

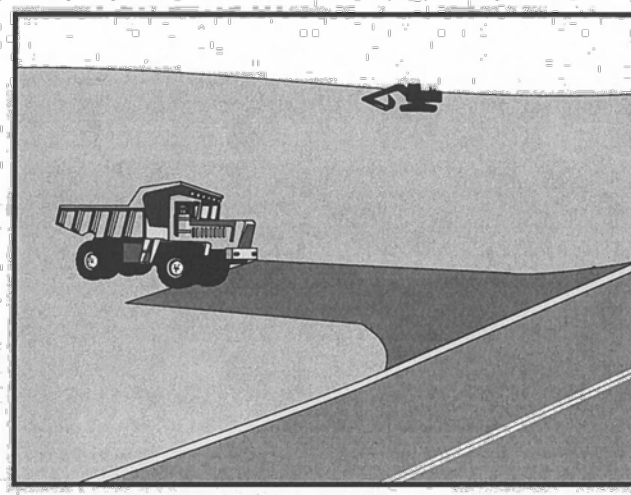

Description and Purpose

A stabilized construction access is defined by a point of entrance/exit to a construction site that is stabilized to reduce the tracking of mud and dirt onto public roads by construction vehicles.

Suitable Applications

Use at construction sites:

- Where dirt or mud can be tracked onto public roads.
- Adjacent to water bodies.
- Where poor soils are encountered.
- Where dust is a problem during dry weather conditions.

Limitations

- Entrances and exits require periodic top dressing with additional stones.
- This BMP should be used in conjunction with street sweeping on adjacent public right of way.
- Entrances and exits should be constructed on level ground only.
- Stabilized construction entrances are rather expensive to construct and when a wash rack is included, a sediment trap of some kind must also be provided to collect wash water runoff.

Categories

EC	Erosion Control
SE	Sediment Control
TC	Tracking Control
WE	Wind Erosion Control
NS	Non-Stormwater Management Control
WM	Waste Management and Materials Pollution Control

Legend:

- ☑ Primary Objective
- ☒ Secondary Objective

Targeted Constituents

Sediment	☑
Nutrients	
Trash	
Metals	
Bacteria	
Oil and Grease	
Organics	

Potential Alternatives


None

Copyright 2024 by the California Stormwater Quality Association



Vehicle and Equipment Cleaning

NS-8

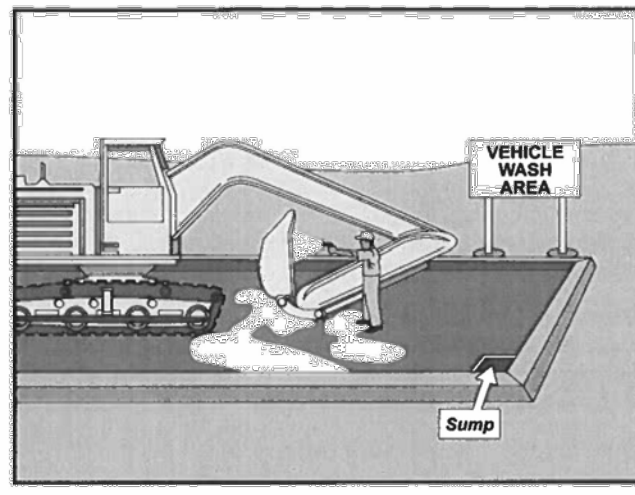

Description and Purpose

Vehicle and equipment cleaning procedures and practices eliminate or reduce the discharge of pollutants to stormwater from vehicle and equipment cleaning operations. Procedures and practices include but are not limited to: using offsite facilities; washing in designated, contained areas only; eliminating discharges to the storm drain by infiltrating the wash water; and training employees and subcontractors in proper cleaning procedures.

Suitable Applications

These procedures are suitable on all construction sites where vehicle and equipment cleaning is performed.

Limitations

Even phosphate-free, biodegradable soaps have been shown to be toxic to fish before the soap degrades. Sending vehicles/equipment discharges to the storm drain by infiltrating the wash water properly. Performing this work offsite can also be economical by eliminating the need for a separate washing operation onsite.

Implementation

Other options to washing equipment onsite include contracting with either an offsite or mobile commercial washing business. These businesses may be better equipped to handle and dispose of the wash waters properly. Performing this work offsite can also be economical by eliminating the need for a separate washing operation onsite.

Categories

EC	Erosion Control
SE	Sediment Control
TC	Tracking Control
WE	Wind Erosion Control
NS	Non-Stormwater Management Control
WM	Waste Management and Materials Pollution Control

Legend:

- ☑ Primary Objective
- ☒ Secondary Objective

Targeted Constituents

Sediment	☑
Nutrients	☑
Trash	
Metals	
Bacteria	
Oil and Grease	☑
Organics	☑

Potential Alternatives


None

Copyright 2024 by the California Stormwater Quality Association



Vehicle and Equipment Fueling

NS-9

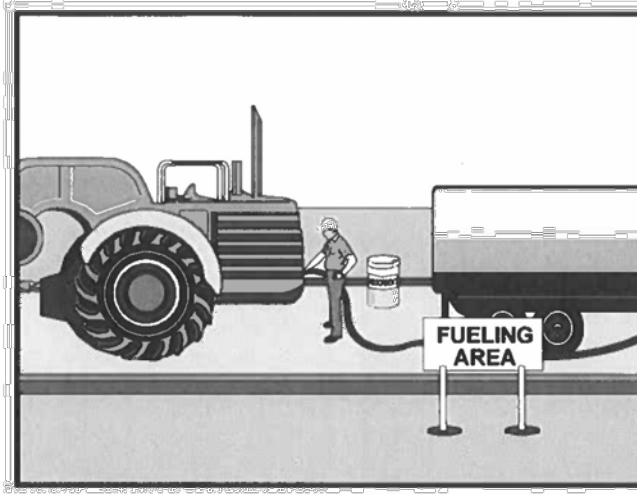

Description and Purpose

Vehicle equipment fueling procedures and practices are designed to prevent fuel spills and leaks and reduce or eliminate contamination of stormwater. This can be accomplished by using offsite facilities, fueling in designated areas only, enclosing or covering stored fuel, implementing spill controls, and training employees and subcontractors in proper fueling procedures.

Suitable Applications

These procedures are suitable on all construction sites where vehicle and equipment fueling takes place.

Limitations

Onsite vehicle and equipment fueling should only be used where it is impractical to send vehicles and equipment offsite for fueling. Sending vehicles and equipment offsite should be done in conjunction with TC-1, Stabilized Construction Entrance/Exit.

Implementation

- Use offsite fueling stations as much as possible. These businesses are better equipped to handle fuel and spills properly. Performing this work offsite can also be economical by eliminating the need for a separate fueling area at a site.
- Discourage "topping-off" of fuel tanks.

Categories

EC	Erosion Control
SE	Sediment Control
TC	Tracking Control
WE	Wind Erosion Control
NS	Non-Stormwater Management Control
WM	Waste Management and Materials Pollution Control

Legend:

- ☑ Primary Objective
- ☒ Secondary Objective

Targeted Constituents

Sediment	
Nutrients	
Trash	
Metals	
Bacteria	
Oil and Grease	☑
Organics	

Potential Alternatives


None

Copyright 2024 by the California Stormwater Quality Association



Vehicle & Equipment Maintenance

NS-10

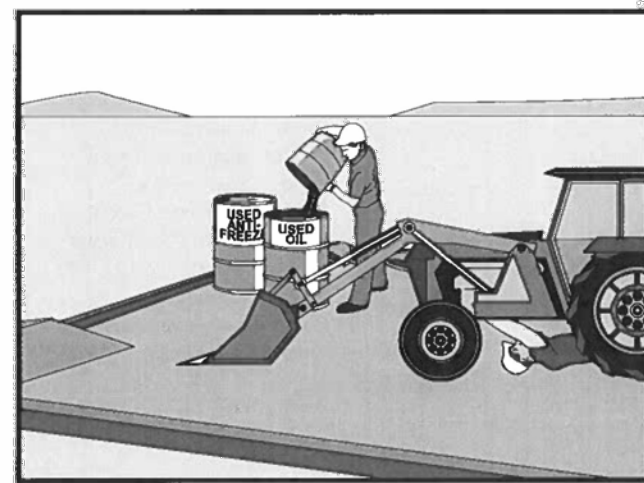

Description and Purpose

Prevent or reduce the contamination of stormwater resulting from vehicle and equipment maintenance by running a "dry and clean site". The best option would be to perform maintenance activities at an offsite facility. If this option is not available then work should be performed in designated areas only, while providing cover for materials stored outside, checking for leaks and spills, and containing and cleaning up spills immediately. Employees and subcontractors must be trained in proper procedures.

Suitable Applications

These procedures are suitable on all construction projects where an onsite yard area is necessary for storage and maintenance of heavy equipment and vehicles.

Limitations

Onsite vehicle and equipment maintenance should only be used where it is impractical to send vehicles and equipment offsite for maintenance and repair. Sending vehicles/equipment offsite should be done in conjunction with TC-1, Stabilized Construction Entrance/Exit.

Outdoor vehicle or equipment maintenance is a potentially significant source of stormwater pollution. Activities that can contaminate stormwater include engine repair and service, changing or replacement of fluids, and outdoor equipment storage and parking (engine fluid leaks). For further information on vehicle or equipment servicing, see NS-8.

Categories

EC	Erosion Control
SE	Sediment Control
TC	Tracking Control
WE	Wind Erosion Control
NS	Non-Stormwater Management Control
WM	Waste Management and Materials Pollution Control

Legend:

- ☑ Primary Objective
- ☒ Secondary Objective

Targeted Constituents

Sediment	
Nutrients	☑
Trash	☑
Metals	
Bacteria	
Oil and Grease	☑
Organics	☑

Potential Alternatives


None

Copyright 2024 by the California Stormwater Quality Association



Concrete Waste Management

WM-8

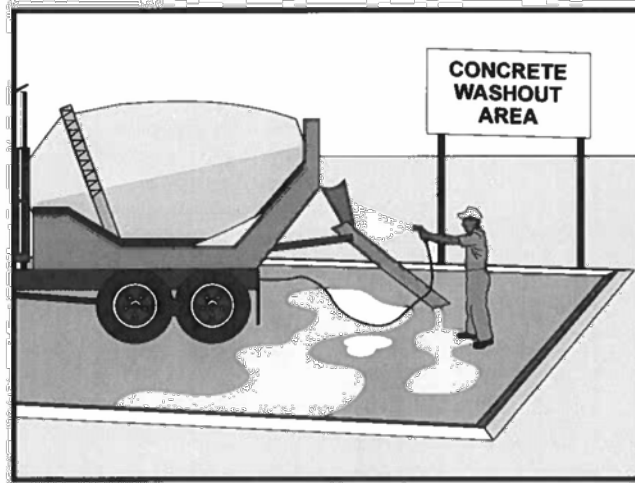

Description and Purpose

Prevent the discharge of pollutants to stormwater from concrete waste by conducting washout onsite or offsite in a designated area, and by employee and subcontractor training.

The General Permit incorporates Numeric Action Levels (NAL) for pH (see Section 2 of this handbook to determine your project's risk level and if you are subject to these requirements).

Many types of construction materials, including mortar, concrete, stucco, cement and block and their associated wastes have basic chemical properties that can raise pH levels outside of the permitted range. Additional care should be taken when managing these materials to prevent them from coming into contact with stormwater flows and raising pH to levels outside the accepted range.

Suitable Applications

Concrete waste management procedures and practices are implemented on construction projects where:

- Concrete is used as a construction material or where concrete dust and debris result from demolition activities.
- Slurries containing Portland cement concrete (PCC) are generated, such as from saw cutting, coring, grinding, grooving, and hydro-concrete demolition.
- Concrete trucks and other concrete-coated equipment are washed onsite.

Categories

EC	Erosion Control
SE	Sediment Control
TC	Tracking Control
WE	Wind Erosion Control
NS	Non-Stormwater Management Control
WM	Waste Management and Materials Pollution Control

Legend:

- ☑ Primary Category
- ☒ Secondary Category

Targeted Constituents

Sediment	☑
Nutrients	
Trash	
Metals	☑
Bacteria	
Oil and Grease	
Organics	

Potential Alternatives


None

Copyright 2024 by the California Stormwater Quality Association



Sanitary/Septic Waste Management

WM-9

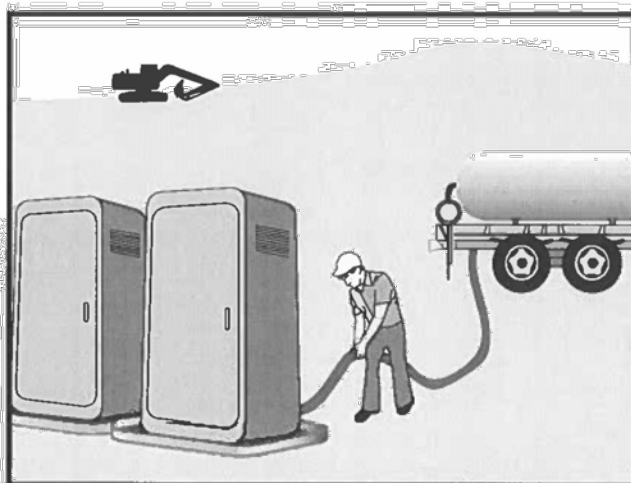

Description and Purpose

Proper sanitary and septic waste management prevent the discharge of pollutants to stormwater from sanitary and septic waste by providing convenient, well-maintained facilities, and arranging for regular service and disposal.

Suitable Applications

Sanitary septic waste management practices are suitable for use at all construction sites that use temporary or portable sanitary and septic waste systems.

Limitations

None identified.

Implementation

Sanitary or septic wastes should be treated or disposed of in accordance with state and local regulations. In many cases, one contract with a local facility supplier will be all that it takes to make sure sanitary wastes are properly disposed.

Storage and Disposal Procedures

- Temporary sanitary facilities should be located away from drainage facilities, watercourses, and from traffic circulation. If site conditions allow, place portable facilities a minimum of 50 feet from drainage conveyances and traffic areas. When subjected to high winds or risk of high winds, temporary sanitary facilities should be secured to prevent overturning.

Categories

EC	Erosion Control
SE	Sediment Control
TC	Tracking Control
WE	Wind Erosion Control
NS	Non-Stormwater Management Control
WM	Waste Management and Materials Pollution Control

Legend:

- ☑ Primary Category
- ☒ Secondary Category

Targeted Constituents

Sediment	
Nutrients	☑
Trash	☑
Metals	
Bacteria	☑
Oil and Grease	☑
Organics	☑

Potential Alternatives


None

Copyright 2024 by the California Stormwater Quality Association



Material Delivery and Storage

WM-1

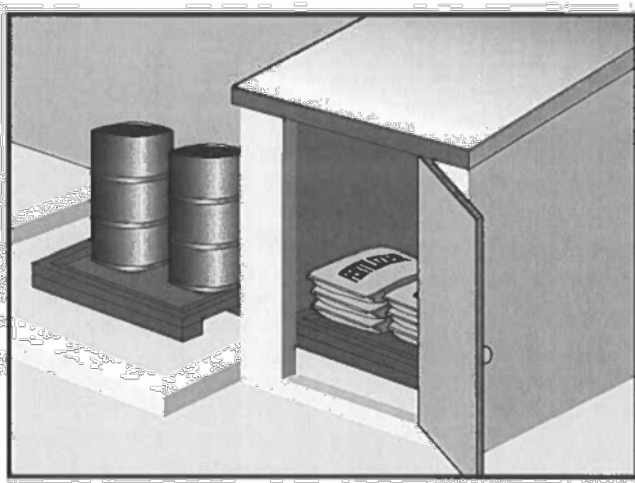

Description and Purpose

Prevent, reduce, or eliminate the discharge of pollutants from material delivery and storage to the stormwater system or watercourses by minimizing the storage of hazardous materials onsite, storing materials in watertight containers and/or a completely enclosed designated area, installing secondary containment, conducting regular inspections, and training employees and subcontractors.

This best management practice covers only material delivery and storage. For other information on materials, see WM-4, Material Use, or WM-4, Spill Prevention and Control. For information on wastes, see the waste management BMPs in this section.

Suitable Applications

These procedures are suitable for use at all construction sites with delivery and storage of the following materials:

- Soil stabilizers and binders
- Pesticides and herbicides
- Fertilizers
- Detergents
- Plaster
- Petroleum products such as fuel, oil, and grease

Categories

EC	Erosion Control
SE	Sediment Control
TC	Tracking Control
WE	Wind Erosion Control
NS	Non-Stormwater Management Control
WM	Waste Management and Materials Pollution Control

Legend:

- ☑ Primary Category
- ☒ Secondary Category

Targeted Constituents

Sediment	☑
Nutrients	☑
Trash	☑
Metals	☑
Bacteria	
Oil and Grease	☑
Organics	☑

Potential Alternatives

None

Copyright 2024 by the California Stormwater Quality Association





LEGEND

- 1 Project Entry
- 2 Corner Plaza at Affordable Housing Building
- 3 Decorative Low Wall and ID Signage
- 4 Enhanced Pedestrian Street Scene:
 - Tree Grates
 - Pedestrian Pavers
 - Streetscape Furnishings (Bike Racks and Benches)
- 5 Street Trees and Parkway Planting
- 6 Stormwater Basin
- 7 Community Open Space - See Sheet L-3
- 8 Outdoor Seating Area
- 9 Bike Racks
- 10 Community Mailboxes
- 11 Community Parking
- 12 Retail Parking Lot
- 13 Screening Wall
- 14 Open Lawn Area (Natural Turf)
- 15 Emergency Ingress/Egress with controlled access





LEGEND

- 1 Building A (Affordable) Podium - See Sheet L-3
- 2 Building B (Market Rate) Podium - See Sheet L-4
- 3 Building C (Market Rate) Podium - See Sheet L-4






ENLARGEMENT A
COMMUNITY OPEN SPACE AT CONCAR DR

LEGEND

- | | |
|-------------------------------------|--------------------|
| 1 Open Lawn Area (Natural Turf) | 6 Kid's Playground |
| 2 Shade Structure | 7 Accent Tree Row |
| 3 Picnic Table Seating | 8 Focal Shade Tree |
| 4 Charcoal Barbecue | 9 Bike Racks |
| 5 Poured-in-Place Concrete Seatwall | |

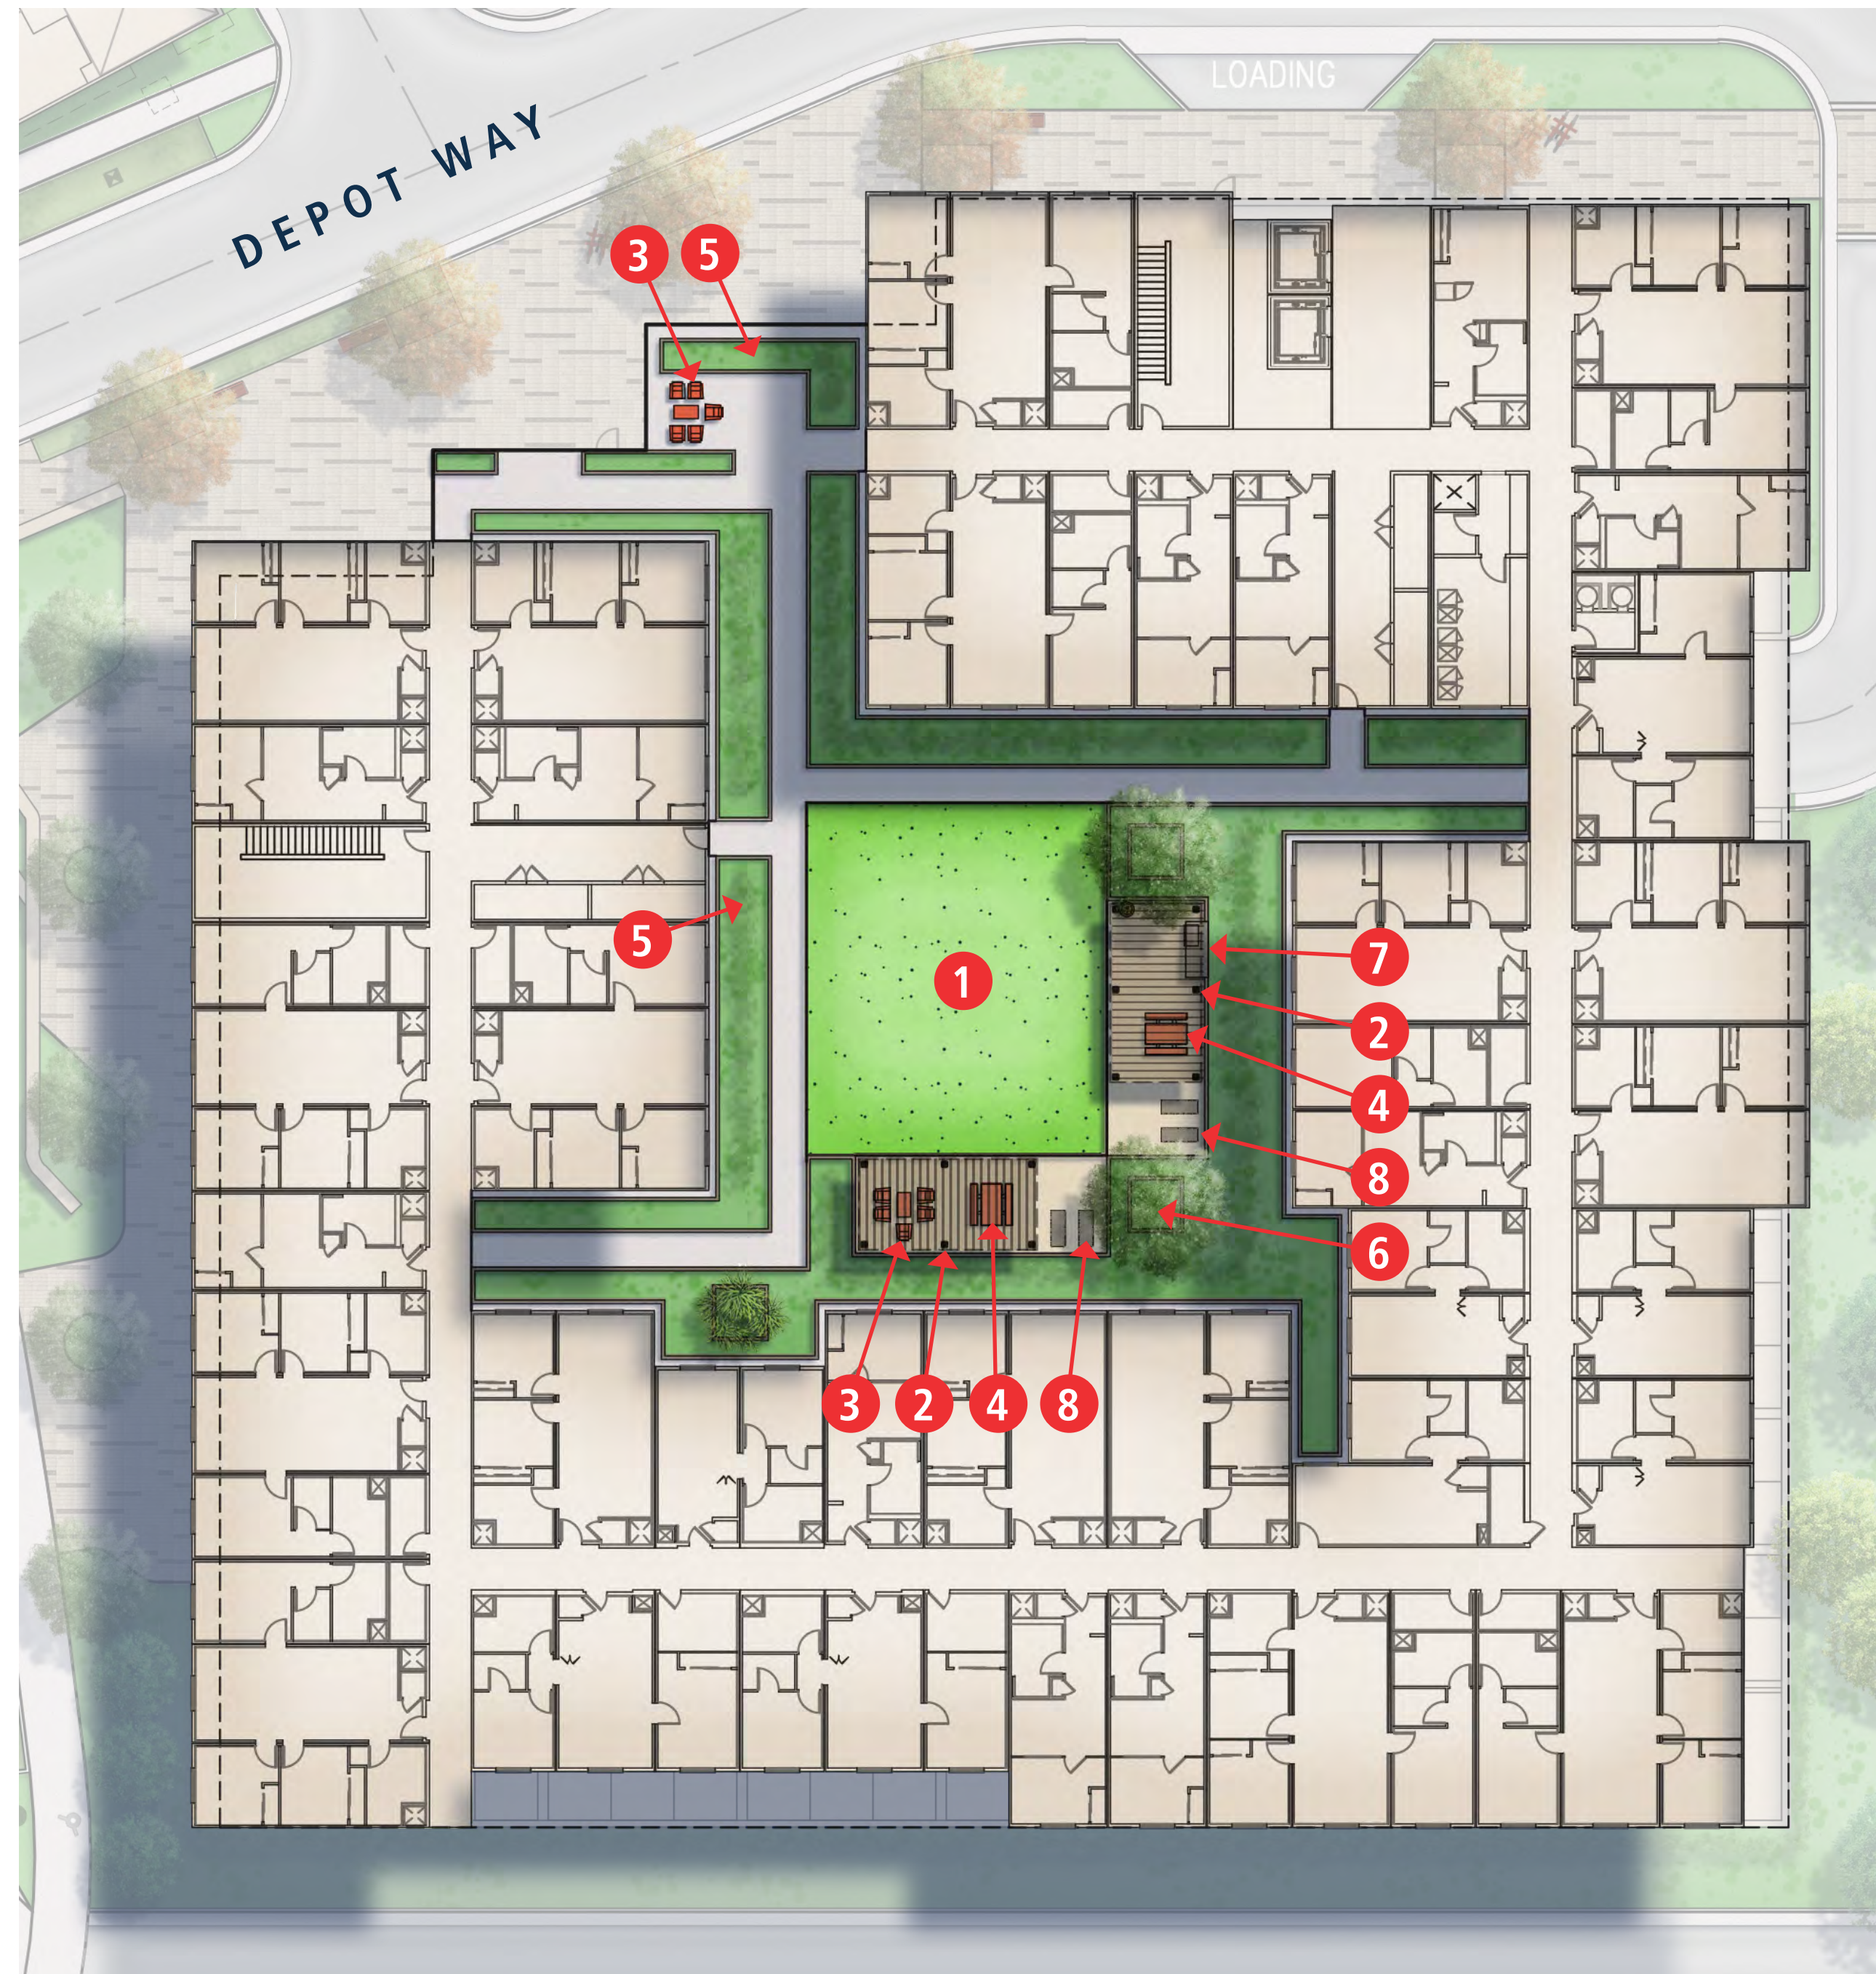



ENLARGEMENT B
BUILDING A (AFFORDABLE) PODIUM

LEGEND


- | | |
|------------------------------------|------------------------|
| 1 Open Lawn Area (Artificial Turf) | 5 Raised Planting Area |
| 2 Shade Structure | 6 Canopy Tree |
| 3 Social Seating | 7 Charcoal Barbecue |
| 4 Picnic Table Seating | 8 Chaise Lounge Chairs |

KEYMAP

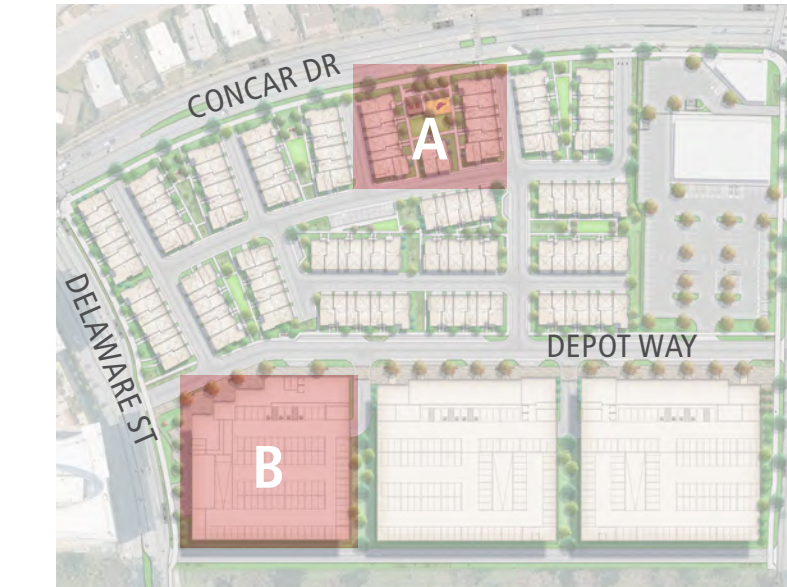

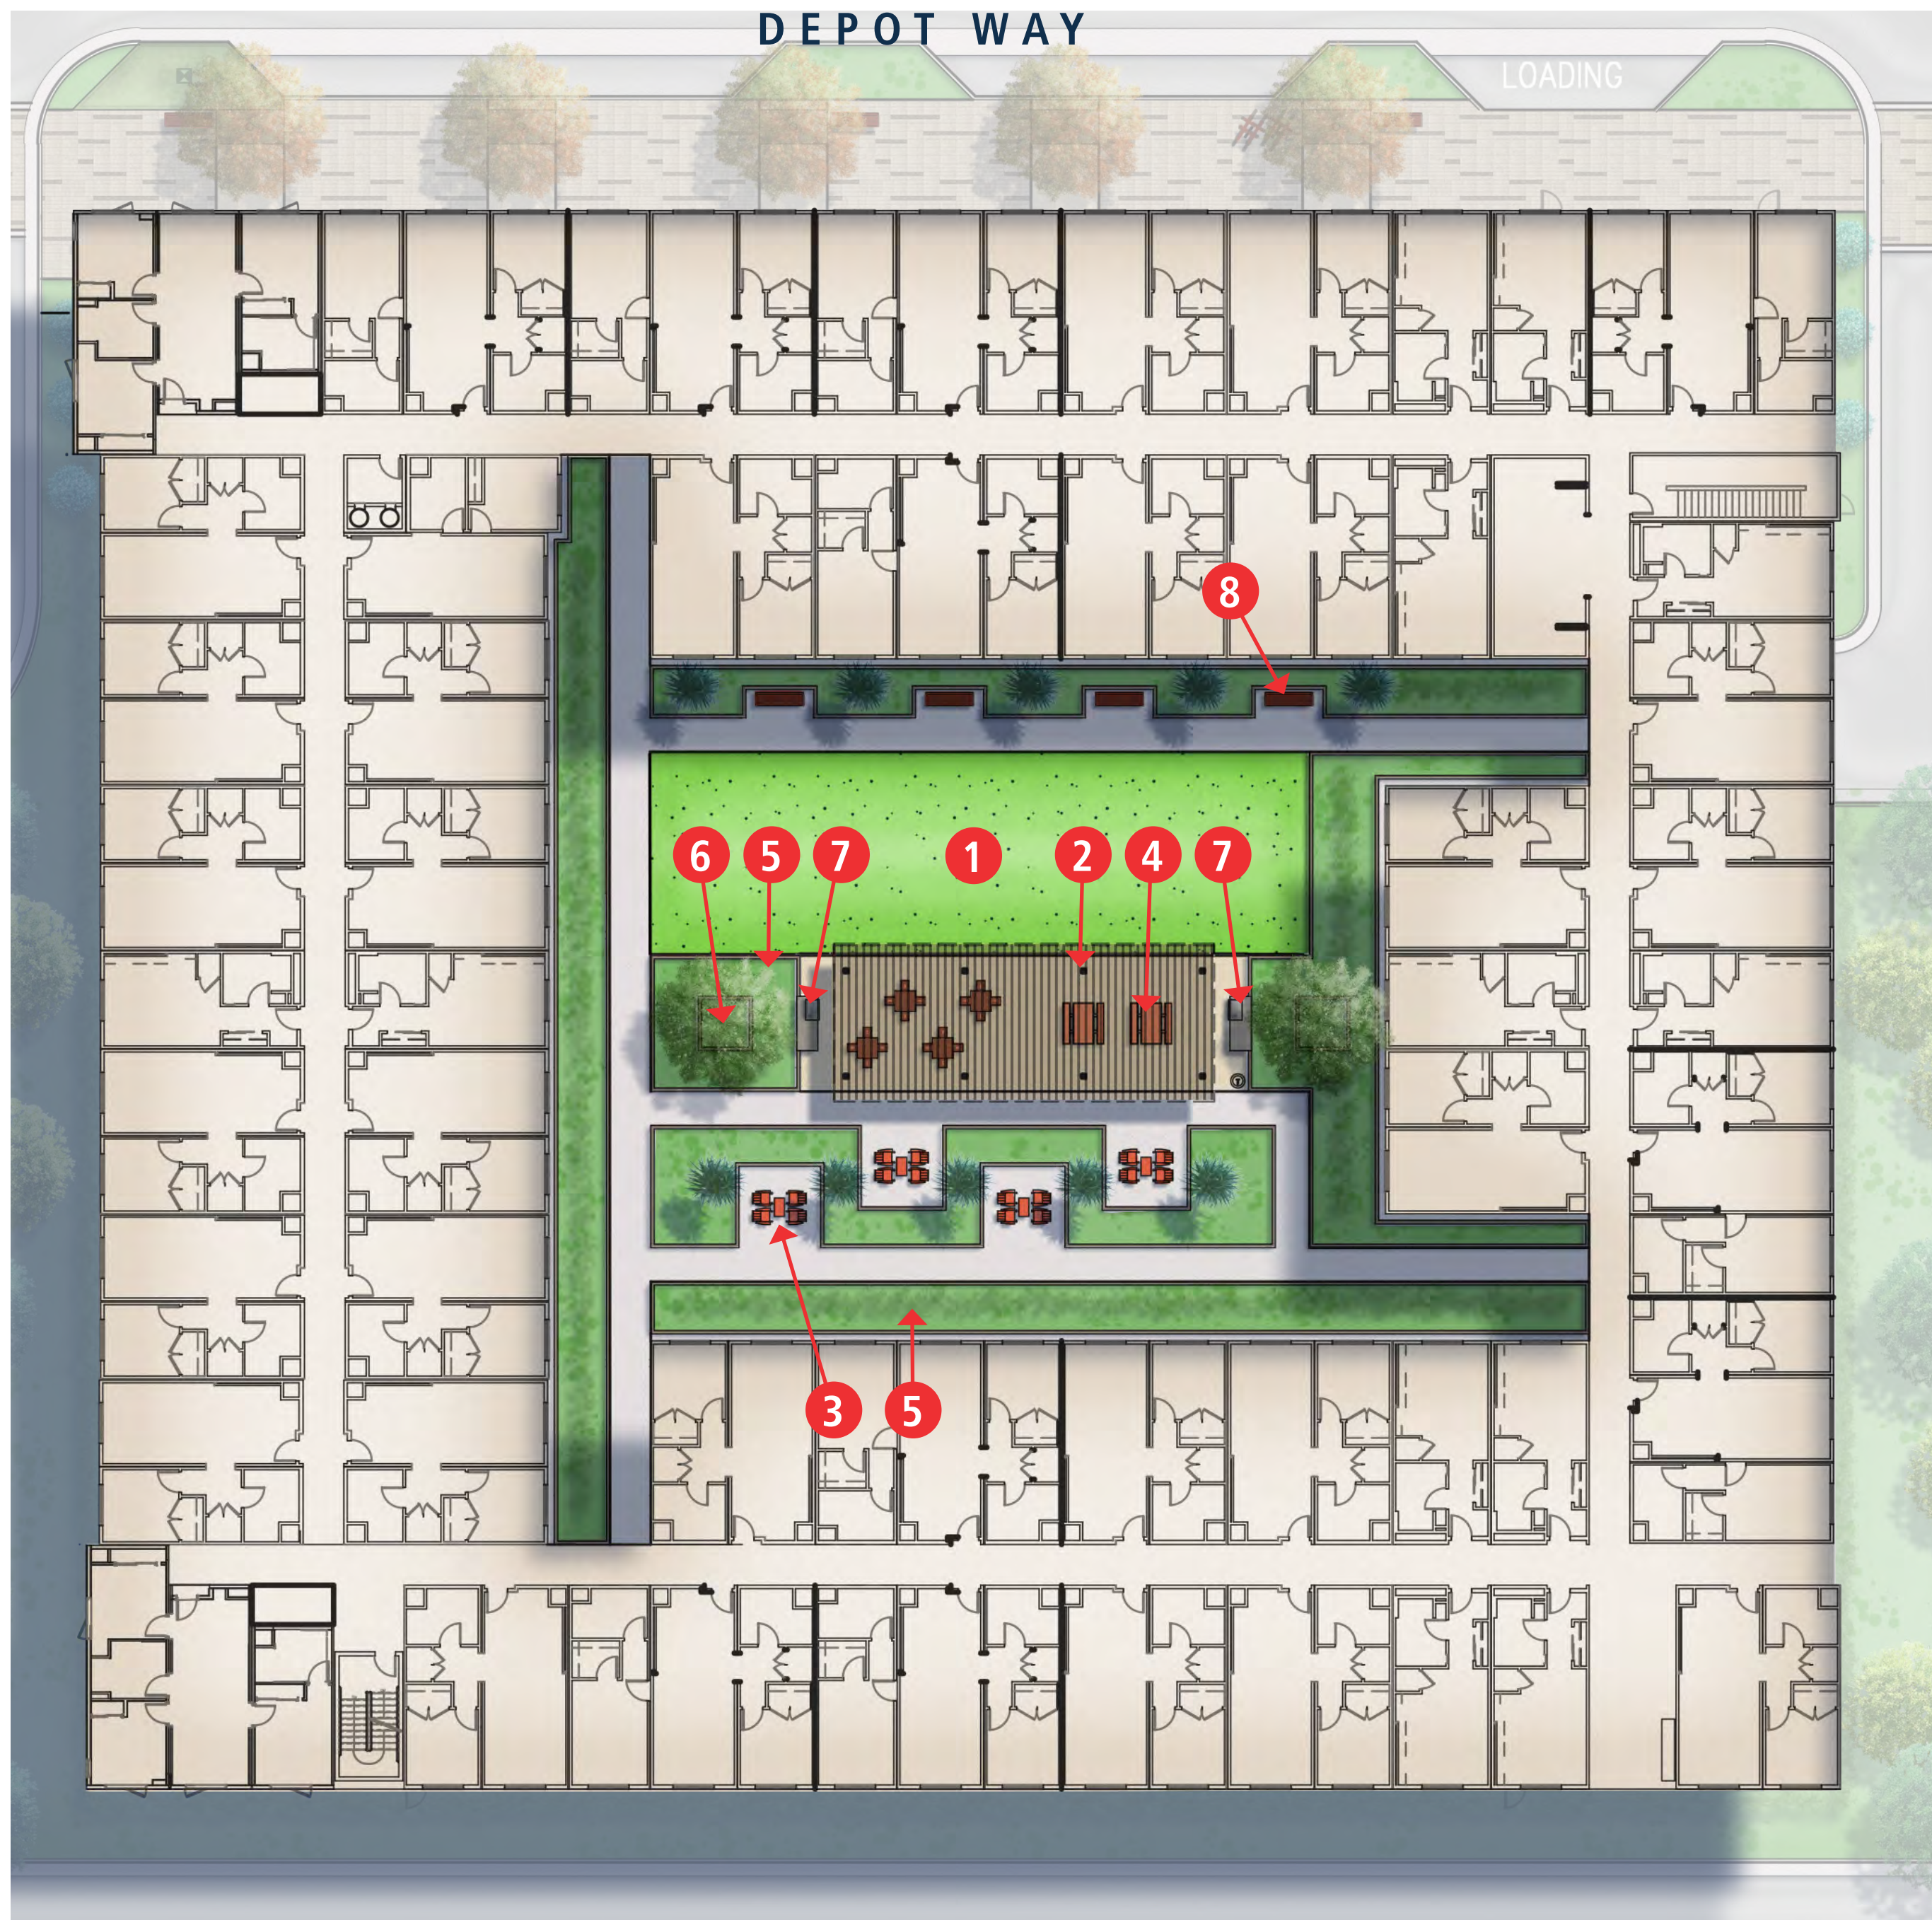


ENLARGEMENT C
BUILDING B (MARKET RATE) PODIUM

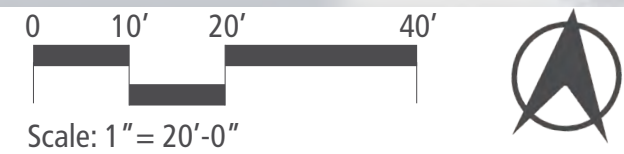


LEGEND

- | | |
|---|-------------------------------------|
| 1 Open Lawn Area (Artificial Turf) | 5 Raised Planting Area |
| 2 Shade Structure | 6 Canopy Tree |
| 3 Social Seating | 7 Built-in Electric Barbecue |
| 4 Picnic Table Seating | 8 Bench Seating |

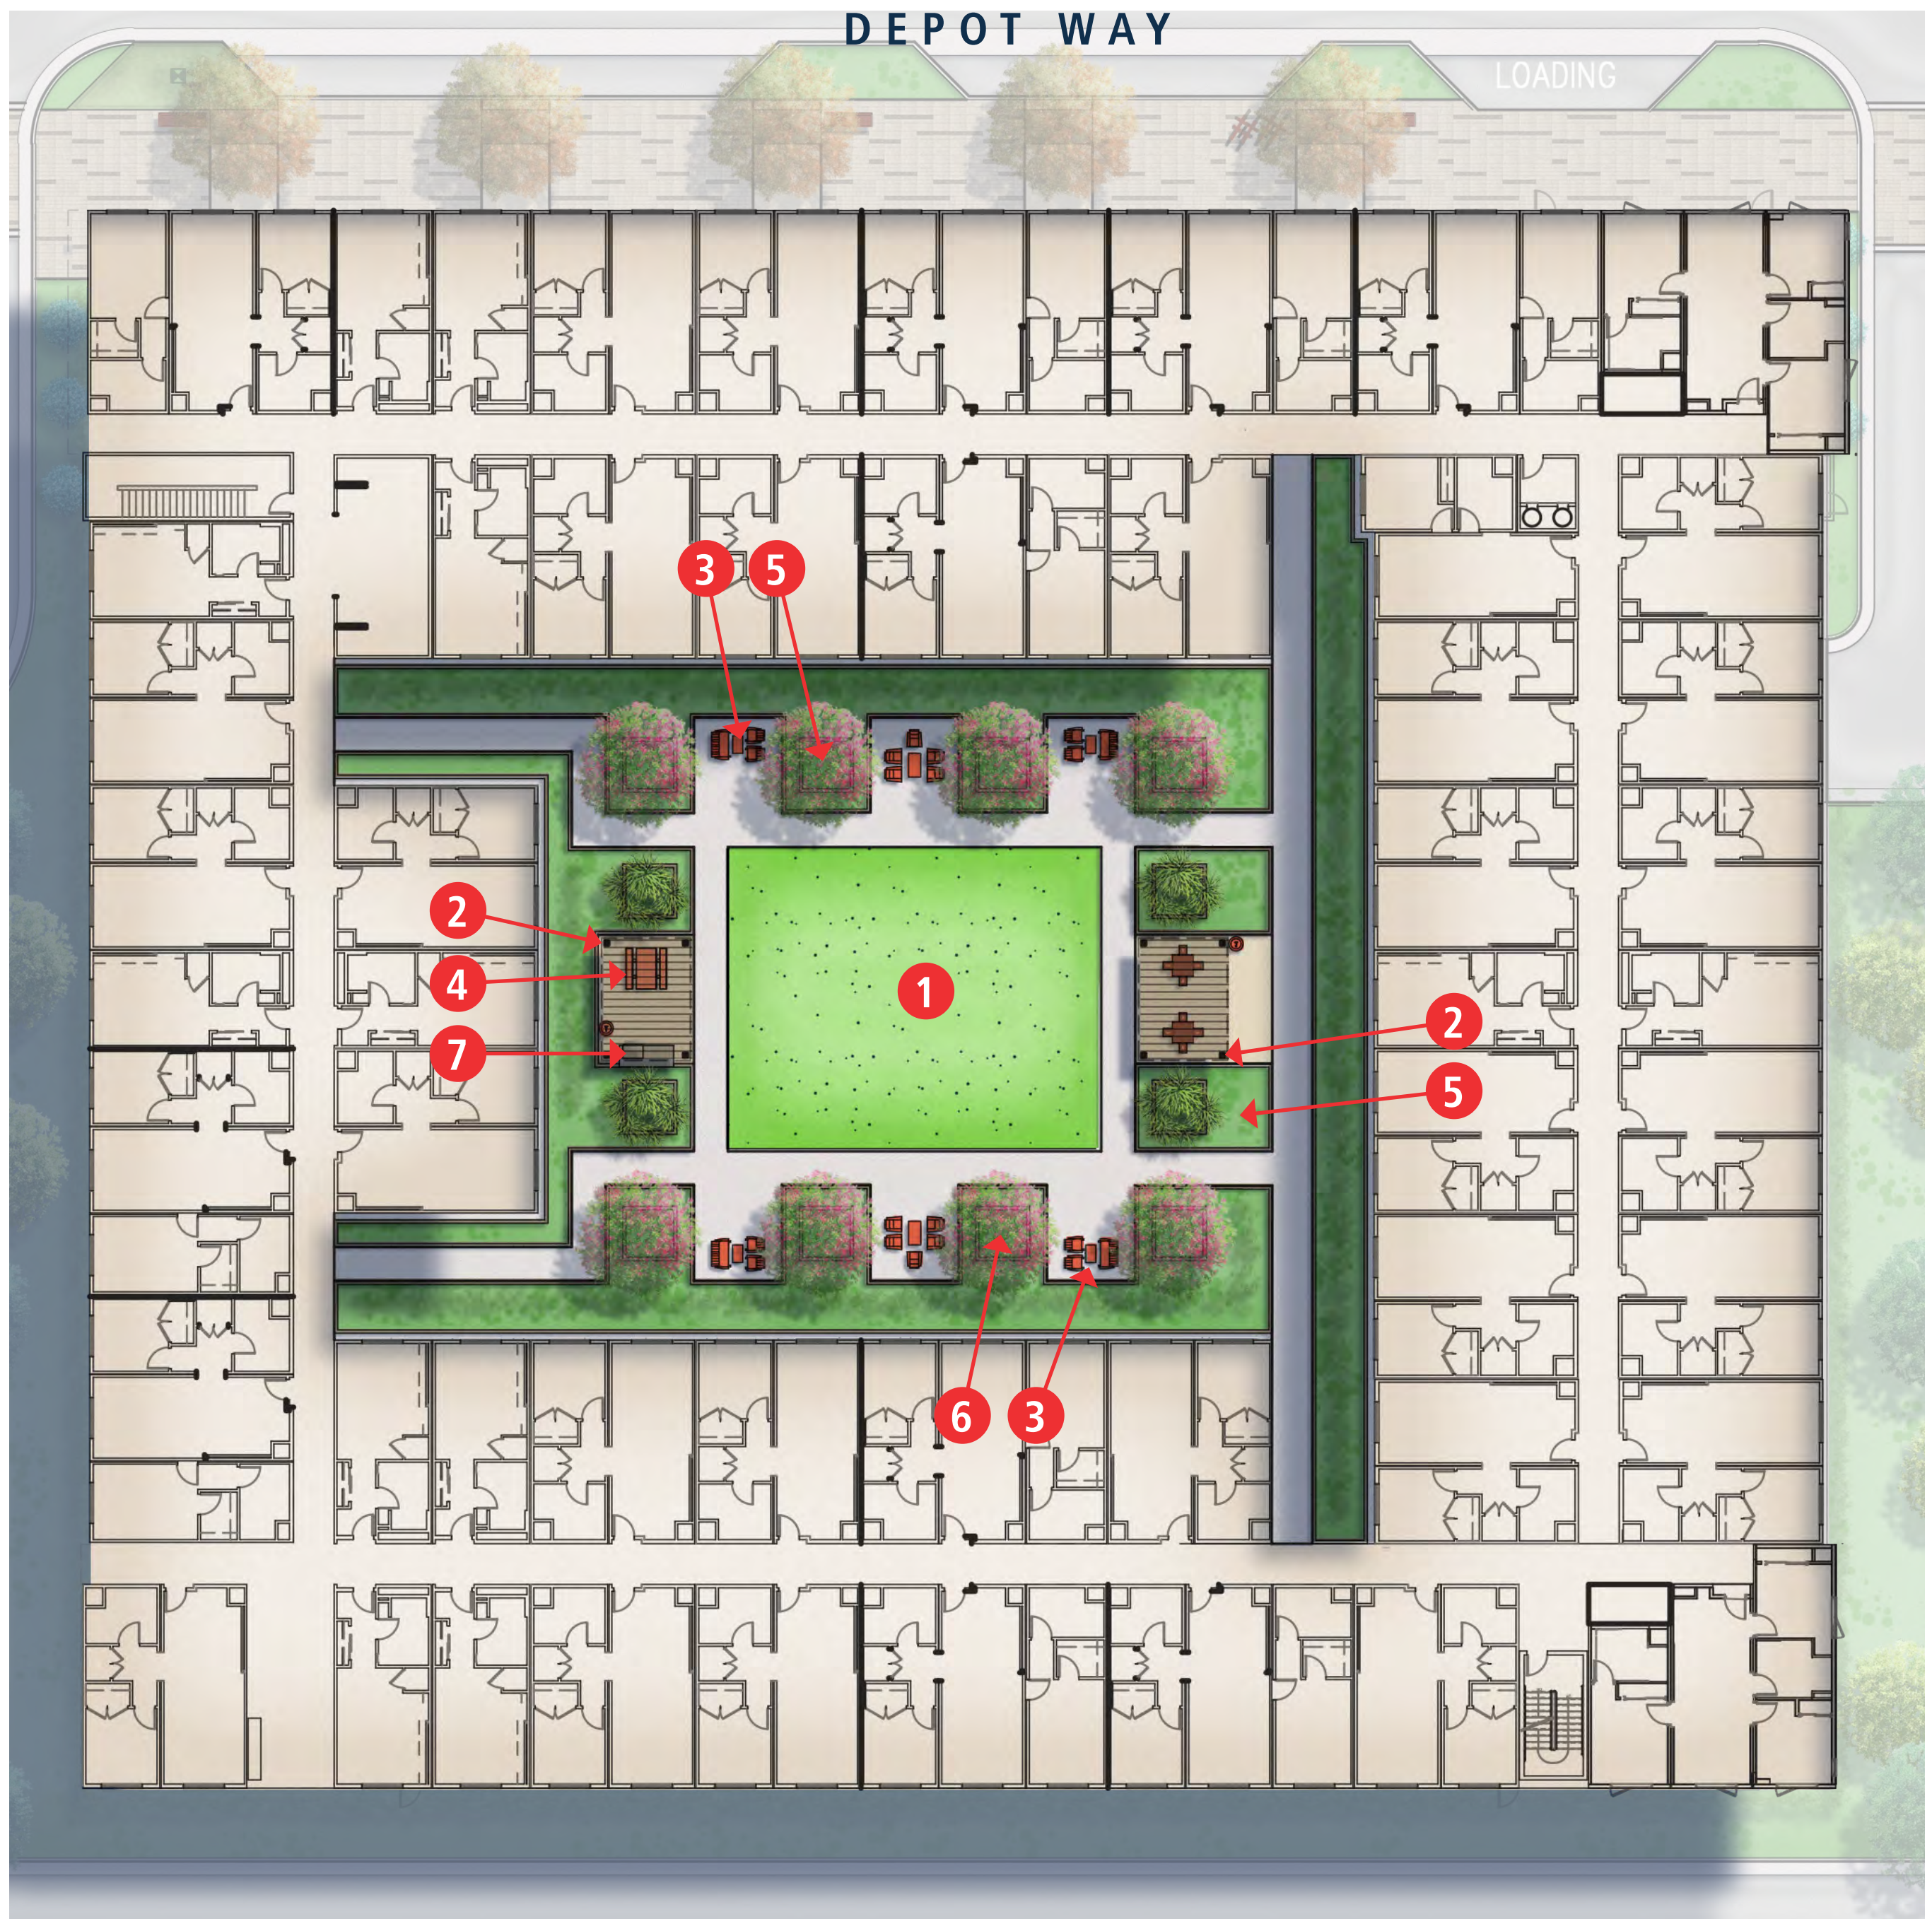

ENLARGEMENT D
BUILDING C (MARKET RATE) PODIUM

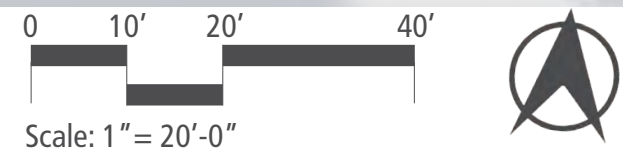

LEGEND

- | | |
|---|-------------------------------------|
| 1 Open Lawn Area (Artificial Turf) | 5 Raised Planting Area |
| 2 Shade Structure | 6 Canopy Tree |
| 3 Social Seating | 7 Built-in Electric Barbecue |
| 4 Picnic Table Seating | |

KEYMAP





LEGEND



SCREENING WALL

-6'-0" ht.



SEAT WALL

-1'-6" ht.

RAISED PLANTER WALL

-1'-6" min. - 4'-0" max ht.




BENCH
MAGLIN - 700 SERIES BENCH



LOUNGE CHAIR
LOLL - ADIRONDACK CHAIR



BIKE RACK
MAGLIN - ICONIC BIKE RACK

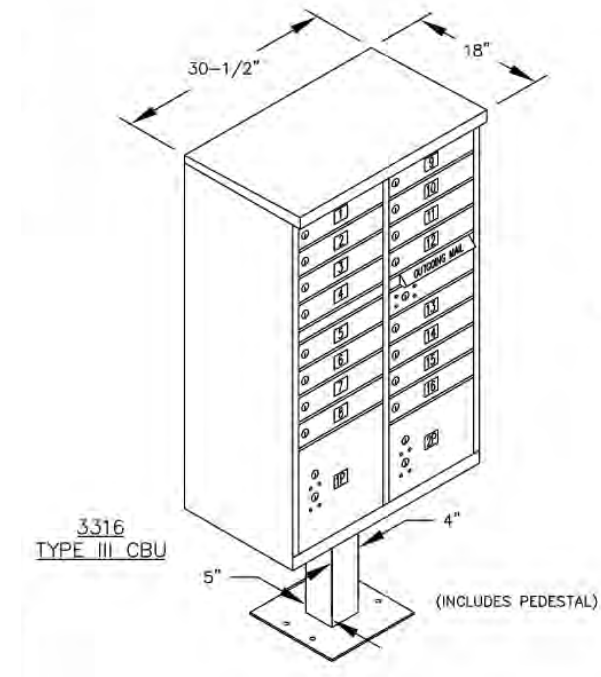

MAILBOX
SALSBURY INDUSTRIES - CLUSTER BOX UNIT




PICNIC TABLE
MAGLIN - 700 SERIES TABLE



LOUNGE CHAIR
LOLL - LOLLYGAGGER CHAIR



WASTE RECEPACLE
MAGLIN - 600 SERIES

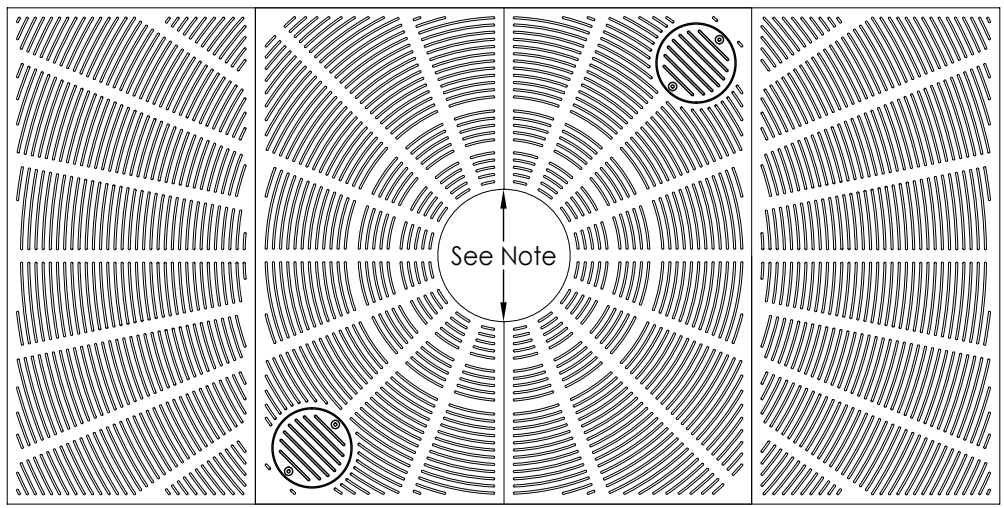

TREE GRATE
IRONWORKS - OLYMPIAN 5X10



CHAISE LOUNGE
MAGLIN - 400 SERIES TABLE



LOUNGE BENCH
LOLL - ADIRONDACK BENCH



BARBECUE (PODIUM ONLY)
ELECTRICHEF - RUBY 32IN



CHAISE LOUNGE
MAGLIN - 700 SERIES CHAISE LOUNGE



LOW TABLE
LOLL - LOLLYGAGGER TABLE



BARBECUE (PARK ONLY)
FIRE MAGIC - 30\"/>



LEGEND



POLE LIGHT
BEGA - SYMMETRIC POLE-TOP LUMINAIRE (#88)



MOUNTED WALL LIGHT
BEGA - SHIELDED ON ONE SIDE (#33)



BOLLARD LIGHT
BEGA - SHIELDED (#84)



DOWN LIGHT
BEGA - NARROW BEAM DOWNWARD (#66)

POLE LIGHT (PARKING)
TO BE DETERMINED BY LIGHTING CONSULTANT

NOTE: Lighting on Public ROW not showed and to be determined by Lighting Consultant during later phase of development.





EXISTING TREE PLAN
NTS

NOTE: Refer to Arborist Report for full summary, inventory, and recommendations for all existing on-site trees.


LEGEND

Tree Assessment

Concar Property
San Mateo CA
January 2016



TREE No.	SPECIES	TRUNK DIAMETER (in.)	HERITAGE TREE?	CONDITION 1=poor 5=excellent	SUITABILITY for PRESERVATION	COMMENTS
1	Myoporum	10	No	1	Low	Raised planter; extensive decay; heavy thrip damage.
2	Myoporum	12	No	1	Low	Raised planter; extensive decay; heavy thrip damage.
3	Myoporum	12	No	2	Low	Raised planter; heavy thrip damage; twig dieback.
4	Myoporum	12	No	2	Low	Raised planter; heavy thrip damage; twig dieback.
5	Myoporum	12	No	1	Low	Raised planter; heavy thrip damage; twig dieback; little live foliage.
6	Myoporum	10	No	1	Low	Raised planter; extensive decay; heavy thrip damage.
7	Myoporum	10	No	1	Low	Raised planter; heavy thrip damage; twig dieback; little live foliage.
8	Myoporum	6,5,5,5,4	No	2	Low	Raised planter; twig dieback; multiple attachments @ base with decay between attachments.
9	Myoporum	9	No	2	Low	Raised planter; twig dieback & branch dieback; multiple attachments @ 4'.
10	Myoporum	10	No	2	Low	Raised planter; multiple attachments @ 2'; thin canopy; twig dieback.
11	Myoporum	10	No	1	Low	Raised planter; extensive decay.
12	Myoporum	10	No	1	Low	Raised planter; extensive decay.
13	Myoporum	10	No	1	Low	Raised planter; multiple attachments @ 2'; extensive decay.
14	Myoporum	10	No	2	Low	Raised planter; twig dieback; basal decay.
15	Chinese elm	7	No	1	Low	Raised planter; all but dead.
16	Chinese elm	7	No	2	Low	Raised planter; twig & branch dieback.
17	Chinese elm	6	No	2	Low	Raised planter; twig & branch dieback.
18	Myoporum	10	No	1	Low	Raised planter; extensive decay.
19	Chinese elm	8	No	3	Low	Raised planter; multiple attachments @ 3'; twig dieback.
20	Chinese elm	6	No	1	Low	Raised planter; extensive trunk wound.
21	Raywood ash	9	No	1	Low	Extensive trunk wound with decay below codominant attachment.
22	Myoporum	22	Yes	1	Low	All but dead; hollow trunk; little live foliage.
23	Brazilian pepper	18	Yes	4	Moderate	Full, dense crown; base growing @ fence.
24	Evergreen ash	12	No	2	Low	Topped with extensive sprouts; engulfed in ivy.
25	Crape myrtle	5	No	4	High	Island planter; irrigated turf; full crown. Remove tree stake & ties. Increase mowing circle to avoid weed eater damage.
26	Crape myrtle	6	No	4	High	Island planter; irrigated turf; full crown. Remove tree stake & ties. Increase mowing circle to avoid weed eater damage.
27	Crape myrtle	6	No	4	High	Island planter; irrigated turf; full crown. Remove tree stake & ties. Increase mowing circle to avoid weed eater damage.
28	Crape myrtle	6	No	4	High	Island planter; irrigated turf; full crown. Remove tree stake & ties. Increase mowing circle to avoid weed eater damage.
29	Crape myrtle	5	No	4	High	Island planter; irrigated turf; full crown. Remove tree stake & ties. Increase mowing circle to avoid weed eater damage.
30	Crape myrtle	5	No	4	High	Island planter; irrigated turf; full crown. Remove tree stake & ties. Increase mowing circle to avoid weed eater damage.
31	Crape myrtle	6	No	4	High	Island planter; irrigated turf; full crown. Remove tree stake & ties. Increase mowing circle to avoid weed eater damage.
32	Crape myrtle	6	No	4	High	Island planter; irrigated turf; full crown. Remove tree stake & ties. Increase mowing circle to avoid weed eater damage.
33	Crape myrtle	6	No	4	High	Island planter; irrigated turf; full crown. Remove tree stake & ties. Increase mowing circle to avoid weed eater damage.
34	Calif. pepper	14	No	3	Moderate	Codominant @ 5'; thin canopy with dieback.
35	Calif. pepper	13	No	4	High	Multiple attachments @ 5'; full crown. Remove tree stake.
36	Bottlebrush	7,6,5,4,4,2	No	3	Moderate	Multiple attachments @ base; full, dense low crown.
37	Bottlebrush	7,6,5,5,4,4,4	No	3	Moderate	Multiple attachments @ base & 3'; full, dense low crown.
38	Calif. pepper	10	No	3	Moderate	Codominant @ 5'; thin canopy with dieback. Remove tree stake.
39	Bottlebrush	6,4,4,4,4,3	No	3	Moderate	Multiple attachments @ base; full, dense low crown.
40	Bottlebrush	6,4,4,2,2	No	3	Moderate	Multiple attachments @ 1'; full, dense low crown.
41	Bottlebrush	5,5,4,3	No	3	Low	Multiple attachments @ base; full, dense low crown; poor form & structure.
42	Calif. pepper	10	No	4	High	Multiple attachments @ 5'; full crown. Remove tree stake.
43	Calif. pepper	15	No	4	High	Multiple attachments @ 5'; full crown. Remove tree stake.
44	Calif. pepper	10	No	5	High	Excellent form & structure; canopy extends into sign.
45	Bottlebrush	7,5,5	No	3	Moderate	Multiple attachments @ base; full, dense low crown.
46	Bottlebrush	7,6,6,5,3,3	No	3	Moderate	Multiple attachments @ base; full, dense low crown.
47	Calif. pepper	9	No	4	High	Multiple attachments @ 5'; slightly thin canopy.
48	Calif. pepper	10	No	5	High	Excellent form & structure.
49	Calif. pepper	9	No	4	High	Good form & structure; slightly thin canopy.
50	Calif. pepper	8	No	4	High	Good form & structure; trunk leans slightly S.
51	Silver dollar gum	17	Yes	3	Low	Raised planter; codominant @ 7'; narrow & upright; poorly pruned.
52	Monterey pine	17	Yes	1	Low	Extensive basal decay with beetle activity; thin canopy with dieback.
53	Hopseed	6	No	2	Low	Leans E.; small, thin canopy; multiple attachments @ 5'.
54	Hopseed	6	No	1	Low	Several smaller stems lack foliage; multiple attachments @ base.

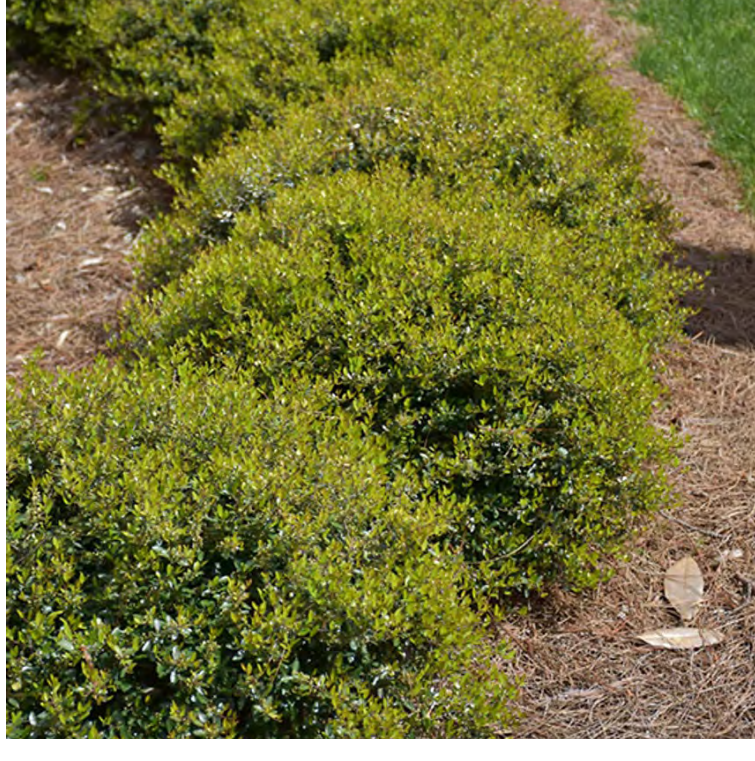

SHRUB AND GROUNDCOVER:


SCIENTIFIC NAME	COMMON NAME	SIZE	WUCOLS
Acacia redolens	Prostrate Acacia	1 gal.	VL
Agave spp.	Agave	5 gal.	VL
Aloe spp.	Aloe	5 gal.	L
Alogyne huegelli	Blue Hibiscus	15 gal.	L
Arctostaphylos spp.	Manzanita	5 gal.	L
Artemisia spp.	Sagebrush	1 gal.	L
Asparagus densiflorus	Asparagus Fern	5 gal.	M
Bouteloea gracilis	Blue Grama	1 gal.	L
Buxus japonica 'Green Beauty'	Japanese Boxwood	5 gal.	M
Callistemon spp.	Bottle Brush	5 gal.	L
Carex tumulicola	Foothill Sedge	1 gal.	L
Chondropetalum tectorum	Small Cape Rush	5 gal.	L
Cistus 'Sunset'	Magenta Rockrose	5 gal.	L
Cotoneaster spp.	Cotoneaster	5 gal.	L
Crassula spp.	Jade Plant	5 gal.	L
Dasyliiron spp.	Desert Spoon	5 gal.	VL
Dianella spp.	Flax Lily	5 gal.	L
Dietes bicolor	Fortnight Lily	5 gal.	L
Festuca mairei	Atlas Fescue	5 gal.	L
Hesperaloe spp.	Yucca	5 gal.	L
Heteromeles arbutifolia	Toyon	15 gal.	VL
Ilex spp.	Holly	5 gal.	M
Juncus patens	California Gray Rush	5 gal.	M
Lavandula spp.	Lavender	5 gal.	L
Leucophyllum spp.	Barometer Bush	5 gal.	L
Leymus condensatus 'Canyon Prince'	Canyon Prince Wild Rye	5 gal.	L
Ligustrum japonicum 'Texanum'	Waxleaf Privet	5 gal.	L
Lomandra spp.	Dwarf Mat Rush	5 gal.	L
Myoporum p. 'Putah Creek'	Creeping Myoporum	1 gal.	L
Myrtus communis	Common Myrtle	5 gal.	L
Olea europaea 'Montra'	Little Ollie Dwarf Olive	5 gal.	VL
Pittosporum tobira variegata	Vaiegated Mock Orange	5 gal.	M
Phormium spp.	New Zealand Flax	15 gal.	L
Prunus caroliniana 'Bright n Tight'	Bright N Tight Carolina Laurel	15 gal.	L
Raphiolepis spp.	Indian Hawthorn	5 gal.	L
Rosmarinus officinalis	Rosemary	5 gal.	L
Rosa spp.	Rose	5 gal.	M
Salvia 'Bees Bliss'	Bee's Bliss Sage	5 gal.	L
Trachelospermum asiaticum	Asian Star Jasmine	1 gal.	M
Westringia spp.	Coast Rosemary	5 gal.	L

TREES:

SCIENTIFIC NAME	COMMON NAME	SIZE	WUCOLS
Acacia cultriformis	Knife Acacia	24" Box	L
Acer spp.	Autumn Blaze Red Maple	36" Box	M
Araucaria heterophylla	Norfolk Island Pine	36" Box	M
Arbutus 'Marina'	Marina Strawberry Tree	36" Box	L
Cassia leptophylla	Gold Medallion Tree	36" Box	L
Cercidium 'Desert Museum'	Desert Museum Palo Verde	36" Box	VL
Cercis canadensis	Eastern Redbud	24" Box	M
Cercis occidentalis	Western Redbud	24" Box	VL
X Chitalpa tashkentensis 'Pink Dawn'	Chitalpa	36" Box	L
Cornus spp.	Dogwood	24" Box	M
Ginkgo biloba 'Autumn Gold'	Autumn Gold Maidenhair Tree	36" Box	M
Jacaranda mimosifolia	Jacaranda	36" Box	M
Lagerstroemia spp.	Crape Myrtle	24" Box	L
Laurus nobilis	Bay Laurel	24" Box	L
Liriodendron tulipifera	Tulip Tree	36" Box	M
Magnolia grandiflora	Southern Magnolia	36" Box	M
Magnolia stellata	Star Magnolia	24" Box	M
Melaleuca quinquervia	Paperbark Tree	24" Box	L
Olea europaea 'Swan Hill'	Olive	36" Box	VL
Pinus halepensis	Aleppo pine	24" Box	L
Pinus pinea	Italian Stone Pine	36" Box	L
Pistacia chinensis	Chinese Pistache	36" Box	L
Platanus x acerfolia	London Plane Tree	36" Box	M
Platanus racemosa	Western Sycamore	36" Box	M
Podocarpus gracilior	African Fern Pine	36" Box	M
Podocarpus elongatus 'Monmal'	Icee Blue Yellow-wood	24" Box	M
Prunus spp.	Cherry Plum	24" Box	L/M
Punica granatum	Pomegranate	24" Box	L
Pyrus spp.	Pear	36" Box	M
Quercus spp.	Valley Oak	36" Box	L/M
Rhus lancea	African Sumac	36" Box	L
Tillia spp.	Linden	24" Box	M
Ulmus parvifolia 'True Green'	True Green Chinese Elm	36" Box	M
Umbellularia californica	California Bay	24" Box	M

VINES AND ESPALIERS:

SCIENTIFIC NAME	COMMON NAME	SIZE	WUCOLS
Bougainvillea spp.	Bougainvillea	15 gal.	L
Calliandra haematocephala	Pink Powderpuff	15 gal.	M
Distictis spp.	Trumpet Vine	5 gal.	M
Eriobotrya deflexa	Bronze Loquat	15 gal.	M
Jasminum polyanthum	White jasmine	5 gal.	M
Lonicera japonica	Japanese Honeysuckle	5 gal.	M
Macfadyena unguis-cati	Cat's claw	5 gal.	L
Magnolia grandiflora 'Little Gem'	Little Gem Magnolia	15 gal.	M
Trachelospermum jasmnoides	Star Jasmine	15 gal.	M
Rosa banksiae	Lady Banks Rose	15 gal.	L
Vitis spp.	Roger's Red California Grape	1 gal.	L/M

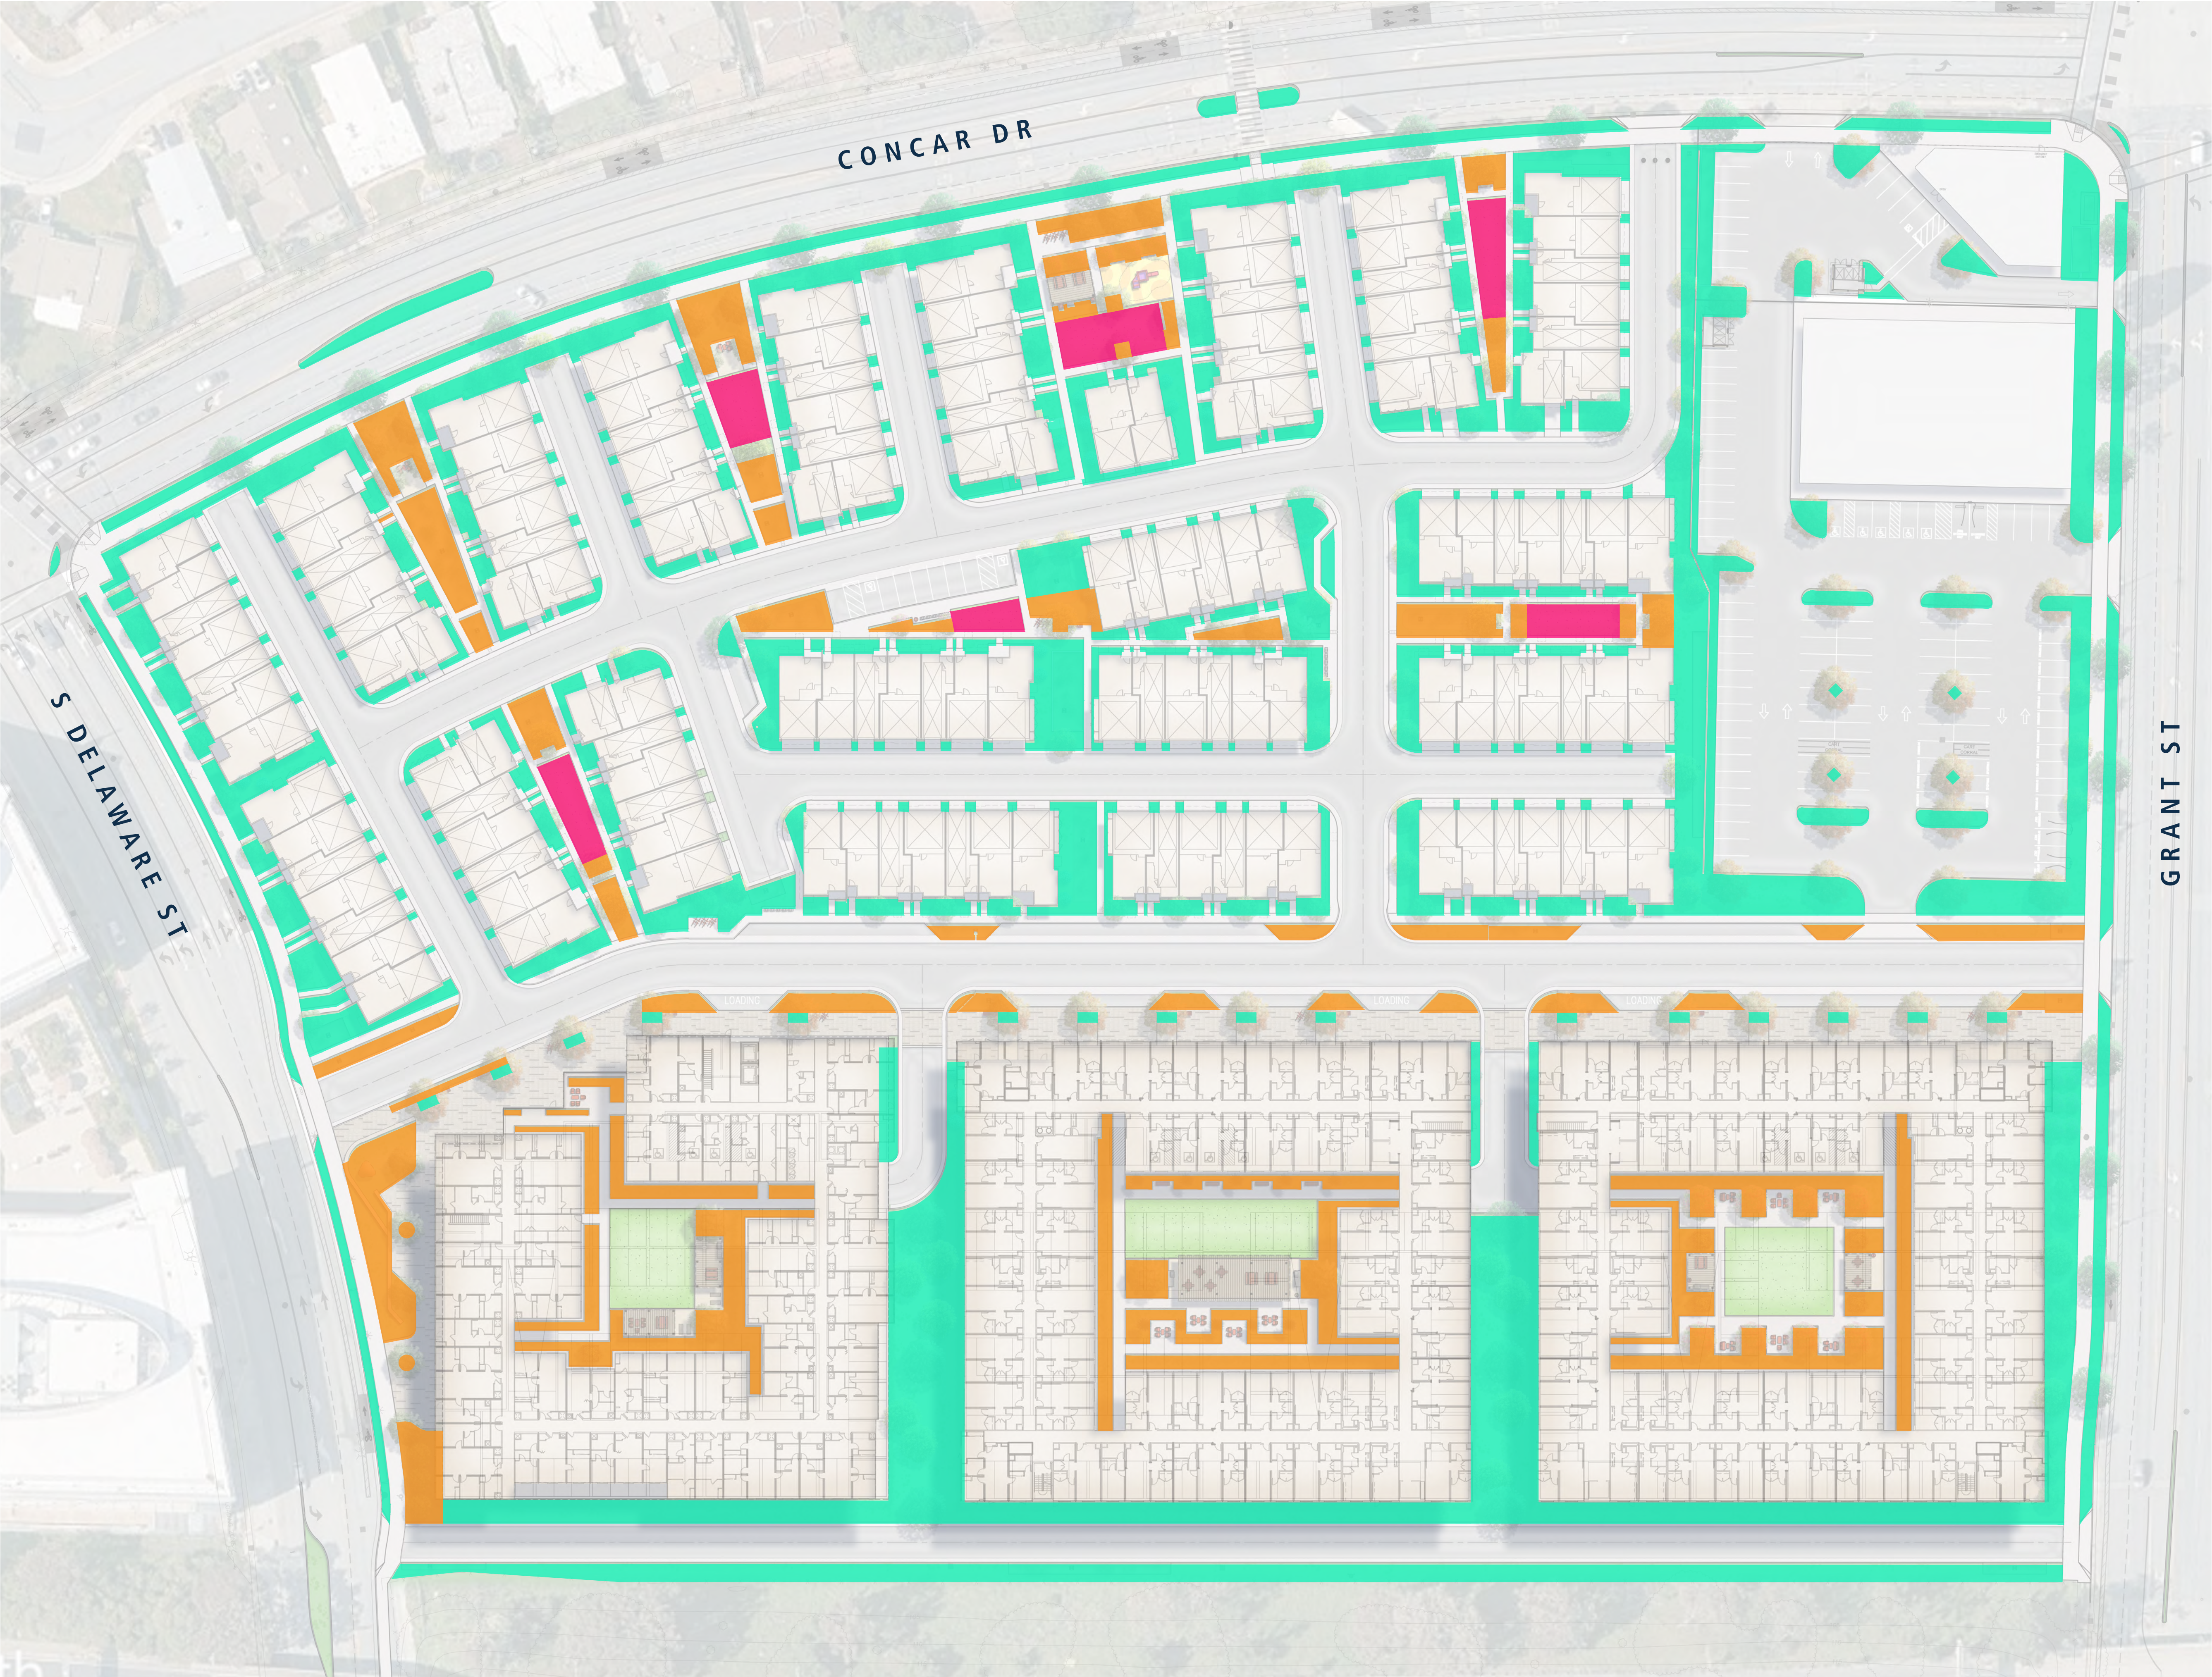

LEGEND

- Low Water Use - 95,955 SF
- Moderate Water Use - 33,885 SF
- High Water Use - 5,050 SF

MWELO CALCULATIONS

WATER EFFICIENT LANDSCAPE WORKSHEET

This worksheet is filled out by the project applicant and it is a required element of the Landscape Documentation Package.

Hydrozone # (Planting Description)	Plant Factor (PF)	Irrigation Method ¹	Irrigation Efficiency (IE) ²	ETAF (PF/IE)	Landscape Area (sq. ft.)	ETAF x Area	Estimated Total Water Use (ETWU) ⁴
Regular Landscape Areas							
High Water Use (Turf)	1.0	Overhead Spray	0.75	1.33	5050	6716	1873
Moderate Water Use	0.6	Drip	0.81	0.75	33885	25414	7090
Low Water Use	0.2	Drip	0.81	0.24	95955	23030	6425
				Totals	134890	55160	
Special Landscape Areas							
				1			
				1			
				1			
				Totals	0 (C)	0 (D)	
						ETWU Total	16388
						Maximum Allowed Water Allowance (MAWA) ⁵	15430

¹Hydrozone #/Planting Description
E.g.
1.) front lawn
2.) low water use plantings
3.) medium water use plantings
²MAWA (Annual Gallons Allowed) = (Eto) (0.62) [(ETAF x LA)
+ (1-ETAF) x SLA]
where 0.62 is a conversion factor that converts acre-
inches per acre per year to gallons per square foot per
year; LA is the total landscape area in square feet, SLA
is the total special landscape area in square feet, and ETAF is .55 for residential areas and 0.45 for non-
residential areas.

³Irrigation Method
overhead spray
or drip

⁴Irrigation Efficiency
0.75 for spray head
0.81 for drip

⁵ETWU (Annual Gallons Required) =
Eto x 0.62 x ETAF x Area
where 0.62 is a conversion
factor that converts acre-
inches per acre per year to
gallons per square foot per
year.

ETAF Calculations

Regular Landscape Areas		
Total ETAF x Area	(B)	55160
Total Area	(A)	134890
Average ETAF	B ÷ A	0.41

All Landscape Areas

Total ETAF x Area	(B+D)	55160
Total Area	(A+C)	134890
Sitewide ETAF	(B+D) ÷ (A+C)	0.41

Average ETAF for Regular Landscape Areas must be 0.55 or below for residential areas, and 0.45 or below for non-residential areas.

A copy of this form may be obtained from Department of Water Resources website:
<http://www.water.ca.gov/wateruseefficiency/landscapeordnance/>

