BRIDGEPOINTE CENTER
ICE RINK REMODEL

SAN MATEO, CALIFORNIA



SHEET INDEX

G0.01	TITLE SHEET
AS1.01	PARTIAL EXISTING SITE PLAN
AS1.02	PARTIAL PROPOSED SITE PLAN
A1.01	EXISTING FLOOR PLAN
A1.02	EXISTING MEZZANINE PLAN
A1.03	PROPOSED FLOOR PLAN
A2.01	SOUTH AND WEST ELEVATIONS
A2.02	NORTH AND EAST ELEVATIONS
A3.01	EXISTING BUILDING SECTION
R2.01	SOUTH AND WEST ELEVATIONS
R2.02	NORTH AND EAST ELEVATIONS

VICINITY MAP



mcg architecture

T 415.974.6002 F 415.974.1556

250 Sutter Street, Suite 500, San Francisco, CA 94108-4461

Seal:

LICENSED ARCHITECT
KEVIN S. JAMES
EXP. 5/31/15
No. C-27743
STATE OF CALIFORNIA

A Project for:

BRIDGEPOINTE CENTER
ICE RINK REMODEL

SAN MATEO, CALIFORNIA

Client:
SPI HOLDINGS, LLC

Revisions:

No.	Description	Date
	Planning Submittal	03.17.15

Project No.:	14.541.01
Drawn By:	
Reviewed By:	
Scale:	AS NOTED
Date:	03-17-15
Filename:	


Sheet Title:

TITLE SHEET

Sheet #:

G0.01

© MCG ARCHITECTS 2015 ALL RIGHTS RESERVED

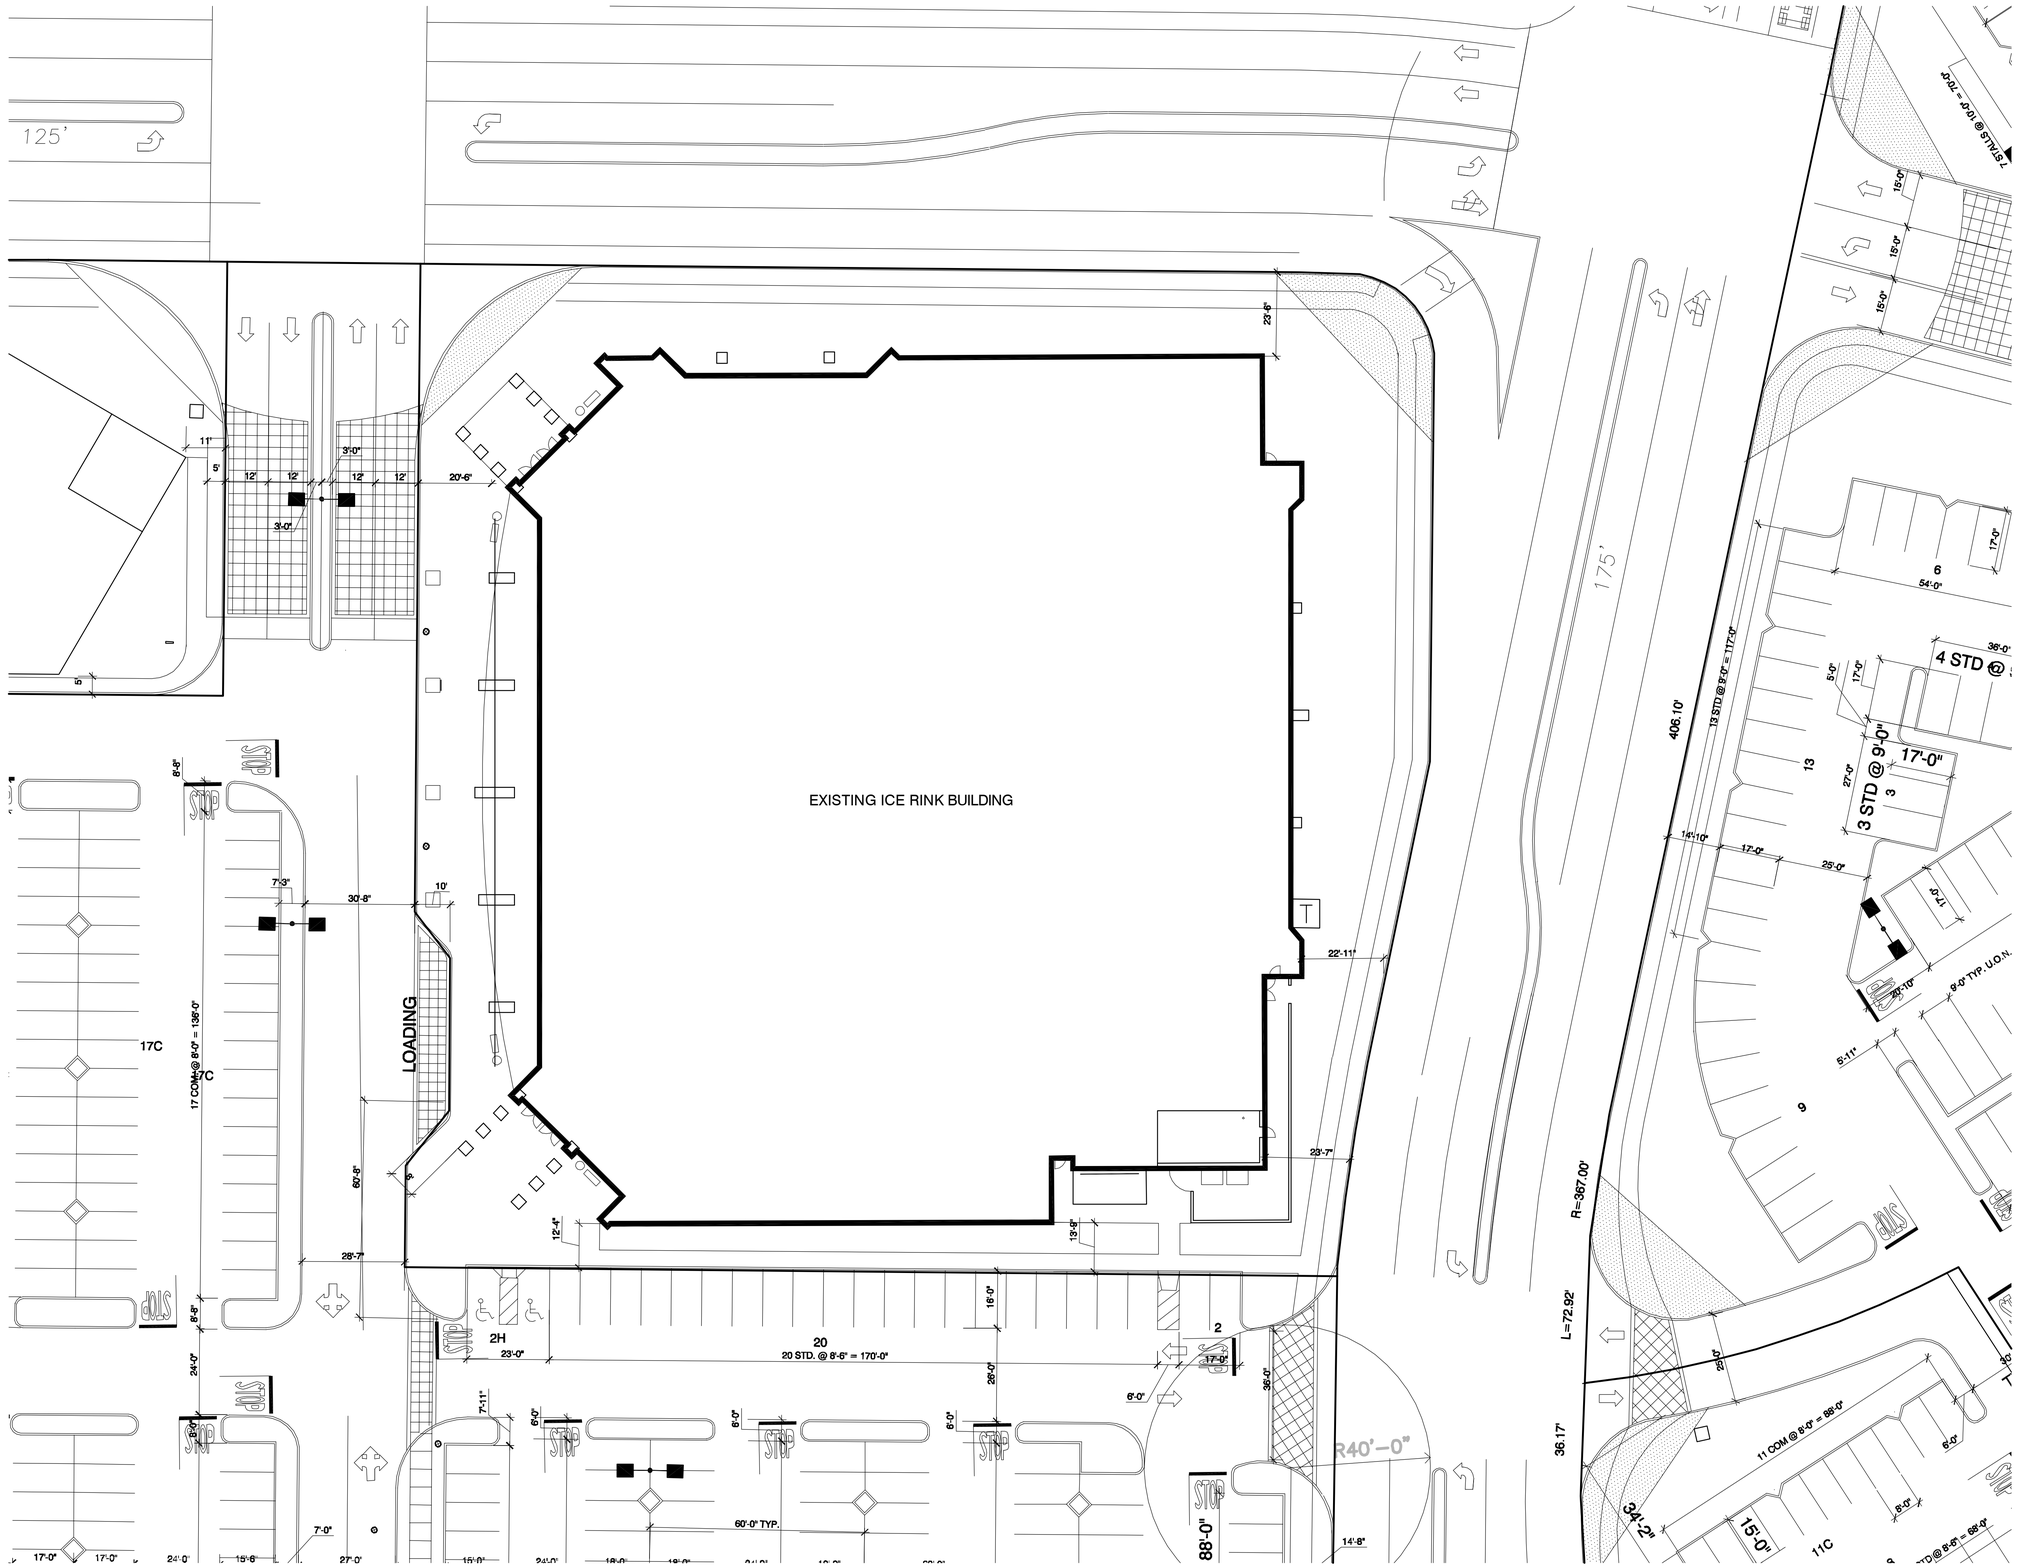

PARTIAL EXISTING SITE PLAN | SCALE 1" = 20' | 1

mcg architecture
T 415.974.6002 F 415.974.1556
250 Sutter Street, Suite 500, San Francisco, CA 94108-4461

Seal:

LICENSED ARCHITECT KEVIN S. JAMES EXP. 5/31/15 No. C-27743 STATE OF CALIFORNIA

A Project for:

BRIDGEPOINTE CENTER
ICE RINK REMODEL

SAN MATEO, CALIFORNIA

Client:
SPI HOLDINGS, LLC

Revisions:

No.	Description	Date
	Planning Submittal	03.17.15

Project No.:	14.541.01
Drawn By:	
Reviewed By:	
Scale:	AS NOTED
Date:	03-17-15
Filename:	


Sheet Title:

PARTIAL EXISTING SITE PLAN

Sheet #:

AS1.01

© MCG ARCHITECTS 2015 ALL RIGHTS RESERVED

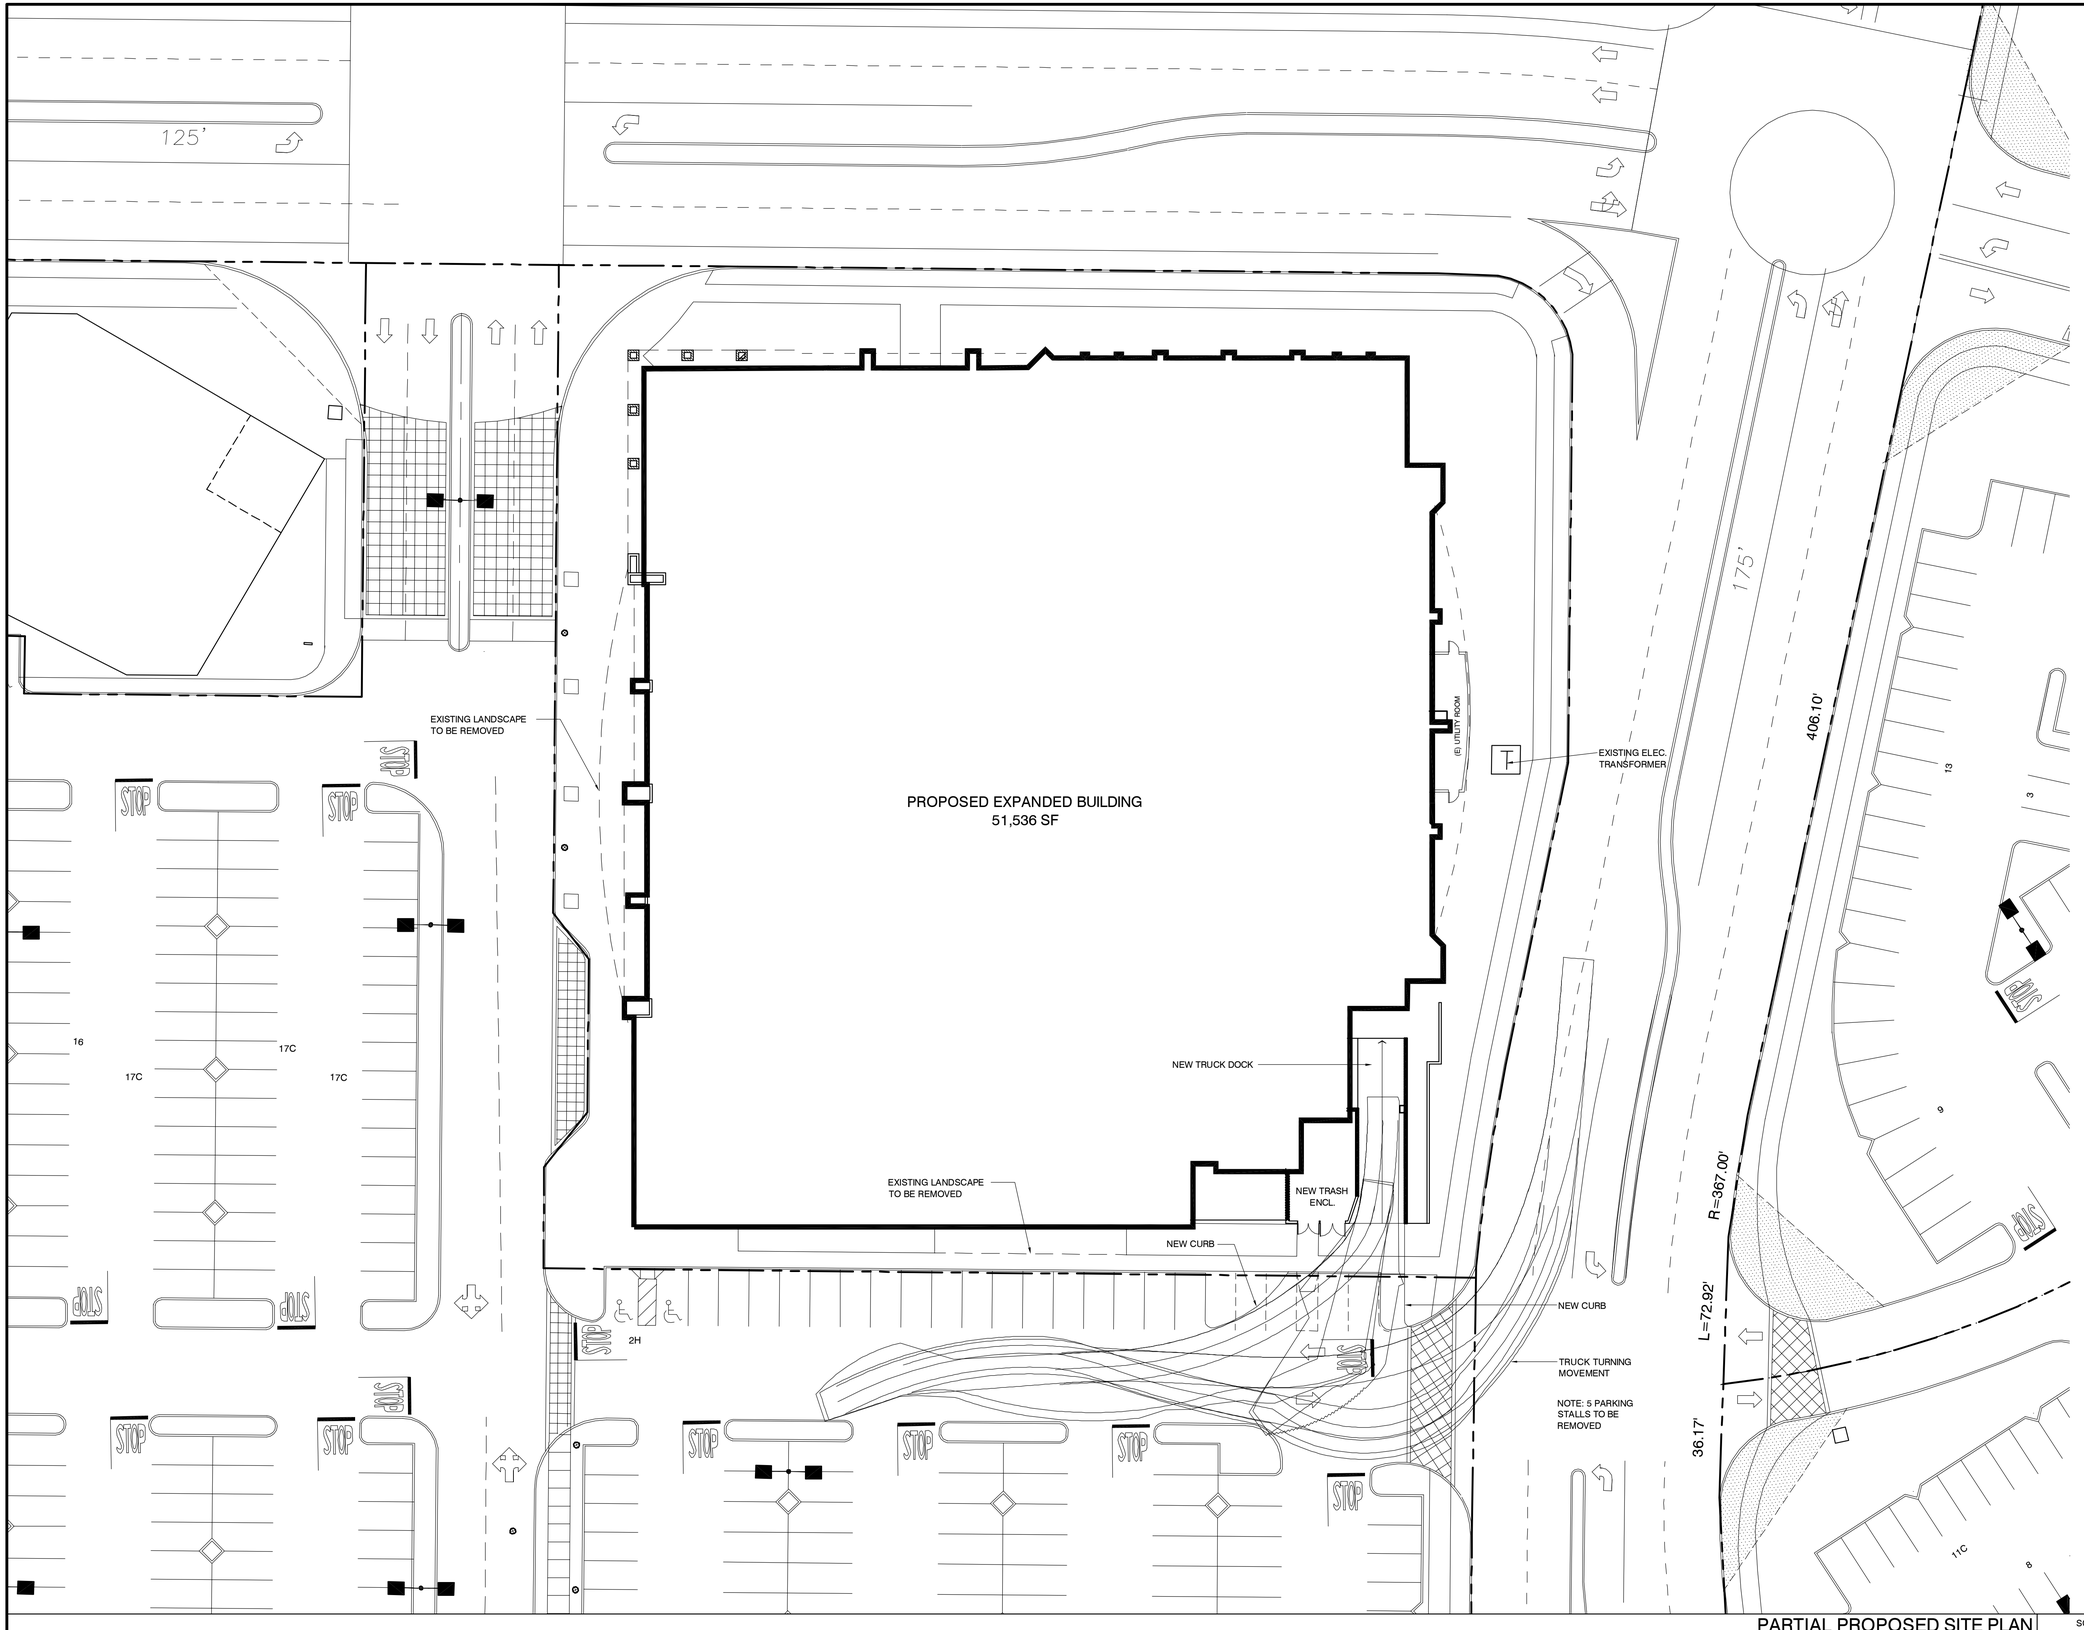

PARTIAL PROPOSED SITE PLAN | SCALE 1" = 30' | 1

© MCG ARCHITECTS 2015 ALL RIGHTS RESERVED

mcg architecture
T 415.974.6002 F 415.974.1556
250 Sutter Street, Suite 500, San Francisco, CA 94108-4461

Seal:

LICENSED ARCHITECT KEVIN S. JAMES EXP. 5/31/15 No. C-27743 STATE OF CALIFORNIA

A Project for:

BRIDGEPOINTE CENTER ICE RINK REMODEL

SAN MATEO, CALIFORNIA

Client:
SPI HOLDINGS, LLC


Revisions:

No.	Description	Date
	Planning Submittal	03.17.15

Project No.:	14.541.01
Drawn By:	
Reviewed By:	
Scale:	AS NOTED
Date:	03-17-15
Filename:	

Sheet Title:
PARTIAL PROPOSED SITE PLAN

Sheet #:
AS1.02

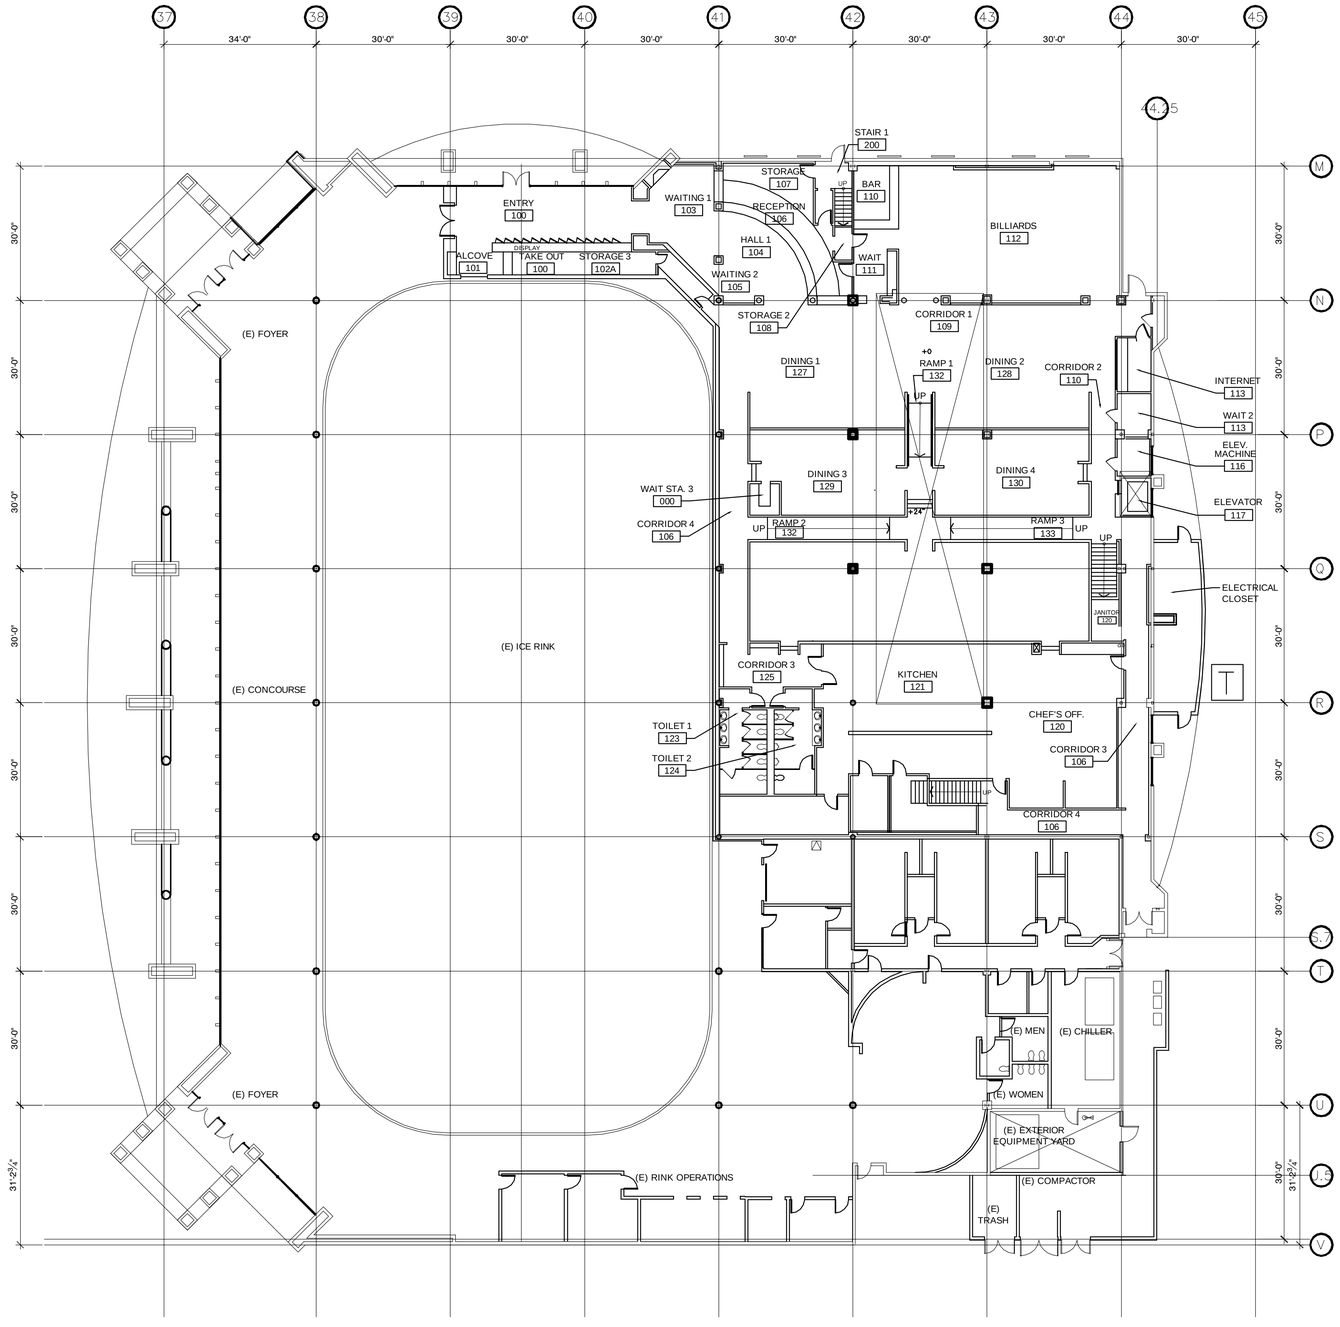

FLOOR PLAN
EXISTING

SCALE
1/16" = 1' - 0"

1

mcg architecture
T 415.974.6002 F 415.974.1556
250 Sutter Street, Suite 500, San Francisco, CA 94108-4461

Seal:

LICENSED ARCHITECT
KEVIN S JAMES
EXP. 5/31/15
No. C-27743
STATE OF CALIFORNIA

A Project for:

BRIDGEPOINTE CENTER
ICE RINK REMODEL

SAN MATEO, CALIFORNIA

Client:
SPI HOLDINGS, LLC

Revisions:


No.	Description	Date
	Planning Submittal	03.17.15

Project No.: 14.541.01
Drawn By:
Reviewed By:
Scale: AS NOTED
Date: 03-17-15
Filename:

Sheet Title:
EXISTING
FLOOR PLAN

Sheet #:
A1.01

© MCG ARCHITECTS 2015 ALL RIGHTS RESERVED

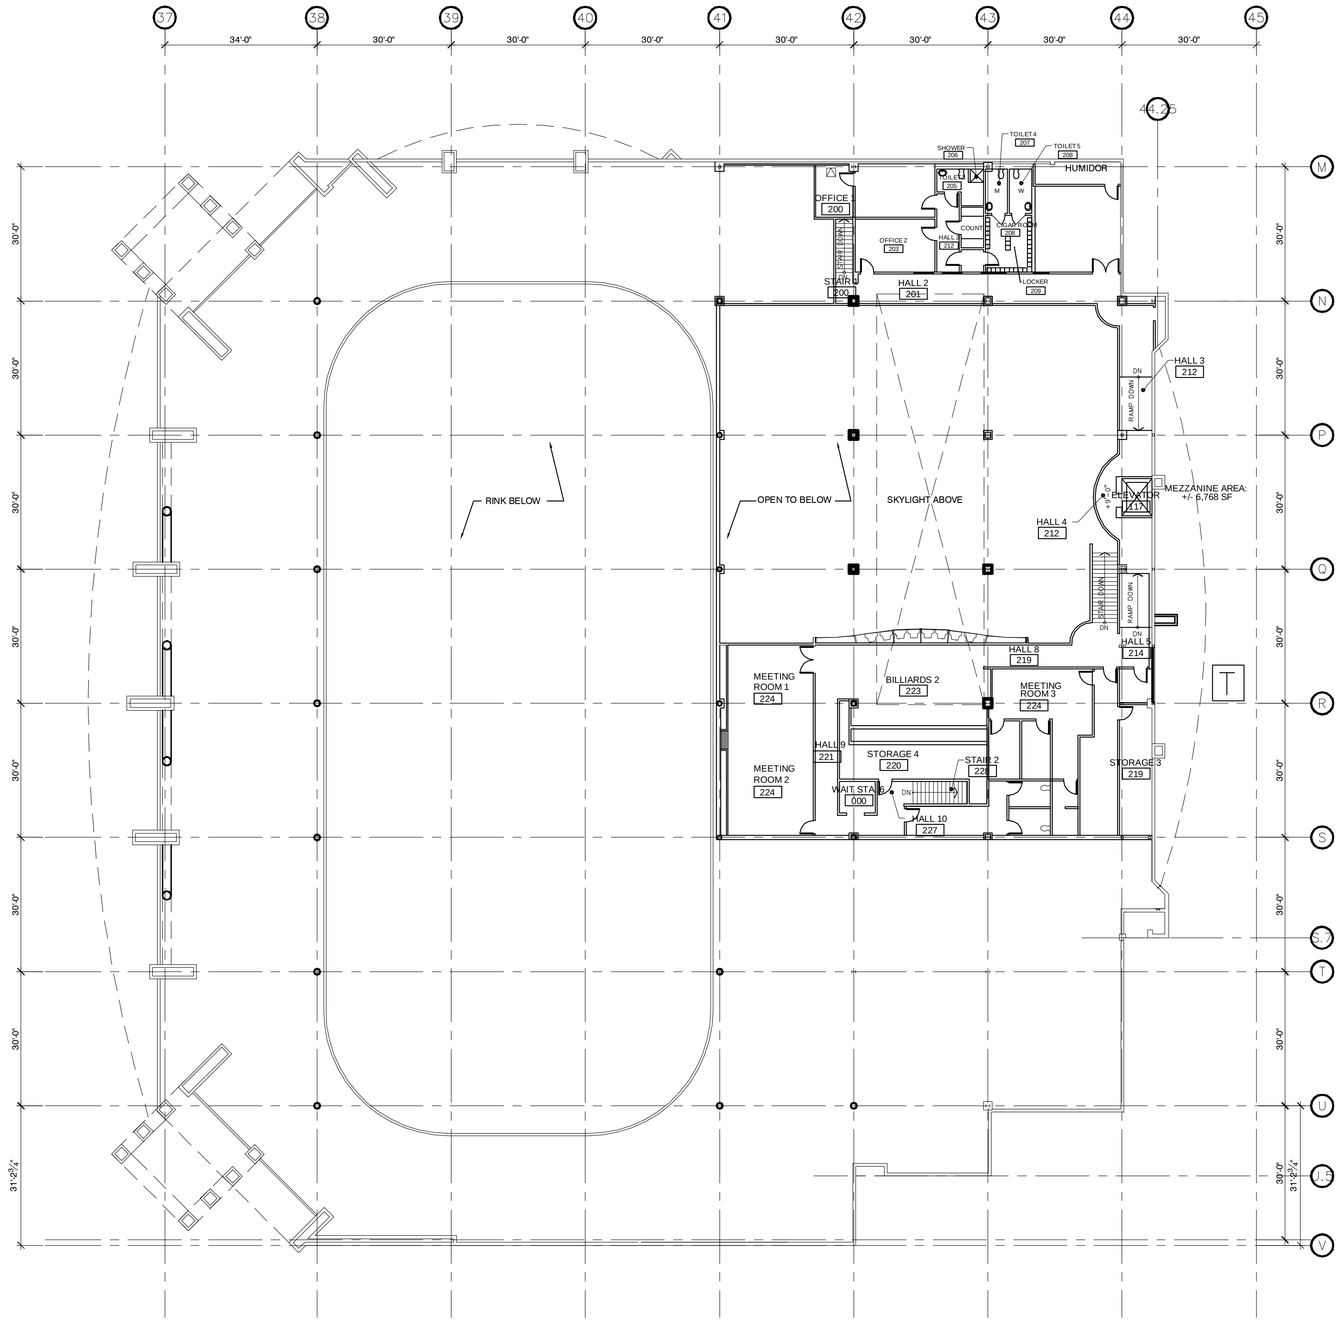

MEZZANINE PLAN
EXISTING

SCALE
1/16" = 1' - 0"

2

mcg architecture

T 415.974.6002 F 415.974.1556

250 Sutter Street, Suite 500, San Francisco, CA 94108-4461

Seal:

LICENSED ARCHITECT
KEVIN S. JAMES
EXP. 5/31/15
No. C-27743
STATE OF CALIFORNIA

A Project for:

BRIDGEPOINTE CENTER
ICE RINK REMODEL

SAN MATEO, CALIFORNIA

Client:
SPI HOLDINGS, LLC

Revisions:


No.	Description	Date
	Planning Submittal	03.17.15

Project No.:	14.541.01
Drawn By:	
Reviewed By:	
Scale:	AS NOTED
Date:	03-17-15
Filename:	

Sheet Title:
EXISTING
MEZZANINE
PLAN

Sheet #:
A1.02

© MCG ARCHITECTS 2015 ALL RIGHTS RESERVED

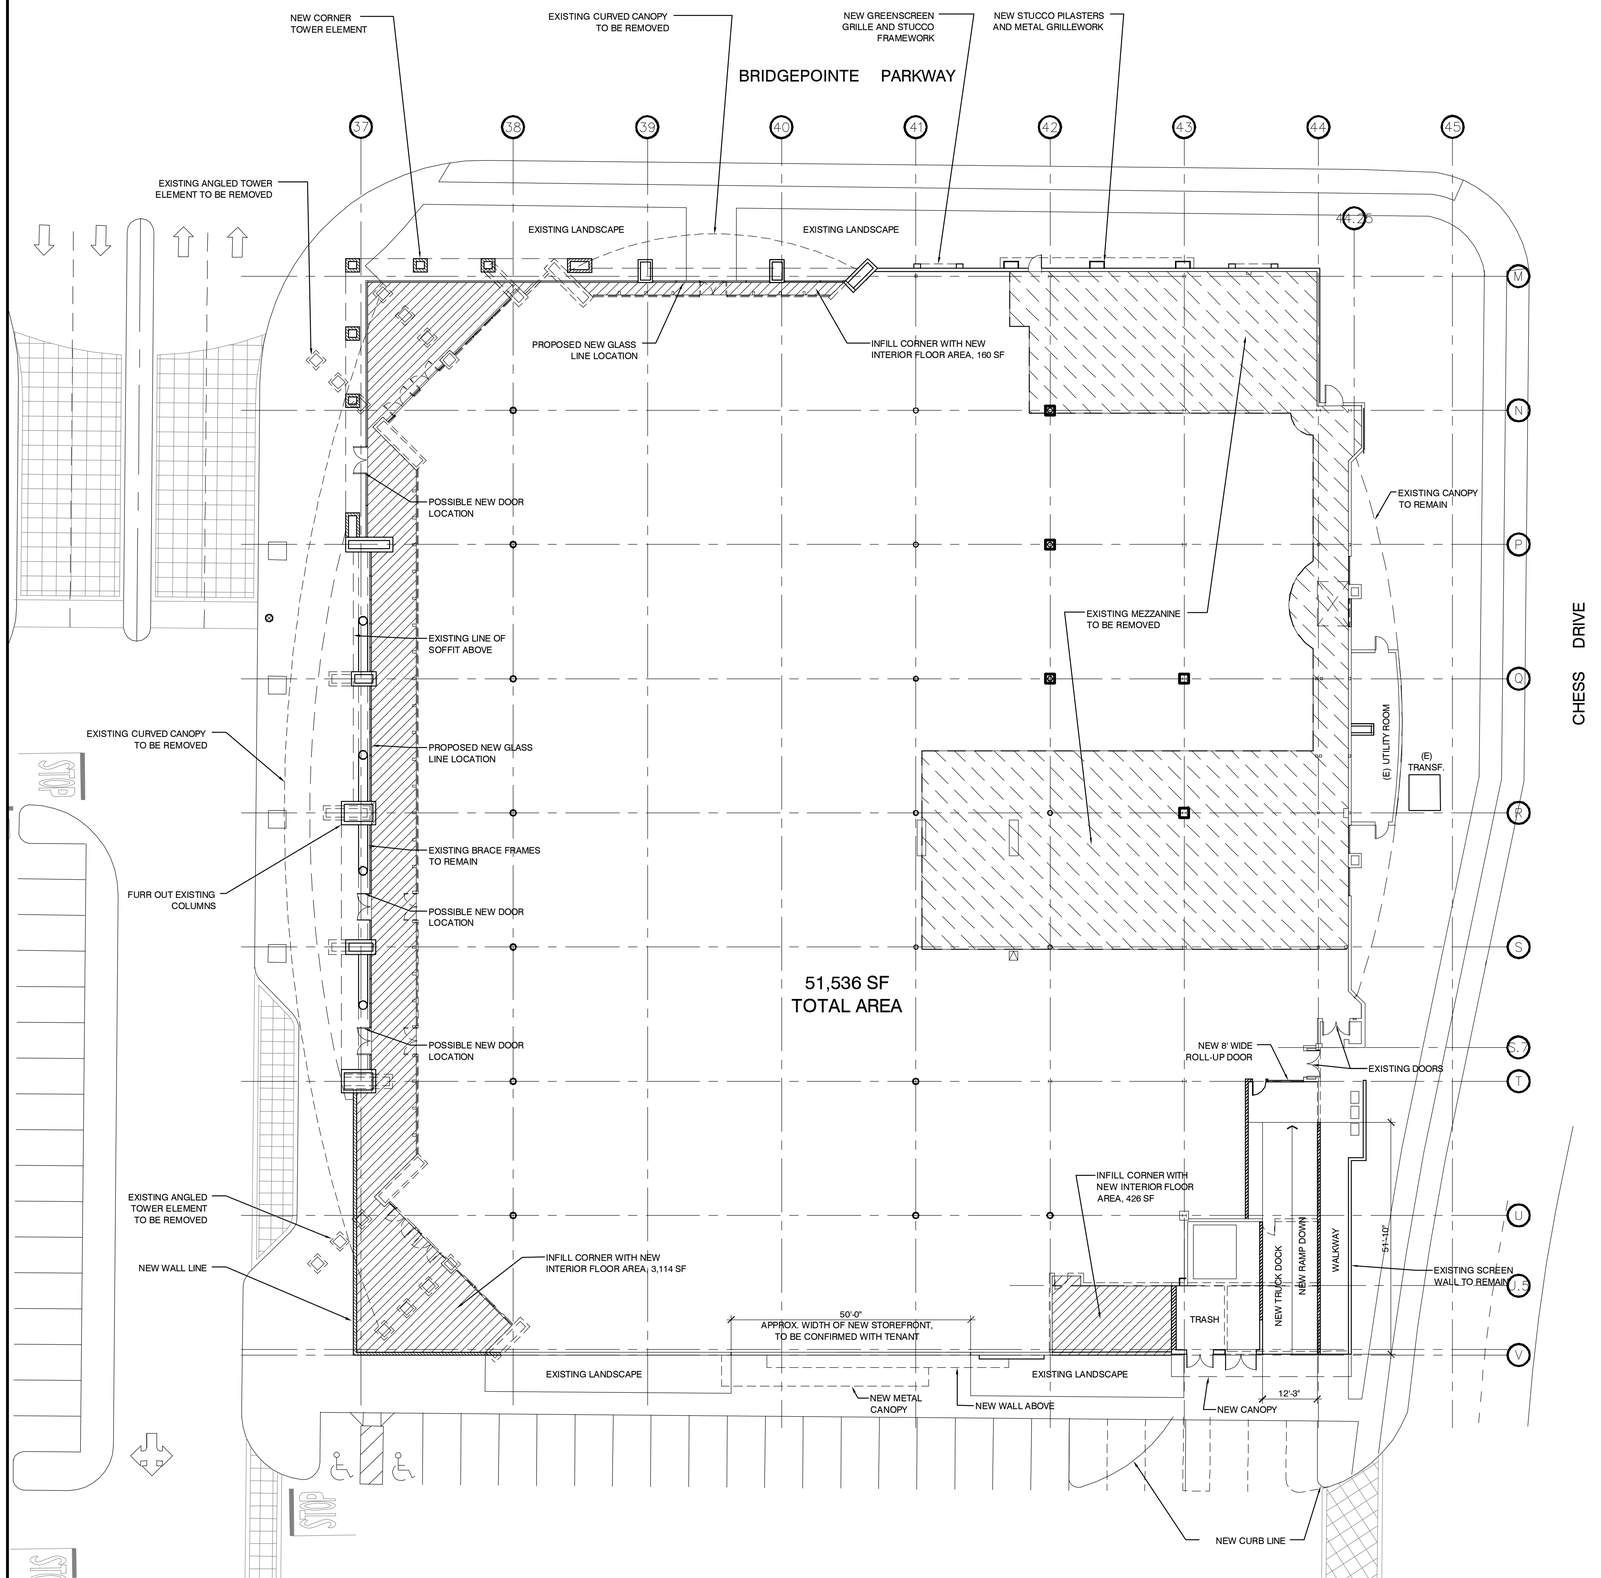

EXISTING PLAN

GROUND FLOOR:	47,217 SF
MEZZANINE:	6,768 SF
TOTAL EXISTING AREA:	53,985 SF

PROPOSED PLAN

EXISTING GROUND FLOOR:	47,217 SF
NEW FLOOR AREA ADDED:	3,700 SF
MEZZANINE (REMOVED):	0
TOTAL PROPOSED AREA:	50,917 SF
NET CHANGE:	-3,068 SF

mcg architecture
T 415.974.6002 F 415.974.1556
250 Sutter Street, Suite 500, San Francisco, CA 94108-4461

Seal:

LICENSED ARCHITECT KEVIN S. JAMES
DP. 5/31/15
No. C-27745
STATE OF CALIFORNIA

A Project for:

BRIDGEPOINTE CENTER
ICE RINK REMODEL

SAN MATEO, CALIFORNIA

Client:
SPI HOLDINGS, LLC

Revisions:

No.	Description	Date
	Planning Submittal	03.17.15

Project No.: 14.541.01
Drawn By:
Reviewed By:
Scale: AS NOTED
Date: 03-17-15
Filename:


Sheet Title:

PROPOSED
FLOOR PLAN

Sheet #:

A1.03


© MCG ARCHITECTS 2015 ALL RIGHTS RESERVED

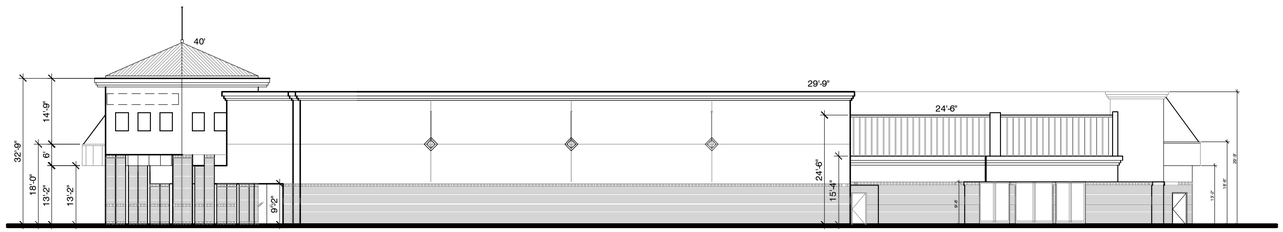

SOUTH ELEVATION
EXISTING

SCALE 1/8" = 1' - 0"


1

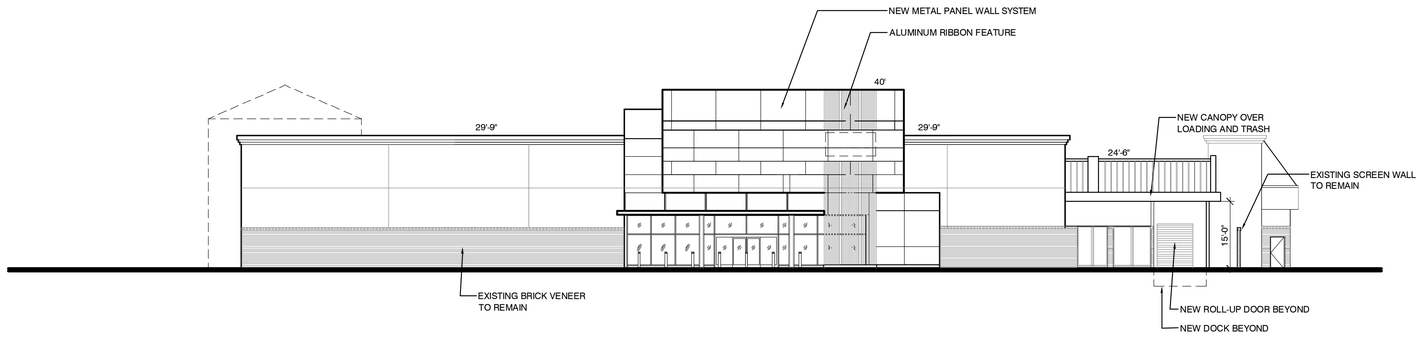

SOUTH ELEVATION
PROPOSED

SCALE 1/8" = 1' - 0"


2

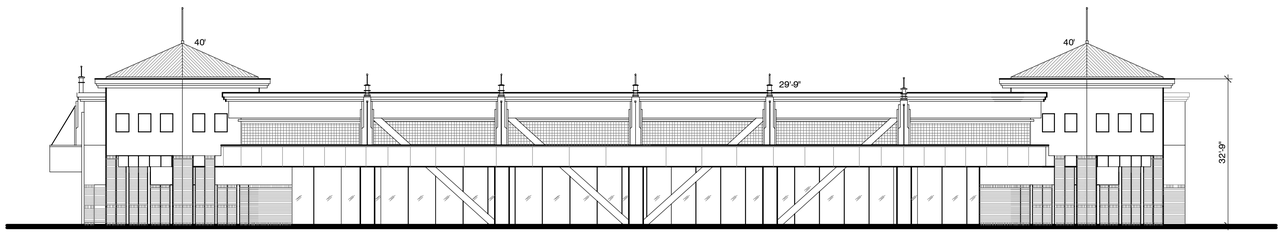

WEST ELEVATION
EXISTING

SCALE 1/8" = 1' - 0"

3

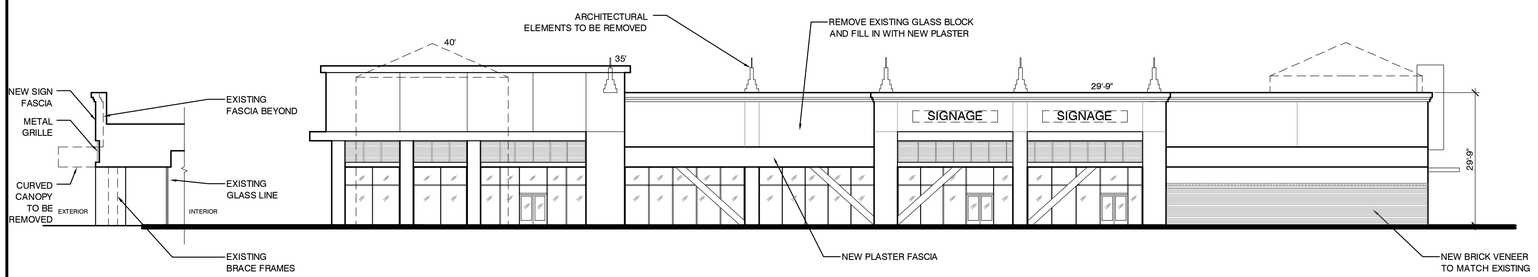

WEST ELEVATION
PROPOSED

SCALE 1/8" = 1' - 0"

4

mcg architecture
T 415.974.6002 F 415.974.1556
250 Sutter Street, Suite 500, San Francisco, CA 94108-4461

Seal:

LICENSED ARCHITECT
KEVIN S. JAMES
EXP. 5/31/15
No. C-27743
STATE OF CALIFORNIA

A Project for:

BRIDGEPOINTE CENTER
ICE RINK REMODEL

SAN MATEO, CALIFORNIA

Client:
SPI HOLDINGS, LLC

Revisions:

No.	Description	Date
	Planning Submittal	03.17.15


Project No.: 14.541.01
Drawn By:
Reviewed By:
Scale: AS NOTED
Date: 03-17-15
Filename:
Sheet Title:

SOUTH AND WEST ELEVATIONS

Sheet #:


A2.01

© MCG ARCHITECTS 2015 ALL RIGHTS RESERVED

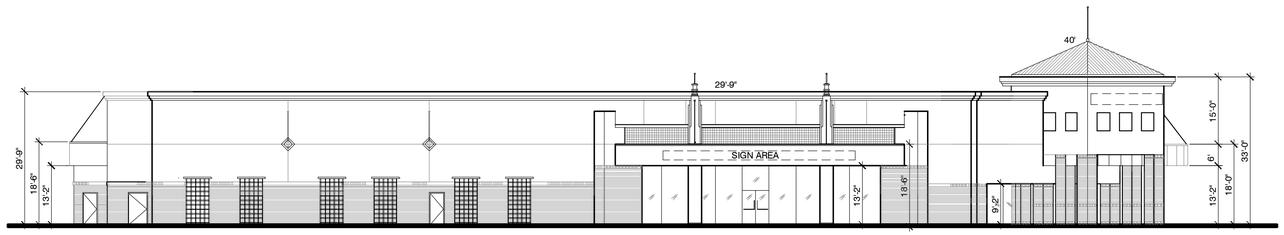


NORTH ELEVATION
EXISTING

SCALE	
1/8" = 1' - 0"	1

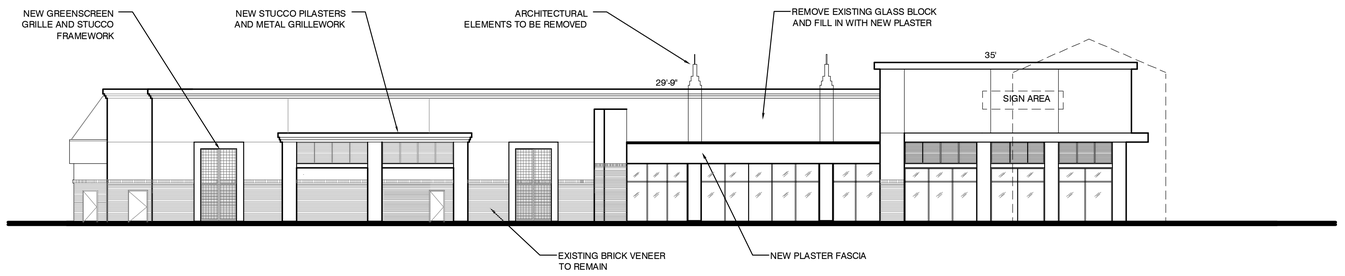


NORTH ELEVATION
PROPOSED

SCALE	
1/8" = 1' - 0"	2

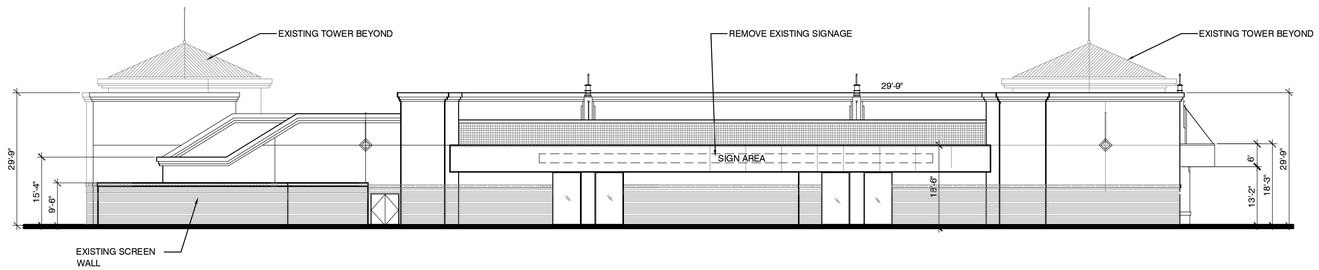

EAST ELEVATION
EXISTING

SCALE	
1/8" = 1' - 0"	3

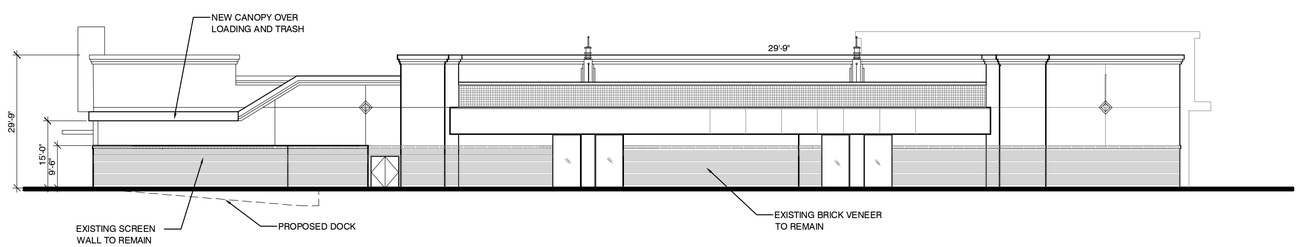

EAST ELEVATION
PROPOSED

SCALE	
1/8" = 1' - 0"	4

mcg architecture
T 415.974.6002 F 415.974.1556
250 Sutter Street, Suite 500, San Francisco, CA 94108-4461

Seal:

LICENSED ARCHITECT
KEVIN S. JAMES
EXP. 5/31/15
No. C-27743
STATE OF CALIFORNIA

A Project for:

BRIDGEPOINTE CENTER
ICE RINK REMODEL

SAN MATEO, CALIFORNIA

Client:
SPI HOLDINGS, LLC

Revisions:

No.	Description	Date
	Planning Submittal	03.17.15

Project No.:	14.541.01
Drawn By:	
Reviewed By:	
Scale:	AS NOTED
Date:	03-17-15
Filename:	


Sheet Title:

NORTH AND EAST ELEVATIONS

Sheet #:

A2.02

© MCG ARCHITECTS 2015 ALL RIGHTS RESERVED

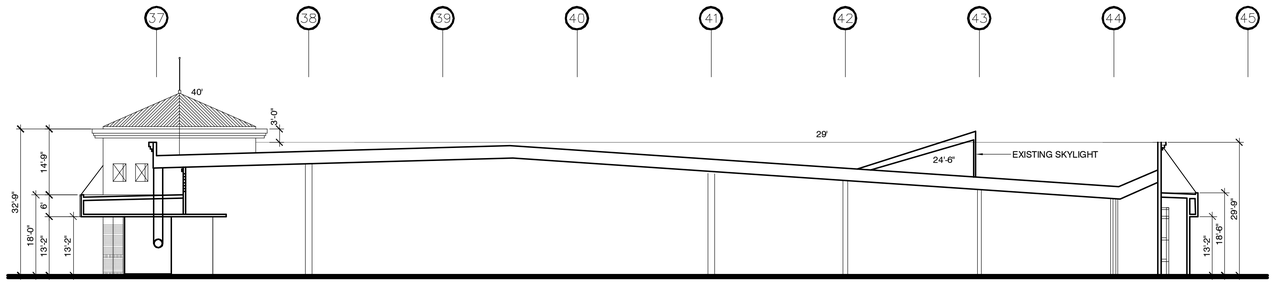

BUILDING SECTION
EXISTING

SCALE
1/8" = 1' - 0"

1

mcg architecture

T 415.974.6002 F 415.974.1556
250 Sutter Street, Suite 500, San Francisco, CA 94108-4461

Seal:

LICENSED ARCHITECT
KEVIN S. JAMES
EXP. 5/31/15
No. C-27743
STATE OF CALIFORNIA

A Project for:

BRIDGEPOINTE CENTER
ICE RINK REMODEL

SAN MATEO, CALIFORNIA

Client:
SPI HOLDINGS, LLC

Revisions:


No.	Description	Date
	Planning Submittal	03.17.15

Project No.: 14.541.01
Drawn By:
Reviewed By:
Scale: AS NOTED
Date: 03-17-15
Filename:

Sheet Title:
EXISTING
BUILDING
SECTION

Sheet #:
A3.01


© MCG ARCHITECTS 2015 ALL RIGHTS RESERVED

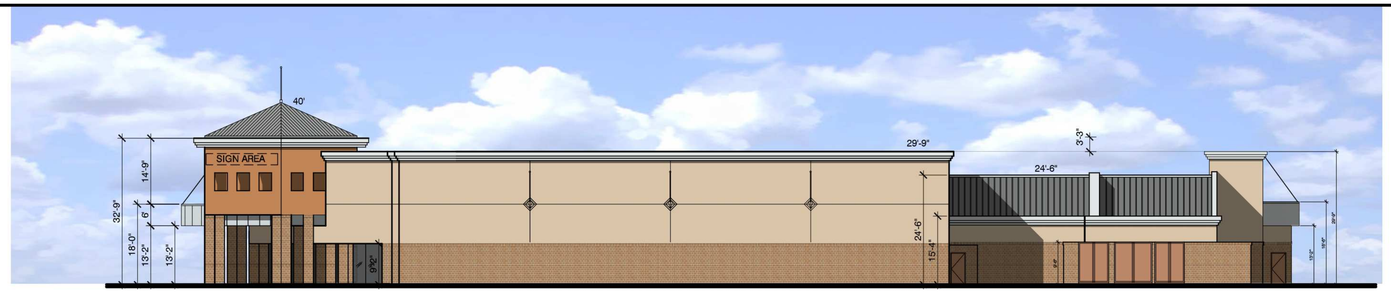

SOUTH ELEVATION
EXISTING

SCALE 1/8" = 1' - 0"

1

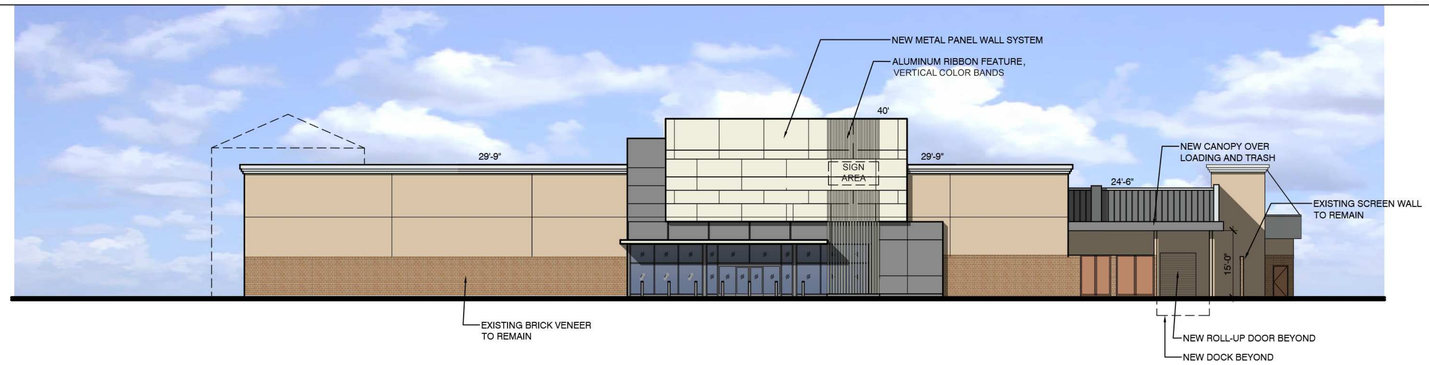

SOUTH ELEVATION
PROPOSED

SCALE 1/8" = 1' - 0"


2



WEST ELEVATION
EXISTING

SCALE 1/8" = 1' - 0"

3

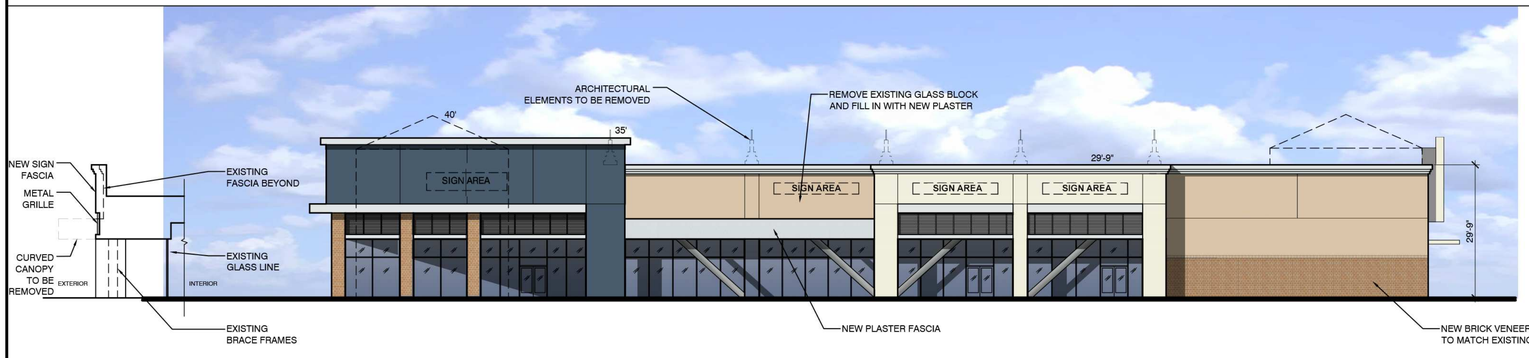

WEST ELEVATION
PROPOSED

SCALE 1/8" = 1' - 0"

4

CORNICE & TRIM
BENJAMIN MOORE
#981, WINDS BREATH

WALL PAINT
BENJAMIN MOORE
#107, WELLESLEY BUFF

SERVICE DOORS
BENJAMIN MOORE
#1148, COGNAC SNIFTER

BENJAMIN MOORE
#HC-156, VAN DEUSEN BLUE

BRICK, MCNEAR,
DESERT IRONSPOT

METAL GRILLEWORK,
DARK BRONZE

METAL PANELS,
ALPOLIC PRODUCTS,
MIST WHITE

METAL PANELS,
ALPOLIC PRODUCTS,
SILVER METALLIC



METAL GREENSCREEN - WALL MOUNT

PAINT, BENJAMIN MOORE
#HC-171, WICKHAM GRAY

MATERIALS PALETTE

mcg architecture
T 415.974.6002 F 415.974.1556
250 Sutter Street, Suite 500, San Francisco, CA 94108-4461

Seal:

LICENSED ARCHITECT KEVIN S. JAMES EXP. 5/31/15 No. C-27743 STATE OF CALIFORNIA

A Project for:

BRIDGEPOINTE CENTER
ICE RINK REMODEL

SAN MATEO, CALIFORNIA

Client:
SPI HOLDINGS, LLC

Revisions:

No.	Description	Date
	Planning Submittal	03.17.15

Project No.: 14.541.01
Drawn By:
Reviewed By:
Scale: AS NOTED
Date: 03-17-15
Filename:
Sheet Title:

SOUTH AND WEST ELEVATIONS

Sheet #:

R2.01


© MCG ARCHITECTS 2015 ALL RIGHTS RESERVED



NORTH ELEVATION
EXISTING

SCALE 1/8" = 1' - 0"

1

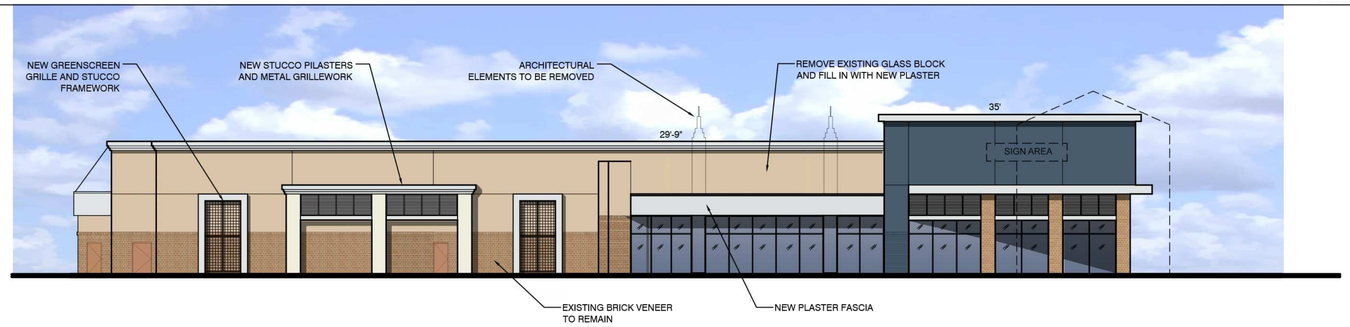

NORTH ELEVATION
PROPOSED

SCALE 1/8" = 1' - 0"


2



EAST ELEVATION
EXISTING

SCALE 1/8" = 1' - 0"

3

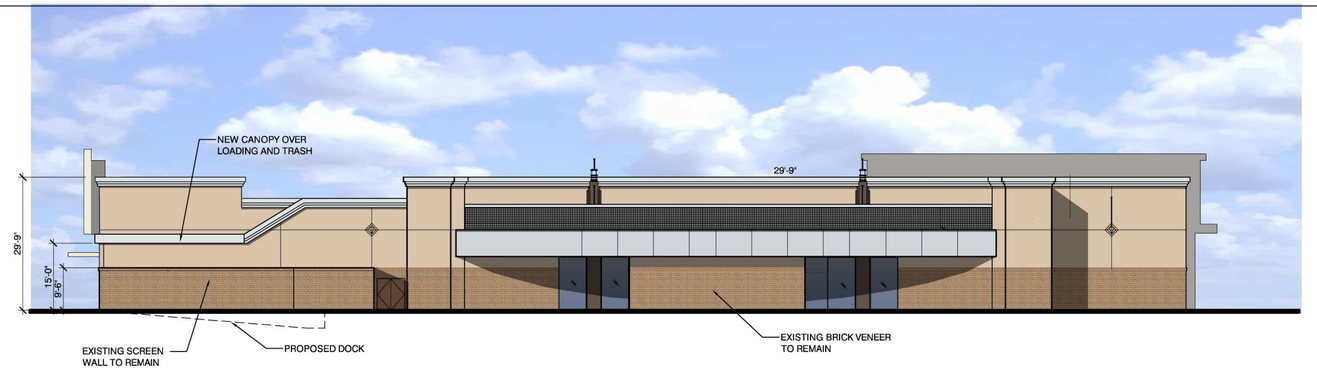

EAST ELEVATION
PROPOSED

SCALE 1/8" = 1' - 0"

4

CORNICE & TRIM
BENJAMIN MOORE
#981, WINDS BREATH

WALL PAINT
BENJAMIN MOORE
#107, WELLESLEY BUFF

SERVICE DOORS
BENJAMIN MOORE
#1148, COGNAC SNIFTER

BENJAMIN MOORE
#HC-156, VAN DEUSEN BLUE

BRICK, MCNEAR,
DESERT IRONSPOT

METAL GRILLEWORK,
DARK BRONZE

METAL PANELS,
ALPOLIC PRODUCTS,
MIST WHITE

METAL PANELS,
ALPOLIC PRODUCTS,
SILVER METALLIC



METAL GREENSCREEN - WALL MOUNT

PAINT, BENJAMIN MOORE
#HC-171, WICKHAM GRAY

MATERIALS PALETTE

mcg architecture
T 415.974.6002 F 415.974.1556
250 Sutter Street, Suite 500, San Francisco, CA 94108-4461

Seal:

LICENSED ARCHITECT KEVIN S. JAMES EXP. 5/31/15 No. C-27743 STATE OF CALIFORNIA

A Project for:

BRIDGEPOINTE CENTER
ICE RINK REMODEL

SAN MATEO, CALIFORNIA

Client:
SPI HOLDINGS, LLC

Revisions:

No.	Description	Date
	Planning Submittal	03.17.15

Project No.:	14.541.01
Drawn By:	
Reviewed By:	
Scale:	AS NOTED
Date:	03-17-15
Filename:	

Sheet Title:

NORTH AND EAST ELEVATIONS

Sheet #:

R2.02

© MCG ARCHITECTS 2015 ALL RIGHTS RESERVED