A Planning Application For:

MECAH VENTURES

1 E. 4th Avenue

San Mateo, CA 94401

	Use		Level 11	Level 12	Level 13	Level 14	Level 15	Total Area	Project FAR
Floor Area	Retail Area	6,232.4						6,232.4	
	Restaurant Area	4,266.1						4,266.1	
	Office Area	10,808.2	27,308.5	26,888.8	23,355.8	19,527.0	2,315.3	110,203.6	
	Total FAR Floor Area							120,702.1	3.02

PROJECT DESCRIPTION

THE PROJECT PROPOSES THE CONSTRUCTION OF AN APPROXIMATELY 380,167 SF ON A 39,928 SF/ 0.91 ACRE. PROJECT INCLUDES 236 DWELLING UNITS, 9-STORY RESIDENTIAL USE BUILDING OVER ONE FLOOR OFFICE/ RETAIL AND TWO FLOOR BELOW GRADE PARKING AND 5-STORY OFFICE STRUCTURE ABOVE RESIDENTIAL FLOORS. THE GROUND FLOOR WOULD CONSISTS OF RETAIL, OFFICE, RESTAURANT, AMENITIES, LEASING OFFICE, MAIL ROOM, UTILITY ROOMS. THE PROJECT PROPOSES 15% BELOW MARKET RATE UNITS (18 VLI AND 18 MOD INCOME OR 36 UNITS). THE PROJECT MEETS THE HAA REQUIREMENTS. ALL UNITS ARE FOR RENTAL.

SCOPE OF WORK INCLUDES THE CONSTRUCTION OF THE BUILDING CORE AND SHELL, COMPLETE BUILD OUT OF RESIDENTIAL DWELLING UNITS AS WELL AS SITE IMPROVEMENTS SUCH AS SIDEWALKS, CURB/GUTTER, BICYCLE RACKS, STREET TREES, ETC.
THE EXISTING STRUCTURE TO BE DEMOLISHED CONSISTS OF 28,504 SQUARE-FOOT RETAIL SPACE ON THE GROUND FLOOR AND 28,504 SQUARE FEET OF OFFICE SPACE ON THE SECOND FLOOR. THERE ARE NO EXISTING RESIDENTIAL UNITS ON THE PROJECT SITE.

PROJECT TEAM

OWNER: MECAH VENTURES
1259 El Camino Real, Unit #1181
Menlo Park, CA 94025

ARCHITECT: ARC TEC INC.
1731 Technology Drive, Suite 750
San Jose, CA 95110
PHONE: 408.496.0676
CONTACT: Evan Sockalosky
EMAIL: evans@arctecinc.com

LANDSCAPE ARCHITECT: siTe
18450 Technology Drive, Suite E1
Morgan Hill, CA 95037
PHONE: 408.778.1350
CONTACT: Matt Hawks
EMAIL: mhawks@sitelandarch.com

CIVIL ENGINEER: KIER & WRIGHT
3350 Scott Blvd., Building 22
Santa Clara, CA 95054
PHONE: 408.727.6665
CONTACT: Mark Knudsen
EMAIL: mknudsen@kierwright.com

PROJECT DATA

OWNER NAME: MECAH VENTURES

PROJECT ADDRESS: 1 E. 4TH AVENUE
SAN MATEO, CA 94401

BUILDING AREA, OFFICE:	379,186 S.F.
TOTAL RESIDENTIAL UNITS:	236 UNITS
NUMBER OF STORIES:	14 stories
CONSTRUCTION TYPE:	SEE BELOW
FIRE SPRINKLERS:	YES
OCCUPANCY TYPE:	B, R-2, S-2
BUILDING TOP OF PLATE:	184'-4"

BMR UNIT BREAKDOWN

Unit Type	AREA (S.F.)	LOCATION	# VLI (VERY LOW INCOME) UNIT	# LI (LOW INCOME) UNITS	# MOD (MODERATE INCOME) UNITS	TOTAL BMR UNITS
A1.3 (Studio)	456	LEVEL 02	1	0	0	1
A1.4 (Studio)	461	LEVEL 02	1	0	0	1
B1.0 (1BR/1BA)	659	LEVEL 02	0	0	1	1
B1.12 (1BR/1BA)	630	LEVEL 02	0	0	1	1
C1.1 (2BR/2BA)	1,030	LEVEL 02	0	0	1	1
A1.3 (Studio)	456	LEVEL 03	1	0	0	1
A1.4 (Studio)	461	LEVEL 03	1	0	0	1
B1.0 (1BR/1BA)	659	LEVEL 03	0	0	1	1
B1.22 (1BR/1BA)	555	LEVEL 03	1	0	0	1
C1.1 (2BR/2BA)	1,030	LEVEL 03	0	0	1	1
A1.9 (Studio)	396	LEVEL 04 - 07	0	0	4	4
B1.0 (1BR/1BA)	659	LEVEL 04 - 07	0	0	4	4
B1.10 (1BR/1BA)	549	LEVEL 04 - 07	4	0	0	4
B1.22 (2BR/2BA)	555	LEVEL 04 - 07	4	0	0	4
A1.10 (Studio)	377	LEVEL 08	1	0	0	1
B1.0 (1BR/1BA)	659	LEVEL 08	0	0	1	1
B1.10 (1BR/1BA)	549	LEVEL 08	0	0	1	1
B1.22 (2BR/2BA)	555	LEVEL 08	1	0	0	1
A1.4 (Studio)	461	LEVEL 09	0	0	1	1
A1.10 (Studio)	377	LEVEL 09	1	0	0	1
B1.22 (2BR/2BA)	555	LEVEL 09	1	0	0	1
C1.1 (2BR/2BA)	1,030	LEVEL 09	0	0	1	1
A1.4 (Studio)	461	LEVEL 10	0	0	1	1
B1.22 (2BR/2BA)	555	LEVEL 10	1	0	0	1
Total # BMR Units			18	0	18	36

DEVELOPMENT PROJECT DATA INFORMATION

Site Address:	1 E. 4th Avenue San Mateo, CA 94401	
APN:	034143260, 034143300, 034143310	
General Plan	MIXED-USE HIGH	
Zoning Classification:	CBD - DISTRICT GENERAL BUSINESS	
Lot Size (Sq. Ft.)	39,928 S.F./ 0.91 ACRES	
Permitted Floor Area Ratio (UNDER GENERAL PLAN)	4.5	
Permitted Floor Area (4.5 x 39,928 S.F. Non Residential Only)	179,676 S.F.	
Proposed Floor Area (Commercial Only):	120,702.1 S.F.	
Proposed Floor Area Ratio (120,702.1 S.F. / 39,928 S.F.):	3.02	
Dwelling Unit Density (UNDER GENERAL PLAN)	100-130 DU/AC	
	Existing:	Proposed:
Floor Area (Sq. Ft.):	N/A	120,702.1 S.F.
Main Structure(s):	N/A	120,702.1 S.F.
Detached Accessory Structures:	N/A	
Exemptions:	N/A	
Total Floor Area (Non Residential Only)		120,702.1 S.F.
Total Area (Non-Commercial Area)	246,508.8 S.F.	
Existing Floor Area to be Remodeled:	0 S.F.	
Total Unit Count for Residential Parking Requirements:	236 Dwelling Units	
Dwelling Unit Mix		
Total # of Studio	80	
Total # of One-Bedroom	136	
Total # of Two-Bedroom	20	
Total of Dwelling Units (BMR)		
Total # of Studio	9	
Total # of One-Bedroom	23	
Total # of Two-Bedroom	4	
Total Covered Parking Stalls:	170	
List of All Heritage Trees on Site including Species and Size:	REFER TO ARBORIST REPORT	
Cubic Yards of Soil Disturbance: (required in order to determine if a Stormwater Pollution Prevention Construction Permit is required)	44,200 CY (TOTAL OFF-HAUL)	

1. See Zoning Code Section 27.04.200 (b) (1) for full Floor Area definition.
2. See Zoning Code Section 27.04.200 (b) (2) for full list of Floor Area Exclusions.

 # DWELLING UNITS PER FLOOR

LEVEL 02	26 DU
LEVEL 03	26 DU
LEVEL 04	27 DU
LEVEL 05	27 DU
LEVEL 06	27 DU
LEVEL 07	27 DU
LEVEL 08	27 DU
LEVEL 09	24 DU
LEVEL 10	25 DU
TOTAL # DWELLING UNITS	**236 UNITS (OR 260 DU/ AC)**

DWELLING UNIT MIX

STUDIO	80 DU (OR 34%)
ONE-BEDROOM	136 DU (OR 57%)
TWO-BEDROOM	20 DU (OR 9%)
TOTAL # DWELLING UNITS	**236 UNITS (OR 260 DU/ AC)**

BMR UNIT REQUIREMENTS - PER SDB ON BASE DENSITY (118 UNITS)

50% INCREASE: 15% VERY LOW INCOME	18 UNITS
ADDITIONAL 50%: 15% MODERATE INCOME	18 UNITS
TOTAL (PROVIDED)	36 UNITS

PROJECT DATA

	Unit Type	Unit Area (S.F.)	Balcony Area (S.F.)	Unit Area w/ Balcony (S.F.)	# Unit Level 2	# Unit Level 3	# Unit Level 4 to Level 7	# Unit Level 8	# Unit Level 9	# Unit Level 10	Total # Units	Density Bonus Parking Req'd	Stort-Trem Bike Pkg Req'd	Long-Trem Bike Pgk Req'd	Total Unit Area	Total Balcony Area	Unit Mix
RESIDENTIAL UNITS	A1.0 (Studio)	628	0	628	1	1	4	1	1	1	9	0.05	0.05	1.00	5,652	0	
	A1.1 (Studio)	744	47	791	1	1	4	1	1	1	9	0.05	0.05	1.00	7,119	423	
	A1.2(Studio)	557	0	557	1	0	0	0	0	0	1	0.05	0.05	1.00	557	0	
	A1.3 (Studio)	456		456	1	1	4	1	1	1	9	0.05	0.05	1.00	4,104	0	
	A1.4 (Studio)	461		461	1	1	0	0	1	1	4	0.05	0.05	1.00	1,844	0	23%
	A1.5 (Studio)	538		538	1	0	0	0	0	0	1	0.05	0.05	1.00	538	0	
	A1.6 (Studio)	539	59	598	1	1	4	1	1	1	9	0.05	0.05	1.00	5,382	531	
	A1.7 (Studio)	530	58	588	1	1	4	1	1	1	9	0.05	0.05	1.00	5,292	522	
	A1.8 (Studio)	410		410	0	1	4	1	1	1	8	0.05	0.05	1.00	3,280	0	
	A1.9 (Studio)	396		396	0	0	8	2	0	0	10	0.05	0.05	1.00	3,960	0	
	A1.10 (Studio)	377		377	0	1	4	1	1	1	8	0.05	0.05	1.00	3,016	0	
	B1.0 (1BR/1BA)	659		659	1	1	4	1	0	0	7	0.05	0.05	1.00	4,613	0	
	B1.1 (1BR/1BA)	604	48	652	1	1	4	1	0	0	7	0.05	0.05	1.00	4,564	336	
	B1.2 (1BR/1BA)	998	160	1,158	1	0	0	0	0	0	1	0.05	0.05	1.00	1,158	160	
	B1.3 (1BR/1BA)	821	131	952	1	1	4	1	1	1	9	0.05	0.05	1.00	8,568	1,179	
	B1.4 (1BR/1BA)	963		963	1	1	4	1	1	1	9	0.05	0.05	1.00	8,667	0	
	B1.5(1BR/1BA)	934	84	1,018	1	1	4	0	0	0	6	0.05	0.05	1.00	6,108	504	
	B1.6 (1BR/1BA)	539		539	1	0	0	0	0	0	1	0.05	0.05	1.00	539	0	
	B1.7(1BR/1BA)	711		711	0	1	0	0	0	0	1	0.05	0.05	1.00	711	0	
	B1.8 (1BR/1BA)	594		594	1	1	4	1	1	1	9	0.05	0.05	1.00	5,346	0	
	B1.9 (1BR/1BA)	620		620	1	1	4	1	1	1	9	0.05	0.05	1.00	5,580	0	
	B1.10 (1BR/1BA)	549		549	1	1	4	1	0	1	8	0.05	0.05	1.00	4,392	0	
	B1.11 (1BR/1BA)	732		732	1	0	0	0	0	0	1	0.05	0.05	1.00	732	0	
	B1.12 (1BR/1BA)	630		630	1	0	0	0	0	0	1	0.05	0.05	1.00	630	0	
	B1.13 (1BR/1BA)	601		601	1	0	0	0	0	0	1	0.05	0.05	1.00	601	0	58%
	B1.14 (1BR/1BA)	812		812	1	1	4	1	1	1	9	0.05	0.05	1.00	7,308	0	
	B1.15 (1BR/1BA)	653		653	1	1	4	1	1	1	9	0.05	0.05	1.00	5,877	0	
	B1.16 (1BR/1BA)	890		890	1	1	4	1	1	1	9	0.05	0.05	1.00	8,010	0	
	B1.18 (1BR/1BA)	816		816	0	1	4	1	1	1	8	0.05	0.05	1.00	6,528	0	
	B1.19 (1BR/1BA)	704		704	0	0	4	1	1	1	7	0.05	0.05	1.00	4,928	0	
	B1.20 (1BR/1BA)	859	165	1,024	0	0	0	1	1	1	3	0.05	0.05	1.00	3,072	495	
	B1.21 (1BR/1BA)	676		676	0	0	4	1	0	0	5	0.05	0.05	1.00	3,380	0	
	B1.22 (1BR/1BA)	555		555	0	1	4	1	1	1	8	0.05	0.05	1.00	4,440	0	
	B1.23 (1BR/1BA)	581		581	0	1	4	1	1	0	7	0.05	0.05	1.00	4,067	0	
	B1.24 (1BR/1BA)	1,007		1,007	0	0	0	0	1	0	1	0.05	0.05	1.00	1,007	0	
	C1.0 (2BR/2BA)	1,238	159	1,397	1	1	4	0	0	0	6	0.05	0.10	1.25	8,382	954	
	C1.1 (2BR/2BA)	1,030		1,030	1	1	0	0	1	1	4	0.05	0.10	1.25	4,120	0	
	C1.2 (2BR/2BA)	1,583	160	1,743	0	1	4	0	0	0	5	0.05	0.10	1.25	8,715	800	
	C1.3 (2BR/2BA)	1,738		1,738	0	0	0	1	1	1	3	0.05	0.10	1.25	5,214	0	19%
	C1.4 (2BR/2BA)	1,352		1,352	0	0	0	1	1	1	3	0.05	0.10	1.25	4,056	0	
	C1.5 (2BR/2BA)	1,343		1,343	0	0	0	0	1	1	2	0.05	0.10	1.25	2,686	0	
	Total # Dwelling Units				26	26	108	27	25	24	236				174,743	5,904	

APPLICABLE CODES


2025 CALIFORNIA BUILDING CODE (CCR TITLE 24, PART 2)
2025 CALIFORNIA ELECTRIC CODE (CCR TITLE 24, PART 3)
2025 CALIFORNIA MECHANICAL CODE (CCR TITLE 24, PART 4)
2025 CALIFORNIA PLUMBING CODE (CCR TITLE 24, PART 5)
2025 CALIFORNIA ENERGY CODE (CCR TITLE 24, PART 6)
2025 CALIFORNIA FIRE CODE (CCR TITLE 24, PART 9)
2025 CALIFORNIA GREEN BUILDING STANDARDS CODE (CCR TITLE 24, PART 11)

ALL CODES ARE SUBJECT TO LOCAL GOVERNMENT AMENDMENTS PER CALIFORNIA BUILDING STANDARDS COMMISSION BULLETIN 10-03.

CONSTRUCTION TYPES

OFFICE (B) LEVEL 11-> LEVEL 15: II-B
RESIDENTIAL (R-2) LEVEL 2 -> LEVEL 10: II-B
OFFICE (B)/ RETAIL (M) - LEVEL 1: II-B
PARKING GARAGE (S2) - BELOW GRADE P2: TYPE I-A
PARKING GARAGE (S2) - BELOW GRADE P1: TYPE I-A

VICINITY MAP

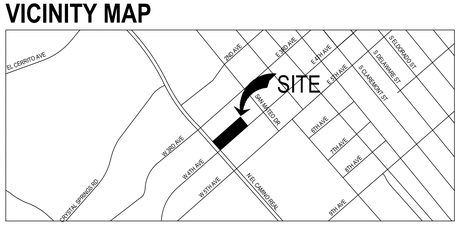

DRAWING INDEX AND ISSUE DATES

○ PRELIMINARY OR PRICING PLANS
● FIRST FORMAL SUBMITTAL OR NO CHANGES SINCE PREVIOUS ISSUE
✚ MODIFICATIONS SINCE PREVIOUS ISSUE

		ISSUE DATES AND DESCRIPTIONS			
		03.27.2025 SB330 APPLICATION	05.30.2025 1ST PLANNING SUBMITTAL	08.27.2025 2ND PLANNING SUBMITTAL	03.18.2026 3rd PLANNING SUBMITTAL
COVER SHEET		●	●	✚	✚
ARCHITECTURAL					
A0.01	BUILDING RENDERING	●	●	●	●
A0.02	BUILDING RENDERING	●	●	●	●
A0.03	BUILDING RENDERING	●	●	●	●
A0.04	BUILDING RENDERING	●	●	●	●
A0.05	BUILDING RENDERING	●	●	●	●
A0.16	NEIGHBORHOOD CONTEXT	●	●	●	●
A0.17	NEIGHBORHOOD CONTEXT	●	●	●	●
A0.18	NEIGHBORHOOD CONTEXT/ RENDERINGS	●	●	●	●
A0.21	AREA CALCULATIONS		●	●	●
A0.22	AREA CALCULATIONS		●	●	●
A0.23a	AREA CALCULATIONS		●	●	●
A0.23b	AREA CALCULATIONS		●	●	●
A0.24	USABLE OPEN SPACE DIAGRAMS		●	●	●
A0.25	USABLE OPEN SPACE DIAGRAMS		●	●	●
A0.26	USABLE OPEN SPACE DIAGRAMS		●	●	●
A0.31	BUILDING CODE PROJECT DATA		●	●	●
A0.32	EGRESS DIAGRAMS		●	●	●
A0.33	EGRESS DIAGRAMS		●	●	●
A0.34	EGRESS DIAGRAMS		●	●	●
A1.00	DEMOLITION SITE PLAN		●	●	●
A1.01	ARCHITECTURAL SITE PLAN	●	●	✚	✚
A1.02	SITE DETAILS		●	✚	✚
A1.03	SITE DETAILS		●	✚	✚
A1.11	SOLAR SHADOW STUDY		●	✚	✚
A2.11	FLOOR PLAN - LEVEL 01	●	●	✚	✚
A2.12	FLOOR PLAN - LEVEL 02	●	●	✚	✚
A2.13	FLOOR PLAN - LEVEL 03	●	●	✚	✚
A2.14	FLOOR PLAN - LEVEL 04 -> LEVEL 07	●	●	✚	✚
A2.15	FLOOR PLAN - LEVEL 08	●	●	✚	✚
A2.16	FLOOR PLAN - LEVEL 09	●	●	✚	✚
A2.17	FLOOR PLAN - LEVEL 10	●	●	✚	✚
A2.18	FLOOR PLAN - LEVEL 11	●	●	✚	✚
A2.19	FLOOR PLAN - LEVEL 12	●	●	✚	✚
A2.20	FLOOR PLAN - LEVEL 13	●	●	✚	✚
A2.21	FLOOR PLAN - LEVEL 14	●	●	✚	✚
A2.22	FLOOR PLAN - LEVEL 15	●	●	✚	✚
AP2.11	FLOOR PLAN - LEVEL P1	●	●	✚	✚
AP2.12	FLOOR PLAN - LEVEL P2	●	●	✚	✚
A3.11	PARTIAL FLOOR PLANS - EXTERIOR ELEVATION	●	●	✚	✚
A3.12	PARTIAL FLOOR PLANS - EXTERIOR ELEVATION	●	●	✚	✚
A3.13	PARTIAL FLOOR PLANS - EXTERIOR ELEVATION	●	●	✚	✚
A3.14	PARTIAL FLOOR PLANS - EXTERIOR ELEVATION	●	●	✚	✚
A3.15	EXTERIOR ELEVATION	●	●	✚	✚
A3.16	EXTERIOR ELEVATION	●	●	✚	✚
A3.17	EXTERIOR ELEVATION	●	●	✚	✚
A3.18	EXTERIOR ELEVATION	●	●	✚	✚
A3.19	OPENING FIRE SEPARATION DISTANCE			✚	✚
A3.20	OPENING FIRE SEPARATION DISTANCE			✚	✚
A4.11	BUILDING SECTION		●	●	✚
A4.12	BUILDING SECTION		●	●	✚
A4.13	BUILDING SECTION				✚
A5.11	ENLARGED UNIT PLANS	●	●	✚	✚
A5.12	ENLARGED UNIT PLANS	●	●	✚	✚
A5.13	ENLARGED UNIT PLANS	●	●	✚	✚
A5.14	ENLARGED UNIT PLANS	●	●	✚	✚
A5.15	ENLARGED UNIT PLANS	●	●	✚	✚
A5.16	ENLARGED UNIT PLANS	●	●	✚	✚
CIVIL					
C1.1	EXISTING CONDITIONS PLAN	●	●	✚	●
C2.1	PRELIMINARY CIVIL SITE PLAN	●	●	✚	✚
C3.1	PRELIMINARY GRADING & DRAINAGE PLAN	●	●	✚	✚
C4.1	PRELIMINARY UTILITY PLAN	●	●	✚	✚
C5.1	PRELIMINARY STORMWATER QUALITY CONTROL PLAN	●	●	✚	✚
C5.2	PRELIMINARY STORMWATER QUALITY CONTROL NOTES	●	●	✚	✚
C5.3	PRELIMINARY LOW IMPAXT DEVELOPMENT REDUCTION CALCULATIONS	●	●	✚	✚
LANDSCAPE					
L1.1	PRELIMINARY ILLUSTRATIVE PLAN	●	●	✚	✚
L1.2	PRELIMINARY ILLUSTRATIVE PLAN - ENLARGEMENTS	●	●	✚	✚
L1.3	PRELIMINARY ILLUSTRATIVE PLAN - 2ND FLOOR	●	●	✚	✚
L2.1	PRELIMINARY SITE IMPROVEMENT PLAN	●	●	✚	✚
L2.2	PRELIMINARY SITE IMPROVEMENT PLAN	●	●	✚	✚
L2.3	PRELIMINARY SITE IMPROVEMENT PLAN - 2ND FLOOR	●	●	✚	✚
L2.4	LANDSCAPE MATERIALS AND FURNISHING	●	●	✚	✚
L2.5	LANDSCAPE DESIGN DETAILS	●	●	✚	✚
L2.6	LANDSCAPE DESIGN DETAILS	●	●	✚	✚
L2.7	LANDSCAPE DESIGN DETAILS		●	✚	✚
L3.1	LIGHTING PLAN		●	✚	✚
L3.2	LIGHTING PLAN		●	✚	✚
L3.3	LIGHTING PLAN - 2ND FLOOR		●	✚	✚
L4.1	PLANTING PLAN		●	✚	✚
L4.2	PLANTING PLAN		●	✚	✚
L4.3	PLANTING PLAN - 2ND FLOOR		●	✚	✚
L5.1	IRRIGATION HYDROZONE PLAN		●	✚	✚
L5.2	IRRIGATION HYDROZONE PLAN - 2ND FLOOR		●	✚	✚
L6.1	TREE DISPOSITION PLAN		●	✚	✚
L6.2	ARBORIST'S REPORT		●	✚	✚
L6.3	ARBORIST'S REPORT		●	✚	✚
L6.4	ARBORIST'S REPORT		●	✚	✚
L6.5	ARBORIST'S REPORT		●	✚	✚
L6.6	ARBORIST'S REPORT		●	✚	✚

ARC TEC
ARCHITECTURAL TECHNOLOGIES
www.arctecinc.com
Arizona
2960 East Northern Avenue, Building C
Phoenix, AZ 85028 602.953.2355
California
1731 Technology Drive, Suite 750
San Jose, CA 95113 408.496.1121

The "user(s)" in possession of this documentation acknowledge(s) that ARC TEC's and ARC TEC consultants' drawings, specifications, reports, electronic data and other documentation are instruments of service. ARC TEC and ARC TEC consultants shall be deemed the author and owner of such documentation. The "user(s)" in possession of this documentation shall not reuse or modify any documentation by ARC TEC or ARC TEC consultants as instruments of service. Reuse without ARC TEC's written authorization will be at the user(s) sole risk and without liability to ARC TEC and ARC TEC's consultants. The user(s) possessing this documentation shall indemnify and hold harmless ARC TEC and ARC TEC's consultants and agents and employees from and against all claims, damages losses and expenses, including but not limited to attorneys' fees, arising out of unauthorized reuse of ARC TEC or ARC TEC's consultants instruments of service. Written dimensions on this drawing shall have precedence over any scaled dimension. DO NOT SCALE THIS DRAWING for accurate dimensions and notify ARC TEC of any discrepancies.

© Copyright ARC TEC, Inc. 2019

In Association with:

A Preliminary Application for Housing Development For:

MECAH VENTURES

1 E. 4th Avenue

San Mateo, CA 94401

PROJECT NUMBER: 246148



RENDERING - VIEW FROM INTERSECTION OF N. EL CAMINO REAL & E. 4TH AVENUE

SCALE: N.T.S.

1

ARC TEC
ARCHITECTURAL TECHNOLOGIES
www.arctecinc.com

Arizona
2960 East Northern Avenue, Building C
Phoenix, AZ 85028 602.953.2355

California
1731 Technology Drive, Suite 750
San Jose, CA 95113 408.496.1121

The "user(s)" in possession of this documentation acknowledge(s) that ARC TEC's and ARC TEC consultants' drawings, specifications, reports, electronic data and other documentation are instruments of service. ARC TEC and ARC TEC consultants shall be deemed the author and owner of such documentation. The "user(s)" in possession of this documentation shall not sue or authorize any other person to use ARC TEC's or ARC TEC consultants' instruments of service. Reuse without ARC TEC's written authorization will be at the user(s) sole risk and without liability to ARC TEC and ARC TEC's consultants. The user(s) possessing this documentation shall indemnify and hold harmless ARC TEC and ARC TEC's consultants and agents and employees from and against all claims, damages losses and expenses, including attorney's fees arising out of or resulting from unauthorized reuse of ARC TEC or ARC TEC's consultants instruments of service.
Written dimensions on this drawing shall have precedence over any scaled dimension. DO NOT SCALE THIS DRAWING for accurate dimensions and notify ARC TEC of any discrepancies.

© Copyright ARC TEC, Inc. 2018

In Association with:

A Planning Application For:
MECAH VENTURES
1 E. 4TH AVENUE
SAN MATEO, CA 94401

DATE	DESCRIPTION
03.27.2025	SB330 APPLICATION
06.30.2025	1ST PLANNING SUBMITTAL
1 11.17.2025	2ND PLANNING SUBMITTAL
2 03.18.2026	3RD PLANNING SUBMITTAL

RENDERING

A0.01

PROJECT NO: 246148

C:\2025 JOBS\246148 - El Camino & 4th Ave Development\01 Planning Application\2026 Jul Pl. Apps\SB330\SUBMITTAL 1\Comp Building\246148-A0.01.dwg Mar 18, 2026, 5:59pm Roberto



RENDERING - VIEW FROM E.4TH AVENUE LOOKING TOWARDS N. EL CAMINO REAL

SCALE: N.T.S.

1

ARC TEC
ARCHITECTURAL TECHNOLOGIES
www.arctecinc.com
Arizona
2960 East Northern Avenue, Building C
Phoenix, AZ 85028 602.953.2355
California
1731 Technology Drive, Suite 750
San Jose, CA 95113 408.496.1121

The "user(s)" in possession of this documentation acknowledge(s) that ARC TEC's and ARC TEC consultants' drawings, specifications, reports, electronic data and other documentation are instruments of service. ARC TEC and ARC TEC consultants shall be deemed the author and owner of such documentation. The "user(s)" in possession of this documentation shall not sue or authorize any other person to sue ARC TEC's or ARC TEC consultants' instruments of service. Reuse without ARC TEC's written authorization will be at the user(s) sole risk and without liability to ARC TEC and ARC TEC's consultants. The user(s) possessing this documentation shall indemnify and hold harmless ARC TEC and ARC TEC's consultants and agents and employees from and against all claims, damages losses and expenses, including but not limited to attorney's fees arising out of unauthorized reuse of ARC TEC or ARC TEC's consultants instruments of service.
Written dimensions on this drawing shall have precedence over any scaled dimension. DO NOT SCALE THIS DRAWING for accurate dimensions and notify ARC TEC of any discrepancies.

© Copyright ARC TEC, Inc. 2018

In Association with:

A Planning Application For:

MECAH VENTURES

1 E. 4TH AVENUE
SAN MATEO, CA 94401

DATE	DESCRIPTION
03.27.2025	SB330 APPLICATION
05.30.2025	1ST PLANNING SUBMITTAL
1 11.17.2025	2ND PLANNING SUBMITTAL
2 03.18.2026	3RD PLANNING SUBMITTAL

RENDERING

A0.02

PROJECT NO: 246148

G:\2024 Jobs\246148 - El Camino & 4th Ave Development\01 Planning Application\2026-Jun-01_ARCHIVE SUBMITTAL 1\3 Arch Building\246148-A0.01 - A0.04.dwg Mar 18, 2026, 5:33pm tbolanio



RENDERING - VIEW FROM N. EL CAMINO REAL LOOKING TOWARDS E.4TH AVENUE

SCALE: N.T.S.

1

ARC TEC
ARCHITECTURAL TECHNOLOGIES
www.arctecinc.com

Arizona
2960 East Northern Avenue, Building C
Phoenix, AZ 85028 602.953.2355

California
1731 Technology Drive, Suite 750
San Jose, CA 95113 408.496.1121

The "user(s)" in possession of this documentation acknowledge(s) that ARC TEC's and ARC TEC consultants' drawings, specifications, reports, electronic data and other documentation are instruments of service. ARC TEC and ARC TEC consultants shall be deemed the author and owner of such documentation. The "user(s)" in possession of this documentation shall not sue or authorize any other person to sue ARC TEC's or ARC TEC consultants' instruments of service. Reuse without ARC TEC's written authorization will be at the user(s) sole risk and without liability to ARC TEC and ARC TEC's consultants. The user(s) possessing this documentation shall indemnify and hold harmless ARC TEC and ARC TEC's consultants and agents and employees from and against all claims, damages losses and expenses, including but not limited to attorney's fees arising out of unauthorized reuse of ARC TEC or ARC TEC's consultants instruments of service.
Written dimensions on this drawing shall have precedence over any scaled dimension. DO NOT SCALE THIS DRAWING for accurate dimensions and notify ARC TEC of any discrepancies.

© Copyright ARC TEC, Inc. 2018

In Association with:

A Planning Application For:

MECAH VENTURES

1 E. 4TH AVENUE
SAN MATEO, CA 94401

DATE	DESCRIPTION
03.27.2025	SB330 APPLICATION
05.30.2025	1ST PLANNING SUBMITTAL
1 11.17.2025	2ND PLANNING SUBMITTAL
2 03.18.2026	3RD PLANNING SUBMITTAL

RENDERING

A0.03

PROJECT NO: 246148

G:\2024 Jobs\246148 - El Camino & 4th Ave Development\01-Planning Application\2026.3rd PLANNING SUBMITTAL 15 story Building\246148.ARC.dwg - Mar 18, 2026, 3:39pm - bobertb



RENDERING - VIEW FROM INTERSECTION OF N. EL CAMINO REAL & E. 4TH AVENUE

SCALE: N.T.S.

1

ARC TEC
ARCHITECTURAL TECHNOLOGIES
www.arctecinc.com

Arizona
2960 East Northern Avenue, Building C
Phoenix, AZ 85028 602.953.2355

California
1731 Technology Drive, Suite 750
San Jose, CA 95113 408.496.1121

The "user(s)" in possession of this documentation acknowledge(s) that ARC TEC's and ARC TEC consultants' drawings, specifications, reports, electronic data and other documentation are instruments of service. ARC TEC and ARC TEC consultants shall be deemed the author and owner of such documentation. The "user(s)" in possession of this documentation shall not sue or authorize any other person to use ARC TEC's or ARC TEC consultants' instruments of service. Reuse without ARC TEC's written authorization will be at the user(s) sole risk and without liability to ARC TEC and ARC TEC's consultants. The user(s) possessing this documentation shall indemnify and hold harmless ARC TEC and ARC TEC's consultants and agents and employees from and against all claims, damages losses and expenses, including attorney's fees arising out of or resulting from unauthorized reuse of ARC TEC or ARC TEC's consultants instruments of service.
Written dimensions on this drawing shall have precedence over any scaled dimension. DO NOT SCALE THIS DRAWING for accurate dimensions and notify ARC TEC of any discrepancies.

© Copyright ARC TEC, Inc. 2018

In Association with:

A Planning Application For:
MECAH VENTURES
1 E. 4TH AVENUE
SAN MATEO, CA 94401

DATE	DESCRIPTION
03.27.2025	SB330 APPLICATION
06.30.2025	1ST PLANNING SUBMITTAL
1 11.17.2025	2ND PLANNING SUBMITTAL
2 03.18.2026	3RD PLANNING SUBMITTAL

RENDERING

A0.04

PROJECT NO: 246148

C:\2025 Jobs\246148 - El Camino & 4th Ave Development\1 Planning Application\2026 3rd PLANNING SUBMITTAL 10 Units Building\246148.ARP_ADM.dwg Mar 18, 2026, 5:39pm Roberto



RENDERING - VIEW FROM FROM E. 4TH AVENUE

SCALE: N.T.S.

1

ARC TEC
ARCHITECTURAL TECHNOLOGIES
www.arctecinc.com
Arizona
2960 East Northern Avenue, Building C
Phoenix, AZ 85028 602.953.2355
California
1731 Technology Drive, Suite 750
San Jose, CA 95113 408.496.1121

The "user(s)" in possession of this documentation acknowledge(s) that ARC TEC's and ARC TEC consultants' drawings, specifications, reports, electronic data and other documentation are instruments of service. ARC TEC and ARC TEC consultants shall be deemed the author and owner of such documentation. The "user(s)" in possession of this documentation shall not sue or authorize any other person to use ARC TEC's or ARC TEC consultants' instruments of service. Reuse without ARC TEC's written authorization will be at the user(s) sole risk and without liability to ARC TEC and ARC TEC's consultants. The user(s) possessing this documentation shall indemnify and hold harmless ARC TEC and ARC TEC's consultants and agents and employees from and against all claims, damages losses and expenses, including but not limited to attorney's fees resulting from unauthorized reuse of ARC TEC or ARC TEC's consultants instruments of service.
Written dimensions on this drawing shall have precedence over any scaled dimension. DO NOT SCALE THIS DRAWING for accurate dimensions and notify ARC TEC of any discrepancies.

© Copyright ARC TEC, Inc. 2018

In Association with:

A Planning Application For:
MECAH VENTURES
1 E. 4TH AVENUE
SAN MATEO, CA 94401

DATE	DESCRIPTION
03.27.2025	SB330 APPLICATION
05.30.2025	1ST PLANNING SUBMITTAL
1 11.17.2025	2ND PLANNING SUBMITTAL
2 03.18.2026	3RD PLANNING SUBMITTAL

RENDERING

A0.05

PROJECT NO: 246148

G:\2024 Jobs\246148 - El Camino & 4th Ave Development\01 Planning Application\02B SHPA_MIXANO SUBMITTAL 15 story Building\246148-A0.05_ARCRay - Mar 18, 2026, 3:39pm - kbeeh



REFERENCE SITE PLAN

SCALE: NTS



5 VIEW FROM E. 4TH AVENUE LOOKING EAST



1 VIEW FROM N. EL CAMINO REAL LOOKING SOUTH



6 VIEW FROM E. 4TH AVENUE LOOKING WEST



2 VIEW FROM N. EL CAMINO REAL LOOKING SOUTH



7 VIEW FROM E. 4TH AVENUE LOOKING WEST



3 VIEW FROM N. EL CAMINO REAL LOOKING EAST



8 VIEW FROM E. 4TH AVENUE LOOKING WEST



4 VIEW FROM N. EL CAMINO REAL LOOKING NORTH

ARC TEC
ARCHITECTURAL TECHNOLOGIES
www.arctecinc.com
Arizona
2960 East Northern Avenue, Building C
Phoenix, AZ 85028 602.953.2355
California
1731 Technology Drive, Suite 750
San Jose, CA 95113 408.496.1121

The "user(s)" in possession of this documentation acknowledge(s) that ARC TEC's and ARC TEC consultants' drawings, specifications, reports, electronic data and other documentation are instruments of service. ARC TEC and ARC TEC consultants shall be deemed the author and owner of such documentation. The "user(s)" in possession of this documentation shall not sue or authorize any other person to sue ARC TEC's or ARC TEC consultants instruments of service. Reuse without ARC TEC's written authorization will be at the user(s) sole risk and without liability to ARC TEC and ARC TEC's consultants. The user(s) possessing this documentation shall indemnify and hold harmless ARC TEC and ARC TEC's consultants and agents and employees from and against all claims, damages losses and expenses, including attorney's fees arising out of or resulting from unauthorized reuse or ARC TEC or ARC TEC's consultants instruments of service.
Written dimensions on this drawing shall have precedence over any scaled dimension. DO NOT SCALE THIS DRAWING for accurate dimensions and notify ARC TEC of any discrepancies.

© Copyright ARC TEC, Inc. 2018

In Association with:

A Planning Application For:

MECAH VENTURES

1 E. 4TH AVENUE
SAN MATEO, CA 94401

DATE	DESCRIPTION
03.27.2025	SB330 APPLICATION
05.30.2025	1ST PLANNING SUBMITTAL
1 11.17.2025	2ND PLANNING SUBMITTAL
2 03.18.2026	3RD PLANNING SUBMITTAL

NEIGHBORHOOD CONTEXT

A 0.16

PROJECT NO: 246148

Q:\2024 Jobs\246148 - El Camino & 4th Ave Development\01-Planning Application\2025-3rd PLANNING SUBMITTAL_1\Cover Building\246148 A0.16.dwg - Mar 18, 2026, 4:42pm - tatianab



9 55 5th Ave W.
HT. ±152 ft. (16 Stories)



7 20 W. 3rd Ave.
HT. ±137 ft. (12 Stories)



5 120 W. 3rd Ave.
HT. ±100 ft. (10 Stories)




1 10 DeSabla Rd.
HT. ±108 ft. (11 Stories)




10 520 S. El Camino Real
HT. ±106 ft. (9 Stories)



11 700 Laurel Ave.
HT. ±109 ft. (11 Stories)

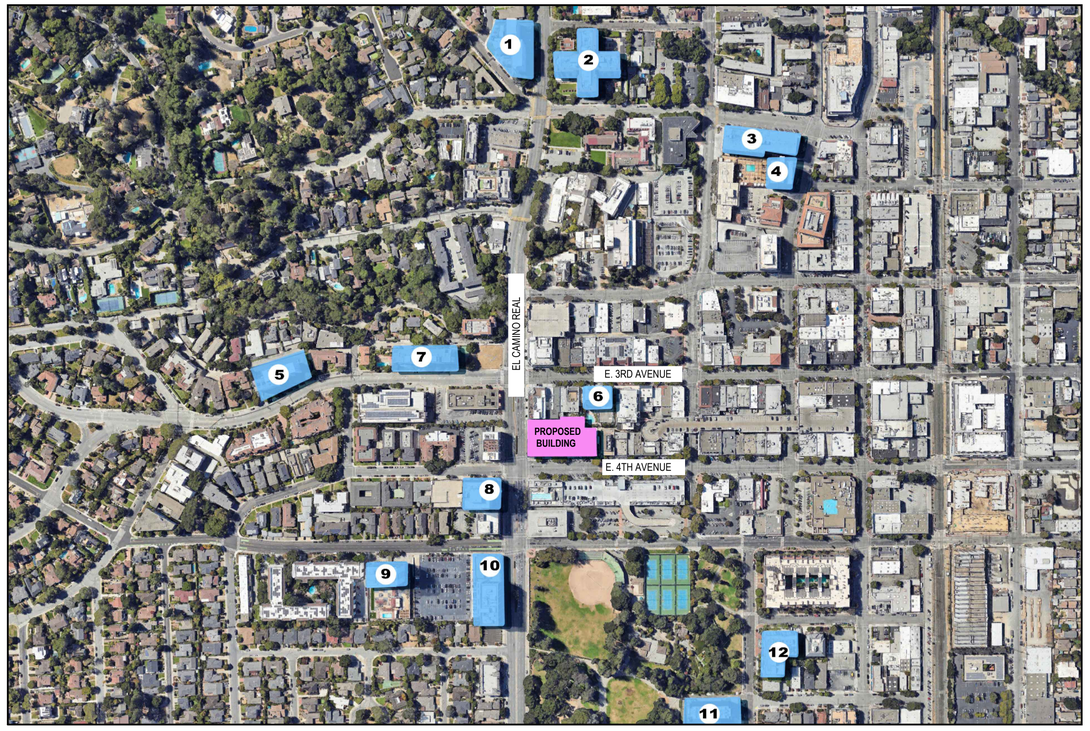


REFERENCE SITE PLAN
SCALE: NTS

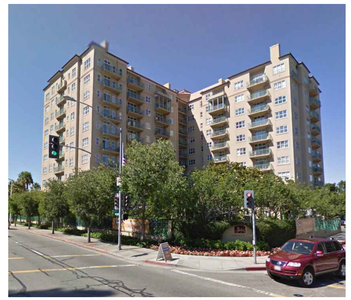


2 1 Baldwin Ave.
HT. ±116 ft. (10 Stories)



3 250 Baldwin Ave.
HT. ±84 ft. (9 Stories)

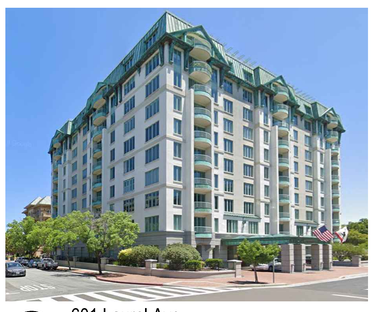


12 601 Laurel Ave.
HT. ±121 ft. (10 Stories)

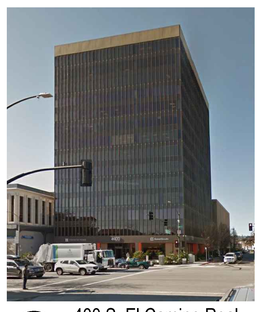

8 400 S. El Camino Real
HT. ±165 ft. (14 Stories)



6 365 E. 3rd Ave.
HT.±102 ft. (8 Stories)

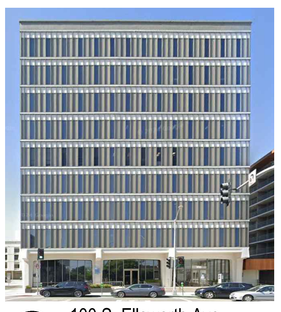

4 100 S. Ellsworth Ave.
HT. ±122 ft. (9 Stories)

ARC TEC
ARCHITECTURAL TECHNOLOGIES
www.arctecinc.com
Arizona
2960 East Northern Avenue, Building C
Phoenix, AZ 85028 602.953.2355
California
1731 Technology Drive, Suite 750
San Jose, CA 95113 408.496.1121

The "user(s)" in possession of this documentation acknowledge(s) that ARC TEC's and ARC TEC consultants' drawings, specifications, reports, electronic data and other documentation are instruments of service. ARC TEC and ARC TEC consultants shall be deemed the author and owner of such documentation. The "user(s)" in possession of this documentation shall not sue or authorize any other person to use ARC TEC's or ARC TEC consultants instruments of service. Reuse without ARC TEC's written authorization will be at the user(s) sole risk and without liability to ARC TEC and ARC TEC's consultants. The user(s) possessing this documentation shall indemnify and hold harmless ARC TEC and ARC TEC's consultants and agents and employees from and against all claims, damages losses and expenses, including attorney's fees arising out of or resulting from unauthorized reuse of ARC TEC or ARC TEC's consultants instruments of service.
Written dimensions on this drawing shall have precedence over any scaled dimension. DO NOT SCALE THIS DRAWING for accurate dimensions and notify ARC TEC of any discrepancies.

© Copyright ARC TEC, Inc. 2018

In Association with:

A Planning Application For:
MECAH VENTURES
1 E. 4TH AVENUE
SAN MATEO, CA 94401

DATE	DESCRIPTION
03.27.2025	SB330 APPLICATION
05.30.2025	1ST PLANNING SUBMITTAL
1 11.17.2025	2ND PLANNING SUBMITTAL
2 03.18.2026	3RD PLANNING SUBMITTAL

NEIGHBORHOOD CONTEXT

A 0.17

PROJECT NO: 246148

D:\2024 Jobs\246148 - El Camino & 4th Ave Development\01-Planning Application\2026-3rd PLANNING SUBMITTAL\ 03-story Building\246148-A0.17.dwg Mar 18, 2026, 5:49pm Mikeh



9



7



5



1



10



REFERENCE SITE PLAN

SCALE: NTS



2



11



3




12



8



6

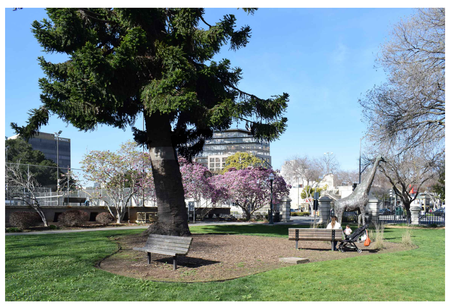

4

ARC TEC
ARCHITECTURAL TECHNOLOGIES
www.arctecinc.com
Arizona
2960 East Northern Avenue, Building C
Phoenix, AZ 85028 602.953.2355
California
1731 Technology Drive, Suite 750
San Jose, CA 95113 408.496.1121

The "user(s)" in possession of this documentation acknowledge(s) that ARC TEC's and ARC TEC consultants' drawings, specifications, reports, electronic data and other documentation are instruments of service. ARC TEC and ARC TEC consultants shall be deemed the author and owner of such documentation. The "user(s)" in possession of this documentation shall not sue or authorize any other person to use ARC TEC's or ARC TEC consultants instruments of service. Reuse without ARC TEC's written authorization will be at the user(s) sole risk and without liability to ARC TEC and ARC TEC's consultants. The user(s) possessing this documentation shall indemnify and hold harmless ARC TEC and ARC TEC's consultants and agents and employees from and against all claims, damages losses and expenses, including attorney's fees arising out of or resulting from unauthorized reuse of ARC TEC or ARC TEC's consultants instruments of service.
Written dimensions on this drawing shall have precedence over any scaled dimension. DO NOT SCALE THIS DRAWING for accurate dimensions and notify ARC TEC of any discrepancies.

© Copyright ARC TEC, Inc. 2018

In Association with:

A Planning Application For:

MECAH VENTURES

1 E. 4TH AVENUE
SAN MATEO, CA 94401


DATE	DESCRIPTION
03.27.2025	SB330 APPLICATION
05.30.2025	1ST PLANNING SUBMITTAL
1 11.17.2025	2ND PLANNING SUBMITTAL
2 03.18.2026	3RD PLANNING SUBMITTAL

NEIGHBORHOOD CONTEXT

A 0.18


PROJECT NO: 246148

D:\2024 Jobs\246148 - El Camino & 4th Ave Development\01-Planning Application\2026-3rd PLANNING SUBMITTAL-Tri-story Building\246148-A0.18.dwg - Mar 18, 2026, 3:41pm - Mikeyh

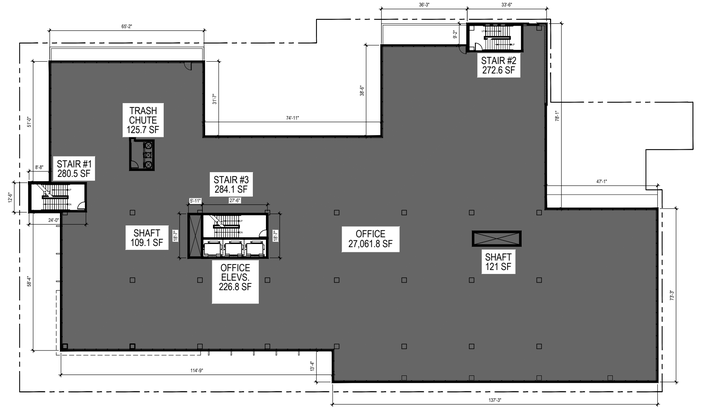


AREA PLAN - LEVEL 11

SCALE: 1/32" = 1'-0"

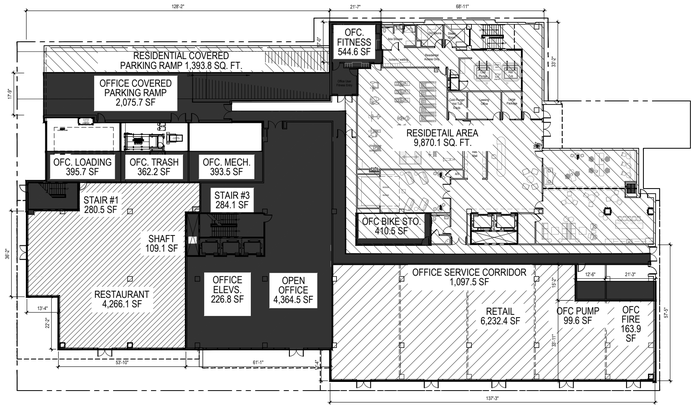

AREA PLAN - LEVEL 01

SCALE: 1/32" = 1'-0"

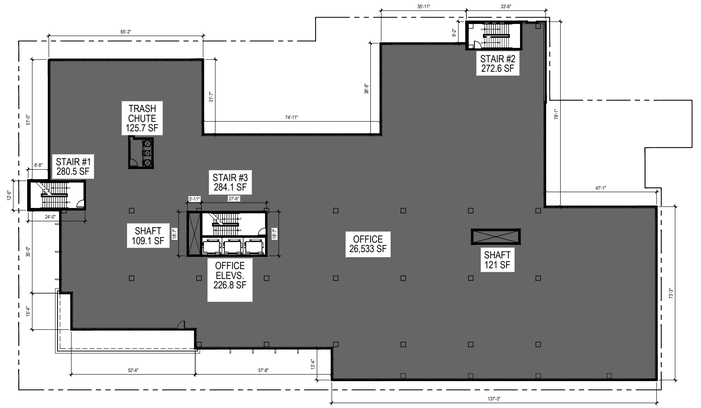

AREA PLAN - LEVEL 12

SCALE: 1/32" = 1'-0"

MINIMUM BICYCLE PARKING STALLS REQUIRED

(PER CITY OF SAN MATEO MUNICIPAL CODE SECTION 27.64.262

REQUIRED SHORT-TERM - RESIDENTIAL
STUDIO AND ONE-BEDROOM UNIT @ 0.05 SPACES PER UNIT
216 UNITS x 0.05 = 10.80 SPACES
TWO-BEDROOM UNIT @ 0.10 SPACES PER UNIT
20 UNITS x 0.10 = 2 SPACES
TOTAL REQUIRED SHORT-TERM - RESIDENTIAL: 12.80 SPACES OR 13 SPACES

REQUIRED SHORT-TERM - OFFICE (GENERAL)
1 SPACE PER 20,000 S.F. OF OFFICE AREA
110,203.6 S.F. / 20,000 S.F. = 5.51 SPACES OR 6 SPACES

REQUIRED SHORT-TERM - RETAIL
1 SPACE PER 2,000 S.F. OF RETAIL AREA
10,498.5 S.F. / 2,000 S.F. = 5.25 SPACES OR 6 SPACES

REQUIRED LONG-TERM - RESIDENTIAL
STUDIO AND ONE-BEDROOM UNIT @ 1.0 SPACE PER UNIT
216 UNITS x 1.0 = 216 SPACES
TWO-BEDROOM UNIT @ 1.25 SPACES PER UNIT
20 UNITS x 1.25 = 25 SPACES
TOTAL REQUIRED LONG-TERM - RESIDENTIAL: 241 SPACES

REQUIRED LONG-TERM - OFFICE (GENERAL)
1 SPACE PER 10,000 S.F. OF OFFICE AREA
110,203.6 S.F. / 10,000 S.F. = 11.02 SPACES OR 11 SPACES

REQUIRED LONG-TERM - RETAIL
1 SPACE PER 12,000 S.F. OF RETAIL AREA
10,498.5 S.F. / 12,000 S.F. = 0.87 SPACES OR 1 SPACE

PROVIDED SHORT-TERM SPACES:

RESIDENTIAL:	14 SPACES
RETAIL:	6 SPACES
OFFICE:	6 SPACES
TOTAL:	**26 SPACES**

PROVIDED LONG-TERM SPACES:

RESIDENTIAL:	241 SPACES
RETAIL:	1 SPACE
OFFICE:	11 SPACES
TOTAL:	**253 SPACES**

FAR AREA CALCULATIONS

LEVEL 01

OFFICE COVERED PARKING RAMP	2,075.7 SQ.FT.
OFFICE LOADING AREA	395.7 SQ.FT.
OFFICE TRASH	362.2 SQ.FT.
OFFICE MECHANICAL	393.5 SQ.FT.
STAIR #1	280.5 SQ.FT.
STAIR #3	284.1 SQ.FT.
SHAFT	109.1 SQ.FT.
OFFICE ELEVATORS	226.8 SQ.FT.
OPEN OFFICE	4,364.5 SQ.FT.
RESTAURANT	4,266.1 SQ.FT.
OFFICE FITNESS ACCESS	544.6 SQ.FT.
OFFICE BIKE STORAGE	410.5 SQ.FT.
OFFICE SERVICE CORRIDOR	1,097.5 SQ.FT.
RETAIL	6,232.4 SQ.FT.
OFFICE PUMP	99.6 SQ.FT.
OFFICE FIRE	163.9 SQ.FT.
FLOOR AREA OFFICE	**10,808.2 SQ.FT.**
FLOOR AREA RETAIL	**6,232.4 SQ.FT.**
FLOOR AREA RESTAURANT	**4,266.1 SQ.FT.**

LEVEL 11

OFFICE AREA:	27,308.5 SQ.FT.
FLOOR AREA OFFICE:	**27,308.5 SQ.FT.**

LEVEL 12

OFFICE AREA:	26,888.8 SQ.FT.
FLOOR AREA OFFICE:	**26,888.8 SQ.FT.**

LEVEL 13

OFFICE AREA:	23,355.8 SQ.FT.
FLOOR AREA OFFICE:	**23,355.8 SQ.FT.**

LEVEL 14

OFFICE AREA:	19,527.0 SQ.FT.
FLOOR AREA OFFICE:	**19,527.0 SQ.FT.**

LEVEL 15

OFFICE AREA:	2,315.3 SQ.FT.
FLOOR AREA OFFICE:	**2,315.3 SQ.FT.**

TOTAL FAR FLOOR AREA OFFICE : 110,203.6 SQ.FT.
TOTAL FAR FLOOR AREA RETAIL : 6,232.4 SQ.FT.
TOTAL FAR FLOOR AREA RESTAURANT : 4,266.1 SQ.FT.

FAR AREA DESIGNATION

OFFICE AREA
AREAS EXCLUDED FROM CALCULATIONS
RETAIL
RESTAURANT

	Use		Level 11	Level 12	Level 13	Level 14	Level 15	Total Area	Project FAR
Floor Area	Retail Area	6,232.4						6,232.4	
	Restaurant Area	4,266.1						4,266.1	
	Office Area	10,808.2	27,308.5	26,888.8	23,355.8	19,527.0	2,315.3	110,203.6	
	Total FAR Floor Area							120,702.1	3.02

ARC TEC
ARCHITECTURAL TECHNOLOGIES
www.arctecinc.com
Arizona
2960 East Northern Avenue, Building C
Phoenix, AZ 85028 602.953.2355
California
1731 Technology Drive, Suite 750
San Jose, CA 95113 408.496.1121

The "user(s)" in possession of this documentation acknowledge(s) that ARC TEC's and ARC TEC consultants' drawings, specifications, reports, electronic data and other documentation are instruments of service. ARC TEC and ARC TEC consultants shall be deemed the author and owner of such documentation. The "user(s)" in possession of this documentation shall not sue or authorize any other person to sue ARC TEC's or ARC TEC consultants' instruments of service. Reuse without ARC TEC's written authorization will be at the user(s) sole risk and without liability to ARC TEC and ARC TEC's consultants. The user(s) possessing this documentation shall indemnify and hold harmless ARC TEC and ARC TEC's consultants and agents and employees from and against all claims, damages losses and expenses, including attorney's fees arising out of or resulting from unauthorized reuse of ARC TEC or ARC TEC's consultants instruments of service.
Written dimensions on this drawing shall have precedence over any scaled dimension. DO NOT SCALE THIS DRAWING for accurate dimensions and notify ARC TEC of any discrepancies.

© Copyright ARC TEC, Inc. 2018

In Association with:

A Planning Application For:
MECAH VENTURES
1 E. 4TH AVENUE
SAN MATEO, CA 94401


DATE	DESCRIPTION
03.27.2025	SB330 APPLICATION
05.30.2025	1ST PLANNING SUBMITTAL
1 11.17.2025	2ND PLANNING SUBMITTAL
2 03.18.2026	3RD PLANNING SUBMITTAL

AREA CALCULATIONS

A0.21


PROJECT NO: 246148

G:\2024 Jobs\246148 - El Camino & 4th Ave Development\01 Planning Applications\2026 3rd PLANNING SUBMITTAL 15-story Building\246148-A2.21-AD21.dwg - Apr 06, 2026, 1:03pm - mark

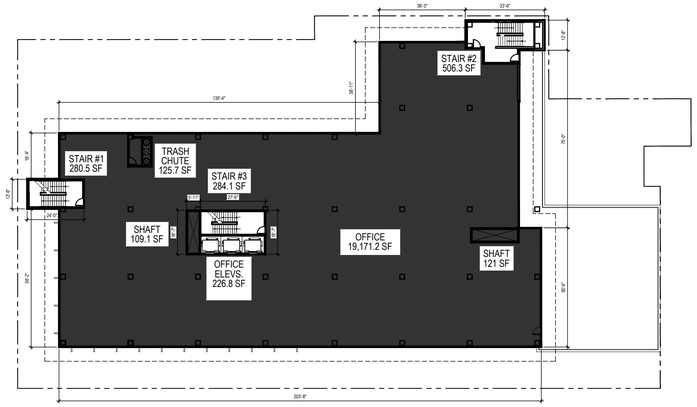


AREA PLAN - LEVEL 14

SCALE: 1/32" = 1'-0"

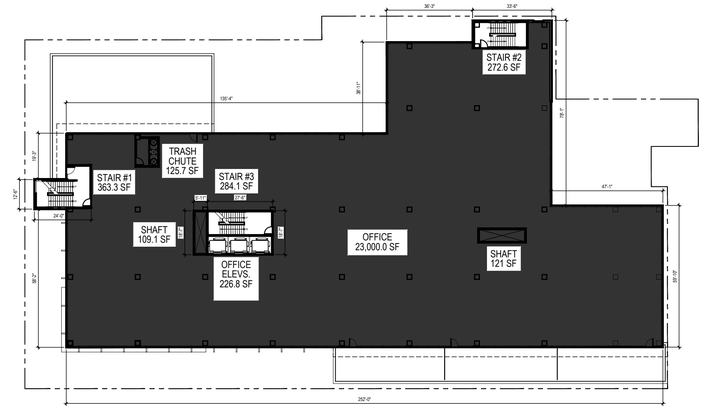

AREA PLAN - LEVEL 13

SCALE: 1/32" = 1'-0"

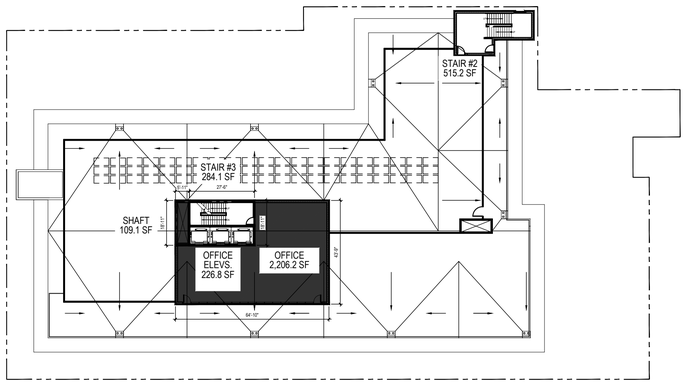

AREA PLAN - LEVEL 15

SCALE: 1/32" = 1'-0"

MINIMUM BICYCLE PARKING STALLS REQUIRED

(PER CITY OF SAN MATEO MUNICIPAL CODE SECTION 27.64.262

REQUIRED SHORT-TERM - RESIDENTIAL
STUDIO AND ONE-BEDROOM UNIT @ 0.05 SPACES PER UNIT
216 UNITS x 0.05 = 10.80 SPACES
TWO-BEDROOM UNIT @ 0.10 SPACES PER UNIT
20 UNITS x 0.10 = 2 SPACES
TOTAL REQUIRED SHORT-TERM - RESIDENTIAL: 12.80 SPACES OR 13 SPACES

REQUIRED SHORT-TERM - OFFICE (GENERAL)
1 SPACE PER 20,000 S.F. OF OFFICE AREA
110,203.6 S.F. / 20,000 S.F. = 5.51 SPACES OR 6 SPACES

REQUIRED SHORT-TERM - RETAIL
1 SPACE PER 2,000 S.F. OF RETAIL AREA
10,498.5 S.F. / 2,000 S.F. = 5.25 SPACES OR 6 SPACES

REQUIRED LONG-TERM - RESIDENTIAL
STUDIO AND ONE-BEDROOM UNIT @ 1.0 SPACE PER UNIT
216 UNITS x 1.0 = 216 SPACES
TWO-BEDROOM UNIT @ 1.25 SPACES PER UNIT
20 UNITS x 1.25 = 25 SPACES
TOTAL REQUIRED LONG-TERM - RESIDENTIAL: 241 SPACES

REQUIRED LONG-TERM - OFFICE (GENERAL)
1 SPACE PER 10,000 S.F. OF OFFICE AREA
110,203.6 S.F. / 10,000 S.F. = 11.02 SPACES OR 11 SPACES

REQUIRED LONG-TERM - RETAIL
1 SPACE PER 12,000 S.F. OF RETAIL AREA
10,498.5 S.F. / 12,000 S.F. = 0.87 SPACES OR 1 SPACE

PROVIDED SHORT-TERM SPACES:

RESIDENTIAL:	14 SPACES
RETAIL:	6 SPACES
OFFICE:	6 SPACES
TOTAL:	**26 SPACES**

PROVIDED LONG-TERM SPACES:

RESIDENTIAL:	241 SPACES
RETAIL:	1 SPACE
OFFICE:	11 SPACES
TOTAL:	**253 SPACES**

FAR AREA CALCULATIONS

LEVEL 01

OFFICE COVERED PARKING RAMP	2,075.7 SQ.FT.
OFFICE LOADING AREA	395.7 SQ.FT.
OFFICE TRASH	362.2 SQ.FT.
OFFICE MECHANICAL	393.5 SQ.FT.
STAIR #1	280.5 SQ.FT.
STAIR #3	284.1 SQ.FT.
SHAFT	109.1 SQ.FT.
OFFICE ELEVATORS	226.8 SQ.FT.
OPEN OFFICE	4,364.5 SQ.FT.
RESTAURANT	4,266.1 SQ.FT.
OFFICE FITNESS ACCESS	544.6 SQ.FT.
OFFICE BIKE STORAGE	410.5 SQ.FT.
OFFICE SERVICE CORRIDOR	1,097.5 SQ.FT.
RETAIL	6,232.4 SQ.FT.
OFFICE PUMP	99.6 SQ.FT.
OFFICE FIRE	163.9 SQ.FT.
FLOOR AREA OFFICE	**10,808.2 SQ.FT.**
FLOOR AREA RETAIL	**6,232.4 SQ.FT.**
FLOOR AREA RESTAURANT	**4,266.1 SQ.FT.**

LEVEL 11

OFFICE AREA:	27,308.5 SQ.FT.
FLOOR AREA OFFICE:	**27,308.5 SQ.FT.**

LEVEL 12

OFFICE AREA:	26,888.8 SQ.FT.
FLOOR AREA OFFICE:	**26,888.8 SQ.FT.**

LEVEL 13

OFFICE AREA:	23,355.8 SQ.FT.
FLOOR AREA OFFICE:	**23,355.8 SQ.FT.**

LEVEL 14

OFFICE AREA:	19,527.0 SQ.FT.
FLOOR AREA OFFICE:	**19,527.0 SQ.FT.**

LEVEL 15

OFFICE AREA:	2,315.3 SQ.FT.
FLOOR AREA OFFICE:	**2,315.3 SQ.FT.**

TOTAL FAR FLOOR AREA OFFICE : 110,203.6 SQ.FT.
TOTAL FAR FLOOR AREA RETAIL : 6,232.4 SQ.FT.
TOTAL FAR FLOOR AREA RESTAURANT : 4,266.1 SQ.FT.

FAR AREA DESIGNATION

OFFICE AREA
AREAS EXCLUDED FROM CALCULATIONS
RETAIL
RESTAURANT

	Use		Level 11	Level 12	Level 13	Level 14	Level 15	Total Area	Project FAR
Floor Area	Retail Area	6,232.4						6,232.4	
	Restaurant Area	4,266.1						4,266.1	
	Office Area	10,808.2	27,308.5	26,888.8	23,355.8	19,527.0	2,315.3	110,203.6	
	Total FAR Floor Area							120,702.1	3.02

ARC TEC
ARCHITECTURAL TECHNOLOGIES
www.arctecinc.com
Arizona
2960 East Northern Avenue, Building C
Phoenix, AZ 85028 602.953.2355
California
1731 Technology Drive, Suite 750
San Jose, CA 95113 408.496.1121

The "user(s)" in possession of this documentation acknowledge(s) that ARC TEC's and ARC TEC consultants' drawings, specifications, reports, electronic data and other documentation are instruments of service. ARC TEC and ARC TEC consultants shall be deemed the author and owner of such documentation. The "user(s)" in possession of this documentation shall not sue or authorize any other person to sue ARC TEC's or ARC TEC consultants instruments of service. Reuse without ARC TEC's written authorization will be at the user(s) sole risk and without liability to ARC TEC and ARC TEC's consultants. The user(s) possessing this documentation shall indemnify and hold harmless ARC TEC and ARC TEC's consultants and agents and employees from and against all claims, damages losses and expenses, including attorney's fees arising out of any unauthorized reuse or ARC TEC or ARC TEC's consultants instruments of service.
Written dimensions on this drawing shall have precedence over any scaled dimension. DO NOT SCALE THIS DRAWING for accurate dimensions and notify ARC TEC of any discrepancies.

© Copyright ARC TEC, Inc. 2018

In Association with:

A Planning Application For:
MECAH VENTURES
1 E. 4TH AVENUE
SAN MATEO, CA 94401


DATE	DESCRIPTION
03.27.2025	SB330 APPLICATION
05.30.2025	1ST PLANNING SUBMITTAL
1 11.17.2025	2ND PLANNING SUBMITTAL
2 03.18.2026	3RD PLANNING SUBMITTAL

AREA CALCULATIONS

A0.22


PROJECT NO: 246148

D:\2024_Jobs\246148 - El Camino & 4th Ave Development\01-Planning Application\2026.3rd PLANNING SUBMITTAL - El Camino Building\246148-A0.2-FAR.dwg - Mar 18, 2026, 5:41pm - Mark

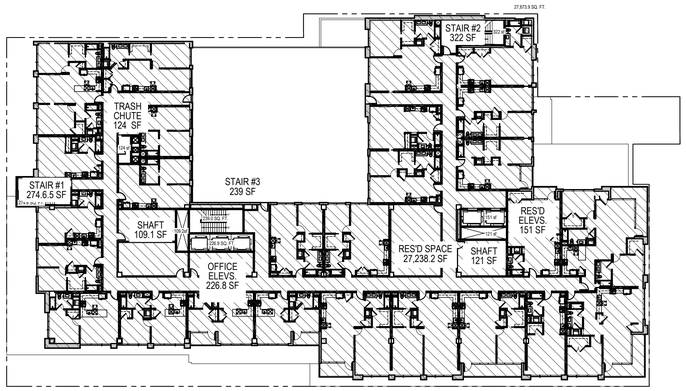


AREA PLAN - LEVEL 02

SCALE: 1/32" = 1'-0"

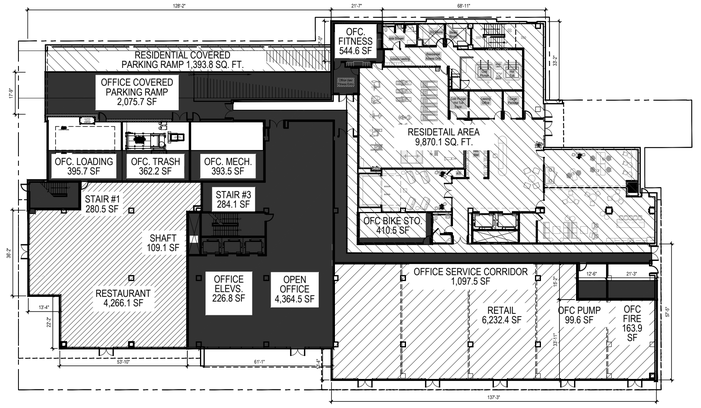


AREA PLAN - LEVEL 01

SCALE: 1/32" = 1'-0"

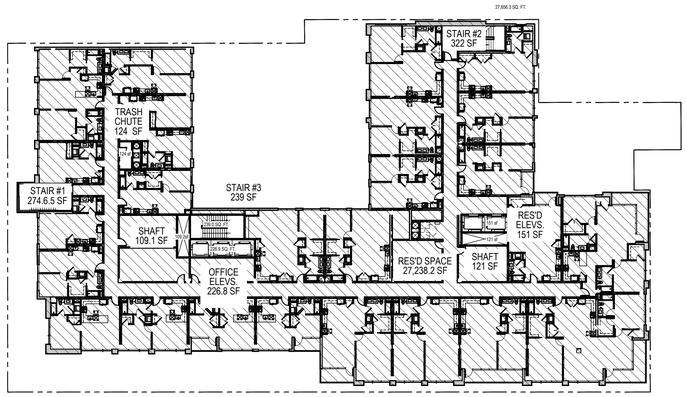

AREA PLAN - LEVEL 03

SCALE: 1/32" = 1'-0"

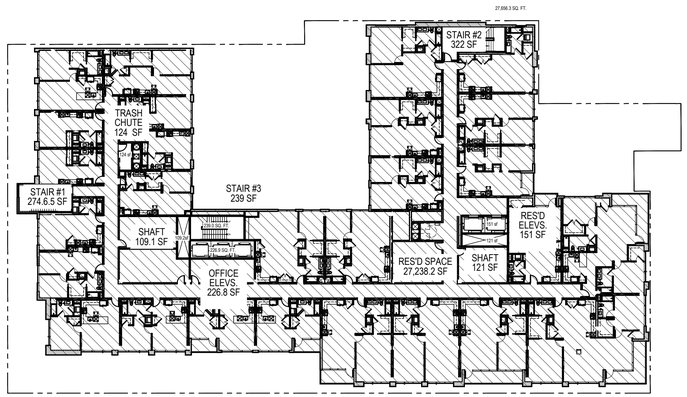

AREA PLAN - LEVEL 04 - 07

SCALE: 1/32" = 1'-0"

AREA DESIGNATION

RESIDENTIAL

AREAS EXCLUDED FROM CALCULATIONS

AREA CALCULATIONS

LEVEL 01
RESIDENTIAL 1,263.9 SQ.FT.

LEVEL 02
RESIDENTIAL : AREA 27,238.2 SQ.FT.

LEVEL 03
RESIDENTIAL : AREA 27,238.2 SQ.FT.

LEVEL 04-07
RESIDENTIAL : AREA 27,238.2 SQ.FT.

LEVEL 08
RESIDENTIAL : AREA: 27,693.2 SQ.FT.

LEVEL 09
RESIDENTIAL : AREA 27,693.2 SQ.FT.

LEVEL 10
RESIDENTIAL : AREA 27,693.2 SQ.FT.

ARC TEC
ARCHITECTURAL TECHNOLOGIES
www.arctecinc.com
Arizona
2960 East Northern Avenue, Building C
Phoenix, AZ 85028 602.953.2355
California
1731 Technology Drive, Suite 750
San Jose, CA 95113 408.496.1121

The "user(s)" in possession of this documentation acknowledge(s) that ARC TEC's and ARC TEC consultants' drawings, specifications, reports, electronic data and other documentation are instruments of service. ARC TEC and ARC TEC consultants shall be deemed the author and owner of such documentation. The "user(s)" in possession of this documentation shall not sue or authorize any other person to sue ARC TEC's or ARC TEC consultants instruments of service. Reuse without ARC TEC's written authorization will be at the user(s) sole risk and without liability to ARC TEC and ARC TEC's consultants. The user(s) possessing this documentation shall indemnify and hold harmless ARC TEC and ARC TEC's consultants and agents and employees from and against all claims, damages losses and expenses, including attorney's fees arising out of or resulting from unauthorized reuse of ARC TEC or ARC TEC's consultants instruments of service.
Written dimensions on this drawing shall have precedence over any scaled dimension. DO NOT SCALE THIS DRAWING for accurate dimensions and notify ARC TEC of any discrepancies.

© Copyright ARC TEC, Inc. 2018

In Association with:

A Planning Application For:
MECAH VENTURES
1 E. 4TH AVENUE
SAN MATEO, CA 94401


DATE	DESCRIPTION
03.27.2025	SB330 APPLICATION
05.30.2025	1ST PLANNING SUBMITTAL
1 11.17.2025	2ND PLANNING SUBMITTAL
2 03.18.2026	3RD PLANNING SUBMITTAL

AREA CALCULATIONS

A0.23a


PROJECT NO: 246148

D:\2024 Jobs\246148 - El Camino & 4th Ave Development\01-Planning Application\02SB-3xx\PLANNING SUBMITTAL 1\Sheets\246148-A0.21-A0.23.dwg - Apr 09, 2026, 1:17:24pm - marki

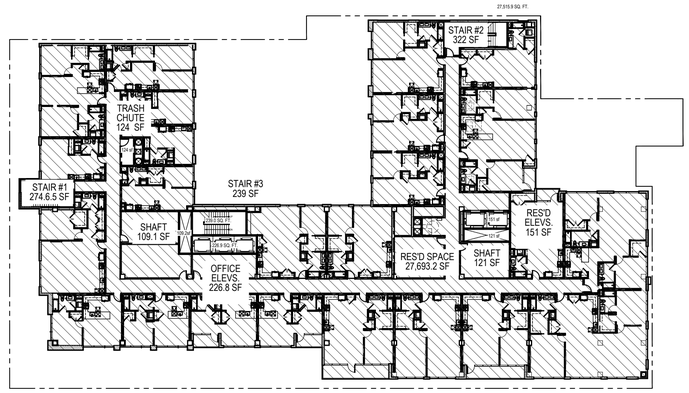


AREA PLAN - LEVEL 09

SCALE: 1/32" = 1'-0"

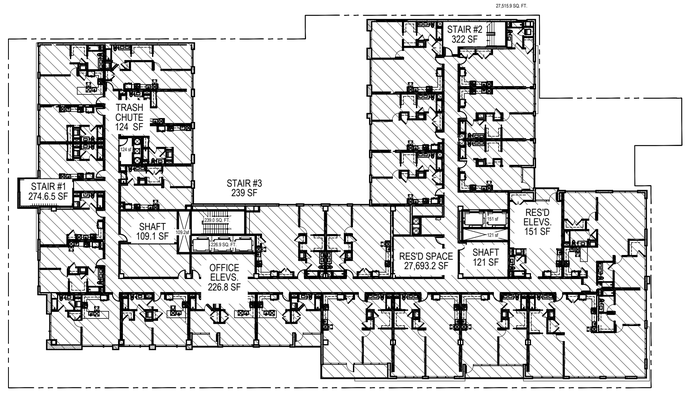

AREA PLAN - LEVEL 08

SCALE: 1/32" = 1'-0"

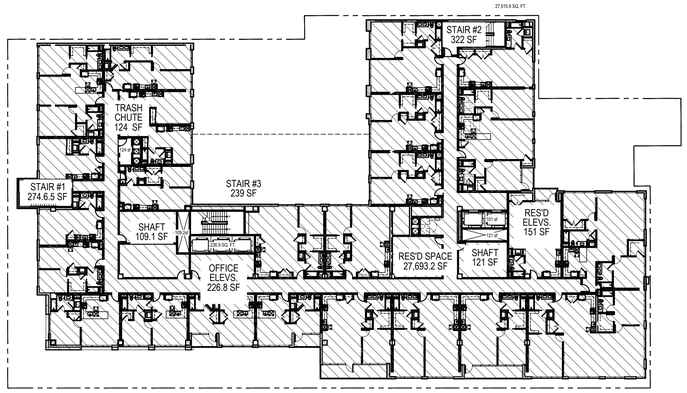

AREA PLAN - LEVEL 10

SCALE: 1/32" = 1'-0"

AREA DESIGNATION

RESIDENTIAL

AREAS EXCLUDED FROM CALCULATIONS

AREA CALCULATIONS

LEVEL 01
RESIDENTIAL 1,263.9 SQ.FT.

LEVEL 02
RESIDENTIAL : AREA 27,238.2 SQ.FT.

LEVEL 03
RESIDENTIAL : AREA 27,238.2 SQ.FT.

LEVEL 04-07
RESIDENTIAL : AREA 27,238.2 SQ.FT.

LEVEL 08
RESIDENTIAL : AREA: 27,693.2 SQ.FT.

LEVEL 09
RESIDENTIAL : AREA 27,693.2 SQ.FT.

LEVEL 10
RESIDENTIAL : AREA 27,693.2 SQ.FT.

ARC TEC
ARCHITECTURAL TECHNOLOGIES
www.arctecinc.com
Arizona
2960 East Northern Avenue, Building C
Phoenix, AZ 85028 602.953.2355
California
1731 Technology Drive, Suite 750
San Jose, CA 95113 408.496.1121

The "user(s)" in possession of this documentation acknowledge(s) that ARC TEC's and ARC TEC consultants' drawings, specifications, reports, electronic data and other documentation are instruments of service. ARC TEC and ARC TEC consultants shall be deemed the author and owner of such documentation. The "user(s)" in possession of this documentation shall not sue or authorize any other person to sue ARC TEC's or ARC TEC consultants instruments of service. Reuse without ARC TEC's written authorization will be at the user(s) sole risk and without liability to ARC TEC and ARC TEC's consultants. The user(s) possessing this documentation shall indemnify and hold harmless ARC TEC and ARC TEC's consultants and agents and employees from and against all claims, damages losses and expenses, including attorney's fees arising out of or resulting from unauthorized reuse of ARC TEC or ARC TEC's consultants instruments of service.
Written dimensions on this drawing shall have precedence over any scaled dimension. DO NOT SCALE THIS DRAWING for accurate dimensions and notify ARC TEC of any discrepancies.

© Copyright ARC TEC, Inc. 2018

In Association with:

A Planning Application For:
MECAH VENTURES
1 E. 4TH AVENUE
SAN MATEO, CA 94401


DATE	DESCRIPTION
03.27.2025	SB330 APPLICATION
05.30.2025	1ST PLANNING SUBMITTAL
1 11.17.2025	2ND PLANNING SUBMITTAL
2 03.18.2026	3RD PLANNING SUBMITTAL

AREA CALCULATIONS

A0.23b

PROJECT NO: 246148


D:\2024 Jobs\246148 - El Camino & 4th Ave Development\Planning Application\2026.3rd PLANNING SUBMITTAL 15 story Building\246148-A21.AS2.dwg - Apr 09, 2026, 1:17pm - mark

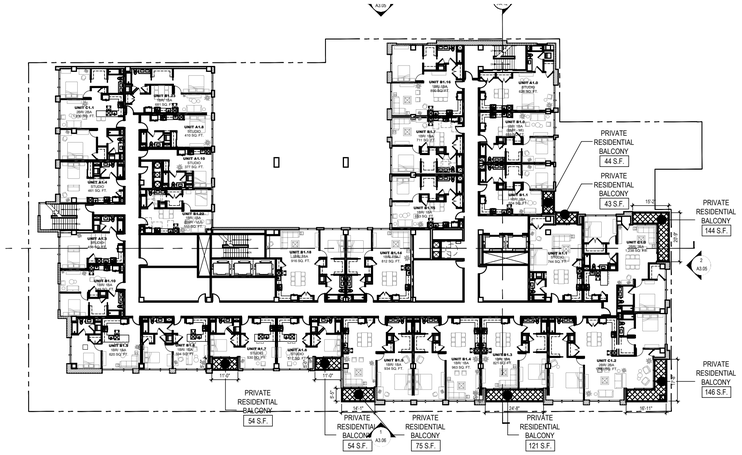

OPEN SPACE - LEVEL 03

SCALE: 1/32" = 1'-0"


Level 03 Open Space	Residential Private Open Space (Balconies) (S.F.) - Provided	681

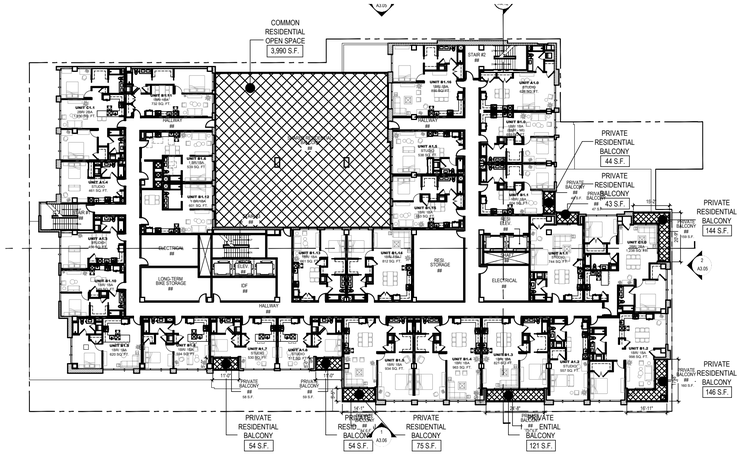

OPEN SPACE - LEVEL 02

SCALE: 1/32" = 1'-0"


Level 02 Open Space	Residential Private Open Space (Balconies) (S.F.) - Provided	681
Level 02 Open Space	Residential Common Open Space (S.F.) - Provided	3,990

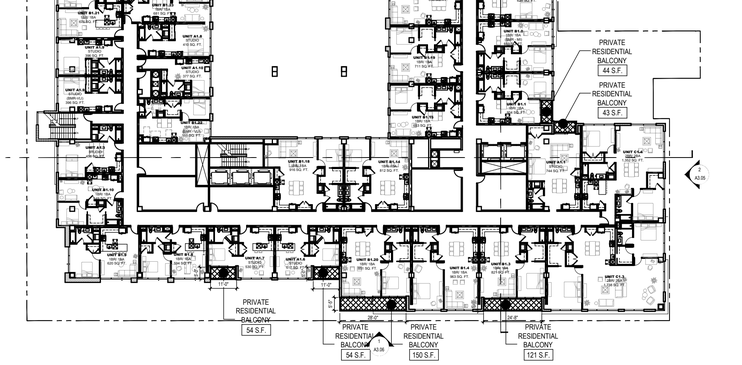

OPEN SPACE - LEVEL 08

SCALE: 1/32" = 1'-0"

Level 08 Open Space	Residential Private Open Space (Balconies) (S.F.) - Provided	466

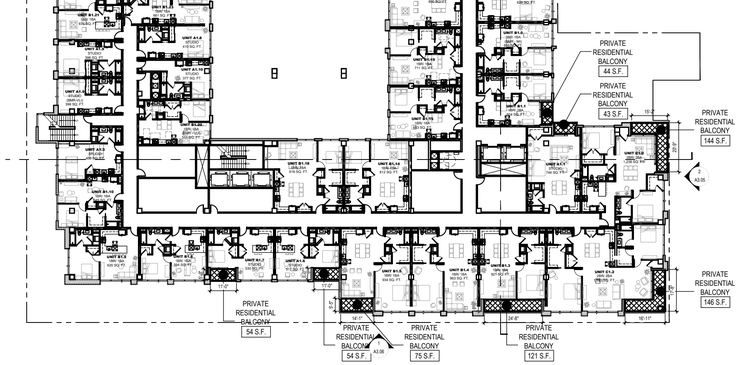

OPEN SPACE - LEVELS 04 TO 07

SCALE: 1/32" = 1'-0"

Levels 04 to 07 Open Space	Residential Private Open Space (Balconies) (S.F.) - Provided Per Floor	681
	Residential Private Open Space (Balconies) (S.F.) - Total Provided	2,724

Open Space	Private Residential Open Space at level 2 (S.F.) - Provided		681
	Common Residential Open Space at Level 4 (S.F.) - Provided		3,990
	Private Residential Open Space at level 3 (S.F.) - Provided		681
	Private Residential Open Space at level 4 (S.F.) - Provided		681
	Private Residential Open Space at level 5 (S.F.) - Provided		681
	Private Residential Open Space at level 6 (S.F.) - Provided		681
	Private Residential Open Space at level 7 (S.F.) - Provided		681
	Private Residential Open Space at level 8 (S.F.) - Provided		466
	Private Residential Open Space at level 9 (S.F.) - Provided		466
	Private Residential Open Space at level 10 (S.F.) - Provided		466
	Total open space private + common (residential) - Provided		9474
	Office Open Space at Level 11 (S.F.) - Provided		758
	Office Open Space at Level 12 (S.F.) - Provided		609
	Office Open Space at Level 13 (S.F.) - Provided		4282
	Office Open Space at Level 14 (S.F.) - Provided		3673
	Office Open Space at Level 15 (S.F.) - Provided		6157
	Total Office Open Space (S.F.) - Required (1% of total office area or 0.01 x 110,203.6 S.F.)		1,102
	Total Common Office Open Space (S.F.) - Provided		15479

OPEN SPACE LEGEND

OFFICE OPEN SPACE

PRIVATE RESIDENTIAL OPEN SPACE

COMMON RESIDENTIAL OPEN SPACE

USABLE RESIDENTIAL OPEN SPACE CALCULATIONS

PER SMMC 27.38.130 RESIDENTIAL DEVELOPMENT STANDARDS.

(c) OPEN SPACE. RESIDENTIAL DEVELOPMENT SHALL INCLUDE PRIVATE USABLE OPEN SPACE EQUAL TO AT LEAST 80 SQUARE FEET (STATE DENSITY BONUS REQUEST TO REDUCE TO 43 S.F.) PER DWELLING UNIT OR COMMON USABLE OPEN SPACE EQUAL TO AT LEAST 150% OF THE PRIVATE USABLE OPEN SPACE REQUIREMENTS, OR A COMBINATION OF BOTH.

PRIVATE USABLE OPEN SPACE USED TO FULFILL THIS REQUIREMENT SHALL HAVE A USABLE AREA OF NOT LESS THAN 75 SQUARE FEET (STATE DENSITY BONUS REQUEST TO REDUCE TO 43 S.F. PER DWELLING UNIT AND SHALL NOT BE LESS THAN FOUR (6) FEET IN ANY DIRECTION).

REQUIRED PRIVATE OPEN SPACE (66 UNITS x 43 S.F.):	2,838 S.F.
REQUIRED COMMON OPEN SPACE (66 UNITS x (43 S.F. x 150%) :	4,257 S.F.
TOTAL REQUIRED OPEN SPACE:	**7,095 S.F.**
PROVIDED PRIVATE OPEN SPACE - LEVEL 02:	681 S.F.
PROVIDED PRIVATE OPEN SPACE - LEVEL 03;	681 S.F.
PROVIDED PRIVATE OPEN SPACE - LEVELS 04 TO LEVEL 07:	2,724 S.F.
PROVIDED PRIVATE OPEN SPACE - LEVEL 08:	466 S.F.
PROVIDED PRIVATE OPEN SPACE - LEVEL 09:	466 S.F.
PROVIDED PRIVATE OPEN SPACE - LEVEL 10:	466 S.F.
TOTAL PROVIDED PRIVATE OPEN SPACE:	**5,484 S.F.**
TOTAL PROVIDED COMMON OPEN SPACE:	**3,990 S.F.**
TOTAL PROVIDED OPEN SPACE PRIVATE + COMMON:	**9,474 S.F.**

USABLE OFFICE OPEN SPACE CALCULATIONS

PER SMMC 27.38.090 NONRESIDENTIAL/OFFICE DEVELOPMENT STANDARDS.

(a) Open space shall be provided in an amount equal to one percent (1%) of the nonresidential floor area of the project, not including parking, provided that there shall be no requirement for open space where the resulting open space would be less than 200 square feet.

TOTAL OFFICE SPACE INCLUDING ALL FLOORS = 110,203.6 S.F.
1% OF TOTAL OFFICE SPACE INCLUDING ALL LEVELS = 0.01 X 110,203.6 S.F.= 1,102.0 S.F.

REQUIRED TOTAL OFFICE OPEN SPACE = 1,102 S.F.
PROVIDED TOTAL OFFICE OPEN SPACE = 15,479 S.F.

USABLE OPEN SPACE PER FLOOR - RESIDENTIAL

Level 02 Open Space	Private Open Space (Balconies) (S.F.) - Provided	681 S.F.
Level 02 Open Space	Common Open Space (S.F.) - Provided	3,990 S.F.
Level 03 Open Space	Private Open Space (Balconies) (S.F.) - Provided	681 S.F.
Levels 04 to 07 Open Space	Private Open Space (Balconies) (S.F.) - Provided	2,724 S.F.
Level 08 Open Space	Private Open Space (Balconies) (S.F.) - Provided	466 S.F.
Level 09 Open Space	Private Open Space (Balconies) (S.F.) - Provided	466 S.F.
Level 10 Open Space	Private Open Space (Balconies) (S.F.) - Provided	466 S.F.
TOTAL OPEN SPACE		**9,474 S.F.**

USABLE OPEN SPACE PER FLOOR - OFFICE

Level 11 Open Space	Office Open Space (S.F.) - Provided	758 S.F.
Level 12 Open Space	Office Open Space (S.F.) - Provided	609 S.F.
Level 13 Open Space	Office Open Space (S.F.) - Provided	4,282 S.F.
Level 14 Open Space	Office Open Space (S.F.) - Provided	3,673 S.F.
Level 15 Open Space	Office Open Space (S.F.) - Provided	6,157 S.F.
TOTAL OPEN SPACE		**15,479 S.F.**

ARC TEC
ARCHITECTURAL TECHNOLOGIES
www.arctecinc.com
Arizona
2960 East Northern Avenue, Building C
Phoenix, AZ 85028 602.953.2355
California
1731 Technology Drive, Suite 750
San Jose, CA 95113 408.496.1121

The "user(s)" in possession of this documentation acknowledge(s) that ARC TEC's and ARC TEC consultants' drawings, specifications, reports, electronic data and other documentation are instruments of service. ARC TEC and ARC TEC consultants shall be deemed the author and owner of such documentation. The "user(s)" in possession of this documentation shall not sue or authorize any other person to sue ARC TEC's or ARC TEC consultants instruments of service. Reuse without ARC TEC's written authorization will be at the user(s) sole risk and without liability to ARC TEC and ARC TEC's consultants. The user(s) possessing this documentation shall indemnify and hold harmless ARC TEC and ARC TEC's consultants and agents and employees from and against all claims, damages losses and expenses, including attorney's fees arising out of or resulting from unauthorized reuse of ARC TEC or ARC TEC's consultants instruments of service.
Written dimensions on this drawing shall have precedence over any scaled dimension. DO NOT SCALE THIS DRAWING for accurate dimensions and notify ARC TEC of any discrepancies.

© Copyright ARC TEC, Inc. 2018

In Association with:

A Planning Application For:
MECAH VENTURES
1 E. 4TH AVENUE
SAN MATEO, CA 94401


DATE	DESCRIPTION
03.27.2025	SB330 APPLICATION
05.30.2025	1ST PLANNING SUBMITTAL
1 11.17.2025	2ND PLANNING SUBMITTAL
2 03.18.2026	3RD PLANNING SUBMITTAL

USABLE OPEN SPACE DIAGRAMS

A 0.24

PROJECT NO: 246148


D:\2024 Jobs\246148 - El Camino & 4th Ave Development\01-Planning Application\2026-3rd PLANNING SUBMITTAL 03-Arch Building\246148-A0.24-A.7B.dwg - Mar 18, 2026, 5:42pm - Mike B

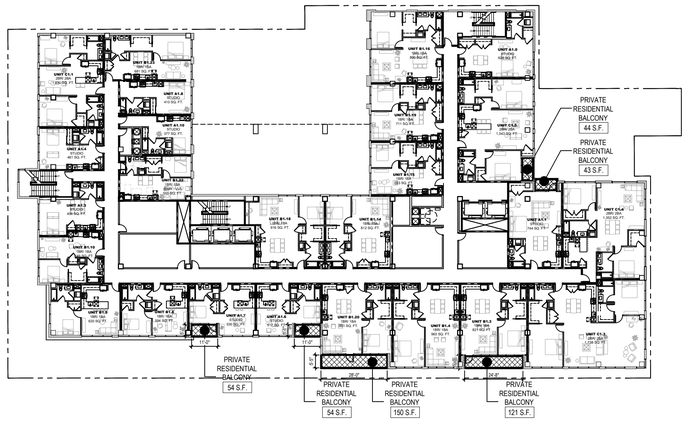

OPEN SPACE - LEVEL 10

SCALE: 1/32" = 1'-0"


Level 10 Open Space	Residential Private Open Space (Balconies) (S.F.) - Provided	466

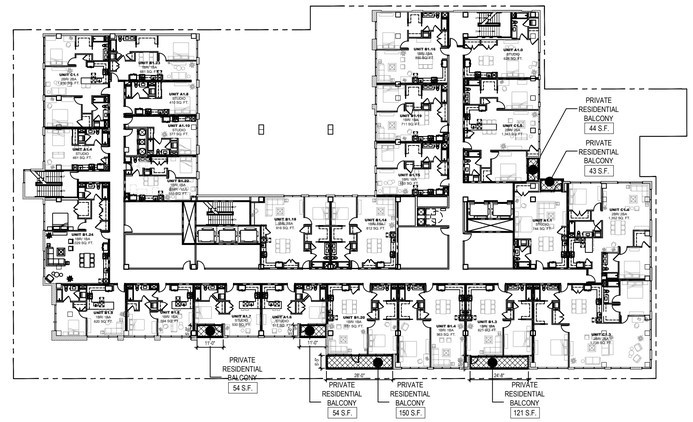

OPEN SPACE - LEVEL 09

SCALE: 1/32" = 1'-0"


Level 09 Open Space	Residential Private Open Space (Balconies) (S.F.) - Provided	466

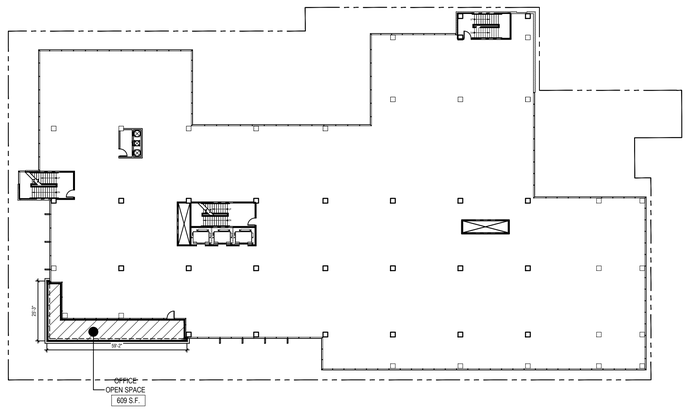

OPEN SPACE - LEVEL 12

SCALE: 1/32" = 1'-0"

Level 12 Open Space	Office Open Space (S.F.) - Provided	609

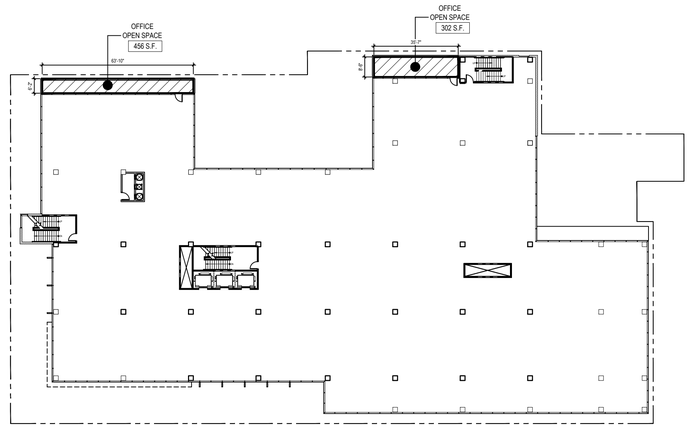

OPEN SPACE - LEVEL 11

SCALE: 1/32" = 1'-0"

Level 11 Open Space	Office Open Space (S.F.) - Provided	758

Open Space	Private Residential Open Space at level 2 (S.F.) - Provided		681
	Common Residential Open Space at Level 4 (S.F.) - Provided		3,990
	Private Residential Open Space at level 3 (S.F.) - Provided		681
	Private Residential Open Space at level 4 (S.F.) - Provided		681
	Private Residential Open Space at level 5 (S.F.) - Provided		681
	Private Residential Open Space at level 6 (S.F.) - Provided		681
	Private Residential Open Space at level 7 (S.F.) - Provided		681
	Private Residential Open Space at level 8 (S.F.) - Provided		466
	Private Residential Open Space at level 9 (S.F.) - Provided		466
	Private Residential Open Space at level 10 (S.F.) - Provided		466
	Total open space private + common (residential) - Provided		9474
	Office Open Space at Level 11 (S.F.) - Provided		758
	Office Open Space at Level 12 (S.F.) - Provided		609
	Office Open Space at Level 13 (S.F.) - Provided		4282
	Office Open Space at Level 14 (S.F.) - Provided		3673
	Office Open Space at Level 15 (S.F.) - Provided		6157
	Total Office Open Space (S.F.) - Required (1% of total office area or 0.01 x 110,203.6 S.F.)		1,102
	Total Common Office Open Space (S.F.) - Provided		15479

OPEN SPACE LEGEND

OFFICE OPEN SPACE

PRIVATE RESIDENTIAL OPEN SPACE

COMMON RESIDENTIAL OPEN SPACE

USABLE RESIDENTIAL OPEN SPACE CALCULATIONS

PER SMMC 27.38.130 RESIDENTIAL DEVELOPMENT STANDARDS.

(c) OPEN SPACE. RESIDENTIAL DEVELOPMENT SHALL INCLUDE PRIVATE USABLE OPEN SPACE EQUAL TO AT LEAST 80 SQUARE FEET (STATE DENSITY BONUS REQUEST TO REDUCE TO 43 S.F.) PER DWELLING UNIT OR COMMON USABLE OPEN SPACE EQUAL TO AT LEAST 150% OF THE PRIVATE USABLE OPEN SPACE REQUIREMENTS, OR A COMBINATION OF BOTH.

PRIVATE USABLE OPEN SPACE USED TO FULFILL THIS REQUIREMENT SHALL HAVE A USABLE AREA OF NOT LESS THAN 75 SQUARE FEET (STATE DENSITY BONUS REQUEST TO REDUCE TO 43 S.F. PER DWELLING UNIT AND SHALL NOT BE LESS THAN FOUR (6) FEET IN ANY DIRECTION).

REQUIRED PRIVATE OPEN SPACE (66 UNITS x 43 S.F.):	2,838 S.F.
REQUIRED COMMON OPEN SPACE (66 UNITS x (43 S.F. x 150%) :	4,257 S.F.
TOTAL REQUIRED OPEN SPACE:	**7,095 S.F.**
PROVIDED PRIVATE OPEN SPACE - LEVEL 02:	681 S.F.
PROVIDED PRIVATE OPEN SPACE - LEVEL 03:	681 S.F.
PROVIDED PRIVATE OPEN SPACE - LEVELS 04 TO LEVEL 07:	2,724 S.F.
PROVIDED PRIVATE OPEN SPACE - LEVEL 08:	466 S.F.
PROVIDED PRIVATE OPEN SPACE - LEVEL 09:	466 S.F.
PROVIDED PRIVATE OPEN SPACE - LEVEL 10:	466 S.F.
TOTAL PROVIDED PRIVATE OPEN SPACE:	**5,484 S.F.**
TOTAL PROVIDED COMMON OPEN SPACE:	**3,990 S.F.**
TOTAL PROVIDED OPEN SPACE PRIVATE + COMMON:	**9,474 S.F.**

USABLE OFFICE OPEN SPACE CALCULATIONS

PER SMMC 27.38.090 NONRESIDENTIAL/OFFICE DEVELOPMENT STANDARDS.

(a) Open space shall be provided in an amount equal to one percent (1%) of the nonresidential floor area of the project, not including parking, provided that there shall be no requirement for open space where the resulting open space would be less than 200 square feet.

TOTAL OFFICE SPACE INCLUDING ALL FLOORS =	**110,203.6 S.F.**
1% OF TOTAL OFFICE SPACE INCLUDING ALL LEVELS = 0.01 X 110,203.6 S.F.=	**1,102.0 S.F.**
REQUIRED TOTAL OFFICE OPEN SPACE =	**1,102 S.F.**
PROVIDED TOTAL OFFICE OPEN SPACE =	**15,479 S.F.**

USABLE OPEN SPACE PER FLOOR - RESIDENTIAL

Level 02 Open Space	Private Open Space (Balconies) (S.F.) - Provided	681 S.F.
Level 02 Open Space	Common Open Space (S.F.) - Provided	3,990 S.F.
Level 03 Open Space	Private Open Space (Balconies) (S.F.) - Provided	681 S.F.
Levels 04 to 07 Open Space	Private Open Space (Balconies) (S.F.) - Provided	2,724 S.F.
Level 08 Open Space	Private Open Space (Balconies) (S.F.) - Provided	466 S.F.
Level 09 Open Space	Private Open Space (Balconies) (S.F.) - Provided	466 S.F.
Level 10 Open Space	Private Open Space (Balconies) (S.F.) - Provided	466 S.F.
TOTAL OPEN SPACE		**9,474 S.F.**

USABLE OPEN SPACE PER FLOOR - OFFICE

Level 11 Open Space	Office Open Space (S.F.) - Provided	758 S.F.
Level 12 Open Space	Office Open Space (S.F.) - Provided	609 S.F.
Level 13 Open Space	Office Open Space (S.F.) - Provided	4,282 S.F.
Level 14 Open Space	Office Open Space (S.F.) - Provided	3,673 S.F.
Level 15 Open Space	Office Open Space (S.F.) - Provided	6,157 S.F.
TOTAL OPEN SPACE		**15,479 S.F.**

ARC TEC
ARCHITECTURAL TECHNOLOGIES
www.arctecinc.com
Arizona
7960 East Northern Avenue, Building C
Phoenix, AZ 85028 602.953.2355
California
1731 Technology Drive, Suite 750
San Jose, CA 95113 408.496.1121

The "user(s)" in possession of this documentation acknowledge(s) that ARC TEC's and ARC TEC consultants' drawings, specifications, reports, electronic data and other documentation are instruments of service. ARC TEC and ARC TEC consultants shall be deemed the author and owner of such documentation. The "user(s)" in possession of this documentation shall not sue or authorize any other person to use ARC TEC's or ARC TEC consultants' instruments of service. Reuse without ARC TEC's written authorization will be at the user(s) sole risk and without liability to ARC TEC and ARC TEC's consultants. The user(s) possessing this documentation shall indemnify and hold harmless ARC TEC and ARC TEC's consultants and agents and employees from and against all claims, damages losses and expenses, including attorney's fees arising out of unauthorized reuse of ARC TEC or ARC TEC's consultants instruments of service.
Written dimensions on this drawing shall have precedence over any scaled dimension. DO NOT SCALE THIS DRAWING for accurate dimensions and notify ARC TEC of any discrepancies.

© Copyright ARC TEC, Inc. 2018

In Association with:

A Planning Application For:
MECAH VENTURES
1 E. 4TH AVENUE
SAN MATEO, CA 94401


DATE	DESCRIPTION
03.27.2025	SB330 APPLICATION
05.30.2025	1ST PLANNING SUBMITTAL
1 11.17.2025	2ND PLANNING SUBMITTAL
2 03.18.2026	3RD PLANNING SUBMITTAL

USABLE OPEN SPACE DIAGRAMS

A 0.25

PROJECT NO: 246148


© 2024 Jacp246148 - El Camino 1 4th Ave Development\01 Planning Applications\2025-3-31\ARKIVE\ELEMATTH_15 story Building\246148-A4.25.dwg - Mar 18, 2026, 1:44pm - tatsuki

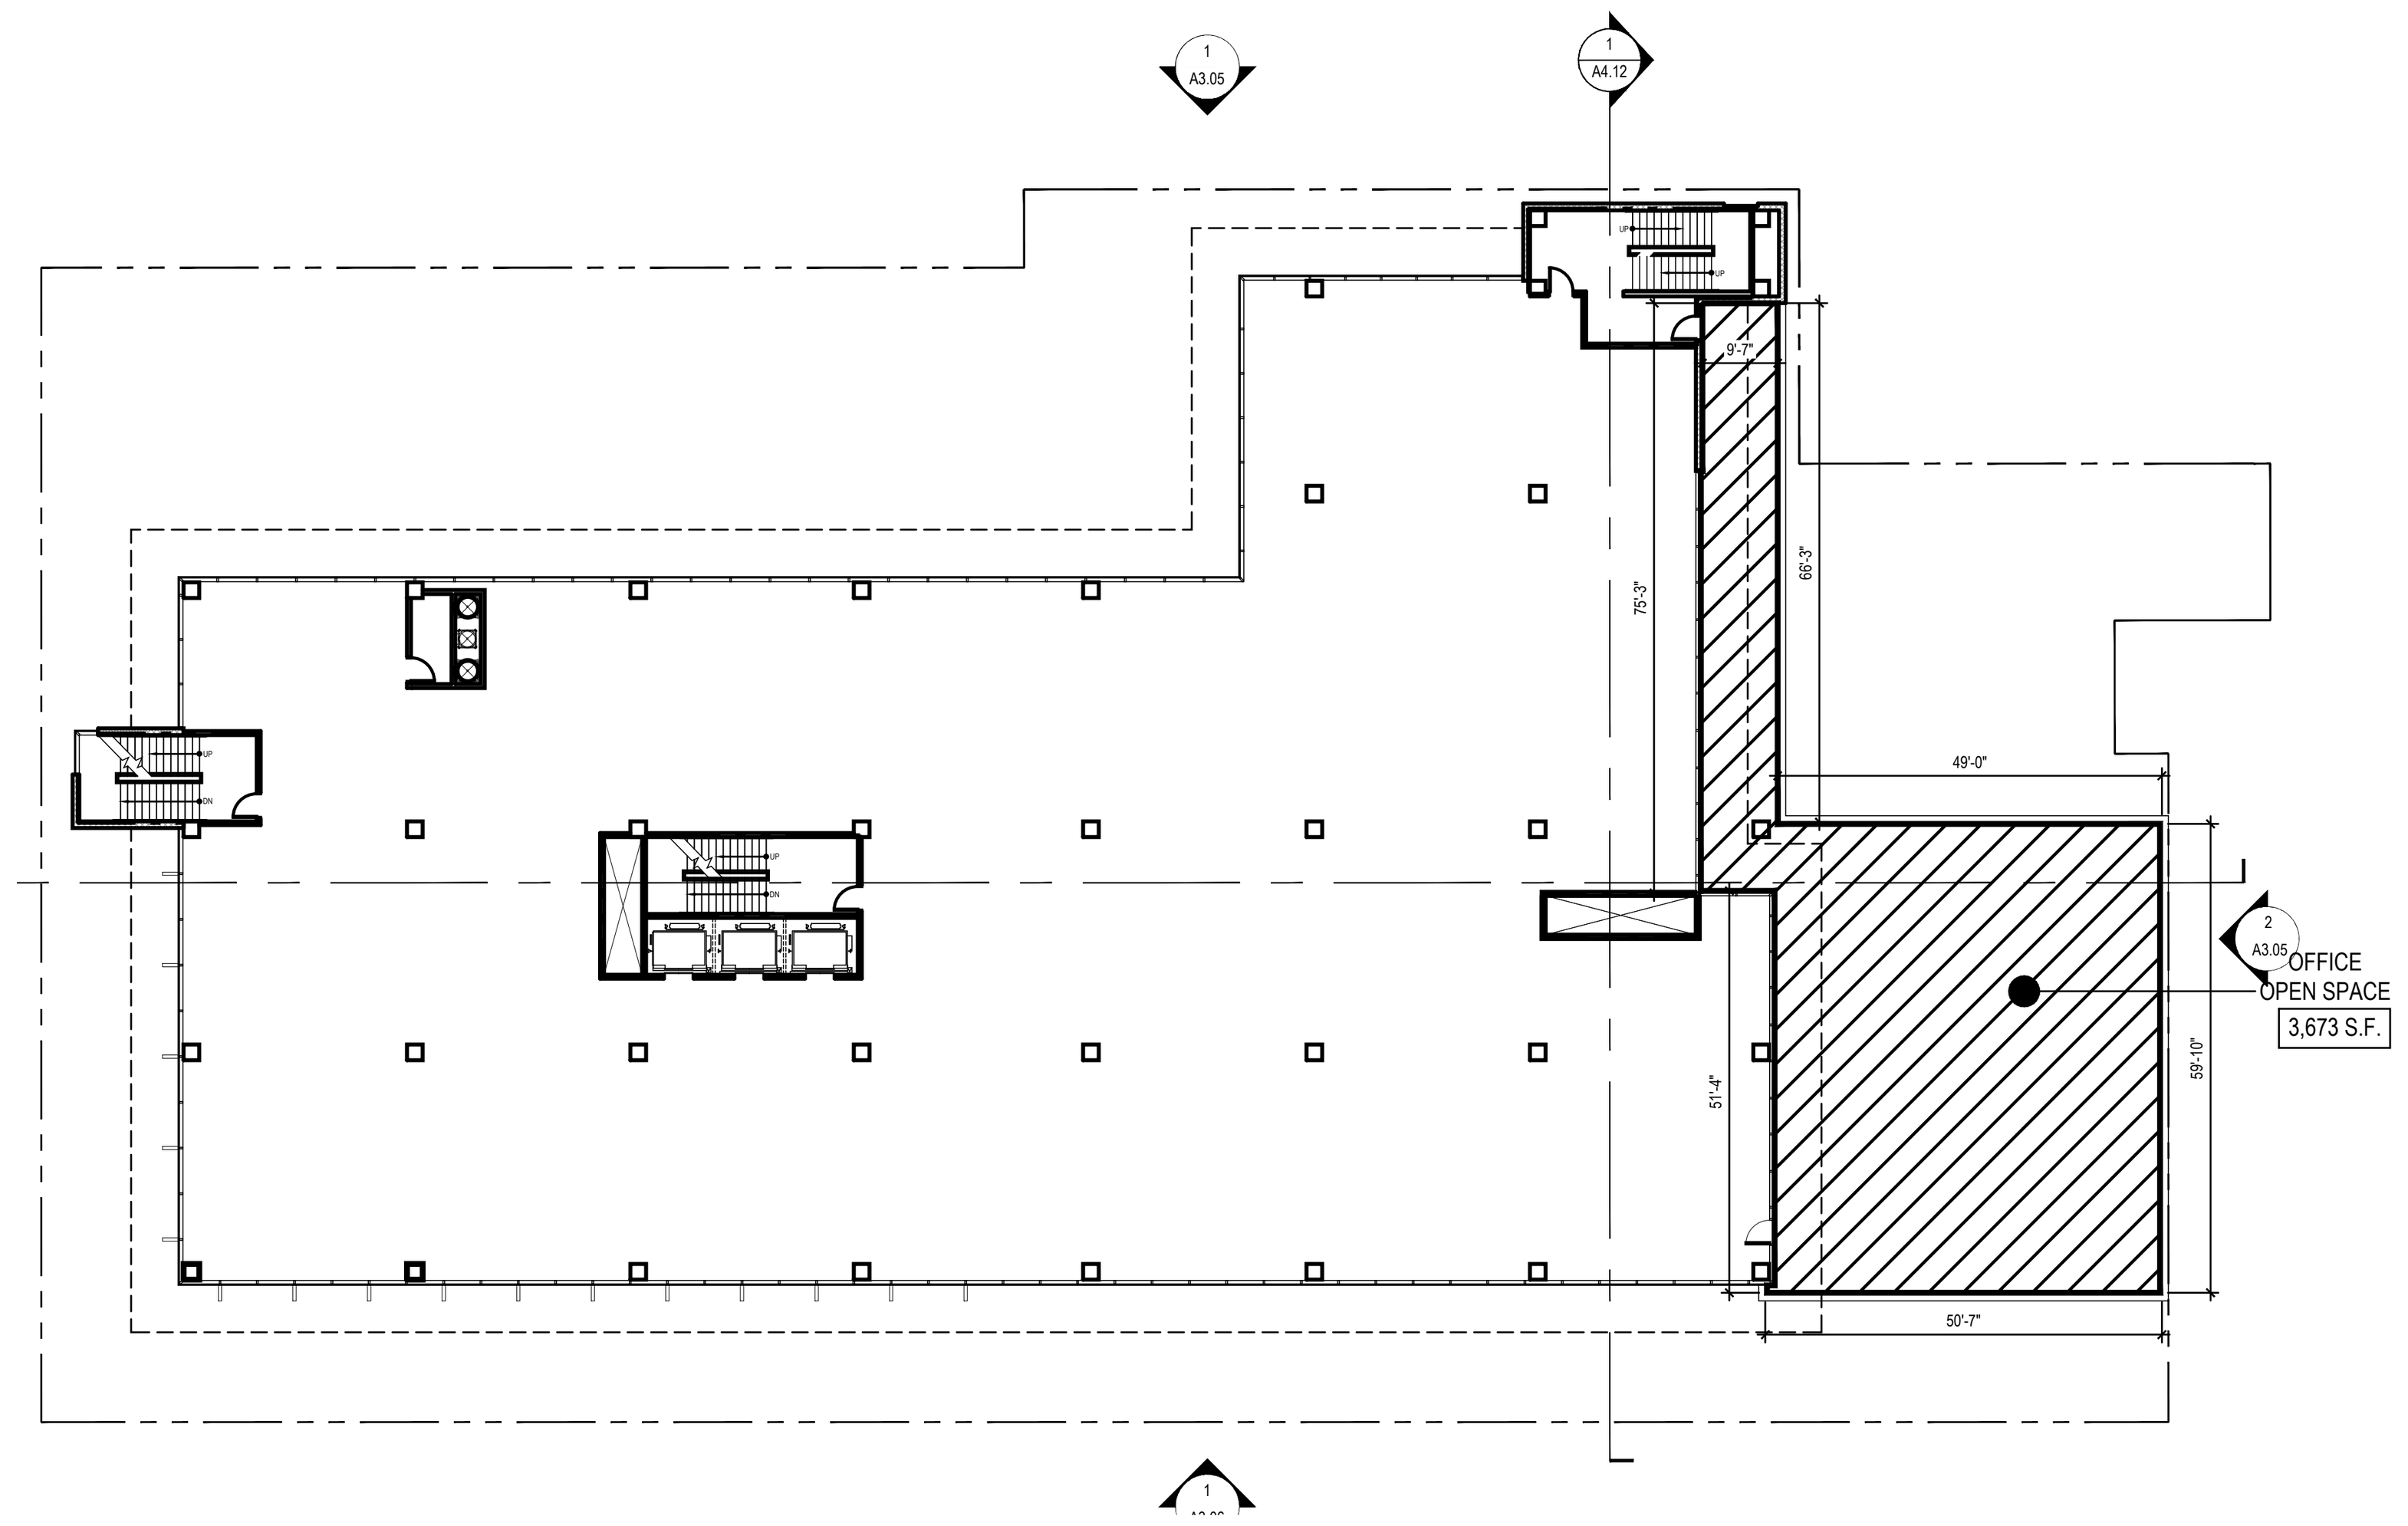

OPEN SPACE - LEVEL 14

SCALE: 1/32" = 1'-0"


Level 14 Open Space	Office Open Space (S.F.) - Provided	3,673

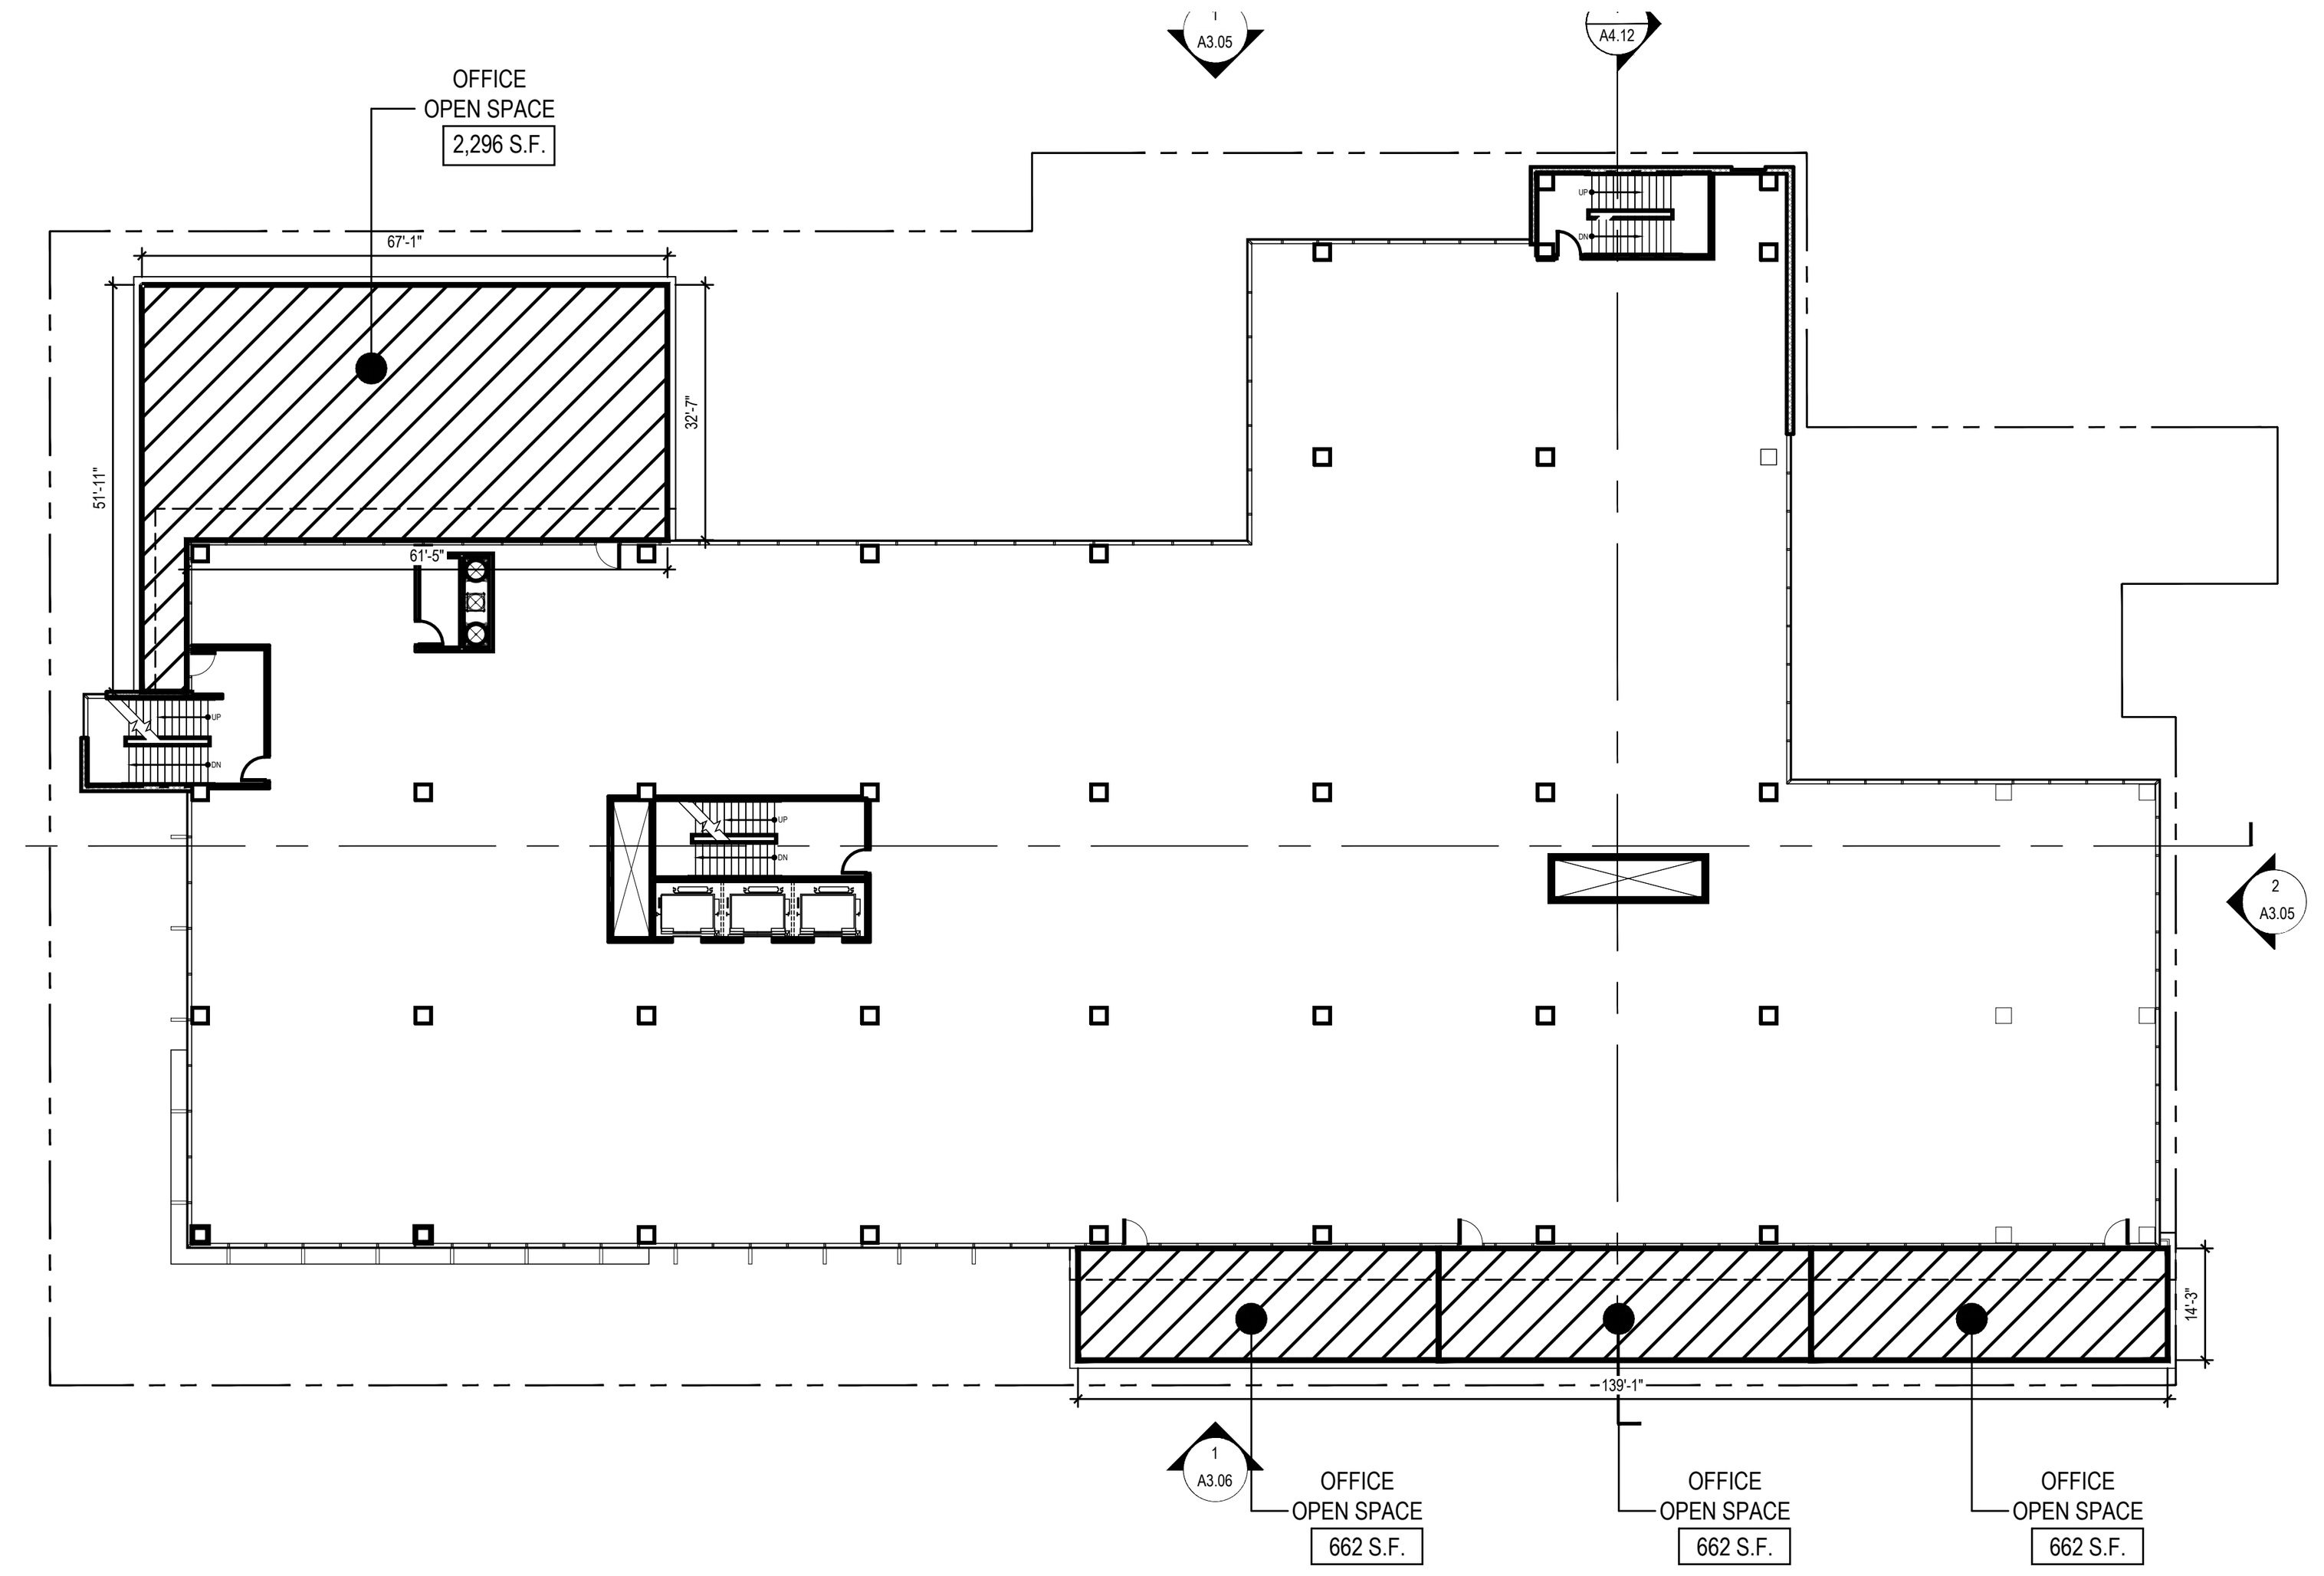

OPEN SPACE - LEVEL 13

SCALE: 1/32" = 1'-0"

Level 13 Open Space	Office Open Space (S.F.) - Provided	4,282

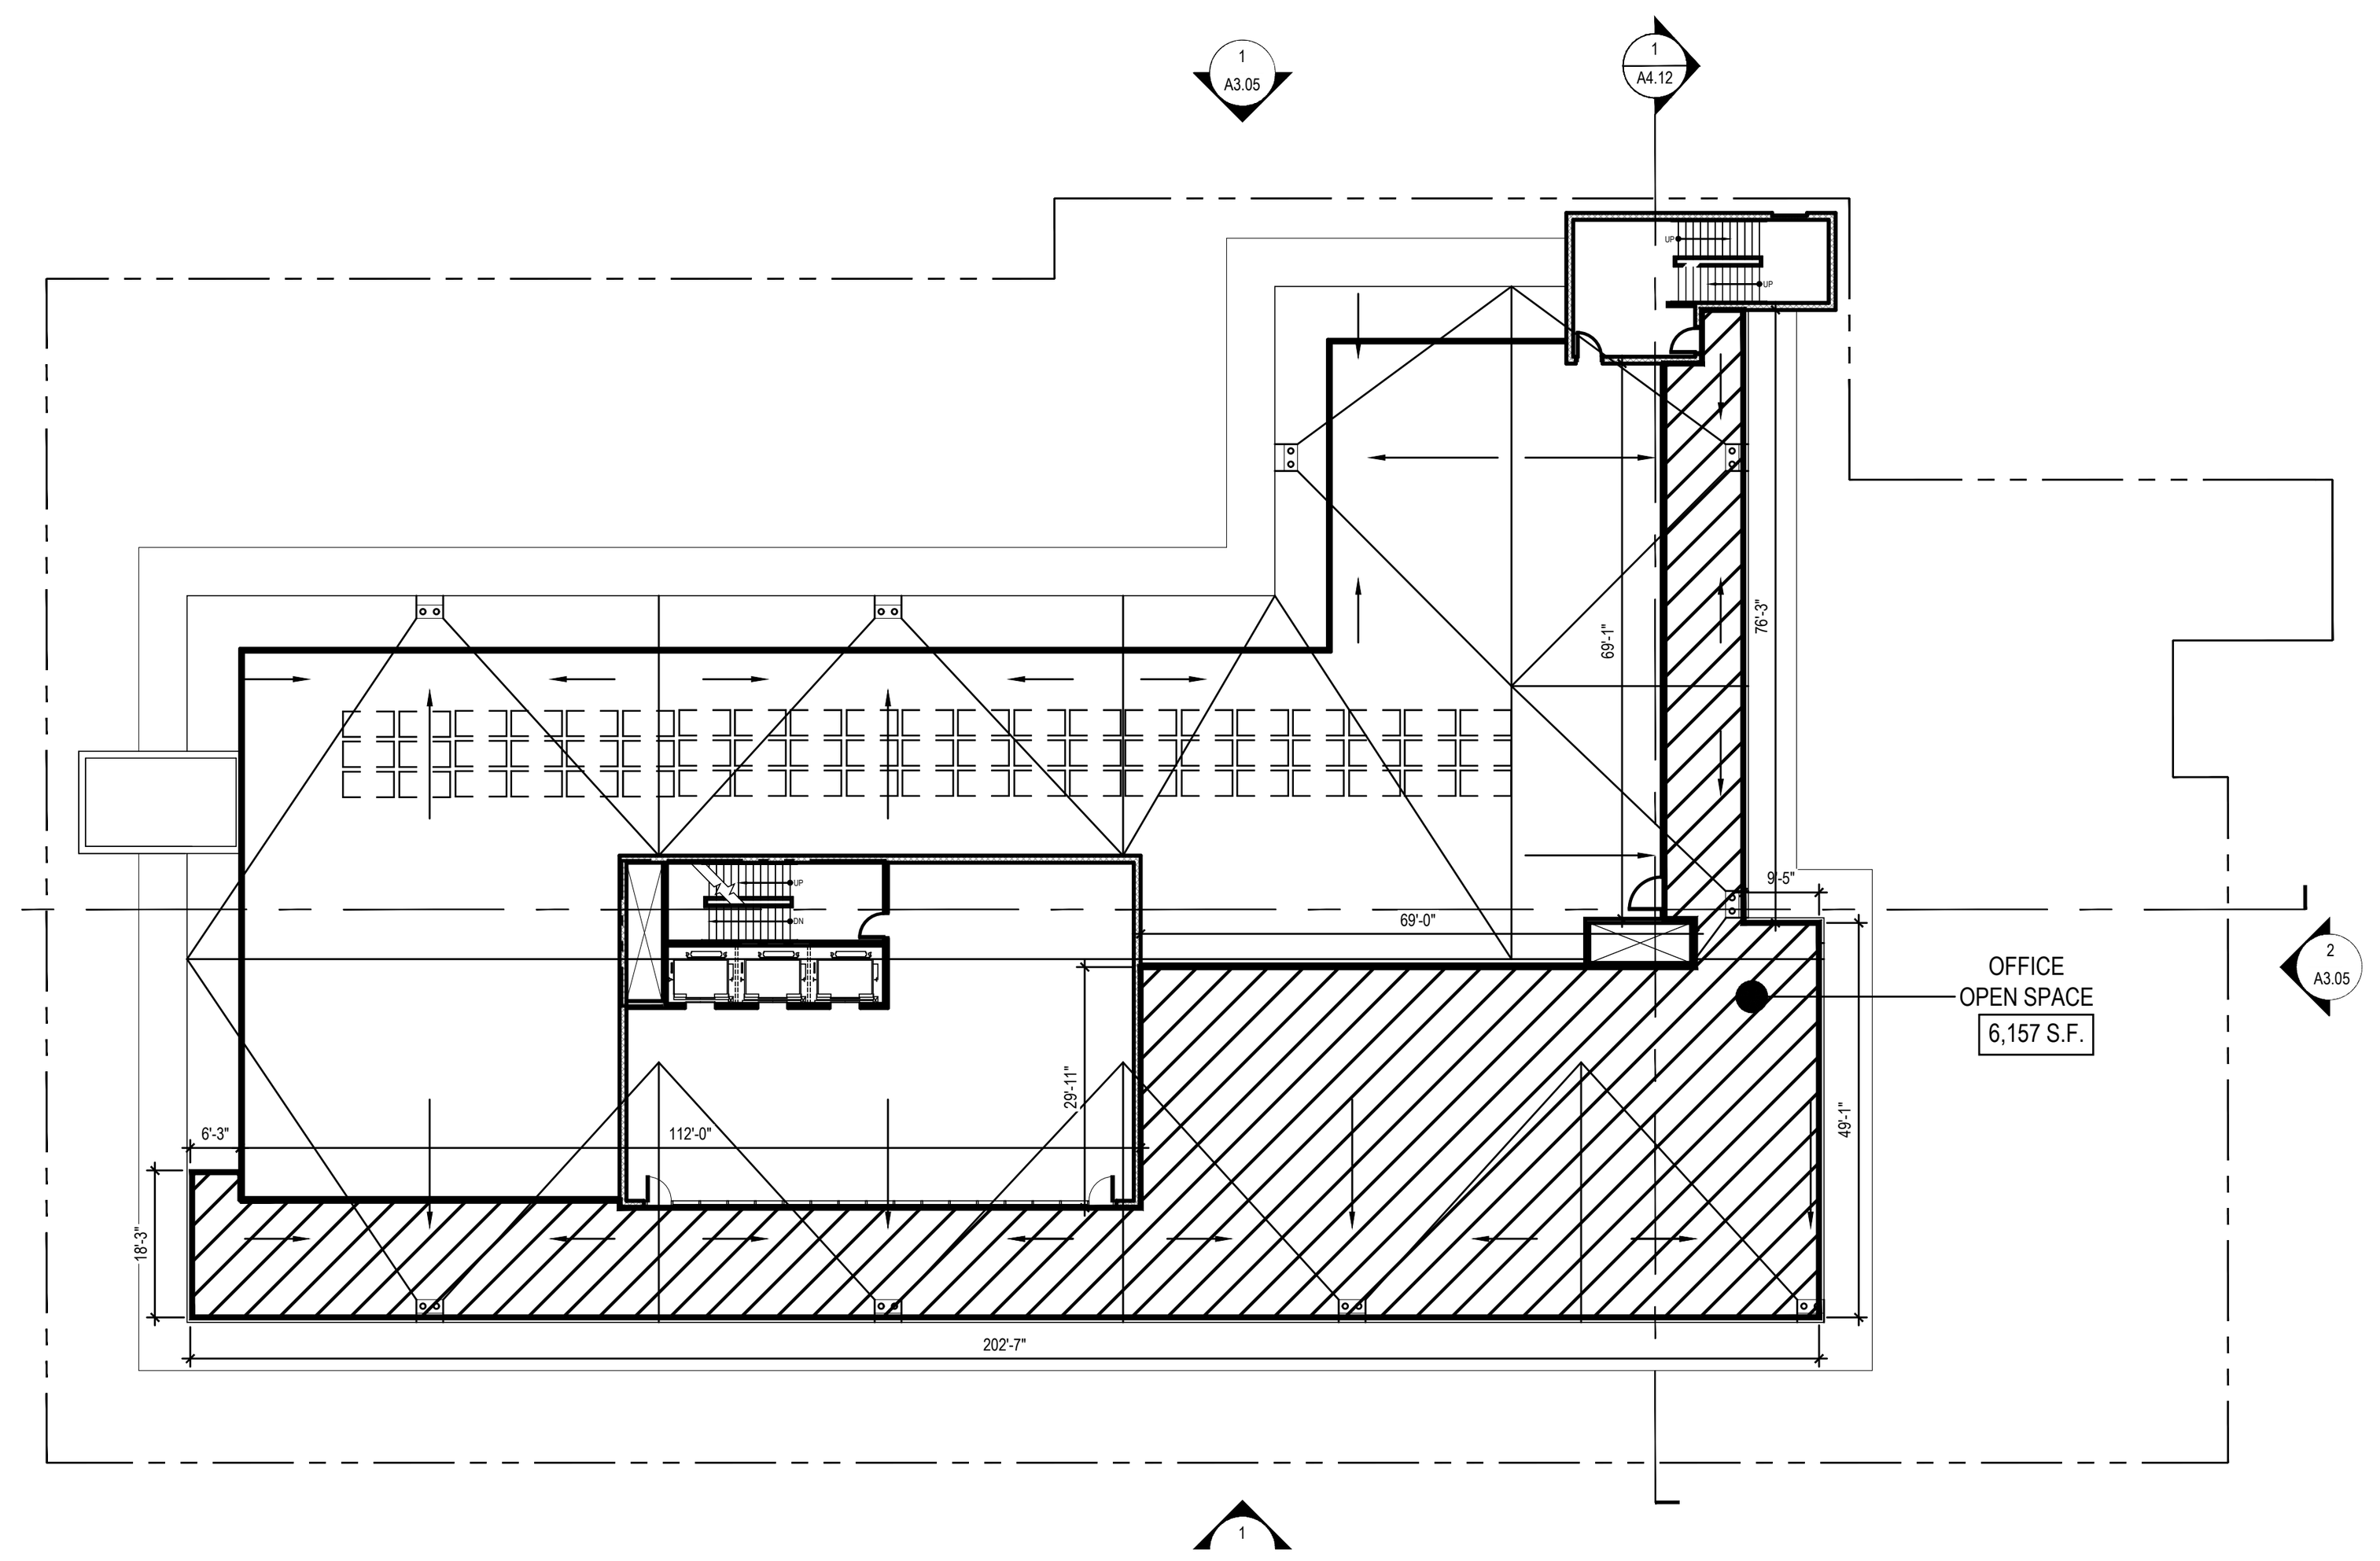

OPEN SPACE - LEVEL 15

SCALE: 1/32" = 1'-0"

Level 14 Open Space	Office Open Space (S.F.) - Provided	6,157

Open Space	Private Residential Open Space at level 2 (S.F.) - Provided		681
	Common Residential Open Space at Level 4 (S.F.) - Provided		3,990
	Private Residential Open Space at level 3 (S.F.) - Provided		681
	Private Residential Open Space at level 4 (S.F.) - Provided		681
	Private Residential Open Space at level 5 (S.F.) - Provided		681
	Private Residential Open Space at level 6 (S.F.) - Provided		681
	Private Residential Open Space at level 7 (S.F.) - Provided		681
	Private Residential Open Space at level 8 (S.F.) - Provided		466
	Private Residential Open Space at level 9 (S.F.) - Provided		466
	Private Residential Open Space at level 10 (S.F.) - Provided		466
	Total open space private + common (residential) - Provided		9474
	Office Open Space at Level 11 (S.F.) - Provided		758
	Office Open Space at Level 12 (S.F.) - Provided		609
	Office Open Space at Level 13 (S.F.) - Provided		4282
	Office Open Space at Level 14 (S.F.) - Provided		3673
	Office Open Space at Level 15 (S.F.) - Provided		6157
	Total Office Open Space (S.F.) - Required (1% of total office area or 0.01 x 110,203.6 S.F.)		1,102
	Total Common Office Open Space (S.F.) - Provided		15479

OPEN SPACE LEGEND

- OFFICE OPEN SPACE
- PRIVATE RESIDENTIAL OPEN SPACE
- COMMON RESIDENTIAL OPEN SPACE

USABLE RESIDENTIAL OPEN SPACE CALCULATIONS

PER SMMC 27.38.130 RESIDENTIAL DEVELOPMENT STANDARDS.

(c) OPEN SPACE. RESIDENTIAL DEVELOPMENT SHALL INCLUDE PRIVATE USABLE OPEN SPACE EQUAL TO AT LEAST 80 SQUARE FEET (STATE DENSITY BONUS REQUEST TO REDUCE TO 43 S.F.) PER DWELLING UNIT OR COMMON USABLE OPEN SPACE EQUAL TO AT LEAST 150% OF THE PRIVATE USABLE OPEN SPACE REQUIREMENTS, OR A COMBINATION OF BOTH.

PRIVATE USABLE OPEN SPACE USED TO FULFILL THIS REQUIREMENT SHALL HAVE A USABLE AREA OF NOT LESS THAN 75 SQUARE FEET (STATE DENSITY BONUS REQUEST TO REDUCE TO 43 S.F. PER DWELLING UNIT AND SHALL NOT BE LESS THAN FOUR (6) FEET IN ANY DIRECTION).

REQUIRED PRIVATE OPEN SPACE (66 UNITS x 43 S.F.):	2,838 S.F.
REQUIRED COMMON OPEN SPACE (66 UNITS x (43 S.F. x 150%) :	4,257 S.F.
TOTAL REQUIRED OPEN SPACE:	**7,095 S.F.**
PROVIDED PRIVATE OPEN SPACE - LEVEL 02:	681 S.F.
PROVIDED PRIVATE OPEN SPACE - LEVEL 03:	681 S.F.
PROVIDED PRIVATE OPEN SPACE - LEVELS 04 TO LEVEL 07:	2,724 S.F.
PROVIDED PRIVATE OPEN SPACE - LEVEL 08:	466 S.F.
PROVIDED PRIVATE OPEN SPACE - LEVEL 09:	466 S.F.
PROVIDED PRIVATE OPEN SPACE - LEVEL 10:	466 S.F.
TOTAL PROVIDED PRIVATE OPEN SPACE:	**5,484 S.F.**
TOTAL PROVIDED COMMON OPEN SPACE:	**3,990 S.F.**
TOTAL PROVIDED OPEN SPACE PRIVATE + COMMON:	**9,474 S.F.**

USABLE OFFICE OPEN SPACE CALCULATIONS

PER SMMC 27.38.090 NONRESIDENTIAL/OFFICE DEVELOPMENT STANDARDS.

(a) Open space shall be provided in an amount equal to one percent (1%) of the nonresidential floor area of the project, not including parking, provided that there shall be no requirement for open space where the resulting open space would be less than 200 square feet.

TOTAL OFFICE SPACE INCLUDING ALL FLOORS =	**110,203.6 S.F.**
1% OF TOTAL OFFICE SPACE INCLUDING ALL LEVELS = 0.01 X 110,203.6 S.F.=	**1,102.0 S.F.**
REQUIRED TOTAL OFFICE OPEN SPACE =	**1,102 S.F.**
PROVIDED TOTAL OFFICE OPEN SPACE =	**15,479 S.F.**

USABLE OPEN SPACE PER FLOOR - RESIDENTIAL

Level 02 Open Space	Private Open Space (Balconies) (S.F.) - Provided	681 S.F.
Level 02 Open Space	Common Open Space (S.F.) - Provided	3,990 S.F.
Level 03 Open Space	Private Open Space (Balconies) (S.F.) - Provided	681 S.F.
Levels 04 to 07 Open Space	Private Open Space (Balconies) (S.F.) - Provided	2,724 S.F.
Level 08 Open Space	Private Open Space (Balconies) (S.F.) - Provided	466 S.F.
Level 09 Open Space	Private Open Space (Balconies) (S.F.) - Provided	466 S.F.
Level 10 Open Space	Private Open Space (Balconies) (S.F.) - Provided	466 S.F.
TOTAL OPEN SPACE		**9,474 S.F.**

USABLE OPEN SPACE PER FLOOR - OFFICE

Level 11 Open Space	Office Open Space (S.F.) - Provided	758 S.F.
Level 12 Open Space	Office Open Space (S.F.) - Provided	609 S.F.
Level 13 Open Space	Office Open Space (S.F.) - Provided	4,282 S.F.
Level 14 Open Space	Office Open Space (S.F.) - Provided	3,673 S.F.
Level 15 Open Space	Office Open Space (S.F.) - Provided	6,157 S.F.
TOTAL OPEN SPACE		**15,479 S.F.**

ARC TEC
ARCHITECTURAL TECHNOLOGIES
www.arctecinc.com
Arizona
2960 East Northern Avenue, Building C
Phoenix, AZ 85028 602.953.2355
California
1731 Technology Drive, Suite 750
San Jose, CA 95113 408.496.1121

The "user(s)" in possession of this documentation acknowledge(s) that ARC TEC's and ARC TEC consultants' drawings, specifications, reports, electronic data and other documentation are instruments of service. ARC TEC and ARC TEC consultants shall be deemed the author and owner of such documentation. The "user(s)" in possession of this documentation shall not sue or authorize any other person to use ARC TEC's or ARC TEC consultants instruments of service. Reuse without ARC TEC's written authorization will be at the user(s) sole risk and without liability to ARC TEC and ARC TEC's consultants. The user(s) possessing this documentation shall indemnify and hold harmless ARC TEC and ARC TEC's consultants and agents and employees from and against all claims, damages losses and expenses, including but not limited to attorneys' fees, arising out of unauthorized reuse of ARC TEC or ARC TEC's consultants instruments of service.
Written dimensions on this drawing shall have precedence over any scaled dimension. DO NOT SCALE THIS DRAWING for accurate dimensions and notify ARC TEC of any discrepancies.

© Copyright ARC TEC, Inc. 2018

In Association with:

A Planning Application For:
MECAH VENTURES
1 E. 4TH AVENUE
SAN MATEO, CA 94401

DATE	DESCRIPTION
03.27.2025	SB330 APPLICATION
05.30.2025	1ST PLANNING SUBMITTAL
1 11.17.2025	2ND PLANNING SUBMITTAL
2 03.18.2026	3RD PLANNING SUBMITTAL

USABLE OPEN SPACE DIAGRAMS

A 0.26

PROJECT NO: 246148

Q:\2024 Jobs\246148 - El Camino & 4th Ave Development\01-Planning Application\2026-3rd PLANNING SUBMITTAL 15-story Building\246148-A0.24-A0.26.dwg - Mar 18, 2026, 5:44pm - fabianb

FIRE RESISTANCE CODE SUMMARY

FIRE-RESISTANCE RATING REQUIREMENTS FOR BUILDING ELEMENTS (HOURS) (TABLE 601)

BUILDING ELEMENT	TYPE I A	TYPE I B	TYPE II A [g]	TYPE II B	TYPE III A	TYPE III B	TYPE IV A	TYPE IV B	TYPE IV C	TYPE IV HT	TYPE V A	TYPE V B
Primary Structural Frame [f] (See Section 202)	3 [a, b]	2 [a, b, c]	1 [b, c]	0 [c]	1 [b, c]	0	3 [a]	2 [a]	2 [a]	HT	1 [b, c]	0
Bearing Walls Exterior [e, f]	3	2	1	0	2	2				2	1	0
Bearing Walls Interior	3 [a]	2 [a]	1	0	1	0				1/HT [g]	1	0
Nonbearing Walls And Partitions - Exterior	See Table 705.5											
Nonbearing Walls And Partitions - Interior [d]	0	0	0	0	0	0				See Section 2304.11.2	0	0
Floor Construction and Associated Secondary Members (see Section 202)	2	2	1	0	1	0				HT	1	0
Roof Construction and Associated Secondary Members (see Section 202)	1 1/2 [b]	1 [b, c]	1 [b, c]	0 [c]	1 [b, c]	0				HT	1 [b, c]	0

For SI: 1 foot = 304.8 mm.

a. Roof supports: Fire-resistance ratings of primary structural frame and bearing walls are permitted to be reduced by 1 hour where supporting a roof only.
b. 1. Except in Group A, E, F-1, H, I, L, M, R-1, R-2, R-2.1 and S-1 occupancies, high-rise buildings, and other applications listed in Section 1.11 regulated by the Office of the State Fire Marshal, fire protection of structural members in roof construction shall not be required, including protection of primary structural frame members, roof framing and decking where every part of the roof construction is 20 feet or more above any floor immediately below. Fire-retardant-treated wood members shall be allowed to be used for such unprotected members.

2. For Group A, E, I, L, R-1, R-2, and R-2.1 occupancies, high-rise buildings, and other applications listed in Section 1.11 regulated by the Office of the State Fire Marshal, fire protection of members other than the primary structural frame shall not be required, including protection of roof framing and decking where every part of the roof construction is 20 feet or more above any floor immediately below. Fire-retardant-treated wood members shall be allowed to be used for such unprotected members.

3. One-story portions of Group A and E assembly occupancies the roof-framing system of Type II A or Type III A construction may be of unprotected construction when such roof-framing system is open to the assembly area and does not contain concealed spaces.

c. In all occupancies, heavy timber complying with Section 2304.11 shall be allowed for roof construction including primary structural frame members where a 1-hour or less fire-resistance rating is required.
d. Not less than the fire-resistance rating required by other sections of this code.
e. Not less than the fire-resistance rating based on fire separation distance (see Table 705.5).
f. Not less than the fire-resistance rating as referenced in Section 704.10.
g. Heavy timber bearing walls supporting more than two floors or more than a floor and a roof shall have a fire-resistance rating of not less than 1 hour.

FIRE-RESISTANCE RATING FOR EXTERIOR WALLS BASED ON FIRE SEPARATION DISTANCE (TABLE 705.5) [a,d,g]

FIRE SEPARATION DISTANCE = X (FEET)	TYPE OF CONSTRUCTION	OCCUPANCY GROUP H[e] L	OCCUPANCY GROUP F-1, M, S-1[f]	OCCUPANCY GROUP A, B, E, F-2, I, R[h], S-2, U[h]
X < 5 [b]	All	3	2	1
5 ≤ X < 10	IA, IVA	3	2	1
	Others	2	1	1
10 ≤ X < 30	IA, IB, IVA, IVB	2	1	1[c]
	I I B, VB	1	0	0
	Others	1	1	1[c]
X ≥ 30	All	0	0	0

For SI: 1 foot = 304.8 mm.

a. Load-bearing exterior walls shall also comply with the fire-resistance rating requirements of Table 601.
b. See Section 706.1.1 for party walls.
c. Open parking garages complying with Section 406 shall not be required to have a fire-resistance rating.
d. The fire-resistance rating of an exterior wall is determined based upon the fire separation distance of the exterior wall and the story in which the wall is located.
e. For special requirements for Group H occupancies, see Section 415.6.
f. For special requirements for Group S aircraft hangars, see Section 412.3.1.
g. Where Table 705.8 permits nonbearing exterior walls with unlimited area of unprotected openings, the required fire-resistance rating for the exterior walls is 0 hours.
h. For a building containing only a Group U occupancy private garage or carport, the exterior wall shall not be required to have a fire-resistance rating where the fire separation distance is 5 feet (1523 mm) or greater or where equipped throughout with an automatic sprinkler system in accordance with Section 903.3 the fire-resistance rating shall not be required where the fire separation distance is 3 feet or greater.
i. For a Group R-3 building of Type II-B or Type V-B construction, the exterior wall shall not be required to have a fire-resistance rating where the fire separation distance is 5 feet (1523 mm) or greater or where equipped throughout with an automatic sprinkler system in accordance with Section 903.3 the fire-resistance rating shall not be required where the fire separation distance is 3 feet or greater.

CORRIDOR FIRE-RESISTANCE RATING (Table 1020.2)

Occupancy	Occupant Load Served by Corridor	Required Fire-Resistance Rating (hours)	
		Without Sprinkler System	With Sprinkler System
H-1, H-2, H-3	All	Not Permitted	1[c]
H-4, H-5, L	Greater Than 30	Not Permitted	1[c]
A ,B, E, F, M, S, U	Greater Than 30	1	0
R-1, R-2, R-3, R-3.1, R-4	Greater Than 10	1[d]	1
I-2[a] I-2.1	Greater Than 6	Not Permitted	1
I-3, R-2.1	Greater Than 6	Not Permitted	1[b, c]
I-4	All	1	0
E	Greater Than 10	1	0

a. For requirements for occupancies in Group I-2 and I-2.1, see Sections 407.2 and 407.3.
b. For a reduction in the fire-resistance rating for occupancies in Group I-3, see Section 408.8.
c. Buildings equipped throughout with an automatic sprinkler system in accordance with Section 903.3.1.1 or 903.3.1.2 where allowed.
d. Group R-3 and R-4 buildings equipped throughout with an automatic sprinkler system in accordance with section 903.3.1.3. See Section 903.2.8 for occupancies where automatic sprinkler systems are permitted in accordance with section 903.3.1.3.

PLUMBING FIXTURE TABULATIONS

LEVEL 01 FLOOR (OFFICE)

B OCCUPANCY NET AREA: 4,620 S.F.
4,620 S.F / 150 S.F. PER PERSON = 30.80 PERSONS; ROUND UP TO 31 PERSONS
OR 15 MEN & 16 WOMEN

MEN'S FIXTURES	REQUIRED:	WOMEN'S FIXTURES	REQUIRED:
WATER CLOSETS:	15 OCCUPANTS or 1	WATER CLOSETS:	16 OCCUPANTS or 2
URINALS:	15 OCCUPANTS or 1		
LAVATORIES:	15 OCCUPANTS or 1	LAVATORIES:	16 OCCUPANTS or 1

RESTROOM FIXTURE REQUIREMENTS AND PROVIDED TOTALS FOR LEVEL 01 FLOOR OFFICE

PER CBC SECTION 422.1: WHERE APPLYING THE FIXTURE RATIOS IN TABLE 422.1 RESULTS IN FRACTIONAL NUMBERS, SUCH NUMBERS SHALL BE ROUNDED TO THE NEXT WHOLE NUMBER. FOR MULTIPLE OCCUPANCIES, FRACTIONAL NUMBERS SHALL BE FIRST SUMMED AND THEN ROUNDED TO THE NEXT WHOLE NUMBER.

MEN'S FIXTURES	REQUIRED:	WOMEN'S FIXTURES	REQUIRED:
WATER CLOSETS:	1	WATER CLOSETS:	2
URINALS:	1		
LAVATORIES:	1	LAVATORIES:	1
HI-LOW DRINKING FOUNTAIN	1		
SERVICE SINK	1		
MEN'S FIXTURES	**PROVIDED:**	**WOMEN'S FIXTURES**	**PROVIDED:**
WATER CLOSETS:	1	WATER CLOSETS:	2
URINALS:	1		
LAVATORIES:	1	LAVATORIES:	2
HI-LOW DRINKING FOUNTAIN	1		
SERVICE SINK	1		

LEVEL 01 FLOOR (RESTAURANT)

M OCCUPANCY NET AREA: 4,255 S.F.
4,255 S.F / 60 S.F. PER PERSON = 30.80 PERSONS; ROUND UP TO 31 PERSONS
OR 15 MEN & 16 WOMEN

MEN'S FIXTURES	REQUIRED:	WOMEN'S FIXTURES	REQUIRED:
WATER CLOSETS:	15 OCCUPANTS OR 1	WATER CLOSETS:	16 OCCUPANTS OR 2
URINALS:	15 OCCUPANTS OR 1		
LAVATORIES:	15 OCCUPANTS OR 1	LAVATORIES:	16 OCCUPANTS OR 1

RESTROOM FIXTURE REQUIREMENTS AND PROVIDED TOTALS FOR LEVEL 01 FLOOR RETAIL(*)

PER CBC SECTION 422.1: WHERE APPLYING THE FIXTURE RATIOS IN TABLE 422.1 RESULTS IN FRACTIONAL NUMBERS, SUCH NUMBERS SHALL BE ROUNDED TO THE NEXT WHOLE NUMBER. FOR MULTIPLE OCCUPANCIES, FRACTIONAL NUMBERS SHALL BE FIRST SUMMED AND THEN ROUNDED TO THE NEXT WHOLE NUMBER.

MEN'S FIXTURES	REQUIRED:	WOMEN'S FIXTURES	REQUIRED:
WATER CLOSETS:	2	WATER CLOSETS:	2
URINALS:	0		
LAVATORIES:	1	LAVATORIES:	1
HI-LOW DRINKING FOUNTAIN	1		
SERVICE SINK	1		
MEN'S FIXTURES	**PROVIDED:**	**WOMEN'S FIXTURES**	**PROVIDED:**
WATER CLOSETS:	2	WATER CLOSETS:	2
URINALS:	1		
LAVATORIES:	1	LAVATORIES:	1
HI-LOW DRINKING FOUNTAIN	1		
SERVICE SINK	1		

(*) PLUMBING FIXTURES & RESTROOMS WILL BE PROVIDED DURING BUILDING PERMIT APPLICATION.

LEVEL 11 FLOOR (OFFICE)

B OCCUPANCY NET AREA:27,177 S.F.

27,177 S.F / 150 S.F. PER OCCUPANT = 181.18 OCCUPANTS; ROUND UP TO 181 OCCUPANTS
OR 90 MEN & 91 WOMEN

MEN'S FIXTURES	REQUIRED:	WOMEN'S FIXTURES	REQUIRED:
WATER CLOSETS:	90 OCCUPANTS or 2	WATER CLOSETS:	91 OCCUPANTS or 4
URINALS:	90 OCCUPANTS or 1		
LAVATORIES:	90 OCCUPANTS or 2	LAVATORIES:	91 OCCUPANTS or 2

RESTROOM FIXTURE REQUIREMENTS AND PROVIDED TOTALS FOR LEVEL 11 FLOOR

MEN'S FIXTURES	REQUIRED:	WOMEN'S FIXTURES	REQUIRED:
WATER CLOSETS:	2	WATER CLOSETS:	4
URINALS:	1		
LAVATORIES:	2	LAVATORIES:	2
HI-LOW DRINKING FOUNTAIN	1		
SERVICE SINK	1		
MEN'S FIXTURES	**PROVIDED:**	**WOMEN'S FIXTURES**	**PROVIDED:**
WATER CLOSETS:	2	WATER CLOSETS:	4
URINALS:	1		
LAVATORIES:	2	LAVATORIES:	2
HI-LOW DRINKING FOUNTAIN	1		
SERVICE SINK	1		

LEVEL 12 FLOOR (OFFICE)

B OCCUPANCY NET AREA: 26,648 S.F.

26,648 S.F / 150 S.F. PER OCCUPANT = 177.65 OCCUPANTS; ROUND UP TO 178 OCCUPANTS
OR 88 MEN & 89 WOMEN

MEN'S FIXTURES	REQUIRED:	WOMEN'S FIXTURES	REQUIRED:
WATER CLOSETS:	88 OCCUPANTS or 2	WATER CLOSETS:	89 OCCUPANTS or 4
URINALS:	88 OCCUPANTS or 1		
LAVATORIES:	88 OCCUPANTS or 2	LAVATORIES:	89 OCCUPANTS or 2

RESTROOM FIXTURE REQUIREMENTS AND PROVIDED TOTALS FOR LEVEL 12 FLOOR

MEN'S FIXTURES	REQUIRED:	WOMEN'S FIXTURES	REQUIRED:
WATER CLOSETS:	2	WATER CLOSETS:	4
URINALS:	1		
LAVATORIES:	2	LAVATORIES:	2
HI-LOW DRINKING FOUNTAIN	1		
SERVICE SINK	1		
MEN'S FIXTURES	**PROVIDED:**	**WOMEN'S FIXTURES**	**PROVIDED:**
WATER CLOSETS:	2	WATER CLOSETS:	4
URINALS:	1		
LAVATORIES:	2	LAVATORIES:	2
HI-LOW DRINKING FOUNTAIN	1		
SERVICE SINK	1		

LEVEL 13 FLOOR (OFFICE)

B OCCUPANCY NET AREA: 23,135 S.F.
23,135 S.F / 150 S.F. PER PERSON = 154.23 PERSONS; ROUND UP TO 154 PERSONS
OR 77 MEN & 77 WOMEN

MEN'S FIXTURES	REQUIRED:	WOMEN'S FIXTURES	REQUIRED:
WATER CLOSETS:	77 OCCUPANTS or 1	WATER CLOSETS:	77 OCCUPANTS or 4
URINALS:	77 OCCUPANTS or 1		
LAVATORIES:	77 OCCUPANTS or 2	LAVATORIES:	77 OCCUPANTS or 2

RESTROOM FIXTURE REQUIREMENTS AND PROVIDED TOTALS FOR LEVEL 13 FLOOR OFFICE

PER CBC SECTION 422.1: WHERE APPLYING THE FIXTURE RATIOS IN TABLE 422.1 RESULTS IN FRACTIONAL NUMBERS, SUCH NUMBERS SHALL BE ROUNDED TO THE NEXT WHOLE NUMBER. FOR MULTIPLE OCCUPANCIES, FRACTIONAL NUMBERS SHALL BE FIRST SUMMED AND THEN ROUNDED TO THE NEXT WHOLE NUMBER.

MEN'S FIXTURES	REQUIRED:	WOMEN'S FIXTURES	REQUIRED:
WATER CLOSETS:	2	WATER CLOSETS:	4
URINALS:	1		
LAVATORIES:	2	LAVATORIES:	2
HI-LOW DRINKING FOUNTAIN	1		
SERVICE SINK	1		
MEN'S FIXTURES	**PROVIDED:**	**WOMEN'S FIXTURES**	**PROVIDED:**
WATER CLOSETS:	2	WATER CLOSETS:	4
URINALS:	1		
LAVATORIES:	2	LAVATORIES:	2
HI-LOW DRINKING FOUNTAIN	1		
SERVICE SINK	1		

LEVEL 14 FLOOR (OFFICE)

B OCCUPANCY NET AREA:19,278 S.F.

19,278 S.F / 150 S.F. PER OCCUPANT = 128.52 OCCUPANTS; ROUND UP TO 129 OCCUPANTS
OR 64 MEN & 65 WOMEN

MEN'S FIXTURES	REQUIRED:	WOMEN'S FIXTURES	REQUIRED:
WATER CLOSETS:	64 OCCUPANTS or 2	WATER CLOSETS:	65 OCCUPANTS or 4
URINALS:	64 OCCUPANTS or 1		
LAVATORIES:	64 OCCUPANTS or 2	LAVATORIES:	65 OCCUPANTS or 2

RESTROOM FIXTURE REQUIREMENTS AND PROVIDED TOTALS FOR LEVEL 14 FLOOR

MEN'S FIXTURES	REQUIRED:	WOMEN'S FIXTURES	REQUIRED:
WATER CLOSETS:	2	WATER CLOSETS:	4
URINALS:	1		
LAVATORIES:	2	LAVATORIES:	2
HI-LOW DRINKING FOUNTAIN	1		
SERVICE SINK	1		
MEN'S FIXTURES	**PROVIDED:**	**WOMEN'S FIXTURES**	**PROVIDED:**
WATER CLOSETS:	2	WATER CLOSETS:	4
URINALS:	1		
LAVATORIES:	2	LAVATORIES:	2
HI-LOW DRINKING FOUNTAIN	1		
SERVICE SINK	1		

LEVEL 15 FLOOR (OFFICE)

B OCCUPANCY NET AREA: 2,206 S.F.

2,206 S.F / 150 S.F. PER OCCUPANT = 13.50 OCCUPANTS; ROUND UP TO 14 OCCUPANTS
OR 7 MEN & 7 WOMEN

MEN'S FIXTURES	REQUIRED:	WOMEN'S FIXTURES	REQUIRED:
WATER CLOSETS:	7 OCCUPANTS or 1	WATER CLOSETS:	7 OCCUPANTS or 1
URINALS:	7 OCCUPANTS or 1		
LAVATORIES:	7 OCCUPANTS or 1	LAVATORIES:	7 OCCUPANTS or 1

RESTROOM FIXTURE REQUIREMENTS AND PROVIDED TOTALS FOR LEVEL 15 FLOOR

MEN'S FIXTURES	REQUIRED:	WOMEN'S FIXTURES	REQUIRED:
WATER CLOSETS:	1	WATER CLOSETS:	1
URINALS:	1		
LAVATORIES:	1	LAVATORIES:	1
HI-LOW DRINKING FOUNTAIN	1		
SERVICE SINK	1		
MEN'S FIXTURES	**PROVIDED:**	**WOMEN'S FIXTURES**	**PROVIDED:**
WATER CLOSETS:	1	WATER CLOSETS:	1
URINALS:	1		
LAVATORIES:	1	LAVATORIES:	1
HI-LOW DRINKING FOUNTAIN	1		
SERVICE SINK	1		

ALLOWABLE BUILDING AREA

ABOVE-GRADE BUILDING (OFFICE AND RESIDENTIAL)		
AUTOMATIC SPRINKLER CONFIGURATION:	SM (BUILDING TWO OR MORE STORIES ABOVE GRADE PLANE, EQUIPPED THROUGHOUT WITH AN AUTOMATIC SPRINKLER SYSTEM IN ACCORDANCE WITH SECTION 903.3.1.1).	
BELOW GRADE	CONSTRUCTION TYPE: I-A	
ABOVE GRADE	CONSTRUCTION TYPE: II-B	
	OCCUPANCY CLASSIFICATION	
	B	**R-2**
MAXIMUM HEIGHT (TABLE 504.2)	85'-0"	85'-0"
MAXIMUM NUMBER OF STORIES (TABLE 504.4)	6	5
SM ALLOWABLE AREA FACTOR (TABLE 506.2)	69,000 S.F.	48,000 S.F.
NS AREA FACTOR (TABLE 506.2)	23,000 S.F.	16,000 S.F.
HEIGHT OF PROPOSED BUILDING	172'-0" (TOP OF PLATE PER ELEVS.)	
NUMBER OF STORIES ABOVE GRADE (STARTS AT TOP OF I-A PODIUM PER 510.2)	5	10
PROPOSED AREA PER FLOOR (ABOVE GRADE)	B	R-2
LEVEL 01	10,805 S.F.	12,956 S.F.
LEVEL 02	-	27,238 S.F.
LEVEL 03	-	27,238 S.F.
LEVEL 04	-	27,238 S.F.
LEVEL 05	-	27,238 S.F.
LEVEL 06	-	27,238 S.F.
LEVEL 07	-	27,238 S.F.
LEVEL 08	-	27,693 S.F.
LEVEL 09	-	27,693 S.F.
LEVEL 10	-	27,693 S.F.
LEVEL 11	27,418 S.F.	-
LEVEL 12	26,889 S.F.	-
LEVEL 13	23,531 S.F.	-
LEVEL 14	19,528 S.F.	-
LEVEL 15	2,317 S.F.	-
TOTAL BUILDING AREA ABOVE GRADE	**110,488 S.F.**	**259,463 S.F.**

BELOW GRADE BUILDING (PARKING GARAGE)		
CONSTRUCTION TYPE: I - A		
OCCUPANCY CLASSIFICATION: S-2		
AUTOMATIC SPRINKLER CONFIGURATION:	S1 (BUILDING A MAXIMUM OF ONE STORY ABOVE GRADE PLANE, EQUIPPED THROUGHOUT WITH AN AUTOMATIC SPRINKLER SYSTEM IN ACCORDANCE WITH SECTION 903.3.1.1).	
	OCCUPANCY CLASSIFICATION	
	S-2	
MAXIMUM HEIGHT (TABLE 504.2)	UNLIMITED	
MAXIMUM NUMBER OF STORIES (TABLE 504.4)	UNLIMITED	
S1 ALLOWABLE AREA FACTOR (TABLE 506.2)	UNLIMITED	
NS AREA FACTOR (TABLE 506.2)	UNLIMITED	
PROPOSED AREA PER FLOOR (BELOW GRADE)		
BUILDING LEVEL	BUILDING AREA	
PARKING LEVEL P1	36,973 S.F.	
PARKING LEVEL P2	36,973 S.F.	
TOTAL BUILDING AREA BELOW GRADE	**73,946 S.F.**	

SUMMARY:

ABOVE GRADE OFFICE AND RESIDENTIAL:
TYPE II-B CONSTRUCTION (MERCANTILE M OCCUPANCY LEVEL 01)
TYPE II-B CONSTRUCTION (BUSINESS B OCCUPANCY LEVEL 01)
TYPE II-B CONSTRUCTION (RESIDENTIAL R-2 OCCUPANCY LEVEL 02 TO LEVEL 10)
TYPE II-B CONSTRUCTION (BUSINESS B OCCUPANCY LEVEL 11 TO LEVEL 15)

BELOW GRADE PARKING STRUCTURE:
TYPE I-A CONSTRUCTION
- Below grade Parking Structure: Type I-A construction.
- Three-hour rated construction is required for exterior walls and concrete slab separating garage from the office building. Minimum concrete thickness to be 6.2".
- Two-hour rating is required for other floors with minimum concrete thickness of 5".
- All shafts and stairs/ elevators shafts to be constructed with two-hour fire rated partitions.

ARC TEC
ARCHITECTURAL TECHNOLOGIES
www.arctecinc.com
Arizona
2960 East Northern Avenue, Building C
Phoenix, AZ 85028 602.953.2355
California
1731 Technology Drive, Suite 750
San Jose, CA 95113 408.496.1121

The "user(s)" in possession of this documentation acknowledge(s) that ARC TEC's and ARC TEC consultants' drawings, specifications, reports, electronic data and other documentation are instruments of service. ARC TEC and ARC TEC consultants shall be deemed the author and owner of such documentation. The "user(s)" in possession of this documentation shall not sue or authorize any other person to sue ARC TEC's or ARC TEC consultants instruments of service. Reuse without ARC TEC's written authorization will be at the user(s) sole risk and without liability to ARC TEC and ARC TEC's consultants. The user(s) possessing this documentation shall indemnify and hold harmless ARC TEC and ARC TEC's consultants and agents and employees from and against all claims, damages losses and expenses, including attorney's fees arising out of or resulting from such unauthorized reuse of ARC TEC or ARC TEC's consultants instruments of service.
Written dimensions on this drawing shall have precedence over any scaled dimension. DO NOT SCALE THIS DRAWING for accurate dimensions and notify ARC TEC of any discrepancies.

© Copyright ARC TEC, Inc. 2018

In Association with:

A Planning Application For:
MECAH VENTURES
1 E. 4TH AVENUE
SAN MATEO, CA 94401


DATE	DESCRIPTION
03.27.2025	SB330 APPLICATION
05.30.2025	1ST PLANNING SUBMITTAL
1 11.17.2025	2ND PLANNING SUBMITTAL
2 03.18.2026	3RD PLANNING SUBMITTAL

BUILDING CODE PROJECT DATA

A0.31


PROJECT NO: 246148

G:\2024 Jobs\246148 - El Camino & 4th Ave Development\01-Planning Application\2026-3rd PLANNING SUBMITTAL_1-4 story Building\246148-A0.31.dwg - Mar 18, 2026, 4:49pm - tatianb

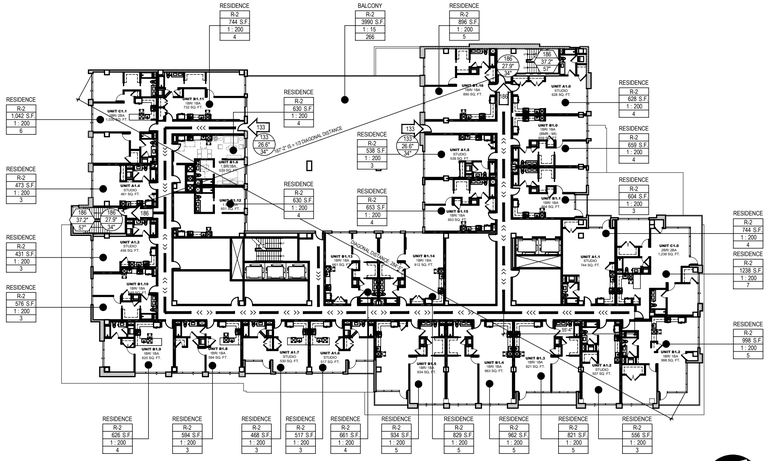


EGRESS PLAN - LEVEL 02

SCALE: 1/32" = 1'-0"

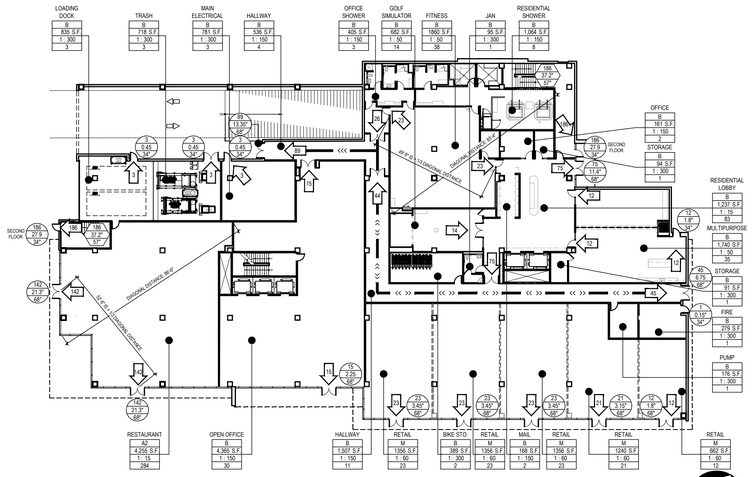


EGRESS PLAN - LEVEL 01

SCALE: 1/32" = 1'-0"

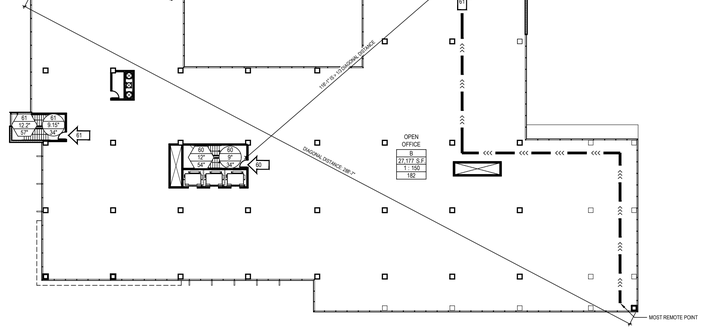

EGRESS PLAN - LEVEL 11

SCALE: 1/32" = 1'-0"

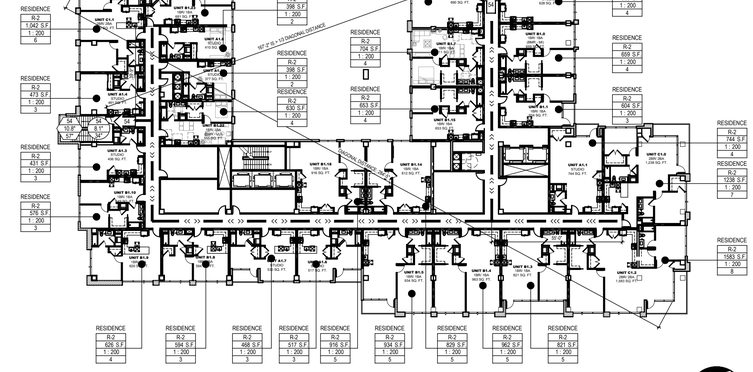

EGRESS PLAN - LEVELS 03 TO 10

SCALE: 1/32" = 1'-0"

SYMBOL KEY

AREA OCCUPANT LOAD DESIGNATION

ROOM NAME
B
12,444 S.F.
1 : 150
-

- OCCUPANCY CLASSIFICATION OF THE SPACE
- SQUARE FOOTAGE
- OCCUPANT LOAD FACTOR
- NUMBER OF OCCUPANTS

DOORWAY OCCUPANT LOAD DESIGNATION

100
20.0
34

- NUMBER OF OCCUPANTS
- EXIT WIDTH REQUIRED
- EXIT WIDTH PROVIDED

STAIRWAY OCCUPANT LOAD DESIGNATION

100
30.0
60

- NUMBER OF OCCUPANTS
- STAIR WIDTH REQUIRED (INCHES)
- STAIR WIDTH PROVIDED (INCHES)

PATH OF TRAVEL DESIGNATION

- EXIT IN ONE DIRECTION
- EXIT IN BOTH DIRECTIONS

DIRECTION OF EGRESS/OCCUPANT LOAD DESIGNATION

25

- DIRECTION OF EGRESS
- OCCUPANT LOAD

FIRE EXTINGUISHERS AND FIRE HOSES

F.E
F.E.C.
F.E.C.

- FIRE EXTINGUISHER BRACKET-MOUNTED

EXIT SIGNAGE DESIGNATION

- SIGN FACE DIRECTION
- DIRECTION OF TRAVEL

RATED SEPARATION DESIGNATION

- 1-HOUR RATED FIRE SEPARATION
- 2-HOUR RATED FIRE SEPARATION

EXITING WIDTH TABULATIONS

THIS BUILDING IS EQUIPPED WITH AUTOMATIC SPRINKLER SYSTEM. EXIT WIDTH REQUIRED IS 0.2" PER PERSON FOR STAIRS AND 0.15" PER DOORS AND OTHER EXIT ELEMENTS, PER CBC SECTION 1005.3.

ARC TEC
ARCHITECTURAL TECHNOLOGIES
www.arctecinc.com
Arizona
2960 East Northern Avenue, Building C
Phoenix, AZ 85028 602.953.2355
California
1731 Technology Drive, Suite 750
San Jose, CA 95113 408.496.1121

The "user(s)" in possession of this documentation acknowledge(s) that ARC TEC's and ARC TEC consultants' drawings, specifications, reports, electronic data and other documentation are instruments of service. ARC TEC and ARC TEC consultants shall be deemed the author and owner of such documentation. The "user(s)" in possession of this documentation shall not sue or authorize any other person to sue ARC TEC's or ARC TEC consultants instruments of service. Reuse without ARC TEC's written authorization will be at the user(s) sole risk and without liability to ARC TEC and ARC TEC's consultants. The user(s) possessing this documentation shall indemnify and hold harmless ARC TEC and ARC TEC's consultants and agents and employees from and against all claims, damages losses and expenses, including attorney's fees arising out of or resulting from unauthorized reuse of ARC TEC or ARC TEC's consultants instruments of service.
Written dimensions on this drawing shall have precedence over any scaled dimension. DO NOT SCALE THIS DRAWING for accurate dimensions and notify ARC TEC of any discrepancies.

© Copyright ARC TEC, Inc. 2018

In Association with:

A Planning Application For:
MECAH VENTURES
1 E. 4TH AVENUE
SAN MATEO, CA 94401


DATE	DESCRIPTION
03.27.2025	SB330 APPLICATION
05.30.2025	1ST PLANNING SUBMITTAL
1 11.17.2025	2ND PLANNING SUBMITTAL
2 03.18.2026	3RD PLANNING SUBMITTAL

EGRESS DIAGRAMS

A 0.32


PROJECT NO: 246148

D:\2024 Jobs\246148 - El Camino & 4th Ave Development\01 Planning Application\2026 3rd PLANNING SUBMITTAL 15 story Building\246148-A0.32.dwg, Mar 18, 2026, 4:44pm, tkokshi

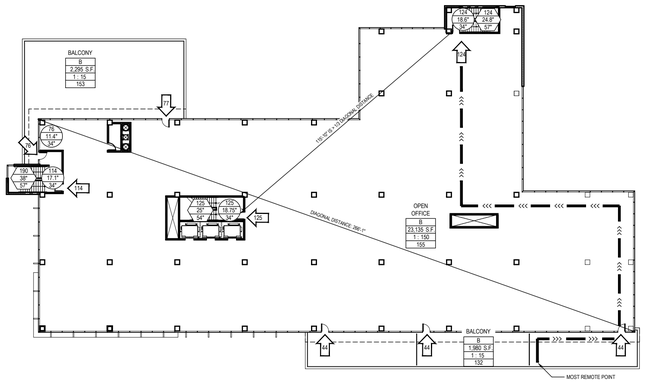


EGRESS PLAN - LEVEL 13

SCALE: 1/32" = 1'-0"

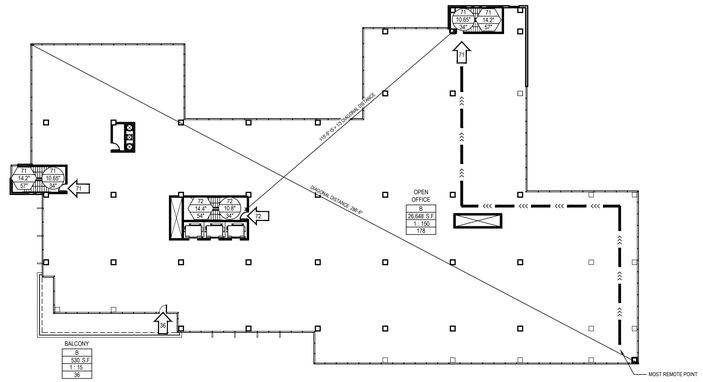


EGRESS PLAN - LEVEL 12

SCALE: 1/32" = 1'-0"

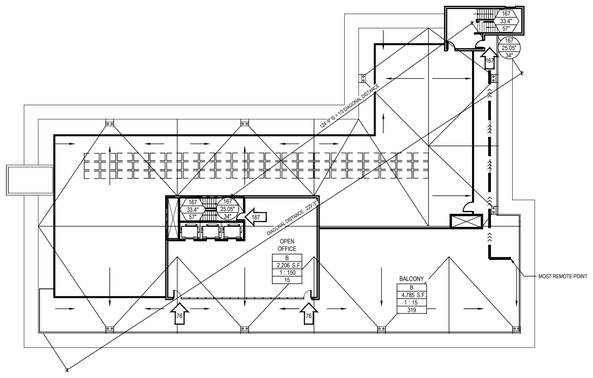

EGRESS PLAN - LEVEL 15

SCALE: 1/32" = 1'-0"

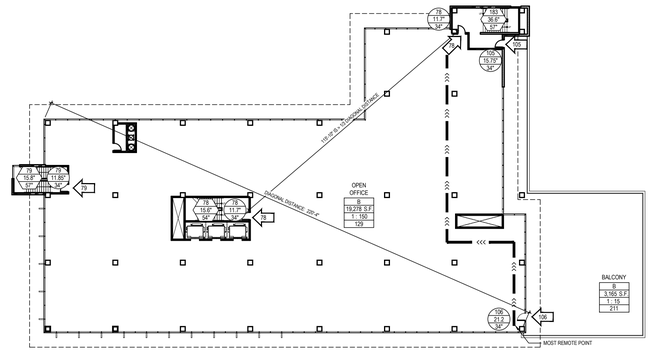

EGRESS PLAN - LEVEL 14

SCALE: 1/32" = 1'-0"

SYMBOL KEY

AREA OCCUPANT LOAD DESIGNATION

ROOM NAME
B — OCCUPANCY CLASSIFICATION OF THE SPACE
12,444 S.F — SQUARE FOOTAGE
1 : 150 — OCCUPANT LOAD FACTOR
- — NUMBER OF OCCUPANTS

DOORWAY OCCUPANT LOAD DESIGNATION

100 — NUMBER OF OCCUPANTS
20.0 — EXIT WIDTH REQUIRED
34 — EXIT WIDTH PROVIDED

STAIRWAY OCCUPANT LOAD DESIGNATION

100 — NUMBER OF OCCUPANTS
30.0 — STAIR WIDTH REQUIRED (INCHES)
60 — STAIR WIDTH PROVIDED (INCHES)

PATH OF TRAVEL DESIGNATION

EXIT IN ONE DIRECTION
EXIT IN BOTH DIRECTIONS

DIRECTION OF EGRESS/OCCUPANT LOAD DESIGNATION

25 — DIRECTION OF EGRESS
OCCUPANT LOAD

FIRE EXTINGUISHERS AND FIRE HOSES

F.E — FIRE EXTINGUISHER BRACKET-MOUNTED
F.E.C. F.E.C.

EXIT SIGNAGE DESIGNATION

SIGN FACE DIRECTION
DIRECTION OF TRAVEL

RATED SEPARATION DESIGNATION

1-HOUR RATED FIRE SEPARATION
2-HOUR RATED FIRE SEPARATION

EXITING WIDTH TABULATIONS

THIS BUILDING IS EQUIPPED WITH AUTOMATIC SPRINKLER SYSTEM. EXIT WIDTH REQUIRED IS 0.2" PER PERSON FOR STAIRS AND 0.15" PER DOORS AND OTHER EXIT ELEMENTS, PER CBC SECTION 1005.3.

ARC TEC
ARCHITECTURAL TECHNOLOGIES
www.arctecinc.com
Arizona
2960 East Northern Avenue, Building C
Phoenix, AZ 85028 602.953.2355
California
1731 Technology Drive, Suite 750
San Jose, CA 95113 408.496.1121

The "user(s)" in possession of this documentation acknowledge(s) that ARC TEC's and ARC TEC consultants' drawings, specifications, reports, electronic data and other documentation are instruments of service. ARC TEC and ARC TEC consultants shall be deemed the author and owner of such documentation. The "user(s)" in possession of this documentation shall not sue or authorize any other person to use ARC TEC's or ARC TEC consultants instruments of service. Reuse without ARC TEC's written authorization will be at the user(s) sole risk and without liability to ARC TEC and ARC TEC's consultants. The user(s) possessing this documentation shall indemnify and hold harmless ARC TEC and ARC TEC's consultants and agents and employees from and against all claims, damages losses and expenses, including attorney's fees arising out of or resulting from unauthorized reuse of ARC TEC or ARC TEC's consultants instruments of service.
Written dimensions on this drawing shall have precedence over any scaled dimension. DO NOT SCALE THIS DRAWING for accurate dimensions and notify ARC TEC of any discrepancies.

© Copyright ARC TEC, Inc. 2018

In Association with:

A Planning Application For:
MECAH VENTURES
1 E. 4TH AVENUE
SAN MATEO, CA 94401


DATE	DESCRIPTION
03.27.2025	SB330 APPLICATION
05.30.2025	1ST PLANNING SUBMITTAL
1 11.17.2025	2ND PLANNING SUBMITTAL
2 03.18.2026	3RD PLANNING SUBMITTAL

EGRESS DIAGRAMS

A 0.33


PROJECT NO: 246148

D:\2024 Jobs\246148 - E Camino & 4th Ave Development\01-Planning Application\2026-3rd PLANNING SUBMITTAL - Gravity Buildings\246148-A0.33.dwg Mar 18, 2026, 3:45pm kdavis

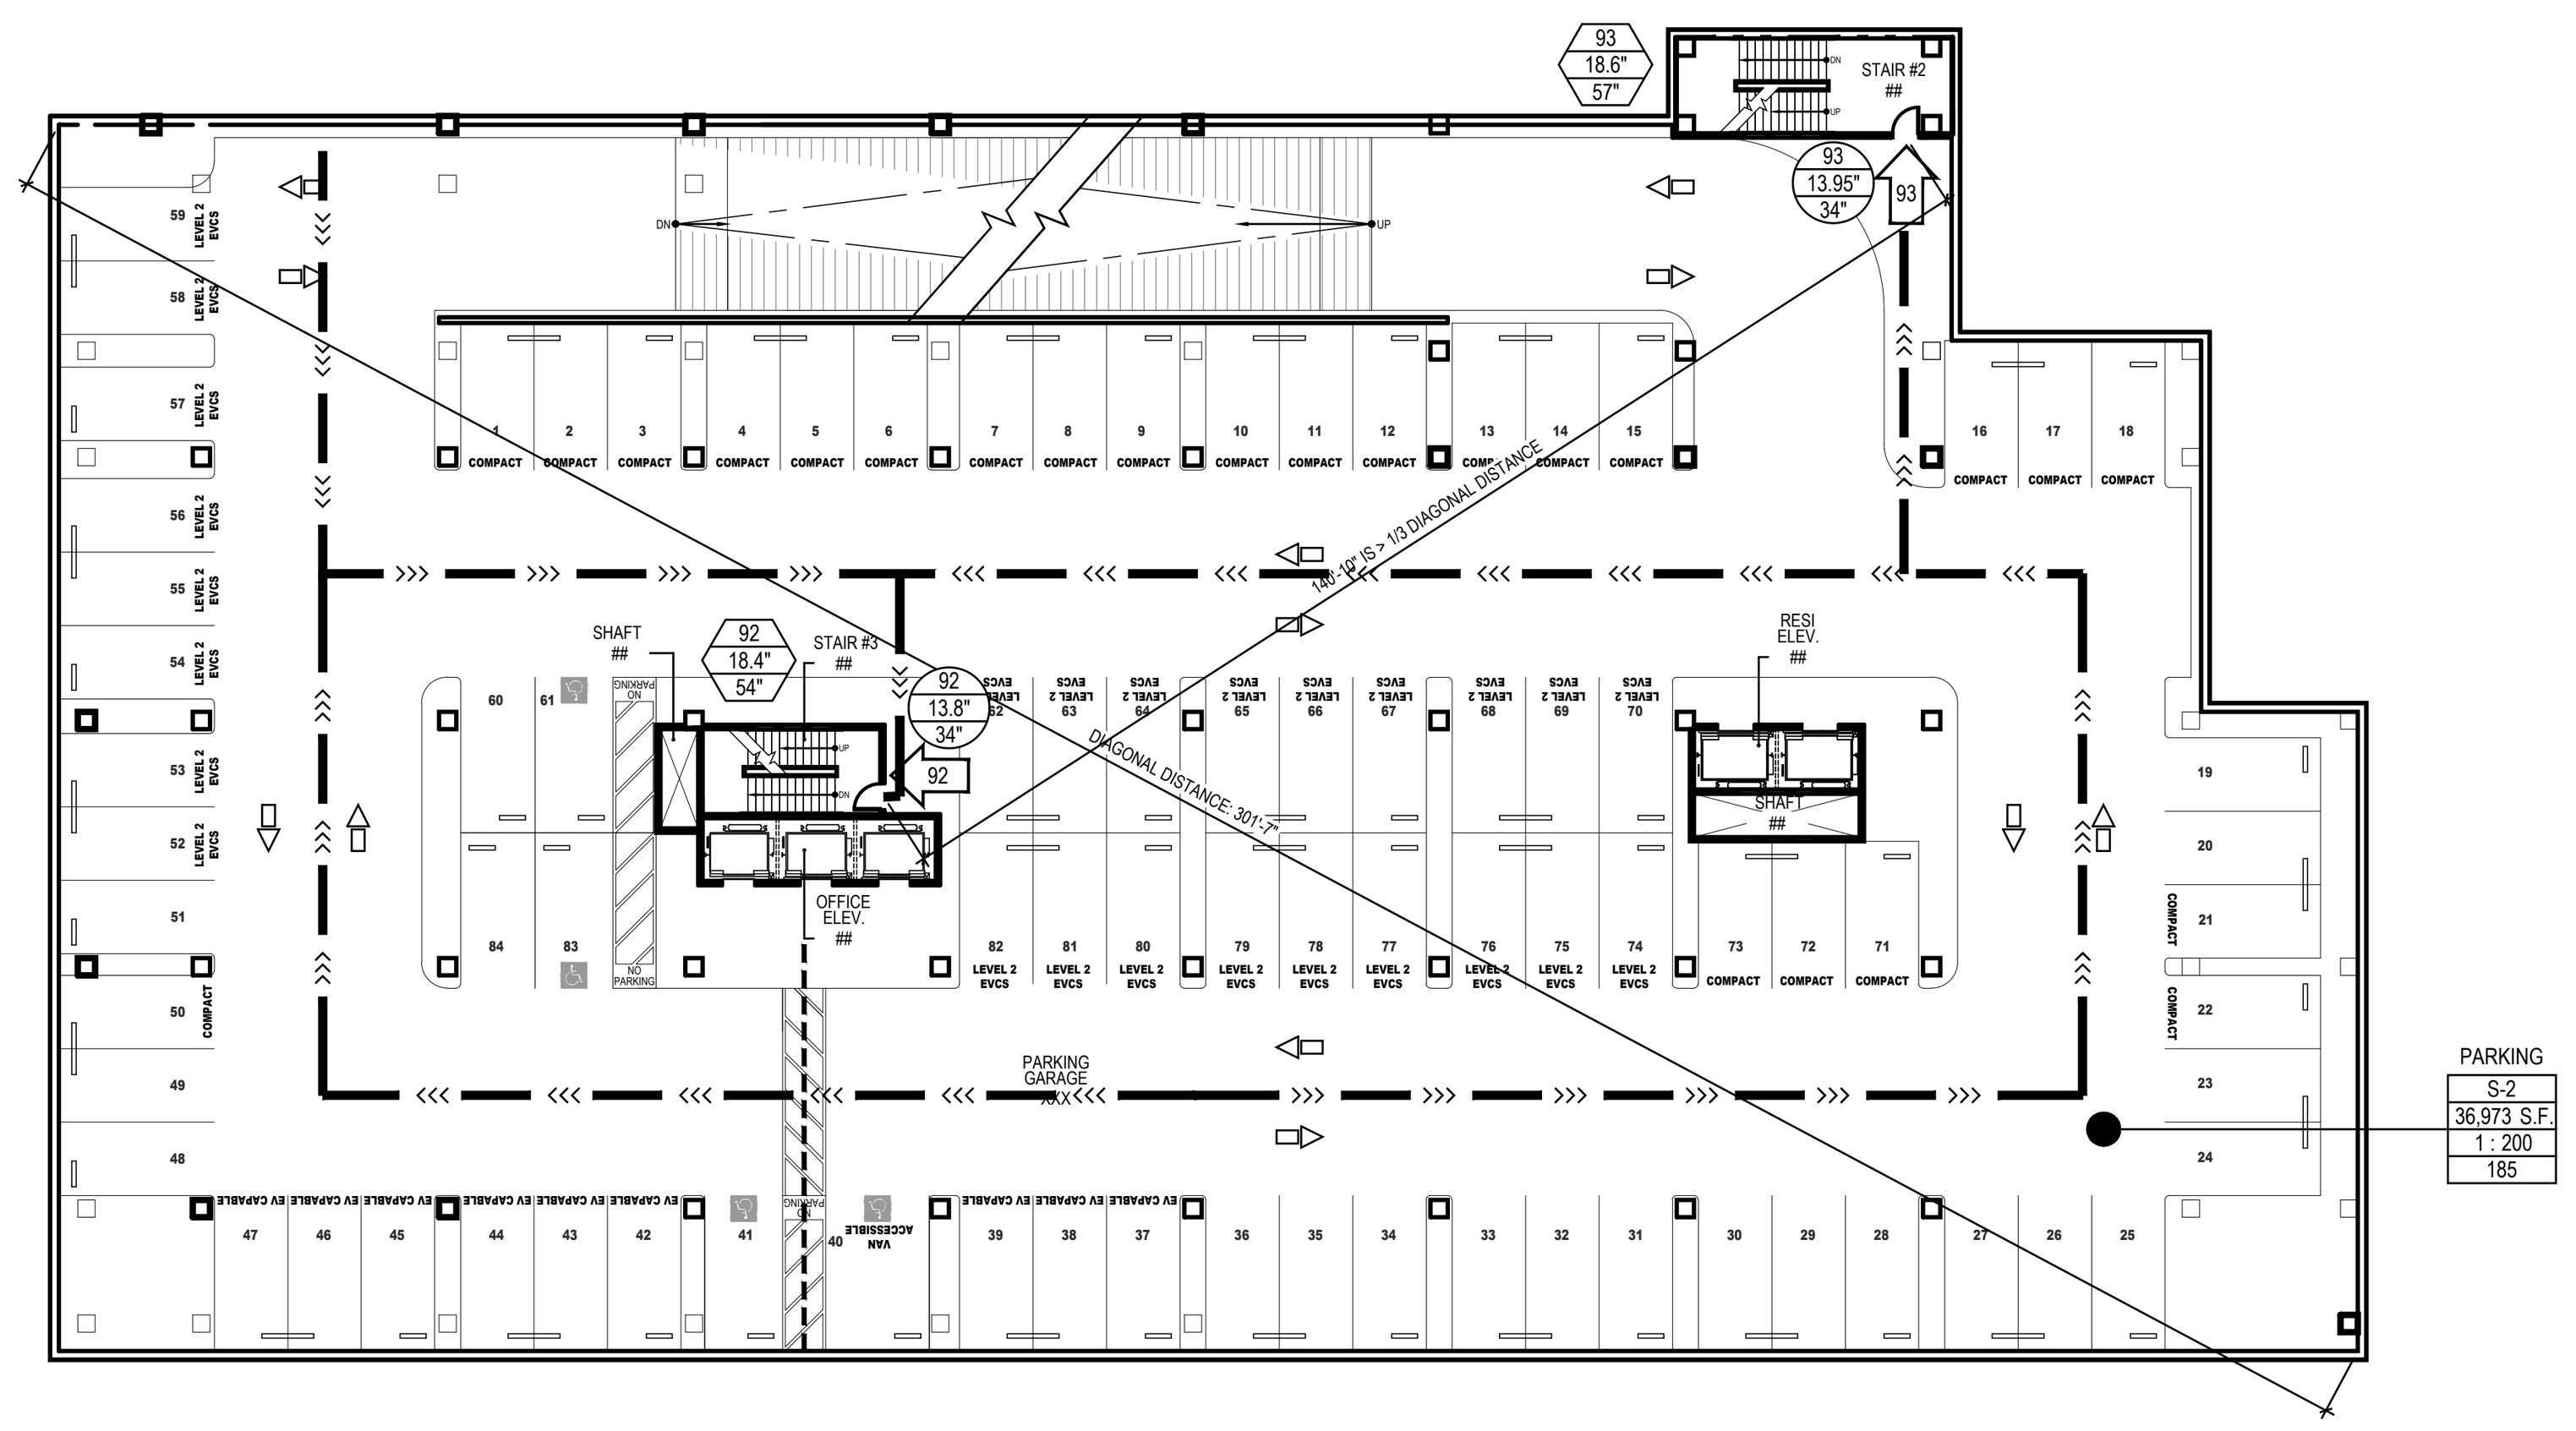

EGRESS PLAN - LEVEL P1

SCALE: 1/32" = 1'-0"

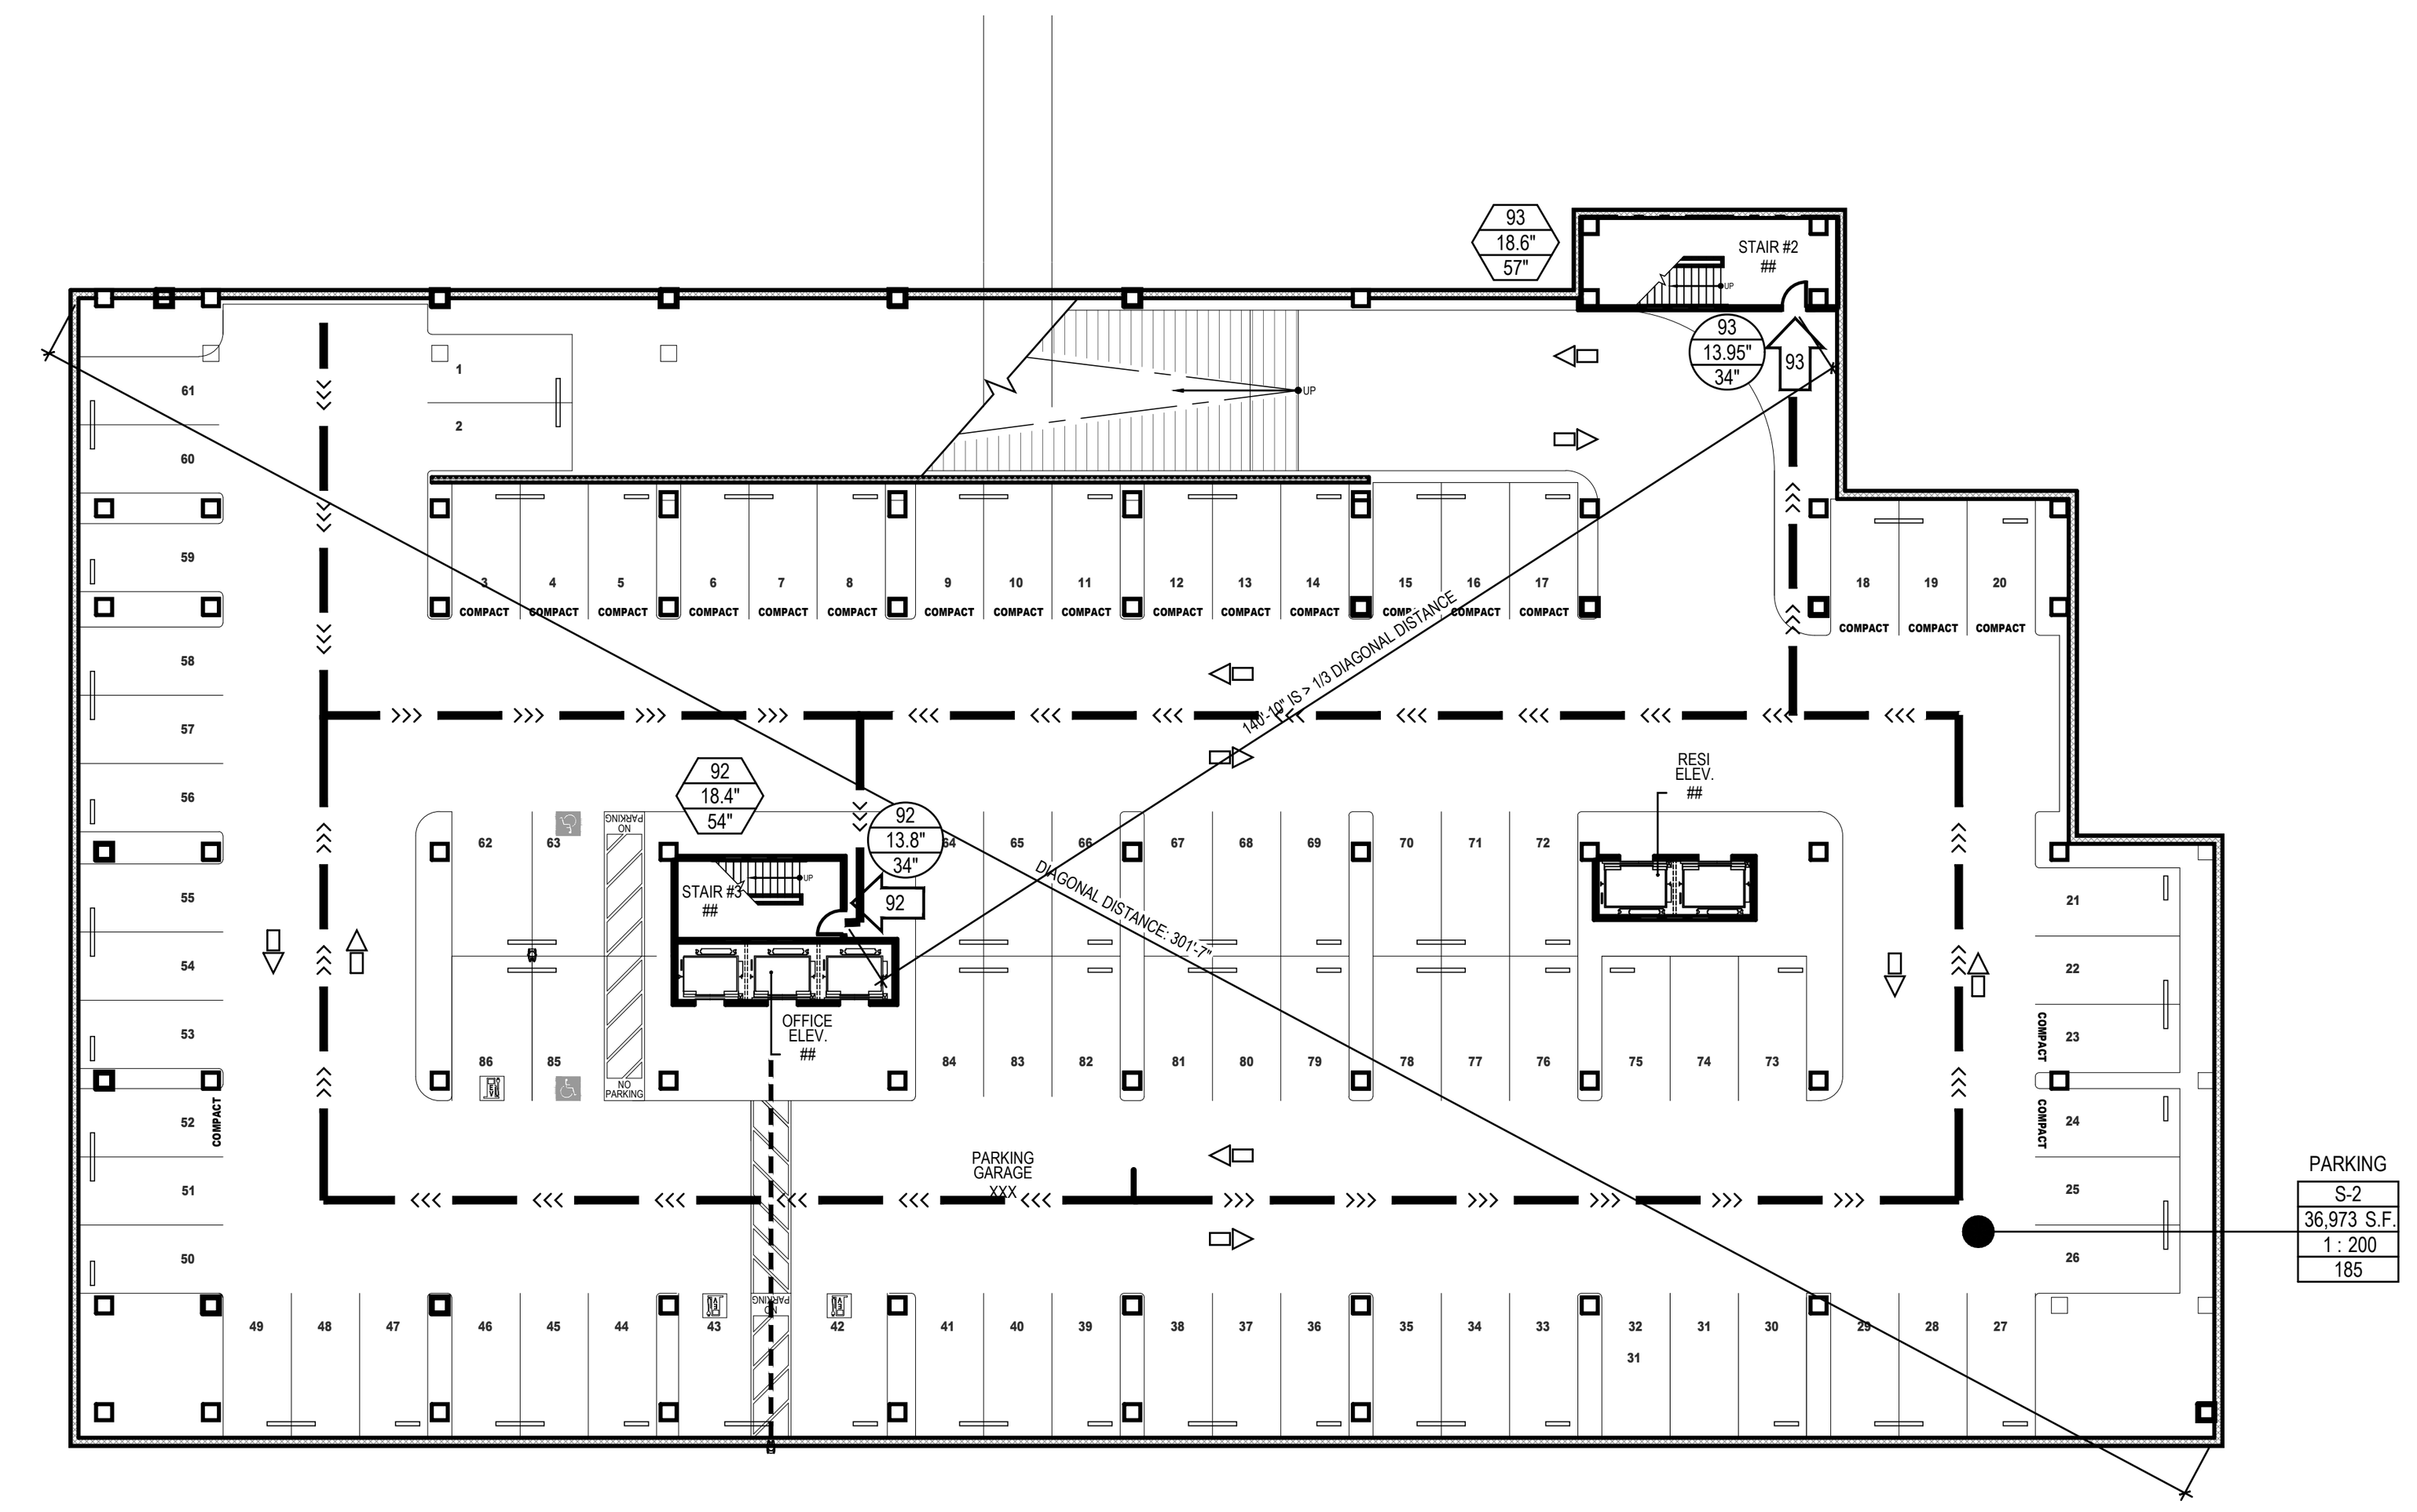

EGRESS PLAN - LEVEL P2

SCALE: 1/32" = 1'-0"

SYMBOL KEY

AREA OCCUPANT LOAD DESIGNATION

ROOM NAME

B
12,444 S.F.
1 : 150
-

- OCCUPANCY CLASSIFICATION OF THE SPACE
- SQUARE FOOTAGE
- OCCUPANT LOAD FACTOR
- NUMBER OF OCCUPANTS

DOORWAY OCCUPANT LOAD DESIGNATION

100 / 20.0 / 34

- NUMBER OF OCCUPANTS
- EXIT WIDTH REQUIRED
- EXIT WIDTH PROVIDED

STAIRWAY OCCUPANT LOAD DESIGNATION

100 / 30.0 / 60

- NUMBER OF OCCUPANTS
- STAIR WIDTH REQUIRED (INCHES)
- STAIR WIDTH PROVIDED (INCHES)

PATH OF TRAVEL DESIGNATION

- EXIT IN ONE DIRECTION
- EXIT IN BOTH DIRECTIONS

DIRECTION OF EGRESS/OCCUPANT LOAD DESIGNATION

25

- DIRECTION OF EGRESS
- OCCUPANT LOAD

FIRE EXTINGUISHERS AND FIRE HOSES

F.E — FIRE EXTINGUISHER BRACKET-MOUNTED

F.E.C. F.E.C.

EXIT SIGNAGE DESIGNATION

- SIGN FACE DIRECTION
- DIRECTION OF TRAVEL

RATED SEPARATION DESIGNATION

- 1-HOUR RATED FIRE SEPARATION
- 2-HOUR RATED FIRE SEPARATION

EXITING WIDTH TABULATIONS

THIS BUILDING IS EQUIPPED WITH AUTOMATIC SPRINKLER SYSTEM. EXIT WIDTH REQUIRED IS 0.2" PER PERSON FOR STAIRS AND 0.15" PER DOORS AND OTHER EXIT ELEMENTS, PER CBC SECTION 1005.3.

ARC TEC
ARCHITECTURAL TECHNOLOGIES
www.arctecinc.com
Arizona
2960 East Northern Avenue, Building C
Phoenix, AZ 85028 602.953.2355
California
1731 Technology Drive, Suite 750
San Jose, CA 95113 408.496.1121

The "user(s)" in possession of this documentation acknowledge(s) that ARC TEC's and ARC TEC consultants' drawings, specifications, reports, electronic data and other documentation are instruments of service. ARC TEC and ARC TEC consultants shall be deemed the author and owner of such documentation. The "user(s)" in possession of this documentation shall not sue or authorize any other person to use ARC TEC's or ARC TEC consultants instruments of service. Reuse without ARC TEC's written authorization will be at the user(s) sole risk and without liability to ARC TEC and ARC TEC's consultants. The user(s) possessing this documentation shall indemnify and hold harmless ARC TEC and ARC TEC's consultants and agents and employees from and against all claims, damages losses and expenses, including but not limited to attorneys' fees, arising out of unauthorized reuse of ARC TEC or ARC TEC's consultants instruments of service.
Written dimensions on this drawing shall have precedence over any scaled dimension. DO NOT SCALE THIS DRAWING for accurate dimensions and notify ARC TEC of any discrepancies.

© Copyright ARC TEC, Inc. 2018

In Association with:

A Planning Application For:
MECAH VENTURES
1 E. 4TH AVENUE
SAN MATEO, CA 94401


DATE	DESCRIPTION
03.27.2025	SB330 APPLICATION
05.30.2025	1ST PLANNING SUBMITTAL
1 11.17.2025	2ND PLANNING SUBMITTAL
2 03.18.2026	3RD PLANNING SUBMITTAL

EGRESS DIAGRAMS

A 0.34

PROJECT NO: 246148

Q:\2024 Jobs\246148 - El Camino & 4th Ave Development\01-Planning Application\2026-3rd PLANNING SUBMITTAL 15-story Building\246148-A0.32.dwg - Mar 18, 2026, 5:45pm - fabianb

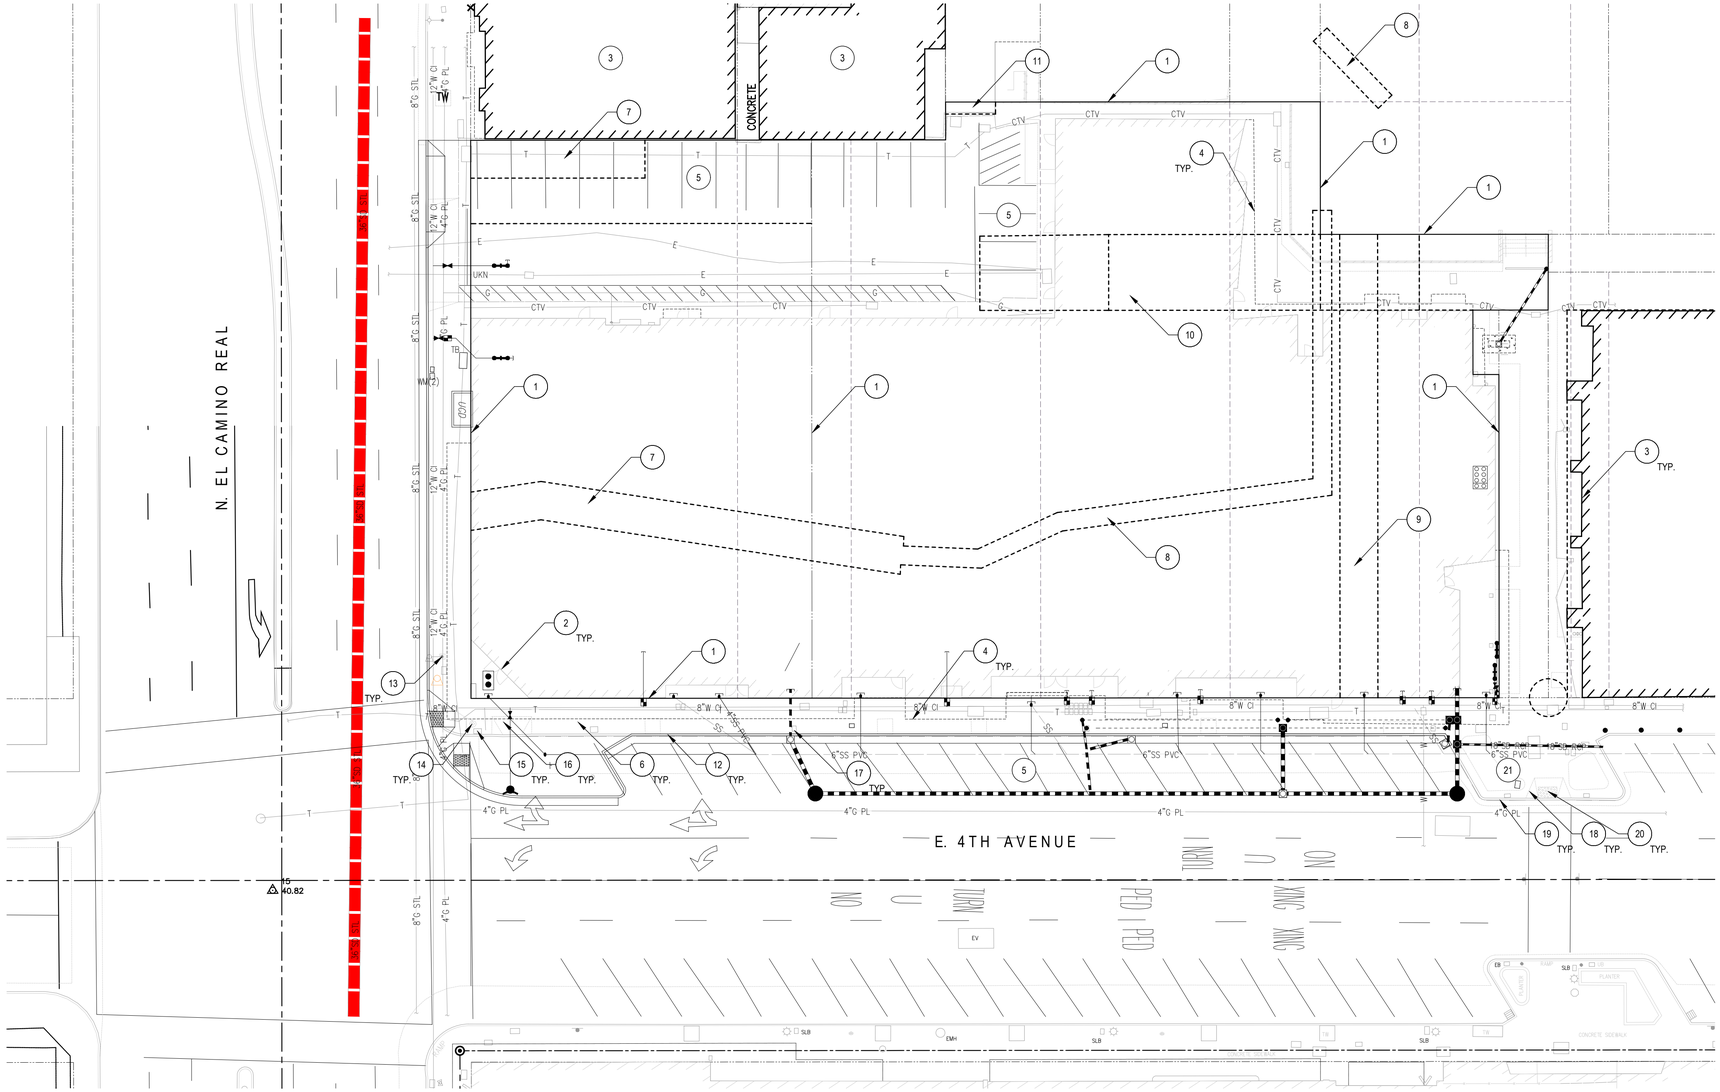

DEMOLITION SITE PLAN

SCALE: 1"=20'-0"

0 10 20 40 60 100

KEYNOTES - DEMOLITION SITE PLAN

NOTE: NOT ALL KEYNOTES LISTED MAY APPLY TO THIS DRAWING.

1. EXISTING PROPERTY LINE
2. EXISTING 2-STORY CONCRETE BUILDING STRUCTURE TO BE DEMOLISHED
3. ADJACENT BUILDING STRUCTURE TO REMAIN
4. EXISTING BUILDING OVERHANG TO BE DEMOLISHED
5. EXISTING PARKING STRIPPING TO BE REMOVED
6. EXISTING CONCRETE SIDEWALK TO BE DEMOLISHED
7. EXISTING 10 FT PG&E EASEMENT
8. EXISTING 5 FT PG&E EASEMENT
9. EXISTING 10 FT INGRESS/ EGRESS EASEMENT
10. EXISTING 20 FT LIGHT & AIR EASEMENT
11. EXISTING 3.2 FT ENCROACHMENT EASEMENT
12. EXISTING CONCRETE CURB TO BE DEMOLISHED
13. EXISTING TRAFFIC LIGHT/ LIGHT POLE TO REMAIN
14. EXISTING PEDESTRIAN SIGNAL TO BE REMOVED
15. EXISTING FIRE HYDRANT TO BE REMOVED
16. EXISTING CONCRETE RAMP TO BE DEMOLISHED
17. EXISTING PARKING SIGN TO BE REMOVED
18. EXISTING LIGHT POLE TO REMAIN
19. EXISTING CONCRETE CURB TO REMAIN
20. EXISTING ACCESSIBLE CONCRETE RAMP AND TRUNCATED DOME PLATE TO REMAIN
21. EXISTING LANDSCAPE AREA TO REMAIN

ARC TEC
ARCHITECTURAL TECHNOLOGIES
www.arctecinc.com
Arizona
2960 East Northern Avenue, Building C
Phoenix, AZ 85028 602.953.2355
California
1731 Technology Drive, Suite 750
San Jose, CA 95113 408.496.1121

The "user(s)" in possession of this documentation acknowledge(s) that ARC TEC's and ARC TEC consultants' drawings, specifications, reports, electronic data and other documentation are instruments of service. ARC TEC and ARC TEC consultants shall be deemed the author and owner of such documentation. The "user(s)" in possession of this documentation shall not sue or authorize any other person to use ARC TEC's or ARC TEC consultants' instruments of service. Reuse without ARC TEC's written authorization will be at the user(s) sole risk and without liability to ARC TEC and ARC TEC's consultants. The user(s) possessing this documentation shall indemnify and hold harmless ARC TEC and ARC TEC's consultants and agents and employees from and against all claims, damages losses and expenses, including attorney's fees arising out of or resulting from unauthorized reuse of ARC TEC or ARC TEC's consultants instruments of service.
Written dimensions on this drawing shall have precedence over any scaled dimension. DO NOT SCALE THIS DRAWING for accurate dimensions and notify ARC TEC of any discrepancies.

© Copyright ARC TEC, Inc. 2018

In Association with:

A Planning Application For:
MECAH VENTURES
1 E. 4TH AVENUE
SAN MATEO, CA 94401


DATE	DESCRIPTION
03.27.2025	SB330 APPLICATION
05.30.2025	1ST PLANNING SUBMITTAL
1 11.17.2025	2ND PLANNING SUBMITTAL
2 03.18.2026	3RD PLANNING SUBMITTAL

DEMOLITION
SITE PLAN

A1.00

PROJECT NO: 246148

C:\2025 JOBS\246148 - El Camino & 4th Ave Development\01 Planning Application\2026-3rd PLANNING SUBMITTAL 15 story Building\246148-A100.dwg Mar 18, 2026, 5:45pm Malachi

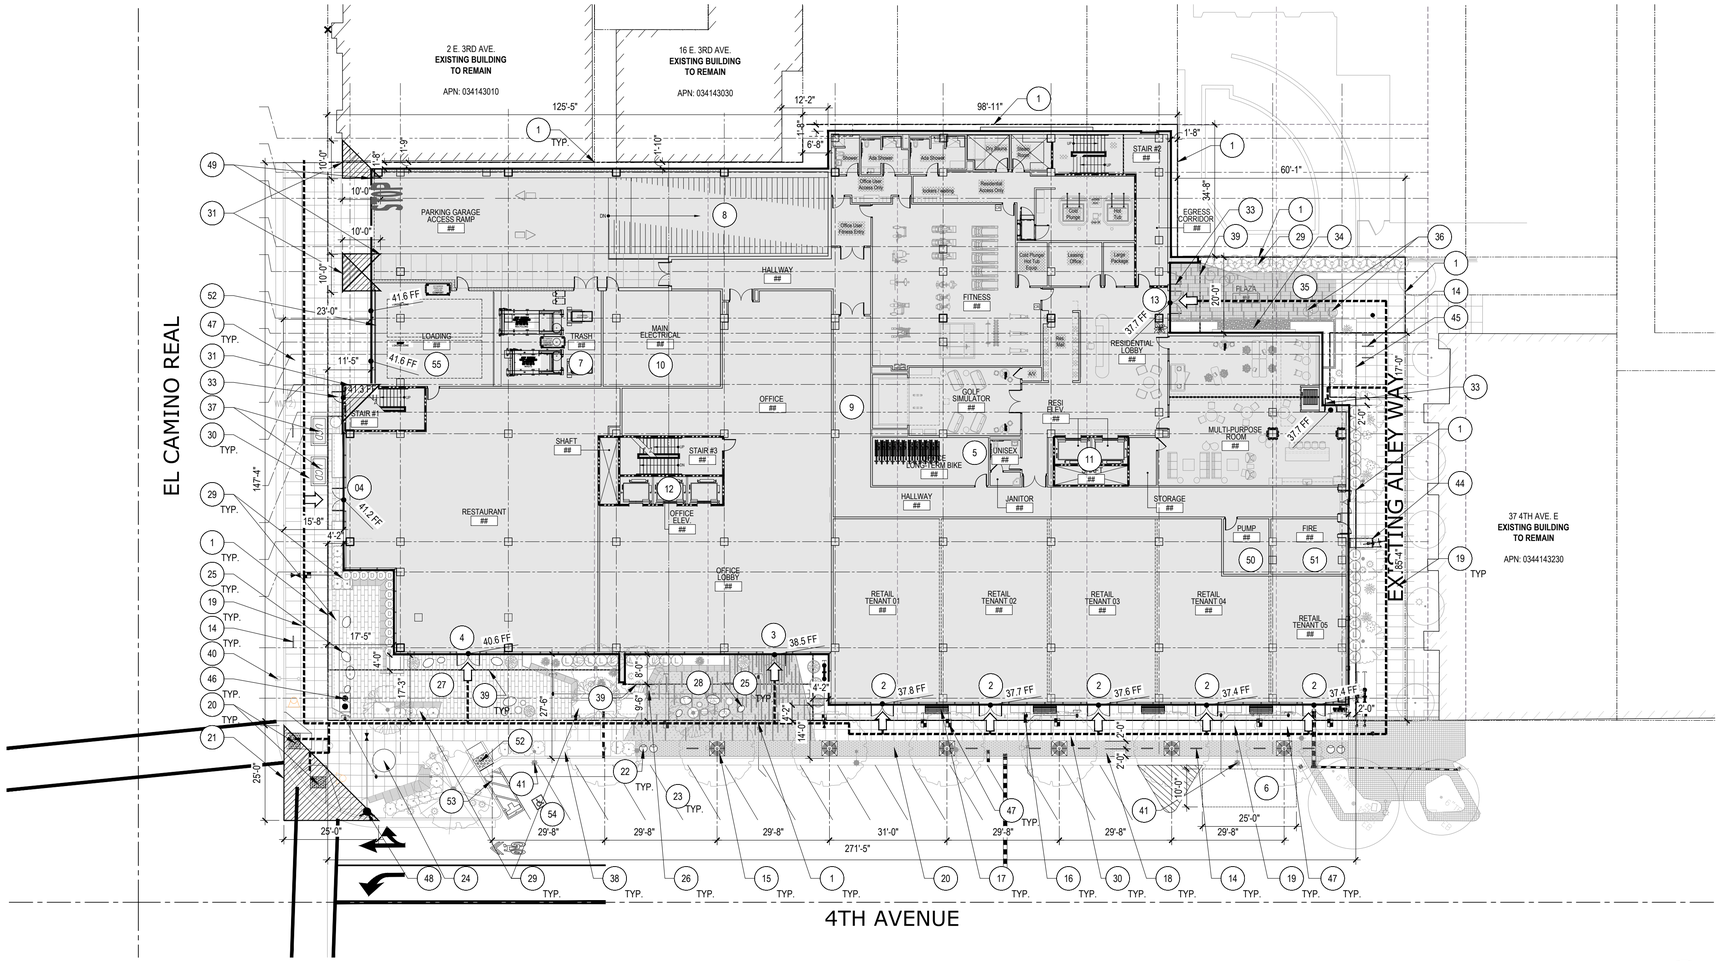

ARCHITECTURAL SITE PLAN

SCALE: 1"=20'-0"

0 10 20 40 60 100

MINIMUM BICYCLE PARKING STALLS REQUIRED

PER CITY OF SAN MATEO MUNICIPAL CODE SECTION 27.64.262

REQUIRED SHORT-TERM - RESIDENTIAL
STUDIO AND ONE-BEDROOM UNIT @ 0.05 SPACES PER UNIT
216 UNITS x 0.05 = 10.80 SPACES
TWO-BEDROOM UNIT @ 0.10 SPACES PER UNIT
20 UNITS x 0.10 = 2 SPACES
TOTAL REQUIRED SHORT-TERM - RESIDENTIAL: 12.80 SPACES OR 13 SPACES

REQUIRED SHORT-TERM - OFFICE (GENERAL)
1 SPACE PER 20,000 S.F. OF OFFICE AREA
110,203.6 S.F. / 20,000 S.F. = 5.51 SPACES OR 6 SPACES

REQUIRED SHORT-TERM - RETAIL
1 SPACE PER 2,000 S.F. OF RETAIL AREA
10,498.5 S.F. / 2,000 S.F. = 5.25 SPACES OR 6 SPACES

REQUIRED LONG-TERM - RESIDENTIAL
STUDIO AND ONE-BEDROOM UNIT @ 1.0 SPACE PER UNIT
216 UNITS x 1.0 = 216 SPACES
TWO-BEDROOM UNIT @ 1.25 SPACES PER UNIT
20 UNITS x 1.25 = 25 SPACES
TOTAL REQUIRED LONG-TERM - RESIDENTIAL: 241 SPACES

REQUIRED LONG-TERM - OFFICE (GENERAL)
1 SPACE PER 10,000 S.F. OF OFFICE AREA
110,203.6 S.F. / 10,000 S.F. = 11.02 SPACES OR 11 SPACES

REQUIRED LONG-TERM - RETAIL
1 SPACE PER 12,000 S.F. OF RETAIL AREA
10,498.5 S.F. / 12,000 S.F. = 0.87 SPACES OR 1 SPACE

PROVIDED SHORT-TERM SPACES

RESIDENTIAL	14 SPACES
RETAIL	6 SPACES
OFFICE	6 SPACES
TOTAL	**26 SPACES**

PROVIDED LONG-TERM SPACES

RESIDENTIAL	241 SPACES *
RETAIL	1 SPACE**
OFFICE	11 SPACES ***
TOTAL	**253 SPACES**

* PROVIDED @ LEVEL 02 TO LEVEL 10
** PROVIDED @ LEVEL 01
*** PROVIDED @ LEVEL 01

KEYNOTES

1. EXISTING PROPERTY LINE
2. PRIMARY RETAIL ENTRANCE
3. PRIMARY OFFICE LOBBY ENTRANCE
4. PRIMARY RESTAURANT ENTRANCE
5. OFFICE LONG-TERM BIKE STORAGE
6. 10'x25' RIDE-SHARE/ DELIVERY LOADING AREA
7. TRASH AREA
8. ACCESS RAMP TO BELOW GRADE PARKING STRUCTURE W/ TRANSITION SLOPE
9. SERVICE CORRIDOR
10. MAIN ELECTRICAL ROOM
11. RESIDENTIAL ELEVATORS
12. OFFICE ELEVATORS
13. PRIMARY RESIDENTIAL ENTRANCE
14. SHORT-TERM BIKE RACK INSTALLED IN BRICK BANDING AT SIDEWALK FURNITURE ZONE
15. STREET TREE IN TREE GRATE
16. PAINTED CONTAINER
17. BENCH
18. 4'-0" WIDE ACCENT BRICK PAVERS
19. TYPICAL FRONTAGE CONCRETE SIDEWALK
20. ADA RAMP AND TRUNCATED DOMES
21. 25'-0" x 25'-0" VISIBILITY TRIANGLE
22. TRASH RECEPTACLE
23. STREET PARKING
24. PROPOSED PUBLIC ART LOCATION
25. PRECAST SMOOTH 'PEBBLE' SEATING ELEMENTS
26. SLATTED WOOD SEAT INTEGRATED INTO THE RAISED PLANTER
27. ACCENT PAVERS AT RETAIL FRONTAGE
28. LINEAR PAVERS WITH CONTRASTING STRIPING TO INTENSIFY COMMERCIAL ENTRY
29. RAISED PLANTERS WITH BUILT-IN SEATING
30. ACCESSIBLE PATH OF TRAVEL
31. 10'-0" x 10'-0" VISION TRIANGLE
32. SERVICE DOOR
33. EGRESS DOOR
34. WATER FEATURE
35. ACCENT PAVERS AT RESIDENTIAL ENTRANCE
36. DECORATIVE LIGHT FIXTURES
37. UNDERGROUND TRANSFORMERS
38. SOFTSCAPE (REFER TO LANDSCAPE)
39. CANOPY ABOVE SHOWN AS DASHED.
40. EXISTING TRAFFIC LIGHT.
41. NEW STREET LIGHT.
42. CAR ACCESSIBLE PARKING SIGN
43. VAN ACCESSIBLE PARKING SIGN
44. RETAIL LONG-TERM BIKE STORAGE
45. STORM DRAIN UTILITY
46. SEWER UTILITY
47. WATER LINE UTILITY
48. FIRE SERVICE UTILITY
49. VISIBLE AND AUDIBLE WARNING DEVICE AT ENTRY
50. PUMP ROOM
51. FIRE ROOM
52. TRUNCATED DOME PLATE
53. 5FT WIDE ACCESSIBLE AISLE
54. ACCESSIBLE PARKING STALL
55. 25'x10' ON-SITE LOADING AREA

PROJECT DATA

GENERAL PLAN REQUIREMENTS

ASSESSOR'S PARCEL NO.:	034-143-260 034-143-300 034-143-310
GENERAL PLAN:	MIXED-USE HIGH
SITE AREA:	±39,928 S.F. / 0.91 ACRES
ALLOWABLE MAX FAR (NON-RESIDENTIAL ONLY)	**4.5 (259,425 S.F.)**
PROPOSED FAR (NON-RESIDENTIAL ONLY)	**3.02 (120,702.1 S.F.)**
DWELLING UNIT DENSITY (100-130 DU/ AC)	91 DU - 118 DU
W/ 100% INCREASED STATE DENSITY	**236 DU**
LOT COVERAGE	100%
ALLOWABLE MAX. BUILDING HEIGHT	5 TO **8 STORIES**
PROPOSED BUILDING HEIGHT	184 FEET (15-STORY)

ZONING REQUIREMENTS

ZONING:	CBD DISTRICT GENERAL BUSINESS
SITE AREA:	±39,928 S.F. / 0.91 ACRES
ALLOWABLE MAX FAR (COMMERCIAL + RESIDENTIAL)	**3.0 (119,784 S.F.)**
PROPOSED FAR (COMMERCIAL + RESIDENTIAL)	**9.5 (380,167 S.F.)**
MAX DWELLING UNIT DENSITY	50 DU/ AC OR 46 UNITS
ALLOWABLE MAX BUILDING HEIGHT	55 FEET
PROPOSED BUILDING HEIGHT	184 FEET (15-STORY)

PROPOSED BUILDING AREA (15- STORY BUILDING)

RESIDENTIAL - LEVEL 01	12,956.1 S.F.
OFFICE - LEVEL 01	10,808.2 S.F.
RESTAURANT - LEVEL 01	4,266.1 S.F.
RETAIL - LEVEL 01	6,232.4 S.F.
RESIDENTIAL - LEVEL 02	27,238.2 S.F.
RESIDENTIAL - LEVEL 03	27,238.2 S.F.
RESIDENTIAL - LEVEL 04	27,238.2 S.F.
RESIDENTIAL - LEVEL 05	27,238.2 S.F.
RESIDENTIAL - LEVEL 06	27,238.2 S.F.
RESIDENTIAL - LEVEL 07	27,238.2 S.F.
RESIDENTIAL - LEVEL 08	27,693.2 S.F.
RESIDENTIAL - LEVEL 09	27,693.2 S.F.
RESIDENTIAL - LEVEL 10	27,693.2 S.F.
OFFICE - LEVEL 11	27,308.5 S.F.
OFFICE - LEVEL 12	26,888.8 S.F.
OFFICE - LEVEL 13	23,355.8 S.F.
OFFICE - LEVEL 14	19,527.0 S.F.
OFFICE - LEVEL 15	2,315.3 S.F.
TOTAL BUILDING AREA	**380,167.0 S.F.**

HAA REQUIREMENTS (BASED ON 380,167 S.F. BUILDING AREA)
COMMERCIAL (1/3 OF 380,167 S.F. OR 126,722.3 S.F.)
NON-COMMERCIAL (2/3 OF 380,167 S.F. OR 253,444.7 S.F.)

OFFICE AREA	**110,203.6 S.F.**
RESTAURANT	**4,266.1 S.F.**
RETAIL	**6,232.4 S.F.**
TOTAL COMMERCIAL AREA (PROVIDED)	**120,702.1 S.F.**
TOTAL NON-COMMERCIAL AREA (PROVIDED):	**246,508.8 S.F.**
FAR (120,702.1 S.F./ 39,928 S.F.) - (COMMERCIAL ONLY)	**3.02**

#DWELLING UNITS PER FLOOR

LEVEL 02	26 DU
LEVEL 03	26 DU
LEVEL 04	27 DU
LEVEL 05	27 DU
LEVEL 06	27 DU
LEVEL 07	27 DU
LEVEL 08	27 DU
LEVEL 09	24 DU
LEVEL 10	25 DU
TOTAL # DWELLING UNITS	**236 UNITS (OR 260 DU/ AC)**

DWELLING UNIT MIX

STUDIO	80 DU (OR 34%)
ONE-BEDROOM	136 DU (OR 57%)
TWO-BEDROOM	20 DU (OR 9%)
TOTAL # DWELLING UNITS	**236 UNITS (OR 260 DU/ AC)**

BMR UNIT REQUIREMENTS - PER SDB ON BASE DENSITY (118 UNITS)

50% INCREASE: 15% VERY LOW INCOME	18 UNITS
ADDITIONAL 50%: 15% MODERATE INCOME	18 UNITS
TOTAL (PROVIDED)	36 UNITS

ARC TEC
ARCHITECTURAL TECHNOLOGIES
www.arctecinc.com
Arizona
2960 East Northern Avenue, Building C
Phoenix, AZ 85028 602.953.2355
California
1731 Technology Drive, Suite 750
San Jose, CA 95113 408.496.1121

The "user(s)" in possession of this documentation acknowledge(s) that ARC TEC's and ARC TEC consultants' drawings, specifications, reports, electronic data and other documentation are instruments of service. ARC TEC and ARC TEC consultants shall be deemed the author and owner of such documentation. The "user(s)" in possession of this documentation shall not sue or authorize any other person to sue ARC TEC's or ARC TEC consultants' instruments of service. Reuse without ARC TEC's written authorization will be at the user(s) sole risk and without liability to ARC TEC and ARC TEC's consultants. The user(s) possessing this documentation shall indemnify and hold harmless ARC TEC and ARC TEC's consultants and agents and employees from and against all claims, damages losses and expenses, including attorney's fees arising out of or resulting from unauthorized reuse of ARC TEC or ARC TEC's consultants instruments of service.
Written dimensions on this drawing shall have precedence over any scaled dimension. DO NOT SCALE THIS DRAWING for accurate dimensions and notify ARC TEC of any discrepancies.

© Copyright ARC TEC, Inc. 2018

In Association with:

A Planning Application For:
MECAH VENTURES
1 E. 4TH AVENUE
SAN MATEO, CA 94401


DATE	DESCRIPTION
03.27.2025	SB330 APPLICATION
05.30.2025	1ST PLANNING SUBMITTAL
1 11.17.2025	2ND PLANNING SUBMITTAL
2 03.18.2026	3RD PLANNING SUBMITTAL

ARCHITECTURAL
SITE PLAN


A1.01

PROJECT NO: 246148

G:\2024 JOBS\246148 - El Camino & 4th Ave Development\1 Planning Application\2026 Jan PLANNING SUBMITTAL - 15 story Building\246148-A1.01.DWG - Mar 18, 2026, 3:43pm - tsilverb

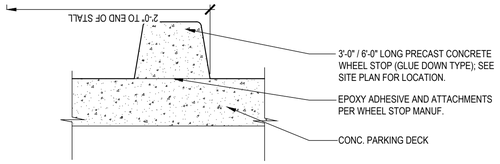


A AT SLAB ABOVE GRADE LEVEL

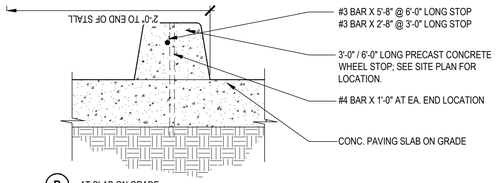

B AT SLAB ON GRADE

13 CONCRETE CURB

SCALE: 1 1/2"=1'-0"

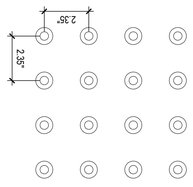


TRUNCATED DOME SURFACES ARE REQUIRED IN THE FOLLOWING LOCATIONS:

- WALKWAYS CROSSING VEHICULAR WAYS WITH SLOPES BETWEEN 5% (1 : 20) AND 6.67% (1 : 15): FULL SURFACE OF THE RAMP SHALL HAVE TRUNCATED DOMES
- WALKWAYS CROSSING VEHICULAR WAYS WITH SLOPES BETWEEN 6.67% (1 : 15) AND (8.5% 1 : 12): 3' WIDE X (WIDTH OF SIDEWALK) AREA OF TRUNCATED DOMES
- THE TRUNCATED DOME SURFACE DOES NOT NEED TO BE YELLOW, IT ONLY NEEDS TO CONTRAST VISUALLY WITH ADJACENT SURFACES, AND IT MUST BE INTEGRALLY COLORED.

9 TRUNCATED DOMES


SCALE: 3"=1'-0"

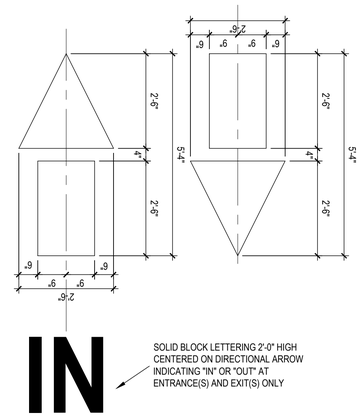

5 DIRECTIONAL ARROW


SCALE: 1/2"=1'-0"

1. ALL PARKING SPACES AND ACCESS AISLE SHALL HAVE A MAXIMUM SLOPE IN ALL DIRECTIONS OF 1:48.
2. PEDESTRIAN WAYS WHICH ARE ACCESSIBLE TO PERSONS WITH DISABILITIES SHALL BE PROVIDED FROM EACH ACCESSIBLE SPACE TO RELATED FACILITIES. REFER TO SITE PLAN FOR LOCATION OF ACCESSIBLE PATH OF TRAVEL LINKING ACCESS AISLE TO RELATED FACILITIES.
3. ACCESS AISLE MAY BE SHARED BY TANDEM SPACES. IF ONE SPACE IS VAN ACCESSIBLE, THE ACCESS AISLE MUST BE ON THE PASSENGER SIDE OF SPACE.
4. VAN PARKING (CONFIGURATION A) SHALL BE PERMITTED TO BE 108" (9'-0") WIDE MINIMUM WHERE THE ACCESS AISLE IS 96" (8'-0") WIDE MINIMUM. ACCESS AISLE FOR VAN ACCESSIBLE PARKING SHALL BE ON THE PASSENGER SIDE.
5. WHEN NO CURB OR BARRIER IS PROVIDED AT THE FRONT OF STALL AND THERE IS A WALKWAY IN FRONT OF THE STALL, A WHEEL STOP IS REQUIRED WHICH WILL PREVENT ENCROACHMENT OF CARS OVER WALKWAYS.

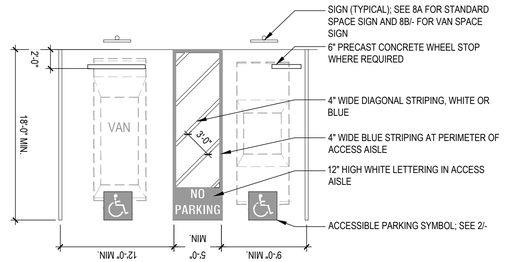


1 ACCESSIBLE PARKING SPACES

SCALE: 1/8" = 1'-0"

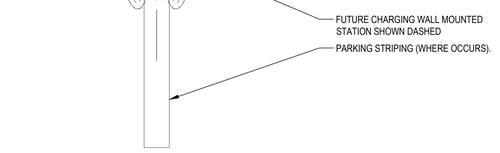


14 FUTURE EV CHARGING STUB OUT

SCALE: 1"=1'-0"

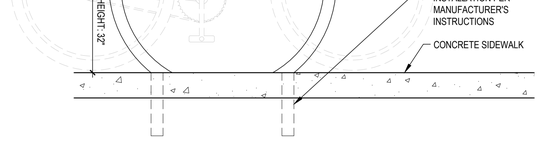

10 SHORT-TERM BIKE RACK

SCALE: 1"=1'-0"

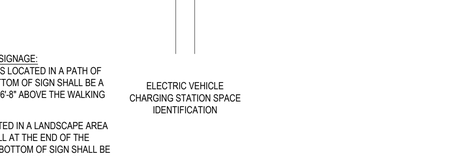


BOTTOM OF SIGNAGE:
WHEN SIGN IS LOCATED IN A PATH OF TRAVEL, BOTTOM OF SIGN SHALL BE A MINIMUM OF 6'-8" ABOVE THE WALKING SURFACE.

WHEN LOCATED IN A LANDSCAPE AREA OR ON A WALL AT THE END OF THE SPACE, THE BOTTOM OF SIGN SHALL BE AT 5'-0" ABOVE ADJACENT GRADE

ELECTRIC VEHICLE CHARGING STATION SPACE IDENTIFICATION

6 ELECTRIC VEHICLE CHARGING STATION SIGNAGE

SCALE: 1 1/2"=1'-0"

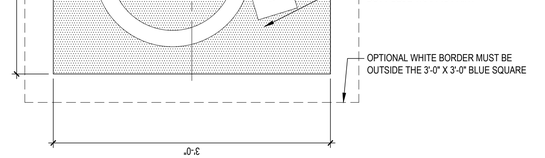

2 ACCESSIBILITY PARKING SYMBOL

SCALE: N.T.S.

ARC TEC
ARCHITECTURAL TECHNOLOGIES
www.arctecinc.com
Arizona
2960 East Northern Avenue, Building C
Phoenix, AZ 85028 602.953.2355
California
1731 Technology Drive, Suite 750
San Jose, CA 95113 408.496.1121

The "user(s)" in possession of this documentation acknowledge(s) that ARC TEC's and ARC TEC consultants' drawings, specifications, reports, electronic data and other documentation are instruments of service. ARC TEC and ARC TEC consultants shall be deemed the author and owner of such documentation. The "user(s)" in possession of this documentation shall not sue or authorize any other person to sue ARC TEC's or ARC TEC consultants' instruments of service. Reuse without ARC TEC's written authorization will be at the user(s) sole risk and without liability to ARC TEC and ARC TEC's consultants. The user(s) possessing this documentation shall indemnify and hold harmless ARC TEC and ARC TEC's consultants and agents and employees from and against all claims, damages losses and expenses, including attorney's fees arising out of or resulting from unauthorized reuse of ARC TEC or ARC TEC's consultants instruments of service.
Written dimensions on this drawing shall have precedence over any scaled dimension. DO NOT SCALE THIS DRAWING for accurate dimensions and notify ARC TEC of any discrepancies.
© Copyright ARC TEC, Inc. 2018

In Association with:

A Planning Application For:
MECAH VENTURES
1 E. 4TH AVENUE
SAN MATEO, CA 94401


DATE	DESCRIPTION
03.27.2025	SB330 APPLICATION
05.30.2025	1ST PLANNING SUBMITTAL
1 11.17.2025	2ND PLANNING SUBMITTAL
2 03.18.2026	3RD PLANNING SUBMITTAL


SITE DETAILS

A 1.02

PROJECT NO: 246148


G:\2024 Jobs\246148 - El Camino & 4th Ave Development\1 Planning Application\2026 3rd PLANNING SUBMITTAL 15 Units Building\246148 A1.02_A1.03.dwg Mar 18, 2026, 8:40pm Gabriel

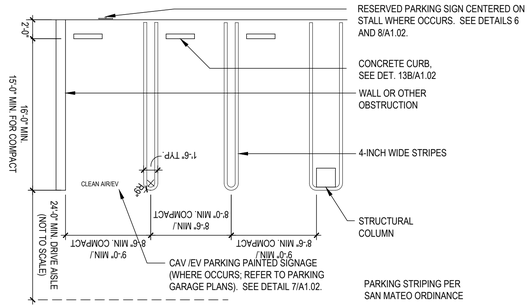

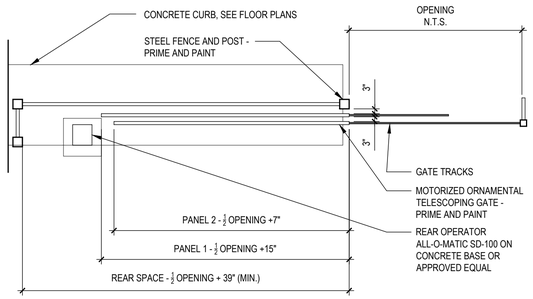


13 PARKING STALL STRIPING

SCALE: 1/8"=1'-0"

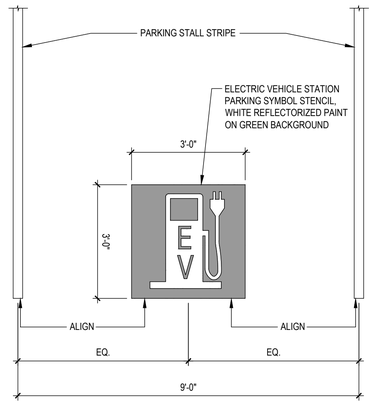

5 EV PARKING STALL SYMBOL

SCALE: 1/2" = 1'-0"

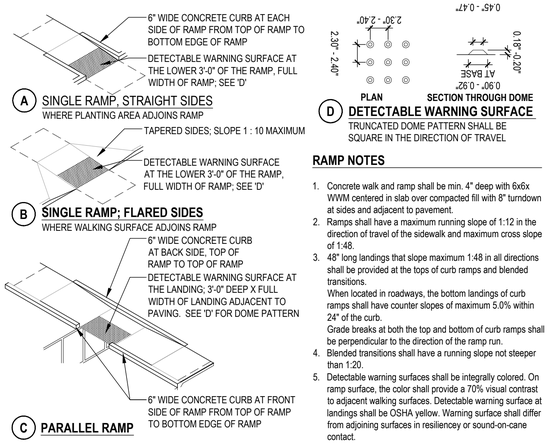


RAMP NOTES

1. Concrete walk and ramp shall be min. 4" deep with 6x6 WWM centered in slab over compacted fill with 8" turndown at sides and adjacent to pavement.
2. Ramps shall have a maximum running slope of 1:12 in the direction of travel of the sidewalk and maximum cross slope of 1:48.
3. 48" long landings that slope maximum 1:48 in all directions shall be provided at the tops of curb ramps and blended transitions.
   When located in roadways, the bottom landings of curb ramps shall have counter slopes of maximum 5.0% within 24" of the curb.
4. Blended transitions shall have a running slope not steeper than 1:20.
5. Detectable warning surfaces shall be integrally colored. On ramp surface, the color shall provide a 70% visual contrast to adjacent walking surfaces. Detectable warning surface at landings shall be OSHA yellow. Warning surface shall differ from adjoining surfaces in resiliency or sound-on-cane contact.

1 CURB RAMP CONFIGURATION

SCALE: N.T.S

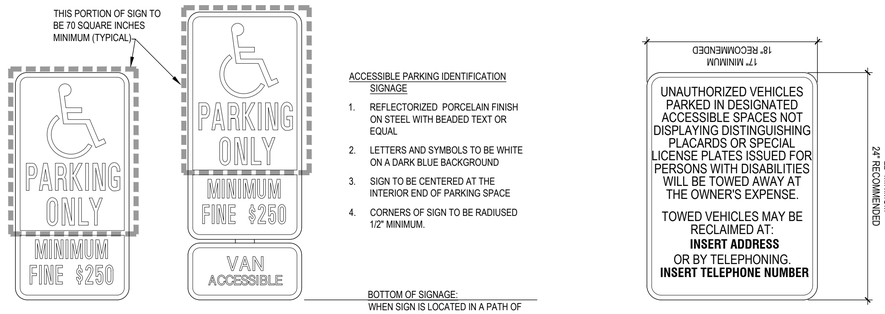

ACCESSIBLE PARKING IDENTIFICATION SIGNAGE

1. REFLECTORIZED PORCELAIN FINISH ON STEEL WITH BEADED TEXT OR EQUAL
2. LETTERS AND SYMBOLS TO BE WHITE ON A DARK BLUE BACKGROUND
3. SIGN TO BE CENTERED AT THE INTERIOR END OF PARKING SPACE
4. CORNERS OF SIGN TO BE RADIUSED 1/2" MINIMUM.

BOTTOM OF SIGNAGE:
WHEN SIGN IS LOCATED IN A PATH OF TRAVEL, BOTTOM OF SIGN SHALL BE A MINIMUM OF 6'-8" ABOVE THE WALKING SURFACE.

WHEN LOCATED IN A LANDSCAPE AREA OR ON A WALL AT THE END OF THE SPACE, THE BOTTOM OF SIGN SHALL BE AT 5'-0" ABOVE ADJACENT GRADE

UNAUTHORIZED VEHICLE WARNING SIGNAGE SHALL BE POSTED EITHER:

1. IN A CONSPICUOUS PLACE AT EACH ENTRANCE TO AN OFF-STREET PARKING FACILITY, **OR**
2. IMMEDIATELY ADJACENT TO ON-SITE ACCESSIBLE PARKING AND VISIBLE FROM EACH PARKING SPACE.

THE PHONE NUMBER OR ADDRESS WHERE TOWED VEHICLES CAN BE RECLAIMED IS POSTED IN THE APPROPRIATE LOCATION ON THE SIGN AND IS A PERMANENT PART OF THE SIGN.

LETTERING SHALL BE A MINIMUM OF 1" IN HEIGHT.

SIGN TYPE A:
ACCESSIBLE CAR PARKING SPACE IDENTIFICATION

SIGN TYPE B:
ACCESSIBLE VAN PARKING SPACE IDENTIFICATION

SIGN TYPE C:
UNAUTHORIZED VEHICLE WARNING SIGN

6 ACCESSIBLE PARKING SIGNAGE & UNAUTHORIZED VEHICLE SIGNAGE

SCALE: 1 1/2"=1'-0"

ARC TEC
ARCHITECTURAL TECHNOLOGIES
www.arctecinc.com
Arizona
2960 East Northern Avenue, Building C
Phoenix, AZ 85028 602.953.2355
California
1731 Technology Drive, Suite 750
San Jose, CA 95113 408.496.1121

The "user(s)" in possession of this documentation acknowledge(s) that ARC TEC's and ARC TEC consultants' drawings, specifications, reports, electronic data and other documentation are instruments of service. ARC TEC and ARC TEC consultants shall be deemed the author and owner of such documentation. The "user(s)" in possession of this documentation shall not sue or authorize any other person to sue ARC TEC's or ARC TEC consultants instruments of service. Reuse without ARC TEC's written authorization will be at the user(s) sole risk and without liability to ARC TEC and ARC TEC's consultants. The user(s) possessing this documentation shall indemnify and hold harmless ARC TEC and ARC TEC's consultants and agents and employees from and against all claims, damages losses and expenses, including attorney's fees arising out of or resulting from unauthorized reuse or ARC TEC or ARC TEC's consultants instruments of service.
Written dimensions on this drawing shall have precedence over any scaled dimension. DO NOT SCALE THIS DRAWING for accurate dimensions and notify ARC TEC of any discrepancies.

© Copyright ARC TEC, Inc. 2018

In Association with:

A Planning Application For:
MECAH VENTURES
1 E. 4TH AVENUE
SAN MATEO, CA 94401


DATE	DESCRIPTION
03.27.2025	SB330 APPLICATION
05.30.2025	1ST PLANNING SUBMITTAL
1 11.17.2025	2ND PLANNING SUBMITTAL
2 03.18.2026	3RD PLANNING SUBMITTAL

SITE DETAILS


A 1.03

PROJECT NO: 246148


D:\2024 Jobs\246148 - El Camino & 4th Ave Development\01 Planning Application\2026-3rd PLANNING SUBMITTAL 13-story Multifamily\246148 A102_A103.dwg - Mar 18, 2026, 8:45pm - tatianb

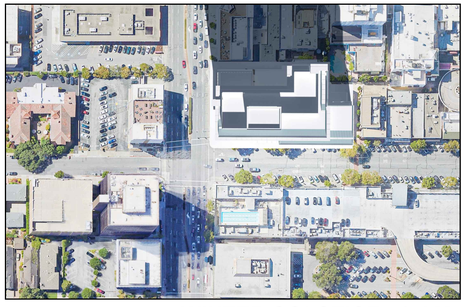


WINTER SOLSTICE - 9 AM 13
SCALE: N.T.S

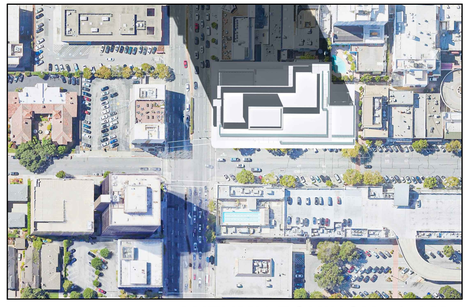


AUTUMN EQUINOX - 9 AM 9
SCALE: N.T.S

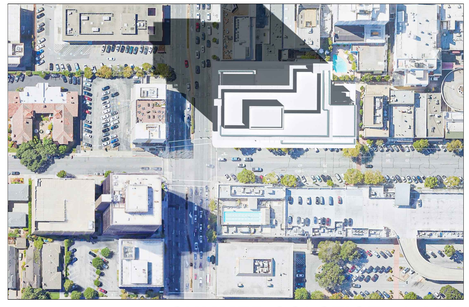

SUMMER SOLSTICE - 9 AM 5
SCALE: N.T.S

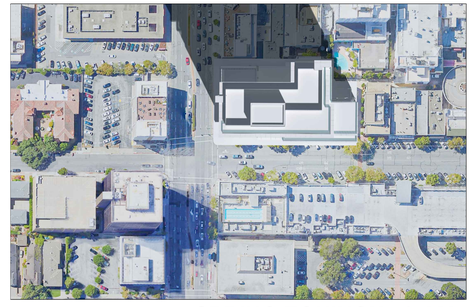


SPRING EQUINOX - 9 AM 1
SCALE: N.T.S

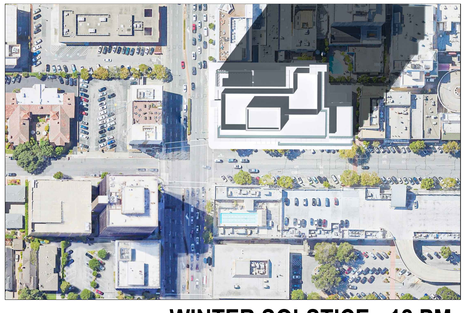

WINTER SOLSTICE - 12 PM 14
SCALE: N.T.S



AUTUMN EQUINOX - 12 PM 10
SCALE: N.T.S

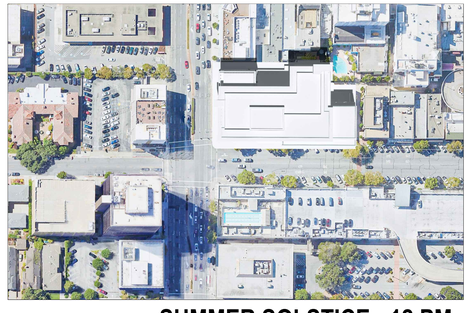


SUMMER SOLSTICE - 12 PM 6
SCALE: N.T.S




SPRING EQUINOX - 12 PM 2
SCALE: N.T.S




AUTUMN EQUINOX - 2 PM 11
SCALE: N.T.S

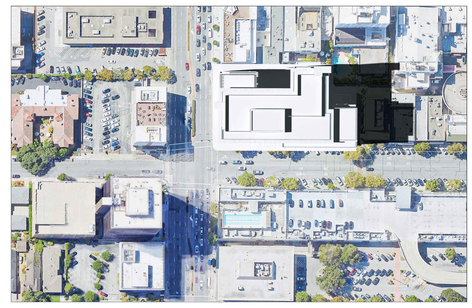


SPRING EQUINOX - 2 PM 3
SCALE: N.T.S

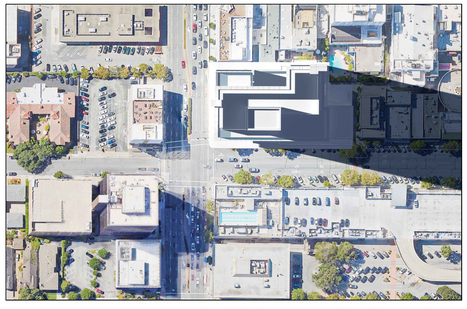


WINTER SOLSTICE - 4 PM 16
SCALE: N.T.S

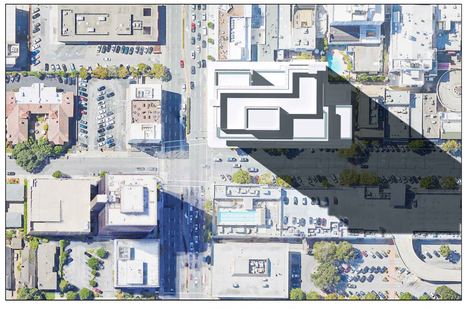

AUTUMN EQUINOX - 4 PM 12
SCALE: N.T.S

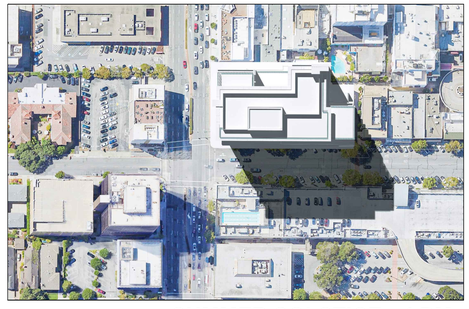

SUMMER SOLSTICE - 4 PM 8
SCALE: N.T.S

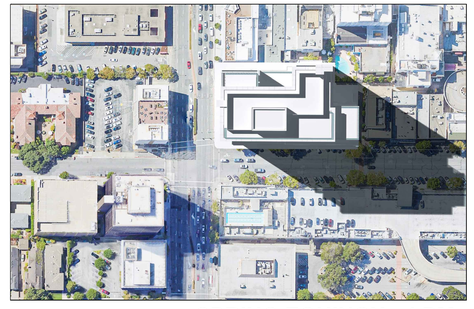

SPRING EQUINOX - 4 PM 4
SCALE: N.T.S

ARC TE
ARCHITECTURAL TECHNOL
www.arctecinc.com
Arizona
2960 East Northern Avenue, Build
Phoenix, AZ 85028 602.953.
California
1731 Technology Drive, Suite
San Jose, CA 95113 408.496.

The "user(s)" in possession of this documentation acknowledges ARC TEC's and ARC TEC consultants' drawings, specifications, electronic data and other documentation are instruments of serv and ARC TEC consultants shall be deemed the author and own documentation. The "user(s)" in possession of this documentati sue or authorize any other person to use ARC TEC's or ARC TE instruments of service. Reuse without ARC TEC's written author at the user(s) sole risk and without liability to ARC TEC and ARC consultants. The user(s) possessing this documentation shall in hold harmless ARC TEC and ARC TEC's consultants and agent employees from and against all claims, damages losses and ex including but not limited to attorneys' fees, arising out of unauthc ARC TEC or ARC TEC's consultants' reuse of these documents. Written dimensions on this drawing shall have precedence over dimension. DO NOT SCALE THIS DRAWING for accurate dime notify ARC TEC of any discrepancies.

© Copyright ARC TEC, Inc. 2018

In Association with:

A Planning Application For:

MECAH VENTURES


1 E. 4TH AVENUE
SAN MATEO, CA 94401

DATE	DESCRIPTI
03.27.2025	SB330 APPL
05.30.2025	1ST PLANNING SUI
1 11.17.2025	2ND PLANNING SUI
2 03.18.2026	3RD PLANNING SUI

SOLAR SHADOW STUDY

A1.11

PROJECT NO: 24

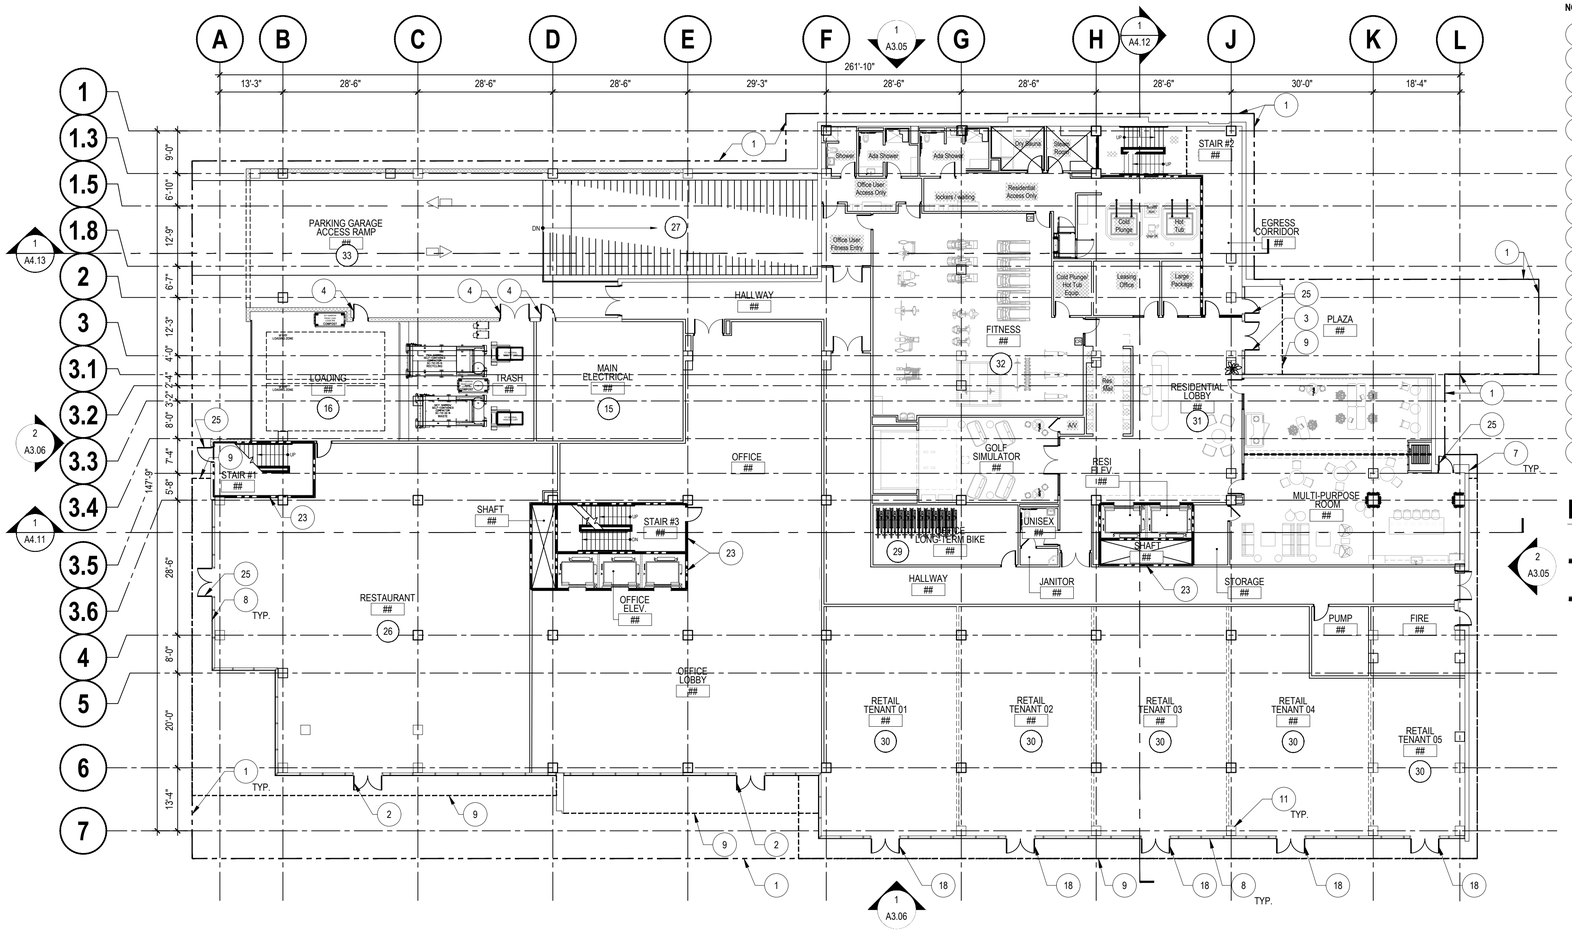

FLOOR PLAN - LEVEL 01

SCALE: 1/16" = 1'-0"

0 10 20 40 60 80

KEYNOTES - FLOOR PLAN

NOTE: NOT ALL KEYNOTES LISTED MAY APPLY TO THIS DRAWING.

1. EXISTING PROPERTY LINE
2. PRIMARY OFFICE ENTRANCE
3. PRIMARY RESIDENTIAL ENTRANCE
4. SERVICE DOOR
5. ACCESS RAMP TO BELOW GRADE PARKING STRUCTURE W/ TRANSITION SLOPE TOP BOTTOM SIDEWALK
6. 2-HR FIRE RATED WALLS AT TRASH CHUTTE
7. EXTERIOR WALLS - REFER TO EXTERIOR ELEVATIONS
8. EXTERIOR ALUM./ GLASS WINDOW SYSTEM
9. CANOPY ABOVE (SHOWN DASHED)
10. CANOPY BELOW
11. STRUCTURAL COLUMN
12. 2HR. MECHANICAL SHAFT
13. SECONDARY OFFICE ENTRANCE
14. LOADING/ STORAGE
15. MAIN ELECTRICAL ROOM
16. LOADING AREA
17. 42"H. AFF PARAPET WALL
18. RETAIL ENTRANCE
19. PRIVATE RESIDENTIAL BALCONY WITH 42"H. GUARDRAIL
20. EXTERIOR SLIDING GLASS DOOR
21. 1HR FIRE RATED DEMISING WALL AT DWELLING UNIT
22. 1HR FIRE RATED WALL AT HALLWAY
23. 2HR FIRE RATED WALL AT STAIRS, ELEVATORS AND SHAFT
24. NOT USED
25. EGRESS DOOR
26. RESTAURANT
27. PARKING GARAGE ACCESS RAMP
28. OPEN OFFICE AREA
29. OFFICE LONG-TERM BIKE STORAGE
30. RETAIL
31. RESIDENTIAL LOBBY
32. FITNESS
33. COVERED PARKING ENTRANCE
34. 42" H. GUARDRAIL AT BALCONY
35. MECHANICAL EQUIPMENT SCREEN
36. PHOTOVOLTAIC SYSTEM AREA

FLOOR PLAN SYMBOLS LEGEND

- PARTITION OR WALL (ONE-HOUR FIRE RESISTIVE CONSTRUCTION)
- PARTITION OR WALL (TWO-HOUR FIRE RESISTIVE CONSTRUCTION)
- PARTITION OR WALL (UNRATED)
- FURNISH AND INSTALL DOOR & FRAME

Open Space	Private Residential Open Space at level 2 (S.F.) - Provided		681
	Common Residential Open Space at Level 4 (S.F.) - Provided		3,990
	Private Residential Open Space at level 3 (S.F.) - Provided		681
	Private Residential Open Space at level 4 (S.F.) - Provided		681
	Private Residential Open Space at level 5 (S.F.) - Provided		681
	Private Residential Open Space at level 6 (S.F.) - Provided		681
	Private Residential Open Space at level 7 (S.F.) - Provided		681
	Private Residential Open Space at level 8 (S.F.) - Provided		466
	Private Residential Open Space at level 9 (S.F.) - Provided		466
	Private Residential Open Space at level 10 (S.F.) - Provided		466
	Total open space private + common (residential) - Provided		9474
	Office Open Space at Level 11 (S.F.) - Provided		758
	Office Open Space at Level 12 (S.F.) - Provided		609
	Office Open Space at Level 13 (S.F.) - Provided		4282
	Office Open Space at Level 14 (S.F.) - Provided		3673
	Office Open Space at Level 15 (S.F.) - Provided		6157
	Total Office Open Space (S.F.) - Required (1% of total office area or 0.01 x 110,203.6 S.F.)		1,102
	Total Common Office Open Space (S.F.) - Provided		15479

	Use		Level 11	Level 12	Level 13	Level 14	Level 15	Total Area	Project FAR
Floor Area	Retail Area	6,232.4						6,232.4	
	Restaurant Area	4,266.1						4,266.1	
	Office Area	10,808.2	27,308.5	26,888.8	23,355.8	19,527.0	2,315.3	110,203.6	
	Total FAR Floor Area							120,702.1	3.02

ARC TEC
ARCHITECTURAL TECHNOLOGIES
www.arctecinc.com
Arizona
2960 East Northern Avenue, Building C
Phoenix, AZ 85028 602.953.2355
California
1731 Technology Drive, Suite 750
San Jose, CA 95113 408.496.1121

The "user(s)" in possession of this documentation acknowledge(s) that ARC TEC's and ARC TEC consultants' drawings, specifications, reports, electronic data and other documentation are instruments of service. ARC TEC and ARC TEC consultants shall be deemed the author and owner of such documentation. The "user(s)" in possession of this documentation shall not sue or authorize any other person to sue ARC TEC's or ARC TEC consultants' instruments of service. Reuse without ARC TEC's written authorization will be at the user(s) sole risk and without liability to ARC TEC and ARC TEC's consultants. The user(s) possessing this documentation shall indemnify and hold harmless ARC TEC and ARC TEC's consultants and agents and employees from and against all claims, damages losses and expenses, including but not limited to attorneys' fees arising out of unauthorized reuse of ARC TEC or ARC TEC's consultants instruments of service.
Written dimensions on this drawing shall have precedence over any scaled dimension. DO NOT SCALE THIS DRAWING for accurate dimensions and notify ARC TEC of any discrepancies.

© Copyright ARC TEC, Inc. 2018

In Association with:

A Planning Application For:
MECAH VENTURES
1 E. 4TH AVENUE
SAN MATEO, CA 94401


DATE	DESCRIPTION
03.27.2025	SB330 APPLICATION
05.30.2025	1ST PLANNING SUBMITTAL
1 11.17.2025	2ND PLANNING SUBMITTAL
2 03.18.2026	3RD PLANNING SUBMITTAL

FLOOR PLAN
LEVEL 01

2 **A 2.11**

PROJECT NO: 246148

© 2026 Jobs246148 - El Camino & 4th Ave Development\01 Planning Application\2026 3rd PLANNING SUBMITTAL 15 story Building\246148-A211.dwg - Mar 18, 2026, 1:45pm - tdiaris

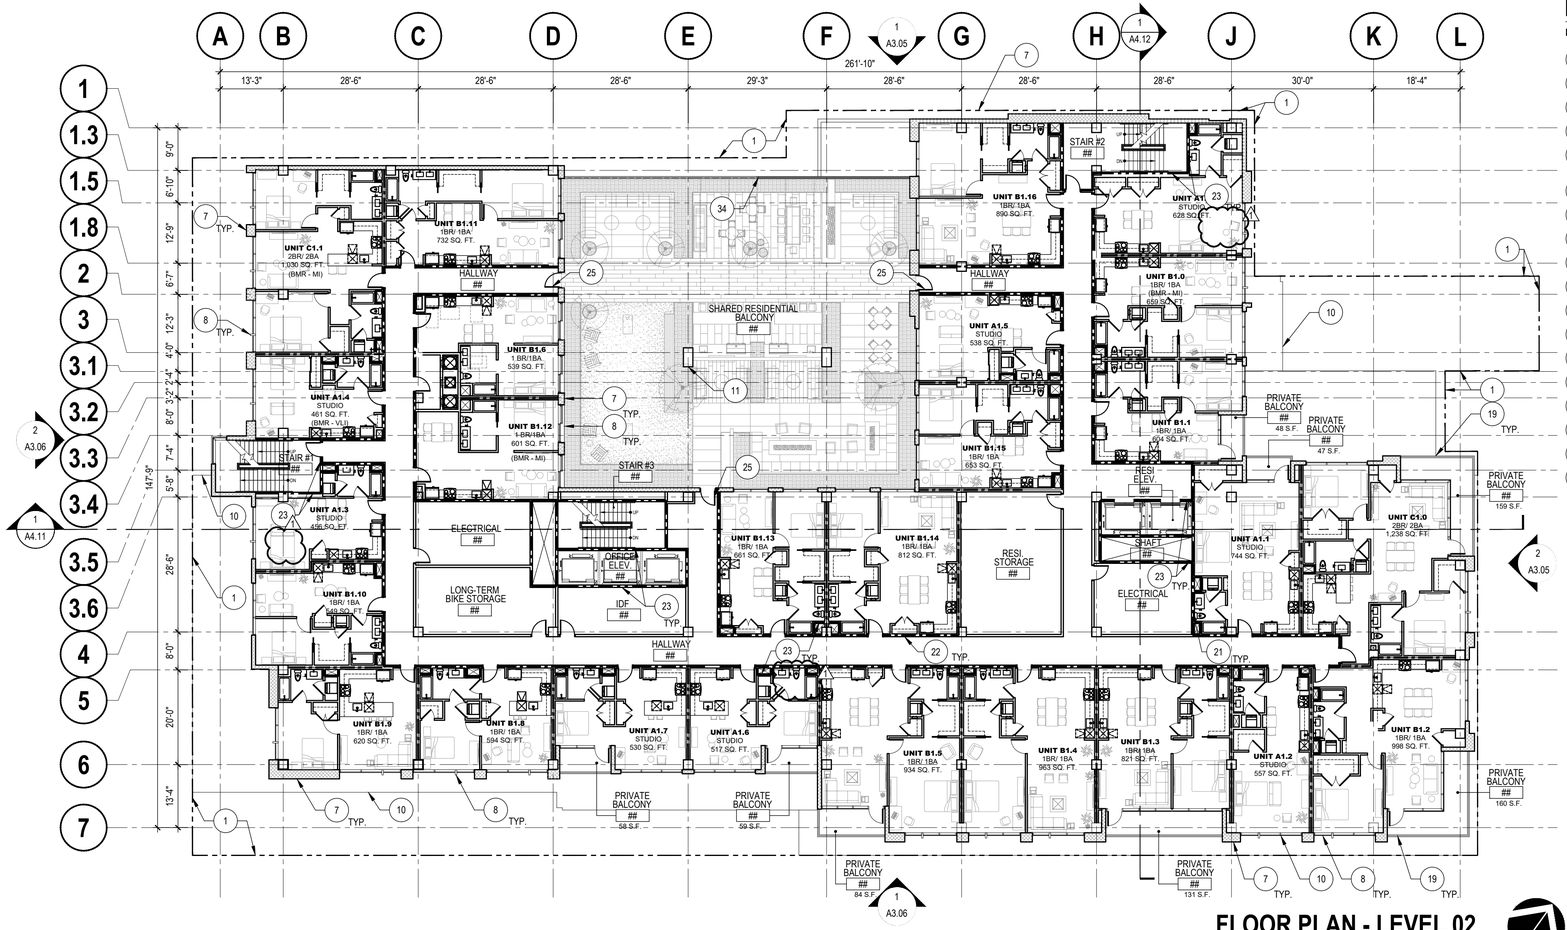

FLOOR PLAN - LEVEL 02

SCALE: 1/16" = 1'-0"

0 10 20 40 60 80

KEYNOTES - FLOOR PLAN

NOTE: NOT ALL KEYNOTES LISTED MAY APPLY TO THIS DRAWING.

1. EXISTING PROPERTY LINE
2. PRIMARY OFFICE ENTRANCE
3. PRIMARY RESIDENTIAL ENTRANCE
4. SERVICE DOOR
5. ACCESS RAMP TO BELOW GRADE PARKING STRUCTURE W/ TRANSITION SLOPE TOP BOTTOM SIDEWALK
6. 2-HR FIRE RATED WALLS AT TRASH CHUTTE
7. EXTERIOR WALLS - REFER TO EXTERIOR ELEVATIONS
8. EXTERIOR ALUM./ GLASS WINDOW SYSTEM
9. CANOPY ABOVE (SHOWN DASHED)
10. CANOPY BELOW
11. STRUCTURAL COLUMN
12. 2HR. MECHANICAL SHAFT
13. SECONDARY OFFICE ENTRANCE
14. LOADING/ STORAGE
15. MAIN ELECTRICAL ROOM
16. LOADING AREA
17. 42"H. AFF PARAPET WALL
18. RETAIL ENTRANCE
19. PRIVATE RESIDENTIAL BALCONY WITH 42"H. GUARDRAIL
20. EXTERIOR SLIDING GLASS DOOR
21. 1HR FIRE RATED DEMISING WALL AT DWELLING UNIT
22. 1HR FIRE RATED WALL AT HALLWAY
23. 2HR FIRE RATED WALL AT STAIRS, ELEVATORS AND SHAFT
24. NOT USED
25. EGRESS DOOR
26. RESTAURANT
27. PARKING GARAGE ACCESS RAMP
28. OPEN OFFICE AREA
29. OFFICE LONG-TERM BIKE STORAGE
30. RETAIL
31. RESIDENTIAL LOBBY
32. FITNESS
33. COVERED PARKING ENTRANCE
34. 42" H. GUARDRAIL AT BALCONY
35. MECHANICAL EQUIPMENT SCREEN
36. PHOTOVOLTAIC SYSTEM AREA

FLOOR PLAN SYMBOLS LEGEND

- PARTITION OR WALL (ONE-HOUR FIRE RESISTIVE CONSTRUCTION)
- PARTITION OR WALL (TWO-HOUR FIRE RESISTIVE CONSTRUCTION)
- PARTITION OR WALL (UNRATED)
- FURNISH AND INSTALL DOOR & FRAME

PROJECT DATA

	Unit Type	Unit Area (S.F.)	Balcony Area (S.F.)	Unit Area w/ Balcony (S.F.)	# Unit Level 2	# Unit Level 3	# Unit Level 4 to Level 7	# Unit Level 8	# Unit Level 9	# Unit Level 10	Total # Units	Density Bonus Parking Req'd	Stort-Trem Bike Pkg Req'd	Long-Trem Bike Pgk Req'd	Total Unit Area	Total Balcony Area	Unit Mix
RESIDENTIAL UNITS	A1.0 (Studio)	628	0	628	1	1	4	1	1	1	9	0.05	0.05	1.00	5,652	0	
	A1.1 (Studio)	744	47	791	1	1	4	1	1	1	9	0.05	0.05	1.00	7,119	423	
	A1.2(Studio)	557	0	557	1	0	0	0	0	0	1	0.05	0.05	1.00	557	0	
	A1.3 (Studio)	456		456	1	1	4	1	1	1	9	0.05	0.05	1.00	4,104	0	
	A1.4 (Studio)	461		461	1	1	0	0	1	1	4	0.05	0.05	1.00	1,844	0	23%
	A1.5 (Studio)	538		538	1	0	0	0	0	0	1	0.05	0.05	1.00	538	0	
	A1.6 (Studio)	539	59	598	1	1	4	1	1	1	9	0.05	0.05	1.00	5,382	531	
	A1.7 (Studio)	530	58	588	1	1	4	1	1	1	9	0.05	0.05	1.00	5,292	522	
	A1.10 (Studio)	377		377	0	1	4	1	1	1	8	0.05	0.05	1.00	3,016	0	
	B1.0 (1BR/1BA)	659		659	1	1	4	1	0	0	7	0.05	0.05	1.00	4,613	0	
	B1.1 (1BR/1BA)	604	48	652	1	1	4	1	0	0	7	0.05	0.05	1.00	4,564	336	
	B1.2 (1BR/1BA)	998	160	1,158	1	0	0	0	0	0	1	0.05	0.05	1.00	1,158	160	
	B1.3 (1BR/1BA)	821	131	952	1	1	4	1	1	1	9	0.05	0.05	1.00	8,568	1,179	
	B1.4 (1BR/1BA)	963		963	1	1	4	1	1	1	9	0.05	0.05	1.00	8,667	0	
	B1.5(1BR/1BA)	934	84	1,018	1	1	4	0	0	0	6	0.05	0.05	1.00	6,108	504	
	B1.6 (1BR/1BA)	539		539	1	0	0	0	0	0	1	0.05	0.05	1.00	539	0	
	B1.7(1BR/1BA)	711		711	0	1	0	0	0	0	1	0.05	0.05	1.00	711	0	
	B1.8 (1BR/1BA)	594		594	1	1	4	1	1	1	9	0.05	0.05	1.00	5,346	0	
	B1.9 (1BR/1BA)	620		620	1	1	4	1	1	1	9	0.05	0.05	1.00	5,580	0	
	B1.10 (1BR/1BA)	549		549	1	1	4	1	0	1	8	0.05	0.05	1.00	4,392	0	
	B1.11 (1BR/1BA)	732		732	1	0	0	0	0	0	1	0.05	0.05	1.00	732	0	
	B1.12 (1BR/1BA)	630		630	1	0	0	0	0	0	1	0.05	0.05	1.00	630	0	
	B1.13 (1BR/1BA)	601		601	1	0	0	0	0	0	1	0.05	0.05	1.00	601	0	58%
	B1.14 (1BR/1BA)	812		812	1	1	4	1	1	1	9	0.05	0.05	1.00	7,308	0	
	B1.15 (1BR/1BA)	653		653	1	1	4	1	1	1	9	0.05	0.05	1.00	5,877	0	
	B1.16 (1BR/1BA)	890		890	1	1	4	1	1	1	9	0.05	0.05	1.00	8,010	0	
	C1.0 (2BR/2BA)	1,238	159	1,397	1	1	4	0	0	0	6	0.05	0.10	1.25	8,382	954	
	C1.1 (2BR/2BA)	1,030		1,030	1	1	0	0	1	1	4	0.05	0.10	1.25	4,120	0	19%
	C1.2 (2BR/2BA)	1,583	160	1,743	0	1	4	0	0	0	5	0.05	0.10	1.25	8,715	800	
	Total # Dwelling Units				26	26	108	27	25	24	236				174,743	5,904	

BMR UNIT BREAKDOWN

Unit Type	AREA (S.F.)	LOCATION	# VLI (VERY LOW INCOME) UNIT	# LI (LOW INCOME) UNITS	# MOD (MODERATE INCOME) UNITS	TOTAL BMR UNITS
A1.3 (Studio)	456	LEVEL 02	1	0	0	1
A1.4 (Studio)	461	LEVEL 02	1	0	0	1
B1.0 (1BR/1BA)	659	LEVEL 02	0	0	1	1
B1.12 (1BR/1BA)	630	LEVEL 02	0	0	1	1
C1.1 (2BR/2BA)	1,030	LEVEL 02	0	0	1	1
A1.3 (Studio)	456	LEVEL 03	1	0	0	1
A1.4 (Studio)	461	LEVEL 03	1	0	0	1
B1.0 (1BR/1BA)	659	LEVEL 03	0	0	1	1
B1.22 (1BR/1BA)	555	LEVEL 03	1	0	0	1
C1.1 (2BR/2BA)	1,030	LEVEL 03	0	0	1	1
A1.9 (Studio)	396	LEVEL 04 - 07	0	0	4	4
B1.0 (1BR/1BA)	659	LEVEL 04 - 07	0	0	4	4
B1.10 (1BR/1BA)	549	LEVEL 04 - 07	4	0	0	4
B1.22 (2BR/2BA)	555	LEVEL 04 - 07	4	0	0	4
A1.10 (Studio)	377	LEVEL 08	1	0	0	1
B1.0 (1BR/1BA)	659	LEVEL 08	0	0	1	1
B1.10 (1BR/1BA)	549	LEVEL 08	0	0	1	1
B1.22 (2BR/2BA)	555	LEVEL 08	1	0	0	1
A1.4 (Studio)	461	LEVEL 09	0	0	1	1
A1.10 (Studio)	377	LEVEL 09	1	0	0	1
B1.22 (2BR/2BA)	555	LEVEL 09	1	0	0	1
C1.1 (2BR/2BA)	1,030	LEVEL 09	0	0	1	1
A1.4 (Studio)	461	LEVEL 10	0	0	1	1
B1.22 (2BR/2BA)	555	LEVEL 10	1	0	0	1
Total # BMR Units			18	0	18	36

© Copyright ARC TEC, Inc. 2018

In Association with:

ARC TEC
ARCHITECTURAL TECHNOLOGIES
www.arctecinc.com
Arizona
2960 East Northern Avenue, Building C
Phoenix, AZ 85028 602.953.2355
California
1731 Technology Drive, Suite 750
San Jose, CA 95113 408.496.1121

The "user(s)" in possession of this documentation acknowledge(s) that ARC TEC's and ARC TEC consultants' drawings, specifications, reports, electronic data and other documentation are instruments of service. ARC TEC and ARC TEC consultants shall be deemed the author and owner of such documentation. The "user(s)" in possession of this documentation shall not sue or authorize any other person to sue ARC TEC's or ARC TEC consultants instruments of service. Reuse without ARC TEC's written authorization will be at the user(s) sole risk and without liability to ARC TEC and ARC TEC's consultants. The user(s) possessing this documentation shall indemnify and hold harmless ARC TEC and ARC TEC's consultants and agents and employees from and against all claims, damages losses and expenses, including attorney's fees and court costs arising out of or resulting from unauthorized reuse of ARC TEC or ARC TEC's consultants instruments of service.
Written dimensions on this drawing shall have precedence over any scaled dimension. DO NOT SCALE THIS DRAWING for accurate dimensions and notify ARC TEC of any discrepancies.

A Planning Application For:

MECAH VENTURES

1 E. 4TH AVENUE
SAN MATEO, CA 94401


DATE	DESCRIPTION
03.27.2025	SB330 APPLICATION
05.30.2025	1ST PLANNING SUBMITTAL
1 11.17.2025	2ND PLANNING SUBMITTAL
2 03.18.2026	3RD PLANNING SUBMITTAL

FLOOR PLAN
LEVEL 02

A 2.12

PROJECT NO: 246148

D:\2026 Jobs\246148 - El Camino & 4th Ave Development\01-Planning Application\2026-3rd PLANNING SUBMITTAL 15 story Building\246148 A212.dwg Mar 18, 2026, 3:48pm - MarkN

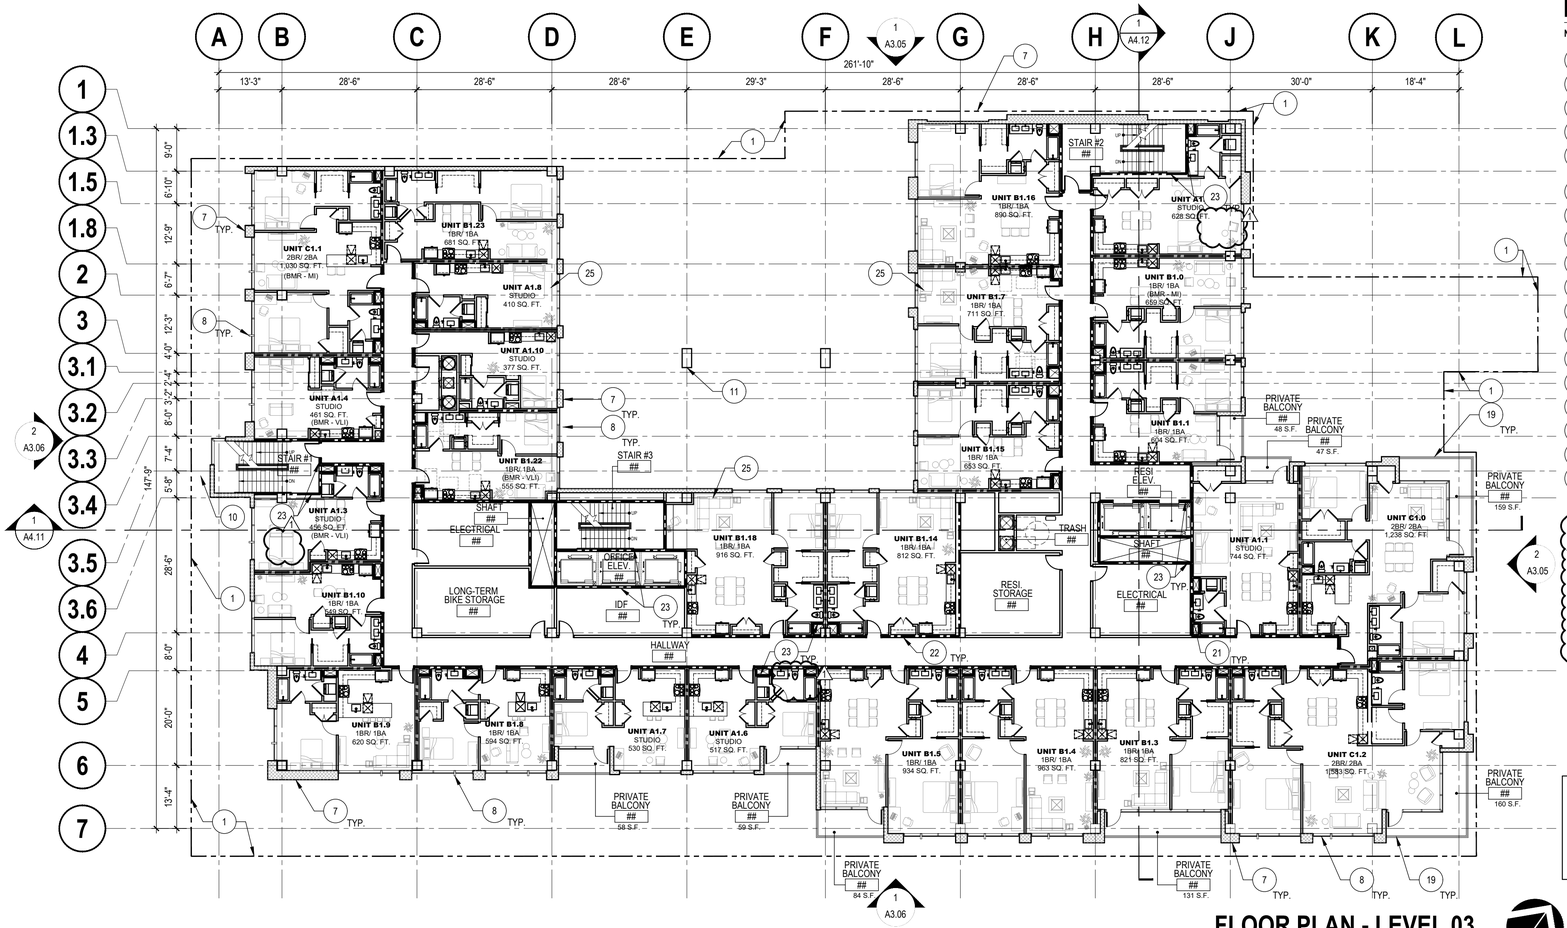

FLOOR PLAN - LEVEL 03

SCALE: 1/16" = 1'-0"

0 10 20 40 60 80

KEYNOTES - FLOOR PLAN

NOTE: NOT ALL KEYNOTES LISTED MAY APPLY TO THIS DRAWING.

1. EXISTING PROPERTY LINE
2. PRIMARY OFFICE ENTRANCE
3. PRIMARY RESIDENTIAL ENTRANCE
4. SERVICE DOOR
5. ACCESS RAMP TO BELOW GRADE PARKING STRUCTURE W/ TRANSITION SLOPE TOP BOTTOM SIDEWALK
6. 2-HR FIRE RATED WALLS AT TRASH CHUTTE
7. EXTERIOR WALLS - REFER TO EXTERIOR ELEVATIONS
8. EXTERIOR ALUM./ GLASS WINDOW SYSTEM
9. CANOPY ABOVE (SHOWN DASHED)
10. CANOPY BELOW
11. STRUCTURAL COLUMN
12. 2HR. MECHANICAL SHAFT
13. SECONDARY OFFICE ENTRANCE
14. LOADING/ STORAGE
15. MAIN ELECTRICAL ROOM
16. LOADING AREA
17. 42"H. AFF PARAPET WALL
18. RETAIL ENTRANCE
19. PRIVATE RESIDENTIAL BALCONY WITH 42"H. GUARDRAIL
20. EXTERIOR SLIDING GLASS DOOR
21. 1HR FIRE RATED DEMISING WALL AT DWELLING UNIT
22. 1HR FIRE RATED WALL AT HALLWAY
23. 2HR FIRE RATED WALL AT STAIRS, ELEVATORS AND SHAFT
24. NOT USED
25. EGRESS DOOR
26. RESTAURANT
27. PARKING GARAGE ACCESS RAMP
28. OPEN OFFICE AREA
29. OFFICE LONG-TERM BIKE STORAGE
30. RETAIL
31. RESIDENTIAL LOBBY
32. FITNESS
33. COVERED PARKING ENTRANCE
34. 42" H. GUARDRAIL AT BALCONY
35. MECHANICAL EQUIPMENT SCREEN
36. PHOTOVOLTAIC SYSTEM AREA

FLOOR PLAN SYMBOLS LEGEND

- PARTITION OR WALL (ONE-HOUR FIRE RESISTIVE CONSTRUCTION)
- PARTITION OR WALL (TWO-HOUR FIRE RESISTIVE CONSTRUCTION)
- PARTITION OR WALL (UNRATED)
- FURNISH AND INSTALL DOOR & FRAME

	Use		Level 11	Level 12	Level 13	Level 14	Level 15	Total Area	Project FAR
Floor Area	Retail Area	6,232.4						6,232.4	
	Restaurant Area	4,266.1						4,266.1	
	Office Area	10,808.2	27,308.5	26,888.8	23,355.8	19,527.0	2,315.3	110,203.6	
	Total FAR Floor Area							120,702.1	3.02

PROJECT DATA

	Unit Type	Unit Area (S.F.)	Balcony Area (S.F.)	Unit Area w/ Balcony (S.F.)	# Unit Level 2	# Unit Level 3	# Unit Level 4 to Level 7	# Unit Level 8	# Unit Level 9	# Unit Level 10	Total # Units	Density Bonus Parking Req'd	Stort-Trem Bike Pkg Req'd	Long-Trem Bike Pgk Req'd	Total Unit Area	Total Balcony Area	Unit Mix
RESIDENTIAL UNITS	A1.0 (Studio)	628	0	628	1	1	4	1	1	1	9	0.05	0.05	1.00	5,652	0	
	A1.1 (Studio)	744	47	791	1	1	4	1	1	1	9	0.05	0.05	1.00	7,119	423	
	A1.3 (Studio)	456		456	1	1	4	1	1	1	9	0.05	0.05	1.00	4,104	0	
	A1.4 (Studio)	461		461	1	1	0	0	1	1	4	0.05	0.05	1.00	1,844	0	23%
	A1.6 (Studio)	539	59	598	1	1	4	1	1	1	9	0.05	0.05	1.00	5,382	531	
	A1.7 (Studio)	530	58	588	1	1	4	1	1	1	9	0.05	0.05	1.00	5,292	522	
	A1.8 (Studio)	410		410	0	1	4	1	1	1	8	0.05	0.05	1.00	3,280	0	
	A1.10 (Studio)	377		377	0	1	4	1	1	1	8	0.05	0.05	1.00	3,016	0	
	B1.0 (1BR/1BA)	659		659	1	1	4	1	0	0	7	0.05	0.05	1.00	4,613	0	
	B1.1 (1BR/1BA)	604	48	652	1	1	4	1	0	0	7	0.05	0.05	1.00	4,564	336	
	B1.3 (1BR/1BA)	821	131	952	1	1	4	1	1	1	9	0.05	0.05	1.00	8,568	1,179	
	B1.4 (1BR/1BA)	963		963	1	1	4	1	1	1	9	0.05	0.05	1.00	8,667	0	
	B1.5(1BR/1BA)	934	84	1,018	1	1	4	0	0	0	6	0.05	0.05	1.00	6,108	504	
	B1.6 (1BR/1BA)	539		539	1	0	0	0	0	0	1	0.05	0.05	1.00	539	0	
	B1.7(1BR/1BA)	711		711	0	1	0	0	0	0	1	0.05	0.05	1.00	711	0	58%
	B1.8 (1BR/1BA)	594		594	1	1	4	1	1	1	9	0.05	0.05	1.00	5,346	0	
	B1.9 (1BR/1BA)	620		620	1	1	4	1	1	1	9	0.05	0.05	1.00	5,580	0	
	B1.12 (1BR/1BA)	630		630	1	0	0	0	0	0	1	0.05	0.05	1.00	630	0	
	B1.14 (1BR/1BA)	812		812	1	1	4	1	1	1	9	0.05	0.05	1.00	7,308	0	
	B1.15 (1BR/1BA)	653		653	1	1	4	1	1	1	9	0.05	0.05	1.00	5,877	0	
	B1.16 (1BR/1BA)	890		890	1	1	4	1	1	1	9	0.05	0.05	1.00	8,010	0	
	B1.18 (1BR/1BA)	816		816	0	1	4	1	1	1	8	0.05	0.05	1.00	6,528	0	
	B1.19 (1BR/1BA)	704		704	0	0	4	1	1	1	7	0.05	0.05	1.00	4,928	0	
	B1.22 (1BR/1BA)	555		555	0	1	4	1	1	1	8	0.05	0.05	1.00	4,440	0	
	B1.23 (1BR/1BA)	581		581	0	1	4	1	1	0	7	0.05	0.05	1.00	4,067	0	
	C1.0 (2BR/2BA)	1,238	159	1,397	1	1	4	0	0	0	6	0.05	0.10	1.25	8,382	954	
	C1.1 (2BR/2BA)	1,030		1,030	1	1	0	0	1	1	4	0.05	0.10	1.25	4,120	0	19%
	C1.2 (2BR/2BA)	1,583	160	1,743	0	1	4	0	0	0	5	0.05	0.10	1.25	8,715	800	
	Total # Dwelling Units				26	26	108	27	25	24	236				174,743	5,904	

BMR UNIT BREAKDOWN

Unit Type	AREA (S.F.)	LOCATION	# VLI (VERY LOW INCOME) UNIT	# LI (LOW INCOME) UNITS	# MOD (MODERATE INCOME) UNITS	TOTAL BMR UNITS
A1.3 (Studio)	456	LEVEL 02	1	0	0	1
A1.4 (Studio)	461	LEVEL 02	1	0	0	1
B1.0 (1BR/1BA)	659	LEVEL 02	0	0	1	1
B1.12 (1BR/1BA)	630	LEVEL 02	0	0	1	1
C1.1 (2BR/2BA)	1,030	LEVEL 02	0	0	1	1
A1.3 (Studio)	456	LEVEL 03	1	0	0	1
A1.4 (Studio)	461	LEVEL 03	1	0	0	1
B1.0 (1BR/1BA)	659	LEVEL 03	0	0	1	1
B1.22 (1BR/1BA)	555	LEVEL 03	1	0	0	1
C1.1 (2BR/2BA)	1,030	LEVEL 03	0	0	1	1
A1.9 (Studio)	396	LEVEL 04 - 07	0	0	4	4
B1.0 (1BR/1BA)	659	LEVEL 04 - 07	0	0	4	4
B1.10 (1BR/1BA)	549	LEVEL 04 - 07	4	0	0	4
B1.22 (2BR/2BA)	555	LEVEL 04 - 07	4	0	0	4
A1.10 (Studio)	377	LEVEL 08	1	0	0	1
B1.0 (1BR/1BA)	659	LEVEL 08	0	0	1	1
B1.10 (1BR/1BA)	549	LEVEL 08	0	0	1	1
B1.22 (2BR/2BA)	555	LEVEL 08	1	0	0	1
A1.4 (Studio)	461	LEVEL 09	0	0	1	1
A1.10 (Studio)	377	LEVEL 09	1	0	0	1
B1.22 (2BR/2BA)	555	LEVEL 09	1	0	0	1
C1.1 (2BR/2BA)	1,030	LEVEL 09	0	0	1	1
A1.4 (Studio)	461	LEVEL 10	0	0	1	1
B1.22 (2BR/2BA)	555	LEVEL 10	1	0	0	1
Total # BMR Units			18	0	18	36

ARC TEC
ARCHITECTURAL TECHNOLOGIES
www.arctecinc.com
Arizona
2960 East Northern Avenue, Building C
Phoenix, AZ 85028 602.953.2355
California
1731 Technology Drive, Suite 750
San Jose, CA 95113 408.496.1121

The "user(s)" in possession of this documentation acknowledge(s) that ARC TEC's and ARC TEC consultants' drawings, specifications, reports, electronic data and other documentation are instruments of service. ARC T and ARC TEC consultants shall be deemed the author and owner of such documentation. The "user(s)" in possession of this documentation shall not sue or authorize any other person to use ARC TEC's or ARC TEC consultants' documentation for any purpose other than that for which it was prepared at the user(s) sole risk and without liability to ARC TEC and ARC TEC's consultants. The user(s) possessing this documentation shall indemnify an hold harmless ARC TEC and ARC TEC's consultants and agents and employees from and against all claims, damages losses and expenses, including but not limited to attorneys' fees, arising out of unauthorized reuse ARC TEC or ARC TEC's consultants instruments of service.
Written dimensions on this drawing shall have precedence over any scaled dimension. DO NOT SCALE THIS DRAWING for accurate dimensions and notify ARC TEC of any discrepancies.
© Copyright ARC TEC, Inc. 2018

In Association with:

A Planning Application For:
MECAH VENTURES
1 E. 4TH AVENUE
SAN MATEO, CA 94401


DATE	DESCRIPTION
03.27.2025	SB330 APPLICATIO
05.30.2025	1ST PLANNING SUBMITTA
1 11.17.2025	2ND PLANNING SUBMITTA
2 03.18.2026	3RD PLANNING SUBMITTA

FLOOR PLAN
LEVEL 03

A 2.13

PROJECT NO: 246148

© 2024 Jobs24/40 - C:\Camera 6\# Ave Development\1 Planning Applications\2026 Jun\1A.dwg/A2.13 (BMR)(1), 6/1/2026 9:46:42 PM, 1:1 extra Building(24x36).ctb by, Mar 19, 2026, 4:47 pm - Adobe

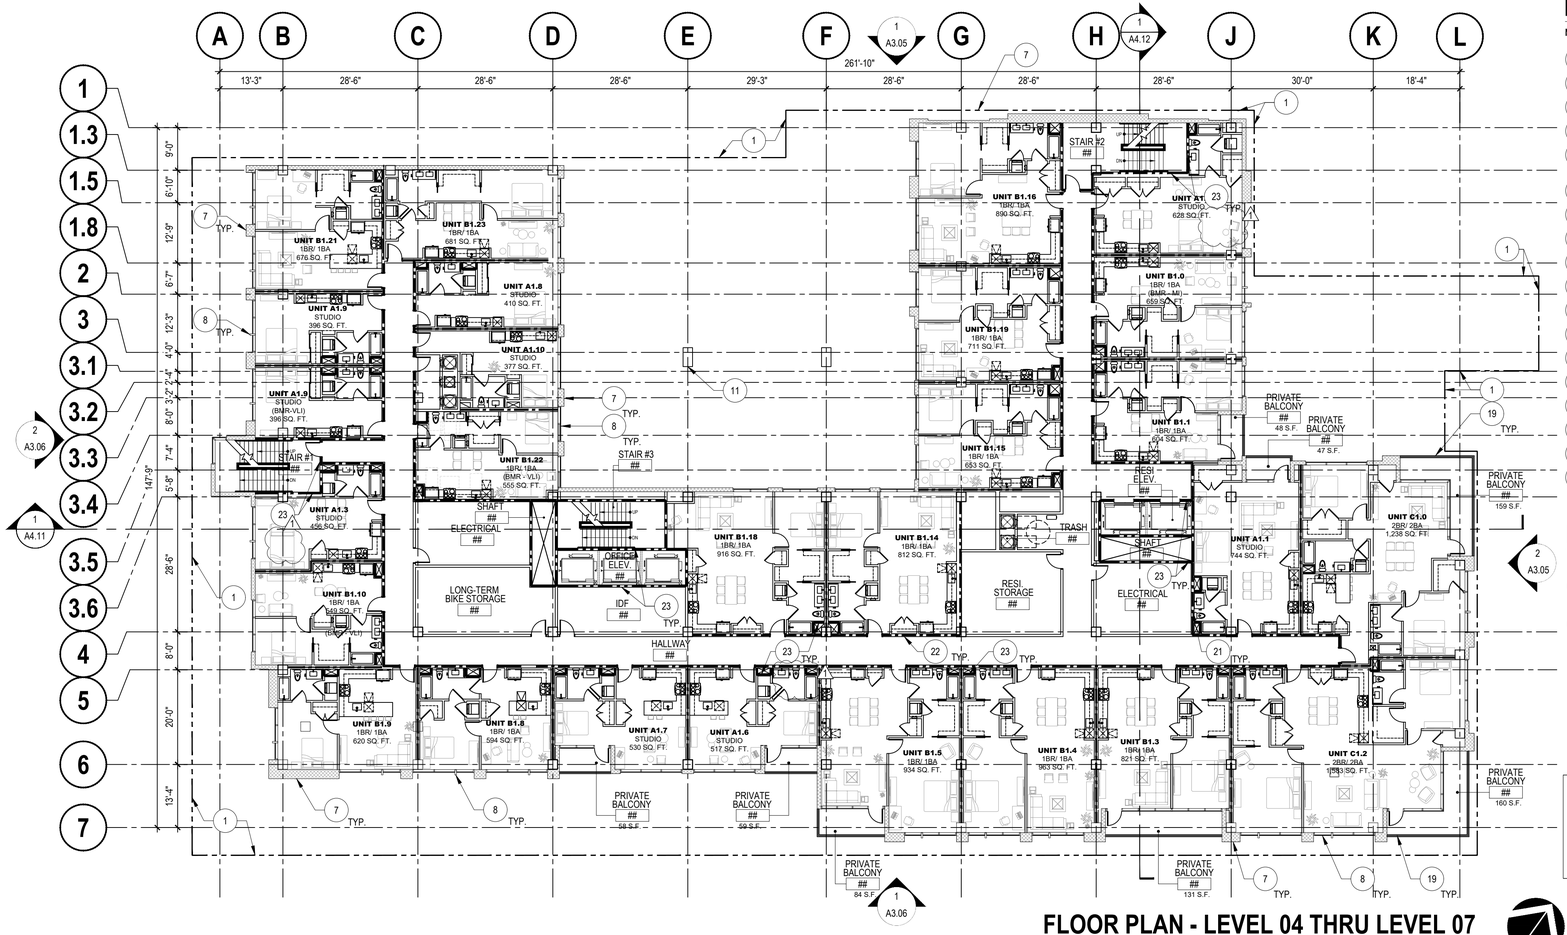

FLOOR PLAN - LEVEL 04 THRU LEVEL 07

SCALE: 1/16" = 1'-0"

0 10 20 40 60 80

KEYNOTES - FLOOR PLAN

NOTE: NOT ALL KEYNOTES LISTED MAY APPLY TO THIS DRAWING.

1. EXISTING PROPERTY LINE
2. PRIMARY OFFICE ENTRANCE
3. PRIMARY RESIDENTIAL ENTRANCE
4. SERVICE DOOR
5. ACCESS RAMP TO BELOW GRADE PARKING STRUCTURE W/ TRANSITION SLOPE TOP BOTTOM SIDEWALK
6. 2-HR FIRE RATED WALLS AT TRASH CHUTTE
7. EXTERIOR WALLS - REFER TO EXTERIOR ELEVATIONS
8. EXTERIOR ALUM./ GLASS WINDOW SYSTEM
9. CANOPY ABOVE (SHOWN DASHED)
10. CANOPY BELOW
11. STRUCTURAL COLUMN
12. 2HR. MECHANICAL SHAFT
13. SECONDARY OFFICE ENTRANCE
14. LOADING/ STORAGE
15. MAIN ELECTRICAL ROOM
16. LOADING AREA
17. 42"H. AFF PARAPET WALL
18. RETAIL ENTRANCE
19. PRIVATE RESIDENTIAL BALCONY WITH 42"H. GUARDRAIL
20. EXTERIOR SLIDING GLASS DOOR
21. 1HR FIRE RATED DEMISING WALL AT DWELLING UNIT
22. 1HR FIRE RATED WALL AT HALLWAY
23. 2HR FIRE RATED WALL AT STAIRS, ELEVATORS AND SHAFT
24. NOT USED
25. EGRESS DOOR
26. RESTAURANT
27. PARKING GARAGE ACCESS RAMP
28. OPEN OFFICE AREA
29. OFFICE LONG-TERM BIKE STORAGE
30. RETAIL
31. RESIDENTIAL LOBBY
32. FITNESS
33. COVERED PARKING ENTRANCE
34. 42" H. GUARDRAIL AT BALCONY
35. MECHANICAL EQUIPMENT SCREEN 1
36. PHOTOVOLTAIC SYSTEM AREA

FLOOR PLAN SYMBOLS LEGEND

1

- PARTITION OR WALL (ONE-HOUR FIRE RESISTIVE CONSTRUCTION)
- PARTITION OR WALL (TWO-HOUR FIRE RESISTIVE CONSTRUCTION)
- PARTITION OR WALL (UNRATED)
- FURNISH AND INSTALL DOOR & FRAME

	Use		Level 11	Level 12	Level 13	Level 14	Level 15	Total Area	Project FAR
Floor Area	Retail Area	6,232.4						6,232.4	
	Restaurant Area	4,266.1						4,266.1	
	Office Area	10,808.2	27,308.5	26,888.8	23,355.8	19,527.0	2,315.3	110,203.6	
	Total FAR Floor Area							120,702.1	3.02

PROJECT DATA

	Unit Type	Unit Area (S.F.)	Balcony Area (S.F.)	Unit Area w/ Balcony (S.F.)	# Unit Level 2	# Unit Level 3	# Unit Level 4 to Level 7	# Unit Level 8	# Unit Level 9	# Unit Level 10	Total # Units	Density Bonus Parking Req'd	Stort-Trem Bike Pkg Req'd	Long-Trem Bike Pgk Req'd	Total Unit Area	Total Balcony Area	Unit Mix
RESIDENTIAL UNITS	A1.0 (Studio)	628	0	628	1	1	4	1	1	1	9	0.05	0.05	1.00	5,652	0	
	A1.1 (Studio)	744	47	791	1	1	4	1	1	1	9	0.05	0.05	1.00	7,119	423	
	A1.2(Studio)	557	0	557	1	0	0	0	0	0	1	0.05	0.05	1.00	557	0	
	A1.4 (Studio)	461		461	1	1	0	0	1	1	4	0.05	0.05	1.00	1,844	0	23%
	A1.7 (Studio)	530	58	588	1	1	4	1	1	1	9	0.05	0.05	1.00	5,292	522	
	A1.8 (Studio)	410		410	0	1	4	1	1	1	8	0.05	0.05	1.00	3,280	0	
	A1.9 (Studio)	396		396	0	0	8	2	0	0	10	0.05	0.05	1.00	3,960	0	
	A1.10 (Studio)	377		377	0	1	4	1	1	1	8	0.05	0.05	1.00	3,016	0	
	B1.0 (1BR/1BA)	659		659	1	1	4	1	0	0	7	0.05	0.05	1.00	4,613	0	
	B1.1 (1BR/1BA)	604	48	652	1	1	4	1	0	0	7	0.05	0.05	1.00	4,564	336	
	B1.3 (1BR/1BA)	821	131	952	1	1	4	1	1	1	9	0.05	0.05	1.00	**8,568**	**1,179**	
	B1.4 (1BR/1BA)	963		963	1	1	4	1	1	1	9	0.05	0.05	1.00	8,667	0	
	B1.5(1BR/1BA)	934	84	1,018	1	1	4	0	0	0	6	0.05	0.05	1.00	6,108	504	
	B1.6 (1BR/1BA)	539		539	1	0	0	0	0	0	1	0.05	0.05	1.00	539	0	
	B1.7(1BR/1BA)	711		711	0	1	0	0	0	0	1	0.05	0.05	1.00	711	0	
	B1.8 (1BR/1BA)	594		594	1	1	4	1	1	1	9	0.05	0.05	1.00	5,346	0	58%
	B1.9 (1BR/1BA)	620		620	1	1	4	1	1	1	9	0.05	0.05	1.00	5,580	0	
	B1.10 (1BR/1BA)	549		549	1	1	4	1	0	1	8	0.05	0.05	1.00	4,392	0	
	B1.12 (1BR/1BA)	630		630	1	0	0	0	0	0	1	0.05	0.05	1.00	630	0	
	B1.14 (1BR/1BA)	812		812	1	1	4	1	1	1	9	0.05	0.05	1.00	7,308	0	
	B1.15 (1BR/1BA)	653		653	1	1	4	1	1	1	9	0.05	0.05	1.00	5,877	0	
	B1.16 (1BR/1BA)	890		890	1	1	4	1	1	1	9	0.05	0.05	1.00	8,010	0	
	B1.18 (1BR/1BA)	816		816	0	1	4	1	1	1	8	0.05	0.05	1.00	6,528	0	
	B1.19 (1BR/1BA)	704		704	0	0	4	1	1	1	7	0.05	0.05	1.00	4,928	0	
	B1.21 (1BR/1BA)	676		676	0	0	4	1	0	0	5	0.05	0.05	1.00	3,380	0	
	B1.22 (1BR/1BA)	555		555	0	1	4	1	1	1	8	0.05	0.05	1.00	4,440	0	
	B1.23 (1BR/1BA)	581		581	0	1	4	1	1	0	7	0.05	0.05	1.00	4,067	0	
	C1.0 (2BR/2BA)	1,238	159	1,397	1	1	4	0	0	0	6	0.05	0.10	1.25	8,382	954	19%
	C1.2 (2BR/2BA)	1,583	160	1,743	0	1	4	0	0	0	5	0.05	0.10	1.25	8,715	800	
	Total # Dwelling Units				26	26	108	27	25	24	236				174,743	5,904	

BMR UNIT BREAKDOWN

Unit Type	AREA (S.F.)	LOCATION	# VLI (VERY LOW INCOME) UNIT	# LI (LOW INCOME) UNITS	# MOD (MODERATE INCOME) UNITS	TOTAL BMR UNITS
A1.3 (Studio)	456	LEVEL 02	1	0	0	1
A1.4 (Studio)	461	LEVEL 02	1	0	0	1
B1.0 (1BR/1BA)	659	LEVEL 02	0	0	1	1
B1.12 (1BR/1BA)	630	LEVEL 02	0	0	1	1
C1.1 (2BR/2BA)	1,030	LEVEL 02	0	0	1	1
A1.3 (Studio)	456	LEVEL 03	1	0	0	1
A1.4 (Studio)	461	LEVEL 03	1	0	0	1
B1.0 (1BR/1BA)	659	LEVEL 03	0	0	1	1
B1.22 (1BR/1BA)	555	LEVEL 03	1	0	0	1
C1.1 (2BR/2BA)	1,030	LEVEL 03	0	0	1	1
A1.9 (Studio)	396	LEVEL 04 - 07	0	0	4	4
B1.0 (1BR/1BA)	659	LEVEL 04 - 07	0	0	4	4
B1.10 (1BR/1BA)	549	LEVEL 04 - 07	4	0	0	4
B1.22 (2BR/2BA)	555	LEVEL 04 - 07	4	0	0	4
A1.10 (Studio)	377	LEVEL 08	1	0	0	1
B1.0 (1BR/1BA)	659	LEVEL 08	0	0	1	1
B1.10 (1BR/1BA)	549	LEVEL 08	0	0	1	1
B1.22 (2BR/2BA)	555	LEVEL 08	1	0	0	1
A1.4 (Studio)	461	LEVEL 09	0	0	1	1
A1.10 (Studio)	377	LEVEL 09	1	0	0	1
B1.22 (2BR/2BA)	555	LEVEL 09	1	0	0	1
C1.1 (2BR/2BA)	1,030	LEVEL 09	0	0	1	1
A1.4 (Studio)	461	LEVEL 10	0	0	1	1
B1.22 (2BR/2BA)	555	LEVEL 10	1	0	0	1
Total # BMR Units			18	0	18	36

ARC TEC
ARCHITECTURAL TECHNOLOGIES
www.arctecinc.com
Arizona
2960 East Northern Avenue, Building C
Phoenix, AZ 85028 602.953.2355
California
1731 Technology Drive, Suite 750
San Jose, CA 95113 408.496.1121

The "user(s)" in possession of this documentation acknowledge(s) that ARC TEC's and ARC TEC consultants' drawings, specifications, reports, electronic data and other documentation are instruments of service. ARC TEC and ARC TEC consultants shall be deemed the author and owner of such documentation. The "user(s)" in possession of this documentation shall not sue or authorize any other person to sue ARC TEC's or ARC TEC consultants' instruments of service. Reuse without ARC TEC's written authorization will be at the user(s) sole risk and without liability to ARC TEC and ARC TEC's consultants. The user(s) possessing this documentation shall indemnify and hold harmless ARC TEC and ARC TEC's consultants and agents and employees from and against all claims, damages losses and expenses, including but not limited to attorney's fees arising out of unauthorized reuse of ARC TEC or ARC TEC's consultants instruments of service.
Written dimensions on this drawing shall have precedence over any scaled dimension. DO NOT SCALE THIS DRAWING for accurate dimensions and notify ARC TEC of any discrepancies.

© Copyright ARC TEC, Inc. 2018

In Association with:

A Planning Application For:

MECAH VENTURES

1 E. 4TH AVENUE
SAN MATEO, CA 94401


DATE	DESCRIPTION
03.27.2025	SB330 APPLICATION
05.30.2025	1ST PLANNING SUBMITTAL
1 11.17.2025	2ND PLANNING SUBMITTAL
2 03.18.2026	3RD PLANNING SUBMITTAL

FLOOR PLAN
LEVEL 04 THRU LEVEL 07

A 2.14

PROJECT NO: 246148

D:\2024 JOBS\246148 - 1E Camino & 4th Ave Downtown\01 Planning Application\2026.3rd PLANNING SUBMITTAL 10-story Building\246148-A214.dwg - Mar 18, 2026, 5:47pm - Mikeh

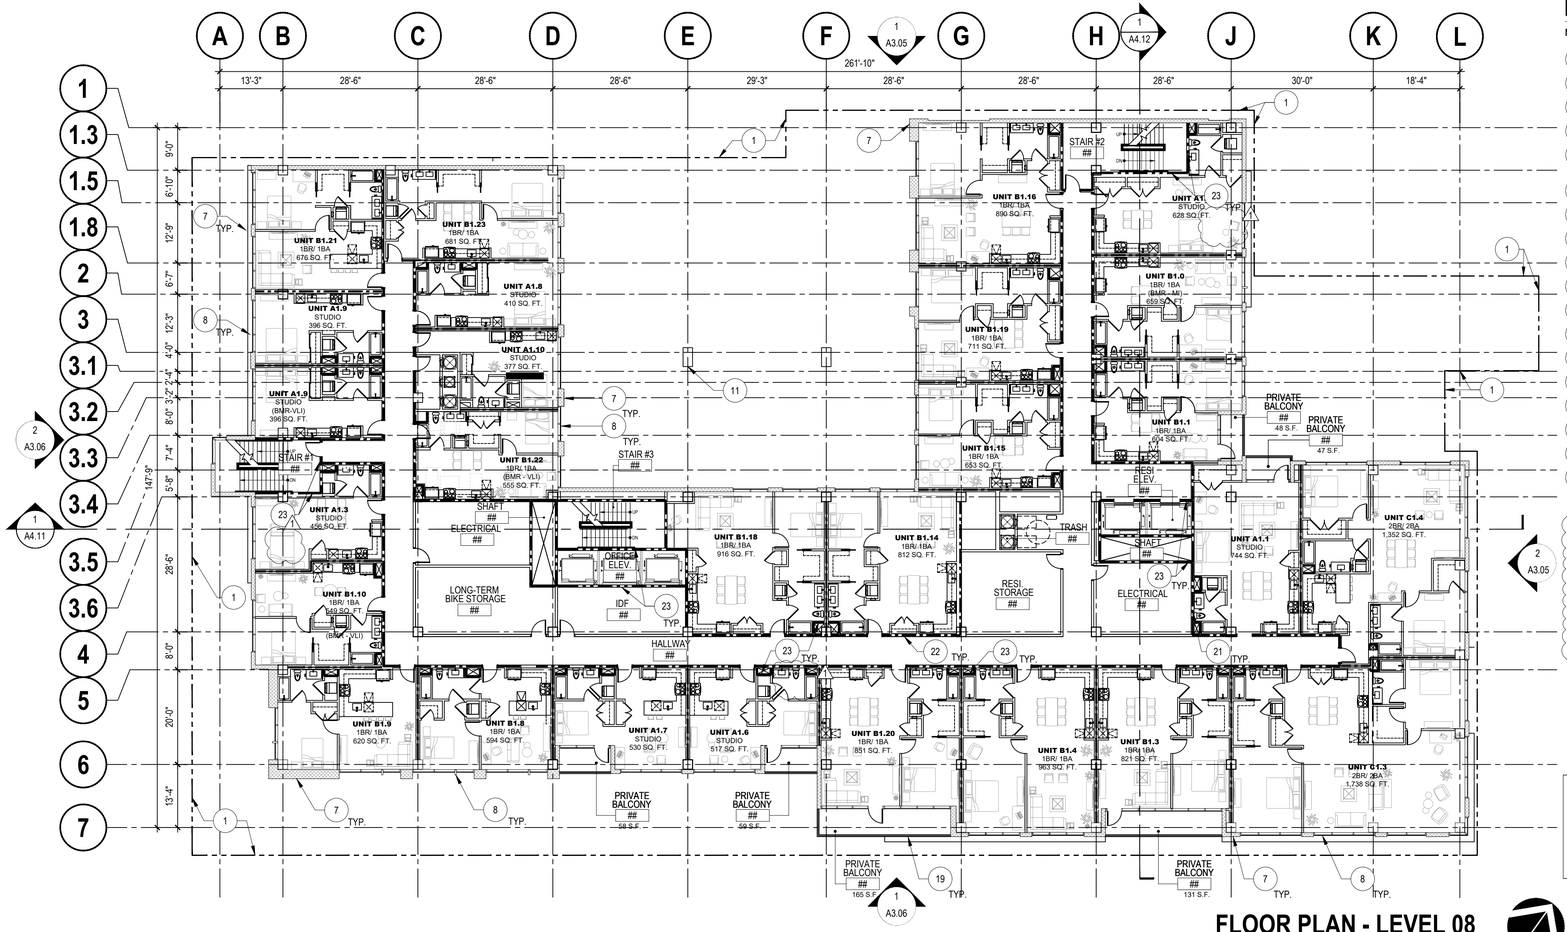

FLOOR PLAN - LEVEL 08

SCALE: 1/16" = 1'-0"

0 10 20 40 60 80

KEYNOTES - FLOOR PLAN

NOTE: NOT ALL KEYNOTES LISTED MAY APPLY TO THIS DRAWING.

1. EXISTING PROPERTY LINE
2. PRIMARY OFFICE ENTRANCE
3. PRIMARY RESIDENTIAL ENTRANCE
4. SERVICE DOOR
5. ACCESS RAMP TO BELOW GRADE PARKING STRUCTURE W/ TRANSITION SLOPE TOP BOTTOM SIDEWALK
6. 2-HR FIRE RATED WALLS AT TRASH CHUTTE
7. EXTERIOR WALLS - REFER TO EXTERIOR ELEVATIONS
8. EXTERIOR ALUM./ GLASS WINDOW SYSTEM
9. CANOPY ABOVE (SHOWN DASHED)
10. CANOPY BELOW
11. STRUCTURAL COLUMN
12. 2HR. MECHANICAL SHAFT
13. SECONDARY OFFICE ENTRANCE
14. LOADING/ STORAGE
15. MAIN ELECTRICAL ROOM
16. LOADING AREA
17. 42"H. AFF PARAPET WALL
18. RETAIL ENTRANCE
19. PRIVATE RESIDENTIAL BALCONY WITH 42"H. GUARDRAIL
20. EXTERIOR SLIDING GLASS DOOR
21. 1HR FIRE RATED DEMISING WALL AT DWELLING UNIT
22. 1HR FIRE RATED WALL AT HALLWAY
23. 2HR FIRE RATED WALL AT STAIRS, ELEVATORS AND SHAFT
24. NOT USED
25. EGRESS DOOR
26. RESTAURANT
27. PARKING GARAGE ACCESS RAMP
28. OPEN OFFICE AREA
29. OFFICE LONG-TERM BIKE STORAGE
30. RETAIL
31. RESIDENTIAL LOBBY
32. FITNESS
33. COVERED PARKING ENTRANCE
34. 42" H. GUARDRAIL AT BALCONY
35. MECHANICAL EQUIPMENT SCREEN
36. PHOTOVOLTAIC SYSTEM AREA

FLOOR PLAN SYMBOLS LEGEND

- PARTITION OR WALL (ONE-HOUR FIRE RESISTIVE CONSTRUCTION)
- PARTITION OR WALL (TWO-HOUR FIRE RESISTIVE CONSTRUCTION)
- PARTITION OR WALL (UNRATED)
- FURNISH AND INSTALL DOOR & FRAME

	Use		Level 11	Level 12	Level 13	Level 14	Level 15	Total Area	Project FAR
Floor Area	Retail Area	6,232.4						6,232.4	
	Restaurant Area	4,266.1						4,266.1	
	Office Area	10,808.2	27,308.5	26,888.8	23,355.8	19,527.0	2,315.3	110,203.6	
	Total FAR Floor Area							120,702.1	3.02

PROJECT DATA

	Unit Type	Unit Area (S.F.)	Balcony Area (S.F.)	Unit Area w/ Balcony (S.F.)	# Unit Level 2	# Unit Level 3	# Unit Level 4 to Level 7	# Unit Level 8	# Unit Level 9	# Unit Level 10	Total # Units	Density Bonus Parking Req'd	Stort-Trem Bike Pkg Req'd	Long-Trem Bike Pgk Req'd	Total Unit Area	Total Balcony Area	Unit Mix
RESIDENTIAL UNITS	A1.0 (Studio)	628	0	628	1	1	4	1	1	1	9	0.05	0.05	1.00	5,652	0	
	A1.1 (Studio)	744	47	791	1	1	4	1	1	1	9	0.05	0.05	1.00	7,119	423	
	A1.3 (Studio)	456		456	1	1	4	1	1	1	9	0.05	0.05	1.00	4,104	0	
	A1.6 (Studio)	539	59	598	1	1	4	1	1	1	9	0.05	0.05	1.00	5,382	531	
	A1.7 (Studio)	530	58	588	1	1	4	1	1	1	9	0.05	0.05	1.00	5,292	522	23%
	A1.8 (Studio)	410		410	0	1	4	1	1	1	8	0.05	0.05	1.00	3,280	0	
	A1.9 (Studio)	396		396	0	0	8	2	0	0	10	0.05	0.05	1.00	3,960	0	
	A1.10 (Studio)	377		377	0	1	4	1	1	1	8	0.05	0.05	1.00	3,016	0	
	B1.0 (1BR/1BA)	659		659	1	1	4	1	0	0	7	0.05	0.05	1.00	4,613	0	
	B1.1 (1BR/1BA)	604	48	652	1	1	4	1	0	0	7	0.05	0.05	1.00	4,564	336	
	B1.3 (1BR/1BA)	821	131	952	1	1	4	1	1	1	9	0.05	0.05	1.00	8,568	1,179	
	B1.4 (1BR/1BA)	963		963	1	1	4	1	1	1	9	0.05	0.05	1.00	8,667	0	
	B1.8 (1BR/1BA)	594		594	1	1	4	1	1	1	9	0.05	0.05	1.00	5,346	0	
	B1.9 (1BR/1BA)	620		620	1	1	4	1	1	1	9	0.05	0.05	1.00	5,580	0	
	B1.10 (1BR/1BA)	549		549	1	1	4	1	0	1	8	0.05	0.05	1.00	4,392	0	58%
	B1.14 (1BR/1BA)	812		812	1	1	4	1	1	1	9	0.05	0.05	1.00	7,308	0	
	B1.15 (1BR/1BA)	653		653	1	1	4	1	1	1	9	0.05	0.05	1.00	5,877	0	
	B1.16 (1BR/1BA)	890		890	1	1	4	1	1	1	9	0.05	0.05	1.00	8,010	0	
	B1.18 (1BR/1BA)	816		816	0	1	4	1	1	1	8	0.05	0.05	1.00	6,528	0	
	B1.19 (1BR/1BA)	704		704	0	0	4	1	1	1	7	0.05	0.05	1.00	4,928	0	
	B1.20 (1BR/1BA)	859	165	1,024	0	0	0	1	1	1	3	0.05	0.05	1.00	3,072	495	
	B1.21 (1BR/1BA)	676		676	0	0	4	1	0	0	5	0.05	0.05	1.00	3,380	0	
	B1.22 (1BR/1BA)	555		555	0	1	4	1	1	1	8	0.05	0.05	1.00	4,440	0	
	B1.23 (1BR/1BA)	581		581	0	1	4	1	1	0	7	0.05	0.05	1.00	4,067	0	
	C1.3 (2BR/2BA)	1,738		1,738	0	0	0	1	1	1	3	0.05	0.10	1.25	5,214	0	19%
	C1.4 (2BR/2BA)	1,352		1,352	0	0	0	1	1	1	3	0.05	0.10	1.25	4,056	0	
	Total # Dwelling Units				26	26	108	27	25	24	236				174,743	5,904	

BMR UNIT BREAKDOWN

Unit Type	AREA (S.F.)	LOCATION	# VLI (VERY LOW INCOME) UNIT	# LI (LOW INCOME) UNITS	# MOD (MODERATE INCOME) UNITS	TOTAL BMR UNITS
A1.3 (Studio)	456	LEVEL 02	1	0	0	1
A1.4 (Studio)	461	LEVEL 02	1	0	0	1
B1.0 (1BR/1BA)	659	LEVEL 02	0	0	1	1
B1.12 (1BR/1BA)	630	LEVEL 02	0	0	1	1
C1.1 (2BR/2BA)	1,030	LEVEL 02	0	0	1	1
A1.3 (Studio)	456	LEVEL 03	1	0	0	1
A1.4 (Studio)	461	LEVEL 03	1	0	0	1
B1.0 (1BR/1BA)	659	LEVEL 03	0	0	1	1
B1.22 (1BR/1BA)	555	LEVEL 03	1	0	0	1
C1.1 (2BR/2BA)	1,030	LEVEL 03	0	0	1	1
A1.9 (Studio)	396	LEVEL 04 - 07	0	0	4	4
B1.0 (1BR/1BA)	659	LEVEL 04 - 07	0	0	4	4
B1.10 (1BR/1BA)	549	LEVEL 04 - 07	4	0	0	4
B1.22 (2BR/2BA)	555	LEVEL 04 - 07	4	0	0	4
A1.10 (Studio)	377	LEVEL 08	1	0	0	1
B1.0 (1BR/1BA)	659	LEVEL 08	0	0	1	1
B1.10 (1BR/1BA)	549	LEVEL 08	0	0	1	1
B1.22 (2BR/2BA)	555	LEVEL 08	1	0	0	1
A1.4 (Studio)	461	LEVEL 09	0	0	1	1
A1.10 (Studio)	377	LEVEL 09	1	0	0	1
B1.22 (2BR/2BA)	555	LEVEL 09	1	0	0	1
C1.1 (2BR/2BA)	1,030	LEVEL 09	0	0	1	1
A1.4 (Studio)	461	LEVEL 10	0	0	1	1
B1.22 (2BR/2BA)	555	LEVEL 10	1	0	0	1
Total # BMR Units			18	0	18	36

ARC TEC
ARCHITECTURAL TECHNOLOGIES
www.arctecinc.com
Arizona
2960 East Northern Avenue, Building C
Phoenix, AZ 85028 602.953.2355
California
1731 Technology Drive, Suite 750
San Jose, CA 95113 408.496.1121

The "user(s)" in possession of this documentation acknowledge(s) that ARC TEC's and ARC TEC consultants' drawings, specifications, reports, electronic data and other documentation are instruments of service. ARC TEC and ARC TEC consultants shall be deemed the author and owner of such documentation. The "user(s)" in possession of this documentation shall not sue or authorize any other person to sue ARC TEC's or ARC TEC consultants' instruments of service. Reuse without ARC TEC's written authorization will be at the user(s) sole risk and without liability to ARC TEC and ARC TEC's consultants. The user(s) possessing this documentation shall indemnify and hold harmless ARC TEC and ARC TEC's consultants and agents and employees from and against all claims, damages losses and expenses, including but not limited to attorney's fees arising out of unauthorized reuse of ARC TEC or ARC TEC's consultants instruments of service.
Written dimensions on this drawing shall have precedence over any scaled dimension. DO NOT SCALE THIS DRAWING for accurate dimensions and notify ARC TEC of any discrepancies.

© Copyright ARC TEC, Inc. 2018

In Association with:

A Planning Application For:

MECAH VENTURES

1 E. 4TH AVENUE
SAN MATEO, CA 94401


DATE	DESCRIPTION
03.27.2025	SB330 APPLICATION
05.30.2025	1ST PLANNING SUBMITTAL
1 11.17.2025	2ND PLANNING SUBMITTAL
2 03.18.2026	3RD PLANNING SUBMITTAL

FLOOR PLAN
LEVEL 08

A 2.15

PROJECT NO: 246148

©2026 Jobs246148 - El Camino & 4th Ave Development\01-Planning Application\2026 3rd PLANNING SUBMITTAL 15 Units Building\246148 A215.dwg - Mar 18, 2026, 1:45pm - Mario

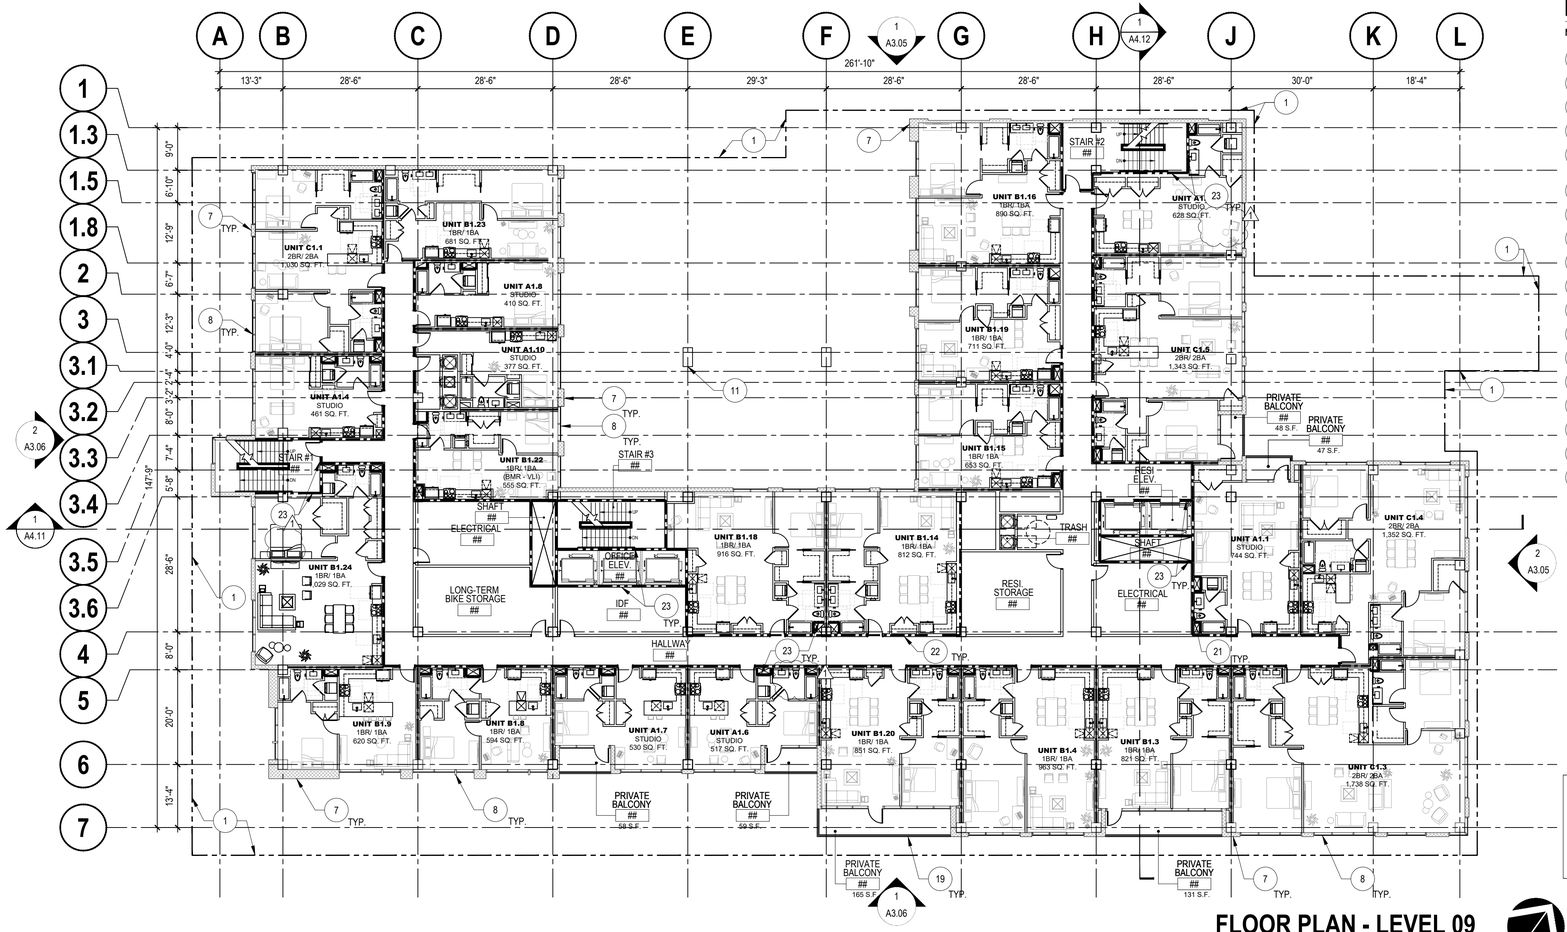

FLOOR PLAN - LEVEL 09

SCALE: 1/16" = 1'-0"

0 10 20 40 60 80

KEYNOTES - FLOOR PLAN

NOTE: NOT ALL KEYNOTES LISTED MAY APPLY TO THIS DRAWING.

1. EXISTING PROPERTY LINE
2. PRIMARY OFFICE ENTRANCE
3. PRIMARY RESIDENTIAL ENTRANCE
4. SERVICE DOOR
5. ACCESS RAMP TO BELOW GRADE PARKING STRUCTURE W/ TRANSITION SLOPE TOP BOTTOM SIDEWALK
6. 2-HR FIRE RATED WALLS AT TRASH CHUTTE
7. EXTERIOR WALLS - REFER TO EXTERIOR ELEVATIONS
8. EXTERIOR ALUM./ GLASS WINDOW SYSTEM
9. CANOPY ABOVE (SHOWN DASHED)
10. CANOPY BELOW
11. STRUCTURAL COLUMN
12. 2HR. MECHANICAL SHAFT
13. SECONDARY OFFICE ENTRANCE
14. LOADING/ STORAGE
15. MAIN ELECTRICAL ROOM
16. LOADING AREA
17. 42"H. AFF PARAPET WALL
18. RETAIL ENTRANCE
19. PRIVATE RESIDENTIAL BALCONY WITH 42"H. GUARDRAIL
20. EXTERIOR SLIDING GLASS DOOR
21. 1HR FIRE RATED DEMISING WALL AT DWELLING UNIT
22. 1HR FIRE RATED WALL AT HALLWAY
23. 2HR FIRE RATED WALL AT STAIRS, ELEVATORS AND SHAFT
24. NOT USED
25. EGRESS DOOR
26. RESTAURANT
27. PARKING GARAGE ACCESS RAMP
28. OPEN OFFICE AREA
29. OFFICE LONG-TERM BIKE STORAGE
30. RETAIL
31. RESIDENTIAL LOBBY
32. FITNESS
33. COVERED PARKING ENTRANCE
34. 42" H. GUARDRAIL AT BALCONY
35. MECHANICAL EQUIPMENT SCREEN
36. PHOTOVOLTAIC SYSTEM AREA

FLOOR PLAN SYMBOLS LEGEND

- PARTITION OR WALL (ONE-HOUR FIRE RESISTIVE CONSTRUCTION)
- PARTITION OR WALL (TWO-HOUR FIRE RESISTIVE CONSTRUCTION)
- PARTITION OR WALL (UNRATED)
- FURNISH AND INSTALL DOOR & FRAME

	Use		Level 11	Level 12	Level 13	Level 14	Level 15	Total Area	Project FAR
Floor Area	Retail Area	6,232.4						6,232.4	
	Restaurant Area	4,266.1						4,266.1	
	Office Area	10,808.2	27,308.5	26,888.8	23,355.8	19,527.0	2,315.3	110,203.6	
	Total FAR Floor Area							120,702.1	3.02

PROJECT DATA

	Unit Type	Unit Area (S.F.)	Balcony Area (S.F.)	Unit Area w/ Balcony (S.F.)	# Unit Level 2	# Unit Level 3	# Unit Level 4 to Level 7	# Unit Level 8	# Unit Level 9	# Unit Level 10	Total # Units	Density Bonus Parking Req'd	Stort-Trem Bike Pkg Req'd	Long-Trem Bike Pgk Req'd	Total Unit Area	Total Balcony Area	Unit Mix
RESIDENTIAL UNITS	A1.0 (Studio)	628	0	628	1	1	4	1	1	1	9	0.05	0.05	1.00	5,652	0	
	A1.1 (Studio)	744	47	791	1	1	4	1	1	1	9	0.05	0.05	1.00	7,119	423	
	A1.4 (Studio)	461		461	1	1	0	0	1	1	4	0.05	0.05	1.00	1,844	0	23%
	A1.6 (Studio)	539	59	598	1	1	4	1	1	1	9	0.05	0.05	1.00	5,382	531	
	A1.7 (Studio)	530	58	588	1	1	4	1	1	1	9	0.05	0.05	1.00	5,292	522	
	A1.8 (Studio)	410		410	0	1	4	1	1	1	8	0.05	0.05	1.00	3,280	0	
	B1.3 (1BR/1BA)	821	131	952	1	1	4	1	1	1	9	0.05	0.05	1.00	8,568	1,179	
	B1.4 (1BR/1BA)	963		963	1	1	4	1	1	1	9	0.05	0.05	1.00	8,667	0	
	B1.6 (1BR/1BA)	539		539	1	0	0	0	0	0	1	0.05	0.05	1.00	539	0	
	B1.7(1BR/1BA)	711		711	0	1	0	0	0	0	1	0.05	0.05	1.00	711	0	
	B1.8 (1BR/1BA)	594		594	1	1	4	1	1	1	9	0.05	0.05	1.00	5,346	0	
	B1.9 (1BR/1BA)	620		620	1	1	4	1	1	1	9	0.05	0.05	1.00	5,580	0	
	B1.10 (1BR/1BA)	549		549	1	1	4	1	0	1	8	0.05	0.05	1.00	4,392	0	
	B1.12 (1BR/1BA)	630		630	1	0	0	0	0	0	1	0.05	0.05	1.00	630	0	58%
	B1.14 (1BR/1BA)	812		812	1	1	4	1	1	1	9	0.05	0.05	1.00	7,308	0	
	B1.15 (1BR/1BA)	653		653	1	1	4	1	1	1	9	0.05	0.05	1.00	5,877	0	
	B1.16 (1BR/1BA)	890		890	1	1	4	1	1	1	9	0.05	0.05	1.00	8,010	0	
	B1.18 (1BR/1BA)	816		816	0	1	4	1	1	1	8	0.05	0.05	1.00	6,528	0	
	B1.19 (1BR/1BA)	704		704	0	0	4	1	1	1	7	0.05	0.05	1.00	4,928	0	
	B1.20 (1BR/1BA)	859	165	1,024	0	0	0	1	1	1	3	0.05	0.05	1.00	3,072	495	
	B1.22 (1BR/1BA)	555		555	0	1	4	1	1	1	8	0.05	0.05	1.00	4,440	0	
	B1.23 (1BR/1BA)	581		581	0	1	4	1	1	0	7	0.05	0.05	1.00	4,067	0	
	C1.1 (2BR/2BA)	1,030		1,030	1	1	0	0	1	1	4	0.05	0.10	1.25	4,120	0	
	C1.4 (2BR/2BA)	1,352		1,352	0	0	0	1	1	1	3	0.05	0.10	1.25	4,056	0	19%
	C1.5 (2BR/2BA)	1,343		1,343	0	0	0	0	1	1	2	0.05	0.10	1.25	2,686	0	
	Total # Dwelling Units				26	26	108	27	25	24	236				174,743	5,904	

BMR UNIT BREAKDOWN

Unit Type	AREA (S.F.)	LOCATION	# VLI (VERY LOW INCOME) UNIT	# LI (LOW INCOME) UNITS	# MOD (MODERATE INCOME) UNITS	TOTAL BMR UNITS
A1.3 (Studio)	456	LEVEL 02	1	0	0	1
A1.4 (Studio)	461	LEVEL 02	1	0	0	1
B1.0 (1BR/1BA)	659	LEVEL 02	0	0	1	1
B1.12 (1BR/1BA)	630	LEVEL 02	0	0	1	1
C1.1 (2BR/2BA)	1,030	LEVEL 02	0	0	1	1
A1.3 (Studio)	456	LEVEL 03	1	0	0	1
A1.4 (Studio)	461	LEVEL 03	1	0	0	1
B1.0 (1BR/1BA)	659	LEVEL 03	0	0	1	1
B1.22 (1BR/1BA)	555	LEVEL 03	1	0	0	1
C1.1 (2BR/2BA)	1,030	LEVEL 03	0	0	1	1
A1.9 (Studio)	396	LEVEL 04 - 07	0	0	4	4
B1.0 (1BR/1BA)	659	LEVEL 04 - 07	0	0	4	4
B1.10 (1BR/1BA)	549	LEVEL 04 - 07	4	0	0	4
B1.22 (2BR/2BA)	555	LEVEL 04 - 07	4	0	0	4
A1.10 (Studio)	377	LEVEL 08	1	0	0	1
B1.0 (1BR/1BA)	659	LEVEL 08	0	0	1	1
B1.10 (1BR/1BA)	549	LEVEL 08	0	0	1	1
B1.22 (2BR/2BA)	555	LEVEL 08	1	0	0	1
A1.4 (Studio)	461	LEVEL 09	0	0	1	1
A1.10 (Studio)	377	LEVEL 09	1	0	0	1
B1.22 (2BR/2BA)	555	LEVEL 09	1	0	0	1
C1.1 (2BR/2BA)	1,030	LEVEL 09	0	0	1	1
A1.4 (Studio)	461	LEVEL 10	0	0	1	1
B1.22 (2BR/2BA)	555	LEVEL 10	1	0	0	1
Total # BMR Units			18	0	18	36

ARC TEC
ARCHITECTURAL TECHNOLOGIES
www.arctecinc.com
Arizona
2960 East Northern Avenue, Building C
Phoenix, AZ 85028 602.953.2355
California
1731 Technology Drive, Suite 750
San Jose, CA 95113 408.496.1121

The "user(s)" in possession of this documentation acknowledge(s) that ARC TEC's and ARC TEC consultants' drawings, specifications, reports, electronic data and other documentation are instruments of service. ARC TEC and ARC TEC consultants shall be deemed the author and owner of such documentation. The "user(s)" in possession of this documentation shall not sue or authorize any other person to sue ARC TEC's or ARC TEC consultants' instruments of service. Reuse without ARC TEC's written authorization will be at the user(s) sole risk and without liability to ARC TEC and ARC TEC's consultants. The user(s) possessing this documentation shall indemnify and hold harmless ARC TEC and ARC TEC's consultants and agents and employees from and against all claims, damages losses and expenses, including attorney's fees arising out of or resulting from unauthorized reuse of ARC TEC or ARC TEC's consultants instruments of service.
Written dimensions on this drawing shall have precedence over any scaled dimension. DO NOT SCALE THIS DRAWING for accurate dimensions and notify ARC TEC of any discrepancies.

© Copyright ARC TEC, Inc. 2018

In Association with:

A Planning Application For:

MECAH VENTURES

1 E. 4TH AVENUE
SAN MATEO, CA 94401


DATE	DESCRIPTION
03.27.2025	SB330 APPLICATION
05.30.2025	1ST PLANNING SUBMITTAL
1 11.17.2025	2ND PLANNING SUBMITTAL
2 03.18.2026	3RD PLANNING SUBMITTAL

FLOOR PLAN
LEVEL 09

A 2.16

PROJECT NO: 246148

©2026 JobsCAD® 18 - El Camino & 4th Ave Development\01-Planning Application\2026 3rd PLANNING SUBMITTAL 15 Units Building\SAB 246.A216.dwg - Mar 18, 2026, 1:40pm - Mark

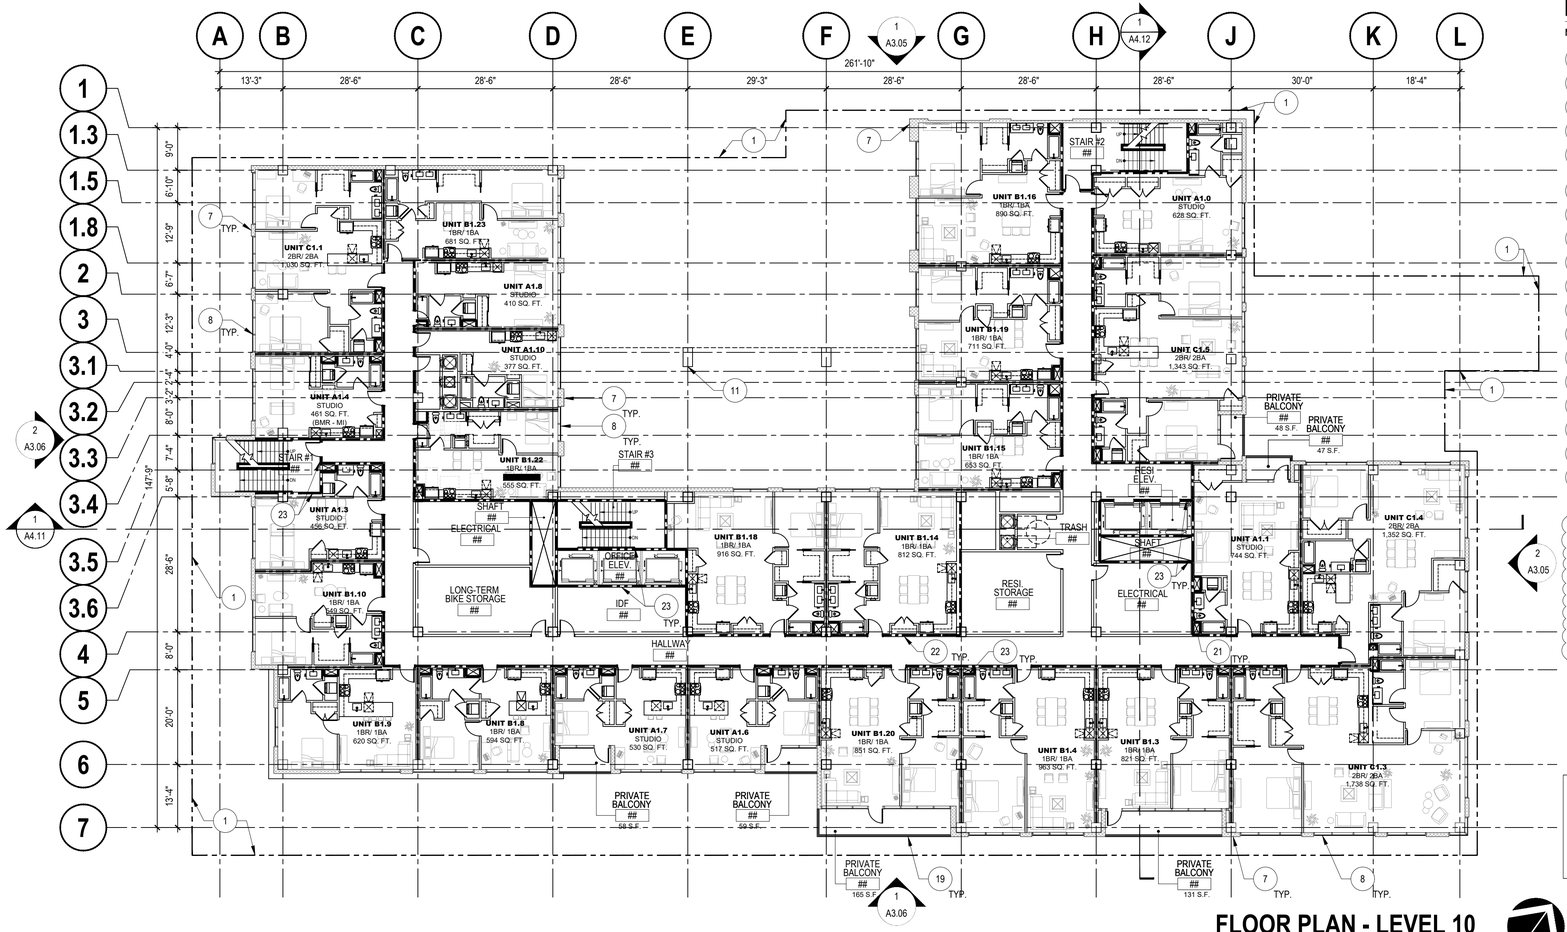

FLOOR PLAN - LEVEL 10

SCALE: 1/16" = 1'-0"

0 10 20 40 60 80

KEYNOTES - FLOOR PLAN

NOTE: NOT ALL KEYNOTES LISTED MAY APPLY TO THIS DRAWING.

1. EXISTING PROPERTY LINE
2. PRIMARY OFFICE ENTRANCE
3. PRIMARY RESIDENTIAL ENTRANCE
4. SERVICE DOOR
5. ACCESS RAMP TO BELOW GRADE PARKING STRUCTURE W/ TRANSITION SLOPE TOP BOTTOM SIDEWALK
6. 2-HR FIRE RATED WALLS AT TRASH CHUTTE
7. EXTERIOR WALLS - REFER TO EXTERIOR ELEVATIONS
8. EXTERIOR ALUM./ GLASS WINDOW SYSTEM
9. CANOPY ABOVE (SHOWN DASHED)
10. CANOPY BELOW
11. STRUCTURAL COLUMN
12. 2HR. MECHANICAL SHAFT
13. SECONDARY OFFICE ENTRANCE
14. LOADING/ STORAGE
15. MAIN ELECTRICAL ROOM
16. LOADING AREA
17. 42"H. AFF PARAPET WALL
18. RETAIL ENTRANCE
19. PRIVATE RESIDENTIAL BALCONY WITH 42"H. GUARDRAIL
20. EXTERIOR SLIDING GLASS DOOR
21. 1HR FIRE RATED DEMISING WALL AT DWELLING UNIT
22. 1HR FIRE RATED WALL AT HALLWAY
23. 2HR FIRE RATED WALL AT STAIRS, ELEVATORS AND SHAFT
24. NOT USED
25. EGRESS DOOR
26. RESTAURANT
27. PARKING GARAGE ACCESS RAMP
28. OPEN OFFICE AREA
29. OFFICE LONG-TERM BIKE STORAGE
30. RETAIL
31. RESIDENTIAL LOBBY
32. FITNESS
33. COVERED PARKING ENTRANCE
34. 42" H. GUARDRAIL AT BALCONY
35. MECHANICAL EQUIPMENT SCREEN
36. PHOTOVOLTAIC SYSTEM AREA

FLOOR PLAN SYMBOLS LEGEND

- PARTITION OR WALL (ONE-HOUR FIRE RESISTIVE CONSTRUCTION)
- PARTITION OR WALL (TWO-HOUR FIRE RESISTIVE CONSTRUCTION)
- PARTITION OR WALL (UNRATED)
- FURNISH AND INSTALL DOOR & FRAME

	Use		Level 11	Level 12	Level 13	Level 14	Level 15	Total Area	Project FAR
Floor Area	Retail Area	6,232.4						6,232.4	
	Restaurant Area	4,266.1						4,266.1	
	Office Area	10,808.2	27,308.5	26,888.8	23,355.8	19,527.0	2,315.3	110,203.6	
	Total FAR Floor Area							120,702.1	3.02

PROJECT DATA

	Unit Type	Unit Area (S.F.)	Balcony Area (S.F.)	Unit Area w/ Balcony (S.F.)	# Unit Level 2	# Unit Level 3	# Unit Level 4 to Level 7	# Unit Level 8	# Unit Level 9	# Unit Level 10	Total # Units	Density Bonus Parking Req'd	Stort-Trem Bike Pkg Req'd	Long-Trem Bike Pgk Req'd	Total Unit Area	Total Balcony Area	Unit Mix
RESIDENTIAL UNITS	A1.0 (Studio)	628	0	628	1	1	4	1	1	1	9	0.05	0.05	1.00	5,652	0	
	A1.1 (Studio)	744	47	791	1	1	4	1	1	1	9	0.05	0.05	1.00	7,119	423	
	A1.3 (Studio)	456		456	1	1	4	1	1	1	9	0.05	0.05	1.00	4,104	0	
	A1.4 (Studio)	461		461	1	1	0	0	1	1	4	0.05	0.05	1.00	1,844	0	23%
	A1.6 (Studio)	539	59	598	1	1	4	1	1	1	9	0.05	0.05	1.00	5,382	531	
	A1.7 (Studio)	530	58	588	1	1	4	1	1	1	9	0.05	0.05	1.00	5,292	522	
	A1.8 (Studio)	410		410	0	1	4	1	1	1	8	0.05	0.05	1.00	3,280	0	
	A1.10 (Studio)	377		377	0	1	4	1	1	1	8	0.05	0.05	1.00	3,016	0	
	B1.3 (1BR/1BA)	821	131	952	1	1	4	1	1	1	9	0.05	0.05	1.00	8,568	1,179	
	B1.4 (1BR/1BA)	963		963	1	1	4	1	1	1	9	0.05	0.05	1.00	8,667	0	
	B1.6 (1BR/1BA)	539		539	1	0	0	0	0	0	1	0.05	0.05	1.00	539	0	
	B1.7(1BR/1BA)	711		711	0	1	0	0	0	0	1	0.05	0.05	1.00	711	0	
	B1.8 (1BR/1BA)	594		594	1	1	4	1	1	1	9	0.05	0.05	1.00	5,346	0	
	B1.9 (1BR/1BA)	620		620	1	1	4	1	1	1	9	0.05	0.05	1.00	5,580	0	
	B1.10 (1BR/1BA)	549		549	1	1	4	1	0	1	8	0.05	0.05	1.00	4,392	0	
	B1.12 (1BR/1BA)	630		630	1	0	0	0	0	0	1	0.05	0.05	1.00	630	0	58%
	B1.14 (1BR/1BA)	812		812	1	1	4	1	1	1	9	0.05	0.05	1.00	7,308	0	
	B1.15 (1BR/1BA)	653		653	1	1	4	1	1	1	9	0.05	0.05	1.00	5,877	0	
	B1.16 (1BR/1BA)	890		890	1	1	4	1	1	1	9	0.05	0.05	1.00	8,010	0	
	B1.18 (1BR/1BA)	816		816	0	1	4	1	1	1	8	0.05	0.05	1.00	6,528	0	
	B1.19 (1BR/1BA)	704		704	0	0	4	1	1	1	7	0.05	0.05	1.00	4,928	0	
	B1.20 (1BR/1BA)	859	165	1,024	0	0	0	1	1	1	3	0.05	0.05	1.00	3,072	495	
	B1.22 (1BR/1BA)	555		555	0	1	4	1	1	1	8	0.05	0.05	1.00	4,440	0	
	C1.1 (2BR/2BA)	1,030		1,030	1	1	0	0	1	1	4	0.05	0.10	1.25	4,120	0	
	C1.3 (2BR/2BA)	1,738		1,738	0	0	0	1	1	1	3	0.05	0.10	1.25	5,214	0	19%
	C1.4 (2BR/2BA)	1,352		1,352	0	0	0	1	1	1	3	0.05	0.10	1.25	4,056	0	
	C1.5 (2BR/2BA)	1,343		1,343	0	0	0	0	1	1	2	0.05	0.10	1.25	2,686	0	
	Total # Dwelling Units				26	26	108	27	25	24	236				174,743	5,904	

BMR UNIT BREAKDOWN

Unit Type	AREA (S.F.)	LOCATION	# VLI (VERY LOW INCOME) UNIT	# LI (LOW INCOME) UNITS	# MOD (MODERATE INCOME) UNITS	TOTAL BMR UNITS
A1.3 (Studio)	456	LEVEL 02	1	0	0	1
A1.4 (Studio)	461	LEVEL 02	1	0	0	1
B1.0 (1BR/1BA)	659	LEVEL 02	0	0	1	1
B1.12 (1BR/1BA)	630	LEVEL 02	0	0	1	1
C1.1 (2BR/2BA)	1,030	LEVEL 02	0	0	1	1
A1.3 (Studio)	456	LEVEL 03	1	0	0	1
A1.4 (Studio)	461	LEVEL 03	1	0	0	1
B1.0 (1BR/1BA)	659	LEVEL 03	0	0	1	1
B1.22 (1BR/1BA)	555	LEVEL 03	1	0	0	1
C1.1 (2BR/2BA)	1,030	LEVEL 03	0	0	1	1
A1.9 (Studio)	396	LEVEL 04 - 07	0	0	4	4
B1.0 (1BR/1BA)	659	LEVEL 04 - 07	0	0	4	4
B1.10 (1BR/1BA)	549	LEVEL 04 - 07	4	0	0	4
B1.22 (2BR/2BA)	555	LEVEL 04 - 07	4	0	0	4
A1.10 (Studio)	377	LEVEL 08	1	0	0	1
B1.0 (1BR/1BA)	659	LEVEL 08	0	0	1	1
B1.10 (1BR/1BA)	549	LEVEL 08	0	0	1	1
B1.22 (2BR/2BA)	555	LEVEL 08	1	0	0	1
A1.4 (Studio)	461	LEVEL 09	0	0	1	1
A1.10 (Studio)	377	LEVEL 09	1	0	0	1
B1.22 (2BR/2BA)	555	LEVEL 09	1	0	0	1
C1.1 (2BR/2BA)	1,030	LEVEL 09	0	0	1	1
A1.4 (Studio)	461	LEVEL 10	0	0	1	1
B1.22 (2BR/2BA)	555	LEVEL 10	1	0	0	1
Total # BMR Units			18	0	18	36

ARC TEC
ARCHITECTURAL TECHNOLOGIES
www.arctecinc.com
Arizona
2960 East Northern Avenue, Building C
Phoenix, AZ 85028 602.953.2355
California
1731 Technology Drive, Suite 750
San Jose, CA 95113 408.496.1121

The "user(s)" in possession of this documentation acknowledge(s) that ARC TEC's and ARC TEC consultants' drawings, specifications, reports, electronic data and other documentation are instruments of service. ARC TEC and ARC TEC consultants shall be deemed the author and owner of such documentation. The "user(s)" in possession of this documentation shall not sue or authorize any other person to sue ARC TEC's or ARC TEC consultants' instruments of service. Reuse without ARC TEC's written authorization will be at the user(s) sole risk and without liability to ARC TEC and ARC TEC's consultants. The user(s) possessing this documentation shall indemnify and hold harmless ARC TEC and ARC TEC's consultants and agents and employees from and against all claims, damages losses and expenses, including attorney's fees arising out of or resulting from unauthorized reuse of ARC TEC or ARC TEC's consultants instruments of service.
Written dimensions on this drawing shall have precedence over any scaled dimension. DO NOT SCALE THIS DRAWING for accurate dimensions and notify ARC TEC of any discrepancies.

© Copyright ARC TEC, Inc. 2018

In Association with:

A Planning Application For:

MECAH VENTURES

1 E. 4TH AVENUE
SAN MATEO, CA 94401


DATE	DESCRIPTION
03.27.2025	SB330 APPLICATION
05.30.2025	1ST PLANNING SUBMITTAL
1 11.17.2025	2ND PLANNING SUBMITTAL
2 03.18.2026	3RD PLANNING SUBMITTAL

FLOOR PLAN
LEVEL 10

A 2.17

PROJECT NO: 246148

©2026 JobsCAD® 10 Cosmo A-4th Ave Development\01-Planning Application\2026 3rd PLANNING SUBMITTAL 10 Units Building\246148-A217.dwg Mar 18, 2026, 1:45pm - Mario

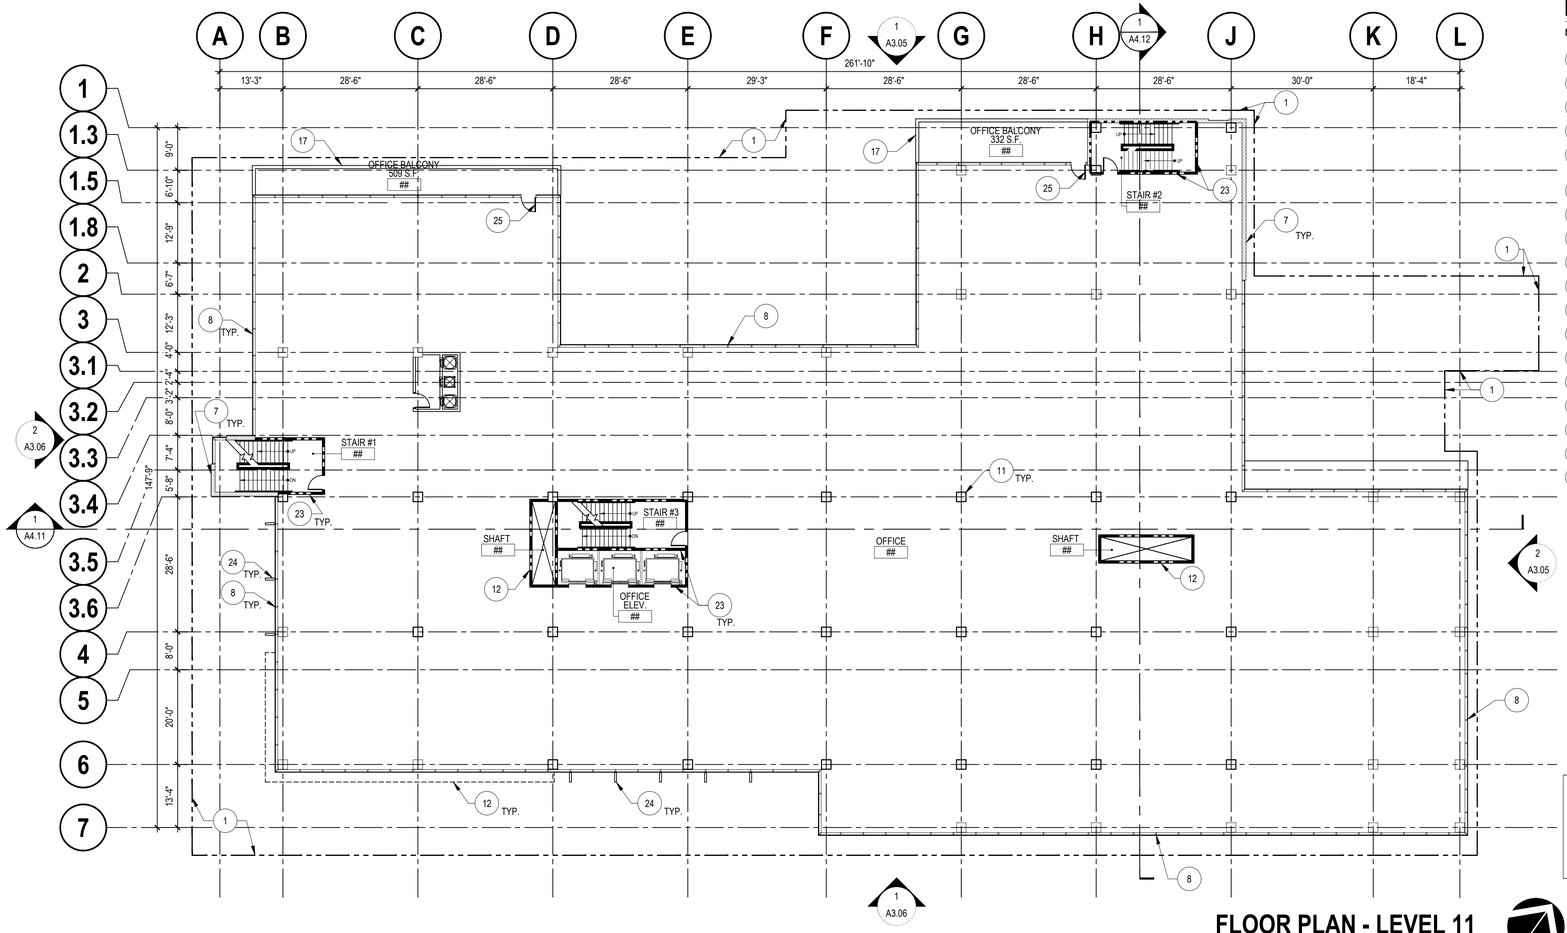

FLOOR PLAN - LEVEL 11

SCALE: 1/16" = 1'-0"

0 10 20 40 60 80

KEYNOTES - FLOOR PLAN

NOTE: NOT ALL KEYNOTES LISTED MAY APPLY TO THIS DRAWING.

1. EXISTING PROPERTY LINE
2. PRIMARY OFFICE ENTRANCE
3. PRIMARY RESIDENTIAL ENTRANCE
4. SERVICE DOOR
5. ACCESS RAMP TO BELOW GRADE PARKING STRUCTURE W/ TRANSITION SLOPE TOP BOTTOM SIDEWALK
6. 2-HR FIRE RATED WALLS AT TRASH CHUTTE
7. EXTERIOR WALLS - REFER TO EXTERIOR ELEVATIONS
8. EXTERIOR ALUM./ GLASS WINDOW SYSTEM
9. CANOPY ABOVE (SHOWN DASHED)
10. CANOPY BELOW
11. STRUCTURAL COLUMN
12. 2HR. MECHANICAL SHAFT
13. SECONDARY OFFICE ENTRANCE
14. LOADING/ STORAGE
15. MAIN ELECTRICAL ROOM
16. LOADING AREA
17. 42"H. AFF PARAPET WALL
18. RETAIL ENTRANCE
19. PRIVATE RESIDENTIAL BALCONY WITH 42"H. GUARDRAIL
20. EXTERIOR SLIDING GLASS DOOR
21. 1HR FIRE RATED DEMISING WALL AT DWELLING UNIT
22. 1HR FIRE RATED WALL AT HALLWAY
23. 2HR FIRE RATED WALL AT STAIRS, ELEVATORS AND SHAFT
24. NOT USED
25. EGRESS DOOR
26. RESTAURANT
27. PARKING GARAGE ACCESS RAMP
28. OPEN OFFICE AREA
29. OFFICE LONG-TERM BIKE STORAGE
30. RETAIL
31. RESIDENTIAL LOBBY
32. FITNESS
33. COVERED PARKING ENTRANCE
34. 42" H. GUARDRAIL AT BALCONY
35. MECHANICAL EQUIPMENT SCREEN
36. PHOTOVOLTAIC SYSTEM AREA

FLOOR PLAN SYMBOLS LEGEND

- PARTITION OR WALL (ONE-HOUR FIRE RESISTIVE CONSTRUCTION)
- PARTITION OR WALL (TWO-HOUR FIRE RESISTIVE CONSTRUCTION)
- PARTITION OR WALL (UNRATED)
- FURNISH AND INSTALL DOOR & FRAME

	Use		Level 11	Level 12	Level 13	Level 14	Level 15	Total Area	Project FAR
Floor Area	Retail Area	6,232.4						6,232.4	
	Restaurant Area	4,266.1						4,266.1	
	Office Area	10,808.2	27,308.5	26,888.8	23,355.8	19,527.0	2,315.3	110,203.6	
	Total FAR Floor Area							120,702.1	3.02

Open Space	Private Residential Open Space at level 2 (S.F.) - Provided		681
	Common Residential Open Space at Level 4 (S.F.) - Provided		3,990
	Private Residential Open Space at level 3 (S.F.) - Provided		681
	Private Residential Open Space at level 4 (S.F.) - Provided		681
	Private Residential Open Space at level 5 (S.F.) - Provided		681
	Private Residential Open Space at level 6 (S.F.) - Provided		681
	Private Residential Open Space at level 7 (S.F.) - Provided		681
	Private Residential Open Space at level 8 (S.F.) - Provided		466
	Private Residential Open Space at level 9 (S.F.) - Provided		466
	Private Residential Open Space at level 10 (S.F.) - Provided		466
	Total open space private + common (residential) - Provided		9474
	Office Open Space at Level 11 (S.F.) - Provided		758
	Office Open Space at Level 12 (S.F.) - Provided		609
	Office Open Space at Level 13 (S.F.) - Provided		4282
	Office Open Space at Level 14 (S.F.) - Provided		3673
	Office Open Space at Level 15 (S.F.) - Provided		6157
	Total Office Open Space (S.F.) - Required (1% of total office area or 0.01 x 110,203.6 S.F.)		1,102
	Total Common Office Open Space (S.F.) - Provided		15479

ARC TEC
ARCHITECTURAL TECHNOLOGIES
www.arctecinc.com
Arizona
2960 East Northern Avenue, Building C
Phoenix, AZ 85028 602.953.2355
California
1731 Technology Drive, Suite 750
San Jose, CA 95113 408.496.1121

The "user(s)" in possession of this documentation acknowledge(s) that ARC TEC's and ARC TEC consultants' drawings, specifications, reports, electronic data and other documentation are instruments of service. ARC TEC and ARC TEC consultants shall be deemed the author and owner of such documentation. The "user(s)" in possession of this documentation shall not sue or authorize any other person to use ARC TEC's or ARC TEC consultants' instruments of service. Reuse without ARC TEC's written authorization will be at the user(s) sole risk and without liability to ARC TEC and ARC TEC's consultants. The user(s) possessing this documentation shall indemnify and hold harmless ARC TEC and ARC TEC's consultants and agents and employees from and against all claims, damages losses and expenses, including attorney's fees and costs arising out of or resulting from unauthorized reuse of ARC TEC or ARC TEC's consultants instruments of service.
Written dimensions on this drawing shall have precedence over any scaled dimension. DO NOT SCALE THIS DRAWING for accurate dimensions and notify ARC TEC of any discrepancies.

© Copyright ARC TEC, Inc. 2018

In Association with:

A Planning Application For:
MECAH VENTURES
1 E. 4TH AVENUE
SAN MATEO, CA 94401

DATE	DESCRIPTION
03.27.2025	SB330 APPLICATION
05.30.2025	1ST PLANNING SUBMITTAL
1 11.17.2025	2ND PLANNING SUBMITTAL
2 03.18.2026	3RD PLANNING SUBMITTAL


FLOOR PLAN
LEVEL 11

2

A 2.18

PROJECT NO: 246148

G:\2024 Jobs\246148 - El Camino & 4th Ave Development\01 Planning Application\02SB330 Set\1_ARCHIVES SUBMITTAL 1\Levels Building\246148_A218.dwg - Mar 18, 2026, 1:45pm - tatiana

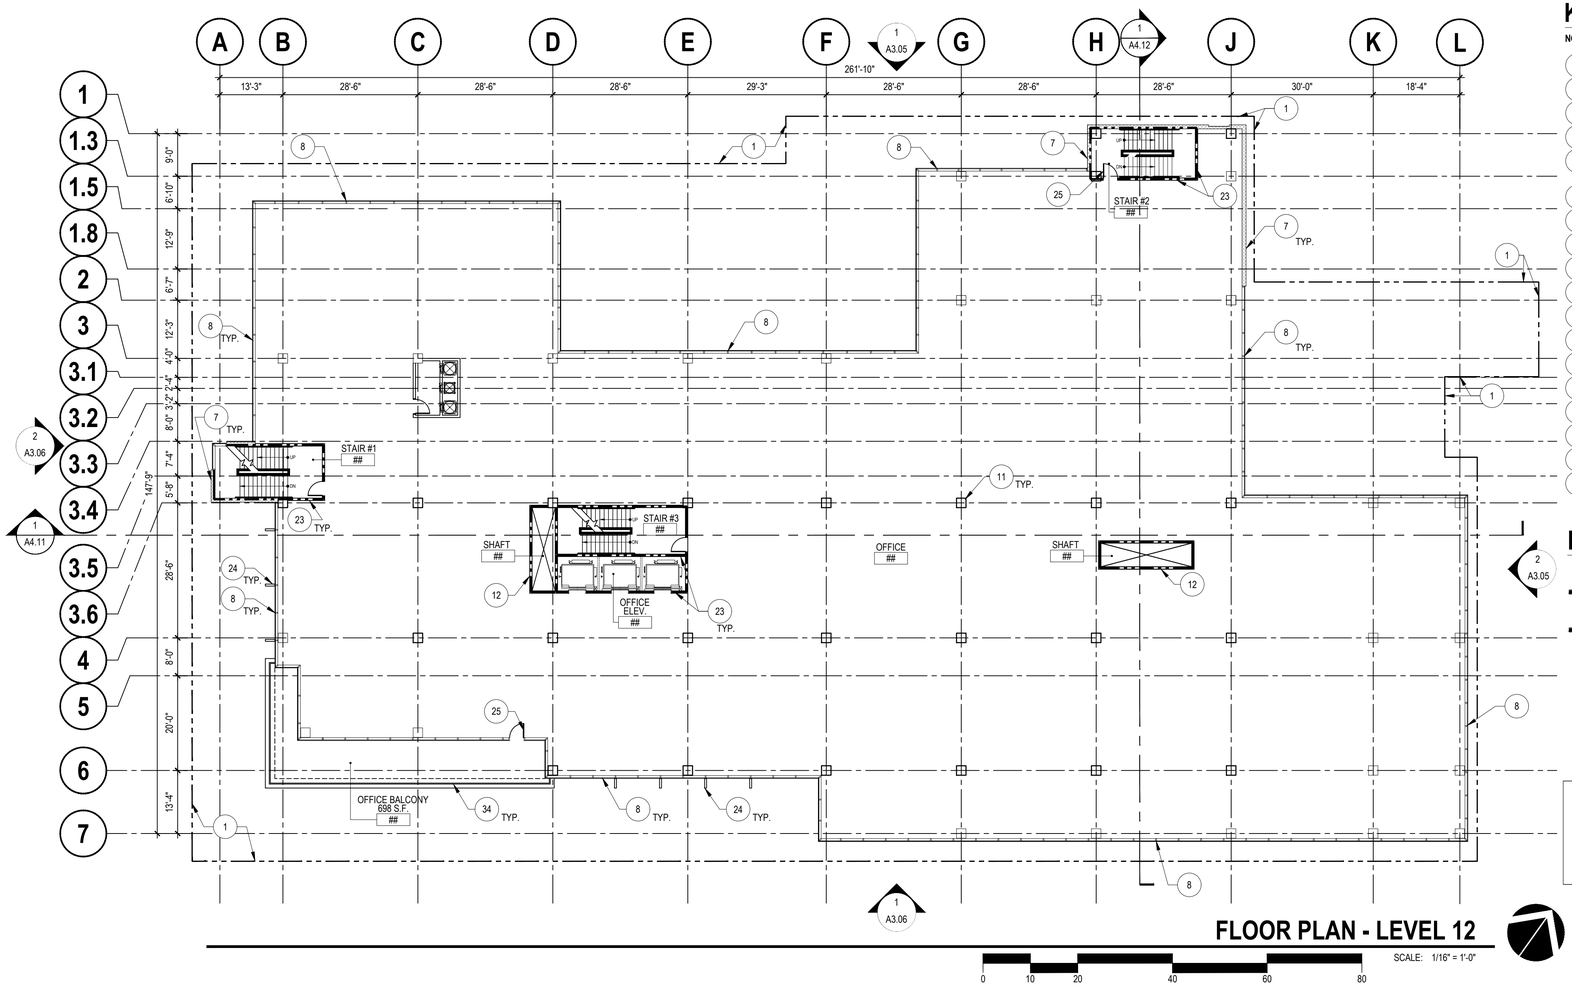

FLOOR PLAN - LEVEL 12

SCALE: 1/16" = 1'-0"

0 10 20 40 60 80

KEYNOTES - FLOOR PLAN

NOTE: NOT ALL KEYNOTES LISTED MAY APPLY TO THIS DRAWING.

1. EXISTING PROPERTY LINE
2. PRIMARY OFFICE ENTRANCE
3. PRIMARY RESIDENTIAL ENTRANCE
4. SERVICE DOOR
5. ACCESS RAMP TO BELOW GRADE PARKING STRUCTURE W/ TRANSITION SLOPE TOP BOTTOM SIDEWALK
6. 2-HR FIRE RATED WALLS AT TRASH CHUTTE
7. EXTERIOR WALLS - REFER TO EXTERIOR ELEVATIONS
8. EXTERIOR ALUM./ GLASS WINDOW SYSTEM
9. CANOPY ABOVE (SHOWN DASHED)
10. CANOPY BELOW
11. STRUCTURAL COLUMN
12. 2HR. MECHANICAL SHAFT
13. SECONDARY OFFICE ENTRANCE
14. LOADING/ STORAGE
15. MAIN ELECTRICAL ROOM
16. LOADING AREA
17. 42"H. AFF PARAPET WALL
18. RETAIL ENTRANCE
19. PRIVATE RESIDENTIAL BALCONY WITH 42"H. GUARDRAIL
20. EXTERIOR SLIDING GLASS DOOR
21. 1HR FIRE RATED DEMISING WALL AT DWELLING UNIT
22. 1HR FIRE RATED WALL AT HALLWAY
23. 2HR FIRE RATED WALL AT STAIRS, ELEVATORS AND SHAFT
24. NOT USED
25. EGRESS DOOR
26. RESTAURANT
27. PARKING GARAGE ACCESS RAMP
28. OPEN OFFICE AREA
29. OFFICE LONG-TERM BIKE STORAGE
30. RETAIL
31. RESIDENTIAL LOBBY
32. FITNESS
33. COVERED PARKING ENTRANCE
34. 42" H. GUARDRAIL AT BALCONY
35. MECHANICAL EQUIPMENT SCREEN
36. PHOTOVOLTAIC SYSTEM AREA

FLOOR PLAN SYMBOLS LEGEND

- PARTITION OR WALL (ONE-HOUR FIRE RESISTIVE CONSTRUCTION)
- PARTITION OR WALL (TWO-HOUR FIRE RESISTIVE CONSTRUCTION)
- PARTITION OR WALL (UNRATED)
- FURNISH AND INSTALL DOOR & FRAME

	Use		Level 11	Level 12	Level 13	Level 14	Level 15	Total Area	Project FAR
Floor Area	Retail Area	6,232.4						6,232.4	
	Restaurant Area	4,266.1						4,266.1	
	Office Area	10,808.2	27,308.5	26,888.8	23,355.8	19,527.0	2,315.3	110,203.6	
	Total FAR Floor Area							120,702.1	3.02

Open Space	Private Residential Open Space at level 2 (S.F.) - Provided		681
	Common Residential Open Space at Level 4 (S.F.) - Provided		3,990
	Private Residential Open Space at level 3 (S.F.) - Provided		681
	Private Residential Open Space at level 4 (S.F.) - Provided		681
	Private Residential Open Space at level 5 (S.F.) - Provided		681
	Private Residential Open Space at level 6 (S.F.) - Provided		681
	Private Residential Open Space at level 7 (S.F.) - Provided		681
	Private Residential Open Space at level 8 (S.F.) - Provided		466
	Private Residential Open Space at level 9 (S.F.) - Provided		466
	Private Residential Open Space at level 10 (S.F.) - Provided		466
	Total open space private + common (residential) - Provided		9474
	Office Open Space at Level 11 (S.F.) - Provided		758
	Office Open Space at Level 12 (S.F.) - Provided		609
	Office Open Space at Level 13 (S.F.) - Provided		4282
	Office Open Space at Level 14 (S.F.) - Provided		3673
	Office Open Space at Level 15 (S.F.) - Provided		6157
	Total Office Open Space (S.F.) - Required (1% of total office area or 0.01 x 110,203.6 S.F.)		1,102
	Total Common Office Open Space (S.F.) - Provided		15479

ARC TEC
ARCHITECTURAL TECHNOLOGIES
www.arctecinc.com
Arizona
2960 East Northern Avenue, Building C
Phoenix, AZ 85028 602.953.2355
California
1731 Technology Drive, Suite 750
San Jose, CA 95113 408.496.1121

The "user(s)" in possession of this documentation acknowledge(s) that ARC TEC's and ARC TEC consultants' drawings, specifications, reports, electronic data and other documentation are instruments of service. ARC TEC and ARC TEC consultants shall be deemed the author and owner of such documentation. The "user(s)" in possession of this documentation shall not sue or authorize any other person to use ARC TEC's or ARC TEC consultants' instruments of service. Reuse without ARC TEC's written authorization will be at the user(s) sole risk and without liability to ARC TEC and ARC TEC's consultants. The user(s) possessing this documentation shall indemnify and hold harmless ARC TEC and ARC TEC's consultants and agents and employees from and against all claims, damages losses and expenses, including attorney's fees and costs arising out of or resulting from unauthorized reuse of ARC TEC or ARC TEC's consultants instruments of service.
Written dimensions on this drawing shall have precedence over any scaled dimension. DO NOT SCALE THIS DRAWING for accurate dimensions and notify ARC TEC of any discrepancies.

© Copyright ARC TEC, Inc. 2018

In Association with:

A Planning Application For:

MECAH VENTURES

1 E. 4TH AVENUE
SAN MATEO, CA 94401

DATE	DESCRIPTION
03.27.2025	SB330 APPLICATION
05.30.2025	1ST PLANNING SUBMITTAL
1 11.17.2025	2ND PLANNING SUBMITTAL
2 03.18.2026	3RD PLANNING SUBMITTAL


FLOOR PLAN
LEVEL 12

2

A 2.19

PROJECT NO: 246148

C:\2025_JobsCAD\E1E - El Camino & 4th Ave Development\01 Planning Application\2026-3rd PLANNING SUBMITTAL - SI Units Building\246148-A2.019.dwg - Mar 18, 2026, 4:45pm - fsilanch

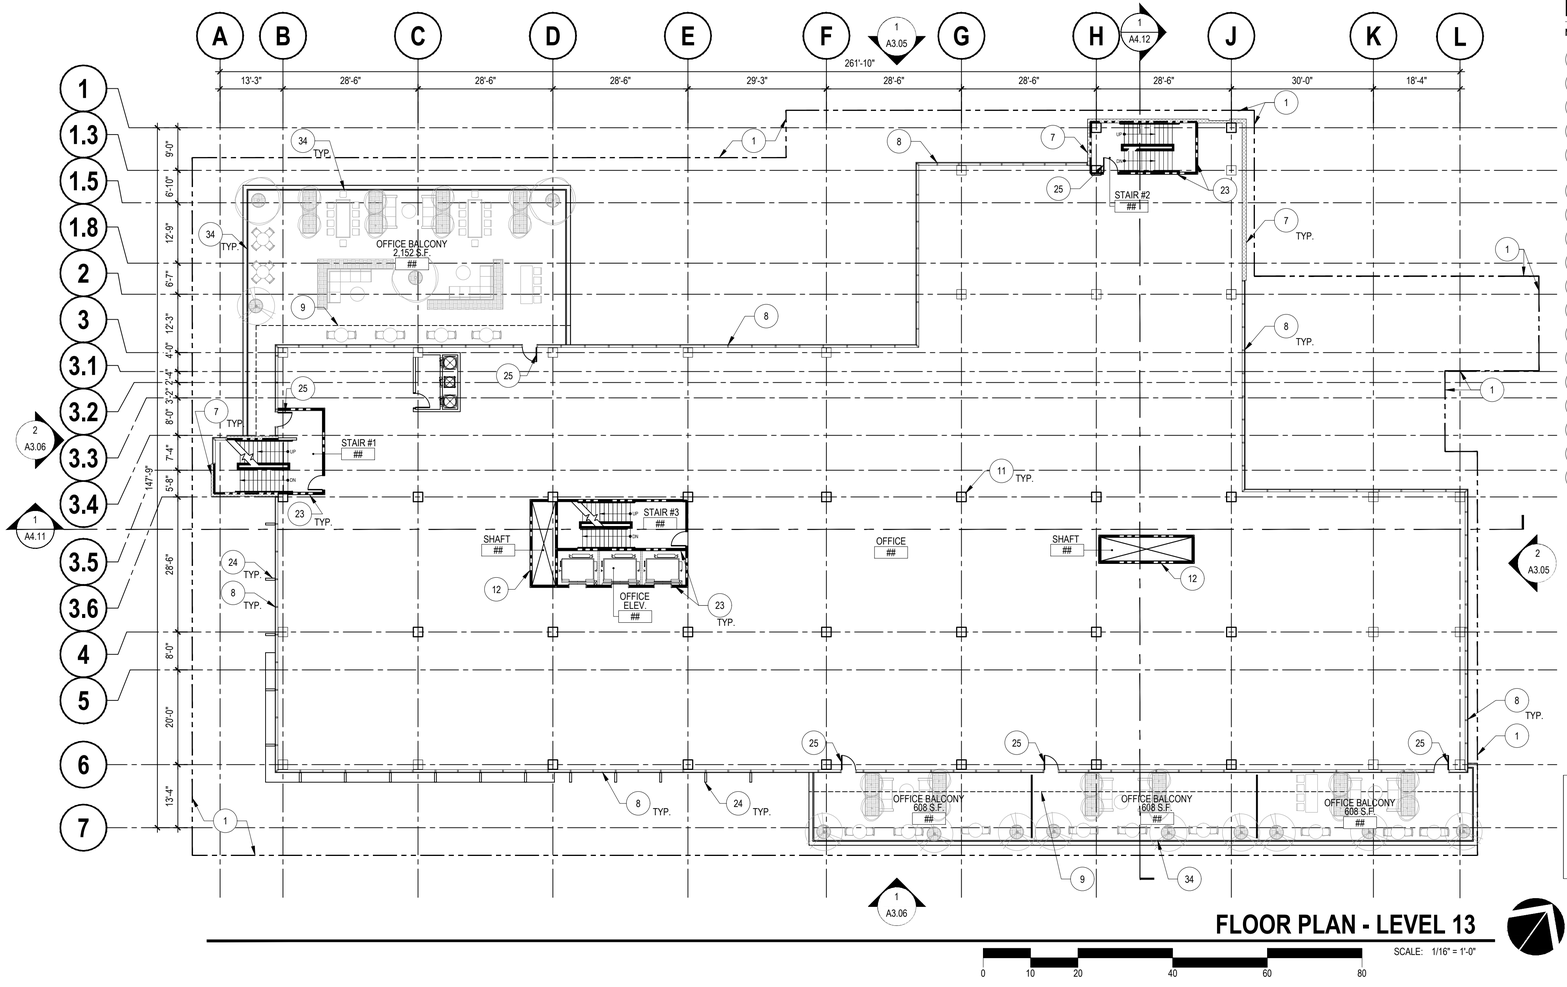

FLOOR PLAN - LEVEL 13

SCALE: 1/16" = 1'-0"

0 10 20 40 60 80

KEYNOTES - FLOOR PLAN

NOTE: NOT ALL KEYNOTES LISTED MAY APPLY TO THIS DRAWING.

1. EXISTING PROPERTY LINE
2. PRIMARY OFFICE ENTRANCE
3. PRIMARY RESIDENTIAL ENTRANCE
4. SERVICE DOOR
5. ACCESS RAMP TO BELOW GRADE PARKING STRUCTURE W/ TRANSITION SLOPE TOP BOTTOM SIDEWALK
6. 2-HR FIRE RATED WALLS AT TRASH CHUTTE
7. EXTERIOR WALLS - REFER TO EXTERIOR ELEVATIONS
8. EXTERIOR ALUM./ GLASS WINDOW SYSTEM
9. CANOPY ABOVE (SHOWN DASHED)
10. CANOPY BELOW
11. STRUCTURAL COLUMN
12. 2HR. MECHANICAL SHAFT
13. SECONDARY OFFICE ENTRANCE
14. LOADING/ STORAGE
15. MAIN ELECTRICAL ROOM
16. LOADING AREA
17. 42"H. AFF PARAPET WALL
18. RETAIL ENTRANCE
19. PRIVATE RESIDENTIAL BALCONY WITH 42"H. GUARDRAIL
20. EXTERIOR SLIDING GLASS DOOR
21. 1HR FIRE RATED DEMISING WALL AT DWELLING UNIT
22. 1HR FIRE RATED WALL AT HALLWAY
23. 2HR FIRE RATED WALL AT STAIRS, ELEVATORS AND SHAFT
24. NOT USED
25. EGRESS DOOR
26. RESTAURANT
27. PARKING GARAGE ACCESS RAMP
28. OPEN OFFICE AREA
29. OFFICE LONG-TERM BIKE STORAGE
30. RETAIL
31. RESIDENTIAL LOBBY
32. FITNESS
33. COVERED PARKING ENTRANCE
34. 42" H. GUARDRAIL AT BALCONY
35. MECHANICAL EQUIPMENT SCREEN
36. PHOTOVOLTAIC SYSTEM AREA

FLOOR PLAN SYMBOLS LEGEND

- PARTITION OR WALL (ONE-HOUR FIRE RESISTIVE CONSTRUCTION)
- PARTITION OR WALL (TWO-HOUR FIRE RESISTIVE CONSTRUCTION)
- PARTITION OR WALL (UNRATED)
- FURNISH AND INSTALL DOOR & FRAME

	Use		Level 11	Level 12	Level 13	Level 14	Level 15	Total Area	Project FAR
Floor Area	Retail Area	6,232.4						6,232.4	
	Restaurant Area	4,266.1						4,266.1	
	Office Area	10,808.2	27,308.5	26,888.8	23,355.8	19,527.0	2,315.3	110,203.6	
	Total FAR Floor Area							120,702.1	3.02

Open Space	Private Residential Open Space at level 2 (S.F.) - Provided		681
	Common Residential Open Space at Level 4 (S.F.) - Provided		3,990
	Private Residential Open Space at level 3 (S.F.) - Provided		681
	Private Residential Open Space at level 4 (S.F.) - Provided		681
	Private Residential Open Space at level 5 (S.F.) - Provided		681
	Private Residential Open Space at level 6 (S.F.) - Provided		681
	Private Residential Open Space at level 7 (S.F.) - Provided		681
	Private Residential Open Space at level 8 (S.F.) - Provided		466
	Private Residential Open Space at level 9 (S.F.) - Provided		466
	Private Residential Open Space at level 10 (S.F.) - Provided		466
	Total open space private + common (residential) - Provided		9474
	Office Open Space at Level 11 (S.F.) - Provided		758
	Office Open Space at Level 12 (S.F.) - Provided		609
	Office Open Space at Level 13 (S.F.) - Provided		4282
	Office Open Space at Level 14 (S.F.) - Provided		3673
	Office Open Space at Level 15 (S.F.) - Provided		6157
	Total Office Open Space (S.F.) - Required (1% of total office area or 0.01 x 110,203.6 S.F.)		1,102
	Total Common Office Open Space (S.F.) - Provided		15479

ARC TEC
ARCHITECTURAL TECHNOLOGIES
www.arctecinc.com
Arizona
2960 East Northern Avenue, Building C
Phoenix, AZ 85028 602.953.2355
California
1731 Technology Drive, Suite 750
San Jose, CA 95113 408.496.1121

The "user(s)" in possession of this documentation acknowledge(s) that ARC TEC's and ARC TEC consultants' drawings, specifications, reports, electronic data and other documentation are instruments of service. ARC TEC and ARC TEC consultants shall be deemed the author and owner of such documentation. The "user(s)" in possession of this documentation shall not sue or authorize any other person to sue ARC TEC's or ARC TEC consultants' instruments of service. Reuse without ARC TEC's written authorization will be at the user(s) sole risk and without liability to ARC TEC and ARC TEC's consultants. The user(s) possessing this documentation shall indemnify and hold harmless ARC TEC and ARC TEC's consultants and agents and employees from and against all claims, damages losses and expenses, including attorney's fees arising out of or resulting from unauthorized reuse of ARC TEC or ARC TEC's consultants instruments of service.
Written dimensions on this drawing shall have precedence over any scaled dimension. DO NOT SCALE THIS DRAWING for accurate dimensions and notify ARC TEC of any discrepancies.

© Copyright ARC TEC, Inc. 2018

In Association with:

A Planning Application For:

MECAH VENTURES

1 E. 4TH AVENUE
SAN MATEO, CA 94401

DATE	DESCRIPTION
03.27.2025	SB330 APPLICATION
05.30.2025	1ST PLANNING SUBMITTAL
1 11.17.2025	2ND PLANNING SUBMITTAL
2 03.18.2026	3RD PLANNING SUBMITTAL


FLOOR PLAN
LEVEL 13

2

A 2.20

PROJECT NO: 246148

G:\2024 JobsArchive\ 01 Cameo & 4th Ave Development\01-Planning Application\2025-3rd PLANNING SUBMITTAL_1x.rvt by Audrey.Ung@ARC-ATEC.com - Apr 03, 2026, 3:13pm - create

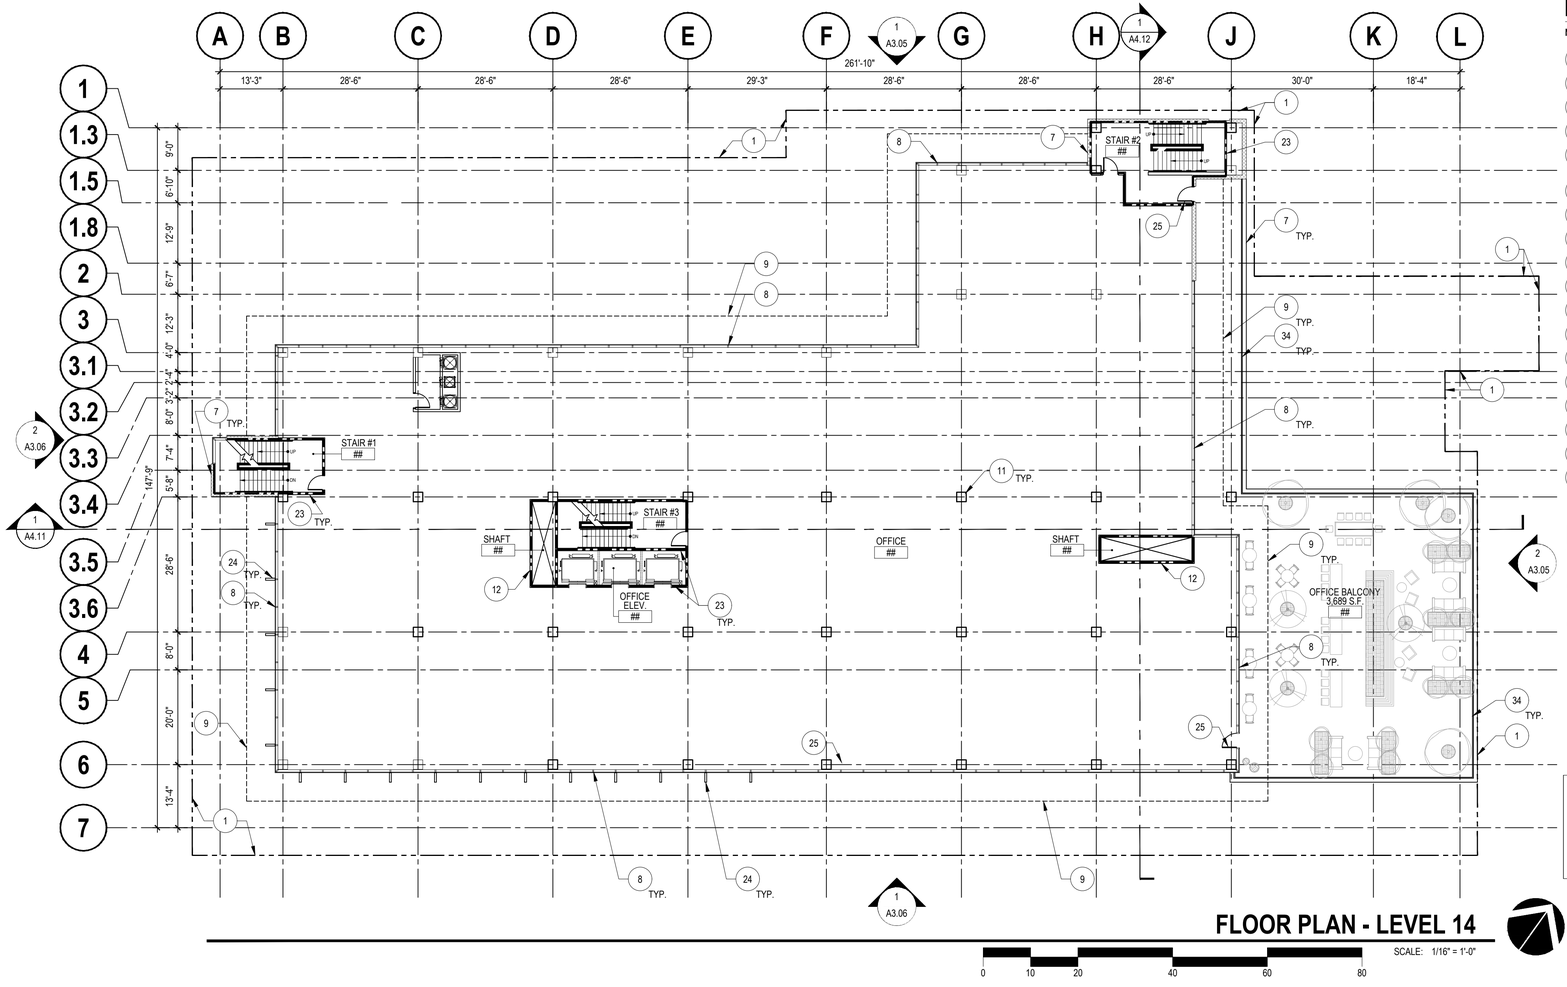

FLOOR PLAN - LEVEL 14

SCALE: 1/16" = 1'-0"

0 10 20 40 60 80

KEYNOTES - FLOOR PLAN

NOTE: NOT ALL KEYNOTES LISTED MAY APPLY TO THIS DRAWING.

1. EXISTING PROPERTY LINE
2. PRIMARY OFFICE ENTRANCE
3. PRIMARY RESIDENTIAL ENTRANCE
4. SERVICE DOOR
5. ACCESS RAMP TO BELOW GRADE PARKING STRUCTURE W/ TRANSITION SLOPE TOP BOTTOM SIDEWALK
6. 2-HR FIRE RATED WALLS AT TRASH CHUTTE
7. EXTERIOR WALLS - REFER TO EXTERIOR ELEVATIONS
8. EXTERIOR ALUM./ GLASS WINDOW SYSTEM
9. CANOPY ABOVE (SHOWN DASHED)
10. CANOPY BELOW
11. STRUCTURAL COLUMN
12. 2HR. MECHANICAL SHAFT
13. SECONDARY OFFICE ENTRANCE
14. LOADING/ STORAGE
15. MAIN ELECTRICAL ROOM
16. LOADING AREA
17. 42"H. AFF PARAPET WALL
18. RETAIL ENTRANCE
19. PRIVATE RESIDENTIAL BALCONY WITH 42"H. GUARDRAIL
20. EXTERIOR SLIDING GLASS DOOR
21. 1HR FIRE RATED DEMISING WALL AT DWELLING UNIT
22. 1HR FIRE RATED WALL AT HALLWAY
23. 2HR FIRE RATED WALL AT STAIRS, ELEVATORS AND SHAFT
24. NOT USED
25. EGRESS DOOR
26. RESTAURANT
27. PARKING GARAGE ACCESS RAMP
28. OPEN OFFICE AREA
29. OFFICE LONG-TERM BIKE STORAGE
30. RETAIL
31. RESIDENTIAL LOBBY
32. FITNESS
33. COVERED PARKING ENTRANCE
34. 42" H. GUARDRAIL AT BALCONY
35. MECHANICAL EQUIPMENT SCREEN
36. PHOTOVOLTAIC SYSTEM AREA

FLOOR PLAN SYMBOLS LEGEND

- PARTITION OR WALL (ONE-HOUR FIRE RESISTIVE CONSTRUCTION)
- PARTITION OR WALL (TWO-HOUR FIRE RESISTIVE CONSTRUCTION)
- PARTITION OR WALL (UNRATED)
- FURNISH AND INSTALL DOOR & FRAME

	Use		Level 11	Level 12	Level 13	Level 14	Level 15	Total Area	Project FAR
Floor Area	Retail Area	6,232.4						6,232.4	
	Restaurant Area	4,266.1						4,266.1	
	Office Area	10,808.2	27,308.5	26,888.8	23,355.8	19,527.0	2,315.3	110,203.6	
	Total FAR Floor Area							120,702.1	3.02

Open Space	Private Residential Open Space at level 2 (S.F.) - Provided		681
	Common Residential Open Space at Level 4 (S.F.) - Provided		3,990
	Private Residential Open Space at level 3 (S.F.) - Provided		681
	Private Residential Open Space at level 4 (S.F.) - Provided		681
	Private Residential Open Space at level 5 (S.F.) - Provided		681
	Private Residential Open Space at level 6 (S.F.) - Provided		681
	Private Residential Open Space at level 7 (S.F.) - Provided		681
	Private Residential Open Space at level 8 (S.F.) - Provided		466
	Private Residential Open Space at level 9 (S.F.) - Provided		466
	Private Residential Open Space at level 10 (S.F.) - Provided		466
	Total open space private + common (residential) - Provided		9474
	Office Open Space at Level 11 (S.F.) - Provided		758
	Office Open Space at Level 12 (S.F.) - Provided		609
	Office Open Space at Level 13 (S.F.) - Provided		4282
	Office Open Space at Level 14 (S.F.) - Provided		3673
	Office Open Space at Level 15 (S.F.) - Provided		6157
	Total Office Open Space (S.F.) - Required (1% of total office area or 0.01 x 110,203.6 S.F.)		1,102
	Total Common Office Open Space (S.F.) - Provided		15479

ARC TEC
ARCHITECTURAL TECHNOLOGIES
www.arctecinc.com
Arizona
2960 East Northern Avenue, Building C
Phoenix, AZ 85028 602.953.2355
California
1731 Technology Drive, Suite 750
San Jose, CA 95113 408.496.1121

The "user(s)" in possession of this documentation acknowledge(s) that ARC TEC's and ARC TEC consultants' drawings, specifications, reports, electronic data and other documentation are instruments of service. ARC TEC and ARC TEC consultants shall be deemed the author and owner of such documentation. The "user(s)" in possession of this documentation shall not sue or authorize any other person to sue ARC TEC's or ARC TEC consultants' instruments of service. Reuse without ARC TEC's written authorization will be at the user(s) sole risk and without liability to ARC TEC and ARC TEC's consultants. The user(s) possessing this documentation shall indemnify and hold harmless ARC TEC and ARC TEC's consultants and agents and employees from and against all claims, damages losses and expenses, including attorney's fees arising out of or resulting from unauthorized reuse of ARC TEC or ARC TEC's consultants instruments of service.
Written dimensions on this drawing shall have precedence over any scaled dimension. DO NOT SCALE THIS DRAWING for accurate dimensions and notify ARC TEC of any discrepancies.

© Copyright ARC TEC, Inc. 2018

In Association with:

A Planning Application For:

MECAH VENTURES

1 E. 4TH AVENUE
SAN MATEO, CA 94401


DATE	DESCRIPTION
03.27.2025	SB330 APPLICATION
05.30.2025	1ST PLANNING SUBMITTAL
1 11.17.2025	2ND PLANNING SUBMITTAL
2 03.18.2026	3RD PLANNING SUBMITTAL

FLOOR PLAN
LEVEL 14

2 **A 2.21**

PROJECT NO: 246148

G:\2024 JobsX\246148 - El Camino & 4th Ave Development\01-Planning Application\2025-3rd PLANNING SUBMITTAL_14 story Building\246148 A221.dwg Apr 03, 2026, 1:12pm - mattc

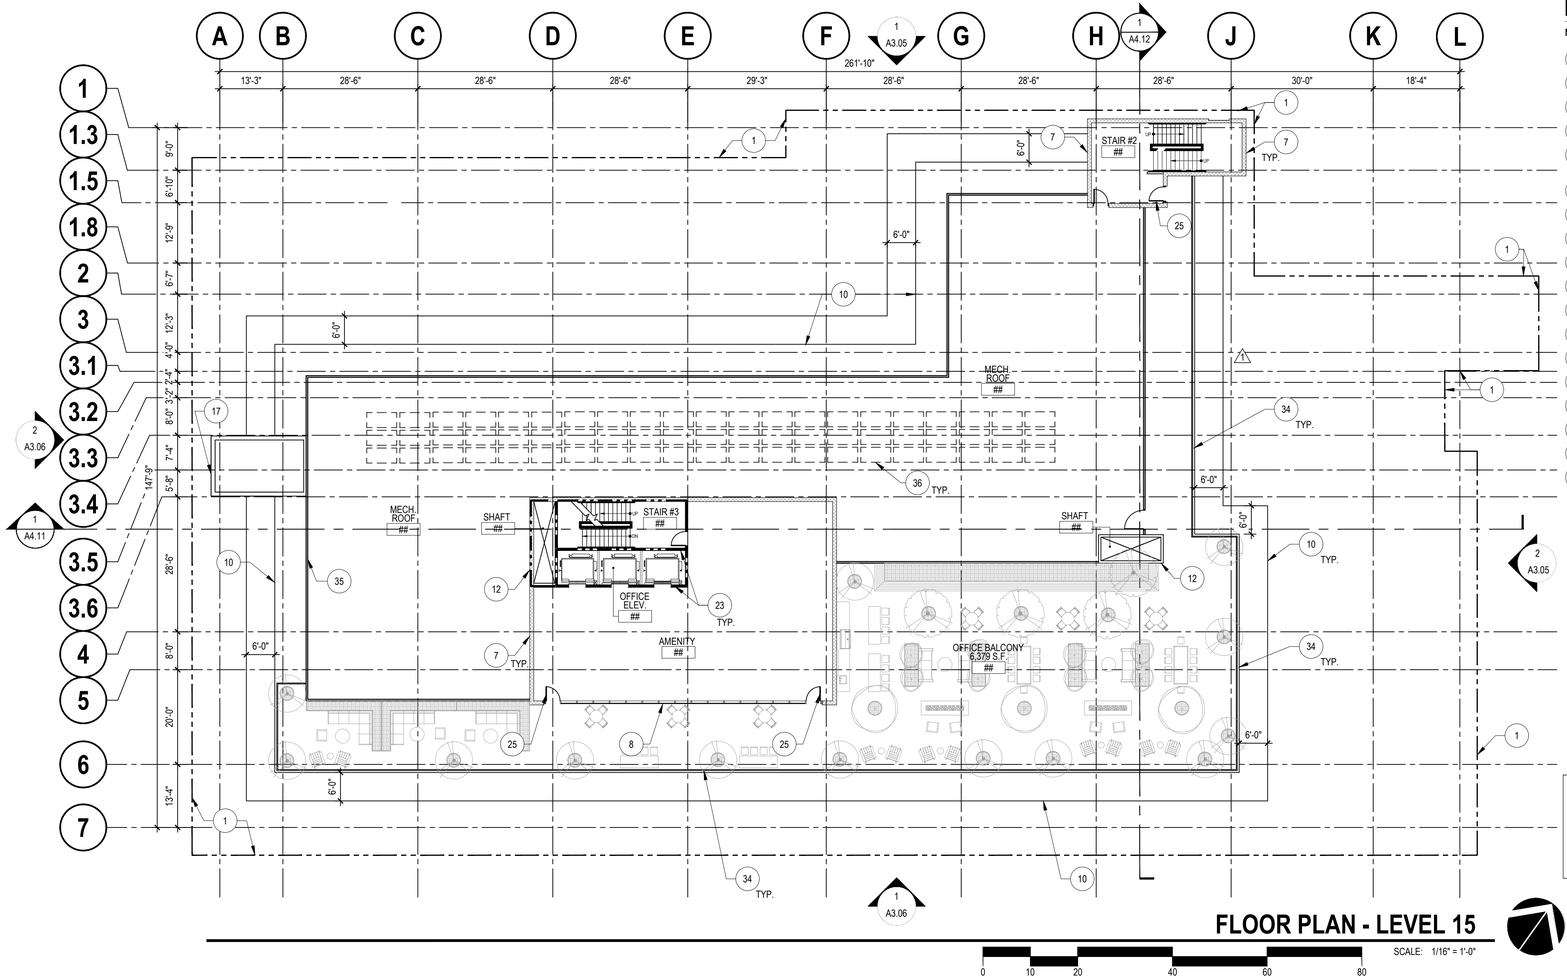

FLOOR PLAN - LEVEL 15

SCALE: 1/16" = 1'-0"

0 10 20 40 60 80

KEYNOTES - FLOOR PLAN

NOTE: NOT ALL KEYNOTES LISTED MAY APPLY TO THIS DRAWING.

1. EXISTING PROPERTY LINE
2. PRIMARY OFFICE ENTRANCE
3. PRIMARY RESIDENTIAL ENTRANCE
4. SERVICE DOOR
5. ACCESS RAMP TO BELOW GRADE PARKING STRUCTURE W/ TRANSITION SLOPE TOP BOTTOM SIDEWALK
6. 2-HR FIRE RATED WALLS AT TRASH CHUTTE
7. EXTERIOR WALLS - REFER TO EXTERIOR ELEVATIONS
8. EXTERIOR ALUM./ GLASS WINDOW SYSTEM
9. CANOPY ABOVE (SHOWN DASHED)
10. CANOPY BELOW
11. STRUCTURAL COLUMN
12. 2HR. MECHANICAL SHAFT
13. SECONDARY OFFICE ENTRANCE
14. LOADING/ STORAGE
15. MAIN ELECTRICAL ROOM
16. LOADING AREA
17. 42"H. AFF PARAPET WALL
18. RETAIL ENTRANCE
19. PRIVATE RESIDENTIAL BALCONY WITH 42"H. GUARDRAIL
20. EXTERIOR SLIDING GLASS DOOR
21. 1HR FIRE RATED DEMISING WALL AT DWELLING UNIT
22. 1HR FIRE RATED WALL AT HALLWAY
23. 2HR FIRE RATED WALL AT STAIRS, ELEVATORS AND SHAFT
24. NOT USED
25. EGRESS DOOR
26. RESTAURANT
27. PARKING GARAGE ACCESS RAMP
28. OPEN OFFICE AREA
29. OFFICE LONG-TERM BIKE STORAGE
30. RETAIL
31. RESIDENTIAL LOBBY
32. FITNESS
33. COVERED PARKING ENTRANCE
34. 42" H. GUARDRAIL AT BALCONY
35. MECHANICAL EQUIPMENT SCREEN
36. PHOTOVOLTAIC SYSTEM AREA

FLOOR PLAN SYMBOLS LEGEND

- PARTITION OR WALL (ONE-HOUR FIRE RESISTIVE CONSTRUCTION)
- PARTITION OR WALL (TWO-HOUR FIRE RESISTIVE CONSTRUCTION)
- PARTITION OR WALL (UNRATED)
- FURNISH AND INSTALL DOOR & FRAME

	Use		Level 11	Level 12	Level 13	Level 14	Level 15	Total Area	Project FAR
Floor Area	Retail Area	6,232.4						6,232.4	
	Restaurant Area	4,266.1						4,266.1	
	Office Area	10,808.2	27,308.5	26,888.8	23,355.8	19,527.0	2,315.3	110,203.6	
	Total FAR Floor Area							120,702.1	3.02

Open Space	Private Residential Open Space at level 2 (S.F.) - Provided		681
	Common Residential Open Space at Level 4 (S.F.) - Provided		3,990
	Private Residential Open Space at level 3 (S.F.) - Provided		681
	Private Residential Open Space at level 4 (S.F.) - Provided		681
	Private Residential Open Space at level 5 (S.F.) - Provided		681
	Private Residential Open Space at level 6 (S.F.) - Provided		681
	Private Residential Open Space at level 7 (S.F.) - Provided		681
	Private Residential Open Space at level 8 (S.F.) - Provided		466
	Private Residential Open Space at level 9 (S.F.) - Provided		466
	Private Residential Open Space at level 10 (S.F.) - Provided		466
	Total open space private + common (residential) - Provided		9474
	Office Open Space at Level 11 (S.F.) - Provided		758
	Office Open Space at Level 12 (S.F.) - Provided		609
	Office Open Space at Level 13 (S.F.) - Provided		4282
	Office Open Space at Level 14 (S.F.) - Provided		3673
	Office Open Space at Level 15 (S.F.) - Provided		6157
	Total Office Open Space (S.F.) - Required (1% of total office area or 0.01 x 110,203.6 S.F.)		1,102
	Total Common Office Open Space (S.F.) - Provided		15479

ARC TEC
ARCHITECTURAL TECHNOLOGIES
www.arctecinc.com
Arizona
2960 East Northern Avenue, Building C
Phoenix, AZ 85028 602.953.2355
California
1731 Technology Drive, Suite 750
San Jose, CA 95113 408.496.1121

The "user(s)" in possession of this documentation acknowledge(s) that ARC TEC's and ARC TEC consultants' drawings, specifications, reports, electronic data and other documentation are instruments of service. ARC TEC and ARC TEC consultants shall be deemed the author and owner of such documentation. The "user(s)" in possession of this documentation shall not sue or authorize any other person to sue ARC TEC's or ARC TEC consultants' instruments of service. Reuse without ARC TEC's written authorization will be at the user(s) sole risk and without liability to ARC TEC and ARC TEC's consultants. The user(s) possessing this documentation shall indemnify and hold harmless ARC TEC and ARC TEC's consultants and agents and employees from and against all claims, damages losses and expenses, including attorney's fees arising out of or resulting from unauthorized reuse of ARC TEC or ARC TEC's consultants instruments of service.
Written dimensions on this drawing shall have precedence over any scaled dimension. DO NOT SCALE THIS DRAWING for accurate dimensions and notify ARC TEC of any discrepancies.

© Copyright ARC TEC, Inc. 2018

In Association with:

A Planning Application For:

MECAH VENTURES

1 E. 4TH AVENUE
SAN MATEO, CA 94401


DATE	DESCRIPTION
03.27.2025	SB330 APPLICATION
05.30.2025	1ST PLANNING SUBMITTAL
1 11.17.2025	2ND PLANNING SUBMITTAL
2 03.18.2026	3RD PLANNING SUBMITTAL

FLOOR PLAN
LEVEL 15

2 **A 2.22**

PROJECT NO: 246148

© 2026 Jobs246148 - El Camino & 4th Ave Development\01 Planning Application\2026 3rd PLANNING SUBMITTAL - 15 story Building\246148 A22.dwg Apr 03, 2026, 3:12pm - mark

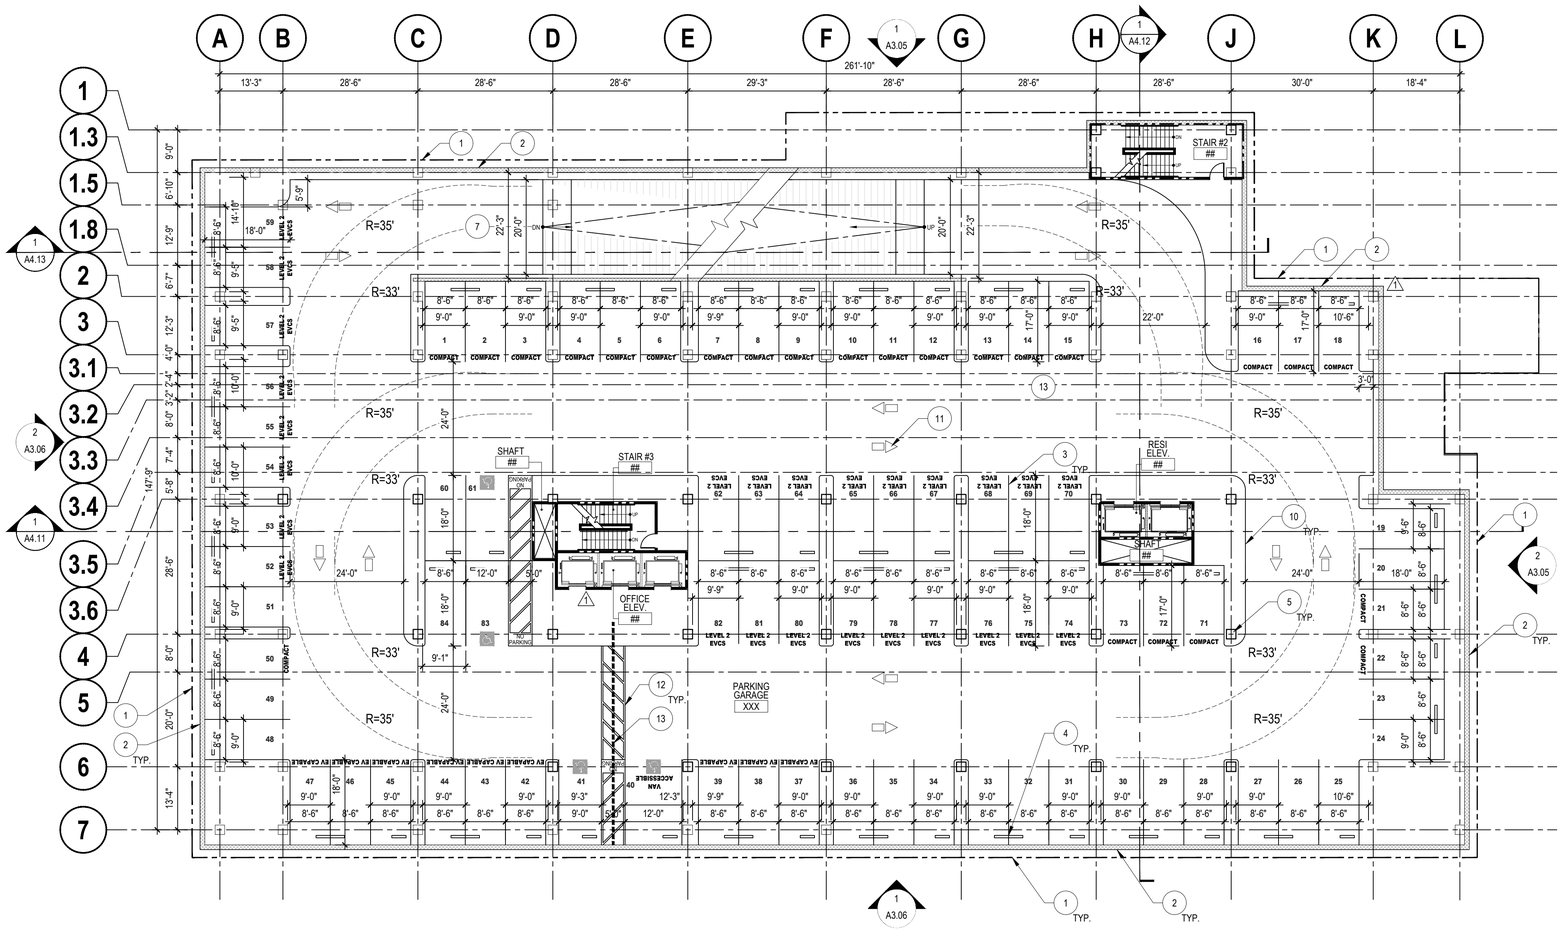

FLOOR PLAN - LEVEL P1

SCALE: 1/16" = 1'-0"

0 10 20 40 60 80

KEYNOTES - FLOOR PLAN

NOTE: NOT ALL KEYNOTES LISTED MAY APPLY TO THIS DRAWING.

1. EXISTING PROPERTY LINE
2. CONCRETE PERIMETER WALLS
3. PARKING STRIPING
4. CONCRETE WHEEL STOP
5. CONCRETE COLUMN
6. TRUNCATED DOME PLATE
7. ACCESS RAMP TO PARKING FLOOR
8. WALL OR POST MOUNTED CLEAN AIR SIGN
9. ELECTRIC VEHICLE CHARGING STATION
10. 6" RAISED CONCRETE CURB
11. PAVEMENT MARKING - DIRECTIONAL ARROWS
12. 5FT WIDE HC ACCESS AISLE
13. ACCESSIBLE ROUTE TO THE BUILDING ENTRANCE.

MINIMUM BICYCLE PARKING STALLS REQUIRED

PER CITY OF SAN MATEO MUNICIPAL CODE SECTION 27.64.262

REQUIRED SHORT-TERM - RESIDENTIAL
STUDIO AND ONE-BEDROOM UNIT @ 0.05 SPACES PER UNIT
216 UNITS x 0.05 = 10.80 SPACES
TWO-BEDROOM UNIT @ 0.10 SPACES PER UNIT
20 UNITS x 0.10 = 2 SPACES
TOTAL REQUIRED SHORT-TERM - RESIDENTIAL: 12.80 SPACES OR 13 SPACES

REQUIRED SHORT-TERM - OFFICE (GENERAL)
1 SPACE PER 20,000 S.F. OF OFFICE AREA
110,203.6 S.F. / 20,000 S.F. = 5.51 SPACES OR 6 SPACES

REQUIRED SHORT-TERM - RETAIL
1 SPACE PER 2,000 S.F. OF RETAIL AREA
10,498.5 S.F. / 2,000 S.F. = 5.25 SPACES OR 6 SPACES

REQUIRED LONG-TERM - RESIDENTIAL
STUDIO AND ONE-BEDROOM UNIT @ 1.0 SPACE PER UNIT
216 UNITS x 1.0 = 216 SPACES
TWO-BEDROOM UNIT @ 1.25 SPACES PER UNIT
20 UNITS x 1.25 = 25 SPACES
TOTAL REQUIRED LONG-TERM - RESIDENTIAL: 241 SPACES

REQUIRED LONG-TERM - OFFICE (GENERAL)
1 SPACE PER 10,000 S.F. OF OFFICE AREA
110,203.6 S.F. / 10,000 S.F. = 11.02 SPACES OR 11 SPACES

REQUIRED LONG-TERM - RETAIL
1 SPACE PER 12,000 S.F. OF RETAIL AREA
10,498.5 S.F. / 12,000 S.F. = 0.87 SPACES OR 1 SPACE

PROVIDED SHORT-TERM SPACES

RESIDENTIAL	**14 SPACES**
RETAIL	**6 SPACES**
OFFICE	**6 SPACES**
TOTAL	**26 SPACES**

PROVIDED LONG-TERM SPACES

RESIDENTIAL	**241 SPACES ***
RETAIL	**1 SPACE****
OFFICE	**11 SPACES *****
TOTAL	**253 SPACES**

* **PROVIDED @ LEVEL 02 TO LEVEL 10**
** **PROVIDED @ LEVEL 01**
*** **PROVIDED @ LEVEL 01**

PROJECT DATA

PROPOSED BUILDING AREA (15- STORY BUILDING)

RESIDENTIAL - LEVEL 01	12,956.1 S.F.
OFFICE - LEVEL 01	10,808.2 S.F.
RESTAURANT - LEVEL 01	4,266.1 S.F.
RETAIL - LEVEL 01	6,232.4 S.F.
RESIDENTIAL - LEVEL 02	27,238.2 S.F.
RESIDENTIAL - LEVEL 03	27,238.2 S.F.
RESIDENTIAL - LEVEL 04	27,238.2 S.F.
RESIDENTIAL - LEVEL 05	27,238.2 S.F.
RESIDENTIAL - LEVEL 06	27,238.2 S.F.
RESIDENTIAL - LEVEL 07	27,238.2 S.F.
RESIDENTIAL - LEVEL 08	27,693.2 S.F.
RESIDENTIAL - LEVEL 09	27,693.2 S.F.
RESIDENTIAL - LEVEL 10	27,693.2 S.F.
OFFICE - LEVEL 11	27,308.5 S.F.
OFFICE - LEVEL 12	26,888.8 S.F.
OFFICE - LEVEL 13	23,355.8 S.F.
OFFICE - LEVEL 14	19,527.0 S.F.
OFFICE - LEVEL 15	2,315.3 S.F.
TOTAL BUILDING AREA	**380,167.0 S.F.**

PARKING ANALYSIS

PARKING - PROVIDED *

LEVEL P1	**84 SPACES**
LEVEL P2	**86 SPACES**
TOTAL PARKING	**170 SPACES**

(*)CALIFORNIA ASSEMBLY BILL (AB) 2097 PROHIBITS PUBLIC AGENCIES FROM IMPOSING MINIMUM PARKING REQUIREMENTS ON RESIDENTIAL/ COMMERCIAL PROJECT LOCATED WITHIN ONE-HALF MILE OF A MAJOR TRANSIT STOP

PARKING ANALYSIS

PARKING - PROVIDED (OFFICE)

LEVEL P1 - OFFICE PARKING

COMPACT	24 SPACES
STANDARD	21 SPACES
STANDARD ACCESSIBLE	3 SPACE
VAN ACCESSIBLE	1 SPACE
STANDARD - LEVEL 2 EV CAPABLE	9 SPACES
STANDARD - LEVEL 2 EVCS	26 SPACES
TOTAL PARKING LEVEL P1 - PROVIDED	**84 SPACES**

LEVEL P2 - OFFICE PARKING

COMPACT	21 SPACES
STANDARD	60 SPACES
STANDARD ACCESSIBLE	2 SPACE
AMBULATORY - LEVEL 2 EVCS	1 SPACE
STANDARD ACCESSIBLE - LEVEL 2 EVCS	1 SPACE
VAN ACCESSIBLE - LEVEL 2 EVCS	1 SPACE
TOTAL PARKING LEVEL P2 - PROVIDED	**86 SPACES**

TABLE 5.106.5.3.1
EV CAPABLE SPACES AND EVCS

TOTAL NUMBER OF ACTUAL PARKING SPACES	NUMBER OF REQUIRED EV CAPABLE SPACES	OTHER THAN OFFICE AND RETAIL NUMBER OF REQUIRED EVCS[2,3]	OFFICE AND RETAIL NUMBER OF REQUIRED EVCS[2,3]
151-200	35	18	26

1. CALCULATION FOR SPACES SHALL BE ROUNDED UP TO THE NEAREST WHOLE NUMBER.
2. EACH EVCS SHALL REDUCE THE NUMBER OF REQUIRED EV CAPABLE SPACES BY THE SAME NUMBER.
3. AT LEAST ONE LEVEL 2 EVSE SHALL BE PROVIDED.

CBC TABLE 11B.228.3.2.1: ACCESSIBLE EV CHARGING SPACE CALCULATION

TOTAL NUMBER OF EVCS AT A FACILITY	VAN ACCESSIBLE	STANDARD ACCESSIBLE	AMBULATORY
26 to 50	1	1	1

WHERE AN EV CHARGER CAN SIMULTANEOUSLY CHARGE MORE THAN ONE VEHICLE, THE NUMBER OF EVCS PROVIDED SHALL BE CONSIDERED EQUIVALENT TO THE NUMBER OF ELECTRIC VEHICLES THAT CAN BE SIMULTANEOUSLY CHARGED.

REQUIRED NUMBER OF ACCESSIBLE PARKING STALLS
(CBC TABLE 11B-208.2)

TOTAL PARKING SPACES	MINIMUM REQUIRED	COMPLIANT
151-200	6	YES

	Use	Short-Term Bike	Long-Term Bike	Bike Total	Standard	Compact	Standard Accessible	Van Accessible	Standard Level 2 EVCS	Standard EV Capable	Standard Accessible Level 2 EVCS	Van Accessible Level 2 EVCS	Ambulatory Accessible Level 2 EVCS	Parking Provided
Parking Provided	Level 1 - Residential	14												
	Level 1 - Retail	6	1											
	Level 1 - Office	6	11											
	Level P1				21	24	3	1	26	9				84
	Level P2				60	21	2				1	1	1	86
	Level 2 to Level 10 - Residential		241											
	Total Parking Provided	26	253		81	45	5	1	26	9	1	1	1	170

ARC TEC
ARCHITECTURAL TECHNOLOGIES
www.arctecinc.com
Arizona
2960 East Northern Avenue, Building C
Phoenix, AZ 85028 602.953.2355
California
1731 Technology Drive, Suite 750
San Jose, CA 95113 408.496.1121

The "user(s)" in possession of this documentation acknowledge(s) that ARC TEC's and ARC TEC consultants' drawings, specifications, reports, electronic data and other documentation are instruments of service. ARC TEC and ARC TEC consultants shall be deemed the author and owner of such documentation. The "user(s)" in possession of this documentation shall not sue or authorize any other person to use ARC TEC's or ARC TEC consultants' instruments of service. Reuse without ARC TEC's written authorization will be at the user(s) sole risk and without liability to ARC TEC and ARC TEC's consultants. The user(s) possessing this documentation shall indemnify and hold harmless ARC TEC and ARC TEC's consultants and agents and employees from and against all claims, damages losses and expenses, including attorney's fees arising out of or resulting from unauthorized reuse of ARC TEC or ARC TEC's consultants instruments of service.
Written dimensions on this drawing shall have precedence over any scaled dimension. DO NOT SCALE THIS DRAWING for accurate dimensions and notify ARC TEC of any discrepancies.
© Copyright ARC TEC, Inc. 2018

In Association with:

A Planning Application For:
MECAH VENTURES
1 E. 4TH AVENUE
SAN MATEO, CA 94401


DATE	DESCRIPTION
03.27.2025	SB330 APPLICATION
05.30.2025	1ST PLANNING SUBMITTAL
1 11.17.2025	2ND PLANNING SUBMITTAL
2 03.18.2026	3RD PLANNING SUBMITTAL

FLOOR PLAN
LEVEL P1

AP2.11

PROJECT NO: 246148

© 2026 Job#246148 - El Camino & 4th Ave Development\01-Planning Application\2026-3rd-PLANNING SUBMITTAL 15-story Building\246148-AP2.11.dwg - Mar 18, 2026, 3:59pm - Mikeeh

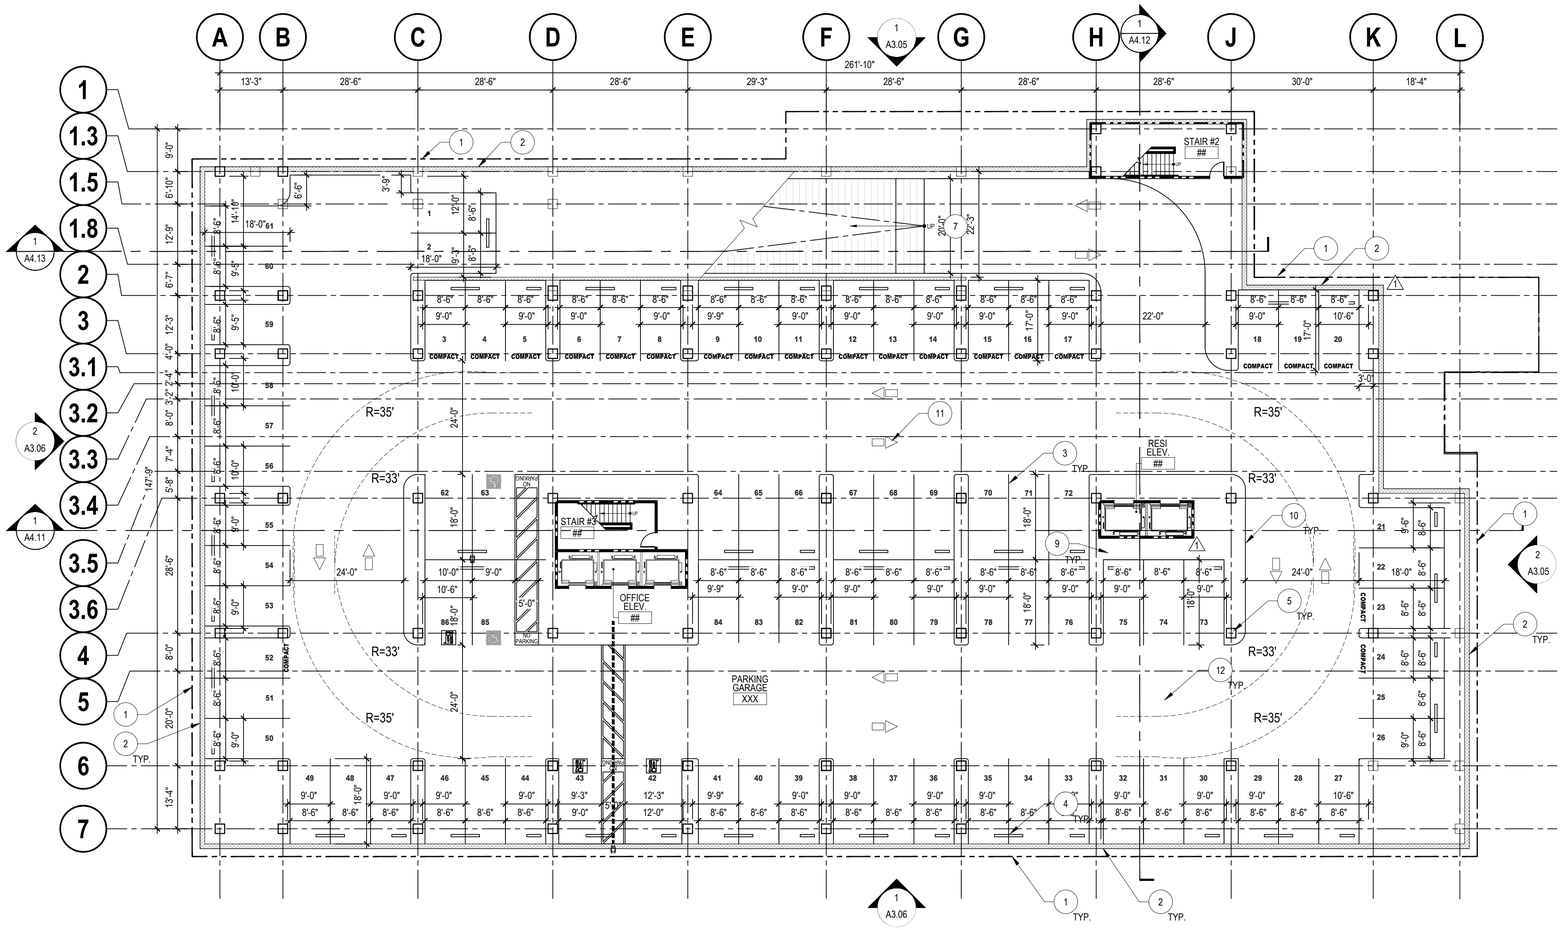

FLOOR PLAN - LEVEL P2

SCALE: 1/16" = 1'-0"

0 10 20 40 60 80

KEYNOTES - FLOOR PLAN

NOTE: NOT ALL KEYNOTES LISTED MAY APPLY TO THIS DRAWING.

1. EXISTING PROPERTY LINE
2. CONCRETE PERIMETER WALLS
3. PARKING STRIPING
4. CONCRETE WHEEL STOP
5. CONCRETE COLUMN
6. TRUNCATED DOME PLATE
7. ACCESS RAMP TO PARKING FLOOR
8. WALL OR POST MOUNTED CLEAN AIR SIGN
9. ELECTRIC VEHICLE CHARGING STATION
10. 6" RAISED CONCRETE CURB
11. PAVEMENT MARKING - DIRECTIONAL ARROWS
12. 5FT WIDE HC ACCESS AISLE
13. ACCESSIBLE ROUTE TO THE BUILDING ENTRANCE.

MINIMUM BICYCLE PARKING STALLS REQUIRED

PER CITY OF SAN MATEO MUNICIPAL CODE SECTION 27.64.262

REQUIRED SHORT-TERM - RESIDENTIAL
STUDIO AND ONE-BEDROOM UNIT @ 0.05 SPACES PER UNIT
216 UNITS x 0.05 = 10.80 SPACES
TWO-BEDROOM UNIT @ 0.10 SPACES PER UNIT
20 UNITS x 0.10 = 2 SPACES
TOTAL REQUIRED SHORT-TERM - RESIDENTIAL: 12.80 SPACES OR 13 SPACES

REQUIRED SHORT-TERM - OFFICE (GENERAL)
1 SPACE PER 20,000 S.F. OF OFFICE AREA
110,203.6 S.F. / 20,000 S.F. = 5.51 SPACES OR 6 SPACES

REQUIRED SHORT-TERM - RETAIL
1 SPACE PER 2,000 S.F. OF RETAIL AREA
10,498.5 S.F. / 2,000 S.F. = 5.25 SPACES OR 6 SPACES

REQUIRED LONG-TERM - RESIDENTIAL
STUDIO AND ONE-BEDROOM UNIT @ 1.0 SPACE PER UNIT
216 UNITS x 1.0 = 216 SPACES
TWO-BEDROOM UNIT @ 1.25 SPACES PER UNIT
20 UNITS x 1.25 = 25 SPACES
TOTAL REQUIRED LONG-TERM - RESIDENTIAL: 241 SPACES

REQUIRED LONG-TERM - OFFICE (GENERAL)
1 SPACE PER 10,000 S.F. OF OFFICE AREA
110,203.6 S.F. / 10,000 S.F. = 11.02 SPACES OR 11 SPACES

REQUIRED LONG-TERM - RETAIL
1 SPACE PER 12,000 S.F. OF RETAIL AREA
10,498.5 S.F. / 12,000 S.F. = 0.87 SPACES OR 1 SPACE

PROVIDED SHORT-TERM SPACES

RESIDENTIAL	**14 SPACES**
RETAIL	**6 SPACES**
OFFICE	**6 SPACES**
TOTAL	**26 SPACES**

PROVIDED LONG-TERM SPACES

RESIDENTIAL	**241 SPACES ***
RETAIL	**1 SPACE****
OFFICE	**11 SPACES *****
TOTAL	**253 SPACES**

* **PROVIDED @ LEVEL 02 TO LEVEL 10**
** **PROVIDED @ LEVEL 01**
*** **PROVIDED @ LEVEL 01**

PROJECT DATA

PROPOSED BUILDING AREA (15- STORY BUILDING)	
RESIDENTIAL - LEVEL 01	12,956.1 S.F.
OFFICE - LEVEL 01	10,808.2 S.F.
RESTAURANT - LEVEL 01	4,266.1 S.F.
RETAIL - LEVEL 01	6,232.4 S.F.
RESIDENTIAL - LEVEL 02	27,238.2 S.F.
RESIDENTIAL - LEVEL 03	27,238.2 S.F.
RESIDENTIAL - LEVEL 04	27,238.2 S.F.
RESIDENTIAL - LEVEL 05	27,238.2 S.F.
RESIDENTIAL - LEVEL 06	27,238.2 S.F.
RESIDENTIAL - LEVEL 07	27,238.2 S.F.
RESIDENTIAL - LEVEL 08	27,693.2 S.F.
RESIDENTIAL - LEVEL 09	27,693.2 S.F.
RESIDENTIAL - LEVEL 10	27,693.2 S.F.
OFFICE - LEVEL 11	27,308.5 S.F.
OFFICE - LEVEL 12	26,888.8 S.F.
OFFICE - LEVEL 13	23,355.8 S.F.
OFFICE - LEVEL 14	19,527.0 S.F.
OFFICE - LEVEL 15	2,315.3 S.F.
TOTAL BUILDING AREA	**380,167.0 S.F.**

PARKING ANALYSIS

PARKING - PROVIDED *

LEVEL P1	**84 SPACES**
LEVEL P2	**86 SPACES**
TOTAL PARKING	**170 SPACES**

(*)CALIFORNIA ASSEMBLY BILL (AB) 2097 PROHIBITS PUBLIC AGENCIES FROM IMPOSING MINIMUM PARKING REQUIREMENTS ON RESIDENTIAL/ COMMERCIAL PROJECT LOCATED WITHIN ONE-HALF MILE OF A MAJOR TRANSIT STOP

PARKING ANALYSIS

PARKING - PROVIDED (OFFICE)

LEVEL P1 - OFFICE PARKING

COMPACT	24 SPACES
STANDARD	21 SPACES
STANDARD ACCESSIBLE	3 SPACE
VAN ACCESSIBLE	1 SPACE
STANDARD - LEVEL 2 EV CAPABLE	9 SPACES
STANDARD - LEVEL 2 EVCS	26 SPACES
TOTAL PARKING LEVEL P1 - PROVIDED	**84 SPACES**

LEVEL P2 - OFFICE PARKING

COMPACT	21 SPACES
STANDARD	60 SPACES
STANDARD ACCESSIBLE	2 SPACE
AMBULATORY - LEVEL 2 EVCS	1 SPACE
STANDARD ACCESSIBLE - LEVEL 2 EVCS	1 SPACE
VAN ACCESSIBLE - LEVEL 2 EVCS	1 SPACE
TOTAL PARKING LEVEL P2 - PROVIDED	**86 SPACES**

TABLE 5.106.5.3.1
EV CAPABLE SPACES AND EVCS

TOTAL NUMBER OF ACTUAL PARKING SPACES	NUMBER OF REQUIRED EV CAPABLE SPACES	OTHER THAN OFFICE AND RETAIL NUMBER OF REQUIRED EVCS[2,3]	OFFICE AND RETAIL NUMBER OF REQUIRED EVCS[2,3]
151-200	35	18	26

1. CALCULATION FOR SPACES SHALL BE ROUNDED UP TO THE NEAREST WHOLE NUMBER.
2. EACH EVCS SHALL REDUCE THE NUMBER OF REQUIRED EV CAPABLE SPACES BY THE SAME NUMBER.
3. AT LEAST ONE LEVEL 2 EVSE SHALL BE PROVIDED.

CBC TABLE 11B.228.3.2.1: ACCESSIBLE EV CHARGING SPACE CALCULATION

TOTAL NUMBER OF EVCS AT A FACILITY	VAN ACCESSIBLE	STANDARD ACCESSIBLE	AMBULATORY
26 to 50	1	1	1

WHERE AN EV CHARGER CAN SIMULTANEOUSLY CHARGE MORE THAN ONE VEHICLE, THE NUMBER OF EVCS PROVIDED SHALL BE CONSIDERED EQUIVALENT TO THE NUMBER OF ELECTRIC VEHICLES THAT CAN BE SIMULTANEOUSLY CHARGED.

REQUIRED NUMBER OF ACCESSIBLE PARKING STALLS
(CBC TABLE 11B-208.2)

TOTAL PARKING SPACES	MINIMUM REQUIRED	COMPLIANT
151-200	6	YES

	Use	Short-Term Bike	Long-Term Bike	Bike Total	Standard	Compact	Standard Accessible	Van Accessible	Standard Level 2 EVCS	Standard EV Capable	Standard Accessible Level 2 EVCS	Van Accessible Level 2 EVCS	Ambulatory Accessible Level 2 EVCS	Parking Provided
Parking Provided	Level 1 - Residential	14												
	Level 1 - Retail	6	1											
	Level 1 - Office	6	11											
	Level P1				21	24	3	1	26	9				84
	Level P2				60	21	2				1	1	1	86
	Level 2 to Level 10 - Residential		241											
	Total Parking Provided	26	253		81	45	5	1	26	9	1	1	1	170

ARC TEC
ARCHITECTURAL TECHNOLOGIES
www.arctecinc.com
Arizona
2960 East Northern Avenue, Building C
Phoenix, AZ 85028 602.953.2355
California
1731 Technology Drive, Suite 750
San Jose, CA 95113 408.496.1121

The "user(s)" in possession of this documentation acknowledge(s) that ARC TEC's and ARC TEC consultants' drawings, specifications, reports, electronic data and other documentation are instruments of service. ARC TEC and ARC TEC consultants shall be deemed the author and owner of such documentation. The "user(s)" in possession of this documentation shall not sue or authorize any other person to sue ARC TEC's or ARC TEC consultants' instruments of service. Reuse without ARC TEC's written authorization will be at the user(s) sole risk and without liability to ARC TEC and ARC TEC's consultants. The user(s) possessing this documentation shall indemnify and hold harmless ARC TEC and ARC TEC's consultants and agents and employees from and against all claims, damages losses and expenses, including attorney's fees arising out of or resulting from unauthorized reuse of ARC TEC or ARC TEC's consultants instruments of service.
Written dimensions on this drawing shall have precedence over any scaled dimension. DO NOT SCALE THIS DRAWING for accurate dimensions and notify ARC TEC of any discrepancies.

© Copyright ARC TEC, Inc. 2018

In Association with:

A Planning Application For:
MECAH VENTURES
1 E. 4TH AVENUE
SAN MATEO, CA 94401


DATE	DESCRIPTION
03.27.2025	SB330 APPLICATION
05.30.2025	1ST PLANNING SUBMITTAL
1 11.17.2025	2ND PLANNING SUBMITTAL
2 03.18.2026	3RD PLANNING SUBMITTAL

FLOOR PLAN
LEVEL P2

AP2.12

PROJECT NO: 246148


G:\2024 Jobs\246148 - El Camino & 4th Ave Development\01-Planning Application\2026.3rd PLANNING SUBMITTAL 15-story Building\246148-AP212.dwg - Mar 18, 2026, 3:59pm - Mikeeh

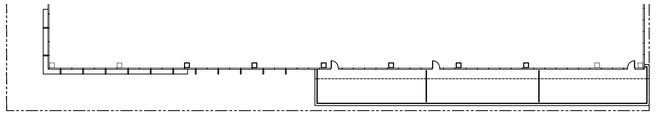

PARTIAL FLOOR PLAN - LEVEL 13

SCALE: 1/32" = 1'-0"


1

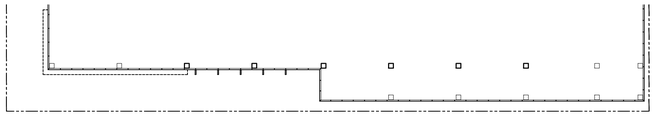

PARTIAL FLOOR PLAN - LEVEL 11

SCALE: 1/32" = 1'-0"

2

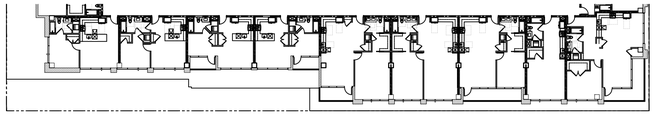

PARTIAL FLOOR PLAN - LEVEL 02

SCALE: 1/32" = 1'-0"


3



EAST 4TH AVENUE - EXTERIOR FACADE

SCALE: 1/32" = 1'-0"

4

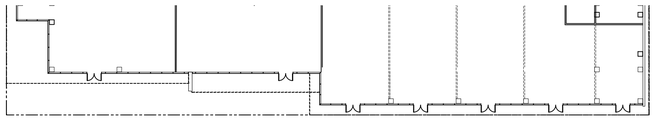

PARTIAL FLOOR PLAN - LEVEL 01

SCALE: 1/32" = 1'-0"

5

ARC TEC
ARCHITECTURAL TECHNOLOGIES
www.arctecinc.com
Arizona
2960 East Northern Avenue, Building C
Phoenix, AZ 85028 602.953.2355
California
1731 Technology Drive, Suite 750
San Jose, CA 95113 408.496.1121

The "user(s)" in possession of this documentation acknowledge(s) that ARC TEC's and ARC TEC consultants' drawings, specifications, reports, electronic data and other documentation are instruments of service. ARC TEC and ARC TEC consultants shall be deemed the author and owner of such documentation. The "user(s)" in possession of this documentation shall not sue or authorize any other person to use ARC TEC's or ARC TEC consultants' instruments of service. Reuse without ARC TEC's written authorization will be at the user(s) sole risk and without liability to ARC TEC and ARC TEC's consultants. The user(s) possessing this documentation shall indemnify and hold harmless ARC TEC and ARC TEC's consultants and agents and employees from and against all claims, damages losses and expenses, including attorney's fees arising out of or resulting from unauthorized reuse of ARC TEC or ARC TEC's consultants instruments of service.
Written dimensions on this drawing shall have precedence over any scaled dimension. DO NOT SCALE THIS DRAWING for accurate dimensions and notify ARC TEC of any discrepancies.

© Copyright ARC TEC, Inc. 2018

In Association with:

A Planning Application For:
MECAH VENTURES
1 E. 4TH AVENUE
SAN MATEO, CA 94401


DATE	DESCRIPTION
03.27.2025	SB330 APPLICATION
1 05.30.2025	1ST PLANNING SUBMITTAL
2 11.17.2025	2ND PLANNING SUBMITTAL
3 03.18.2026	3RD PLANNING SUBMITTAL

PARTIAL FLOOR PLANS
/ EXTERIOR ELEVATION

A3.11

PROJECT NO: 246148


C:\2024 Jobs\246148 - E1 Camino & 4th Ave Development\01 Planning Application\02SB 330\1PLANNING SUBMITTAL 1\Library Building\246148-A3.11_A3.0.dwg - Mar 18, 2026, 5:51pm - tkilcoyne

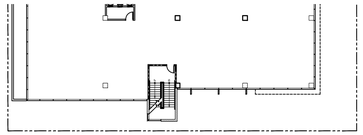

PARTIAL FLOOR PLAN - LEVEL 13

SCALE: 1/32" = 1'-0"


1

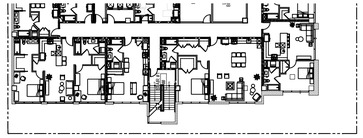

PARTIAL FLOOR PLAN - LEVEL 11

SCALE: 1/32" = 1'-0"

2

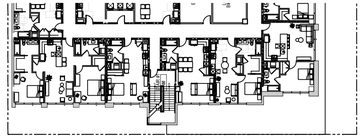

PARTIAL FLOOR PLAN - LEVEL 02

SCALE: 1/32" = 1'-0"


3



N. EL CAMINO REAL - EXTERIOR FACADE

SCALE: 1/32" = 1'-0"

4

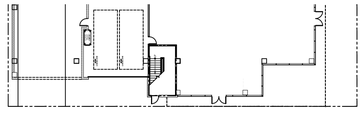

PARTIAL FLOOR PLAN - LEVEL 01

SCALE: 1/32" = 1'-0"

5

ARC TEC
ARCHITECTURAL TECHNOLOGIES
www.arctecinc.com

Arizona
2960 East Northern Avenue, Building C
Phoenix, AZ 85028 602.953.2355

California
1731 Technology Drive, Suite 750
San Jose, CA 95113 408.496.1121

The "user(s)" in possession of this documentation acknowledge(s) that ARC TEC's and ARC TEC consultants' drawings, specifications, reports, electronic data and other documentation are instruments of service. ARC TEC and ARC TEC consultants shall be deemed the author and owner of such documentation. The "user(s)" in possession of this documentation shall not sue or authorize any other person to use ARC TEC's or ARC TEC consultants' instruments of service. Reuse without ARC TEC's written authorization will be at the user(s) sole risk and without liability to ARC TEC and ARC TEC's consultants. The user(s) possessing this documentation shall indemnify and hold harmless ARC TEC and ARC TEC's consultants and agents and employees from and against all claims, damages losses and expenses, including attorney's fees arising out of or resulting from unauthorized reuse of ARC TEC or ARC TEC's consultants instruments of service.
Written dimensions on this drawing shall have precedence over any scaled dimension. DO NOT SCALE THIS DRAWING for accurate dimensions and notify ARC TEC of any discrepancies.

© Copyright ARC TEC, Inc. 2018

In Association with:

A Planning Application For:
MECAH VENTURES
1 E. 4TH AVENUE
SAN MATEO, CA 94401


DATE	DESCRIPTION
03.27.2025	SB330 APPLICATION
05.30.2025	1ST PLANNING SUBMITTAL
1 11.17.2025	2ND PLANNING SUBMITTAL
2 03.18.2026	3RD PLANNING SUBMITTAL

PARTIAL FLOOR PLANS
/ EXTERIOR ELEVATION

A3.12

PROJECT NO: 246148


D:\2024 Jobs\246148 - El Camino & 4th Ave Development\01 Planning Applications\02SB Set\PLANNING SUBMITTAL 1\Library Buildings\RVT-R\A3.01_A3.02.rvt - Mar 19, 2026, 5:51pm - tkilcoyne

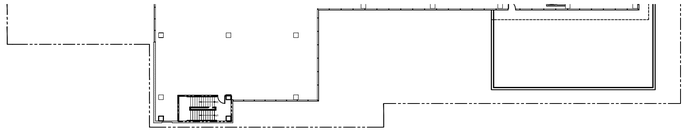

PARTIAL FLOOR PLAN - LEVEL 13

SCALE: 1/32" = 1'-0"


1

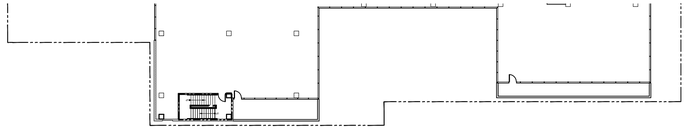

PARTIAL FLOOR PLAN - LEVEL 11

SCALE: 1/32" = 1'-0"

2

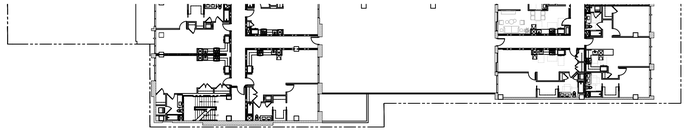

PARTIAL FLOOR PLAN - LEVEL 02

SCALE: 1/32" = 1'-0"


3



NORTH (REAR) - EXTERIOR FACADE

SCALE: 1/32" = 1'-0"

4

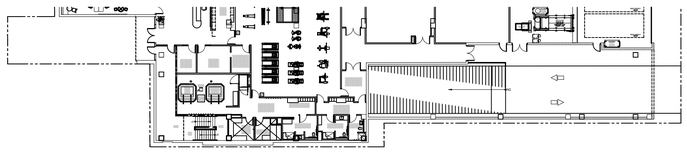

PARTIAL FLOOR PLAN - LEVEL 01

SCALE: 1/32" = 1'-0"

5

ARC TEC
ARCHITECTURAL TECHNOLOGIES
www.arctecinc.com
Arizona
2960 East Northern Avenue, Building C
Phoenix, AZ 85028 602.953.2355
California
1731 Technology Drive, Suite 750
San Jose, CA 95113 408.496.1121

The "user(s)" in possession of this documentation acknowledge(s) that ARC TEC's and ARC TEC consultants' drawings, specifications, reports, electronic data and other documentation are instruments of service. ARC TEC and ARC TEC consultants shall be deemed the author and owner of such documentation. The "user(s)" in possession of this documentation shall not sue or authorize any other person to use ARC TEC's or ARC TEC consultants' instruments of service. Reuse without ARC TEC's written authorization will be at the user(s) sole risk and without liability to ARC TEC and ARC TEC's consultants. The user(s) possessing this documentation shall indemnify and hold harmless ARC TEC and ARC TEC's consultants and agents and employees from and against all claims, damages losses and expenses, including attorney's fees arising out of or resulting from unauthorized reuse of ARC TEC or ARC TEC's consultants instruments of service.
Written dimensions on this drawing shall have precedence over any scaled dimension. DO NOT SCALE THIS DRAWING for accurate dimensions and notify ARC TEC of any discrepancies.

© Copyright ARC TEC, Inc. 2018

In Association with:

A Planning Application For:

MECAH VENTURES

1 E. 4TH AVENUE
SAN MATEO, CA 94401


DATE	DESCRIPTION
03.27.2025	SB330 APPLICATION
05.30.2025	1ST PLANNING SUBMITTAL
1 11.17.2025	2ND PLANNING SUBMITTAL
2 03.18.2026	3RD PLANNING SUBMITTAL

PARTIAL FLOOR PLANS / EXTERIOR ELEVATION

A3.13

PROJECT NO: 246148

D:\2024 Jobs\246148 - 01 Campus & 4th Ave Development\01 Planning Applications\02SB Set\PLANNING SUBMITTAL 1\Entry Building\RVT\246 A3.01 1_A13.rvt by - Mar 19, 2026, 5:52pm - tkilcoyne

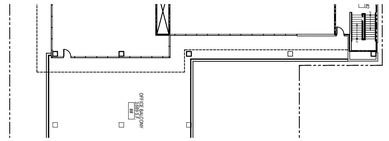

PARTIAL FLOOR PLAN - LEVEL 13

SCALE: 1/32" = 1'-0"

1

PARTIAL FLOOR PLAN - LEVEL 11

SCALE: 1/32" = 1'-0"

2

PARTIAL FLOOR PLAN - LEVEL 02

SCALE: 1/32" = 1'-0"


3



EAST (ALLEY) - EXTERIOR FACADE

SCALE: 1/32" = 1'-0"

4

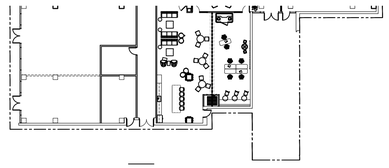

PARTIAL FLOOR PLAN - LEVEL 01

SCALE: 1/32" = 1'-0"

5

ARC TEC
ARCHITECTURAL TECHNOLOGIES
www.arctecinc.com
Arizona
2960 East Northern Avenue, Building C
Phoenix, AZ 85028 602.953.2355
California
1731 Technology Drive, Suite 750
San Jose, CA 95113 408.496.1121

The "user(s)" in possession of this documentation acknowledge(s) that ARC TEC's and ARC TEC consultants' drawings, specifications, reports, electronic data and other documentation are instruments of service. ARC TEC and ARC TEC consultants shall be deemed the author and owner of such documentation. The "user(s)" in possession of this documentation shall not sue or authorize any other person to use ARC TEC's or ARC TEC consultants' instruments of service. Reuse without ARC TEC's written authorization will be at the user(s) sole risk and without liability to ARC TEC and ARC TEC's consultants. The user(s) possessing this documentation shall indemnify and hold harmless ARC TEC and ARC TEC's consultants and agents and employees from and against all claims, damages losses and expenses, including attorney's fees arising out of or resulting from unauthorized reuse of ARC TEC or ARC TEC's consultants instruments of service.
Written dimensions on this drawing shall have precedence over any scaled dimension. DO NOT SCALE THIS DRAWING for accurate dimensions and notify ARC TEC of any discrepancies.

© Copyright ARC TEC, Inc. 2018

In Association with:

A Planning Application For:

MECAH VENTURES

1 E. 4TH AVENUE
SAN MATEO, CA 94401


DATE	DESCRIPTION
03.27.2025	SB330 APPLICATION
1 05.30.2025	1ST PLANNING SUBMITTAL
1 11.17.2025	2ND PLANNING SUBMITTAL
2 03.18.2026	3RD PLANNING SUBMITTAL

PARTIAL FLOOR PLANS / EXTERIOR ELEVATION

A3.14

PROJECT NO: 246148

G:\2024 Jobs\246148 - E1 Camino & 4th Ave Development\01 Planning Application\02SB Set\PLANNING SUBMITTAL 1\Library Building\246148-ARCH_A3.14.dwg - Mar 18, 2026, 5:52pm - tkilcoyne

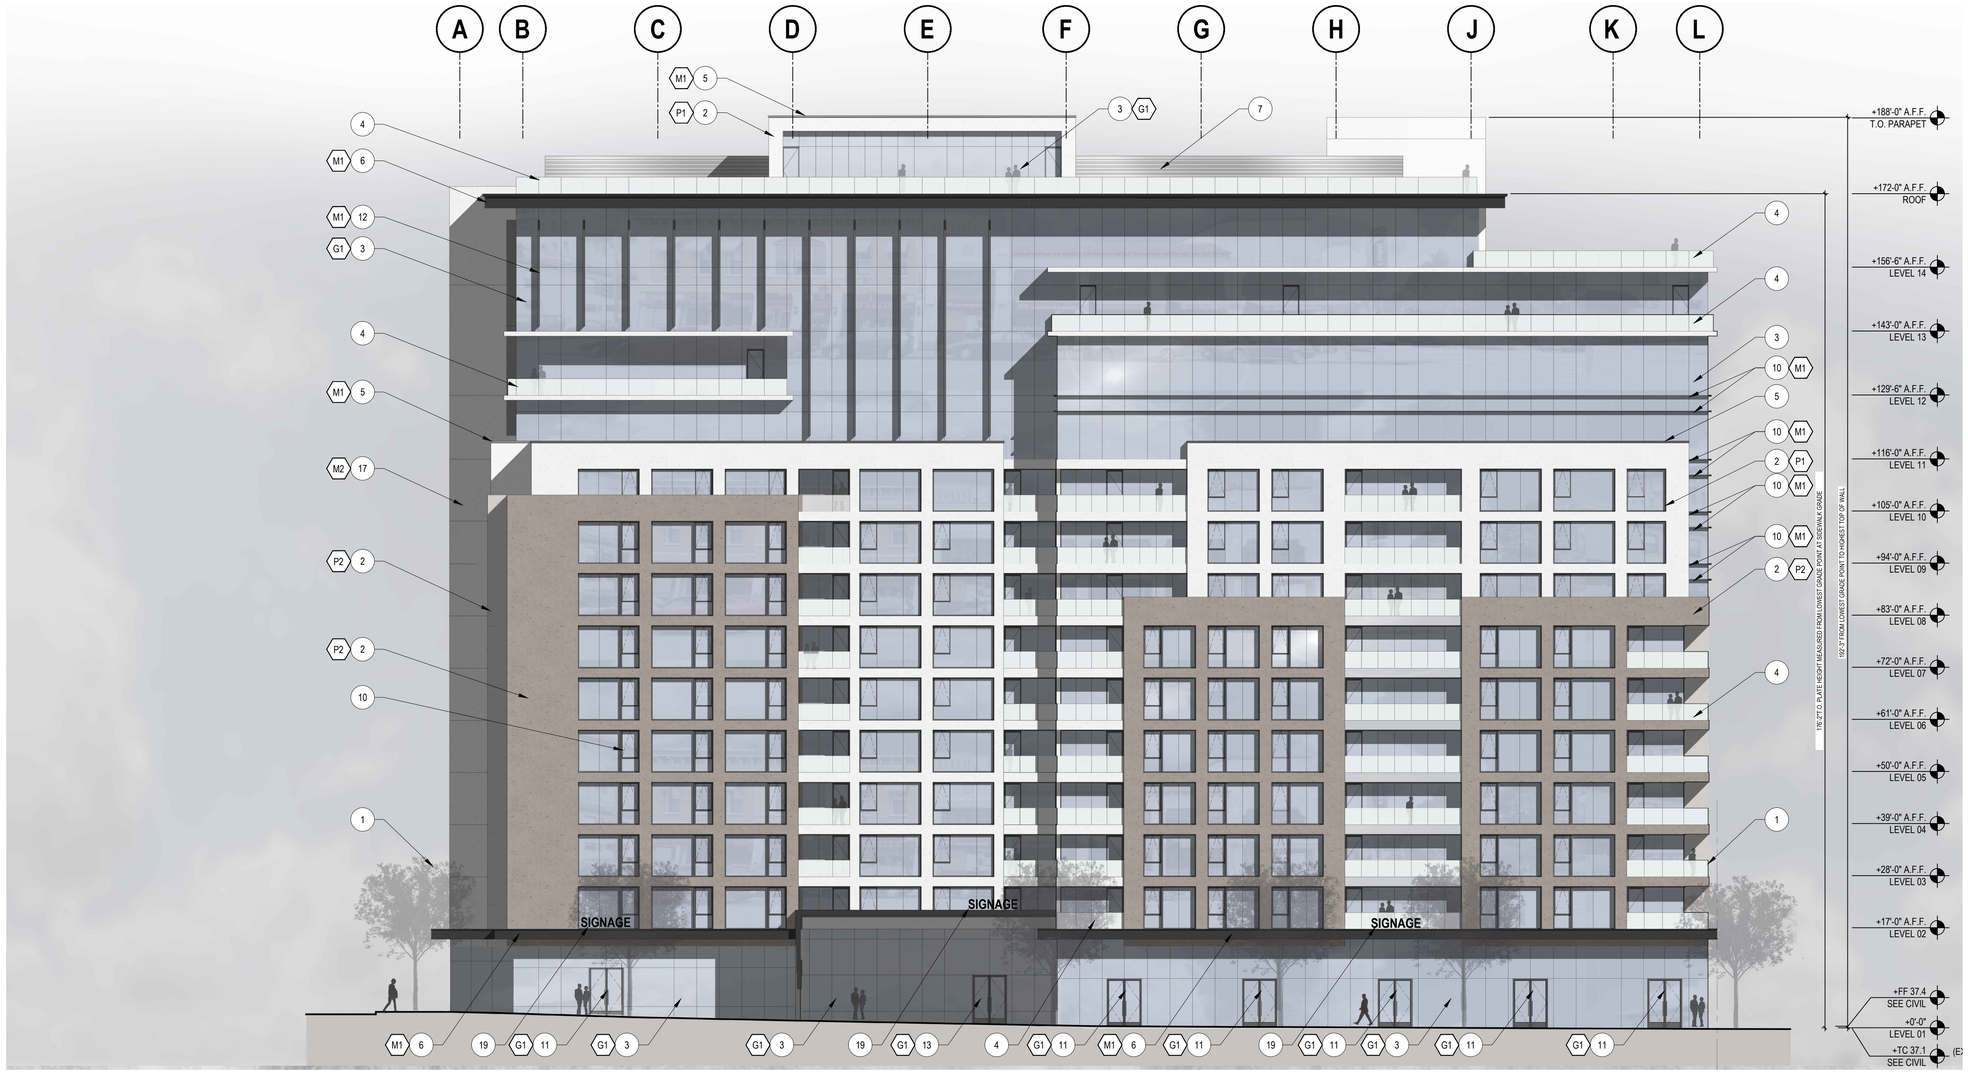

EAST 4TH AVENUE - EXTERIOR FACADE 1

SCALE: 1/16" = 1'-0"

0 10 20 40 60 80

KEY NOTES - ELEVATIONS

NOT ALL KEYNOTES MAY APPLY

1. EXISTING PROPERTY LINE
2. PAINTED SMOOTH STUCCO - EXTERIOR WALL
3. BUTT JOINT CURTAIN WALL SYSTEM / STOREFRONT SYSTEM
4. 42" H. FRAMELESS GLASS GUARDRAIL
5. ALUMINUM COMPOSITE PARAPET WALL CAP
6. ALUMINUM COMPOSITE CANOPY
7. MECHANICAL SCREEN
8. ALUMINUM/ GLASS ENTRY/EXIT RESIDENTIAL LOBBY DOOR
9. SERVICE DOOR - HM DOOR AND FRAME TO MATCH ADJACENT WALL COLOR
10. EXPRESSED MULLION
11. ALUMINUM/ GLASS ENTRY/EXIT RETAIL DOOR
12. ARCHITECTURAL FIN
13. ALUMINUM/ GLASS ENTRY/EXIT OFFICE LOBBY DOOR
14. ALUMINUM/ GLASS ENTRY/EXIT EGRESS DOOR
15. BELOW GRADE PARKING ACCESS RAMP
16. PAINTED SMOOTH STUCCO - RECESSED WALL
17. ALUMINUM COMPOSITE PANELS
18. ROLL-UP SECTIONAL DOOR
19. SIGNAGE - ALL FUTURE SIGNAGE TO BE SUBMITTED FOR SEPARATE PERMIT.

MATERIAL PALETTE

* GLAZING SPECIFIED INDICATES GENERAL TONE AND COLOR. FINAL PERCEIVED COLOR AND CLARITY WILL VARY DEPENDING ON 1" INSULATED GLAZING SPECIFICATION TO BE DETERMINED AT TIME OF CONSTRUCTION DOCUMENTATION.

G1
TYPE: **1" INSULATED EXTERIOR GLAZING**
COLOR: LIGHT BLUE TINT
PRODUCT REF.: LOW TINT: VIRACON1" INSULATED VRE1-4725-OITC30 (¼" CLEAR WITH VRE-4725 #2 - ½" AIRSPACE - ¼" CLEAR HS).

G2
TYPE: **1" INSULATED EXTERIOR GLAZING**
COLOR: DARK BLUE TINT
PRODUCT REF.: BLUE GLAZING TYPE: VIRACON 1" INSULATED VE27-2M (¼" PACIFICA WITH VE-2M#2 - 1/2" AIRSPACE - 1/4" CLEAR).

M1
TYPE: **ALUMINUM COMPOSITE METAL PANEL**
COLOR: NIGHTFALL METALLIC
PRODUCT REF.: REYNOBOND SERIES THREE- PREMIUM 3-COAT METALLIC FINISH

M2
TYPE: **ALUMINUM COMPOSITE METAL PANEL**
COLOR: ANODIC CLEAR
PRODUCT REF.: REYNOBOND SERIES TWO - PREMIUM 2-COAT MICA FINISH

P1
TYPE: **PAINT COLOR**
COLOR: SNOWBOUND
PRODUCT REF.: SHERWIN WILLIAMS - SW7004

P2
TYPE: **PAINT COLOR**
COLOR: COCOA WHIP
PRODUCT REF.: SHERWIN WILLIAMS - SW9084

ARC TEC
ARCHITECTURAL TECHNOLOGIES
www.arctecinc.com
Arizona
2960 East Northern Avenue, Building C
Phoenix, AZ 85028 602.953.2355
California
1731 Technology Drive, Suite 750
San Jose, CA 95113 408.496.1121

The "user(s)" in possession of this documentation acknowledge(s) that ARC TEC's and ARC TEC consultants' drawings, specifications, reports, electronic data and other documentation are instruments of service. ARC TEC and ARC TEC consultants shall be deemed the author and owner of such documentation. The "user(s)" in possession of this documentation shall not sue or authorize any other person to use ARC TEC's or ARC TEC consultants' instruments of service. Reuse without ARC TEC's written authorization will be at the user(s) sole risk and without liability to ARC TEC and ARC TEC's consultants. The user(s) possessing this documentation shall indemnify and hold harmless ARC TEC and ARC TEC's consultants and agents and employees from and against all claims, damages losses and expenses, including attorneys' fees arising out of or resulting from unauthorized reuse of ARC TEC or ARC TEC's consultants instruments of service.
Written dimensions on this drawing shall have precedence over any scaled dimension. DO NOT SCALE THIS DRAWING for accurate dimensions and notify ARC TEC of any discrepancies.
© Copyright ARC TEC, Inc. 2018

In Association with:

A Planning Application For:
MECAH VENTURES
1 E. 4TH AVENUE
SAN MATEO, CA 94401

DATE	DESCRIPTION
03.27.2025	SB330 APPLICATION
05.30.2025	1ST PLANNING SUBMITTAL
1 11.17.2025	2ND PLANNING SUBMITTAL
2 03.18.2026	3RD PLANNING SUBMITTAL

EXTERIOR ELEVATION

A3.15

PROJECT NO: 246148

Q:\2024 Jobs\246148 - E Camino & 4th Ave Development\01 Planning Application\2026 Set\A Arch\NCU SUBMITTAL 15-story Building\R21\A3.01_A3.06.dwg - Mar 18, 2026, 5:52pm - tkilseth



N. EL CAMINO REAL - EXTERIOR FACADE

1

SCALE: 1/16" = 1'-0"

0 10 20 40 60 80

KEY NOTES - ELEVATIONS

NOT ALL KEYNOTES MAY APPLY

1. EXISTING PROPERTY LINE
2. PAINTED SMOOTH STUCCO - EXTERIOR WALL
3. BUTT JOINT CURTAIN WALL SYSTEM / STOREFRONT SYSTEM
4. 42" H. FRAMELESS GLASS GUARDRAIL
5. ALUMINUM COMPOSITE PARAPET WALL CAP
6. ALUMINUM COMPOSITE CANOPY
7. MECHANICAL SCREEN
8. ALUMINUM/ GLASS ENTRY/EXIT RESIDENTIAL LOBBY DOOR
9. SERVICE DOOR - HM DOOR AND FRAME TO MATCH ADJACENT WALL COLOR
10. EXPRESSED MULLION
11. ALUMINUM/ GLASS ENTRY/EXIT RETAIL DOOR
12. ARCHITECTURAL FIN
13. ALUMINUM/ GLASS ENTRY/EXIT OFFICE LOBBY DOOR
14. ALUMINUM/ GLASS ENTRY/EXIT EGRESS DOOR
15. BELOW GRADE PARKING ACCESS RAMP
16. PAINTED SMOOTH STUCCO - RECESSED WALL
17. ALUMINUM COMPOSITE PANELS
18. ROLL-UP SECTIONAL DOOR
19. SIGNAGE - ALL FUTURE SIGNAGE TO BE SUBMITTED FOR SEPARATE PERMIT.

MATERIAL PALETTE

* GLAZING SPECIFIED INDICATES GENERAL TONE AND COLOR. FINAL PERCEIVED COLOR AND CLARITY WILL VARY DEPENDING ON 1" INSULATED GLAZING SPECIFICATION TO BE DETERMINED AT TIME OF CONSTRUCTION DOCUMENTATION.

G1
TYPE: **1" INSULATED EXTERIOR GLAZING**
COLOR: LIGHT BLUE TINT
PRODUCT REF.: LOW TINT: VIRACON1" INSULATED VRE1-4725-OITC30 (¼" CLEAR WITH VRE-4725 #2 - ½" AIRSPACE - ¼" CLEAR HS).

G2
TYPE: **1" INSULATED EXTERIOR GLAZING**
COLOR: DARK BLUE TINT
PRODUCT REF.: BLUE GLAZING TYPE: VIRACON 1" INSULATED VE27-2M (¼" PACIFICA WITH VE-2M#2 - 1/2" AIRSPACE - 1/4" CLEAR).

M1
TYPE: **ALUMINUM COMPOSITE METAL PANEL**
COLOR: NIGHTFALL METALLIC
PRODUCT REF.: REYNOBOND SERIES THREE- PREMIUM 3-COAT METALLIC FINISH

M2
TYPE: **ALUMINUM COMPOSITE METAL PANEL**
COLOR: ANODIC CLEAR
PRODUCT REF.: REYNOBOND SERIES TWO - PREMIUM 2-COAT MICA FINISH

P1
TYPE: **PAINT COLOR**
COLOR: SNOWBOUND
PRODUCT REF.: SHERWIN WILLIAMS - SW7004

P2
TYPE: **PAINT COLOR**
COLOR: COCOA WHIP
PRODUCT REF.: SHERWIN WILLIAMS - SW9084

© 2024 JobsCAD Inc. El Camino & 4th Ave Development\1 Planning Application\2026 3rd PLANNING SUBMITTAL 15 story Building\246148.A31, A316.dwg - Mar 18, 2026, 5:53pm - fdiaferia

ARC TEC
ARCHITECTURAL TECHNOLOGIES
www.arctecinc.com
Arizona
2960 East Northern Avenue, Building C
Phoenix, AZ 85028 602.953.2355
California
1731 Technology Drive, Suite 750
San Jose, CA 95113 408.496.1121

The "user(s)" in possession of this documentation acknowledge(s) that ARC TEC's and ARC TEC consultants' drawings, specifications, reports, electronic data and other documentation are instruments of service. ARC TEC and ARC TEC consultants shall be deemed the author and owner of such documentation. The "user(s)" in possession of this documentation shall not sue or authorize any other person to use ARC TEC's or ARC TEC consultants' instruments of service. Reuse without ARC TEC's written authorization will be at the user(s) sole risk and without liability to ARC TEC and ARC TEC's consultants. The user(s) possessing this documentation shall indemnify and hold harmless ARC TEC and ARC TEC's consultants and agents and employees from and against all claims, damages losses and expenses, including attorney's fees arising out of or resulting from unauthorized reuse of ARC TEC or ARC TEC's consultants instruments of service.
Written dimensions on this drawing shall have precedence over any scaled dimension. DO NOT SCALE THIS DRAWING for accurate dimensions and notify ARC TEC of any discrepancies.

© Copyright ARC TEC, Inc. 2018

In Association with:


A Planning Application For:
MECAH VENTURES
1 E. 4TH AVENUE
SAN MATEO, CA 94401

DATE	DESCRIPTION
03.27.2025	SB330 APPLICATION
05.30.2025	1ST PLANNING SUBMITTAL
1 11.17.2025	2ND PLANNING SUBMITTAL
2 03.18.2026	3RD PLANNING SUBMITTAL

EXTERIOR ELEVATION

A3.16

PROJECT NO: 246148

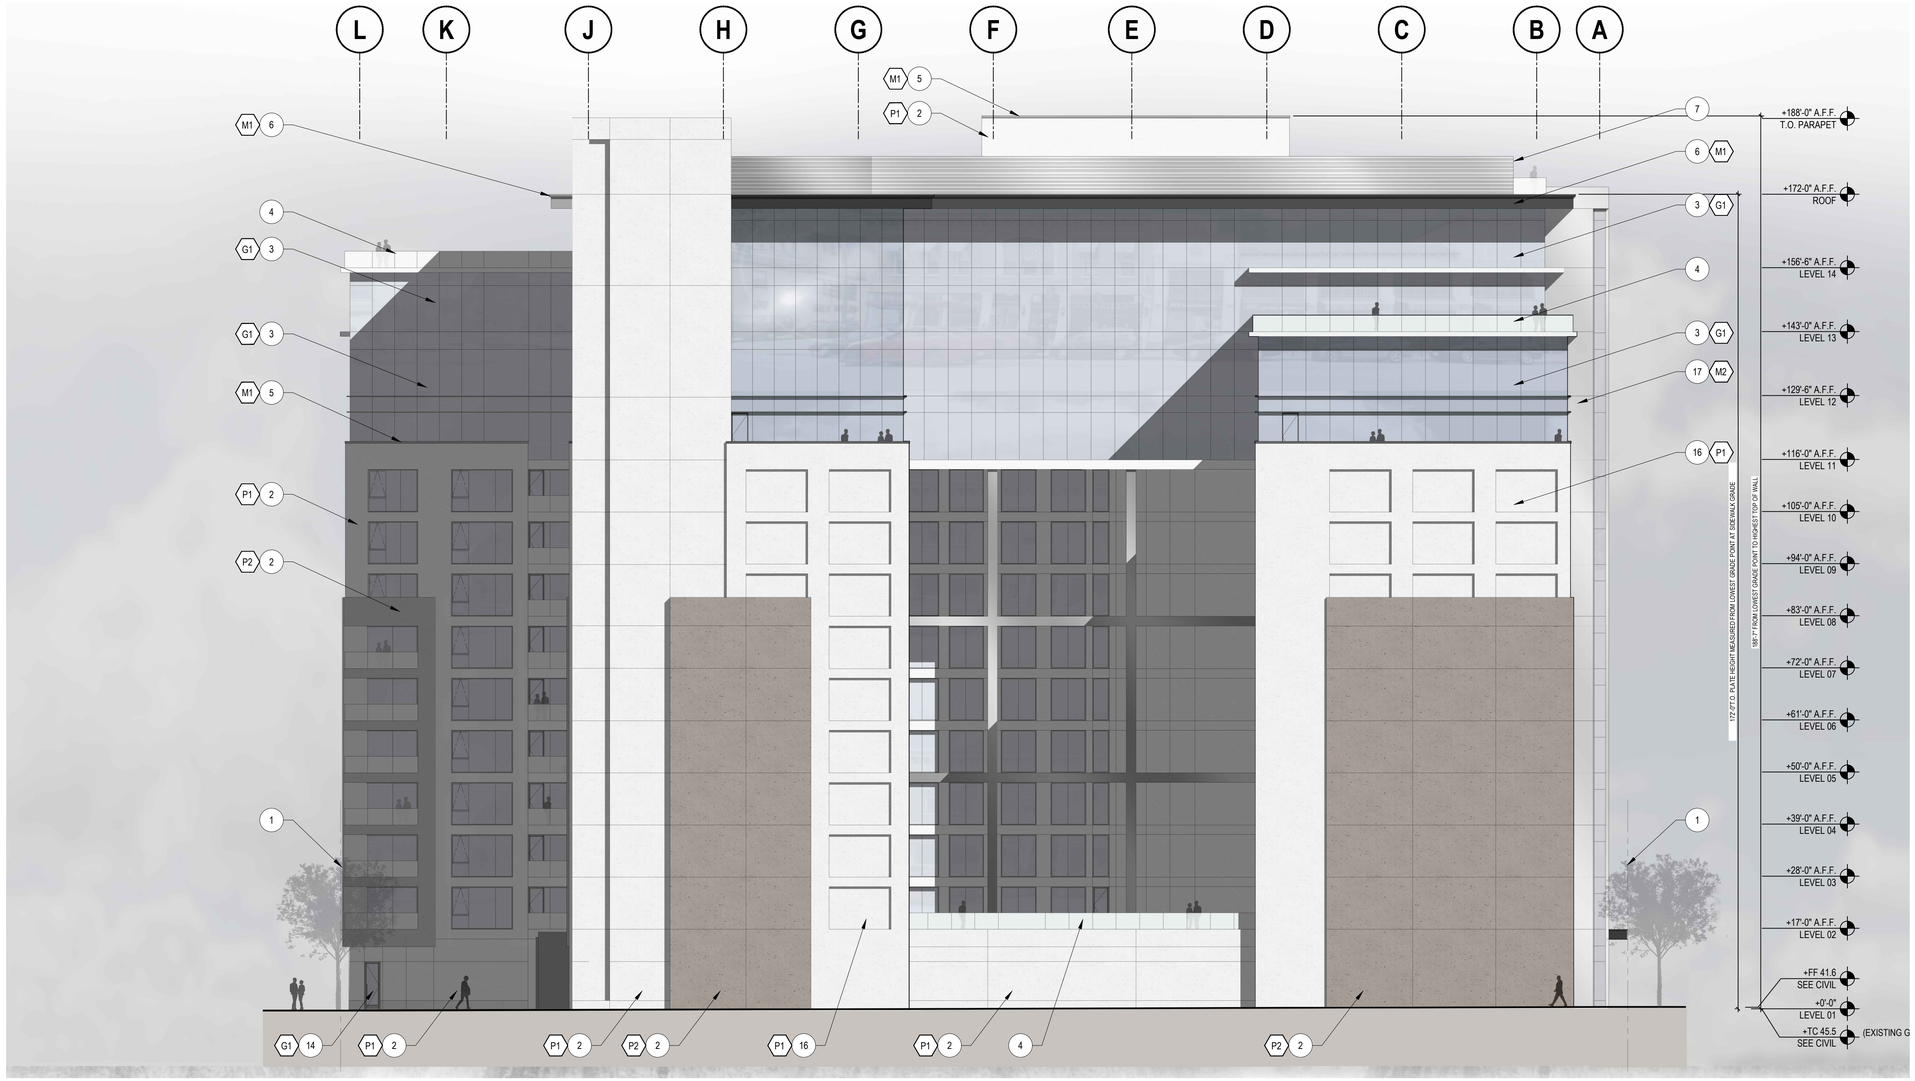

NORTH (REAR) - EXTERIOR FACADE

1

SCALE: 1/16" = 1'-0"

0 10 20 40 60 80

KEY NOTES - ELEVATIONS

NOT ALL KEYNOTES MAY APPLY

1. EXISTING PROPERTY LINE
2. PAINTED SMOOTH STUCCO - EXTERIOR WALL
3. BUTT JOINT CURTAIN WALL SYSTEM / STOREFRONT SYSTEM
4. 42" H. FRAMELESS GLASS GUARDRAIL
5. ALUMINUM COMPOSITE PARAPET WALL CAP
6. ALUMINUM COMPOSITE CANOPY
7. MECHANICAL SCREEN
8. ALUMINUM/ GLASS ENTRY/EXIT RESIDENTIAL LOBBY DOOR
9. SERVICE DOOR - HM DOOR AND FRAME TO MATCH ADJACENT WALL COLOR
10. EXPRESSED MULLION
11. ALUMINUM/ GLASS ENTRY/EXIT RETAIL DOOR
12. ARCHITECTURAL FIN
13. ALUMINUM/ GLASS ENTRY/EXIT OFFICE LOBBY DOOR
14. ALUMINUM/ GLASS ENTRY/EXIT EGRESS DOOR
15. BELOW GRADE PARKING ACCESS RAMP
16. PAINTED SMOOTH STUCCO - RECESSED WALL
17. ALUMINUM COMPOSITE PANELS
18. ROLL-UP SECTIONAL DOOR
19. SIGNAGE - ALL FUTURE SIGNAGE TO BE SUBMITTED FOR SEPARATE PERMIT.

MATERIAL PALETTE

* GLAZING SPECIFIED INDICATES GENERAL TONE AND COLOR. FINAL PERCEIVED COLOR AND CLARITY WILL VARY DEPENDING ON 1" INSULATED GLAZING SPECIFICATION TO BE DETERMINED AT TIME OF CONSTRUCTION DOCUMENTATION.

G1
TYPE: **1" INSULATED EXTERIOR GLAZING**
COLOR: LIGHT BLUE TINT
PRODUCT REF.: LOW TINT: VIRACON1" INSULATED VRE1-4725-OITC30 (¼" CLEAR WITH VRE-4725 #2 - ½" AIRSPACE - ¼" CLEAR HS).

G2
TYPE: **1" INSULATED EXTERIOR GLAZING**
COLOR: DARK BLUE TINT
PRODUCT REF.: BLUE GLAZING TYPE: VIRACON 1" INSULATED VE27-2M (¼" PACIFICA WITH VE-2M#2 - 1/2" AIRSPACE - 1/4" CLEAR).

M1
TYPE: **ALUMINUM COMPOSITE METAL PANEL**
COLOR: NIGHTFALL METALLIC
PRODUCT REF.: REYNOBOND SERIES THREE- PREMIUM 3-COAT METALLIC FINISH

M2
TYPE: **ALUMINUM COMPOSITE METAL PANEL**
COLOR: ANODIC CLEAR
PRODUCT REF.: REYNOBOND SERIES TWO - PREMIUM 2-COAT MICA FINISH

P1
TYPE: **PAINT COLOR**
COLOR: SNOWBOUND
PRODUCT REF.: SHERWIN WILLIAMS - SW7004

P2
TYPE: **PAINT COLOR**
COLOR: COCOA WHIP
PRODUCT REF.: SHERWIN WILLIAMS - SW9084

ARC TEC
ARCHITECTURAL TECHNOLOGIES
www.arctecinc.com
Arizona
2960 East Northern Avenue, Building C
Phoenix, AZ 85028 602.953.2355
California
1731 Technology Drive, Suite 750
San Jose, CA 95113 408.496.1121

The "user(s)" in possession of this documentation acknowledge(s) that ARC TEC's and ARC TEC consultants' drawings, specifications, reports, electronic data and other documentation are instruments of service. ARC TEC and ARC TEC consultants shall be deemed the author and owner of such documentation. The "user(s)" in possession of this documentation shall not sue or authorize any other person to use ARC TEC's or ARC TEC consultants' instruments of service. Reuse without ARC TEC's written authorization will be at the user(s) sole risk and without liability to ARC TEC and ARC TEC's consultants. The user(s) possessing this documentation shall indemnify and hold harmless ARC TEC and ARC TEC's consultants and agents and employees from and against all claims, damages losses and expenses, including attorney's fees arising out of or resulting from unauthorized reuse of ARC TEC or ARC TEC's consultants instruments of service.
Written dimensions on this drawing shall have precedence over any scaled dimension. DO NOT SCALE THIS DRAWING for accurate dimensions and notify ARC TEC of any discrepancies.
© Copyright ARC TEC, Inc. 2018

In Association with:

A Planning Application For:
MECAH VENTURES
1 E. 4TH AVENUE
SAN MATEO, CA 94401


DATE	DESCRIPTION
03.27.2025	SB330 APPLICATION
05.30.2025	1ST PLANNING SUBMITTAL
1 11.17.2025	2ND PLANNING SUBMITTAL
2 03.18.2026	3RD PLANNING SUBMITTAL

EXTERIOR ELEVATION

A3.17

PROJECT NO: 246148

O:\2024 Jobs\246148 - El Camino & 4th Ave Development\01-Planning Application\2026-3rd-Fl.MIXING\1-SUBMITTAL 15-story Building\246148-A317_A318.dwg - Mar 18, 2026, 3:53pm - bobelk

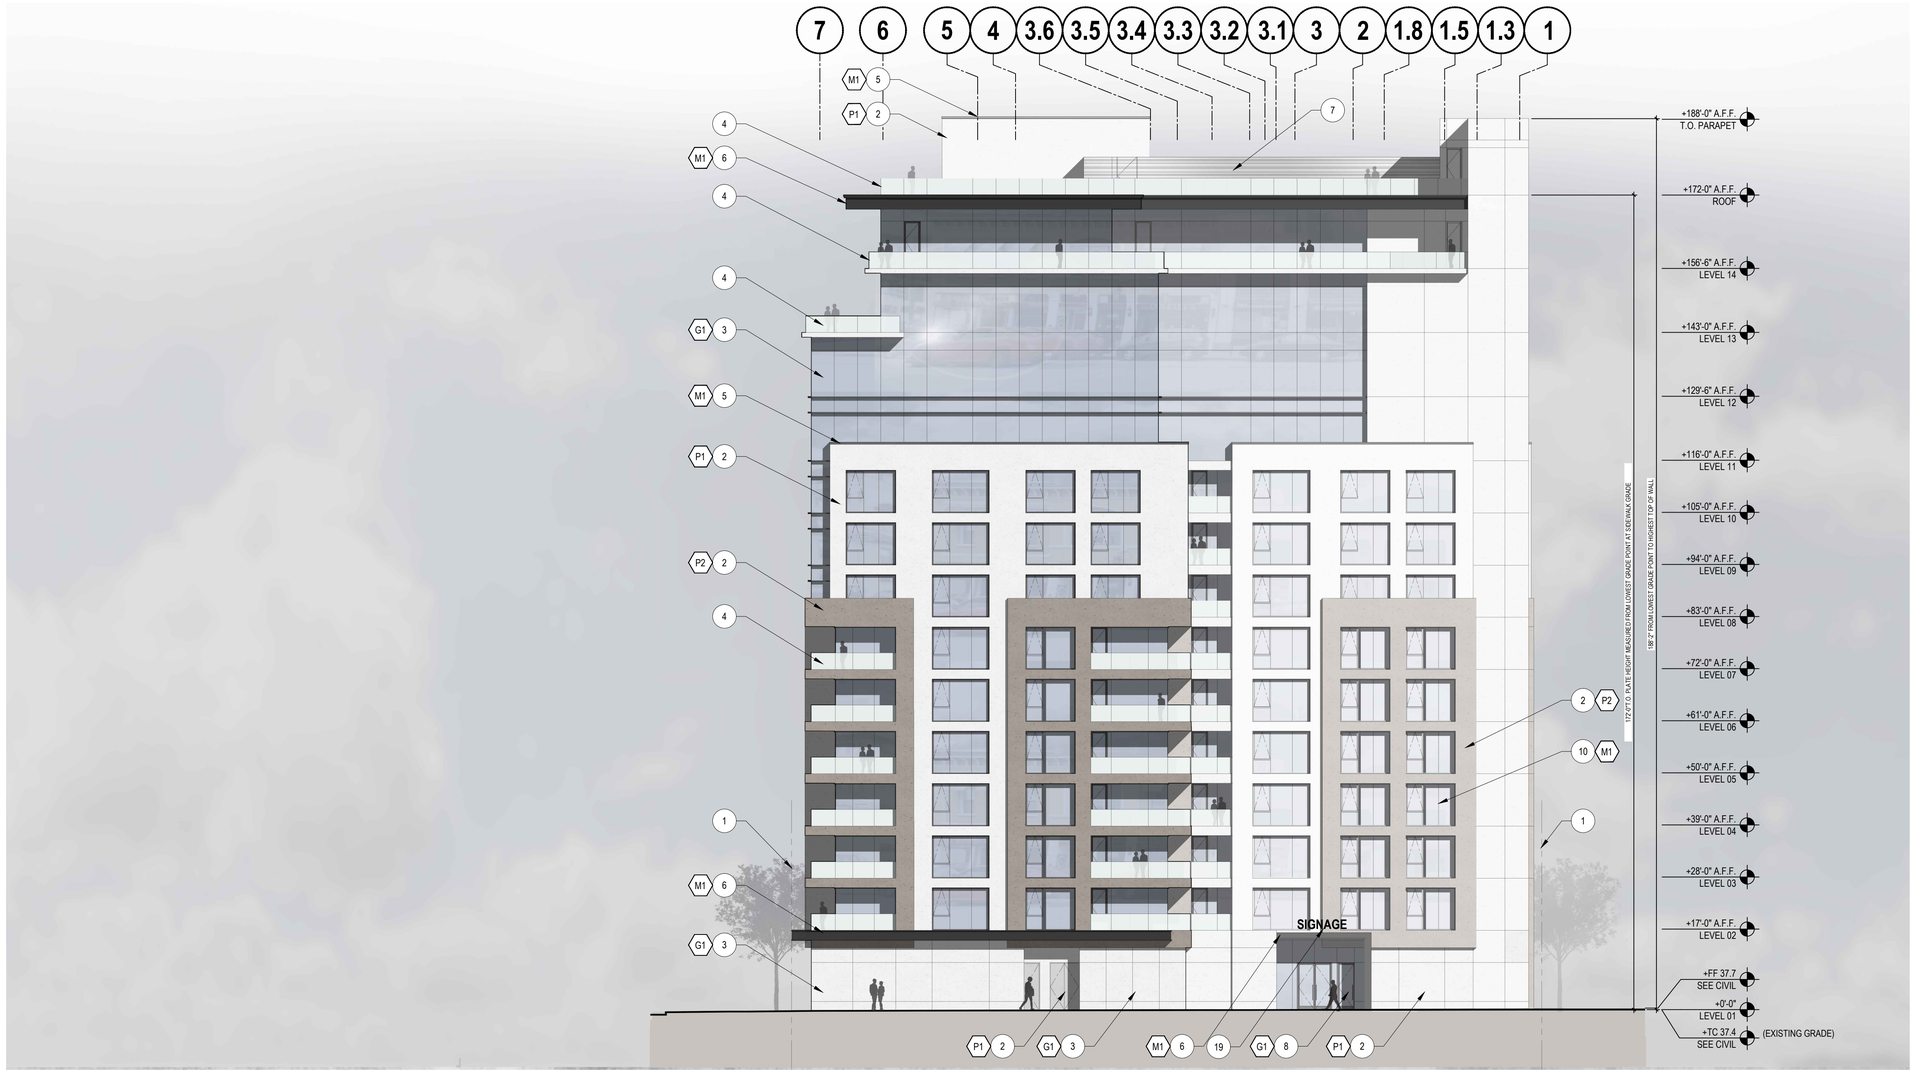

EAST (ALLEY) - EXTERIOR FACADE 1

SCALE: 1/16" = 1'-0"

0 10 20 40 60 80

KEY NOTES - ELEVATIONS

NOT ALL KEYNOTES MAY APPLY

1. EXISTING PROPERTY LINE
2. PAINTED SMOOTH STUCCO - EXTERIOR WALL
3. BUTT JOINT CURTAIN WALL SYSTEM / STOREFRONT SYSTEM
4. 42" H. FRAMELESS GLASS GUARDRAIL
5. ALUMINUM COMPOSITE PARAPET WALL CAP
6. ALUMINUM COMPOSITE CANOPY
7. MECHANICAL SCREEN
8. ALUMINUM/ GLASS ENTRY/EXIT RESIDENTIAL LOBBY DOOR
9. SERVICE DOOR - HM DOOR AND FRAME TO MATCH ADJACENT WALL COLOR
10. EXPRESSED MULLION
11. ALUMINUM/ GLASS ENTRY/EXIT RETAIL DOOR
12. ARCHITECTURAL FIN
13. ALUMINUM/ GLASS ENTRY/EXIT OFFICE LOBBY DOOR
14. ALUMINUM/ GLASS ENTRY/EXIT EGRESS DOOR
15. BELOW GRADE PARKING ACCESS RAMP
16. PAINTED SMOOTH STUCCO - RECESSED WALL
17. ALUMINUM COMPOSITE PANELS
18. ROLL-UP SECTIONAL DOOR
19. SIGNAGE - ALL FUTURE SIGNAGE TO BE SUBMITTED FOR SEPARATE PERMIT.

MATERIAL PALETTE

* GLAZING SPECIFIED INDICATES GENERAL TONE AND COLOR. FINAL PERCEIVED COLOR AND CLARITY WILL VARY DEPENDING ON 1" INSULATED GLAZING SPECIFICATION TO BE DETERMINED AT TIME OF CONSTRUCTION DOCUMENTATION.

G1
TYPE: 1" INSULATED EXTERIOR GLAZING
COLOR: LIGHT BLUE TINT
PRODUCT REF.: LOW TINT: VIRACON1" INSULATED VRE1-4725-OITC30 (1/4" CLEAR WITH VRE-4725 #2 - 1/2" AIRSPACE - 1/4" CLEAR HS).

G2
TYPE: 1" INSULATED EXTERIOR GLAZING
COLOR: DARK BLUE TINT
PRODUCT REF.: BLUE GLAZING TYPE: VIRACON 1" INSULATED VE27-2M (1/4" PACIFICA WITH VE-2M#2 - 1/2" AIRSPACE - 1/4" CLEAR).

M1
TYPE: ALUMINUM COMPOSITE METAL PANEL
COLOR: NIGHTFALL METALLIC
PRODUCT REF.: REYNOBOND SERIES THREE- PREMIUM 3-COAT METALLIC FINISH

M2
TYPE: ALUMINUM COMPOSITE METAL PANEL
COLOR: ANODIC CLEAR
PRODUCT REF.: REYNOBOND SERIES TWO - PREMIUM 2-COAT MICA FINISH

P1
TYPE: PAINT COLOR
COLOR: SNOWBOUND
PRODUCT REF.: SHERWIN WILLIAMS - SW7004

P2
TYPE: PAINT COLOR
COLOR: COCOA WHIP
PRODUCT REF.: SHERWIN WILLIAMS - SW9084

ARC TEC
ARCHITECTURAL TECHNOLOGIES
www.arctecinc.com
Arizona
2960 East Northern Avenue, Building C
Phoenix, AZ 85028 602.953.2355
California
1731 Technology Drive, Suite 750
San Jose, CA 95113 408.496.1121

The "user(s)" in possession of this documentation acknowledge(s) that ARC TEC's and ARC TEC consultants' drawings, specifications, reports, electronic data and other documentation are instruments of service. ARC TEC and ARC TEC consultants shall be deemed the author and owner of such documentation. The "user(s)" in possession of this documentation shall not sue or authorize any other person to use ARC TEC's or ARC TEC consultants' instruments of service. Reuse without ARC TEC's written authorization will be at the user(s) sole risk and without liability to ARC TEC and ARC TEC's consultants. The user(s) possessing this documentation shall indemnify and hold harmless ARC TEC and ARC TEC's consultants and agents and employees from and against all claims, damages losses and expenses, including attorney's fees arising out of or resulting from unauthorized reuse of ARC TEC or ARC TEC's consultants instruments of service.
Written dimensions on this drawing shall have precedence over any scaled dimension. DO NOT SCALE THIS DRAWING for accurate dimensions and notify ARC TEC of any discrepancies.
© Copyright ARC TEC, Inc. 2018

In Association with:

A Planning Application For:
MECAH VENTURES
1 E. 4TH AVENUE
SAN MATEO, CA 94401


DATE	DESCRIPTION
03.27.2025	SB330 APPLICATION
05.30.2025	1ST PLANNING SUBMITTAL
1 11.17.2025	2ND PLANNING SUBMITTAL
2 03.18.2026	3RD PLANNING SUBMITTAL

EXTERIOR ELEVATION

A3.18

PROJECT NO: 246148

O:\2024 Jobs\246148 - El Camino & 4th Ave Development\01 Planning Application\02DB Set\PLANNING SUBMITTAL 3\a-mixu Building\246148-A3.01 - A3.18.dwg - Mar 18, 2026, 5:53pm - bdewitt

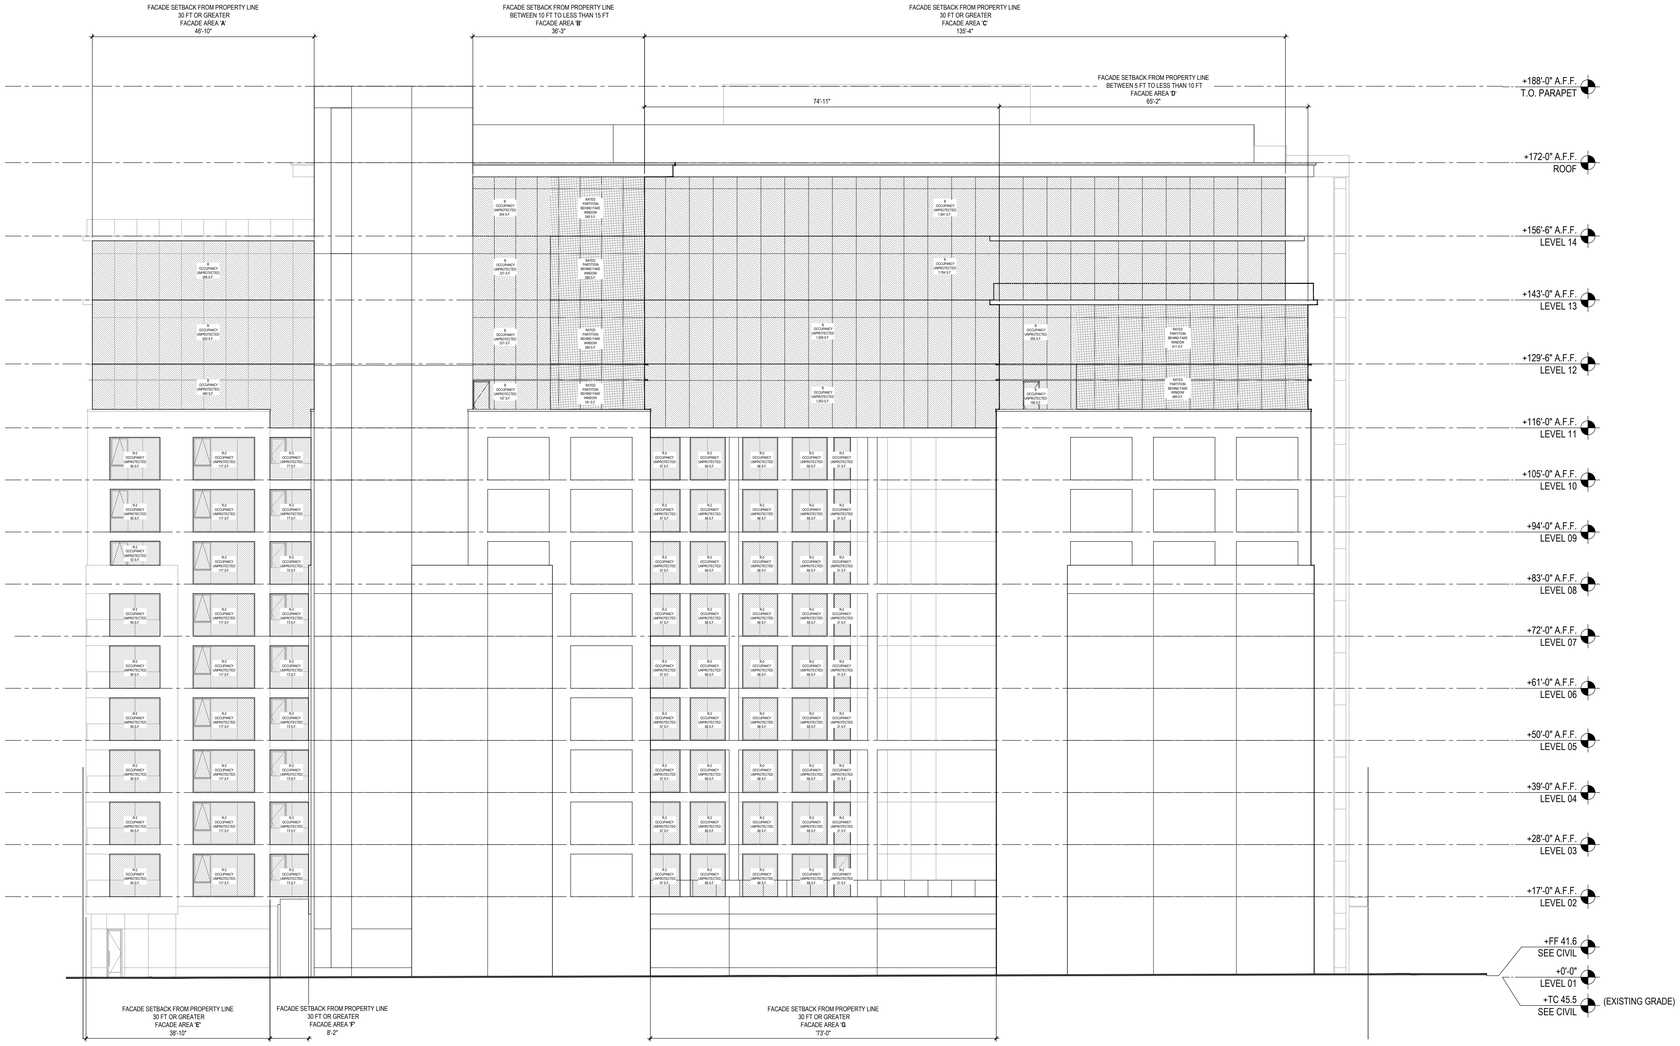

NORTH ELEVATION

1

SCALE: 1/16" = 1'-0"

0 10 20 40 60 80

WALL OPENING TABULATION CALCULATIONS - **REAR ELEVATION** (PER CBC 2022 TABLE 705.8 MAXIMUM AREA OF EXTERIOR WALL OPENINGS BASED ON FIRE SEPARATION DISTANCE AND DEGREE OF OPENING PROTECTION

		TOTAL STORY AREA	ALLOWABLE AREA %	OPENING AREA ALLOWED		OPENING AREA PROVIDED
FACADE AREA 'A'						
11TH LEVEL	46'-10" * 13'-6" =	659.25 SF	NO LIMIT	NO LIMIT		659.25 SF
12TH LEVEL	46'-10" * 13'-6" =	659.25 SF	NO LIMIT	NO LIMIT		659.25 SF
13TH LEVEL	46'-10" * 13'-6" =	659.25 SF	NO LIMIT	NO LIMIT		659.25 SF
FACADE AREA 'B'						
11TH LEVEL	36'-3" * 9'-7" =	347.3 SF	45%	156.2 SF	>	156.2 SF
12TH LEVEL	36'-3" * 13'-6" =	489.3 SF	45%	220.1 SF	>	220.1 SF
13TH LEVEL	36'-3" * 13'-6" =	489.3 SF	45%	220.1 SF	>	220.1 SF
14TH LEVEL	36'-3" * 12'-6" =	453.1 SF	45%	203.8 SF	>	203.8 SF
FACADE AREA 'C'						
11TH LEVEL	36'-3" * 13'-6" =	492.7 SF	NO LIMIT	NO LIMIT		492.7 SF
12TH LEVEL	36'-3" * 13'-6" =	492.7 SF	NO LIMIT	NO LIMIT		492.7 SF
13TH LEVEL	135'-4" * 13'-6" =	1,827 SF	NO LIMIT	NO LIMIT		1,764 SF
14TH LEVEL	135'-4" * 12'-6" =	1,691.6 SF	NO LIMIT	NO LIMIT		1,691.6 SF
FACADE AREA 'D'						
11TH LEVEL	65'-2" * 9'-7" =	624.5 SF	25%	156.1 SF		156 SF
12TH LEVEL	65'-2" * 13'-6" =	879.7 SF	25%	220 SF		204 SF
FACADE AREA 'E'						
1ST LEVEL	NO OPENINGS					
2ND LEVEL	38'-10" * 11'-0" =	427.2 SF	NO LIMIT	NO LIMIT	>	212 SF
3RD LEVEL	38'-10" * 11'-0" =	427.2 SF	NO LIMIT	NO LIMIT	>	212 SF
4TH LEVEL	38'-10" * 11'-0" =	427.2 SF	NO LIMIT	NO LIMIT	>	212 SF
5TH LEVEL	38'-10" * 11'-0" =	427.2 SF	NO LIMIT	NO LIMIT	>	212 SF
6TH LEVEL	38'-10" * 11'-0" =	427.2 SF	NO LIMIT	NO LIMIT	>	212 SF
7TH LEVEL	38'-10" * 11'-0" =	427.2 SF	NO LIMIT	NO LIMIT	>	212 SF
8TH LEVEL	38'-10" * 11'-0" =	427.2 SF	NO LIMIT	NO LIMIT	>	170 SF
9TH LEVEL	38'-10" * 11'-0" =	427.2 SF	NO LIMIT	NO LIMIT	>	212 SF
10TH LEVEL	38'-10" * 11'-0" =	427.2 SF	NO LIMIT	NO LIMIT	>	212 SF

		TOTAL STORY AREA	ALLOWABLE AREA %	OPENING AREA ALLOWED		OPENING AREA PROVIDED
FACADE AREA 'G'						
1ST LEVEL	NO OPENINGS					
2ND LEVEL	73'-0" * 11'-0" =	803 SF	NO LIMIT	NO LIMIT	>	286 SF
3RD LEVEL	73'-0" * 11'-0" =	803 SF	NO LIMIT	NO LIMIT	>	286 SF
4TH LEVEL	73'-0" * 11'-0" =	803 SF	NO LIMIT	NO LIMIT	>	286 SF
5TH LEVEL	73'-0" * 11'-0" =	803 SF	NO LIMIT	NO LIMIT	>	286 SF
7TH LEVEL	73'-0" * 11'-0" =	803 SF	NO LIMIT	NO LIMIT	>	286 SF
8TH LEVEL	73'-0" * 11'-0" =	803 SF	NO LIMIT	NO LIMIT	>	286 SF
9TH LEVEL	73'-0" * 11'-0" =	803 SF	NO LIMIT	NO LIMIT	>	286 SF
10TH LEVEL	73'-0" * 11'-0" =	803 SF	NO LIMIT	NO LIMIT	>	286 SF
FACADE AREA 'F'						
1ST LEVEL	NO OPENINGS					
2ND LEVEL	8'-2" * 11'-0" =	427.2 SF	NO LIMIT	NO LIMIT	>	73 SF
3RD LEVEL	8'-2" * 11'-0" =	427.2 SF	NO LIMIT	NO LIMIT	>	73 SF
4TH LEVEL	8'-2" * 11'-0" =	427.2 SF	NO LIMIT	NO LIMIT	>	73 SF
5TH LEVEL	8'-2" * 11'-0" =	427.2 SF	NO LIMIT	NO LIMIT	>	73 SF
6TH LEVEL	8'-2" * 11'-0" =	427.2 SF	NO LIMIT	NO LIMIT	>	73 SF
7TH LEVEL	8'-2" * 11'-0" =	427.2 SF	NO LIMIT	NO LIMIT	>	73 SF
8TH LEVEL	8'-2" * 11'-0" =	427.2 SF	NO LIMIT	NO LIMIT	>	75 SF
9TH LEVEL	8'-2" * 11'-0" =	427.2 SF	NO LIMIT	NO LIMIT	>	77 SF
10TH LEVEL	8'-2" * 11'-0" =	427.2 SF	NO LIMIT	NO LIMIT	>	77 SF

© 2025 JobCode146 - El Camino & 4th Ave Development\1 Planning Application\2026 Jul PLANNING SUBMITTAL 1\ mixed-use Building\246148-A3.19_A3D.dwg - Mar 18, 2026, 5:55pm - bolanis

ARC TEC
ARCHITECTURAL TECHNOLOGIES
www.arctecinc.com
Arizona
2960 East Northern Avenue, Building C
Phoenix, AZ 85028 602.953.2355
California
1731 Technology Drive, Suite 750
San Jose, CA 95113 408.496.1121

The "user(s)" in possession of this documentation acknowledge(s) that ARC TEC's and ARC TEC consultants' drawings, specifications, reports, electronic data and other documentation are instruments of service. ARC TEC and ARC TEC consultants shall be deemed the author and owner of such documentation. The "user(s)" in possession of this documentation shall not sue or authorize any other person to use ARC TEC's or ARC TEC consultants' instruments of service. Reuse without ARC TEC's written authorization will be at the user(s) sole risk and without liability to ARC TEC and ARC TEC's consultants. The user(s) possessing this documentation shall indemnify and hold harmless ARC TEC and ARC TEC's consultants and agents and employees from and against all claims, damages losses and expenses, including attorney's fees arising out of or resulting from unauthorized reuse of ARC TEC or ARC TEC's consultants instruments of service.
Written dimensions on this drawing shall have precedence over any scaled dimension. DO NOT SCALE THIS DRAWING for accurate dimensions and notify ARC TEC of any discrepancies.

© Copyright ARC TEC, Inc. 2018

In Association with:


A Planning Application For:
MECAH VENTURES
1 E. 4TH AVENUE
SAN MATEO, CA 94401

DATE	DESCRIPTION
03.27.2025	SB330 APPLICATION
06.30.2025	1ST PLANNING SUBMITTAL
1 11.17.2025	2ND PLANNING SUBMITTAL
2 03.18.2026	3RD PLANNING SUBMITTAL

OPENING FIRE SEPARATION DISTANCE

A3.19

PROJECT NO: 246148

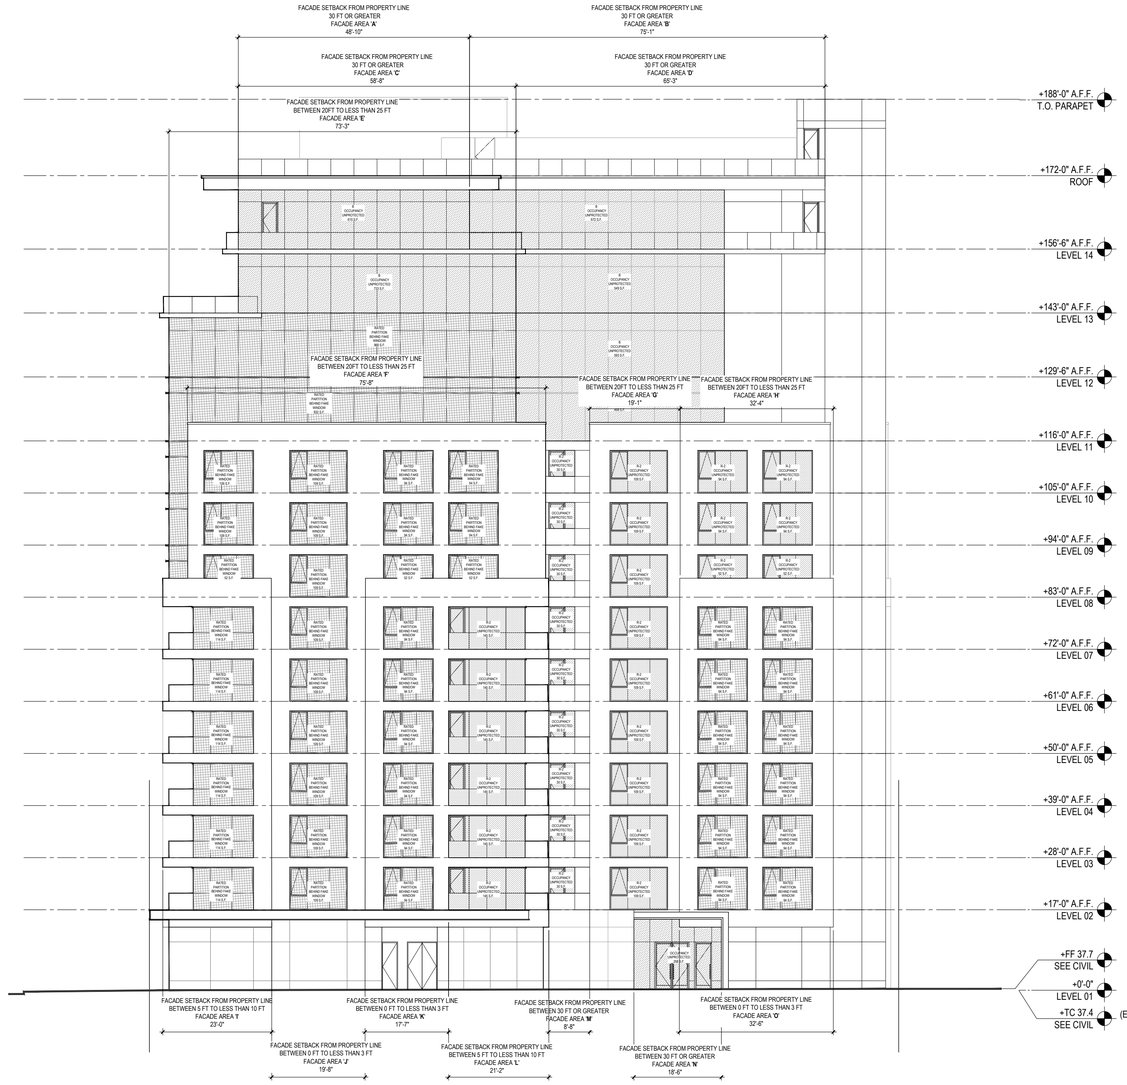

NORTH ELEVATION 1

SCALE: 1/16" = 1'-0"

0 10 20 40 60 80

WALL OPENING TABULATION CALCULATIONS - **REAR ELEVATION** (PER CBC 2022 TABLE 705.8 MAXIMUM AREA OF EXTERIOR WALL OPENINGS BASED ON FIRE SEPARATION DISTANCE AND DEGREE OF OPENING PROTECTION

		TOTAL STORY AREA	ALLOWABLE AREA %	OPENING AREA ALLOWED		OPENING AREA PROVIDED
FACADE AREA 'A'						
14TH LEVEL	48'-10" * 12'-6" =	610.4 SF	NO LIMIT	NO LIMIT		610.4 SF
FACADE AREA 'B'						
14TH LEVEL	75'-1" * 12'-6" =	938.5 SF	NO LIMIT	NO LIMIT		938.5 SF
FACADE AREA 'C'						
13TH LEVEL	58'-8" * 13'-6" =	793 SF	NOT PERMITTED	NOT PERMITTED	>	733 SF
FACADE AREA 'D'						
13TH LEVEL	65'-3" * 13'-6" =	880.8 SF	NO LIMIT	NO LIMIT		880.8 SF
12TH LEVEL	65'-3" * 13'-6" =	880.8 SF	NO LIMIT	NO LIMIT		880.8 SF
11TH LEVEL	65'-3" * 13'-6"=	880.8 SF	NO LIMIT	NO LIMIT		880.8 SF
FACADE AREA 'E'						
12TH LEVEL	73'-3" * 13'-6" =	880.8 SF	NO LIMIT	NO LIMIT		880.8 SF
11TH LEVEL	73'-3" * 13'-6"=	880.8 SF	NO LIMIT	NO LIMIT		880.8 SF
FACADE AREA 'F'						
8TH LEVEL	75'-8" * 11'-0" =	832.3 SF	NOT PERMITTED	NOT PERMITTED	>	832.3 SF
9TH LEVEL	75'-8" * 11'-0" =	832.3 SF	NOT PERMITTED	NOT PERMITTED	>	832.3 SF
10TH LEVEL	75'-8" * 11'-0" =	832.3 SF	NOT PERMITTED	NOT PERMITTED	>	832.3 SF
FACADE AREA 'G'						
2ND LEVEL	19'-1" * 11'-0" =	210 SF	NO LIMIT	NO LIMIT		109 SF
3RD LEVEL	19'-1" * 11'-0" =	210 SF	NO LIMIT	NO LIMIT		109 SF
4TH LEVEL	19'-1" * 11'-0" =	210 SF	NO LIMIT	NO LIMIT		109 SF
5TH LEVEL	19'-1" * 11'-0" =	210 SF	NO LIMIT	NO LIMIT		109 SF
6TH LEVEL	19'-1" * 11'-0" =	210 SF	NO LIMIT	NO LIMIT		109 SF
7TH LEVEL	19'-1" * 11'-0" =	210 SF	NO LIMIT	NO LIMIT		109 SF
8TH LEVEL	19'-1" * 11'-0" =	210 SF	NO LIMIT	NO LIMIT		109 SF
9TH LEVEL	19'-1" * 11'-0" =	210 SF	NO LIMIT	NO LIMIT		109 SF
10TH LEVEL	19'-1" * 11'-0" =	210 SF	NO LIMIT	NO LIMIT		109 SF

FACADE AREA 'H'						
8TH LEVEL	32'-4" * 11'-0" =	355.6 SF	NOT PERMITTED	NOT PERMITTED	>	188 SF
9TH LEVEL	32'-4" * 11'-0" =	355.6 SF	NOT PERMITTED	NOT PERMITTED	>	188 SF
10TH LEVEL	32'-4" * 11'-0" =	355.6 SF	NOT PERMITTED	NOT PERMITTED	>	188 SF
FACADE AREA 'I'						
2ND LEVEL	23'-0" * 11'-0" =	253 SF	25%	63.2 SF		114 SF
3RD LEVEL	23'-0" * 11'-0" =	253 SF	25%	63.2 SF		114 SF
4TH LEVEL	23'-0" * 11'-0" =	253 SF	25%	63.2 SF		114 SF
5TH LEVEL	23'-0" * 11'-0" =	253 SF	25%	63.2 SF		114 SF
6TH LEVEL	23'-0" * 11'-0" =	253 SF	25%	63.2 SF		114 SF
7TH LEVEL	23'-0" * 11'-0" =	253 SF	25%	63.2 SF		114 SF
FACADE AREA 'J'						
2ND LEVEL	19'-8" * 11'-0" =	216.3 SF	NOT PERMITTED	NOT PERMITTED		109 SF
3RD LEVEL	19'-8" * 11'-0" =	216.3 SF	NOT PERMITTED	NOT PERMITTED		109 SF
4TH LEVEL	19'-8" * 11'-0" =	216.3 SF	NOT PERMITTED	NOT PERMITTED		109 SF
5TH LEVEL	19'-8" * 11'-0" =	216.3 SF	NOT PERMITTED	NOT PERMITTED		109 SF
6TH LEVEL	19'-8" * 11'-0" =	216.3 SF	NOT PERMITTED	NOT PERMITTED		109 SF
7TH LEVEL	19'-8" * 11'-0" =	216.3 SF	NOT PERMITTED	NOT PERMITTED		109 SF
FACADE AREA 'K'						
2ND LEVEL	17'-7" * 11'-0" =	193.4 SF	NOT PERMITTED	NOT PERMITTED		94 SF
3RD LEVEL	17'-7" * 11'-0" =	193.4 SF	NOT PERMITTED	NOT PERMITTED		94 SF
4TH LEVEL	17'-7" * 11'-0" =	193.4 SF	NOT PERMITTED	NOT PERMITTED		94 SF
5TH LEVEL	17'-7" * 11'-0" =	193.4 SF	NOT PERMITTED	NOT PERMITTED		94 SF
6TH LEVEL	17'-7" * 11'-0" =	193.4 SF	NOT PERMITTED	NOT PERMITTED		94 SF
7TH LEVEL	17'-7" * 11'-0" =	193.4 SF	NOT PERMITTED	NOT PERMITTED		94 SF

FACADE AREA 'L'						
2ND LEVEL	21'-2" * 11'-0" =	232.8 SF	25%	58.2 SF		145 SF
3RD LEVEL	21'-2" * 11'-0" =	232.8 SF	25%	58.2 SF		145 SF
4TH LEVEL	21'-2" * 11'-0" =	232.8 SF	25%	58.2 SF		145 SF
5TH LEVEL	21'-2" * 11'-0" =	232.8 SF	25%	58.2 SF		145 SF
6TH LEVEL	21'-2" * 11'-0" =	232.8 SF	25%	58.2 SF		145 SF
7TH LEVEL	21'-2" * 11'-0" =	232.8 SF	25%	58.2 SF		145 SF
FACADE AREA 'M'						
2ND LEVEL	8'-8" * 11'-0" =	95.3 SF	NO LIMIT	NO LIMIT		30 SF
3RD LEVEL	8'-8" * 11'-0" =	95.3 SF	NO LIMIT	NO LIMIT		30 SF
4TH LEVEL	8'-8" * 11'-0" =	95.3 SF	NO LIMIT	NO LIMIT		30 SF
5TH LEVEL	8'-8" * 11'-0" =	95.3 SF	NO LIMIT	NO LIMIT		30 SF
6TH LEVEL	8'-8" * 11'-0" =	95.3 SF	NO LIMIT	NO LIMIT		30 SF
7TH LEVEL	8'-8" * 11'-0" =	95.3 SF	NO LIMIT	NO LIMIT		30 SF
8TH LEVEL	8'-8" * 11'-0" =	95.3 SF	NO LIMIT	NO LIMIT		30 SF
9TH LEVEL	8'-8" * 11'-0" =	95.3 SF	NO LIMIT	NO LIMIT		30 SF
10TH LEVEL	8'-8" * 11'-0" =	95.3 SF	NO LIMIT	NO LIMIT		30 SF
FACADE AREA 'N'						
1ST LEVEL	18'-6" * 11'-0" =	314.5 SF	NO LIMIT	NO LIMIT		258 SF
FACADE AREA 'O'						
2ND LEVEL	32'-6" * 11'-0" =	353.8 SF	NOT PERMITTED	NOT PERMITTED		188 SF
3RD LEVEL	32'-6" * 11'-0" =	353.8 SF	NOT PERMITTED	NOT PERMITTED		188 SF
4TH LEVEL	32'-6" * 11'-0" =	353.8 SF	NOT PERMITTED	NOT PERMITTED		188 SF
5TH LEVEL	32'-6" * 11'-0" =	353.8 SF	NOT PERMITTED	NOT PERMITTED		188 SF
6TH LEVEL	32'-6" * 11'-0" =	353.8 SF	NOT PERMITTED	NOT PERMITTED		188 SF
7TH LEVEL	32'-6" * 11'-0" =	353.8 SF	NOT PERMITTED	NOT PERMITTED		188 SF

ARC TEC
ARCHITECTURAL TECHNOLOGIES
www.arctecinc.com
Arizona
2960 East Northern Avenue, Building C
Phoenix, AZ 85028 602.953.2355
California
1731 Technology Drive, Suite 750
San Jose, CA 95113 408.496.1121

The "user(s)" in possession of this documentation acknowledge(s) that ARC TEC's and ARC TEC consultants' drawings, specifications, reports, electronic data and other documentation are instruments of service. ARC TEC and ARC TEC consultants shall be deemed the author and owner of such documentation. The "user(s)" in possession of this documentation shall not sue or authorize any other person to use ARC TEC's or ARC TEC consultants' instruments of service. Reuse without ARC TEC's written authorization will be at the user(s) sole risk and without liability to ARC TEC and ARC TEC's consultants. The user(s) possessing this documentation shall indemnify and hold harmless ARC TEC and ARC TEC's consultants and agents and employees from and against all claims, damages losses and expenses, including attorney's fees arising out of or resulting from unauthorized reuse of ARC TEC or ARC TEC's consultants instruments of service.
Written dimensions on this drawing shall have precedence over any scaled dimension. DO NOT SCALE THIS DRAWING for accurate dimensions and notify ARC TEC of any discrepancies.

© Copyright ARC TEC, Inc. 2018

In Association with:

A Planning Application For:
MECAH VENTURES
1 E. 4TH AVENUE
SAN MATEO, CA 94401


DATE	DESCRIPTION
03.27.2025	SB330 APPLICATION
05.30.2025	1ST PLANNING SUBMITTAL
1 11.17.2025	2ND PLANNING SUBMITTAL
2 03.18.2026	3RD PLANNING SUBMITTAL

OPENING FIRE SEPARATION DISTANCE

A3.20

PROJECT NO: 246148

G:\2025\ JOBS\246148 - El Camino & 4th Ave Development\1 Planning Application\2026 Jul Pl. Ap\MIXED USE\MIXED USE_Rear Elev.rvt, Mar 18, 2026, 5:53pm, bulwin

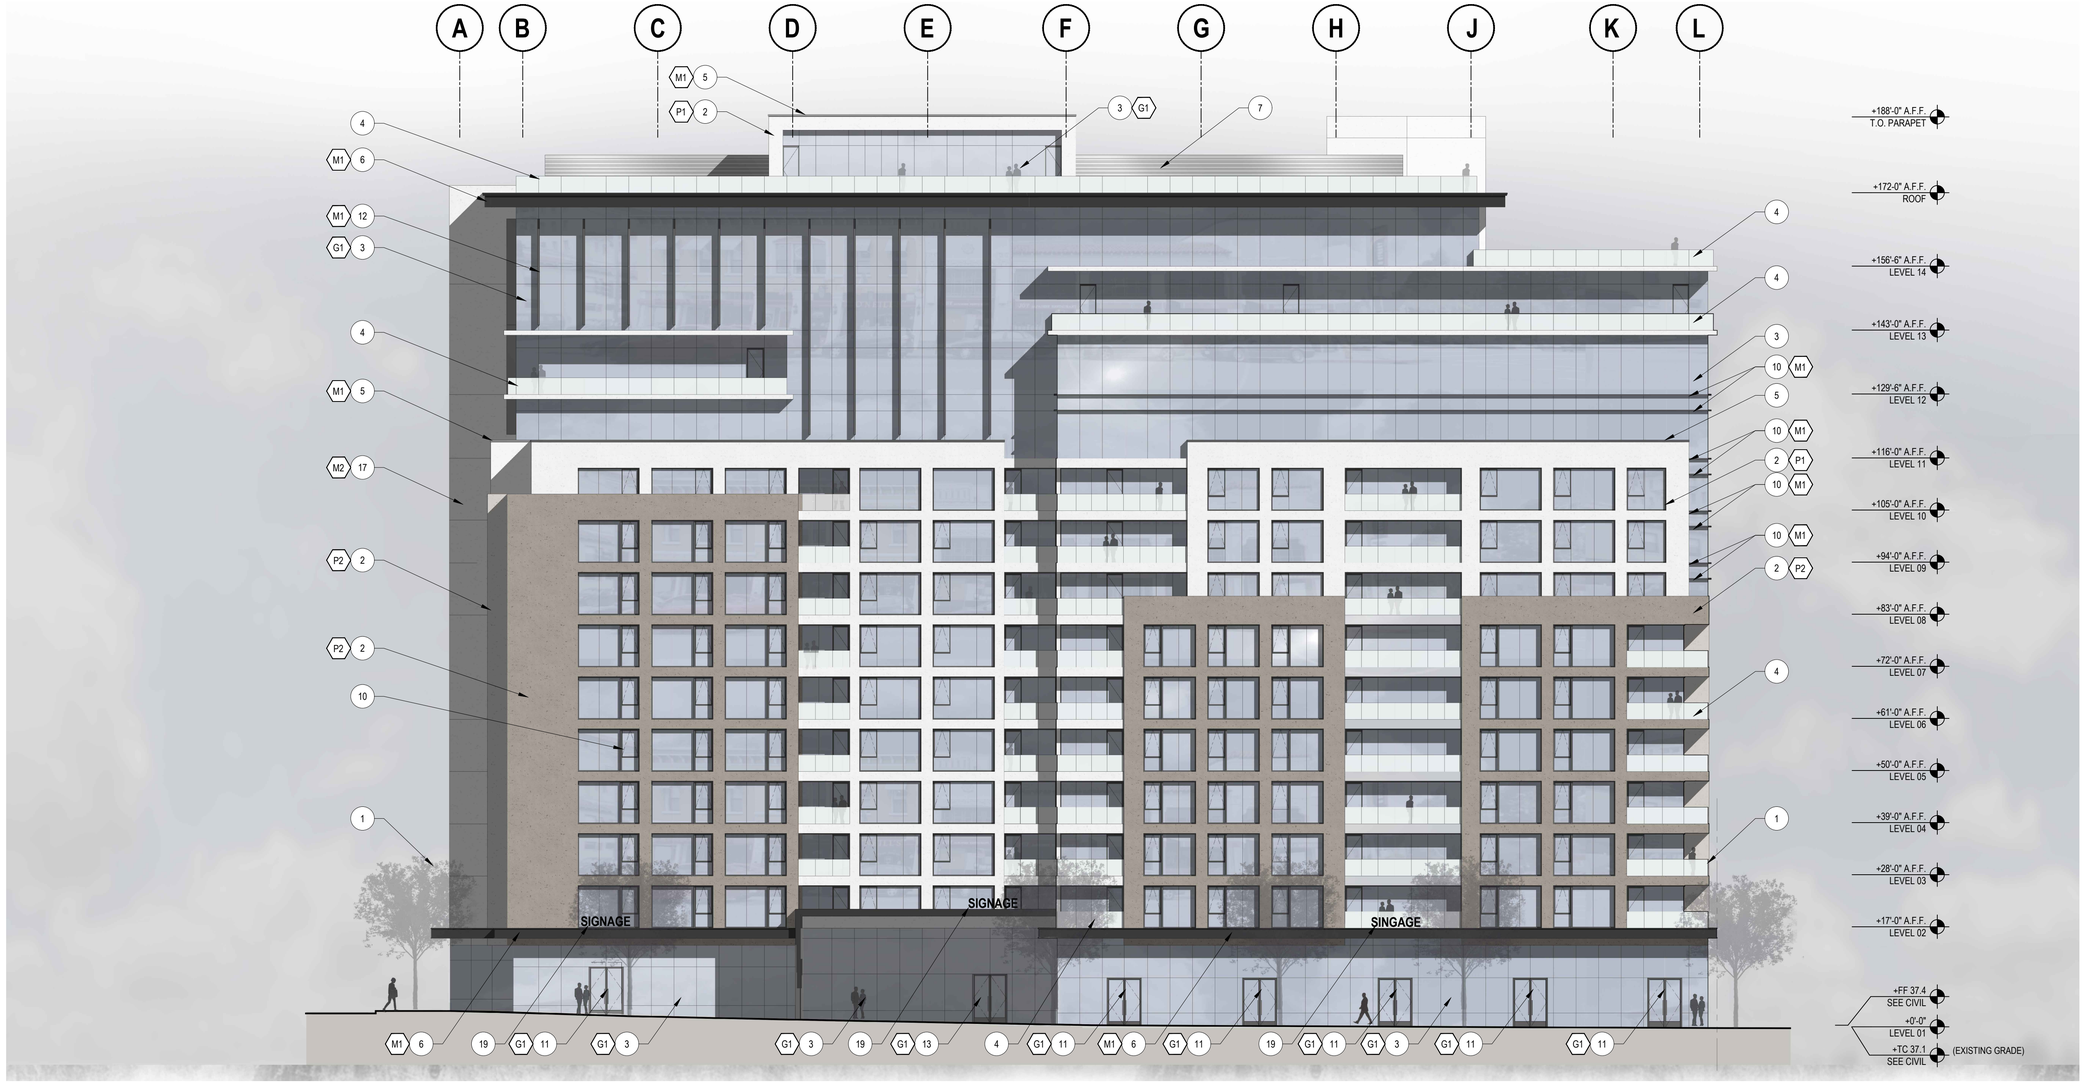

EAST 4TH AVENUE - EXTERIOR FACADE 1

SCALE: 1/16" = 1'-0"

0 10 20 40 60 80

KEY NOTES - ELEVATIONS

NOT ALL KEYNOTES MAY APPLY

1. EXISTING PROPERTY LINE
2. PAINTED SMOOTH STUCCO - EXTERIOR WALL
3. BUTT JOINT CURTAIN WALL SYSTEM / STOREFRONT SYSTEM
4. 42" H. FRAMELESS GLASS GUARDRAIL
5. ALUMINUM COMPOSITE PARAPET WALL CAP
6. ALUMINUM COMPOSITE CANOPY
7. MECHANICAL SCREEN
8. ALUMINUM/ GLASS ENTRY/EXIT RESIDENTIAL LOBBY DOOR
9. SERVICE DOOR - HM DOOR AND FRAME TO MATCH ADJACENT WALL COLOR
10. EXPRESSED MULLION
11. ALUMINUM/ GLASS ENTRY/EXIT RETAIL DOOR
12. ARCHITECTURAL FIN
13. ALUMINUM/ GLASS ENTRY/EXIT OFFICE LOBBY DOOR
14. ALUMINUM/ GLASS ENTRY/EXIT EGRESS DOOR
15. BELOW GRADE PARKING ACCESS RAMP
16. PAINTED SMOOTH STUCCO - RECESSED WALL
17. ALUMINUM COMPOSITE PANELS
18. ROLL-UP SECTIONAL DOOR
19. SIGNAGE - ALL FUTURE SIGNAGE TO BE SUBMITTED FOR SEPARATE PERMIT.

MATERIAL PALETTE

* GLAZING SPECIFIED INDICATES GENERAL TONE AND COLOR. FINAL PERCEIVED COLOR AND CLARITY WILL VARY DEPENDING ON 1" INSULATED GLAZING SPECIFICATION TO BE DETERMINED AT TIME OF CONSTRUCTION DOCUMENTATION.

G1
TYPE: **1" INSULATED EXTERIOR GLAZING**
COLOR: LIGHT BLUE TINT
PRODUCT REF.: LOW TINT: VIRACON1" INSULATED VRE1-4725-OITC30 (¼" CLEAR WITH VRE-4725 #2 - ½" AIRSPACE - ¼" CLEAR HS).


G2
TYPE: **1" INSULATED EXTERIOR GLAZING**
COLOR: DARK BLUE TINT
PRODUCT REF.: BLUE GLAZING TYPE: VIRACON 1" INSULATED VE27-2M (¼" PACIFICA WITH VE-2M#2 - 1/2" AIRSPACE - 1/4" CLEAR).

M1
TYPE: **ALUMINUM COMPOSITE METAL PANEL**
COLOR: NIGHTFALL METALLIC
PRODUCT REF.: REYNOBOND SERIES THREE- PREMIUM 3-COAT METALLIC FINISH

M2
TYPE: **ALUMINUM COMPOSITE METAL PANEL**
COLOR: ANODIC CLEAR
PRODUCT REF.: REYNOBOND SERIES TWO - PREMIUM 2-COAT MICA FINISH

P1
TYPE: **PAINT COLOR**
COLOR: SNOWBOUND
PRODUCT REF.: SHERWIN WILLIAMS - SW7004

P2
TYPE: **PAINT COLOR**
COLOR: COCOA WHIP
PRODUCT REF.: SHERWIN WILLIAMS - SW9084

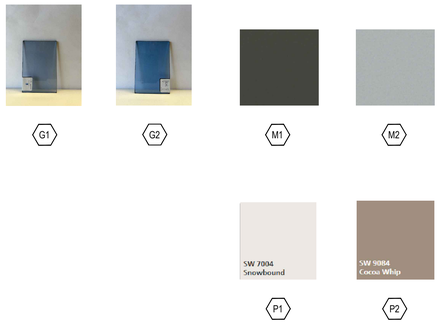

ARC TEC
ARCHITECTURAL TECHNOLOGIES
www.arctecinc.com
Arizona
2960 East Northern Avenue, Building C
Phoenix, AZ 85028 602.953.2355
California
1731 Technology Drive, Suite 750
San Jose, CA 95113 408.496.1121

The "user(s)" in possession of this documentation acknowledge(s) that ARC TEC's and ARC TEC consultants' drawings, specifications, reports, electronic data and other documentation are instruments of service. ARC TEC and ARC TEC consultants shall be deemed the author and owner of such documentation. The "user(s)" in possession of this documentation shall not sue or authorize any other person to use ARC TEC's or ARC TEC consultants' instruments of service. Reuse without ARC TEC's written authorization will be at the user(s) sole risk and without liability to ARC TEC and ARC TEC's consultants. The user(s) possessing this documentation shall indemnify and hold harmless ARC TEC and ARC TEC's consultants and agents and employees from and against all claims, damages losses and expenses, including attorney's fees arising out of or resulting from unauthorized reuse of ARC TEC or ARC TEC's consultants instruments of service.
Written dimensions on this drawing shall have precedence over any scaled dimension. DO NOT SCALE THIS DRAWING for accurate dimensions and notify ARC TEC of any discrepancies.
© Copyright ARC TEC, Inc. 2018

In Association with:

A Planning Application For:
MECAH VENTURES
1 E. 4TH AVENUE
SAN MATEO, CA 94401


DATE	DESCRIPTION
03.27.2025	SB330 APPLICATION
05.30.2025	1ST PLANNING SUBMITTAL
1 11.17.2025	2ND PLANNING SUBMITTAL
2 03.18.2026	3RD PLANNING SUBMITTAL

EXTERIOR ELEVATION FINISHES

A3.21

PROJECT NO: 246148

D:\2024 Jobs\246148 - El Camino & 4th Ave Development\01 Planning Application\2026 SUBMITTAL\4 SUBMITTAL 03-18-26\A3.21.dwg - Mar 18, 2026, 3:54pm - Mitesh

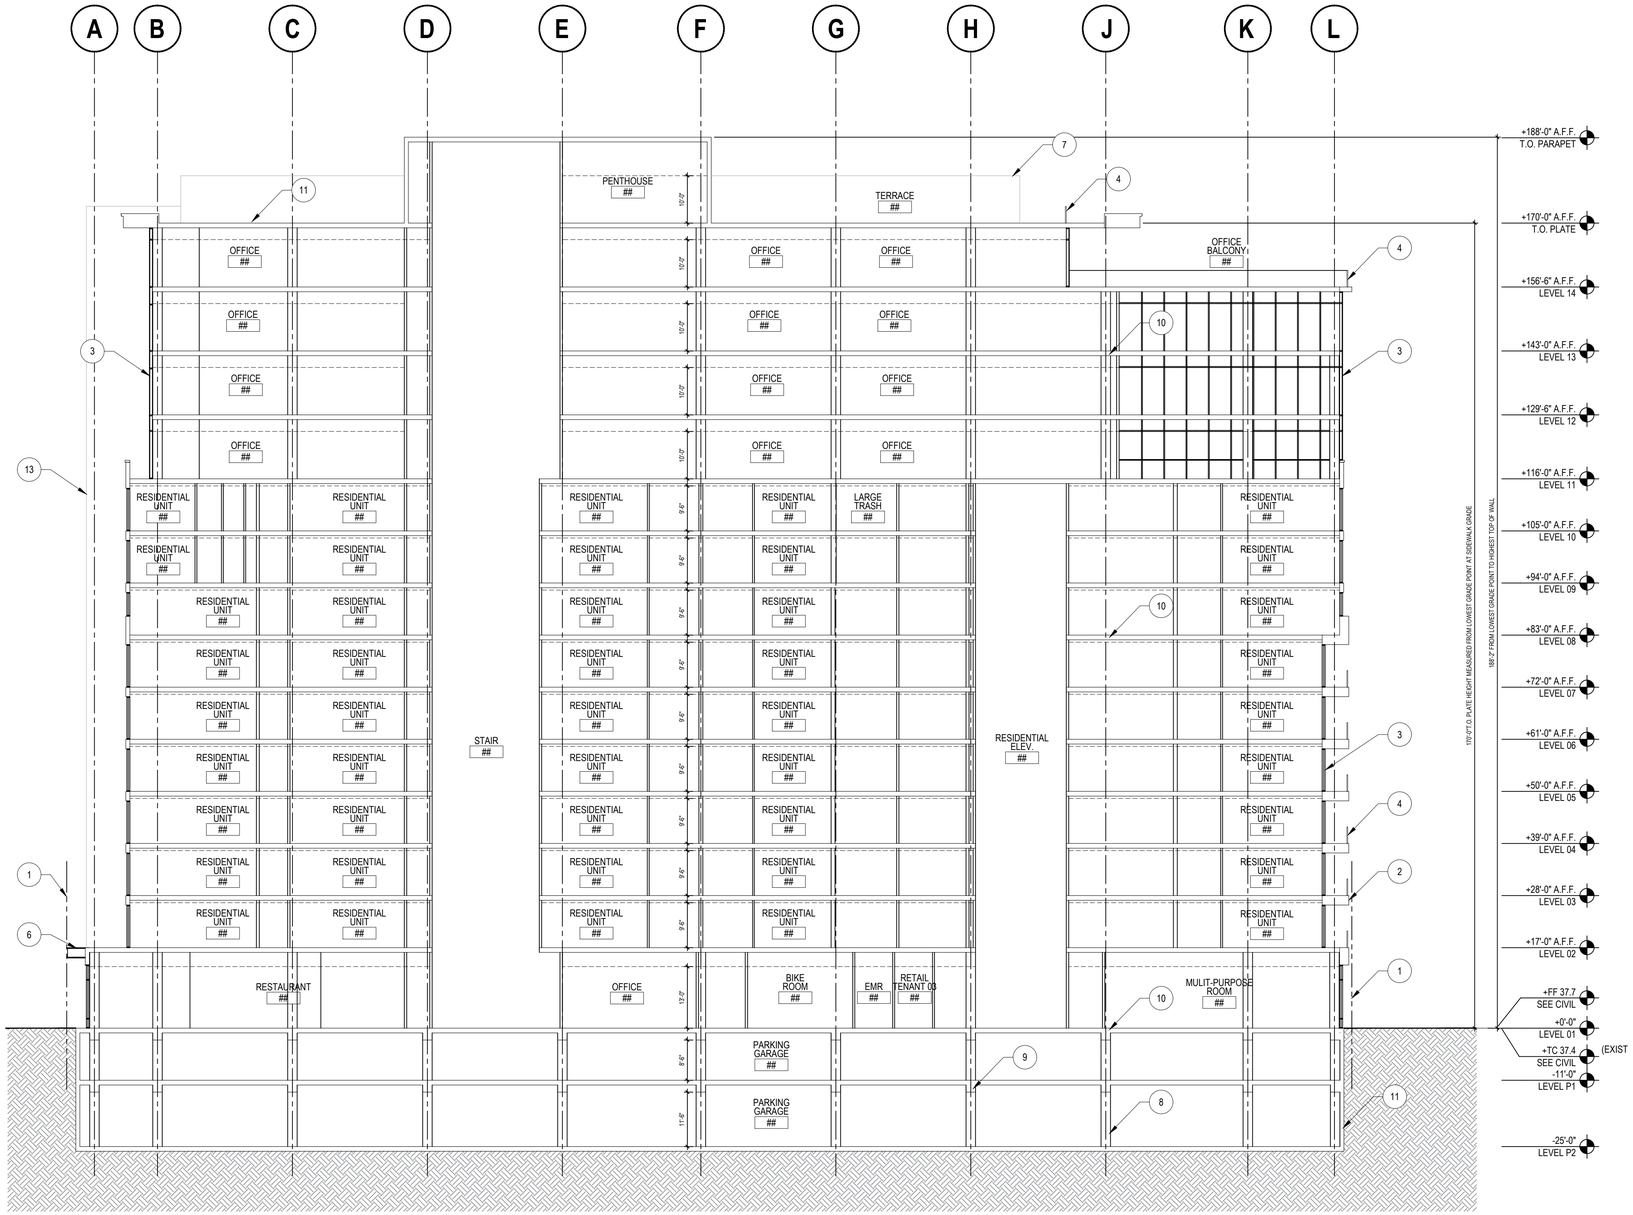

BUILDING SECTION

SCALE: 1/16" = 1'-0"

1

KEYNOTES

1. EXISTING PROPERTY LINE
2. PAINTED SMOOTH STUCCO - EXTERIOR WALL
3. BUTT JOINT CURTAIN WALL/ STOREFRONT SYSTEM
4. 42"H. FRAMELESS GLASS GUARDRAIL
5. ALUMINUM COMPOSITE PARAPET WALL CAP
6. ALUMINUM COMPOSITE CANOPY SYSTEM
7. MECHANICAL EQUIPMENT SCREEN
8. REINFORCED CONCRETE COLUMN
9. CONCRETE BEAM
10. CONCRETE SLAB
11. CONCRETE RETAINING WALL WITH WATERPROOFING
12. SINGLE-PLY ROOFING SYSTEM OVER RIGID INSULATION
13. WALL BEYOND

ARC TEC
ARCHITECTURAL TECHNOLOGIES
www.arctecinc.com
Arizona
2960 East Northern Avenue, Building C
Phoenix, AZ 85028 602.953.2355
California
1731 Technology Drive, Suite 750
San Jose, CA 95113 408.496.1121

The "user(s)" in possession of this documentation acknowledge(s) that ARC TEC's and ARC TEC consultants' drawings, specifications, reports, electronic data and other documentation are instruments of service. ARC TEC and ARC TEC consultants shall be deemed the author and owner of such documentation. The "user(s)" in possession of this documentation shall not sue or authorize any other person to use ARC TEC's or ARC TEC consultants' instruments of service. Reuse without ARC TEC's written authorization will be at the user(s) sole risk and without liability to ARC TEC and ARC TEC's consultants. The user(s) possessing this documentation shall indemnify and hold harmless ARC TEC and ARC TEC's consultants and agents and employees from and against all claims, damages losses and expenses, including attorney's fees arising out of or resulting from unauthorized reuse of ARC TEC or ARC TEC's consultants instruments of service.
Written dimensions on this drawing shall have precedence over any scaled dimension. DO NOT SCALE THIS DRAWING for accurate dimensions and notify ARC TEC of any discrepancies.
© Copyright ARC TEC, Inc. 2018

In Association with:

A Planning Application For:
MECAH VENTURES
1 E. 4TH AVENUE
SAN MATEO, CA 94401


DATE	DESCRIPTION
03.27.2025	SB330 APPLICATION
05.30.2025	1ST PLANNING SUBMITTAL
1 11.17.2025	2ND PLANNING SUBMITTAL
2 03.18.2026	3RD PLANNING SUBMITTAL

BUILDING SECTION

A4.11

PROJECT NO: 246148

Q:\2024 Jobs\246148 - El Camino & 4th Ave Development\01 Planning Applications\02SB-330 PLANNING SUBMITTAL 15 story Building\246148-A4.01-A4.13.dwg - Mar 18, 2026, 3:59pm - Mihelb

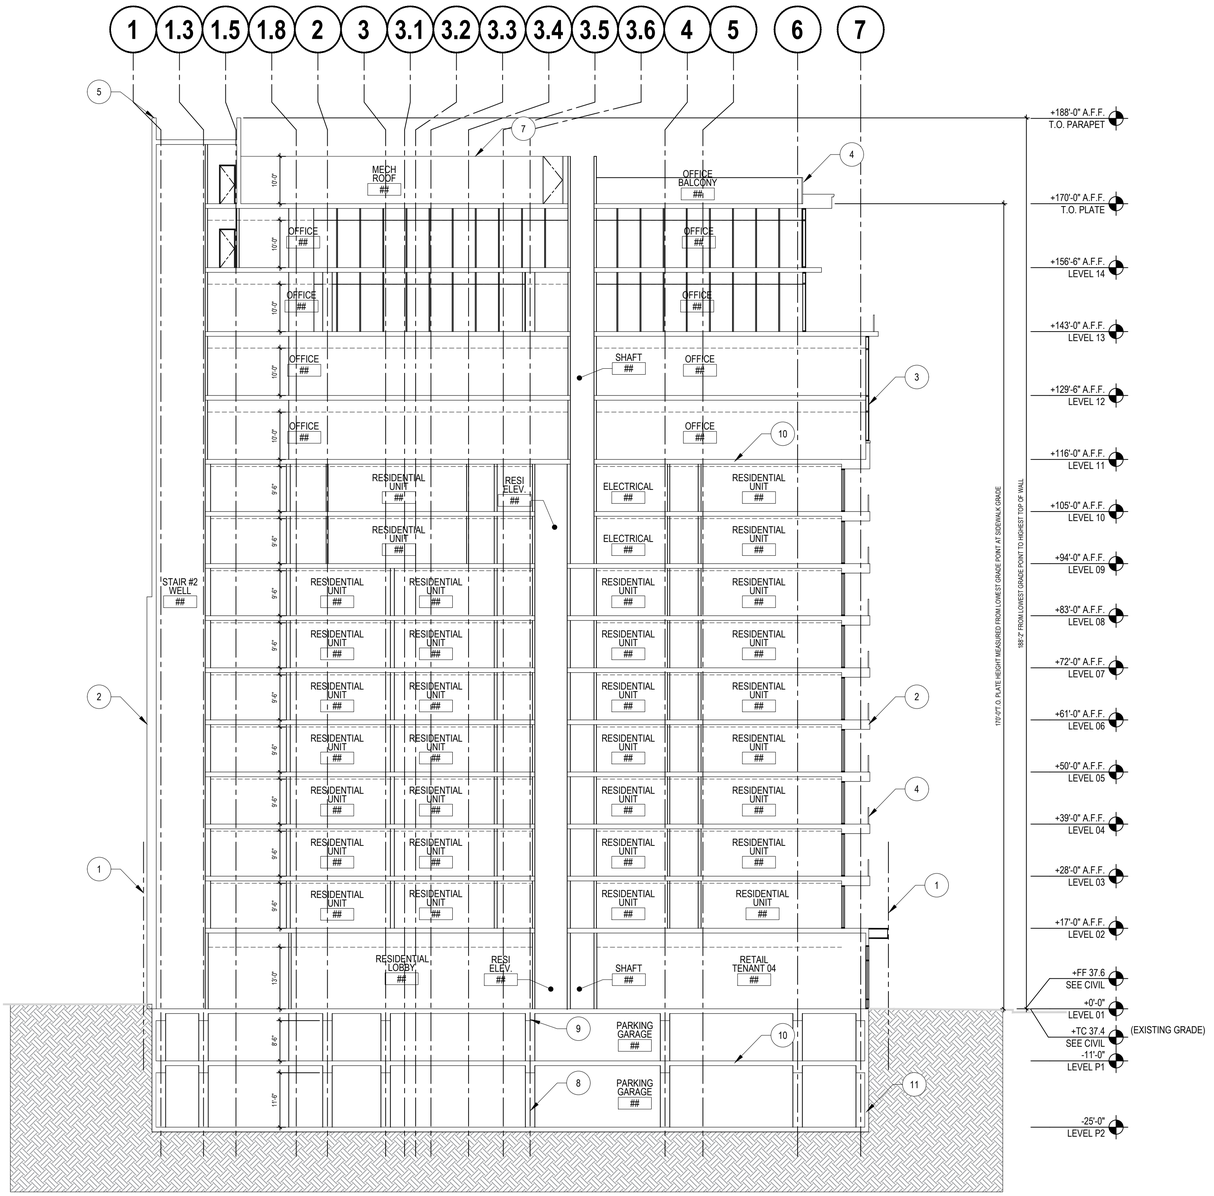

BUILDING SECTION

SCALE: 1/16" = 1'-0"

1

0 10 20 40 60 80

KEYNOTES

1. EXISTING PROPERTY LINE
2. PAINTED SMOOTH STUCCO - EXTERIOR WALL
3. BUTT JOINT CURTAIN WALL/ STOREFRONT SYSTEM
4. 42"H. FRAMELESS GLASS GUARDRAIL
5. ALUMINUM COMPOSITE PARAPET WALL CAP
6. ALUMINUM COMPOSITE CANOPY SYSTEM
7. MECHANICAL EQUIPMENT SCREEN
8. REINFORCED CONCRETE COLUMN
9. CONCRETE BEAM
10. CONCRETE SLAB
11. CONCRETE RETAINING WALL WITH WATERPROOFING
12. SINGLE-PLY ROOFING SYSTEM OVER RIGID INSULATION
13. WALL BEYOND

ARC TEC
ARCHITECTURAL TECHNOLOGIES
www.arctecinc.com
Arizona
2960 East Northern Avenue, Building C
Phoenix, AZ 85028 602.953.2355
California
1731 Technology Drive, Suite 750
San Jose, CA 95113 408.496.1121

The "user(s)" in possession of this documentation acknowledge(s) that ARC TEC's and ARC TEC consultants' drawings, specifications, reports, electronic data and other documentation are instruments of service. ARC TEC and ARC TEC consultants shall be deemed the author and owner of such documentation. The "user(s)" in possession of this documentation shall not sue or authorize any other person to use ARC TEC's or ARC TEC consultants' instruments of service. Reuse without ARC TEC's written authorization will be at the user(s) sole risk and without liability to ARC TEC and ARC TEC's consultants. The user(s) possessing this documentation shall indemnify and hold harmless ARC TEC and ARC TEC's consultants and agents and employees from and against all claims, damages losses and expenses, including attorney's fees arising out of or resulting from unauthorized reuse of ARC TEC or ARC TEC's consultants instruments of service.
Written dimensions on this drawing shall have precedence over any scaled dimension. DO NOT SCALE THIS DRAWING for accurate dimensions and notify ARC TEC of any discrepancies.
© Copyright ARC TEC, Inc. 2018

In Association with:

A Planning Application For:
MECAH VENTURES
1 E. 4TH AVENUE
SAN MATEO, CA 94401

DATE	DESCRIPTION
03.27.2025	SB330 APPLICATION
05.30.2025	1ST PLANNING SUBMITTAL
1 11.17.2025	2ND PLANNING SUBMITTAL
2 03.18.2026	3RD PLANNING SUBMITTAL

BUILDING SECTION


A4.12

PROJECT NO: 246148

Q:\2024 Jobs\246148 - El Camino & 4th Ave Development\01 Planning Applications\02SB-330 PLANNING SUBMITTAL 1\1-story Building\246148-A41-A412.dwg - Mar 18, 2026, 3:59pm - Mitesh

KEYNOTES

1. EXISTING PROPERTY LINE
2. PAINTED SMOOTH STUCCO - EXTERIOR WALL
3. BUTT JOINT CURTAIN WALL/ STOREFRONT SYSTEM
4. 42"H. FRAMELESS GLASS GUARDRAIL
5. ALUMINUM COMPOSITE PARAPET WALL CAP
6. ALUMINUM COMPOSITE CANOPY SYSTEM
7. MECHANICAL EQUIPMENT SCREEN
8. REINFORCED CONCRETE COLUMN
9. CONCRETE BEAM
10. CONCRETE SLAB
11. CONCRETE RETAINING WALL WITH WATERPROOFING
12. SINGLE-PLY ROOFING SYSTEM OVER RIGID INSULATION
13. WALL BEYOND
14. CONCRETE RAMP

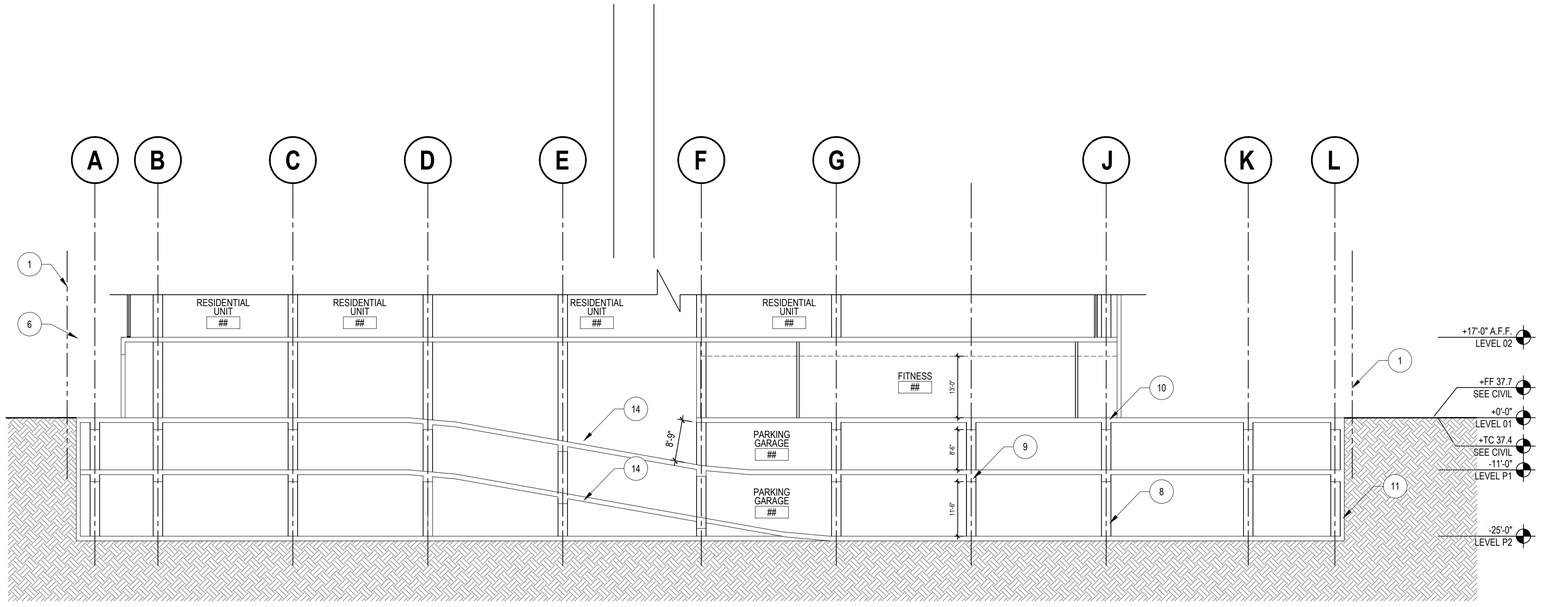

BUILDING SECTION 1

SCALE: 1/16" = 1'-0"

0 10 20 40 60 80

ARC TEC
ARCHITECTURAL TECHNOLOGIES
www.arctecinc.com
Arizona
2960 East Northern Avenue, Building C
Phoenix, AZ 85028 602.953.2355
California
1731 Technology Drive, Suite 750
San Jose, CA 95113 408.496.1121

The "user(s)" in possession of this documentation acknowledge(s) that ARC TEC's and ARC TEC consultants' drawings, specifications, reports, electronic data and other documentation are instruments of service. ARC TEC and ARC TEC consultants shall be deemed the author and owner of such documentation. The "user(s)" in possession of this documentation shall not sue or authorize any other person to use ARC TEC's or ARC TEC consultants' instruments of service. Reuse without ARC TEC's written authorization will be at the user(s) sole risk and without liability to ARC TEC and ARC TEC's consultants. The user(s) possessing this documentation shall indemnify and hold harmless ARC TEC and ARC TEC's consultants and agents and employees from and against all claims, damages losses and expenses, including attorney's fees arising out of or resulting from unauthorized reuse of ARC TEC or ARC TEC's consultants instruments of service.
Written dimensions on this drawing shall have precedence over any scaled dimension. DO NOT SCALE THIS DRAWING for accurate dimensions and notify ARC TEC of any discrepancies.

© Copyright ARC TEC, Inc. 2018

In Association with:

A Planning Application For:
MECAH VENTURES
1 E. 4TH AVENUE
SAN MATEO, CA 94401


DATE	DESCRIPTION
03.27.2025	SB330 APPLICATION
05.30.2025	1ST PLANNING SUBMITTAL
1 11.17.2025	2ND PLANNING SUBMITTAL
2 03.18.2026	3RD PLANNING SUBMITTAL

BUILDING SECTION

A4.13


PROJECT NO: 246148

G:\2024 Jobs\246148 - El Camino & 4th Ave Development\01 Planning Application\2026-3rd PLANNING SUBMITTAL 13-mins Building\246148-A4.411-A413.dwg - Mar 18, 2026, 1:50pm - Mark4

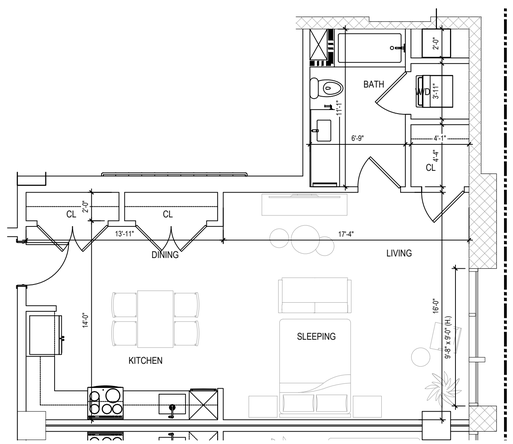


ENLARGED PLAN - STUDIO
A1.0 - 628 SQ.FT.

7 SCALE: 3/16" =1'-0"

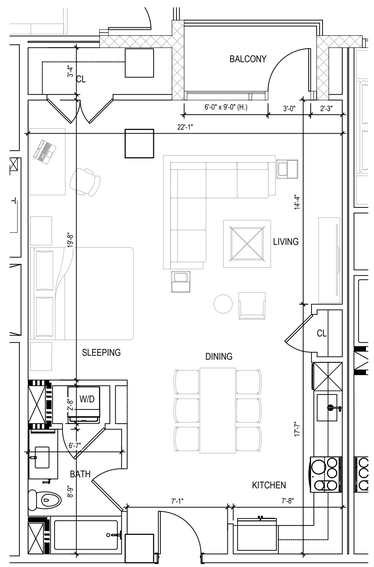


ENLARGED PLAN - STUDIO
A1.1 - 744 SQ.FT.

5 SCALE: 3/16" =1'-0"

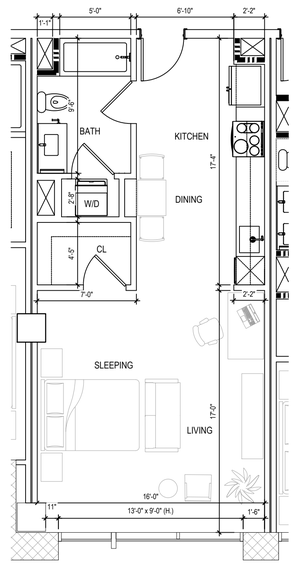


ENLARGED PLAN - STUDIO
A1.2 - 557 SQ.FT.

3 SCALE: 3/16" =1'-0"

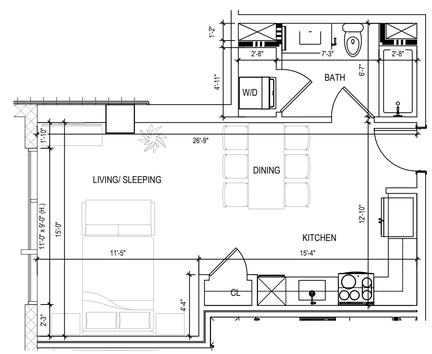


(1) VERY LOW INCOME UNIT @ LEVEL 2 & 3 = TOTAL 2
ENLARGED PLAN - STUDIO
A1.3 - 456 SQ.FT.

1 SCALE: 3/16" =1'-0"

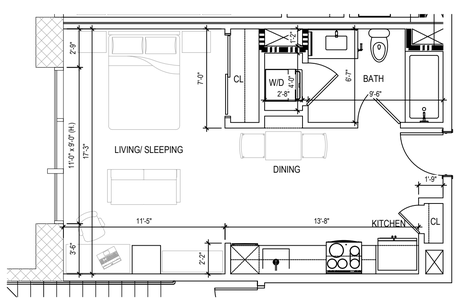


(1) VERY LOW INCOME UNIT @ LEVEL 2 & 3 = TOTAL 2
(1) MODERATE INCOME UNIT @ LEVEL 9 & 10 = TOTAL 2
ENLARGED PLAN - STUDIO
A1.4 - 461 SQ.FT.

8 SCALE: 3/16" =1'-0"

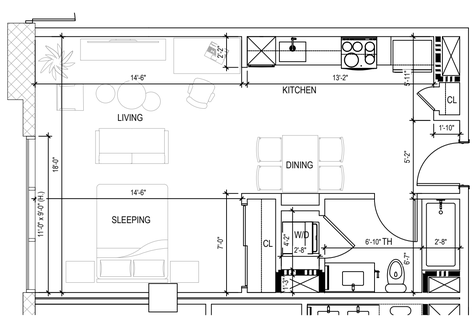


ENLARGED PLAN - STUDIO
A1.5 - 538 SQ.FT.

6 SCALE: 3/16" =1'-0"

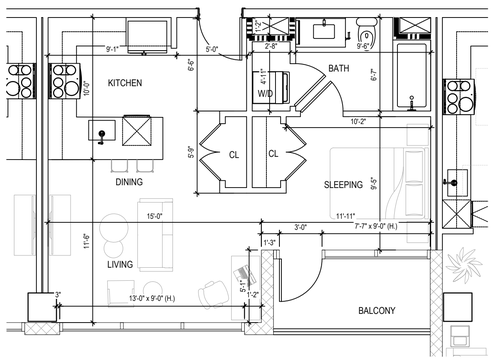

ENLARGED PLAN - STUDIO
A1.6 - 517 SQ.FT.

4 SCALE: 3/16" =1'-0"

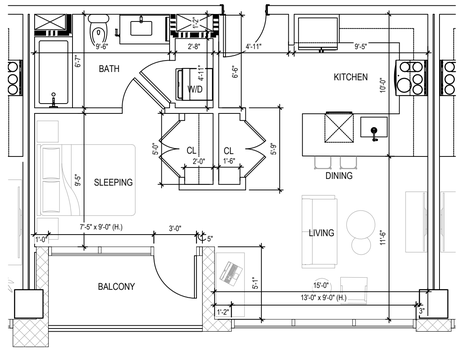

ENLARGED PLAN - STUDIO
A1.7 - 530 SQ.FT.

2 SCALE: 3/16" =1'-0"

ARC TEC
ARCHITECTURAL TECHNOLOGIES
www.arctecinc.com
Arizona
2960 East Northern Avenue, Building C
Phoenix, AZ 85028 602.953.2355
California
1731 Technology Drive, Suite 750
San Jose, CA 95113 408.496.1121

The "user(s)" in possession of this documentation acknowledge(s) that ARC TEC's and ARC TEC consultants' drawings, specifications, reports, electronic data and other documentation are instruments of service. ARC TEC and ARC TEC consultants shall be deemed the author and owner of such documentation. The "user(s)" in possession of this documentation shall not sue or authorize any other person to use ARC TEC's or ARC TEC consultants' instruments of service. Reuse without ARC TEC's written authorization will be at the user(s) sole risk and without liability to ARC TEC and ARC TEC's consultants. The user(s) possessing this documentation shall indemnify and hold harmless ARC TEC and ARC TEC's consultants and agents and employees from and against all claims, damages losses and expenses, including attorney's fees arising out of or resulting from unauthorized reuse of ARC TEC or ARC TEC's consultants instruments of service.
Written dimensions on this drawing shall have precedence over any scaled dimension. DO NOT SCALE THIS DRAWING for accurate dimensions and notify ARC TEC of any discrepancies.

© Copyright ARC TEC, Inc. 2018

In Association with:

A Planning Application For:
MECAH VENTURES
1 E. 4TH AVENUE
SAN MATEO, CA 94401

DATE	DESCRIPTION
03.27.2025	SB330 APPLICATION
05.30.2025	1ST PLANNING SUBMITTAL
1 11.17.2025	2ND PLANNING SUBMITTAL
2 03.18.2026	3RD PLANNING SUBMITTAL


ENLARGED UNIT PLANS

A5.11

2


PROJECT NO: 246148

© 2024 Jobs246148 - El Camino & 4th Ave Development\01 Planning Application\2026 3rd PLANNING SUBMITTAL 15 Units Building\246148-A311.dwg Mar 18, 2026, 5:56pm Gabriela

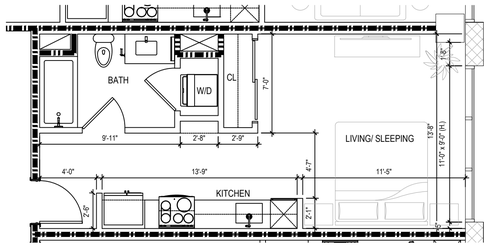

ENLARGED PLAN - STUDIO
A1.8 - 410 SQ.FT.


7 SCALE: 3/16" =1'-0"

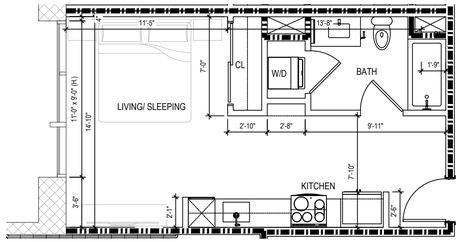

(1) MODERATE INCOME UNIT
@ LEVEL 4 TO 7 = TOTAL 4


ENLARGED PLAN - STUDIO
A1.9 - 396 SQ.FT.

5 SCALE: 3/16" =1'-0"

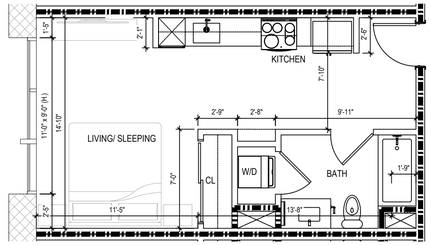

ENLARGED PLAN - STUDIO
A1.9M - 396 SQ.FT.


3 SCALE: 3/16" =1'-0"

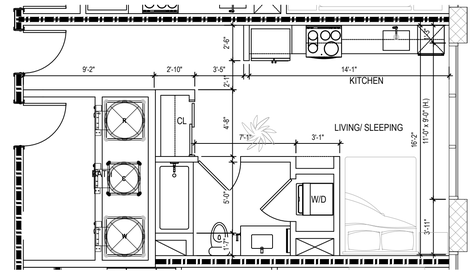

(1) VERY LOW INCOME UNIT @ LEVEL 8
(1) MODERATE INCOME UNIT @ LEVEL 10

ENLARGED PLAN - STUDIO
A1.10 - 377 SQ.FT.


1 SCALE: 3/16" =1'-0"

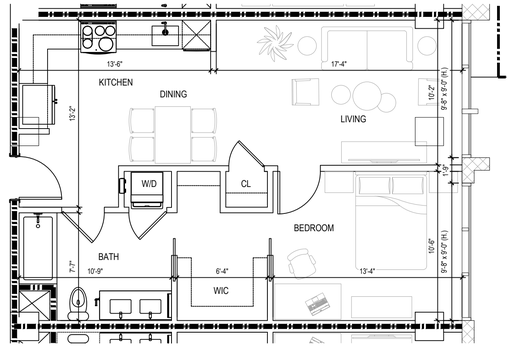

(1) MODERATE INCOME UNIT
@ LEVEL 2 THRU 8 = TOTAL 7


ENLARGED PLAN - 1 BED / 1 BATH
B1.0 - 659 SQ.FT.

6 SCALE: 3/16" =1'-0"

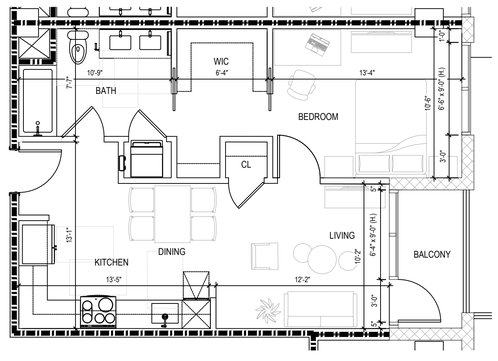

ENLARGED PLAN - 1 BED / 1 BATH
B1.1 - 604 SQ.FT.

4 SCALE: 3/16" =1'-0"

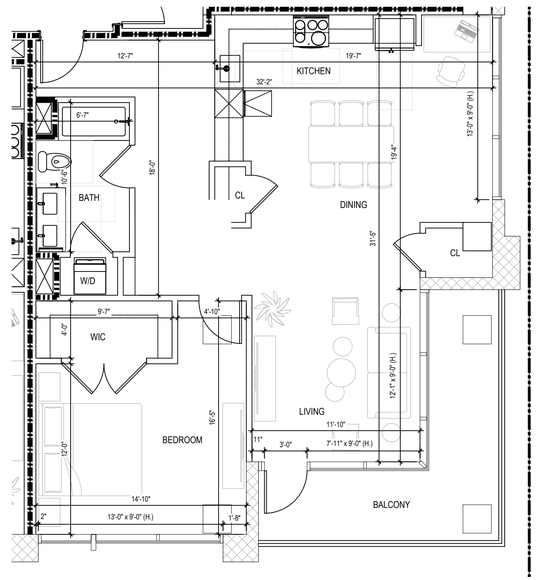

ENLARGED PLAN - 1 BED / 1 BATH
B1.2 - 739 SQ.FT.

2 SCALE: 3/16" =1'-0"

ARC TEC
ARCHITECTURAL TECHNOLOGIES
www.arctecinc.com
Arizona
2960 East Northern Avenue, Building C
Phoenix, AZ 85028 602.953.2355
California
1731 Technology Drive, Suite 750
San Jose, CA 95113 408.496.1121

The "user(s)" in possession of this documentation acknowledge(s) that ARC TEC's and ARC TEC consultants' drawings, specifications, reports, electronic data and other documentation are instruments of service. ARC TEC and ARC TEC consultants shall be deemed the author and owner of such documentation. The "user(s)" in possession of this documentation shall not sue or authorize any other person to sue ARC TEC's or ARC TEC consultants' instruments of service. Reuse without ARC TEC's written authorization will be at the user(s) sole risk and without liability to ARC TEC and ARC TEC's consultants. The user(s) possessing this documentation shall indemnify and hold harmless ARC TEC and ARC TEC's consultants and agents and employees from and against all claims, damages losses and expenses, including attorney's fees arising out of or resulting from unauthorized reuse of ARC TEC or ARC TEC's consultants instruments of service.
Written dimensions on this drawing shall have precedence over any scaled dimension. DO NOT SCALE THIS DRAWING for accurate dimensions and notify ARC TEC of any discrepancies.
© Copyright ARC TEC, Inc. 2018

In Association with:


A Planning Application For:
MECAH VENTURES
1 E. 4TH AVENUE
SAN MATEO, CA 94401

DATE	DESCRIPTION
03.27.2025	SB330 APPLICATION
1 05.30.2025	1ST PLANNING SUBMITTAL
2 11.17.2025	2ND PLANNING SUBMITTAL
03.18.2026	3RD PLANNING SUBMITTAL

ENLARGED UNIT PLANS
2
A5.12


PROJECT NO: 246148

D:\2024 Jobs\246148 - 01 Camino 4 8th Ave Development\01 Planning Application\02SB Set\PLANNING SUBMITTAL 10-Entry Building\246148-A01-ARCH.dwg - Mar 18, 2026, 3:56pm - tkilcoyne

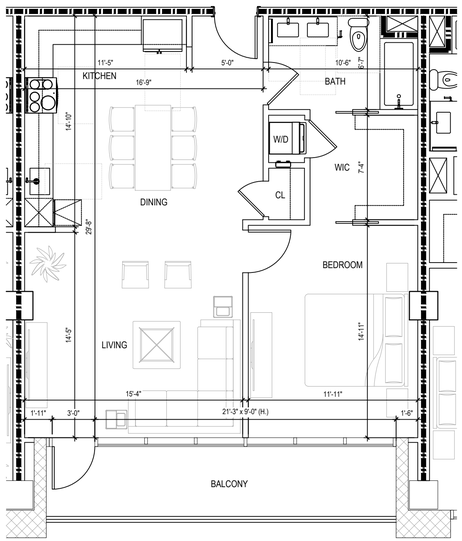


ENLARGED PLAN - 1 BED / 1 BATH
B1.3 - 821 SQ.FT.

7 SCALE: 3/16" =1'-0"

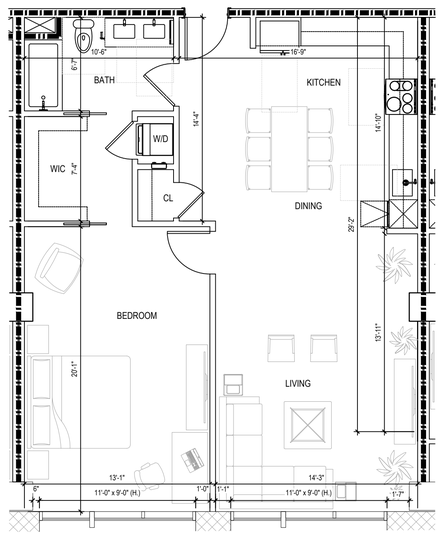


ENLARGED PLAN - 1 BED / 1 BATH
B1.4 - 963 SQ.FT.

5 SCALE: 3/16" =1'-0"

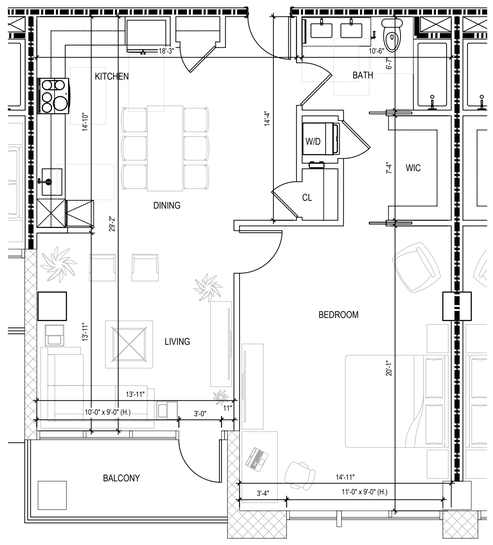


ENLARGED PLAN - 1 BED / 1 BATH
B1.5 - 934 SQ.FT.

3 SCALE: 3/16" =1'-0"

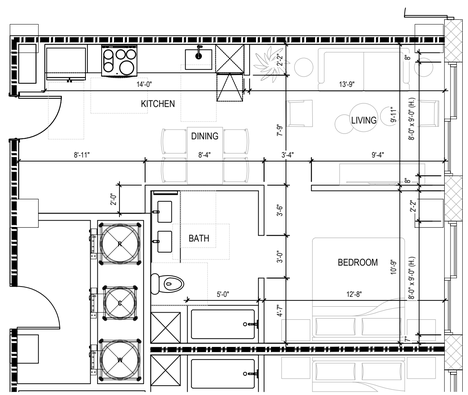


ENLARGED PLAN - 1 BED / 1 BATH
B1.6 - 965 SQ.FT.

1 SCALE: 3/16" =1'-0"

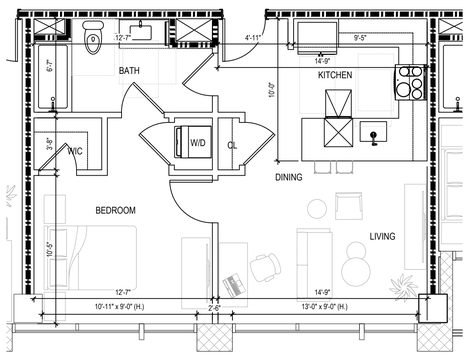


ENLARGED PLAN - 1 BED / 1 BATH
B1.8 - 594 SQ.FT.

8 SCALE: 3/16" =1'-0"

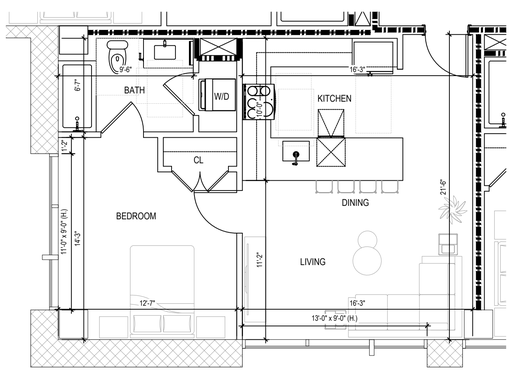

ENLARGED PLAN - 1 BED / 1 BATH
B1.9 - 620 SQ.FT.


6 SCALE: 3/16" =1'-0"

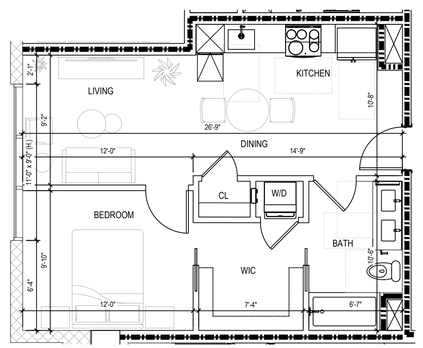

(1) VERY LOW INCOME UNIT @ LEVEL 4 TO 7 (1) MODERATE INCOME UNIT @ LEVEL 8 = TOTAL 5

ENLARGED PLAN - 1 BED / 1 BATH
B1.10 - 549 SQ.FT.

4 SCALE: 3/16" =1'-0"

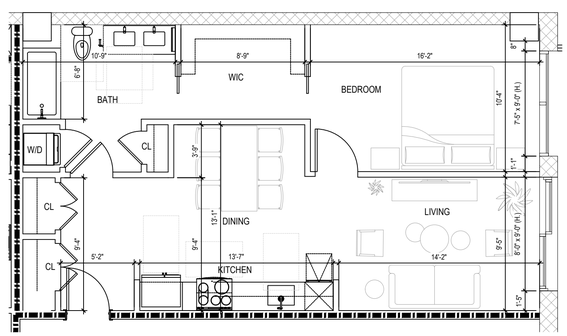

ENLARGED PLAN - 1 BED / 1 BATH
B1.11 - 732 SQ.FT.

2 SCALE: 3/16" =1'-0"

© 2024 Jobs246148 - El Camino & 4th Ave Development\01 Planning Application\2026 3rd PLANNING SUBMITTAL 15 mins Buildings\246148.rvt11_A5.03.dwg Mar 18, 2026, 5:56pm Gabriela

ARC TEC
ARCHITECTURAL TECHNOLOGIES
www.arctecinc.com
Arizona
2960 East Northern Avenue, Building C
Phoenix, AZ 85028 602.953.2355
California
1731 Technology Drive, Suite 750
San Jose, CA 95113 408.496.1121

The "user(s)" in possession of this documentation acknowledge(s) that ARC TEC's and ARC TEC consultants' drawings, specifications, reports, electronic data and other documentation are instruments of service. ARC TEC and ARC TEC consultants shall be deemed the author and owner of such documentation. The "user(s)" in possession of this documentation shall not sue or authorize any other person to sue ARC TEC's or ARC TEC consultants' instruments of service. Reuse without ARC TEC's written authorization will be at the user(s) sole risk and without liability to ARC TEC and ARC TEC's consultants. The user(s) possessing this documentation shall indemnify and hold harmless ARC TEC and ARC TEC's consultants and agents and employees from and against all claims, damages losses and expenses, including attorney's fees arising out of or resulting from unauthorized reuse of ARC TEC or ARC TEC's consultants instruments of service.
Written dimensions on this drawing shall have precedence over any scaled dimension. DO NOT SCALE THIS DRAWING for accurate dimensions and notify ARC TEC of any discrepancies.

© Copyright ARC TEC, Inc. 2018

In Association with:

A Planning Application For:
MECAH VENTURES
1 E. 4TH AVENUE
SAN MATEO, CA 94401


DATE	DESCRIPTION
03.27.2025	SB330 APPLICATION
05.30.2025	1ST PLANNING SUBMITTAL
1 11.17.2025	2ND PLANNING SUBMITTAL
2 03.18.2026	3RD PLANNING SUBMITTAL

ENLARGED UNIT PLANS

A5.13

2


PROJECT NO: 246148

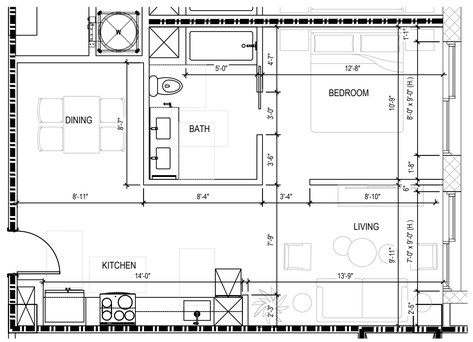

(1) MODERATE INCOME UNIT @ LEVEL 2


7 ENLARGED PLAN - 1 BED / 1 BATH B1.12 - 727 SQ.FT.

SCALE: 3/16" =1'-0"

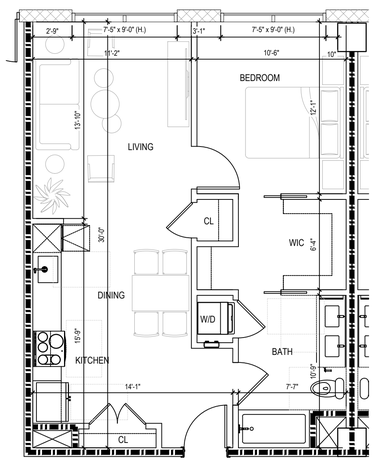


5 ENLARGED PLAN - 1 BED / 1 BATH B1.13 - 628 SQ.FT.

SCALE: 3/16" =1'-0"

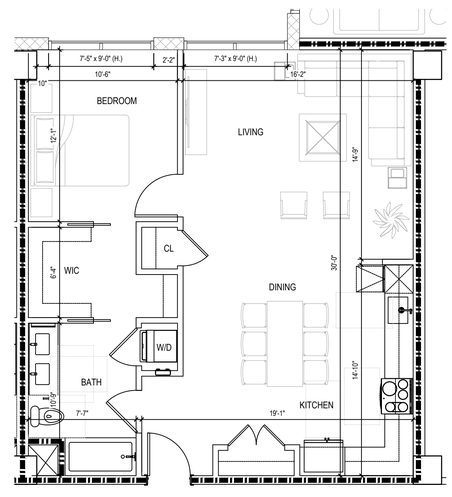


3 ENLARGED PLAN - 1 BED / 1 BATH B1.14 - 812 SQ.FT.

SCALE: 3/16" =1'-0"

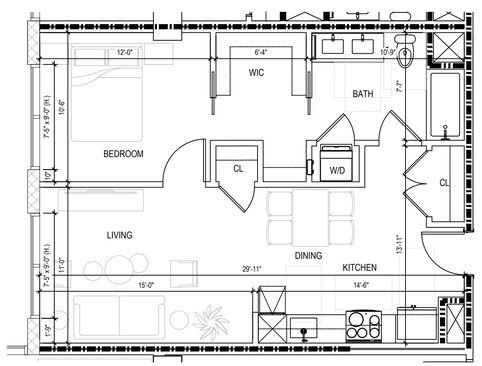


1 ENLARGED PLAN - 1 BED / 1 BATH B1.15 - 653 SQ.FT.

SCALE: 3/16" =1'-0"

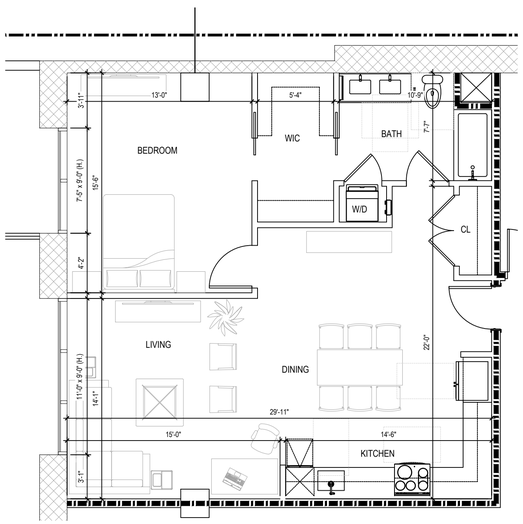


8 ENLARGED PLAN - 1 BED / 1 BATH B1.16 - 890 SQ.FT.

SCALE: 3/16" =1'-0"

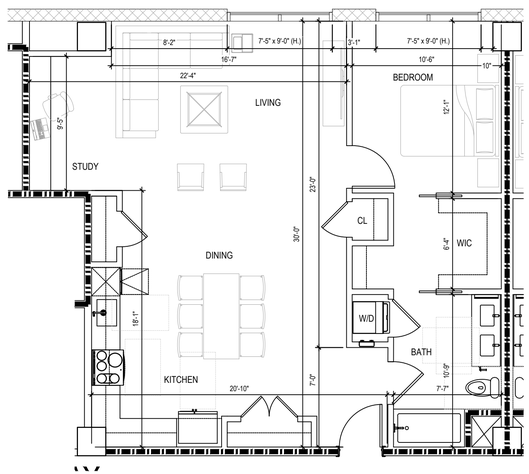


6 ENLARGED PLAN - 1 BED / 1 BATH B1.18 - 916 SQ.FT.

SCALE: 3/16" =1'-0"

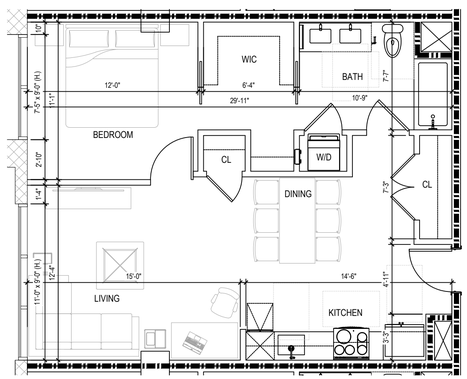

4 ENLARGED PLAN - 1 BED / 1 BATH B1.19 - 711 SQ.FT.

SCALE: 3/16" =1'-0"

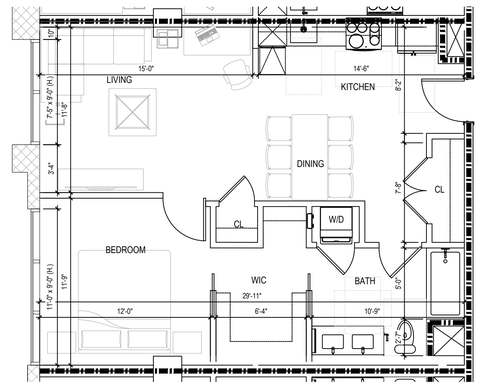

2 ENLARGED PLAN - 1 BED / 1 BATH B1.19m - 711 SQ.FT.

SCALE: 3/16" =1'-0"

ARC TEC
ARCHITECTURAL TECHNOLOGIES
www.arctecinc.com
Arizona
2960 East Northern Avenue, Building C
Phoenix, AZ 85028 602.953.2355
California
1731 Technology Drive, Suite 750
San Jose, CA 95113 408.496.1121

The "user(s)" in possession of this documentation acknowledge(s) that ARC TEC's and ARC TEC consultants' drawings, specifications, reports, electronic data and other documentation are instruments of service. ARC TEC and ARC TEC consultants shall be deemed the author and owner of such documentation. The "user(s)" in possession of this documentation shall not sue or authorize any other person to sue ARC TEC's or ARC TEC consultants' instruments of service. Reuse without ARC TEC's written authorization will be at the user(s) sole risk and without liability to ARC TEC and ARC TEC's consultants. The user(s) possessing this documentation shall indemnify and hold harmless ARC TEC and ARC TEC's consultants and agents and employees from and against all claims, damages losses and expenses, including attorney's fees arising out of or resulting from unauthorized reuse of ARC TEC or ARC TEC's consultants instruments of service.
Written dimensions on this drawing shall have precedence over any scaled dimension. DO NOT SCALE THIS DRAWING for accurate dimensions and notify ARC TEC of any discrepancies.

© Copyright ARC TEC, Inc. 2018

In Association with:

A Planning Application For:
MECAH VENTURES
1 E. 4TH AVENUE
SAN MATEO, CA 94401

DATE	DESCRIPTION
03.27.2025	SB330 APPLICATION
05.30.2025	1ST PLANNING SUBMITTAL
1 11.17.2025	2ND PLANNING SUBMITTAL
2 03.18.2026	3RD PLANNING SUBMITTAL


ENLARGED UNIT PLANS

A5.14

2


PROJECT NO: 246148

© 2026 Jobs246148 - El Camino & 4th Ave Development\01 Planning Application\2026 3rd PLANNING SUBMITTAL 15 units Building\246148-A511_A515.dwg, Mar 18, 2026, 5:56pm, Gabriela

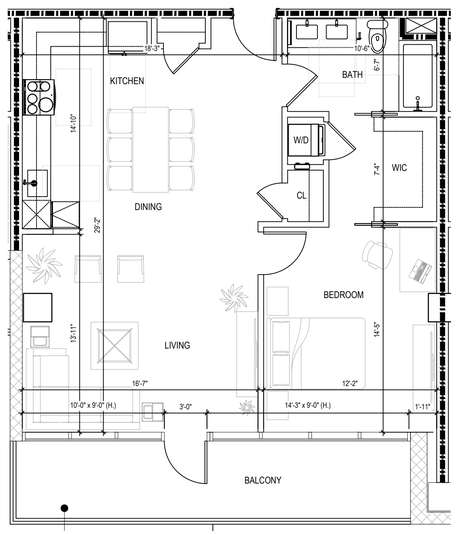


ENLARGED PLAN - 1 BED / 1 BATH
B1.20 - 851 SQ.FT.

7 SCALE: 3/16" =1'-0"

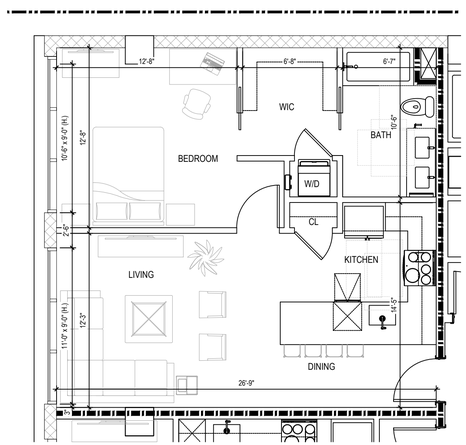


ENLARGED PLAN - 1 BED / 1 BATH
B1.21 - 676 SQ.FT.

5 SCALE: 3/16" =1'-0"

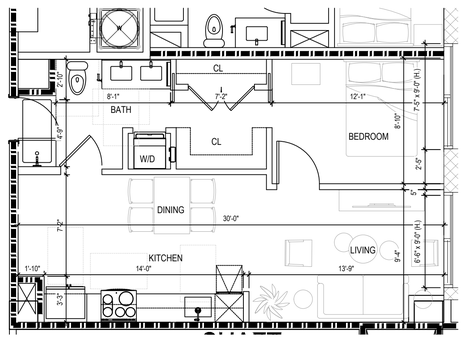


(1) VERY LOW INCOME UNIT @ LEVEL 3 THRU 10 = TOTAL 8
ENLARGED PLAN - 1 BED / 1 BATH
B1.22 - 630 SQ.FT.

3 SCALE: 3/16" =1'-0"

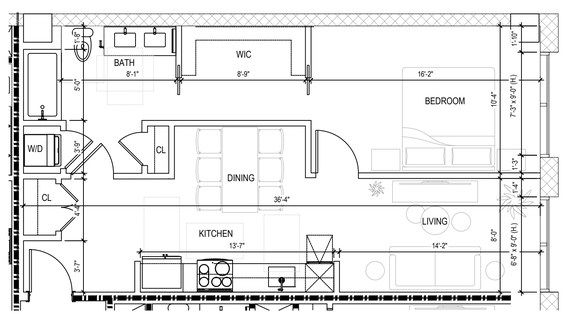


ENLARGED PLAN - 1 BED / 1 BATH
B1.23 - 681 SQ.FT.

1 SCALE: 3/16" =1'-0"

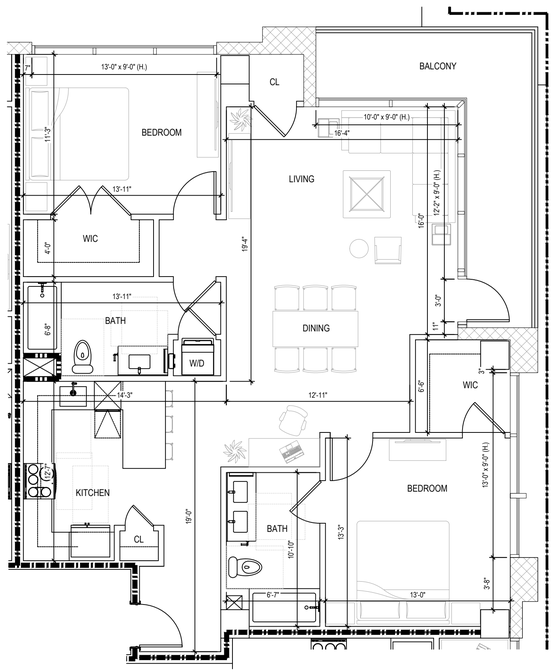


ENLARGED PLAN - 2 BED / 2 BATH
C1.0 - 1,238 SQ.FT.

8 SCALE: 3/16" =1'-0"

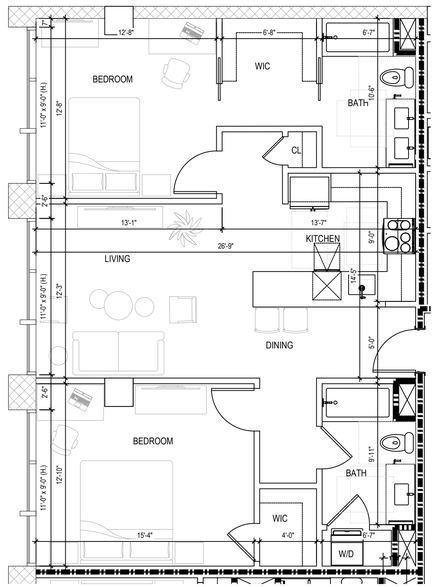

(1) MODERATE INCOME UNIT @ LEVEL 2, 3 AND 9 = TOTAL 3
ENLARGED PLAN - 2 BED / 2 BATH
C1.1 - 1,030 SQ.FT.

4 SCALE: 3/16" =1'-0"

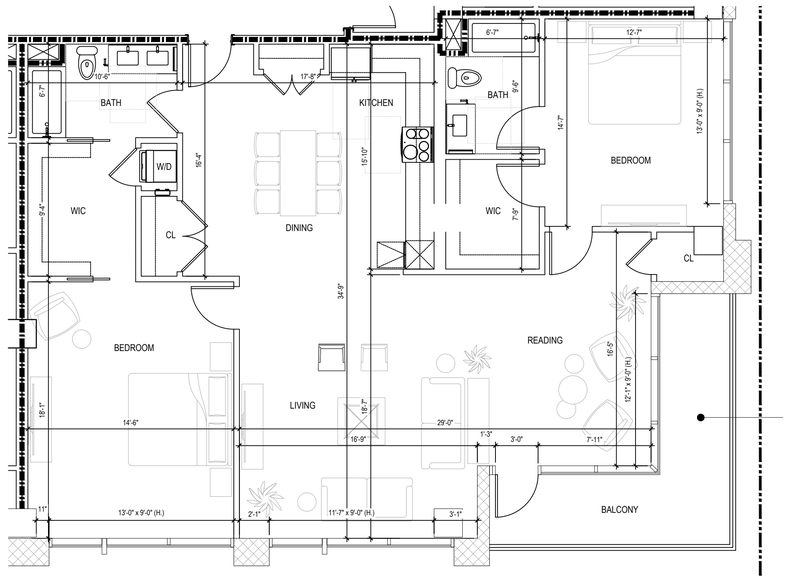

ENLARGED PLAN - 2 BED / 2 BATH
C1.2 - 1,583 SQ.FT.

2 SCALE: 3/16" =1'-0"

ARC TEC
ARCHITECTURAL TECHNOLOGIES
www.arctecinc.com
Arizona
2960 East Northern Avenue, Building C
Phoenix, AZ 85028 602.953.2355
California
1731 Technology Drive, Suite 750
San Jose, CA 95113 408.496.1121

The "user(s)" in possession of this documentation acknowledge(s) that ARC TEC's and ARC TEC consultants' drawings, specifications, reports, electronic data and other documentation are instruments of service. ARC TEC and ARC TEC consultants shall be deemed the author and owner of such documentation. The "user(s)" in possession of this documentation shall not sue or authorize any other person to use ARC TEC's or ARC TEC consultants' instruments of service. Reuse without ARC TEC's written authorization will be at the user(s) sole risk and without liability to ARC TEC and ARC TEC's consultants. The user(s) possessing this documentation shall indemnify and hold harmless ARC TEC and ARC TEC's consultants and agents and employees from and against all claims, damages losses and expenses, including attorney's fees arising out of or resulting from unauthorized reuse of ARC TEC or ARC TEC's consultants instruments of service.
Written dimensions on this drawing shall have precedence over any scaled dimension. DO NOT SCALE THIS DRAWING for accurate dimensions and notify ARC TEC of any discrepancies.
© Copyright ARC TEC, Inc. 2018


In Association with:

A Planning Application For:
MECAH VENTURES
1 E. 4TH AVENUE
SAN MATEO, CA 94401

DATE	DESCRIPTION
03.27.2025	SB330 APPLICATION
05.30.2025	1ST PLANNING SUBMITTAL
1 11.17.2025	2ND PLANNING SUBMITTAL
2 03.18.2026	3RD PLANNING SUBMITTAL


ENLARGED UNIT PLANS
2 **A5.15**
PROJECT NO: 246148

© 2026 ARC TEC, Inc. C:\Users\Arc Tec Development\1 Planning Application\2026 3rd PLANNING SUBMITTAL 15 Units Building\246148.rvt11_A15.15.dwg Mar 18, 2026, 5:56pm Gabriela

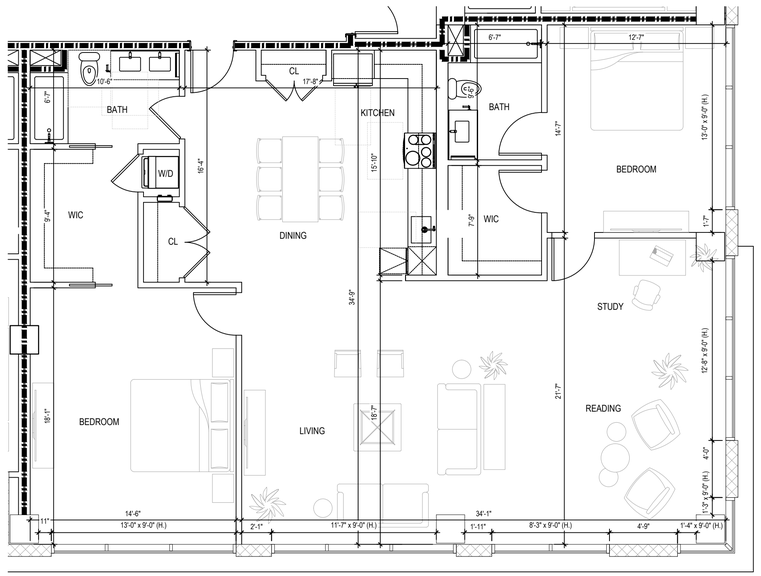


ENLARGED PLAN - 2 BED / 2 BATH
C1.2 - 1,138 SQ.FT.

5 SCALE: 3/16" =1'-0"

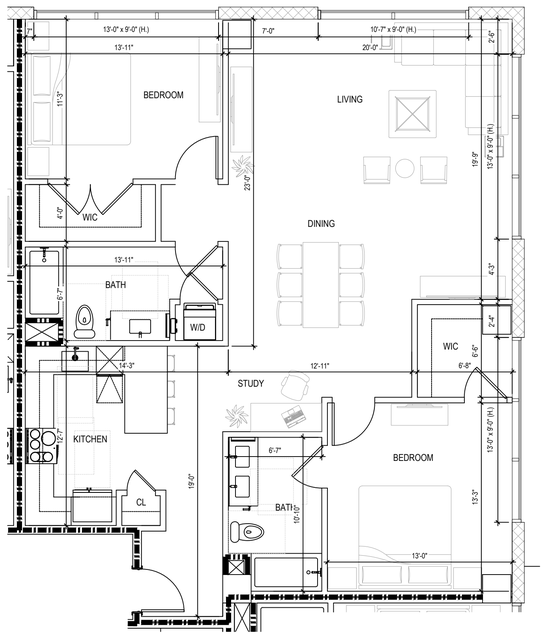

ENLARGED PLAN - 2 BED / 2 BATH
C1.4 - 1,352 SQ.FT.

3 SCALE: 3/16" =1'-0"

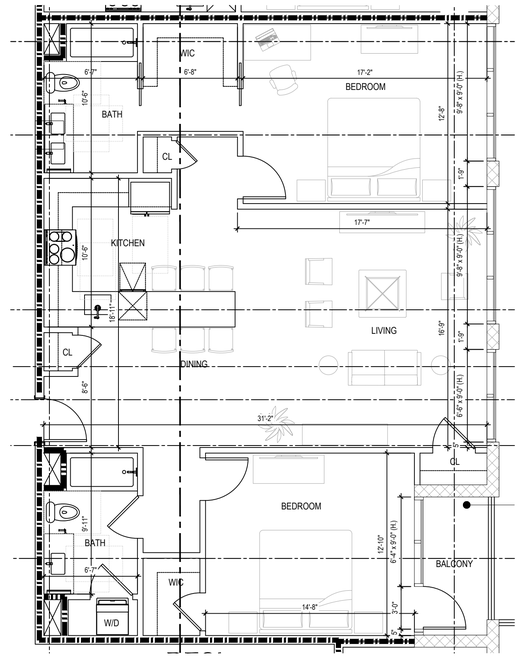

ENLARGED PLAN - 2 BED / 2 BATH
C1.5 - 1,343 SQ.FT.

1 SCALE: 3/16" =1'-0"

ARC TEC
ARCHITECTURAL TECHNOLOGIES
www.arctecinc.com
Arizona
2960 East Northern Avenue, Building C
Phoenix, AZ 85028 602.953.2355
California
1731 Technology Drive, Suite 750
San Jose, CA 95113 408.496.1121

The "user(s)" in possession of this documentation acknowledge(s) that ARC TEC's and ARC TEC consultants' drawings, specifications, reports, electronic data and other documentation are instruments of service. ARC TEC and ARC TEC consultants shall be deemed the author and owner of such documentation. The "user(s)" in possession of this documentation shall not sue or authorize any other person to use ARC TEC's or ARC TEC consultants' instruments of service. Reuse without ARC TEC's written authorization will be at the user(s) sole risk and without liability to ARC TEC and ARC TEC's consultants. The user(s) possessing this documentation shall indemnify and hold harmless ARC TEC and ARC TEC's consultants and agents and employees from and against all claims, damages losses and expenses, including attorney's fees arising out of or resulting from unauthorized reuse of ARC TEC or ARC TEC's consultants instruments of service.
Written dimensions on this drawing shall have precedence over any scaled dimension. DO NOT SCALE THIS DRAWING for accurate dimensions and notify ARC TEC of any discrepancies.
© Copyright ARC TEC, Inc. 2018

In Association with:

A Planning Application For:
MECAH VENTURES
1 E. 4TH AVENUE
SAN MATEO, CA 94401


DATE	DESCRIPTION
03.27.2025	SB330 APPLICATION
05.30.2025	1ST PLANNING SUBMITTAL
1 11.17.2025	2ND PLANNING SUBMITTAL
2 03.18.2026	3RD PLANNING SUBMITTAL

ENLARGED UNIT PLANS

2 **A5.16**

PROJECT NO: 246148

G:\2024 Jobs\246148 - El Camino & 4th Ave Development\01 Planning Application\2026 3rd PLANNING SUBMITTAL 15 Units Building\246148-A5.01_A5.05.dwg, Mar 18, 2026, 3:57pm, Gabriel

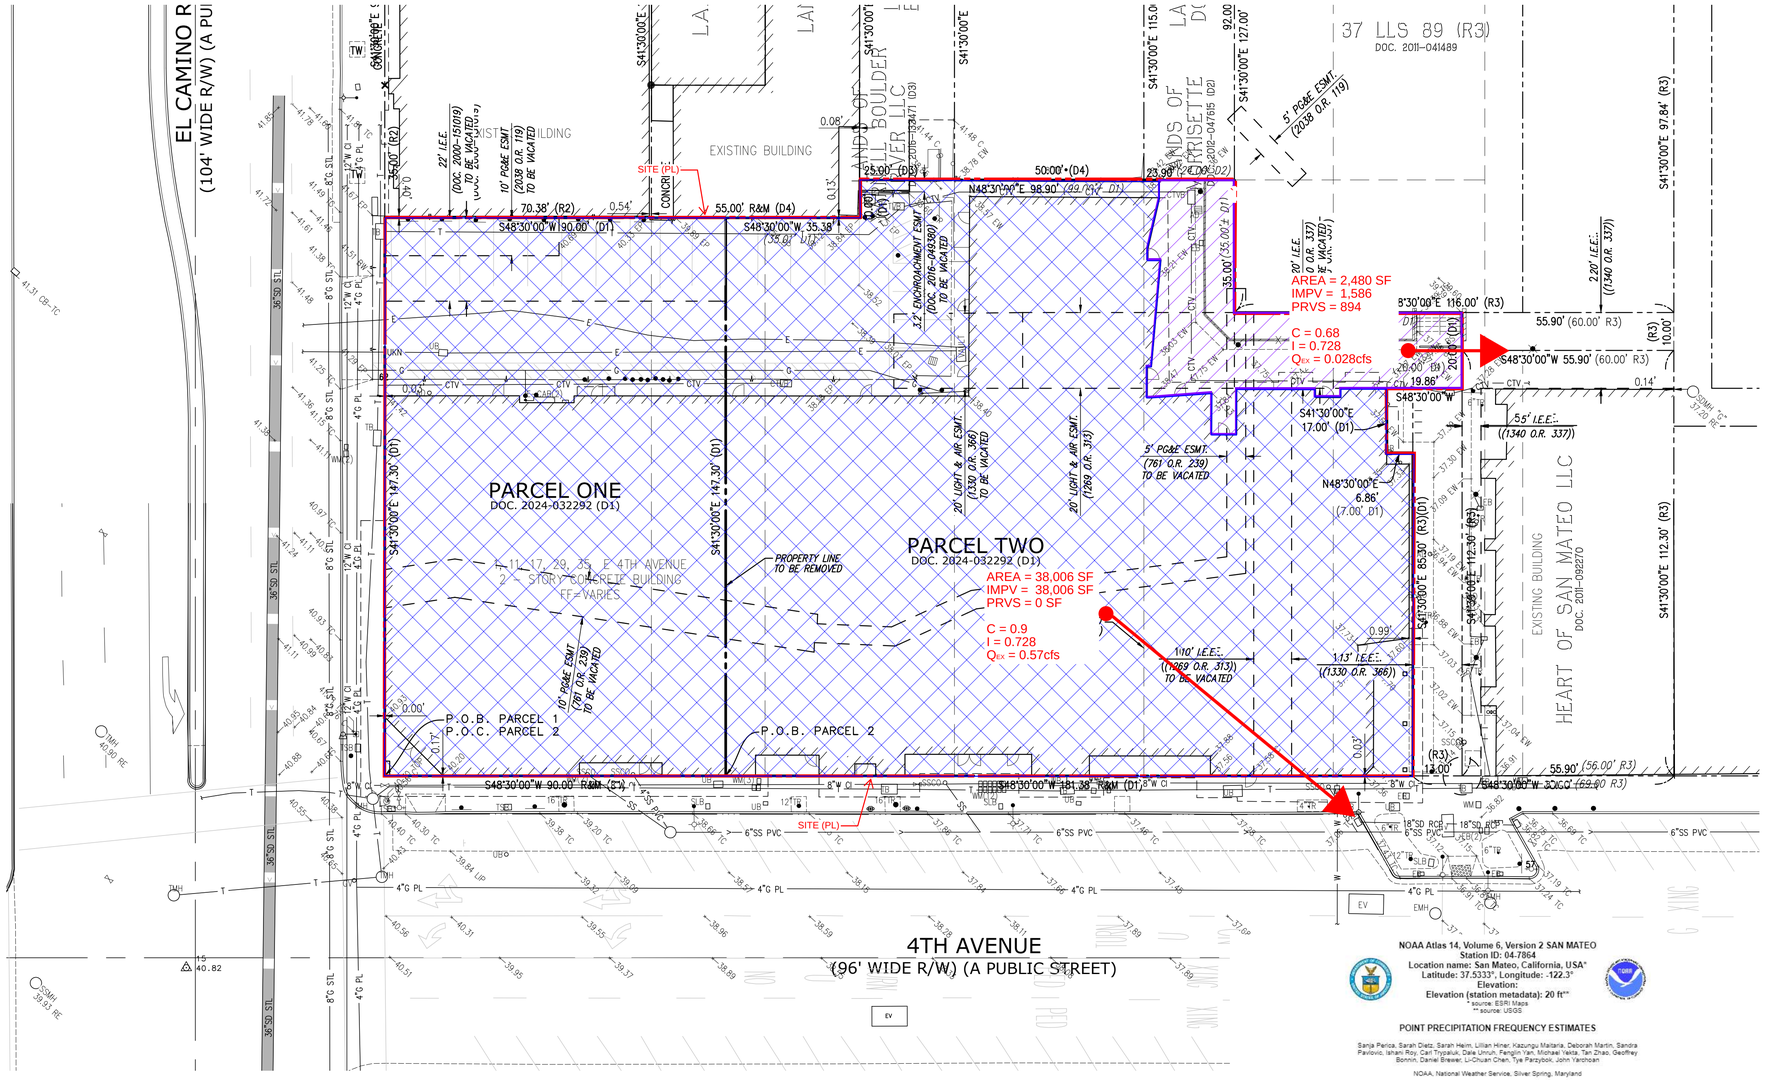

NOTES

1. *THE BOUNDARY, EASEMENT, AND OTHER ENCUMBRANCES SHOWN ON THIS DRAWING ARE BASED SOLELY UPON INFORMATION CONTAINED IN THE FOLLOWING DOCUMENTS:*
   PARCEL MAP FILED FOR RECORD ON NOVEMBER 9, 1925 IN VOLUME 13 PAGE 1-3, OFFICIAL RECORDS OF SAN MATEO COUNTY.
2. *ALL DISTANCES AND ELEVATIONS SHOWN HEREON ARE IN FEET AND DECIMALS THEREOF.*
3. *THIS IS NOT A UTILITY SURVEY. PHYSICAL ITEMS SHOWN ON THIS SURVEY ARE LIMITED TO THOSE ITEMS VISIBLE AS OF THE DATE OF THIS SURVEY. SUBSURFACE STRUCTURES, IF ANY, ARE NOT SHOWN. SAID SUBSURFACE OBJECTS MAY INCLUDE, BUT ARE NOT LIMITED TO, CONCRETE FOOTINGS, SLABS, SHORING, STRUCTURAL PILES, UTILITY VAULTS, PIPING, UNDERGROUND TANKS, AND ANY OTHER SUBSURFACE STRUCTURES NOT REVEALED BY A SURFACE INSPECTION.*
4. *THE SUBJECT PROPERTY IS SHOWN ON THE FEDERAL EMERGENCY MANAGEMENT AGENCY (FEMA) FLOOD INSURANCE RATE MAP (FIRM) FOR MARIN COUNTY, CALIFORNIA, MAP NUMBER 06081C0154G FOR COMMUNITY NUMBER 060328 (CITY OF SAN MATEO), WITH AN EFFECTIVE DATE OF APRIL 5, 2019, AS BEING LOCATED IN FLOOD ZONE "X"*

   ACCORDING TO FEMA THE DEFINITION OF ZONE "X" (UNSHADED) IS: AREAS OF MINIMAL FLOOD HAZARD.

   INFORMATION WAS OBTAINED FROM THE FEDERAL EMERGENCY MANAGEMENT AGENCY ON FEBRUARY 25, 2025.

   FEMA BASE FLOOD ELEVATIONS ARE BASED ON NAVD88 DATUM.
5. *BENCHMARK:*
   BM# 014-002 (CITY OF SAN MATEO BENCHMARK) BEING A NAIL AND WASHER ON TOP OF A CURB AT THE SOUTH INTERSECTION OF 3RD AVENUE AND EL CAMINO REAL ELEVATION: 42.81' (NGVD 88)
6. *BASIS OF BEARINGS:*
   THE BEARING OF SOUTH 48° 30' 00" WEST TAKEN ON THE NORTHWEST MONUMENT LINE OF PARCEL 1 AS SHOWN ON THAT CERTAIN PARCEL MAP NUMBER 400 FILED FOR RECORD ON JUNE 18, 2004, IN BOOK 75 OF MAPS AT PAGE (S) 53-54, OFFICIAL RECORDS OF SAN MATEO COUNTY WAS TAKEN AS THE BASIS FOR ALL BEARINGS SHOWN HEREON.
14. *CORNER RECORD NOTE:*
    THE DEVELOPER AND/OR CONTRACTOR SHALL BE RESPONSIBLE FOR THE PREPARATION AND FILING OF PRE-CONSTRUCTION AND POST-CONSTRUCTION CORNER RECORDS FOR ANY MONUMENTS OR PROPERTY CORNERS SHOWN HEREON THAT MAY BE DESTROYED DURING IMPROVEMENTS TO THE SUBJECT PROPERTY AS DEFINED IN SECTION 8771(B) OF THE PROFESSIONAL LAND SURVEYORS ACT.

LEGEND

- *BUILDING LINE*
- *BUILDING OVERHANG LINE*
- *CENTER LINE*
- *CONCRETE/BLOCK WALL*
- *CONCRETE CURB*
- *CONCRETE CURB & GUTTER*
- *CONTOUR LINE-MAJOR*
- *CONTOUR LINE-MINOR*
- *DRIVEWAY*
- *EASEMENT LINE*
- *EDGE OF PAVEMENT*
- *ELECTRIC LINE*
- *FENCE LINE*
- *GAS LINE-VALVE & METER*
- *LOT LINE*
- *MONUMENT/MONUMENT LINE*
- *PROPERTY LINE*
- *SANITARY SEWER LINE-MANHOLE & CLEANOUT*
- *SIDEWALK*
- *SPOT ELEVATION*
- *STORM DRAIN LINE-MANHOLE & CATCH BASIN*
- *STORM DRAIN LINE-MANHOLE & CATCH BASIN*
- *STORM DRAIN LINE OVER 24"DIAMETER*
- *TELEPHONE LINE*
- *UNKNOWN UTILITY LINE*
- *WATER LINE & VALVE*
- *AREA DRAIN*
- *BACKFLOW PREVENTION DEVICE*
- *BOLLARD*
- *ELECTROLIER*
- *FIRE DEPARTMENT CONNECTION*
- *FIRE HYDRANT*
- *PARKING METER*
- *TRANSMISSION TOWER*
- *TRAFFIC SIGNAL POLE*
- *TRAFFIC SIGN*
- *UTILITY BOX*
- *WATER VALVE*
- *LEAD & TACK "LS 6256"*

ABBREVIATIONS

BW	*BACK OF SIDEWALK*
C	*CONCRETE*
CB-TC	*CATCH BASIN AT TOP OF CURB*
DOC.	*DOCUMENT*
CTV	*CABLE TELEVISION BOX*
EB	*ELECTRIC BOX*
ECAB	*ELECTRIC CABINET*
EMH	*ELECTRIC MANHOLE*
EP	*EDGE OF PAVEMENT*
EV	*ELECTRIC VAULT*
EW	*EDGE OF SIDEWALK*
FF	*FINISHED FLOOR*
FL-FC	*FLOWLINE FACE OF CURB*
IB	*IRRIGATION BOX*
LIP	*LIP OF CURB*
P-FC	*PAVEMENT FACE OF CURB*
TW	*TOP OF WALL*
TC	*TOP OF CURB*
RCP	*REINFORCED CONCRETE PIPE*
PVC	*POLYVINYL CHLORIDE PIPE*
SDMH	*STORM DRAIN MANHOLE*
SSMH	*SANITARY SEWER MANHOLE*
SLB	*STREET LIGHT BOX*
UB	*UNKNOWN UTILITY BOX*
WB	*WATER BOX*
WM	*WATER METER*
IE	*INVERT ELEVATION*
RE	*RIM ELEVATION*

NOAA Atlas 14, Volume 6, Version 2 SAN MATEO
Station ID: 04-7864
Location name: San Mateo, California, USA*
Latitude: 37.5333°, Longitude: -122.3°
Elevation:
Elevation (station metadata): 20 ft**
* source: ESRI Maps
** source: USGS

POINT PRECIPITATION FREQUENCY ESTIMATES

Sanja Perica, Sarah Dietz, Sarah Heim, Lillian Hiner, Kazungu Maitaria, Deborah Martin, Sandra Pavlovic, Ishani Roy, Carl Trypaluk, Dale Unruh, Fenglin Yan, Michael Yekta, Tan Zhao, Geoffrey Bonnin, Daniel Brewer, Li-Chuan Chen, Tye Parzybok, John Yarchoan

NOAA, National Weather Service, Silver Spring, Maryland

PF_tabular | PF_graphical | Maps_&_aerials

PF tabular

PDS-based point precipitation frequency estimates with 90% confidence intervals (in inches/hour)[1]

Duration	Average recurrence interval (years)									
	1	2	5	10	25	50	100	200	500	1000
5-min	1.54 (1.32-1.81)	1.82 (1.56-2.15)	2.22 (1.90-2.63)	2.57 (2.17-3.07)	3.08 (2.51-3.85)	3.53 (2.78-4.51)	4.01 (3.07-5.28)	4.54 (3.36-6.19)	5.32 (3.74-7.63)	5.98 (4.04-8.94)
10-min	1.10 (0.948-1.30)	1.30 (1.12-1.54)	1.59 (1.36-1.88)	1.84 (1.55-2.20)	2.21 (1.79-2.76)	2.53 (2.00-3.23)	2.87 (2.20-3.79)	3.25 (2.41-4.43)	3.81 (2.68-5.47)	4.28 (2.90-6.40)
15-min	0.892 (0.764-1.05)	1.05 (0.900-1.24)	1.28 (1.09-1.52)	1.48 (1.25-1.78)	1.78 (1.45-2.23)	2.04 (1.61-2.61)	2.32 (1.77-3.05)	2.62 (1.94-3.58)	3.07 (2.16-4.41)	3.46 (2.34-5.16)
30-min	0.616 (0.528-0.726)	0.726 (0.622-0.858)	0.886 (0.756-1.05)	1.03 (0.866-1.23)	1.23 (1.00-1.54)	1.41 (1.11-1.80)	1.60 (1.23-2.11)	1.81 (1.34-2.47)	2.12 (1.50-3.05)	2.39 (1.61-3.57)
60-min	0.436 (0.374-0.514)	0.515 (0.441-0.608)	0.628 (0.536-0.744)	0.728 (0.614-0.871)	0.875 (0.709-1.09)	0.999 (0.789-1.28)	1.14 (0.870-1.50)	1.29 (0.952-1.75)	1.51 (1.06-2.16)	1.69 (1.14-2.53)
2-hr	0.321 (0.276-0.378)	0.376 (0.322-0.444)	0.452 (0.386-0.536)	0.516 (0.436-0.616)	0.610 (0.494-0.760)	0.684 (0.540-0.876)	0.764 (0.585-1.01)	0.848 (0.628-1.16)	0.970 (0.682-1.39)	1.07 (0.722-1.60)
3-hr	0.268 (0.230-0.316)	0.315 (0.269-0.372)	0.378 (0.322-0.448)	0.431 (0.364-0.516)	0.506 (0.410-0.631)	0.566 (0.447-0.724)	0.628 (0.481-0.828)	0.694 (0.514-0.946)	0.786 (0.553-1.13)	0.859 (0.580-1.28)
6-hr	0.189 (0.162-0.222)	0.225 (0.192-0.265)	0.273 (0.233-0.323)	0.312 (0.263-0.373)	0.366 (0.296-0.456)	0.407 (0.322-0.521)	0.450 (0.345-0.594)	0.494 (0.366-0.674)	0.555 (0.391-0.795)	0.602 (0.406-0.899)
12-hr	0.120 (0.103-0.141)	0.150 (0.128-0.177)	0.189 (0.161-0.223)	0.220 (0.186-0.263)	0.262 (0.212-0.327)	0.294 (0.232-0.376)	0.326 (0.250-0.429)	0.358 (0.265-0.489)	0.402 (0.283-0.576)	0.435 (0.294-0.650)
24-hr	0.074 (0.068-0.082)	0.097 (0.089-0.108)	0.127 (0.117-0.142)	0.152 (0.138-0.170)	0.184 (0.163-0.212)	0.208 (0.181-0.245)	0.232 (0.197-0.279)	0.257 (0.213-0.316)	0.290 (0.231-0.370)	0.314 (0.243-0.414)
2-day	0.046 (0.042-0.051)	0.061 (0.056-0.067)	0.080 (0.073-0.089)	0.095 (0.087-0.107)	0.116 (0.103-0.134)	0.132 (0.115-0.155)	0.148 (0.126-0.178)	0.164 (0.136-0.203)	0.186 (0.149-0.238)	0.203 (0.157-0.268)
3-day	0.036 (0.034-0.040)	0.048 (0.044-0.053)	0.063 (0.058-0.070)	0.075 (0.068-0.084)	0.092 (0.081-0.106)	0.104 (0.090-0.122)	0.117 (0.099-0.141)	0.130 (0.108-0.160)	0.148 (0.118-0.189)	0.162 (0.125-0.213)
4-day	0.030 (0.028-0.034)	0.040 (0.037-0.044)	0.052 (0.048-0.058)	0.062 (0.056-0.069)	0.075 (0.067-0.087)	0.086 (0.074-0.101)	0.096 (0.082-0.116)	0.107 (0.089-0.132)	0.122 (0.097-0.156)	0.133 (0.103-0.176)
7-day	0.022 (0.020-0.024)	0.028 (0.025-0.031)	0.036 (0.033-0.040)	0.042 (0.038-0.047)	0.051 (0.045-0.059)	0.058 (0.050-0.068)	0.065 (0.055-0.078)	0.072 (0.060-0.088)	0.082 (0.065-0.104)	0.089 (0.069-0.117)
10-day	0.017 (0.016-0.019)	0.022 (0.020-0.025)	0.028 (0.026-0.031)	0.033 (0.030-0.037)	0.040 (0.035-0.046)	0.045 (0.039-0.053)	0.050 (0.043-0.060)	0.056 (0.046-0.069)	0.063 (0.050-0.081)	0.069 (0.053-0.091)
20-day	0.012 (0.011-0.013)	0.015 (0.013-0.016)	0.018 (0.017-0.021)	0.022 (0.020-0.024)	0.026 (0.023-0.030)	0.029 (0.025-0.034)	0.032 (0.027-0.038)	0.035 (0.029-0.043)	0.039 (0.031-0.050)	0.043 (0.033-0.056)
30-day	0.009 (0.008-0.010)	0.012 (0.011-0.013)	0.015 (0.014-0.017)	0.017 (0.016-0.020)	0.021 (0.018-0.024)	0.023 (0.020-0.027)	0.025 (0.022-0.031)	0.028 (0.023-0.034)	0.031 (0.025-0.039)	0.033 (0.026-0.043)
45-day	0.008 (0.007-0.008)	0.010 (0.009-0.011)	0.012 (0.011-0.014)	0.014 (0.013-0.016)	0.017 (0.015-0.020)	0.019 (0.016-0.022)	0.021 (0.018-0.025)	0.022 (0.019-0.028)	0.025 (0.020-0.031)	0.026 (0.020-0.034)
60-day	0.007 (0.006-0.008)	0.009 (0.008-0.010)	0.011 (0.010-0.012)	0.013 (0.012-0.015)	0.015 (0.014-0.018)	0.017 (0.015-0.020)	0.018 (0.016-0.022)	0.020 (0.016-0.024)	0.022 (0.017-0.028)	0.023 (0.018-0.030)

[1] Precipitation frequency (PF) estimates in this table are based on frequency analysis of partial duration series (PDS).

NOAA 10YR, 1-HOUR STORM PRECIPITATION DATA

ARC TEC
ARCHITECTURAL TECHNOLOGIES
www.arctecinc.com
Arizona
2960 East Northern Avenue, Building C
Phoenix, AZ 85028 602.953.2355
California
1731 Technology Drive, Suite 750
San Jose, CA 95113 408.496.1121

The "user(s)" in possession of this documentation acknowledge(s) that ARC TEC's and ARC TEC consultants' drawings, specifications, reports, electronic data and other documentation are instruments of service. ARC TEC and ARC TEC consultants shall be deemed the author and owner of such documentation. The "user(s)" in possession of this documentation shall not sue or authorize any other person to sue ARC TEC's or ARC TEC consultants' instruments of service. Reuse without ARC TEC's written authorization will be at the user(s) sole risk and without liability to ARC TEC and ARC TEC's consultants. The user(s) possessing this documentation shall indemnify and hold harmless ARC TEC and ARC TEC's consultants and agents and employees from and against all claims, damages losses and expenses, including but not limited to attorneys' fees, arising out of unauthorized reuse of ARC TEC or ARC TEC's consultants instruments of service.
Written dimensions on this drawing shall have precedence over any scaled dimension. DO NOT SCALE THIS DRAWING for accurate dimensions and notify ARC TEC of any discrepancies.

© Copyright ARC TEC, Inc. 2018

In Association with:

KIER+WRIGHT

3350 Scott Boulevard, Building 22 Phone: (408) 727-6665
Santa Clara, CA 95054 www.kierwright.com

A Planning Application For:

MECAH VENTURES

EL CAMINO REAL & E. 4TH AVENUE
SAN MATEO, CA 94401


DATE	DESCRIPTION
11/18/2025	SB330 APPLICATION


EXISTING CONDITIONS PLAN

C1.1

PROJECT NO: 246148

Z:\2025\246148\ENGINEERING\ENTITLEMENTS\246148 - C1.1 EXISTING CONDITIONS PLAN.dwg - Nov 18, 2025, 1:48pm - dfong

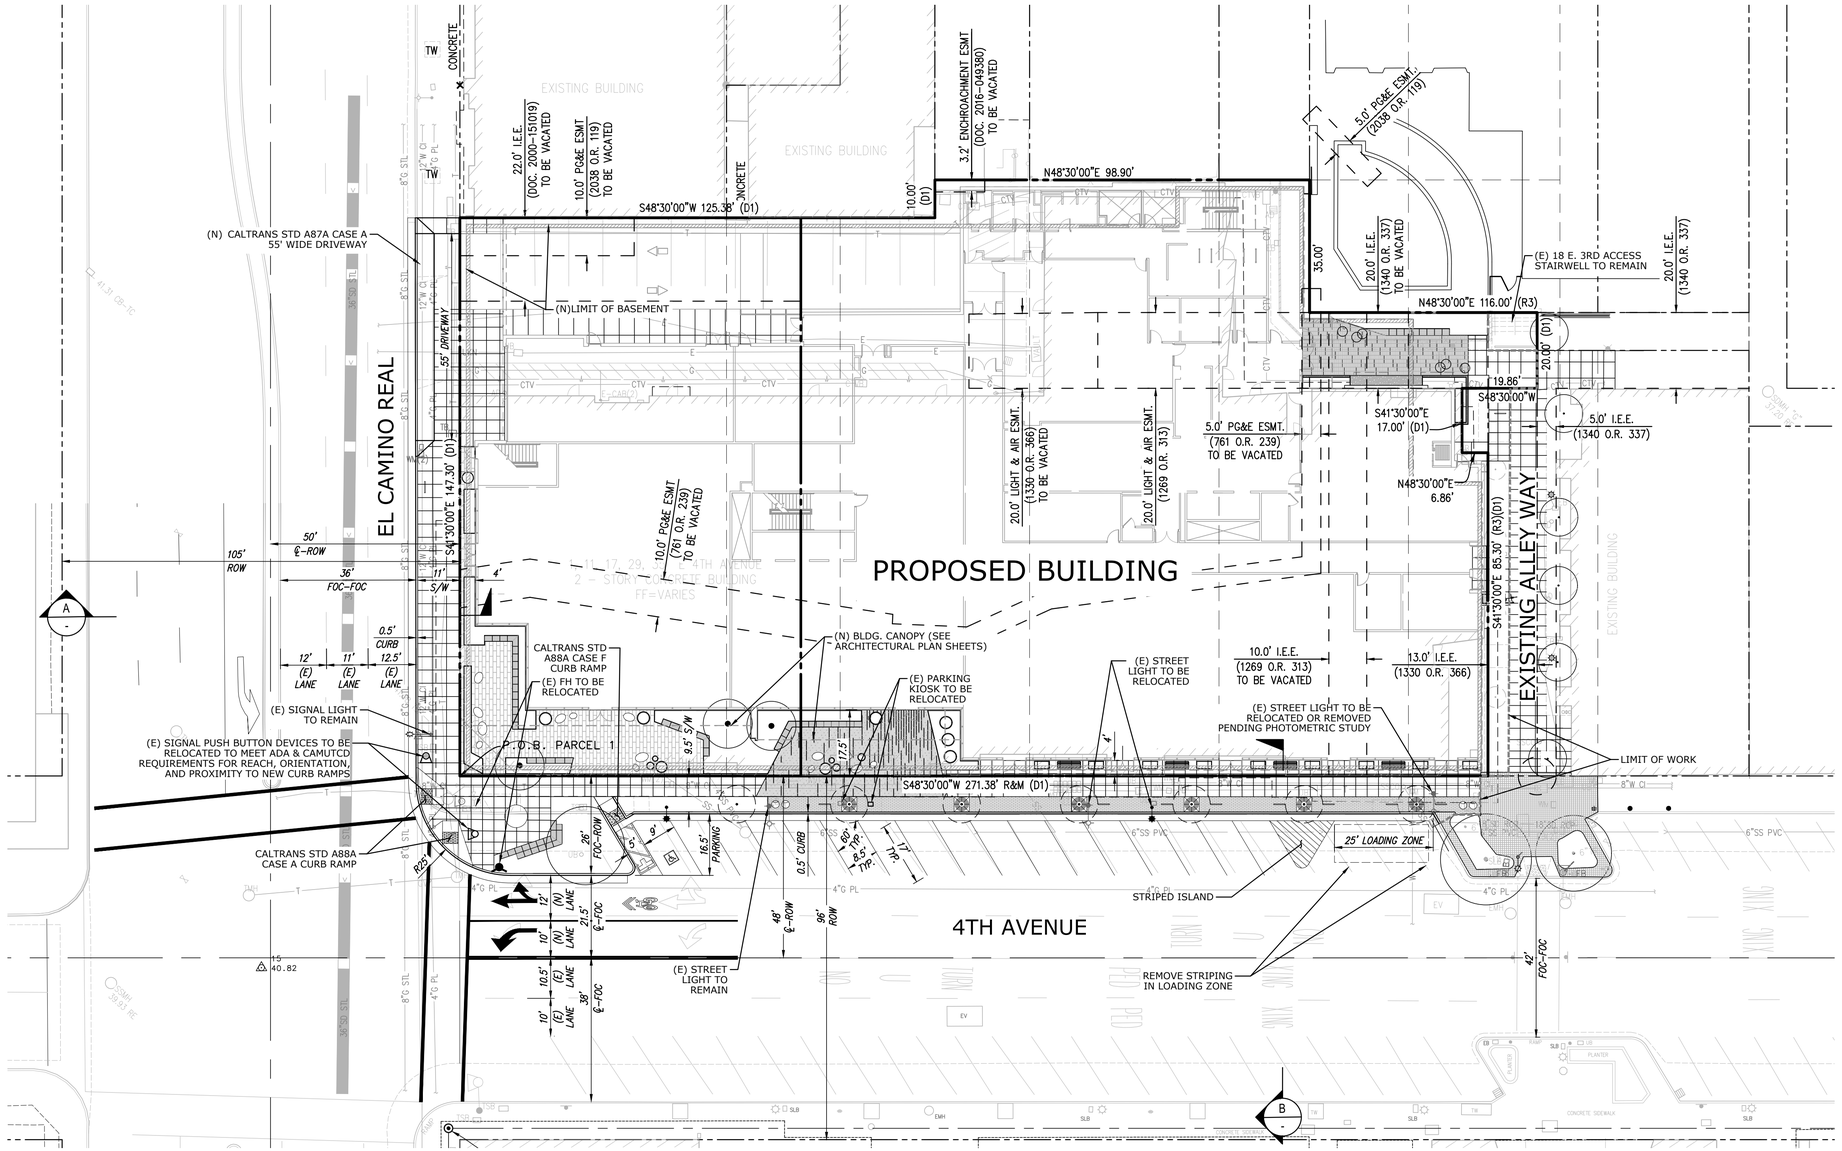


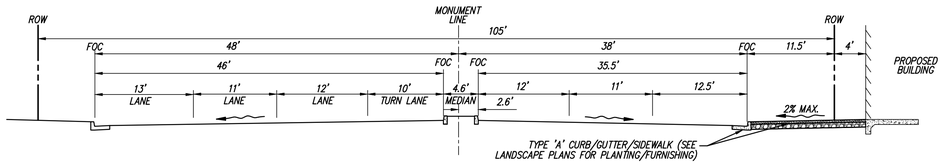

EL CAMINO REAL SECTION

NOT TO SCALE

A

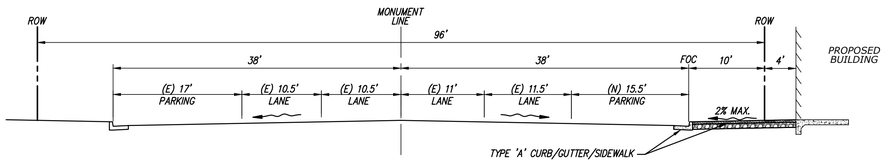

4TH AVENUE SECTION

NOT TO SCALE

B

Z:\2025\ADMIN\CONTITLEBLOCK\TEMP\ACAD64 - C2.1 PRELIMINARY CIVIL SITE PLAN.dwg - Mar 18, 2026, 3:54pm - dfung

NORTH

0 10 20 40 60

Scale 1" = 20'

LEGEND

- BUILDING LINE
- CENTER LINE
- CONCRETE/BLOCK WALL
- CONCRETE CURB
- CONCRETE CURB & GUTTER
- DRIVEWAY
- EASEMENT LINE
- FENCE LINE
- LOT LINE
- MONUMENT/MONUMENT LINE
- PROPERTY LINE
- CONCRETE WALK
- (E) EXISTING
- FOC FACE OF CURB
- (N) NEW / PROPOSED
- ROW RIGHT-OF-WAY
- S/W SIDEWALK
- LANDSCAPE– SEE LANDSCAPE SHEETS FOR MATERIAL TYPES
- PAVER – SEE LANDSCAPE SHEETS FOR MATERIAL TYPES
- PAVER – SEE LANDSCAPE SHEETS FOR MATERIAL TYPES
- WALK – SEE LANDSCAPE SHEETS FOR MATERIAL TYPES

ARC TEC
ARCHITECTURAL TECHNOLOGIES
www.arctecinc.com
Arizona
2960 East Northern Avenue, Building C
Phoenix, AZ 85028 602.953.2355
California
1731 Technology Drive, Suite 750
San Jose, CA 95113 408.496.1121

The "user(s)" in possession of this documentation acknowledge(s) that ARC TEC's and ARC TEC consultants' drawings, specifications, reports, electronic data and other documentation are instruments of service. ARC TEC and ARC TEC consultants shall be deemed the author and owner of such documentation. The "user(s)" in possession of this documentation shall not sue or authorize any other person to use ARC TEC's or ARC TEC consultants' instruments of service. Reuse without ARC TEC's written authorization will be at the user(s) sole risk and without liability to ARC TEC and ARC TEC's consultants. The user(s) possessing this documentation shall indemnify and hold harmless ARC TEC and ARC TEC's consultants and agents and employees from and against all claims, damages losses and expenses, including but not limited to attorney's fees resulting from unauthorized reuse of ARC TEC or ARC TEC's consultants instruments of service.
Written dimensions on this drawing shall have precedence over any scaled dimension. DO NOT SCALE THIS DRAWING for accurate dimensions and notify ARC TEC of any discrepancies.
© Copyright ARC TEC, Inc. 2018

In Association with:

KIER+WRIGHT
3350 Scott Boulevard, Building 22 Phone: (408) 727-6665
Santa Clara, CA 95054 www.kierwright.com

A Planning Application For:

MECAH VENTURES


EL CAMINO REAL & E. 4TH AVENUE
SAN MATEO, CA 94401


DATE	DESCRIPTION
11/18/2025	SB330 APPLICATION

PRELIMINARY CIVIL SITE PLAN

C2.1

PROJECT NO: 246148

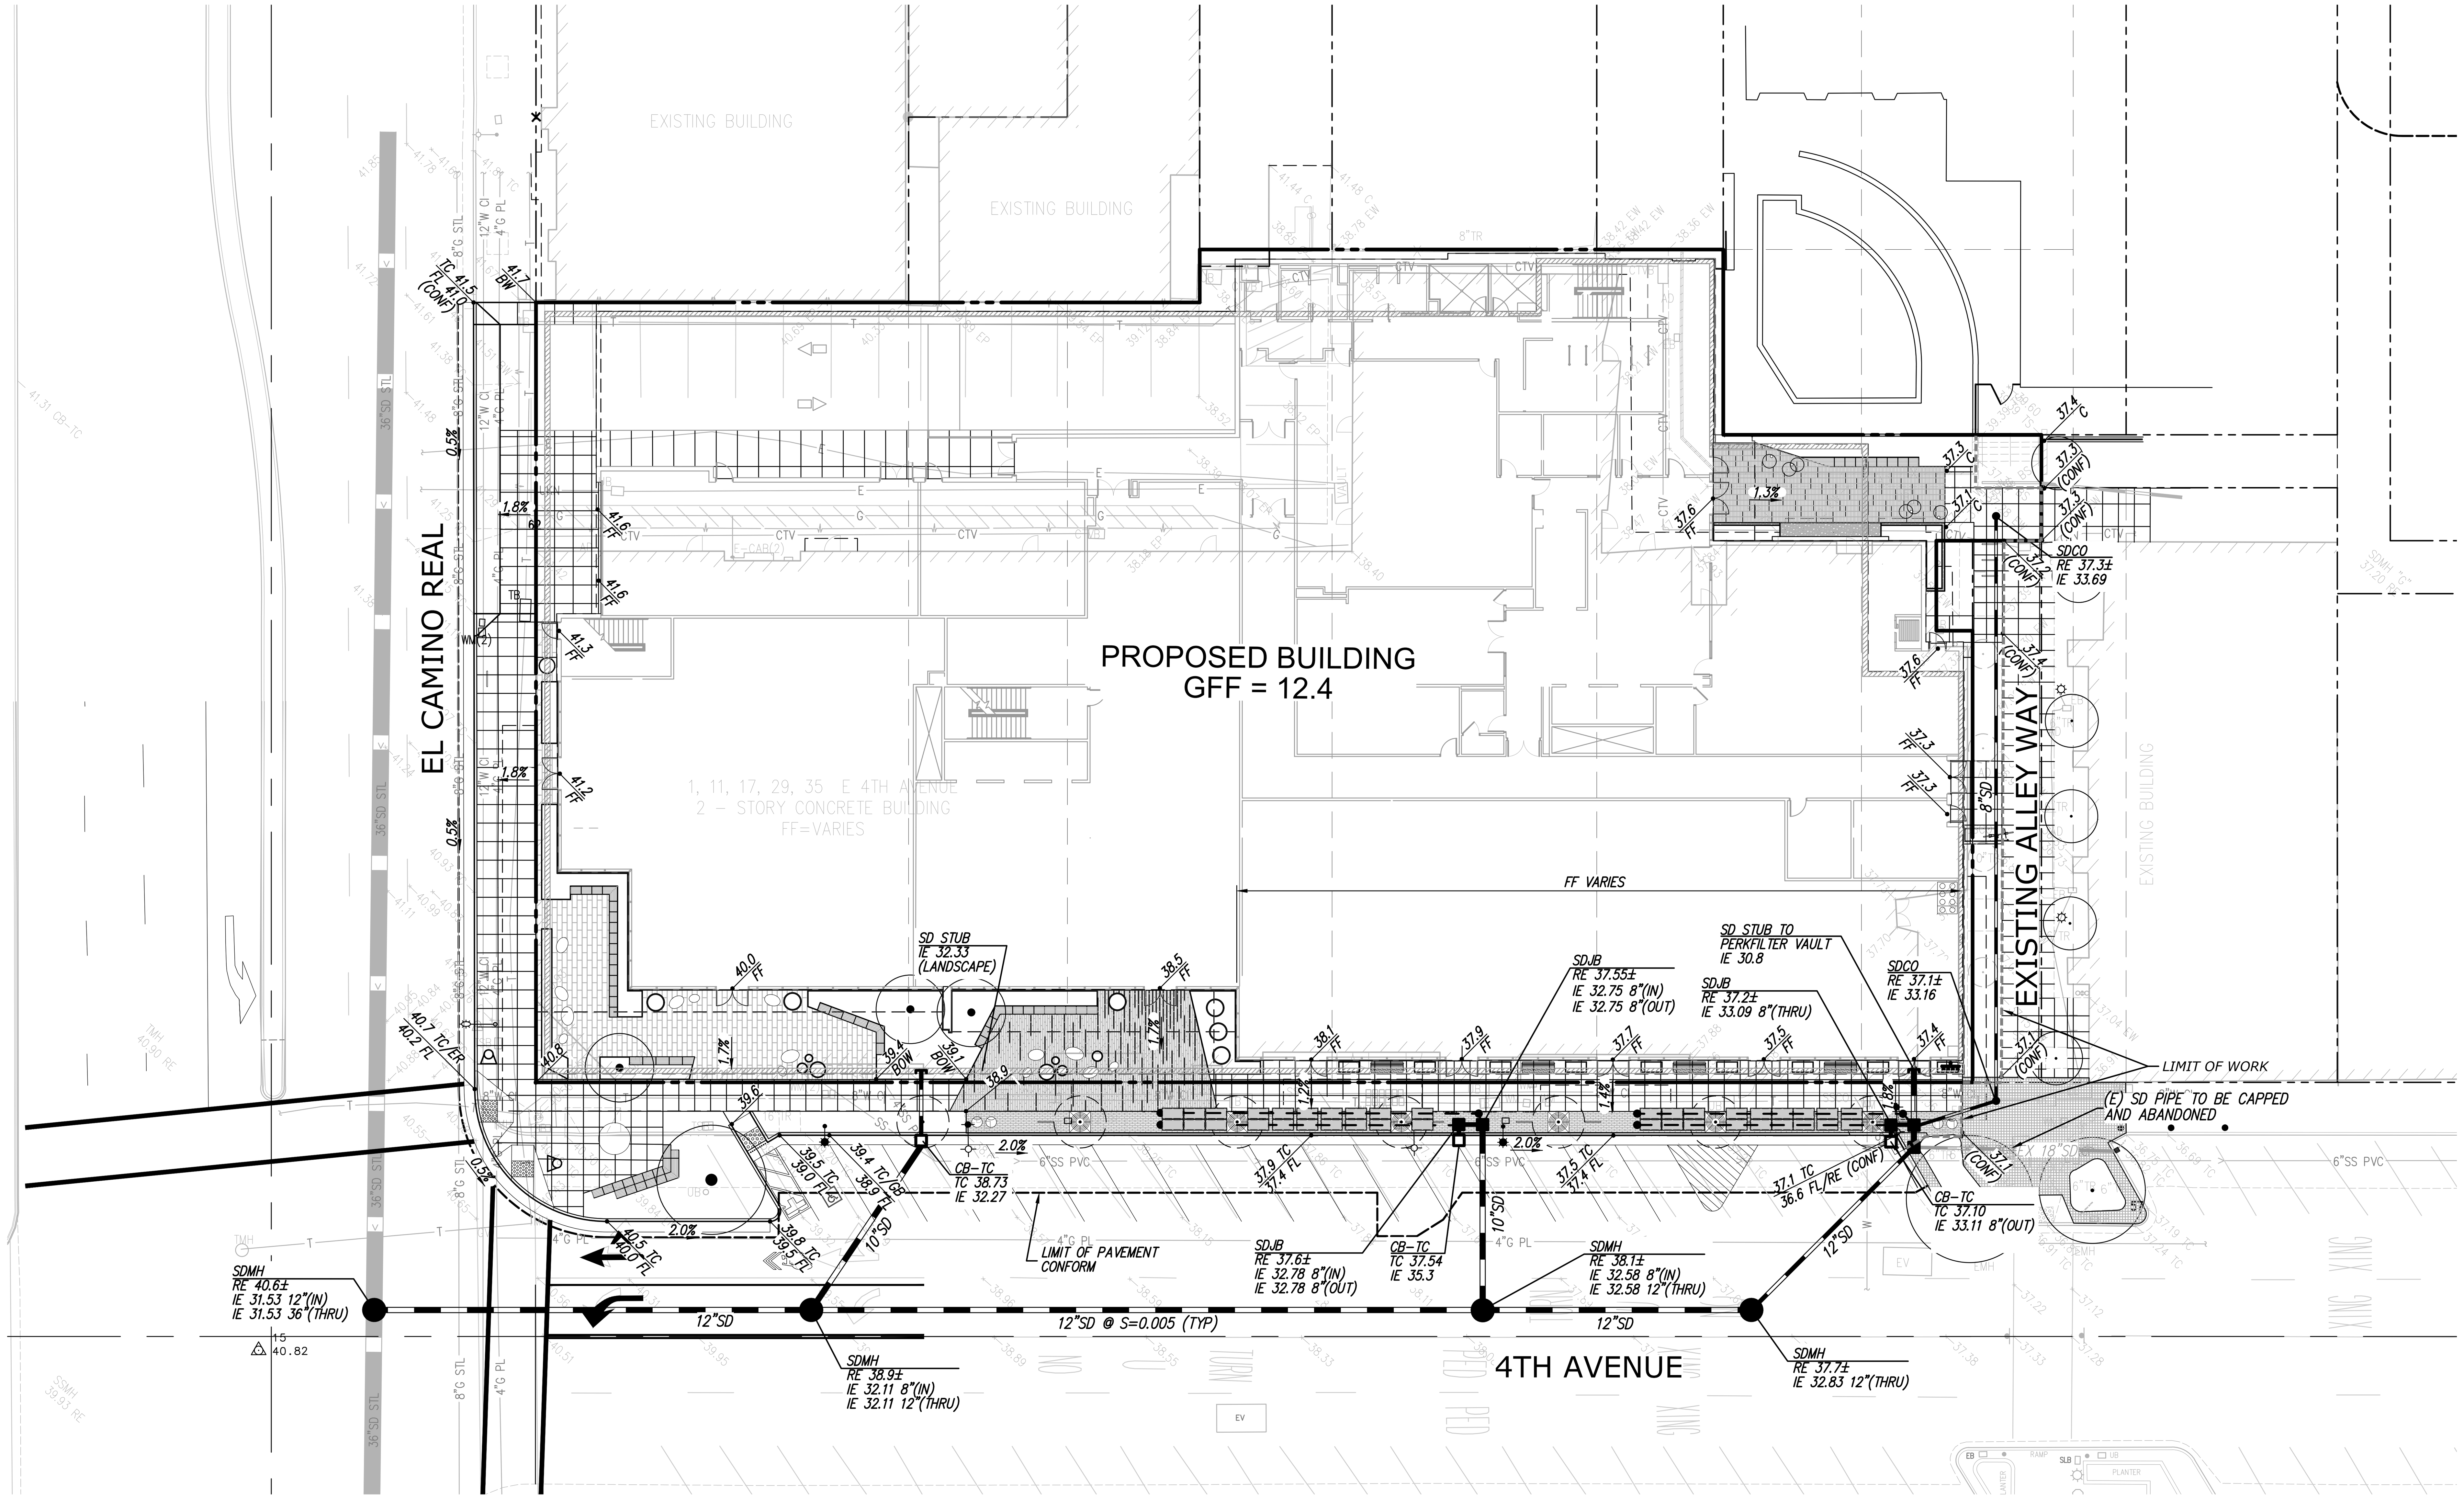

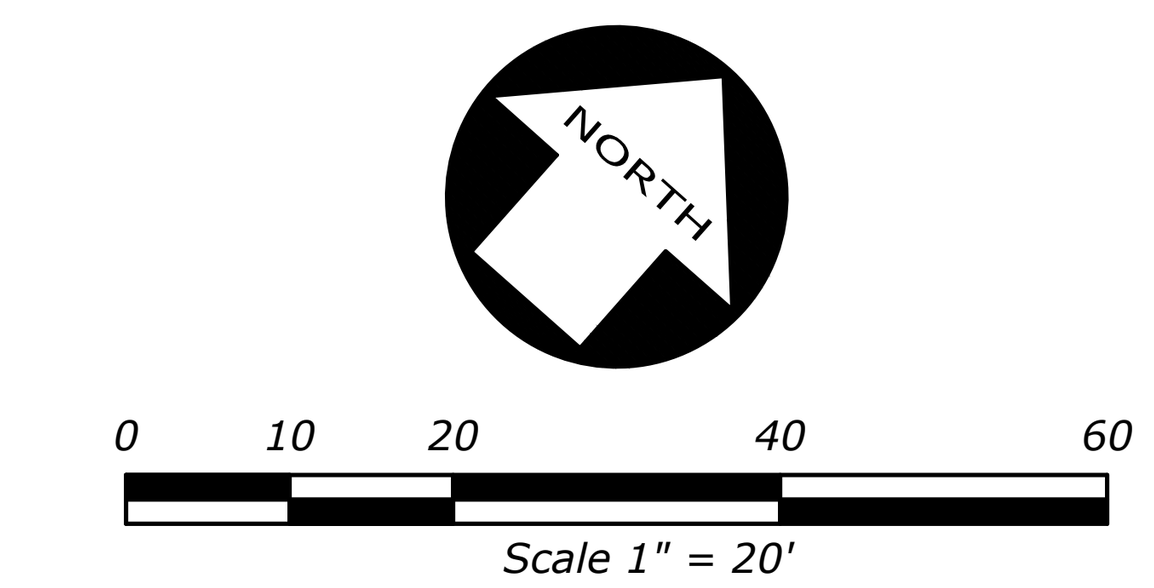

GRADING AND DRAINAGE LEGEND

PROPOSED	EXISTING	DESCRIPTION
300	300	CONTOUR LINE
		LOT LINE
100.00	300.00	SPOT ELEVATION
SD	SD	STORM DRAIN - MANHOLE AND CATCH BASIN
		THRU CURB DRAIN
AD	AD	AREA DRAIN
BLDG	BLDG	BUILDING
BW	BW	BACK OF WALK
C	C	CONCRETE
CB	CB	CATCH BASIN
DIP	DIP	DUCTILE IRON PIPE
FC	FC	FACE OF CURB
FF	FF	FINISHED FLOOR
GB	GB	GRADE BREAK
HP	HP	HIGH POINT
IE	IE	INVERT ELEVATION
LP	LP	LOW POINT
NEF	NEF	NON EXPANSIVE FILL
OF	OF	OVERFLOW
PV	P	PAVEMENT
R	R	RIDGE
RE	RE	RIM ELEVATION
SDJB	SDJB	STORM DRAIN JUNCTION BOX
SDMH	SDMH	STORM DRAIN MANHOLE
TC	TC	TOP OF CURB

PRELIMINARY EARTHWORK QUANTITIES

CUT:	**37,100**	CY
FILL:	**0**	CY
EXPORT:	**37,100**	CY

NOTE: EARTHWORK QUANTITIES SHOWN ARE APPROXIMATE. IT SHALL BE THE CONTRACTOR'S RESPONSIBILITY TO INDEPENDENTLY ESTIMATE QUANTITIES FOR HIS/HER OWN USE.

ARC TEC
ARCHITECTURAL TECHNOLOGIES
www.arctecinc.com
Arizona
2960 East Northern Avenue, Building C
Phoenix, AZ 85028 602.953.2355
California
1731 Technology Drive, Suite 750
San Jose, CA 95113 408.496.1121

The "user(s)" in possession of this documentation acknowledge(s) that ARC TEC's and ARC TEC consultants' drawings, specifications, reports, electronic data and other documentation are instruments of service. ARC TEC and ARC TEC consultants shall be deemed the author and owner of such documentation. The "user(s)" in possession of this documentation shall not sue or authorize any other person to use ARC TEC's or ARC TEC consultants' instruments of service. Reuse without ARC TEC's written authorization will be at the user(s) sole risk and without liability to ARC TEC and ARC TEC's consultants. The user(s) possessing this documentation shall indemnify and hold harmless ARC TEC and ARC TEC's consultants and agents and employees from and against all claims, damages losses and expenses, including but not limited to attorneys' fees, arising out of unauthorized reuse of ARC TEC or ARC TEC's consultants instruments of service.
Written dimensions on this drawing shall have precedence over any scaled dimension. DO NOT SCALE THIS DRAWING for accurate dimensions and notify ARC TEC of any discrepancies.
© Copyright ARC TEC, Inc. 2018

In Association with:
KIER+WRIGHT
3350 Scott Boulevard, Building 22
Santa Clara, CA 95054
Phone: (408) 727-6665
www.kierwright.com

A Planning Application For:
MECAH VENTURES
EL CAMINO REAL & E. 4TH AVENUE
SAN MATEO, CA 94401


DATE	DESCRIPTION
11/18/2025	SB330 APPLICATION

PRELIMINARY GRADING & DRAINAGE PLAN

C3.1

PROJECT NO: 246148

Z:\2024\A24464\DWG\ENTITLEMENTS\A24464 - C3.1 PRELIMINARY GRADING & DRAINAGE PLAN.dwg - Mar 18, 2026, 1:31pm - dking

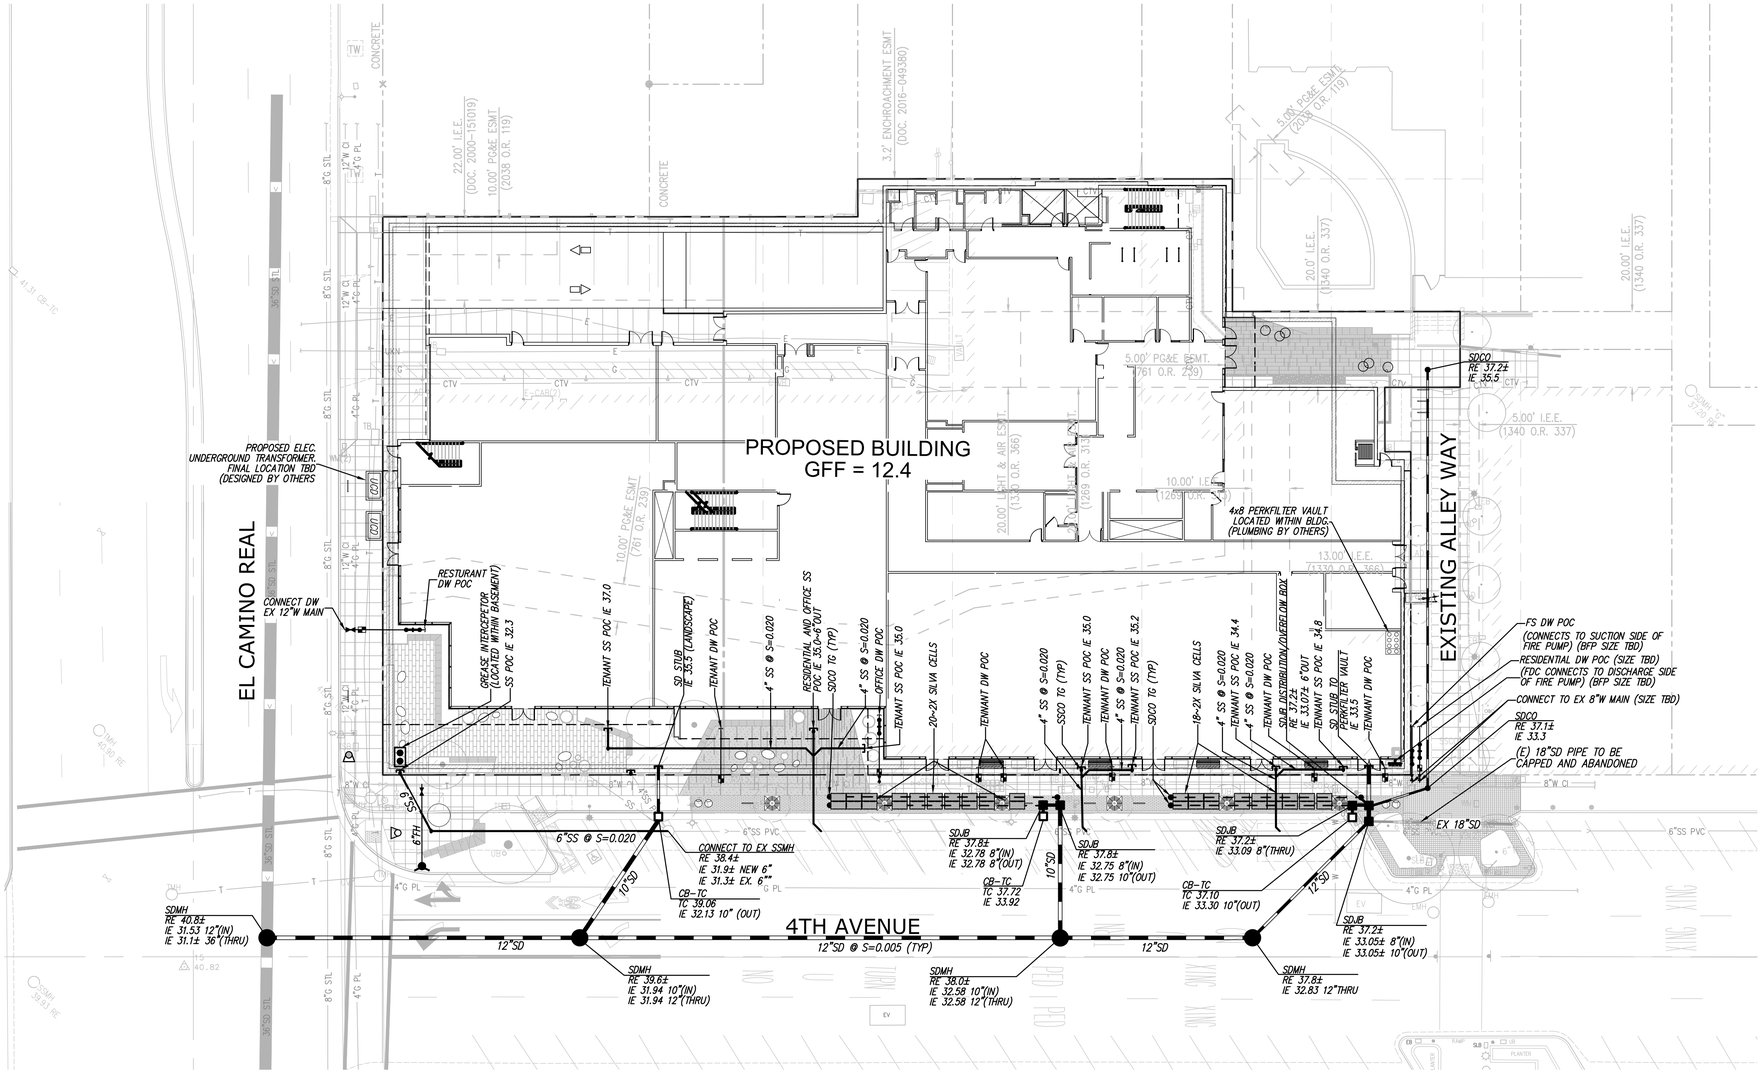



UTILITY LEGEND

PROPOSED	EXISTING	DESCRIPTION
E	E	ELECTRIC LINE
FS	FS	FIRE SERVICE & VALVE
FO	FO	FIBER OPTICS LINE
G	G	GAS LINE-VALVE & METER
OH	OH	OVERHEAD POWER LINE
JT	JT	JOINT TRENCH LINE
PERF. PIPE	PERF. PIPE	PERFORATED STORM DRAIN PIPE
		PROPERTY LINE
SS	SS	SANITARY SEWER - MANHOLE AND CLEANOUT
100.00	100.00	SPOT ELEVATION
SD	SD	STORM DRAIN - MANHOLE AND CATCH BASIN
		THRU CURB DRAIN
T	T	TELEPHONE LINE
W	W	WATER LINE & VALVE
		BACKFLOW PREVENTION DEVICE
		ELECTROLIER
		WALK-BOLLARD LIGHT
		FIRE HYDRANT
		POST INDICATOR VALVE
		POWER POLE/JOINT POLE
T	T	TRANSFORMER
		TRAFFIC SIGN
		UTILITY BOX
AD	AD	AREA DRAIN
ASR	ASR	AUTOMATIC SPRINKLER RISER
BFPD	BFPD	BACKFLOW PREVENTION DEVICE
CB	CB	CATCH BASIN
COTG	COTG	CLEANOUT TO GRADE
DDCV	DDCV	DOUBLE DETECTOR CHECK VALVE
DS	DS	DOWN SPOUT
FF	FF	FINISHED FLOOR
FH	FH	FIRE HYDRANT
FL	FL	FLOW LINE
IE	IE	INVERT ELEVATION
LT	LT	LIGHT
POC	POC	POINT OF CONNECTION
PIV	PIV	POST INDICATOR VALVE
RWL	RWL	RAIN WATER LEADER
RE	RE	RIM ELEVATION
SSCO	SSCO	SANITARY SEWER CLEANOUT
SSMH	SSMH	SANITARY SEWER MANHOLE
SDMH	SDMH	STORM DRAIN MANHOLE
SDJB	SDJB	STORM DRAIN JUNCTION BOX
SL	SL	STREET LIGHT
SLB	SLB	STREET LIGHT BOX
WM	WM	WATER METER
WV	WV	WATER VALVE

EXISTING PROJECT SEWER FLOWS

COMMERCIAL: 0.00685CFS/ACRE X 1.31AC = 0.0090 CFS
0.0090 CFS = 5,818 GAL/DAY
TOTAL: 5,818 GAL/DAY (DRY CONDITIONS)
PEAK TOTAL: 5,818 X 2.5 = 14,545 GAL/DAY

* PER CITY OF SAN MATEO SSMP ELEMENT 5 – DESIGN & PERFORMANCE STANDARDS.

PROPOSED PROJECT SEWER FLOWS

OFFICE: 0.00685CFS/ACRE X 2.75AC = 0.019 CFS
0.019 CFS = 12,300 GAL/DAY
RESIDENTIAL: 0.0115 CFS/ACRE X 4.01AC = 0.046 CFS
0.046 CFS = 29,700 GAL/DAY
TOTAL: 42,000 GAL/DAY (DRY CONDITIONS)
PEAK TOTAL: 42,000 X 2.5 = 105,000 GAL/DAY
*PER CITY OF SAN MATEO SSMP ELEMENT 5 – DESIGN & PERFORMANCE STANDARDS.

NET PROJECT SEWER FLOWS

NET TOTAL: 42,000 – 5,818 = 36,182 GAL/DAY
36,182 GAL/DAY (DRY CONDITIONS)
NET PEAK TOTAL: 105,000 – 14,545 = 90,455 GAL/DAY
90,455 GAL/DAY (PEAK CONDITIONS)

ARC TEC
ARCHITECTURAL TECHNOLOGIES
www.arctecinc.com
Arizona
2960 East Northern Avenue, Building C
Phoenix, AZ 85028 602.953.2355
California
1731 Technology Drive, Suite 750
San Jose, CA 95113 408.496.1121

The "user(s)" in possession of this documentation acknowledge(s) that ARC TEC's and ARC TEC consultants' drawings, specifications, reports, electronic data and other documentation are instruments of service. ARC TEC and ARC TEC consultants shall be deemed the author and owner of such documentation. The "user(s)" in possession of this documentation shall not sue or authorize any other person to sue ARC TEC's or ARC TEC consultants' instruments of service. Reuse without ARC TEC's written authorization will be at the user(s) sole risk and without liability to ARC TEC and ARC TEC's consultants. The user(s) possessing this documentation shall indemnify and hold harmless ARC TEC and ARC TEC's consultants and agents and employees from and against all claims, damages losses and expenses, including attorney's fees arising out of or resulting from unauthorized reuse of ARC TEC or ARC TEC's consultants instruments of service.
Written dimensions on this drawing shall have precedence over any scaled dimension. DO NOT SCALE THIS DRAWING for accurate dimensions and notify ARC TEC of any discrepancies.
© Copyright ARC TEC, Inc. 2018

In Association with:

KIER+WRIGHT

3350 Scott Boulevard, Building 22
Santa Clara, CA 95054
Phone: (408) 727-6665
www.kierwright.com

A Planning Application For:
MECAH VENTURES
EL CAMINO REAL & E. 4TH AVENUE
SAN MATEO, CA 94401


DATE	DESCRIPTION
11/18/2025	SB330 APPLICATION

PRELIMINARY
UTILITY PLAN

C4.1

PROJECT NO: 246148

Z:\2024\246148\DWG\SITE\SB6475\246148 - C4.1 PRELIMINARY UTILITY PLAN.dwg Mar 18, 2026, 12:43pm dfong

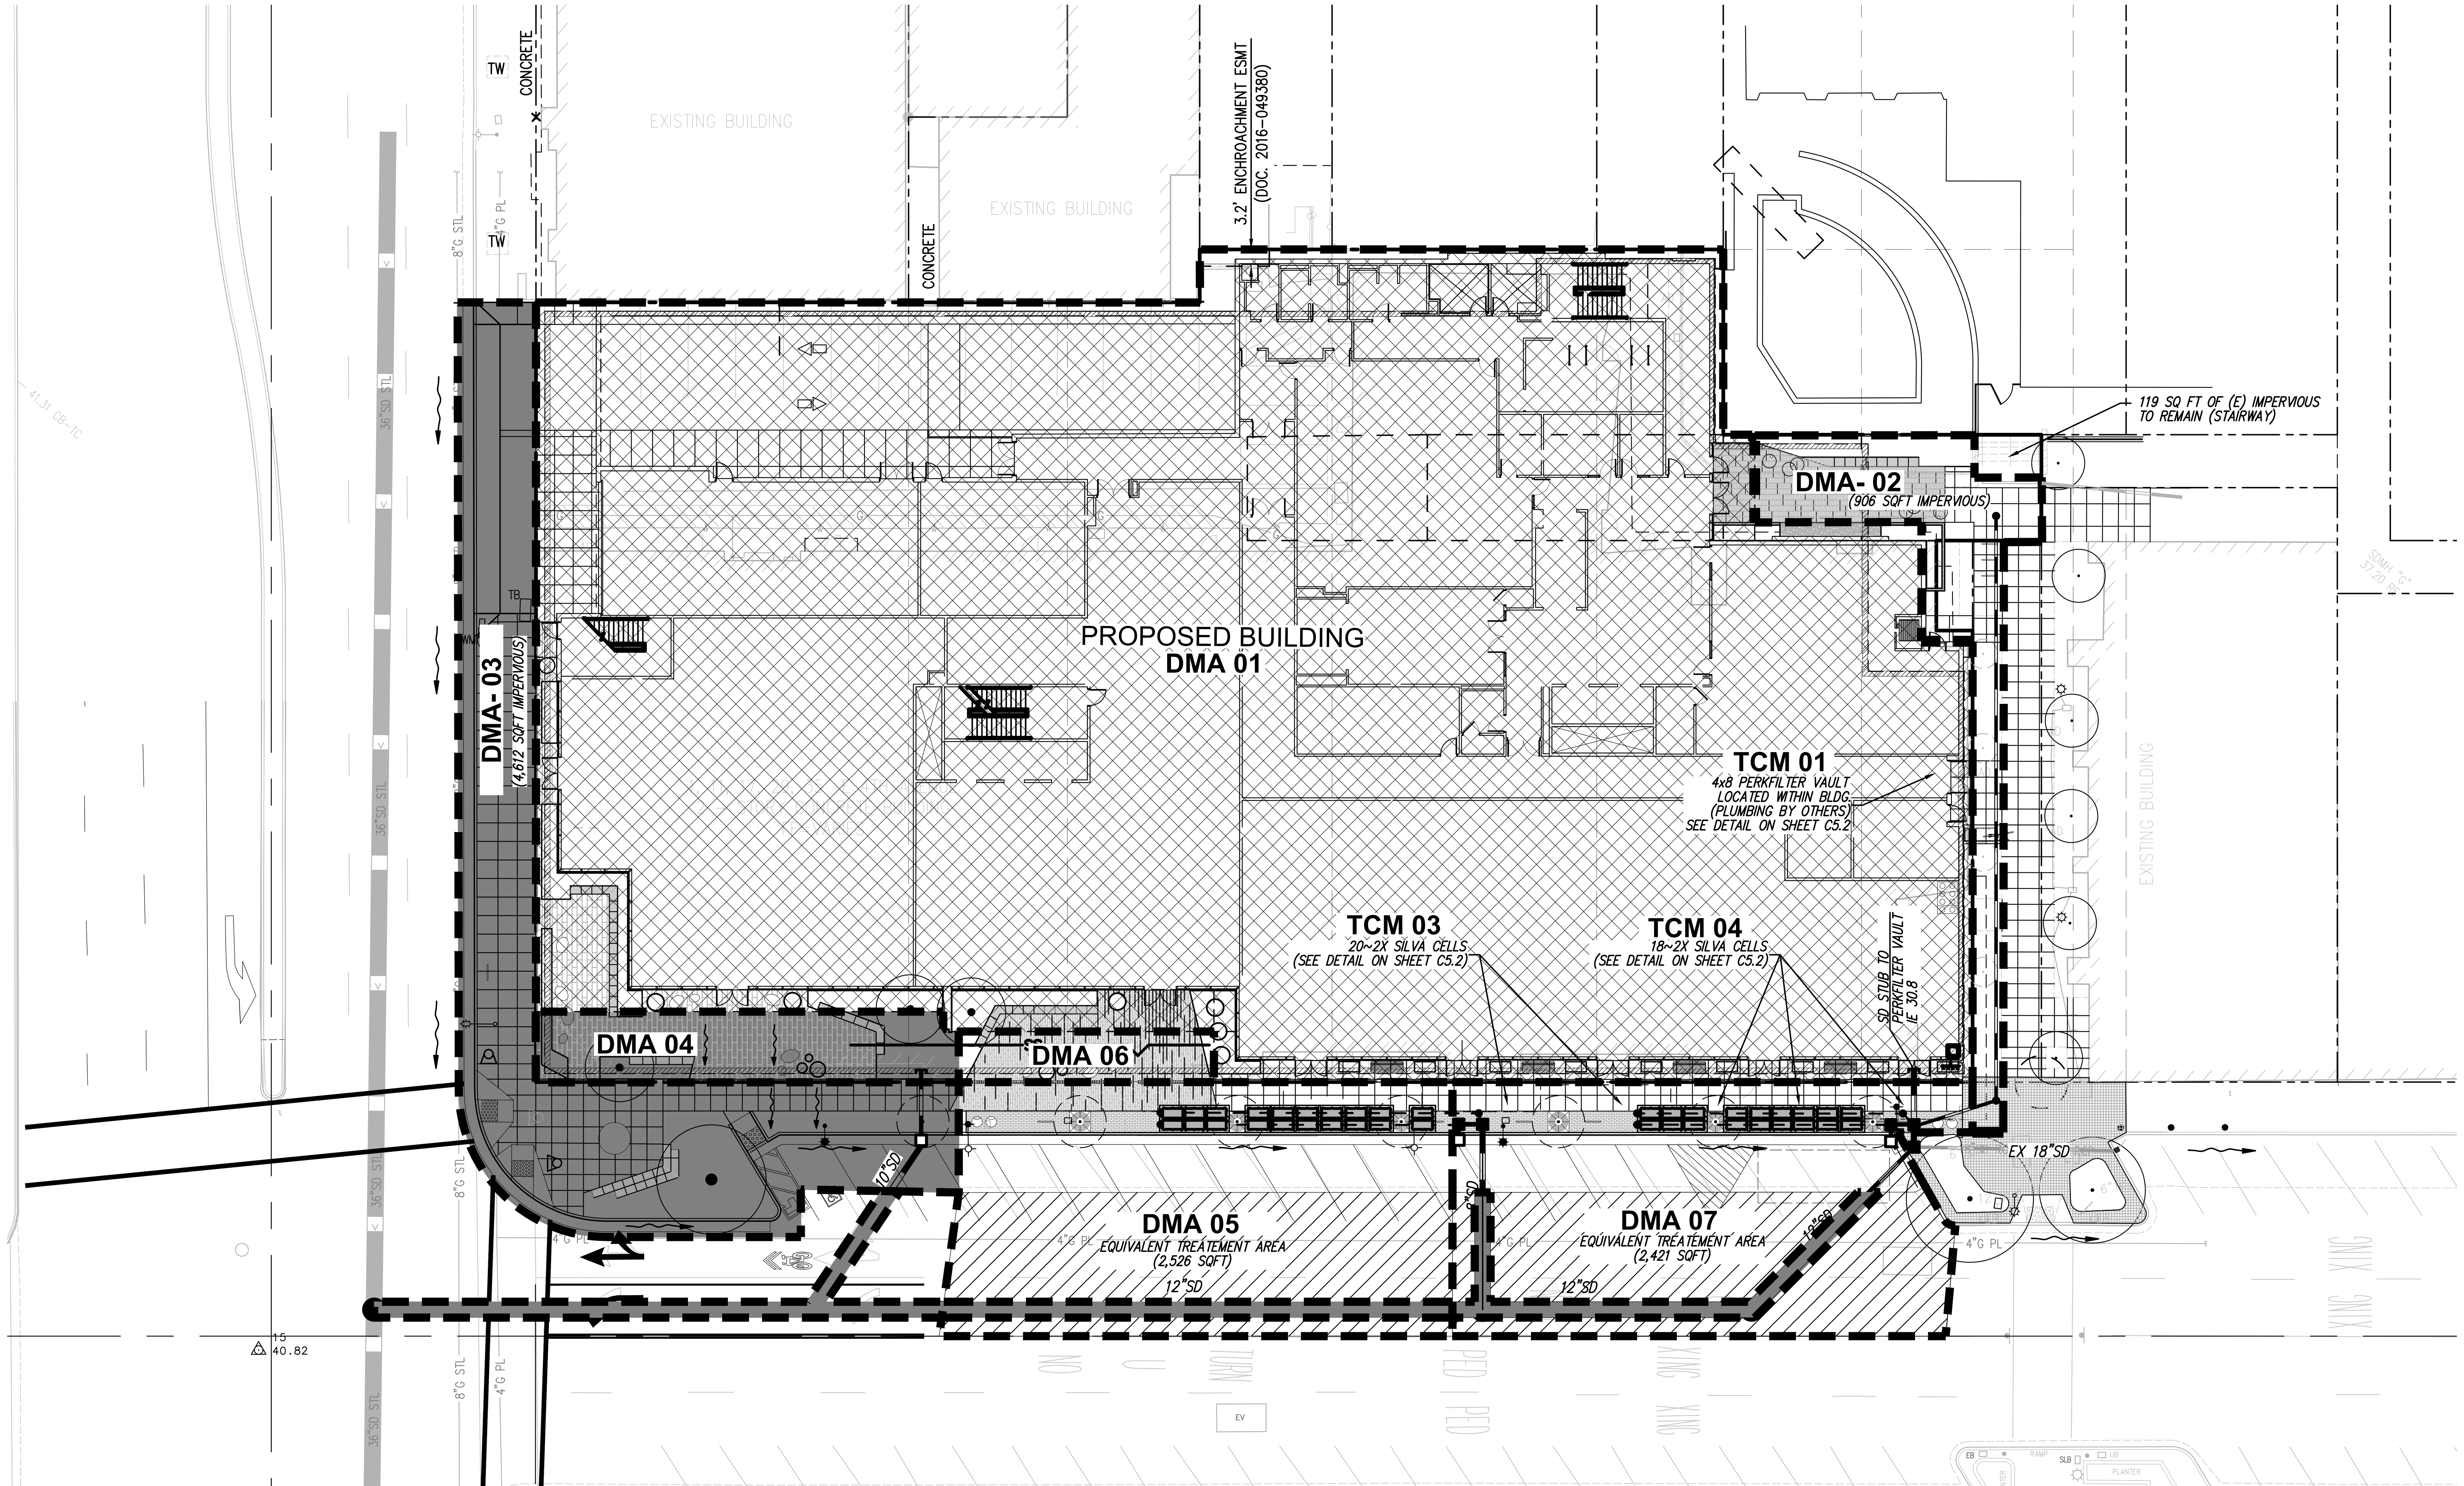

NORTH

0 10 20 40 60
Scale 1" = 20'

STORMWATER LEGEND

- TRIBUTARY AREA LIMITS
- IMPERVIOUS ROOF TOP DRAINING TO MEDIA FILTER
- **DMA** DRAINAGE MANAGEMENT AREA
- **TCM** TREATMENT CONTROL MEASURE
- RUNOFF FLOW DIRECTION
- EQUIVALENT TREATMENT
- NEW STREET IMPROVEMENT EQUIVALENTLY TREATED BY IN-LIEU AREAS
- SILVA CELL (TREE WELL FILTER)

SOURCE CONTROL MEASURES

1. *BENEFICIAL LANDSCAPING.*
2. *USE WATER EFFICIENT IRRIGATION SYSTEMS.*
3. *GOOD HOUSEKEEPING (E.G. SWEEP PAVEMENT, CATCH BASIN CLEANING).*
4. *LABEL STORM DRAINS.*
5. *MARK ON-SITE INLETS WITH THE WORDS "**NO DUMPING! FLOWS TO BAY**" OR EQUIVALENT.*

SITE DESIGN MEASURES

1. *DIRECT RUNOFF FROM ROOFS, SIDEWALKS, PATIOS TO LANDSCAPED AREAS.*
2. *PLANT TREES ADJACENT TO AND IN PARKING AREAS AND ADJACENT TO OTHER IMPERVIOUS AREAS.*
3. *CREATE NEW PERVIOUS AREAS:*
   A. LANDSCAPING
4. *PARKING:*
   A. ON TOP OF OR UNDER BUILDINGS

NOTE

SEE SEPARATE SUBMITTAL DOCUMENTATION FOR DEVELOPMENT REVIEW CHECKLIST WORKSHEET INFORMATION

TREATMENT CONTROL MEASURE SUMMARY TABLE

											Bioretention			Self Retaining / Treating		Media Filter					
DMA #	TCM #	Location[1]	Treatment Type[2]	LID or Non-LID	Sizing Method	Drainage Area (s.f.)	Impervious Area[4] (s.f.)	Pervious Area (Permeable Pavement) (s.f.)	Pervious Area (Other) (s.f.)	% Onsite / Offsite Area Treated by LID or Non-LID TCM	Bioretention Area Required (s.f.)	Bioretention Area Provided (s.f.)	Overflow Riser Height (in)	Storage Depth Required (ft)	Storage Depth Provided (ft)	# of Cartridges Required	# of Cartridges Provided	Media Type	Cartridge Height (inches)	Treatment Credit (s.f.)	Comments
1	1	Onsite	Proprietary Media Filter System (MFS) (only allowed for special projects)	Non-LID	2C. Flow: I = 0.2	36,813	37,293	-	480	86.15%	-	-	-			6	6	Proprietary	24	38,698	
2	2	Onsite	Pervious pavement w/ underdrain	LID	1B. Volume	1,001	24	715	262	2.34%	x	x	x								Permiable paver walkway
3[5]	-	Offsite	Untreated	N/A	N/A	4,576	4,052	-	524	-	162	-	-								Being equivalently treated by TCM's 3 and 4
4[5]	-	Onsite	Untreated	N/A	N/A	969	771		198	-	31	-	-								Being equivalently treated by TCM's 3 and 4
5	3	Offsite	Proprietary Tree Filter (only allowed for special projects)	LID	2C. Flow: 4% Method^3	2,284	2,077	-	207	5.35%	83	200	6								A total Equivalent impervious area of 4,823sf accounting for DMA's 3&4 to be treated in TCM's 3 and 4. Of this, only 2,526 sf of Equivalent impervious will be treated in TCM 3.
6	3	Onsite	Proprietary Tree Filter (only allowed for special projects)	LID	2C. Flow: 4% Method^3	545	420		125	1.28%	17	17	6								Being treated within TCM 3
7	4	Offsite	Proprietary Tree Filter (only allowed for special projects)	LID	2C. Flow: 4% Method^3	2,086	2,038		48	4.88%	83	180	6								Equivalent impervious area of 4,823sf accounting for DMA's 3&4 to be treated in TCM's 3 and 4. Of this, only 2421sf of Equivalent impervious will be treated in TCM 4.
8										-											
17[5]										-											Being equivalently treated by EQ-1
EQ-1[5]										-											Equivalent Treatment for DMA 17
					Totals:	42,729	41,852	715	1,122	100.00%											

Footnotes:
1 Per the Municipal Regional Stormwater Permit, sidewalks and other parts of the right-of-way should be included in the new and/or replaced impervious surface calculation and treated as required
2 "Lined" refers to an impermeable liner placed on the bottom of a Bioretention basin or a concrete Flow-Through Planter, such that no infiltration into native soil occurs.
3 Sizing for Bioretention Area Required calculated using the 4% Method (Impervious Area x 0.04)
4 Gravel is considered as an impervious surface unless it is part of an infiltration trench.
5 DMA's 3 & 4 are not being treated but will be equivalently treated by TCM's 3 & 4. Equivalent treatment areas are equal to or greater thatn the required treatment area of DMA's 3 & 4. TCM's 3 & 4 is equal to or greater than the required treatment area of DMA's 3 & 4.
6 Treatment type of Self-Treating or Self-Retaining should only be used with landscape based treatment. If previous pavement is proposed for Self-Treating or Retaining, use the Pervious Pavement selection.

SIZING FOR VOLUME BASED TREATMENT

Step	Calculation
Step 1: Drainage Area and % Impervious	**DMA #** 2 A= 1001 s.f. Pervious Pavement Area = 715 s.f. Impervious Area = 24 Remaining Pervious Area= 262 s.f. **% Imperviousness (i)= 73.83%** ***
Step 2: Calculate Correction Factor	MAPsite = 21 MAPgage = 13.9 Correction Factor= **1.5108**
Step 3: Identify the representative soil type for the BMP Drainage Area. Use Figure B-1. Indicate Soil Type with "X" in the appropriate box.	Clay (D): ___ Sandy Clay (D): ___ Clay Loam (D): x Silt Loam/Loam (B): ___ Not Applicable (100% Impervious): ___ Are the soils outside the building footprint not graded/compacted? **No** Yes/No If no, and the soil will be compacted during site preperation and grading, the soils infiltration ability will be decresed. Modify your answer to a soil with a lower inflatraion rate (eg. Silt Loam to Clay) Modified Soil Type: D
Step 4: Average slope of the site	S= 1.50%
Step 5: Determine the unit basin storage volume (UBS) from sizing curves.	UBS Volume for 1% Slope (UBS1%) = 0.449130869 inches (Use Figure B-2) UBS Volume for 15% Slope (UBS15%) = 0.469130869 inches (Use Figure B-5) **UBS Volume for X% Slope (UBSX%) = 0.449845155** inches (Corrected Slope for the site)
Step 6: Determine the Adjusted UBS	Adjusted UBS = Correction Factor (Step 2) x UBSx% (Step 5) **Adjusted UBS = 0.67962** inches
Step 7: Determine the BMP Design Volume	Design Volume = Adjusted UBS (Step 6) x Drainage Area (Step 1) x 1ft/12inch **Design Volume = 56.69** ft^3 **Design Depth=** 0.9515 inch

SELF RETAINING (PERVIOUS PAVEMENT)

Step 6: Calculate Min. Storage Depth Required.

Porosity of Rock*	Min. Storage Depth Required (in)	Pervious ≥ 1/2 Impervious**
0.40	2.38	Yes

Minimum Storage Depth = Design Volume (c.f.) / Pervious Pavement Area (s.f.) / rock porosity x 12 in/1 ft

* Porosity of Class II Permeable = 0.4 based on SCVUURP training.
** If value = "No" increase size of pervious pavement.
*** Pervious pavement is included as part of impervious area only for volume calculation

PRELIMINARY STORMWATER QUALITY CONTROL PLAN

C5.1

SITE SPECIFIC DATA	
Structure ID	-
Treatment Flow Rate (gpm/cfs)	-
Peak Flow Rate (cfs)	-
Cartridge Quantity	-
Rim Elevation	-


Pipe Data	Pipe Location	Pipe Size	Pipe Type	Invert Elevation
Inlet 1	-	-	-	-
Inlet 2	-	-	-	-
Outlet	-	-	-	-

Notes:
-


PERFORMANCE SPECIFICATIONS	
Peak Treatment Capacities:[1]	
Max. Cartridge Quantity	6
NJDEP 80% Removal, 75 micron	0.364 cfs
NJA Existing CDS - Basic & Phosphorus	0.182 cfs
Max. Bypass Capacity	28.2 cfs

1. Contact Oldcastle for alternative treatment and peak flow capacities.


USE THIS FLOW RATE IN BAY AREA

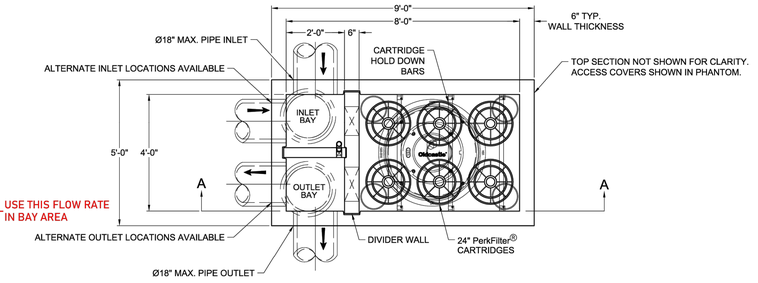

PLAN VIEW

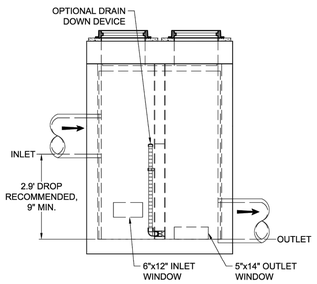

LEFT END VIEW

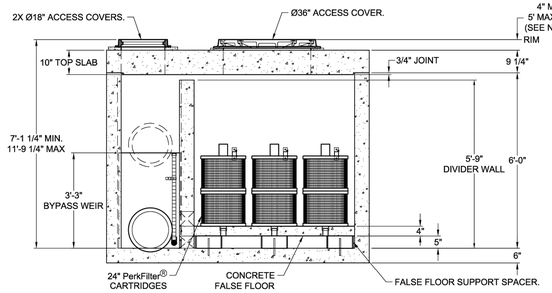

SECTION A-A

NOTES:

1. DESIGN LOADINGS:
   A. AASHTO HS-20-44 (WITH IMPACT)
   B. DESIGN SOIL COVER: 5'-0" MAXIMUM
   C. ASSUMED WATER TABLE: BELOW BASE OF PRECAST (ENGINEER-OF-RECORD TO CONFIRM SITE WATER TABLE ELEVATION)
   D. LATERAL EARTH PRESSURE: 45 PCF (DRAINED)
   E. LATERAL LIVE LOAD SURCHARGE: 80 PSF (APPLIED TO 8'-0" BELOW GRADE)
   F. NO LATERAL SURCHARGE FROM ADJACENT BUILDINGS, WALLS, PIERS, OR FOUNDATIONS.
2. CONCRETE 28-DAY MINIMUM COMPRESSIVE STRENGTH: 5,000 PSI MINIMUM.
3. REINFORCING: REBAR, ASTM A615/A706, GRADE 60
4. CEMENT: ASTM C150
5. REQUIRED ALLOWABLE SOIL BEARING CAPACITY: 2,500 PSF
6. REFERENCE STANDARD:
   A. ASTM C890
   B. ASTM C913
   C. ACI 318-14
7. THIS STRUCTURE IS DESIGNED TO THE PARAMETERS NOTED HEREIN. ENGINEER-OF-RECORD SHALL VERIFY THAT NOTED PARAMETERS MEET OR EXCEED PROJECT REQUIREMENTS. IF DESIGN PARAMETERS ARE INCORRECT, REVIEWING ENGINEER/AUTHORITY SHALL NOTIFY OLDCASTLE INFRASTRUCTURE UPON REVIEW OF THIS SUBMITTAL.
8. OVERSIZED HOLES TO ACCOMMODATE SPECIFIC PIPE TYPE MUST BE CONCENTRIC TO PIPE ID. AFTER PIPES ARE INSTALLED, ALL ANNULAR SPACES SHALL BE FILLED WITH A MINIMUM OF 3,000 PSI CONCRETE FOR FULL THICKNESS OF PRECAST WALLS. PIPES ARE TO BE FLUSH WITH THE INSIDE SURFACE OF THE CONCRETE STRUCTURE.
9. CONTRACTOR RESPONSIBLE TO VERIFY ALL SIZES, LOCATIONS, AND ELEVATIONS OF OPENINGS.
10. CONTRACTOR RESPONSIBLE TO ENSURE ADEQUATE BEARING SURFACE IS PROVIDED (I.E. COMPACTED AND LEVEL PER PROJECT SPECIFICATIONS).
11. SECTION HEIGHTS, SLABS/WALL THICKNESSES, AND KEYWAYS ARE SUBJECT TO CHANGE AS REQUIRED FOR SITE REQUIREMENTS AND/OR DUE TO PRODUCT AVAILABILITY AND PRODUCTION FACILITY CONSTRAINTS.
12. FOR SITE SPECIFIC DRAWINGS WITH DETAILED STRUCTURE DIMENSIONS AND WEIGHTS, PLEASE CONTACT OLDCASTLE INFRASTRUCTURE.
13. MAXIMUM PICK WEIGHTS:
   A. TOP: XX,XXX LBS
   B. BASE: XX,XXX LBS*
      (* COMBINED WEIGHT OF BASE INCLUDES DIVIDER WALLS, FALSE FLOOR, AND PRODUCT INTERNALS.)
14. INTERNALS SHALL CONSIST OF CARTRIDGES, WEIR WALL, FALSE FLOOR, FALSE FLOOR SUPPORT SPACERS, AND DIVIDER WALL.

Oldcastle Infrastructure
A CRH COMPANY

Ph: 800.579.8919 | www.oldcastleinfrastructure.com/stormwater

THIS DOCUMENT AND THE INFORMATION CONTAINED IN IT IS CONFIDENTIAL, SUBMITTED FOR REFERENCE PURPOSES ONLY AND SHALL NOT BE USED IN ANY WAY INJURIOUS TO THE INTERESTS OF, OR WITHOUT THE WRITTEN PERMISSION OF OLDCASTLE INFRASTRUCTURE, INC. COPYRIGHT © 2022 OLDCASTLE INFRASTRUCTURE, INC. ALL RIGHTS RESERVED.

PerkFilter® Vault (STANDARD)
4'x6' With 24" Cartridges

CUSTOMER: -
PROJECT NAME: -

SHEET NAME	REVISION	SHEET
Specifier Drawing PFV-48-24	REV DATE	1 OF 1

Media Filtration

MEDIA FILTER SIZING

DMA # 1
A= 39930 s.f. A= 0.91667 acre

C Value	Area* (s.f.)	Weighted C Value
0.9	39,930	0.900
0.8	0	
0.7	0	
0.1	0	

Rainfall Intensity (i)
i = 0.2


* Input Values by hand or use Table at the bottom of the spreadsheet.

Q= C x i x A
Q= 0.1650000 cfs

Manufacturer: Oldcastle
Cartridge Height: 24" in.
Cartidge Media (if applicable): FlorGard Perk Filter
G.U.L.D. Cartridge Treatment Flowrate (CTF): 13.47 gpm/cartridge


Cartridges= [Q x (449 gpm/cfs)] / CTF
Cartridges = 5.5 (round up)
 # Cartridges Required= 6
Treatment Flow Rate Capacity= 0.18 **cfs**

TYPICAL BIORETENTION

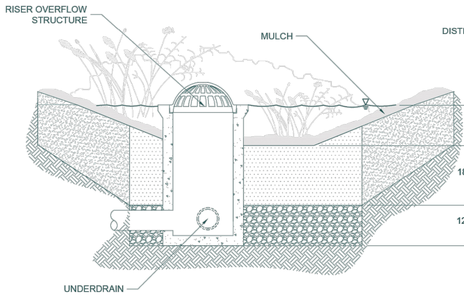


BIORETENTION NOTES:
- TYPICAL BIORETENTION CROSS SECTION ADAPTED FROM SAN FRANCISCO PUBLIC UTILITIES COMMISSION (SFPUC) TYPICAL DETAILS (2017)

SILVA CELL BIORETENTION

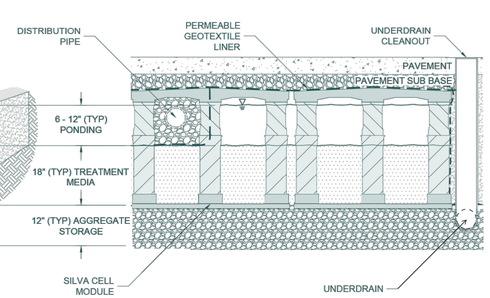


SILVA CELL NOTES:
- 2X SILVA CELL SYSTEM SHOWN.
- OVERFLOW OUTLET NOT SHOWN, TYPICALLY INTEGRATED INTO INLET STRUCTURE.

SILVA CELL SYSTEM SIZES

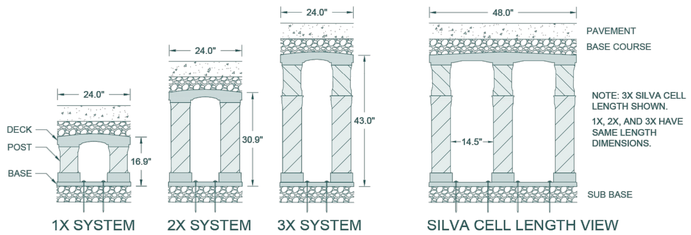

SILVA CELL DETAIL 2X
NOT TO SCALE

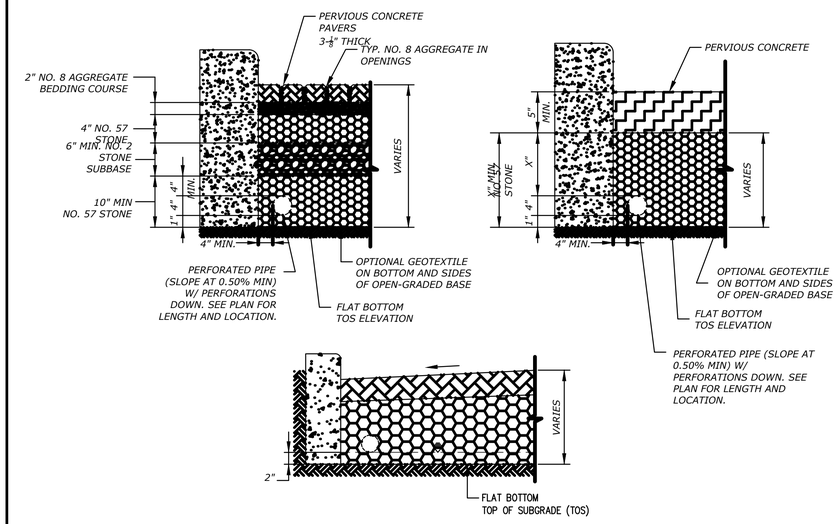

1 PERVIOUS PAVEMENT (SELF TREATING)

ARC TEC
ARCHITECTURAL TECHNOLOGIES
www.arctecinc.com
Arizona
2960 East Northern Avenue, Building C
Phoenix, AZ 85028 602.953.2355
California
1731 Technology Drive, Suite 750
San Jose, CA 95113 408.496.1121

The "user(s)" in possession of this documentation acknowledge(s) that ARC TEC's and ARC TEC consultants' drawings, specifications, reports, electronic data and other documentation are instruments of service. ARC TEC and ARC TEC consultants shall be deemed the author and owner of such documentation. The "user(s)" in possession of this documentation shall not sue or authorize any other person to sue ARC TEC's or ARC TEC consultants' instruments of service. Reuse without ARC TEC's written authorization will be at the user(s) sole risk and without liability to ARC TEC and ARC TEC's consultants. The user(s) possessing this documentation shall indemnify and hold harmless ARC TEC and ARC TEC's consultants and agents and employees from and against all claims, damages losses and expenses, including but not limited to attorneys' fees arising out of unauthorized reuse of ARC TEC or ARC TEC's consultants instruments of service.
Written dimensions on this drawing shall have precedence over any scaled dimension. DO NOT SCALE THIS DRAWING for accurate dimensions and notify ARC TEC of any discrepancies.
© Copyright ARC TEC, Inc. 2018

In Association with:

KIER+WRIGHT
3350 Scott Boulevard, Building 22
Santa Clara, CA 95054
Phone: (408) 727-6665
www.kierwright.com

A Planning Application For:
MECAH VENTURES
EL CAMINO REAL & E. 4TH AVENUE
SAN MATEO, CA 94401


DATE	DESCRIPTION
11/18/2025	SB330 APPLICATION


PRELIMINARY STORMWATER QUALITY CONTROL NOTES


C5.2

PROJECT NO: 246148

Z:\2025\246148\CIVIL\SITE\SUBMITTALS\246148 - C5.1 PRELIMINARY SWQCP.dwg Mar 18, 2026, 12:59pm dking

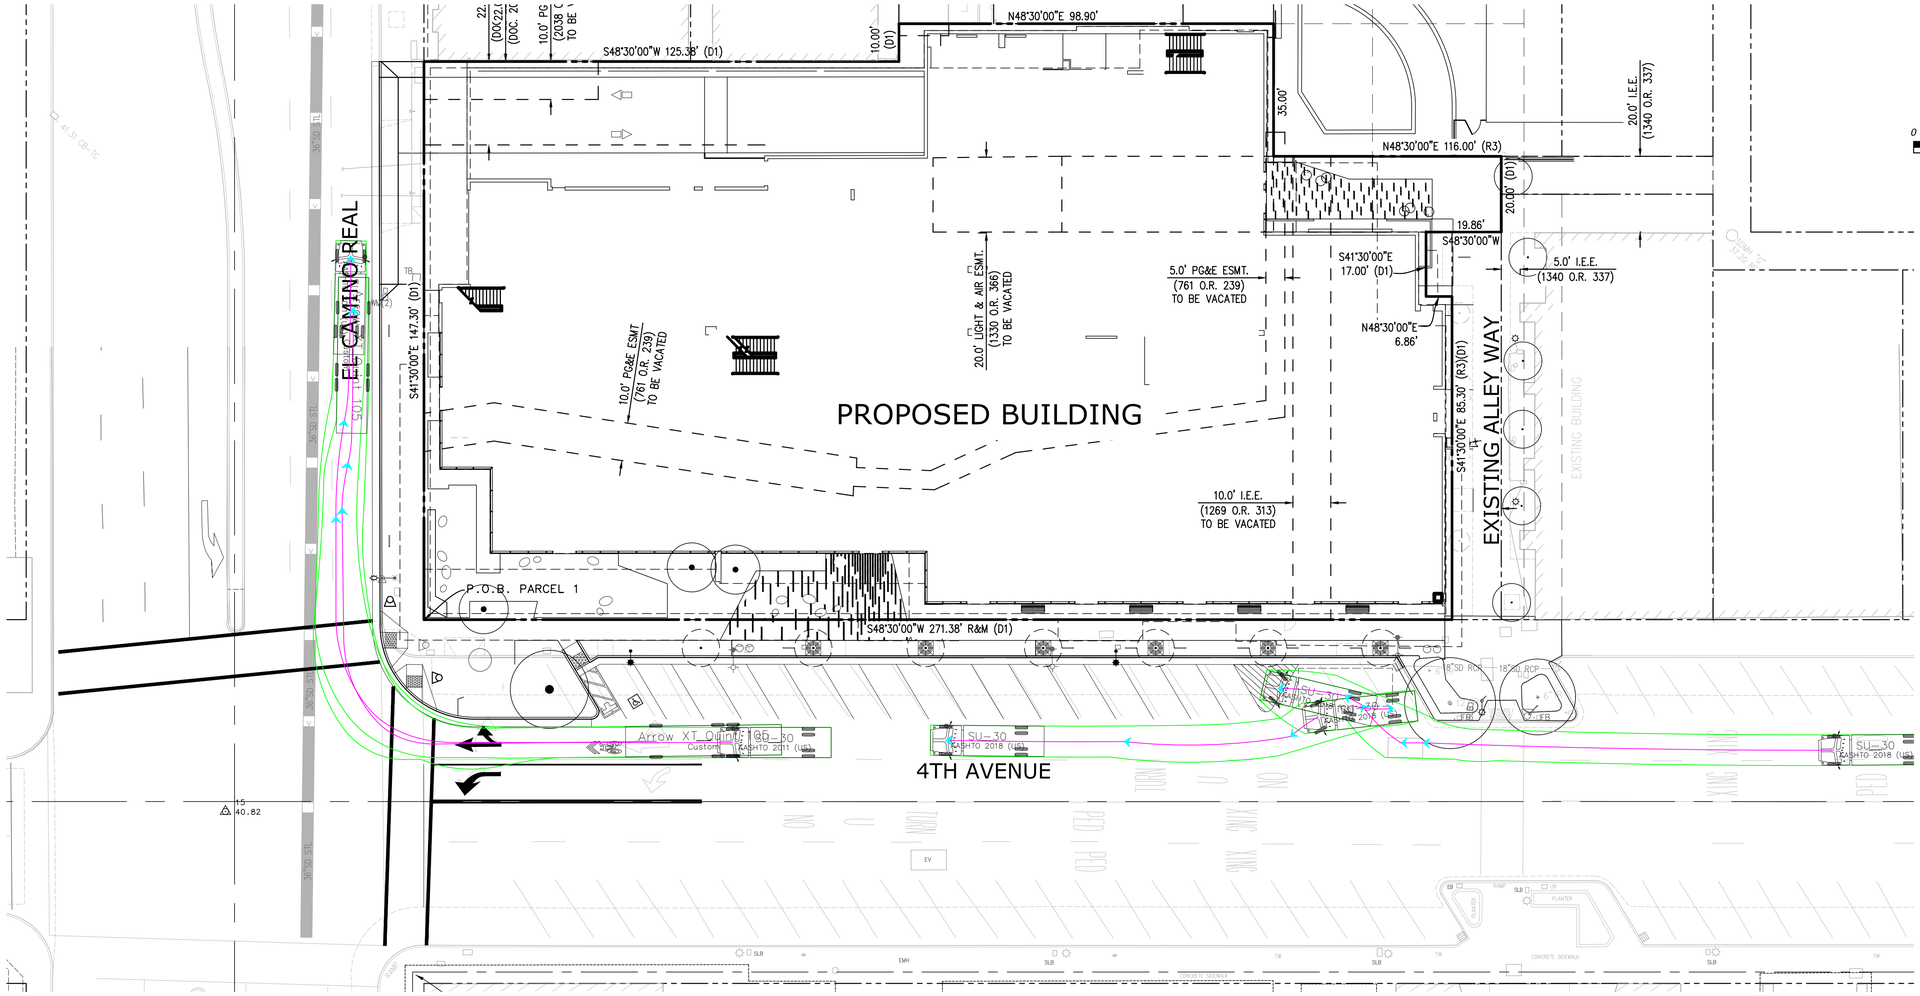


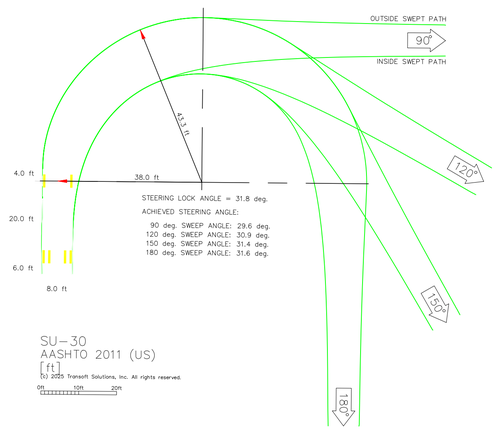


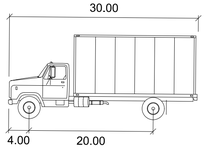

SU-30

	feet
Width	: 8.00
Track	: 8.00
Lock to Lock Time	: 6.0
Steering Angle	: 31.8

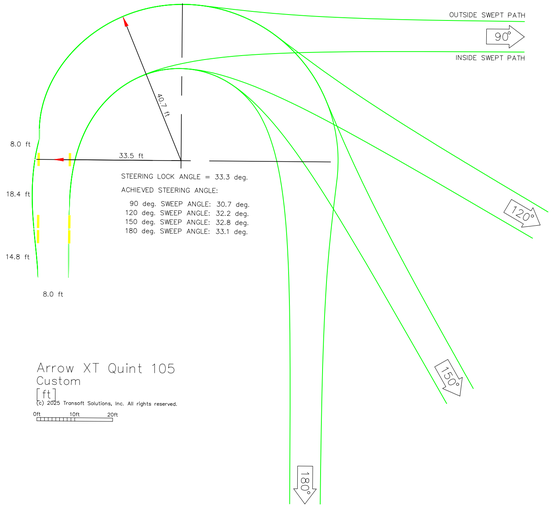

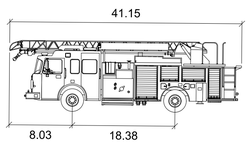

Arrow XT Quint 105

	feet
Width	: 8.00
Track	: 9.07
Lock to Lock Time	: 4.0
Steering Angle	: 33.3

ARC TEC
ARCHITECTURAL TECHNOLOGIES
www.arctecinc.com
Arizona
2960 East Northern Avenue, Building C
Phoenix, AZ 85028 602.953.2355
California
1731 Technology Drive, Suite 750
San Jose, CA 95113 408.496.1121

The "user(s)" in possession of this documentation acknowledge(s) that ARC TEC's and ARC TEC consultants' drawings, specifications, reports, electronic data and other documentation are instruments of service. ARC TEC and ARC TEC consultants shall be deemed the author and owner of such documentation. The "user(s)" in possession of this documentation shall not sue or authorize any other person to use ARC TEC's or ARC TEC consultants' instruments of service. Reuse without ARC TEC's written authorization will be at the user(s) sole risk and without liability to ARC TEC and ARC TEC's consultants. The user(s) possessing this documentation shall indemnify and hold harmless ARC TEC and ARC TEC's consultants and agents and employees from and against all claims, damages losses and expenses, including attorney's fees arising out of or resulting from the unauthorized reuse of ARC TEC or ARC TEC's consultants instruments of service.
Written dimensions on this drawing shall have precedence over any scaled dimension. DO NOT SCALE THIS DRAWING for accurate dimensions and notify ARC TEC of any discrepancies.

© Copyright ARC TEC, Inc. 2018

In Association with:

KIER+WRIGHT

3350 Scott Boulevard, Building 22
Santa Clara, CA 95054
Phone: (408) 727-6665
www.kierwright.com

A Planning Application For:
MECAH VENTURES
EL CAMINO REAL & E. 4TH AVENUE
SAN MATEO, CA 94401


DATE	DESCRIPTION
11/18/2025	SB330 APPLICATION


PRELIMINARY TRUCK TURNING PLAN

C6.1

PROJECT NO: 246148

Z:\2024\246148\ACAD\SHEETS\246148-SS-1 TRUCK TURNING PLAN.dwg - Mar 19, 2026, 12:50pm - dfung

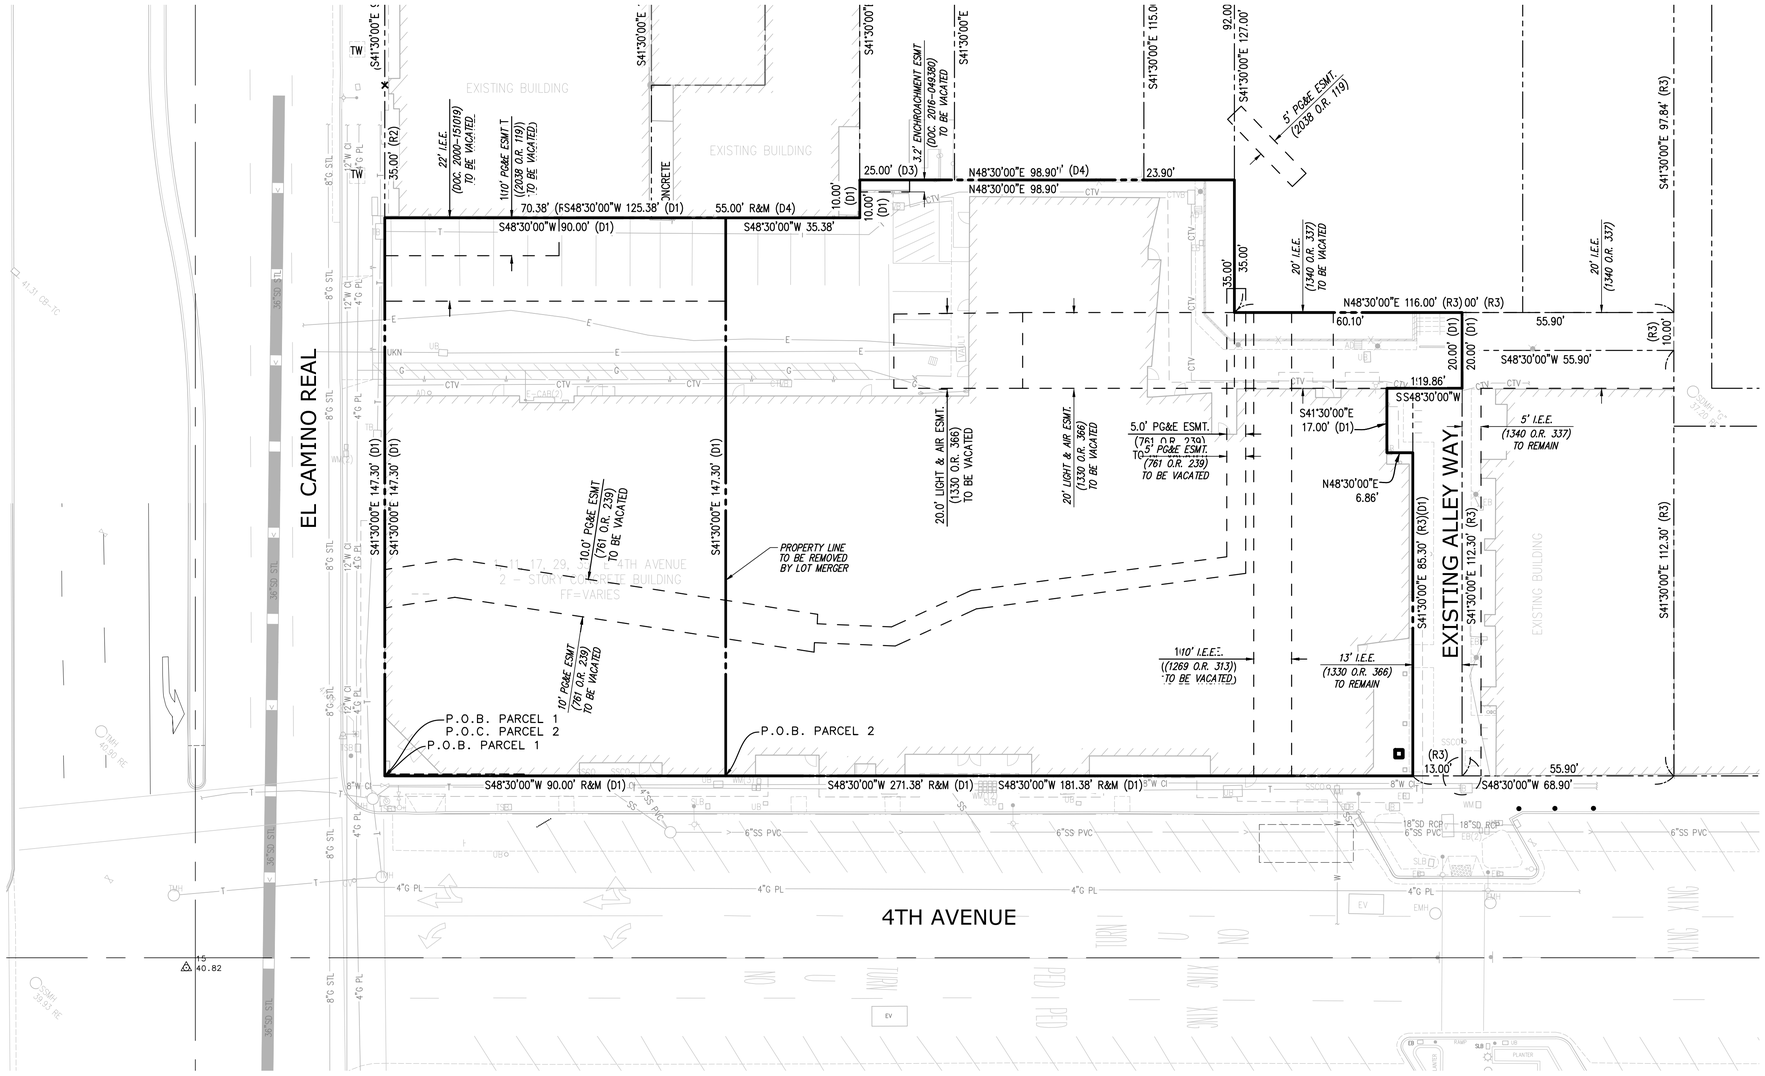

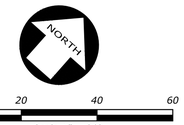

NOTES

1. *RECORD OWNER:* MURFEE LEGACY LLC
2. *SUBDIVIDER:* MECAH VENTURES, 341 MAIN STREET SUITE 200, ALPINE, UT 84004
3. *EXHIBIT PREPARED BY:* KIER & WRIGHT CIVIL ENGINEERS & SURVEYORS, INC., 3350 SCOTT BOULEVARD, BUILDING 22, SANTA CLARA, CA 95054, PHONE: (408) 727-6665
4. *A.P.N.'S:* 034-143-260, 300, 310.
5. *EXISTING USE:* COMMERCIAL
6. *PROPOSED USE:* RESIDENTIAL MIXED USE
7. *EXISTING ZONING:* "CBD" - CENTRAL BUSINESS
8. *PROPOSED ZONING:* "CBD" - CENTRAL BUSINESS
9. *GENERAL PLAN:* MIXED-USE HIGH (15 STORIES)
10. *PROPOSED NUMBER OF LOTS:* 1
11. *TOTAL ACREAGE:* 0.9166± ACRES
12. *ALL DISTANCES AND AREAS ARE APPROXIMATE.*
13. *NO NEW STREET NAMES ARE PROPOSED.*
14. *THE BOUNDARY EASEMENTS, AND OTHER ENCUMBRANCES SHOWN ON THIS DRAWING ARE BASED UPON INFORMATION CONTAINED IN THE FOLLOWING DOCUMENT: PRELIMINARY TITLE REPORT FURNISHED BY FIRST AMERICAN TITLE INSURANCE COMPANY, ORDER NUMBER NCS-1207700-SM, DATED NOVEMBER 25, 2024.*
15. *FLOOD ZONE NOTE:* THIS SITE IS IN FLOOD ZONE "X", AREAS OF DETERMINED TO BE OUTSIDE THE 0.2% ANNUAL CHANCE FLOOD. PER FLOOD INSURANCE RATE MAP COMMUNITY NO. 06081C0154G, DATED APRIL 05, 2019.
16. *BENCHMARK:* BM# 014-002 (CITY OF SAN MATEO BENCHMARK) BEING A NAIL AND WASHER ON TOP OF A CURB AT THE SOUTH INTERSECTION OF 3RD AVENUE AND EL CAMINO REAL, ELEVATION: 42.81' (NGVD 88)
17. *BASIS OF BEARINGS:* THE BEARING OF SOUTH 48° 30' 00" WEST TAKEN ON THE NORTHWEST MONUMENT LINE OF PARCEL 1 AS SHOWN ON THAT CERTAIN PARCEL MAP NUMBER 400 FILED FOR RECORD ON JUNE 18, 2004, IN BOOK 75 OF MAPS AT PAGE (S) 53-54, OFFICIAL RECORDS OF SAN MATEO COUNTY WAS TAKEN AS THE BASIS FOR ALL BEARINGS SHOWN HEREON.

LEGEND

- BUILDING LINE
- BUILDING OVERHANG LINE
- CENTER LINE
- CONCRETE/BLOCK WALL
- CONCRETE CURB
- CONCRETE CURB & GUTTER
- CONTOUR LINE-MAJOR
- CONTOUR LINE-MINOR
- DRIVEWAY
- EASEMENT LINE
- EDGE OF PAVEMENT
- ELECTRIC LINE
- FENCE LINE
- GAS LINE-VALVE & METER
- LOT LINE
- MONUMENT/MONUMENT LINE
- PROPERTY LINE
- SANITARY SEWER LINE-MANHOLE & CLEANOUT
- SIDEWALK
- SPOT ELEVATION
- STORM DRAIN LINE-MANHOLE & CATCH BASIN
- STORM DRAIN LINE-MANHOLE & CATCH BASIN
- STORM DRAIN LINE OVER 24"DIAMETER
- TELEPHONE LINE
- UNKNOWN UTILITY LINE
- WATER LINE & VALVE
- AREA DRAIN
- BACKFLOW PREVENTION DEVICE
- BOLLARD
- ELECTROLIER
- FIRE DEPARTMENT CONNECTION
- FIRE HYDRANT
- PARKING METER
- TRANSMISSION TOWER
- TRAFFIC SIGNAL POLE
- TRAFFIC SIGN
- UTILITY BOX
- WATER VALVE
- LEAD & TACK "LS 6256"

ABBREVIATIONS

BW	BACK OF SIDEWALK	P-FC	PAVEMENT FACE OF CURB
C	CONCRETE	TW	TOP OF WALL
CB-TC	CATCH BASIN AT TOP OF CURB	TC	TOP OF CURB
DOC.	DOCUMENT	RCP	REINFORCED CONCRETE PIPE
CTV	CABLE TELEVISION BOX	PVC	POLYVINYL CHLORIDE PIPE
EB	ELECTRIC BOX	SDMH	STORM DRAIN MANHOLE
ECAB	ELECTRIC CABINET	SSMH	SANITARY SEWER MANHOLE
EMH	ELECTRIC MANHOLE	SLB	STREET LIGHT BOX
EP	EDGE OF PAVEMENT	UB	UNKNOWN UTILITY BOX
EV	ELECTRIC VAULT	WB	WATER BOX
EW	EDGE OF SIDEWALK	WM	WATER METER
FF	FINISHED FLOOR	IE	INVERT ELEVATION
FL-FC	FLOWLINE FACE OF CURB	RE	RIM ELEVATION
IB	IRRIGATION BOX		
LIP	LIP OF CURB		

ARC TEC
ARCHITECTURAL TECHNOLOGIES
www.arctecinc.com
Arizona
2960 East Northern Avenue, Building C
Phoenix, AZ 85028 602.953.2355
California
1731 Technology Drive, Suite 750
San Jose, CA 95113 408.496.1121

The "user(s)" in possession of this documentation acknowledge(s) that ARC TEC's and ARC TEC consultants' drawings, specifications, reports, electronic data and other documentation are instruments of service. ARC TEC and ARC TEC consultants shall be deemed the author and owner of such documentation. The "user(s)" in possession of this documentation shall not sue or authorize any other person to sue ARC TEC's or ARC TEC consultants' instruments of service. Reuse without ARC TEC's written authorization will be at the user(s) sole risk and without liability to ARC TEC and ARC TEC's consultants. The user(s) possessing this documentation shall indemnify and hold harmless ARC TEC and ARC TEC's consultants and agents and employees from and against all claims, damages losses and expenses, including attorney's fees arising out of or resulting from unauthorized reuse of ARC TEC or ARC TEC's consultants instruments of service.
Written dimensions on this drawing shall have precedence over any scaled dimension. DO NOT SCALE THIS DRAWING for accurate dimensions and notify ARC TEC of any discrepancies.
© Copyright ARC TEC, Inc. 2018

In Association with:

KIER+WRIGHT
3350 Scott Boulevard, Building 22 Phone: (408) 727-6665
Santa Clara, CA 95054 www.kierwright.com

A Planning Application For:

MECAH VENTURES

EL CAMINO REAL & E. 4TH AVENUE
SAN MATEO, CA 94401


DATE	DESCRIPTION
11/18/2025	SB330 APPLICATION

TENTATIVE PARCEL MAP - EXISTING CONDITIONS PLAN

C7.1

PROJECT NO: 246148

Z:\2025\246148\ENTITLEMENTS\246148 - C7.1 TENTATIVE PARCEL MAP.dwg Mar 18, 2026, 12:51pm dlong

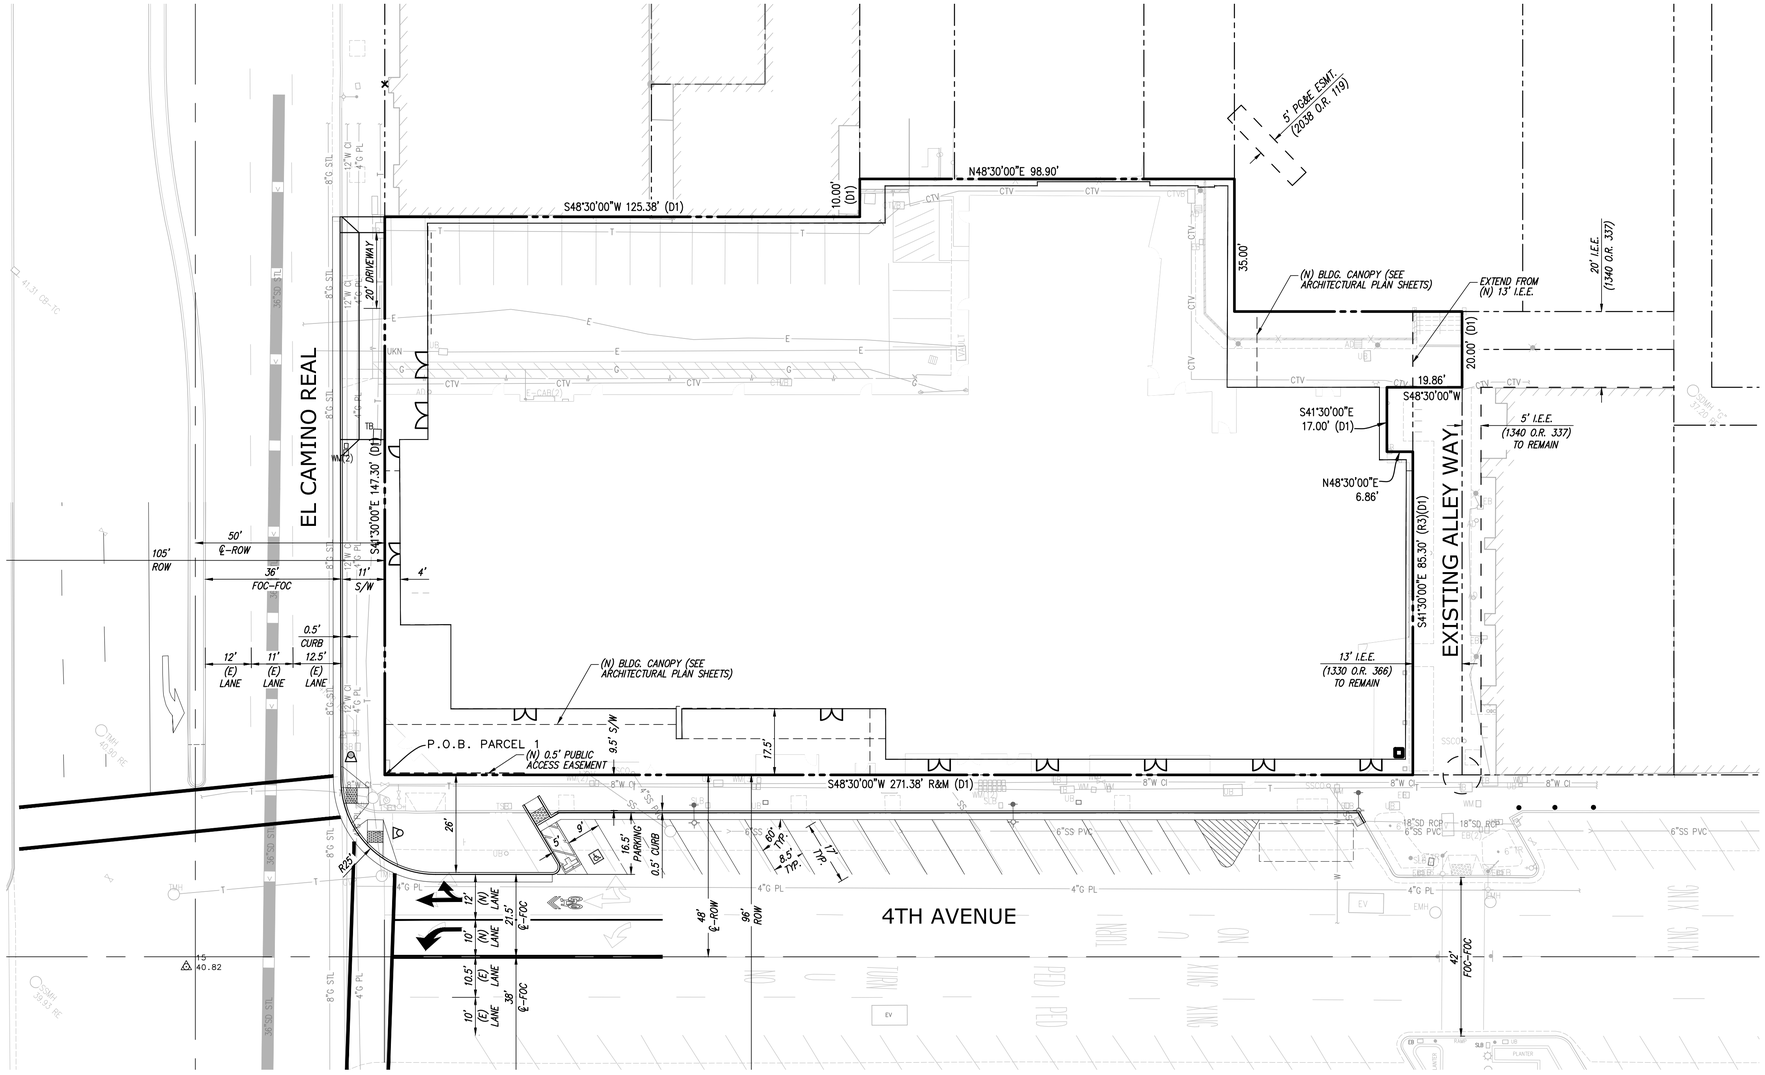

NORTH

0 10 20 40 60

Scale 1" = 20'

LEGEND

- BUILDING LINE
- CENTER LINE
- PROPERTY LINE
- ADJACENT PROPERTY LINE
- CONCRETE CURB
- CONCRETE CURB & GUTTER
- CONCRETE
- NOT A PART OF PROJECT
- EXISTING STREET LIGHT
- PROPOSED STREET LIGHT

ARC TEC
ARCHITECTURAL TECHNOLOGIES
www.arctecinc.com
Arizona
2960 East Northern Avenue, Building C
Phoenix, AZ 85028 602.953.2355
California
1731 Technology Drive, Suite 750
San Jose, CA 95113 408.496.1121

The "user(s)" in possession of this documentation acknowledge(s) that ARC TEC's and ARC TEC consultants' drawings, specifications, reports, electronic data and other documentation are instruments of service. ARC TEC and ARC TEC consultants shall be deemed the author and owner of such documentation. The "user(s)" in possession of this documentation shall not sue or authorize any other person to use ARC TEC's or ARC TEC consultants' instruments of service. Reuse without ARC TEC's written authorization will be at the user(s) sole risk and without liability to ARC TEC and ARC TEC's consultants. The user(s) possessing this documentation shall indemnify and hold harmless ARC TEC and ARC TEC's consultants and agents and employees from and against all claims, damages losses and expenses, including attorney's fees arising out of or resulting from unauthorized reuse of ARC TEC or ARC TEC's consultants instruments of service.
Written dimensions on this drawing shall have precedence over any scaled dimension. DO NOT SCALE THIS DRAWING for accurate dimensions and notify ARC TEC of any discrepancies.

© Copyright ARC TEC, Inc. 2018

In Association with:

KIER+WRIGHT

3350 Scott Boulevard, Building 22
Santa Clara, CA 95054
Phone: (408) 727-6665
www.kierwright.com

A Planning Application For:
MECAH VENTURES
EL CAMINO REAL & E. 4TH AVENUE
SAN MATEO, CA 94401


DATE	DESCRIPTION
11/18/2025	SB330 APPLICATION

TENTATIVE PARCEL MAP - PROPOSED CONDITIONS PLAN

C7.2

PROJECT NO: 246148

Z:\2025\246148\ENTITLEMENTS\246148 - C7.1 TENTATIVE PARCEL MAP.dwg - Mar 18, 2026, 1:54pm - dfong

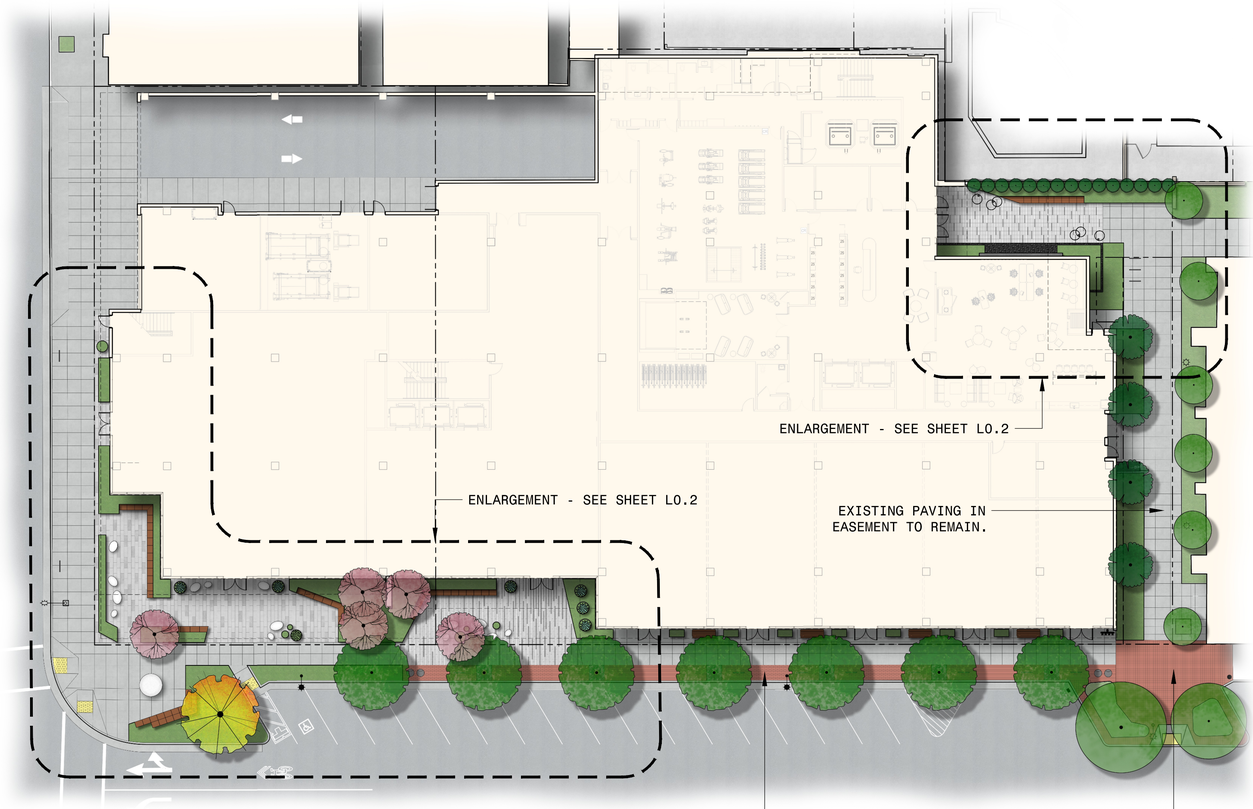

ARC TEC
ARCHITECTURAL TECHNOLOGIES
www.arctecinc.com
Arizona
2960 East Northern Avenue, Building C
Phoenix, AZ 85028 602.953.2355
California
1731 Technology Drive, Suite 750
San Jose, CA 95113 408.496.1121

The "user(s)" in possession of this documentation acknowledge(s) that ARC TEC's and ARC TEC consultants' drawings, specifications, reports, electronic data and other documentation are instruments of service. ARC TEC and ARC TEC consultants shall be deemed the author and owner of such documentation. The "user(s)" in possession of this documentation shall not sue or authorize any other person to use ARC TEC's or ARC TEC consultants' instruments of service. Reuse without ARC TEC's written authorization will be at the user(s) sole risk and without liability to ARC TEC and ARC TEC's consultants. The user(s) possessing this documentation shall indemnify and hold harmless ARC TEC and ARC TEC's consultants and agents and employees from and against all claims, damages losses and expenses, including attorney's fees arising out of or resulting from unauthorized reuse of ARC TEC or ARC TEC's consultants instruments of service.
Written dimensions on this drawing shall have precedence over any scaled dimension, DO NOT SCALE THIS DRAWING for accurate dimensions and notify ARC TEC of any discrepancies.

© Copyright ARC TEC, Inc. 2018

In Association with:

siTe.
landscape architecture

A Planning Application For:
MECAH VENTURES
EL CAMINO REAL & E. 4TH AVENUE
SAN MATEO, CA 94401

DATE	DESCRIPTION
11.11.2024	SB330 APPLICATION
06.03.2025	1ST PLANNING APPLICATION
11.17.2025	PC1 RESPONSE
03.18.26	PC2 RESPONSE

LICENSED LANDSCAPE ARCHITECT
SIGNATURE
3/31/27
RENEWAL DATE
DATE
STATE OF CALIFORNIA


PRELIMINARY ILLUSTRATIVE PLAN

L1.1


PROJECT NO: 246148

0 20' 40'

C:\Users\AmeliaWehrmann\Treehive Construction Team Dro...SITE_PROJECTS_2041 PROJECTS\2041 - 4TH AND EL CAMINO\WORKING DRAWINGS_EXTPLANENTITLEMENTS\VERSION FAT\MEL CAMINO_COMBO.dwg, Mar 17, 2026, 10:27am, AmeliaWehrmann

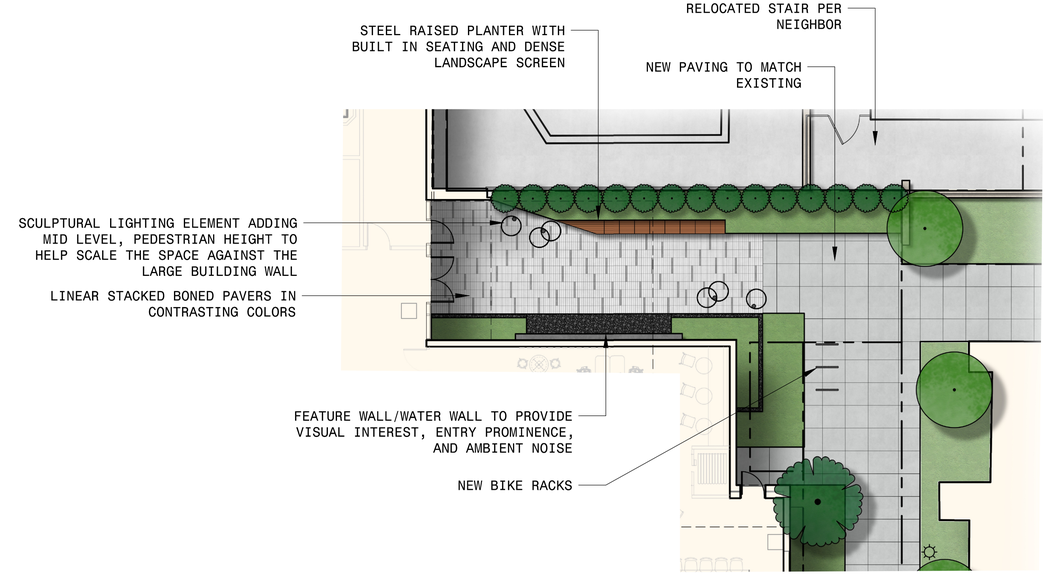

RESIDENTIAL ENTRY

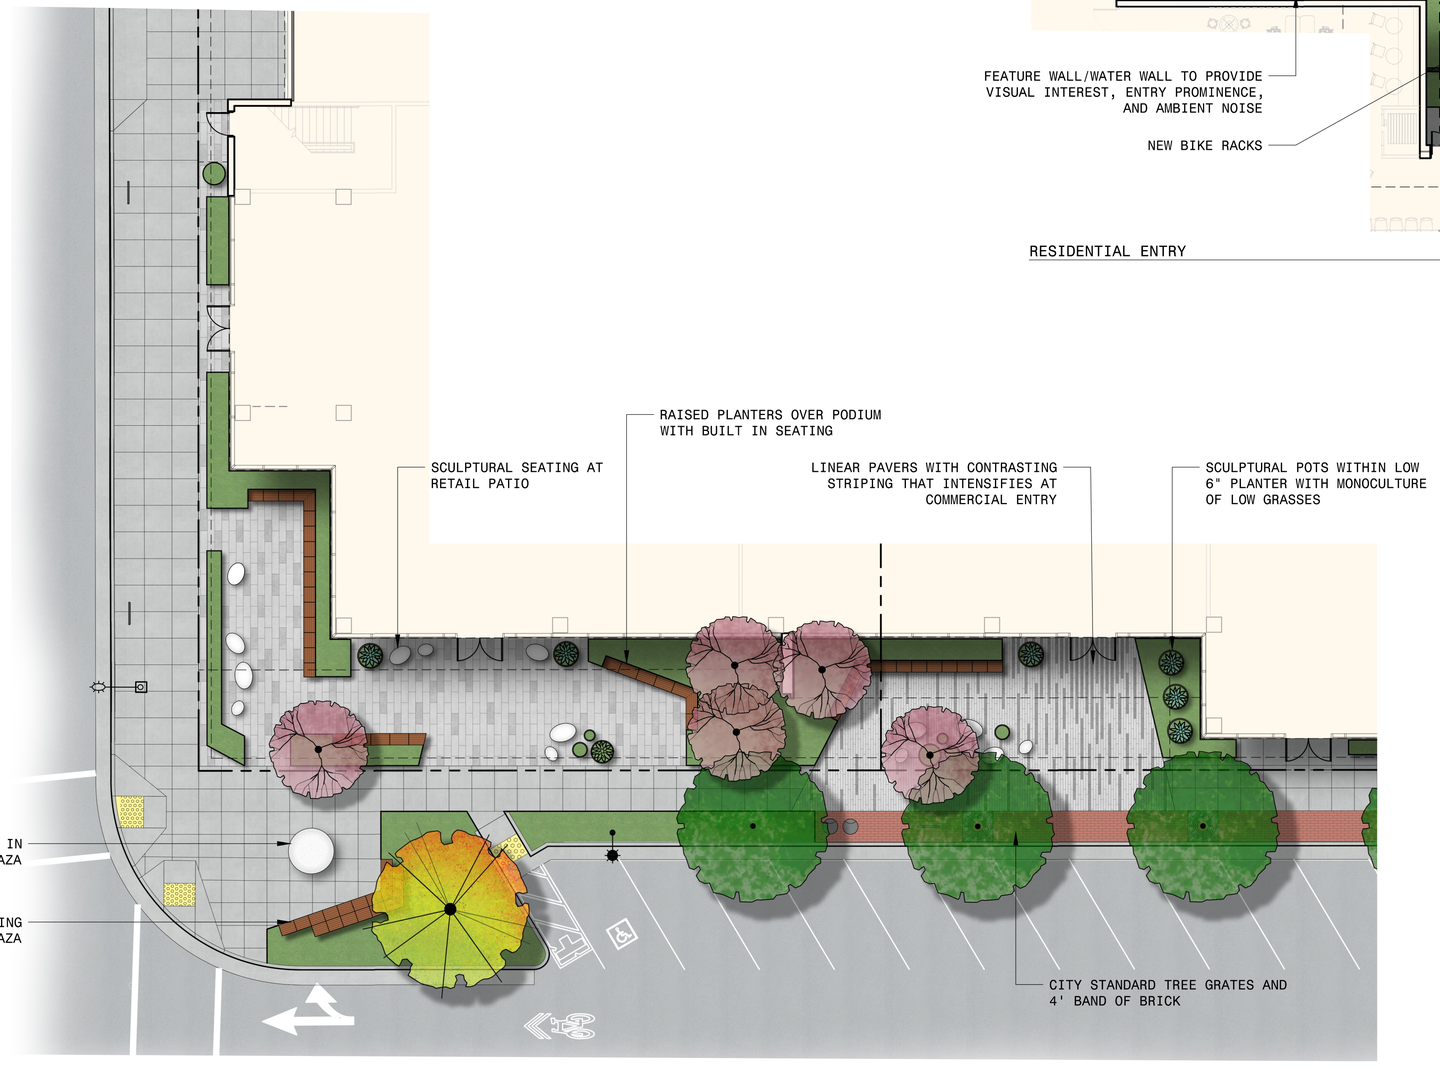

PUBLIC OPEN SPACE AND COMMERCIAL ENTRANCE

ARC TEC
ARCHITECTURAL TECHNOLOGIES
www.arctecinc.com
Arizona
2960 East Northern Avenue, Building C
Phoenix, AZ 85028 602.953.2355
California
1731 Technology Drive, Suite 750
San Jose, CA 95113 408.496.1121

The "user(s)" in possession of this documentation acknowledge(s) that ARC TEC's and ARC TEC consultants' drawings, specifications, reports, electronic data and other documentation are instruments of service. ARC TEC and ARC TEC consultants shall be deemed the author and owner of such documentation. The "user(s)" in possession of this documentation shall not sue or authorize any other person to sue ARC TEC's or ARC TEC consultants' instruments of service. Reuse without ARC TEC's written authorization will be at the user(s) sole risk and without liability to ARC TEC and ARC TEC's consultants. The user(s) possessing this documentation shall indemnify and hold harmless ARC TEC and ARC TEC's consultants and agents and employees from and against all claims, damages losses and expenses, including attorney's fees arising out of or resulting from unauthorized reuse of ARC TEC or ARC TEC's consultants instruments of service.
Written dimensions on this drawing shall have precedence over any scaled dimension, DO NOT SCALE THIS DRAWING for accurate dimensions and notify ARC TEC of any discrepancies.
© Copyright ARC TEC, Inc. 2018

In Association with:

siTe.
landscape architecture

A Planning Application For:
MECAH VENTURES
EL CAMINO REAL & E. 4TH AVENUE
SAN MATEO, CA 94401

DATE	DESCRIPTION
11.11.2024	SB330 APPLICATION
06.03.2025	1ST PLANNING APPLICATION
11.17.2025	PC1 RESPONSE
03.18.26	PC2 RESPONSE

LICENSED LANDSCAPE ARCHITECT
JASON R. HARRIS
SIGNATURE
3/31/27
RENEWAL DATE
DATE
STATE OF CALIFORNIA


PRELIMINARY ILLUSTRATIVE PLAN - ENLARGEMENTS

L1.2

PROJECT NO: 246148

0 10' 20'

C:\Users\hharris\Documents\Revit Central Files\Revit Construction Team Site - 5TH_PROJECTS\21145 - 4TH AND EL CAMINO\CAD\ARC\DRAWINGS_EATF LEAN\5TH_HARRIS@SITEENVIRONMENTAL.COM.rvt - Mar 17, 2026, 9:27:04 pm - hharris@siteenvironmental.com

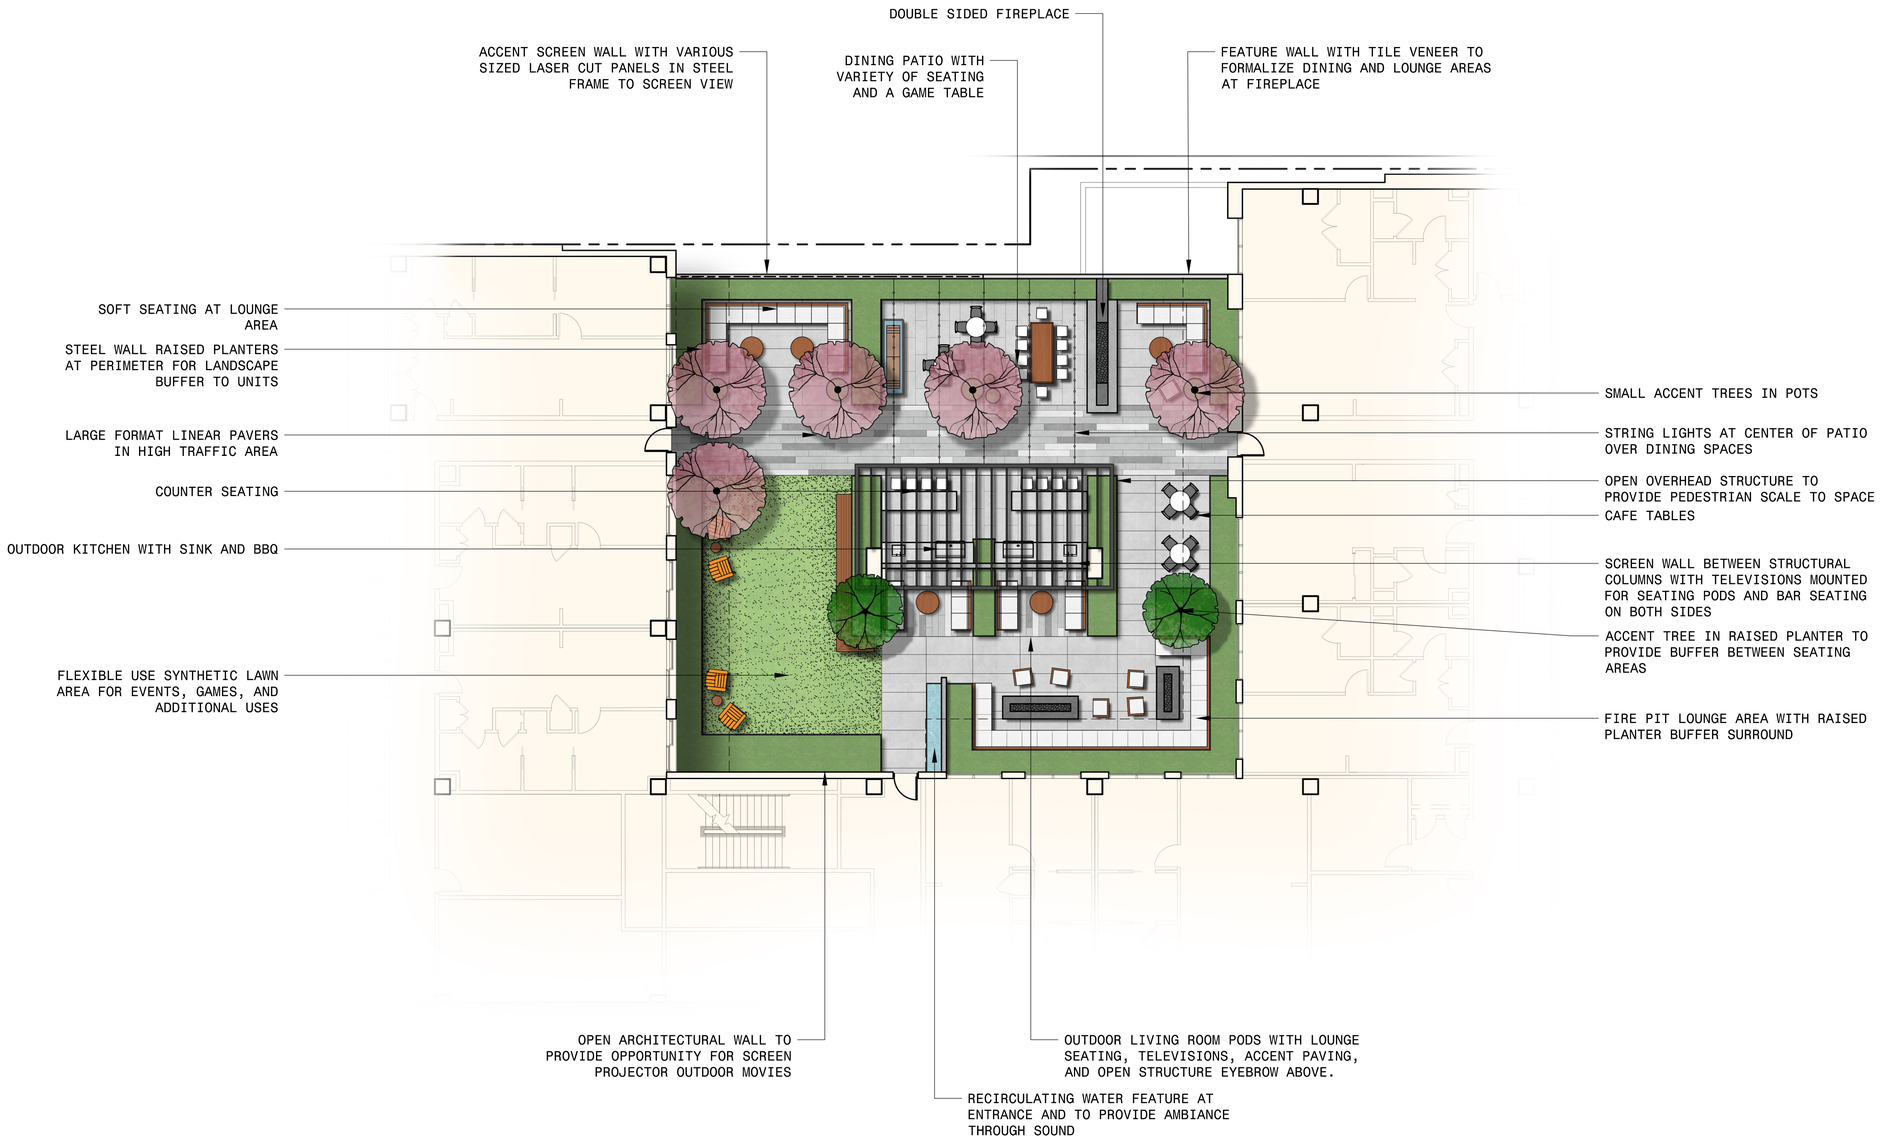

ARC TEC
ARCHITECTURAL TECHNOLOGIES
www.arctecinc.com
Arizona
2960 East Northern Avenue, Building C
Phoenix, AZ 85028 602.953.2355
California
1731 Technology Drive, Suite 750
San Jose, CA 95113 408.496.1121

The "user(s)" in possession of this documentation acknowledge(s) that ARC TEC's and ARC TEC consultants' drawings, specifications, reports, electronic data and other documentation are instruments of service. ARC TEC and ARC TEC consultants shall be deemed the author and owner of such documentation. The "user(s)" in possession of this documentation shall not sue or authorize any other person to use ARC TEC's or ARC TEC consultants' instruments of service. Reuse without ARC TEC's written authorization will be at the user(s) sole risk and without liability to ARC TEC and ARC TEC's consultants. The user(s) possessing this documentation shall indemnify and hold harmless ARC TEC and ARC TEC's consultants and agents and employees from and against all claims, damages losses and expenses, including attorney's fees arising out of or resulting from unauthorized reuse of ARC TEC or ARC TEC's consultants instruments of service.
Written dimensions on this drawing shall have precedence over any scaled dimension, DO NOT SCALE THIS DRAWING for accurate dimensions and notify ARC TEC of any discrepancies.
© Copyright ARC TEC, Inc. 2018

In Association with:

siTe.
landscape architecture

A Planning Application For:
MECAH VENTURES
EL CAMINO REAL & E. 4TH AVENUE
SAN MATEO, CA 94401

DATE	DESCRIPTION
11.11.2024	SB330 APPLICATION
06.03.2025	1ST PLANNING APPLICATION
11.17.2025	PC1 RESPONSE
03.18.26	PC2 RESPONSE

LICENSED LANDSCAPE ARCHITECT
CHRISTOPHER C. THORES #6511
SIGNATURE
3/31/27
RENEWAL DATE
DATE
STATE OF CALIFORNIA


PRELIMINARY ILLUSTRATIVE PLAN - 2ND FLOOR

L1.3

PROJECT NO: 246148

0 10' 20'

C:\Users\kmahlenbrauck\Documents\Revit Central Files\246148_EL CAMINO REAL & E. 4TH AVENUE_kmahlenbrauck.rvt, Mar 17, 2026, 12:23pm, kmahlenbrauck

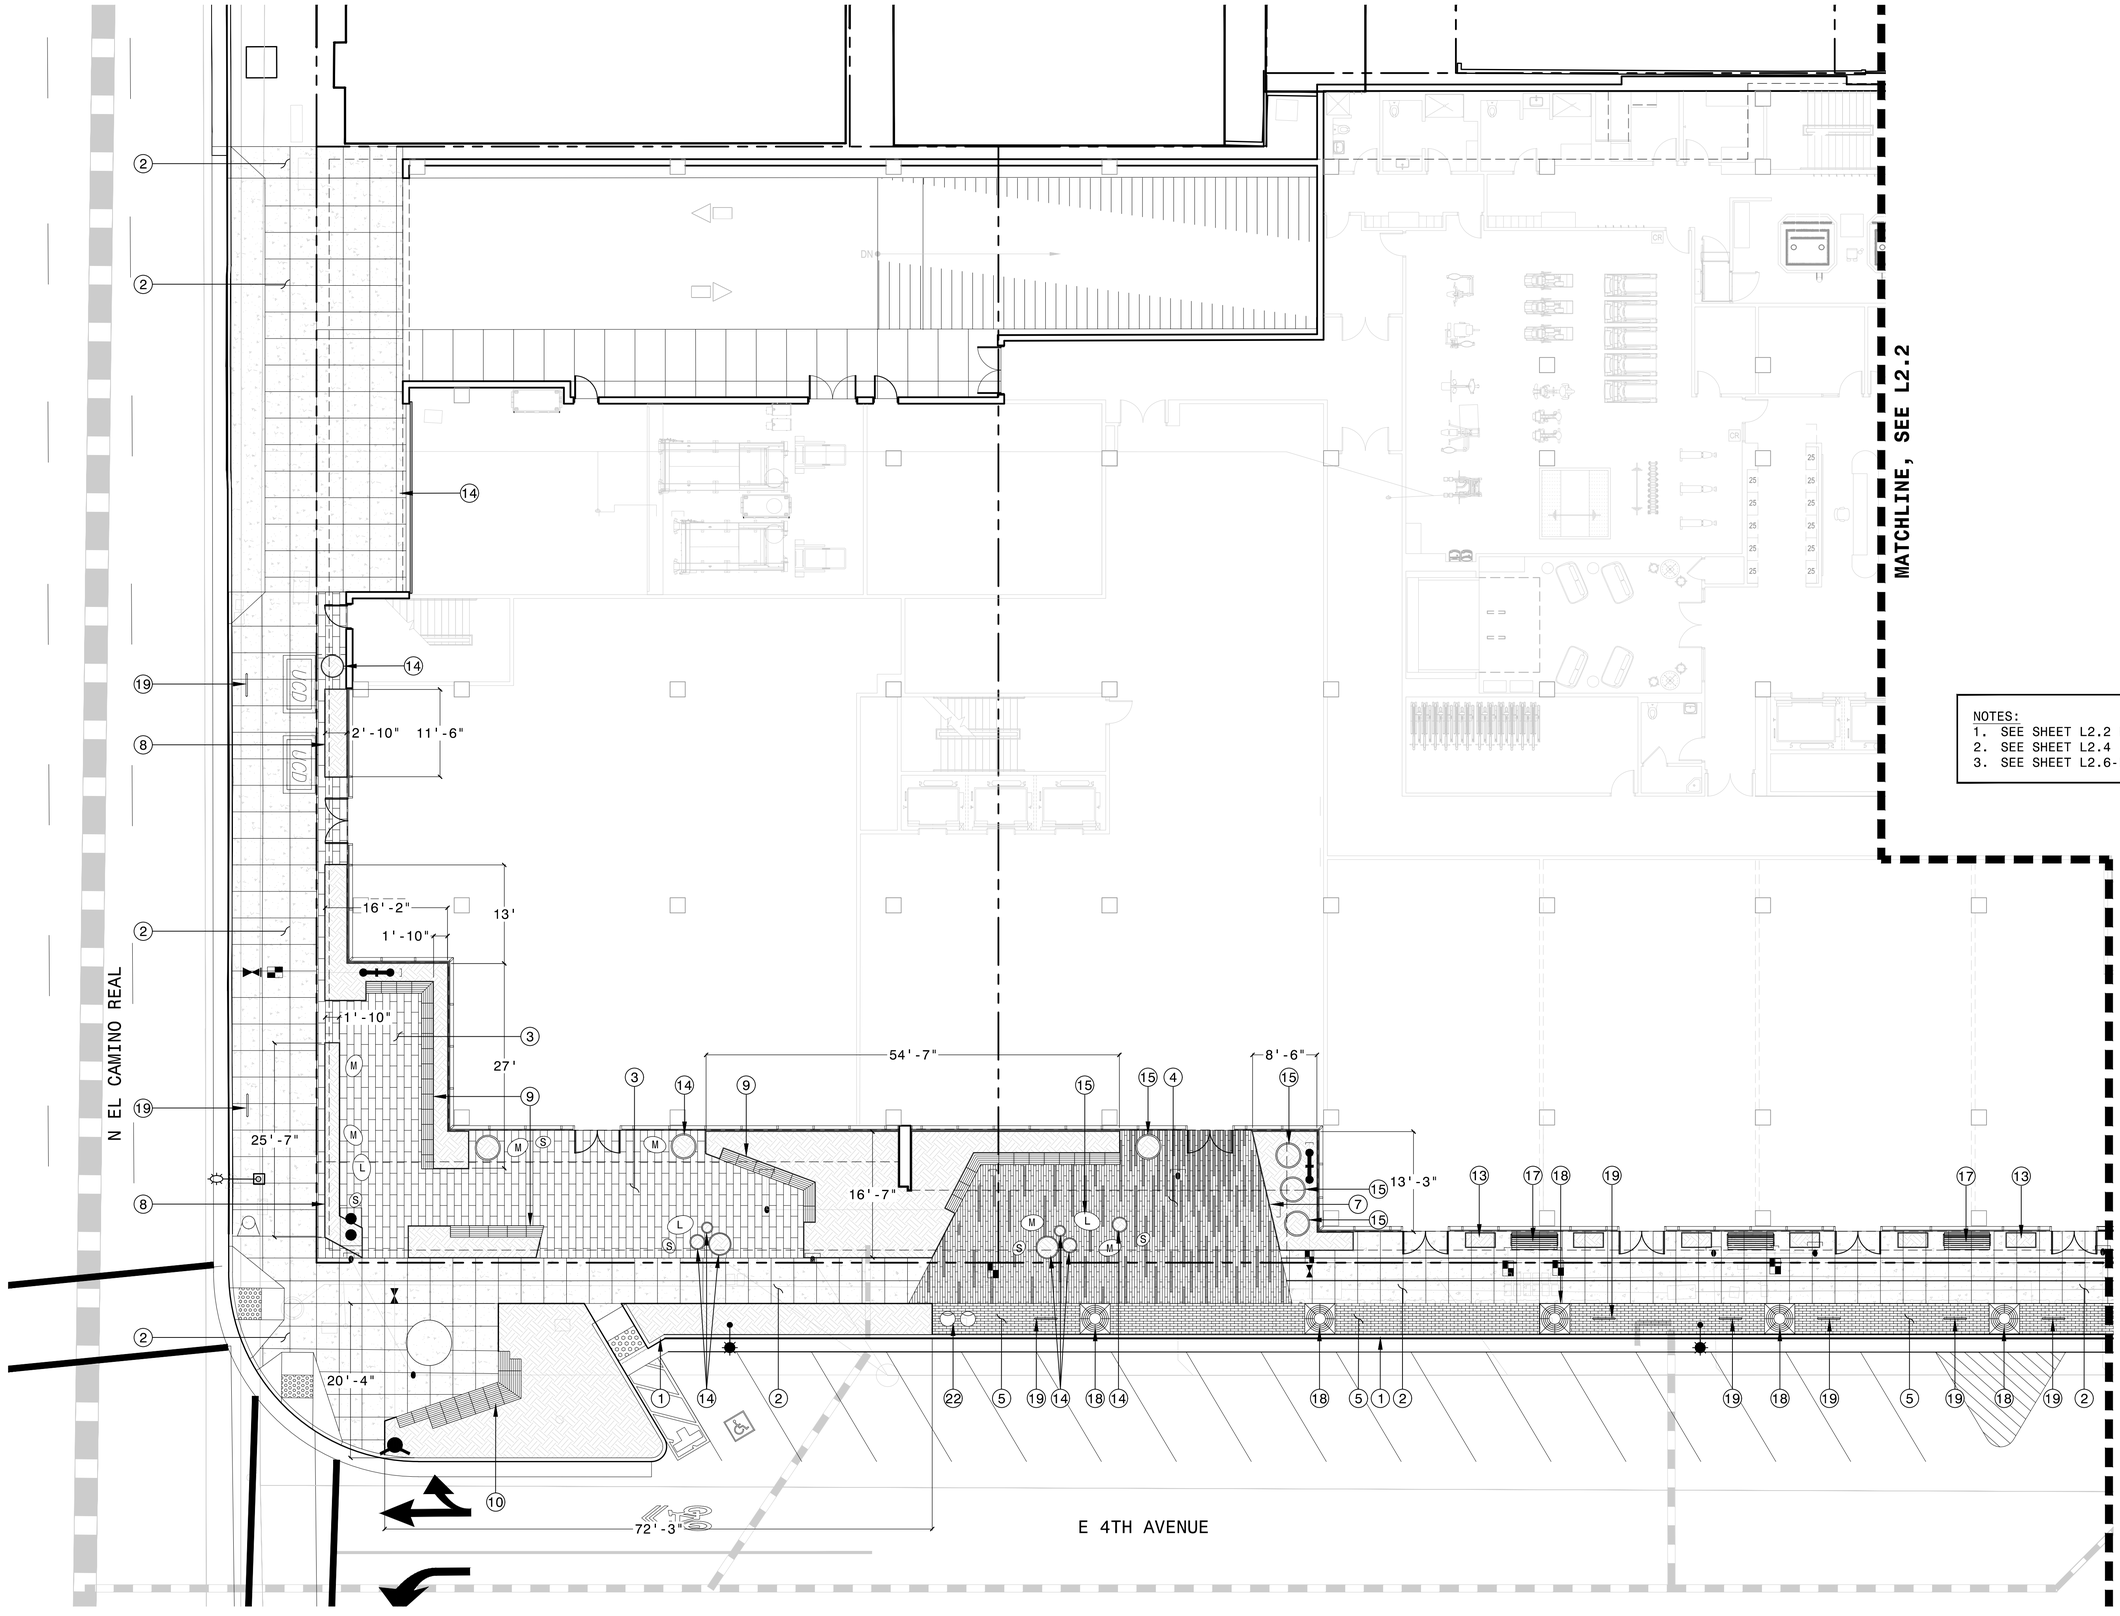

NOTES:
1. SEE SHEET L2.2 FOR LEGEND.
2. SEE SHEET L2.4 -L2.5 FOR MATERIALS.
3. SEE SHEET L2.6-L2.8 FOR DETAILS.

0 10' 20'

ARC TEC
ARCHITECTURAL TECHNOLOGIES
www.arctecinc.com

Arizona
2960 East Northern Avenue, Building C
Phoenix, AZ 85028 602.953.2355

California
1731 Technology Drive, Suite 750
San Jose, CA 95113 408.496.1121

The "user(s)" in possession of this documentation acknowledge(s) that ARC TEC's and ARC TEC consultants' drawings, specifications, reports, electronic data and other documentation are instruments of service. ARC TEC and ARC TEC consultants shall be deemed the author and owner of such documentation. The "user(s)" in possession of this documentation shall not sue or authorize any other person to sue ARC TEC's or ARC TEC consultants' instruments of service. Reuse without ARC TEC's written authorization will be at the user(s) sole risk and without liability to ARC TEC and ARC TEC's consultants. The user(s) possessing this documentation shall indemnify and hold harmless ARC TEC and ARC TEC's consultants and agents and employees from and against all claims, damages losses and expenses, including attorney's fees arising out of or resulting from unauthorized reuse of ARC TEC or ARC TEC's consultants instruments of service.
Written dimensions on this drawing shall have precedence over any scaled dimension, DO NOT SCALE THIS DRAWING for accurate dimensions and notify ARC TEC of any discrepancies.

© Copyright ARC TEC, Inc. 2018

In Association with:

siTe.
landscape architecture

A Planning Application For:
MECAH VENTURES
EL CAMINO REAL & E. 4TH AVENUE
SAN MATEO, CA 94401

DATE	DESCRIPTION
11.11.2024	SB330 APPLICATION
06.03.2025	1ST PLANNING APPLICATION
11.17.2025	PC1 RESPONSE
03.18.26	PC2 RESPONSE


LICENSED LANDSCAPE ARCHITECT
CHRISTOPHER R. HARRIS 5629
SIGNATURE
3/31/27
RENEWAL DATE
DATE
STATE OF CALIFORNIA

PRELIMINARY SITE IMPROVEMENT PLAN

L2.1

PROJECT NO: 246148

C:\Users\khowell\Documents\Twinbox Computacion\Twinbox Computacion Team Site - SITe_PROJECTS_2024\PROJECTS\246_+TH AND EL CAMINO\WORKING DRAWINGS_DWTE\246STA-ANDERSEN.HOWELL.CAMINOCONST.dwg - Mar 31, 2026, 10:28am - khowell

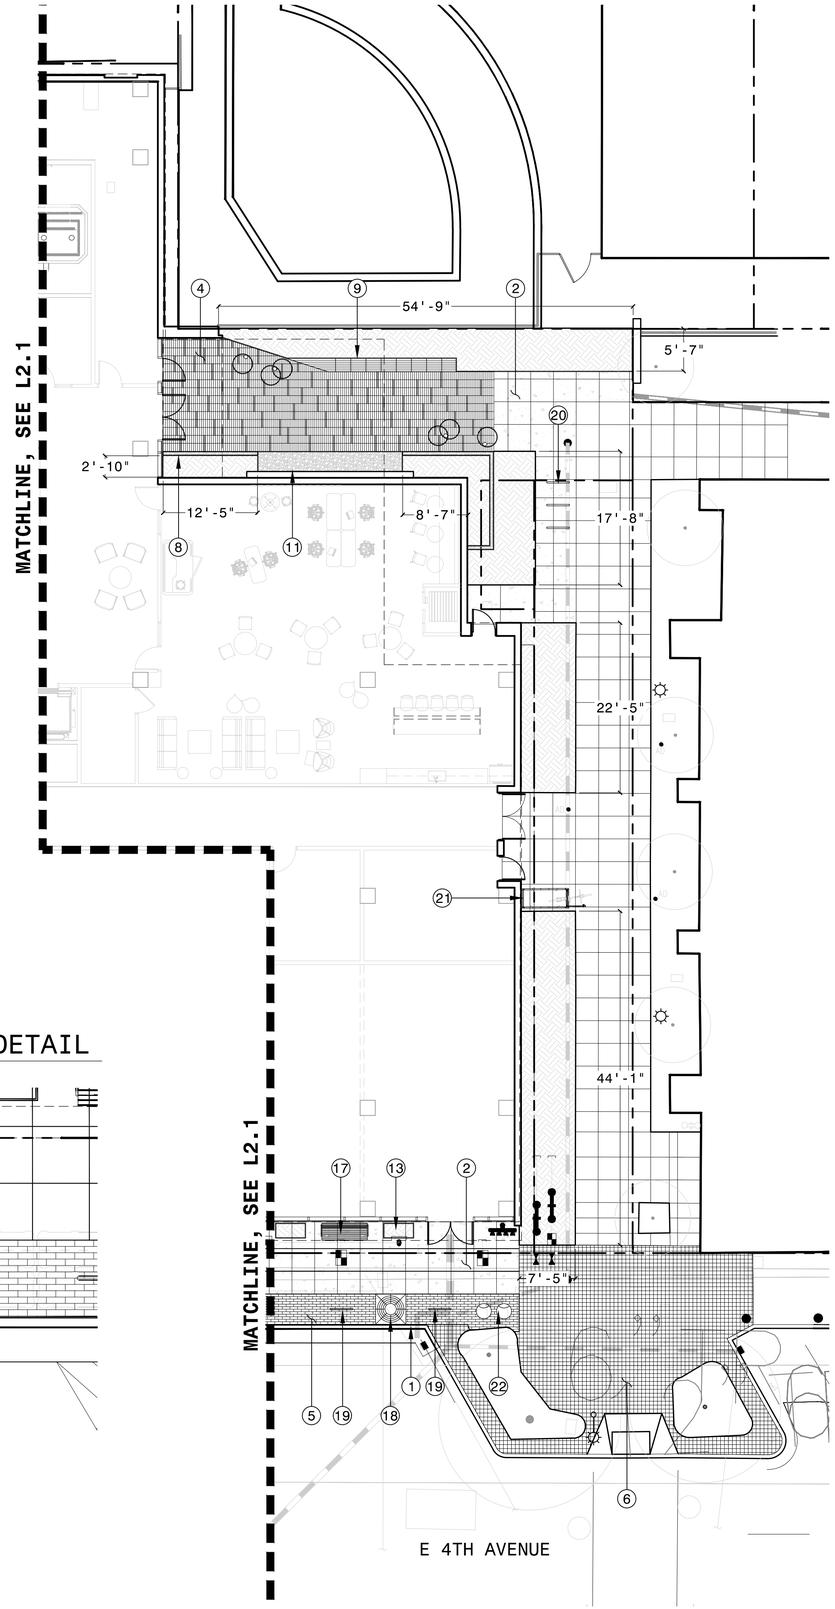


CONSTRUCTION LEGEND - GROUND LEVEL

No.	SYM.	DETAIL	DESCRIPTION
1		SEE CIVIL ENGINEER'S PLANS	VERTICAL CURB PER CIVIL ENGINEER'S PLANS.
2			CONCRETE PAVING - NATURAL GRAY CONCRETE PAVING WITH TOPCAST SANDBLAST FINISH. PROVIDE TROWELED SCORE JOINTS WITH SPACING SHOWN IN PLAN.
3			ACCENT PAVING TYPE 1 - LARGE SCALE CALARC PAVER BY STEPSTONE. 12"X36"X2-1/2" PAVERS IN RUNNING BOND PATTERN. COLOR AND FINISH TO BE 85% LIGHT SANDBLAST PORCELAIN 1813 AND 15% TO BE MEDIUM SANDBLAST PORCELAIN 1413 IN RANDOMIZED DISTRIBUTION.
4			ACCENT PAVING TYPE 2 - NARROW MODULAR PAVER BY STEPSTONE. 4"X18"X4" PAVERS WITH LIGHT SANDBLAST FINISH IN 1/3 RUNNING BOND PATTERN. COLORS TO BE PEBBLE 1424 AND KONA BROWN 1821. KONA TO BE INSTALLED IN INCREASING FREQUENCY AT CLOSER PROXIMITY TO ENTRY DOOR AS SHOWN IN PLAN.
5			CITY STANDARD BRICK PAVING BAND. MODEL: MCNEAR BRICK AND CLOCK - COMMERCIAL SERIES, OR APPROVED EQUAL. COLOR: TANGIERS. PATTERN: RUNNING BOND.
6			EXISTING BRICK PAVERS TO REMAIN
7		A L2.6	10" TALL POWDER COATED STEEL PLANTER WALL. COLOR TO MATCH ARCHITECTURAL STEEL PANEL COLOR - NIGHTFALL METALLIC
8		A L2.6	24" TALL POWDER COATED STEEL PLANTER WALL. COLOR TO MATCH ARCHITECTURAL STEEL PANEL COLOR - NIGHTFALL METALLIC
9		A L2.6	24" TALL POWDER COATED STEEL PLANTER WALL WITH BUILT IN THERMALLY MODIFIED ASH SEAT WALL. PLANTER WALL COLOR TO MATCH ARCHITECTURAL STEEL PANEL COLOR - NIGHTFALL METALLIC
10		B L2.6	TIERED SEATING WITH THERMALLY MODIFIED ASH FINISH
11			RECIRCULATING WATER WALL AT RESIDENTIAL ENTRY
12			NOT USED
13			TOURNESOL WILSHIRE STEEL PLANTER - PLANTER TO BE WWR-482424 WITH POWDER COAT IN CEDAR BRONZE COLOR
14			PRECAST CONCRETE PLANTER - CARMEN PLANTER BY QCP. COLOR TO BE FRENCH GRAY. 3 DIFFERENT SIZES TO BE MODELS 2227, 3224, AND 4028
15			PRECAST CONCRETE PLANTER AT COMMERCIAL ENTRANCE - ARRIS MODEL 4244 PLANTER BY QCP. COLOR TO BE LATTE.
16	M S L		SCULPTURAL SEATING TO BE PRECAST CONCRETE "PEBBLES" BY QCP. COLOR TO BE MISSION WHITE, FINISH TO BE CRAFTSMAN'S ETCH. THREE MODELS OF PEBBLES TO BE PROVIDED - SEE PLAN FOR SIZES AND LOCATIONS - L=4228, M=3625, S=2418.
17			BENCH - PER CITY OF SAN MATEO DESIGN GUIDELINES. WABASH VALLEY - ESTATE SERIES 72" WITH INTERMEDIATE ARMREST. COLOR: BLACK POWDER COAT
18			TREE GRATE - PER CITY OF SAN MATEO DESIGN GUIDELINES. URBAN ACCESSORIES - OT - TITLE 24. COLOR: POWDERCOAT RAL 6004
19		L2.2	STREETSCAPE BIKE RACK - WELLE CIRCULAR RACK - WCRO2-IG. FINISH TO BE STAINLESS STEEL.
20		A L2.8	BIKE RACK AT RESIDENTIAL ENTRY- WELLE CIRCULAR RACK - WCRO2-IG. FINISH TO BE STAINLESS STEEL.
21		B L2.8	MADRAX NARROW MADLOCKER; MLNF-1; ML-PADLOCK; MLN-PDB (SKU); COLOR GUNMETAL
22			TRASH RECEPTACLE - WABASH VALLEY URBANSCAPE "J" STYLE 32 GALLON RECEPTACLE. COLOR: BLACK POWDER COAT
			LANDSCAPE AREA - SEE PLANTING AND IRRIGATION PLANS

NOTES:
- SEE SHEET L2.4-L2.5 FOR MATERIALS.
- SEE SHEET L2.6-L2.8 FOR DETAILS

STREETSCAPE SHORT TERM BIKE PARKING DETAIL

SCALE: 1/4" = 1'-0"

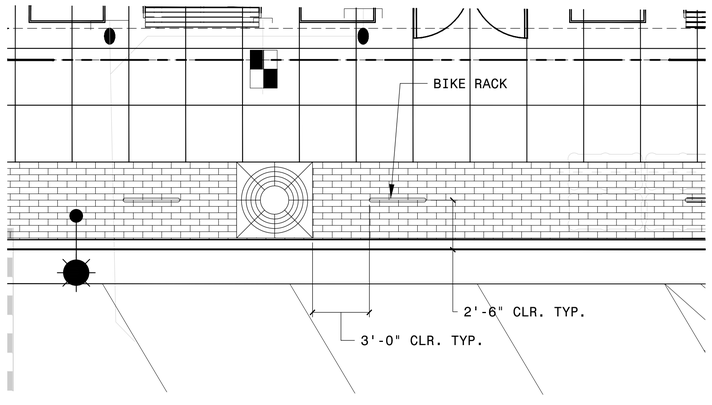

ARC TEC
ARCHITECTURAL TECHNOLOGIES
www.arctecinc.com
Arizona
2960 East Northern Avenue, Building C
Phoenix, AZ 85028 602.953.2355
California
1731 Technology Drive, Suite 750
San Jose, CA 95113 408.496.1121

The "user(s)" in possession of this documentation acknowledge(s) that ARC TEC's and ARC TEC consultants' drawings, specifications, reports, electronic data and other documentation are instruments of service. ARC TEC and ARC TEC consultants shall be deemed the author and owner of such documentation. The "user(s)" in possession of this documentation shall not sue or authorize any other person to use ARC TEC's or ARC TEC consultants' instruments of service. Reuse without ARC TEC's written authorization will be at the user(s) sole risk and without liability to ARC TEC and ARC TEC's consultants. The user(s) possessing this documentation shall indemnify and hold harmless ARC TEC and ARC TEC's consultants and agents and employees from and against all claims, damages losses and expenses, including attorney's fees arising out of or resulting from unauthorized reuse of ARC TEC or ARC TEC's consultants instruments of service.
Written dimensions on this drawing shall have precedence over any scaled dimension; DO NOT SCALE THIS DRAWING for accurate dimensions and notify ARC TEC of any discrepancies.
© Copyright ARC TEC, Inc. 2018

In Association with:

siTe.
landscape architecture

A Planning Application For:
MECAH VENTURES
EL CAMINO REAL & E. 4TH AVENUE
SAN MATEO, CA 94401

DATE	DESCRIPTION
11.11.2024	SB330 APPLICATION
06.03.2025	1ST PLANNING APPLICATION
11.17.2025	PC1 RESPONSE
03.18.26	PC2 RESPONSE

LICENSED LANDSCAPE ARCHITECT
SIGNATURE
3/31/27
RENEWAL DATE
DATE
STATE OF CALIFORNIA


PRELIMINARY SITE IMPROVEMENT PLAN

L2.2

PROJECT NO: 246148

0 10' 20'

C:\Users\brettallenmeyer\Tenhoor Construction\Tenhoor Construction Team Site - SPLA_PROJECTS_2024_PROJECTS\2154 - 4TH AND EL CAMINO\DRAWING DRAWINGS_EXTT\LEVENTIS_MIDDLEBROOK\SAN MATEO\L2.2 - STREETSCAPE BIKE PARKING DETAIL.dwg, Mar 17, 2026, 10:28am - brettallenmeyer

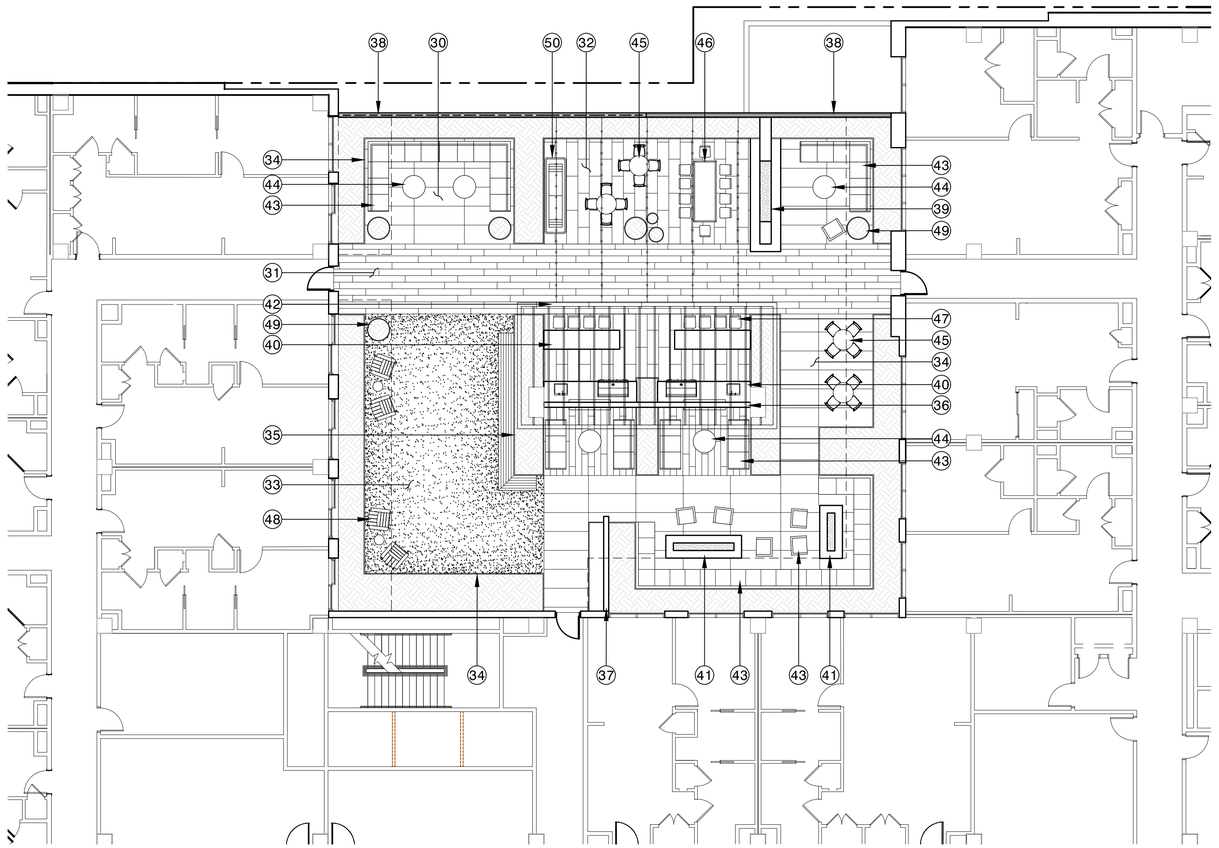

CONSTRUCTION LEGEND - ROOF DECK

No.	SYM.	DETAIL	DESCRIPTION
30			CONCRETE PAVING - NATURAL GRAY CONCRETE PAVING WITH TOPCAST SANDBLAST FINISH. PROVIDE TROWELED SCORE JOINTS WITH SPACING SHOWN IN PLAN.
31			ACCENT PAVING TYPE 3 - LARGE SCALE CALARC PAVER BY STEPSTONE. 6"X48"X2-1/2" PAVERS IN 1/3 RUNNING BOND. COLOR AND FINISH TO BE 50% LIGHT SANDBLAST ALMOND AND 50% LIGHT SANDBLAST PEBBLE IN RANDOMIZED DISTRIBUTION
32			ACCENT PAVING TYPE 4 - LARGE SCALE CALARC PAVER BY STEPSTONE. 18"X48"X2-1/2" PAVERS IN 1/3 RUNNING BOND. COLOR AND FINISH TO BE 85% LIGHT SANDBLAST ALMOND AND 15% MEDIUM SANDBLAST ALMOND IN RANDOMIZED DISTRIBUTION
33			TURF - SYNAUGUSTINE X47 BY SYNLAWN
34			24" TALL POWDER COATED STEEL PLANTER WALL. COLOR TO MATCH ARCHITECTURAL STEEL PANEL COLOR - NIGHTFALL METALLIC
35			24" TALL POWDER COATED STEEL PLANTER WALL WITH BUILT IN THERMALLY MODIFIED ASH SEAT WALL. PLANTER WALL COLOR TO MATCH ARCHITECTURAL STEEL PANEL COLOR - NIGHTFALL METALLIC
36			8' TALL WOOD SLAT SCREEN WALL - 4" THERMALLY MODIFIED ASH PLANKS, ALIGNED HORIZONTALLY.
37			5' TALL WOOD SLAT SCREEN WALL - 4" THERMALLY MODIFIED ASH PLANKS, ALIGNED HORIZONTALLY.
38		A,B,C L2.7	ACCENT SCREEN WALL WITH LASER CUT PANELS, STUCCO VENEER ON EXTERIOR, AND TILE FEATURE ON INTERIOR FACING WALL AT 2ND FLOOR AMENITY SPACE
39			FIRE FEATURE WALL - 6' TALL TILE VENEER WITH NATURAL GRAY CAST IN PLACE CONCRETE HEARTH. TILE TO BE KENRIDGE RIBBON WHITE 24X48 WOOD LOOK MATTE FLUTED PORCELAIN TILE FROM TILEBAR.
40			OUTDOOR COUNTER AND BAR SEATING ISLAND. POLISHED NATURAL GRAY COUNTERS WITH TILE VENEER BELOW. TILE TO BE KENRIDGE RIBBON BLACK 24X48 WOOD LOOK MATTE FLUTED PORCELAIN TILE FROM TILEBAR. BACK COUNTER TO HAVE BBQ AND SINK. BBQ TO BE PGS COMMERCIAL T-SERIES 30" BUILT IN GRILL. SINK TO BE 20" STAINLESS STEEL SINK - KOHLER K-33153.
41			PRECAST CONCRETE FIRE PIT - FIRE PIT TO BE BLOC PRECAST CONCRETE FIRE PIT FROM LUMACAST - COLOR TO BE IVORY.
42			STEEL OVERHEAD STRUCTURE ATTACHED TO BUILDING COLUMNS - PAINT COLOR TO MATCH ARCHITECTURAL STEEL - NIGHTFALL METALLIC.
43			SECTIONAL FURNITURE AND ARM CHAIRS - TIBURON BY TERRA OUTDOOR. FRAME COLOR TO BE CHARCOAL ALUMINUM, CUSHION COLOR TO BE CANVAS NATURAL.
44			COFFEE TABLES - VENTURA BY TERRA OUTDOOR. COLOR TO BE CHARCOAL ALUMINUM.
45			ROUND DINING TABLES AND CHAIRS - MARIPOSA DINING TABLE AND CHAIR IN CHARCOAL ALUMINUM.
46			RECTANGULAR DINING TABLE - BELVEDERE RECTANGULAR DINING TABLE AND CHAIRS IN CHARCOAL ALUMINUM
47			COUNTER CHAIR - OLEMA COUNTER CHAIR IN WHITE ALUMINUM BY TERRA OUTDOOR.
48			ADIRONDACK CHAIR - BREEZE ADIRONDACK IN DUNE ALUMINUM BY TERRA OUTDOOR
49			PRECAST CONCRETE PLANTERS. BAYAMO ROUND PLANTER BY QCP. COLOR TO BE LATTE. SIZES TO BE 28"X36", 20"X30", AND 16"X24".
50			OUTDOOR SHUFFLEBOARD TABLE - INDIO METAL OUTDOOR SHUFFLEBOARD TABLE BY POTTERY BARN
			LANDSCAPE AREA - SEE PLANTING AND IRRIGATION PLANS

NOTES:
- SEE SHEET L2.4-L2.5 FOR MATERIALS.
- SEE SHEET L2.6-L2.8 FOR DETAILS

ARC TEC
ARCHITECTURAL TECHNOLOGIES
www.arctecinc.com
Arizona
2960 East Northern Avenue, Building C
Phoenix, AZ 85028 602.953.2355
California
1731 Technology Drive, Suite 750
San Jose, CA 95113 408.496.1121

The "user(s)" in possession of this documentation acknowledge(s) that ARC TEC's and ARC TEC consultants' drawings, specifications, reports, electronic data and other documentation are instruments of service. ARC TEC and ARC TEC consultants shall be deemed the author and owner of such documentation. The "user(s)" in possession of this documentation shall not sue or authorize any other person to sue ARC TEC's or ARC TEC consultants' instruments of service. Reuse without ARC TEC's written authorization will be at the user(s) sole risk and without liability to ARC TEC and ARC TEC's consultants. The user(s) possessing this documentation shall indemnify and hold harmless ARC TEC and ARC TEC's consultants and agents and employees from and against all claims, damages losses and expenses, including attorney's fees arising out of or resulting from unauthorized reuse of ARC TEC or ARC TEC's consultants instruments of service.
Written dimensions on this drawing shall have precedence over any scaled dimensions. DO NOT SCALE THIS DRAWING for accurate dimensions and notify ARC TEC of any discrepancies.
© Copyright ARC TEC, Inc. 2018

In Association with:

siTe.
landscape architecture

A Planning Application For:
MECAH VENTURES
EL CAMINO REAL & E. 4TH AVENUE
SAN MATEO, CA 94401

DATE	DESCRIPTION
11.11.2024	SB330 APPLICATION
06.03.2025	1ST PLANNING APPLICATION
11.17.2025	PC1 RESPONSE
03.18.26	PC2 RESPONSE

LICENSED LANDSCAPE ARCHITECT
SIGNATURE
3/31/27
RENEWAL DATE
DATE
STATE OF CALIFORNIA

PRELIMINARY SITE IMPROVEMENT PLAN - 2ND FLOOR

L2.3

PROJECT NO: 246148

0 10' 20'


C:\Users\kmedellin\Documents\Revit Central Files\Local Files\Mecah_SiTe_PROJECTS_2024_PROJECTS\246148 - 4TH AND EL CAMINO\WORKING DRAWINGS_EXTERIOR\4TH AND ELCAMINOCOVER.rvt, Mar 17, 2026, 10:33am, kmedellin

MATERIAL PALETTE

FLATWORK AND FINISHES



(2) (30) NATURAL GRAY CONCRETE, TOPCAST SANDBLAST FINISH

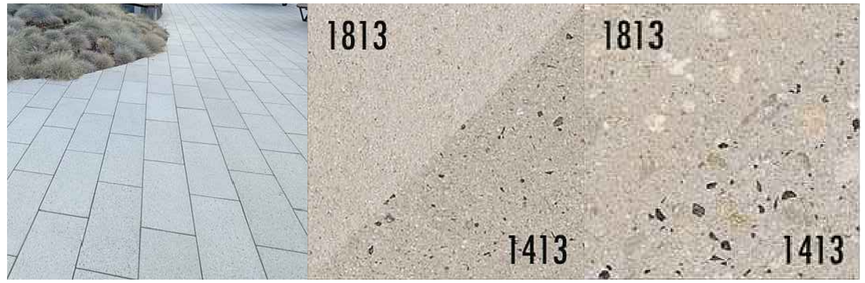

(3) STEPSTONE LARGE SCALE CALARC PAVER (12X36), COLOR LIGHT SANDBLAST PORCELAIN 1813 AND MEDIUM SANDBLAST PORCELAIN 1413



(4) STEPSTONE NARROW MODULAR PAVER (4X18), COLOR LIGHT SANDBLAST PEBBLE 1424 AND KONA 1821



(5) BRICK PAVING



(7) (8) (9) (34) (35) (38) (42) STEEL ELEMENTS, COLOR NIGHTFALL MATALLIC



(9) (10) (36) (37) THERMALLY MODIFIED ASH

STRUCTURES AND FURNISHINGS



(11) WATER/FEATURE WALL



(13) TOURNESOL WILSHIRE PLANTER 48X24X24, CEDAR BRONZE



(14) QCP CARMEN PLANTER, 220X27, 320X23, 400X28, FRENCH GRAY



(15) QCP ARRIS PLANTER 42X44, FRENCH GRAY



(16) QCP "PEBBLE" SEATING, 24X18X12, 36X25X14, 42X28X15, MISSION WHITE



(17) BENCH



(18) TREE GRATE



(19) (20) WELLE BIKE RACK 36" STAINLESS STEEL



(21) MADRAX BIKE LOCKER, 74X31X46, GUNMETAL



(22) WABASH VALLEY 32 GALLON TRASH RECEPTACLE, BLACK POWDER COAT

ARC TEC
ARCHITECTURAL TECHNOLOGIES
www.arctecinc.com
Arizona
2960 East Northern Avenue, Building C
Phoenix, AZ 85028 602.953.2355
California
1731 Technology Drive, Suite 750
San Jose, CA 95113 408.496.1121

The "user(s)" in possession of this documentation acknowledge(s) that ARC TEC's and ARC TEC consultants' drawings, specifications, reports, electronic data and other documentation are instruments of service. ARC TEC and ARC TEC consultants shall be deemed the author and owner of such documentation. The "user(s)" in possession of this documentation shall not sue or authorize any other person to sue ARC TEC's or ARC TEC consultants' instruments of service. Reuse without ARC TEC's written authorization will be at the user(s) sole risk and without liability to ARC TEC and ARC TEC's consultants. The user(s) possessing this documentation shall indemnify and hold harmless ARC TEC and ARC TEC's consultants and agents and employees from and against all claims, damages losses and expenses, including attorney's fees arising out of or resulting from unauthorized reuse of ARC TEC or ARC TEC's consultants instruments of service.
Written dimensions on this drawing shall have precedence over any scaled dimension, DO NOT SCALE THIS DRAWING for accurate dimensions and notify ARC TEC of any discrepancies.

© Copyright ARC TEC, Inc. 2018

In Association with:

siTe.
landscape architecture

A Planning Application For:
MECAH VENTURES
EL CAMINO REAL & E. 4TH AVENUE
SAN MATEO, CA 94401

DATE	DESCRIPTION
11.11.2024	SB330 APPLICATION
06.03.2025	1ST PLANNING APPLICATION
11.17.2025	PC1 RESPONSE
03.18.26	PC2 RESPONSE

LICENSED LANDSCAPE ARCHITECT
GEOFFREY D. HARRIS 5652
SIGNATURE
3/31/27
RENEWAL DATE
DATE
STATE OF CALIFORNIA

LANDSCAPE MATERIALS AND FURNISHINGS

L2.4

PROJECT NO: 246148


C:\Users\AmeliaWeinsheimer\Harbour Construction Team Dro...SITA_PROJECTS_2024\PROJECTS\246.4TH AND EL CAMINO\WORKING DRAWINGS_2\SITE\SUBMITTALS\RESUBMISSION 3\ATHEL_CAMINO.CONST.dwg - Mar 17, 2026, 12:28pm - AmeliaWeinsheim

MATERIAL PALETTE - RESIDENTIAL AND OFFICE ROOF DECKS

FLATWORK AND FINISHES



31 STEPSTONE LARGE SCALE CALARC PAVER (6X48), COLOR LIGHT SANDBLAST ALMOND 1406 AND PEBBLE 1424

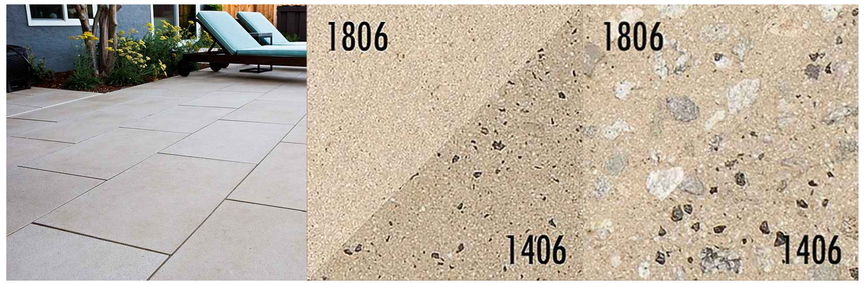

32 STEPSTONE LARGE SCALE CALARC PAVER (18X48), COLOR LIGHT AND MEDIUM SANDBLAST ALMOND 1806



33 SYNLAWN SYNTHETIC TURF


38 STUCCO, COLOR SNOWBOUND



38 TILEBAR LUNE BEIGE 24X48 MATTE PORCELAIN TILE



39 TILEBAR KENRIDGE RIBBON WHITE 24X48 PROCELAIN TILE

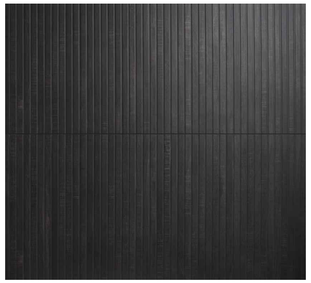

40 TILEBAR KENRIDGE RIBBON BLACK 24X48 PROCELAIN TILE

STRUCTURES AND FURNISHINGS



40 PGS COMMERCIAL T-SERIES 30" BUILT IN GRILL



40 KOHLER K-33153 20" STAINLESS STEEL SINK



41 LUMACAST 82" AND 92" BLOC PRECAST FIRE PIT, IVORY



43 TERRA OUTDOOR TIBURON SECTIONAL, CHARCOAL ALUMINUM AND CANVAS NATURAL



44 TERRA OUTDOOR VENTURA COFFEE TABLE, CHARCOAL ALUMINUM





45 MARIPOSA DINING TABLE AND CHAIR, CHARCOAL ALUMINUM





46 BELVEDERE RECTANGULAR DINING TABLE AND CHAIRS, CHARCOAL ALUMINUM



47 TERRA OUTDOOR OLEMA COUNTER CHAIR, WHITE ALUMINUM



48 TERRA OUTDOOR BREEZE ADIRONDACK, DUNE ALUMINUM



49 QCP BAYAMO ROUND PLANTER, 28X36, 20X30, 16X24, LATTE



50 POTTERY BARN INDIO METAL OUTDOOR SHUFFLEBOARD TABLE

ARC TEC
ARCHITECTURAL TECHNOLOGIES
www.arctecinc.com
Arizona
2960 East Northern Avenue, Building C
Phoenix, AZ 85028 602.953.2355
California
1731 Technology Drive, Suite 750
San Jose, CA 95113 408.496.1121

The "user(s)" in possession of this documentation acknowledge(s) that ARC TEC's and ARC TEC consultants' drawings, specifications, reports, electronic data and other documentation are instruments of service. ARC TEC and ARC TEC consultants shall be deemed the author and owner of such documentation. The "user(s)" in possession of this documentation shall not sue or authorize any other person to sue ARC TEC's or ARC TEC consultants' instruments of service. Reuse without ARC TEC's written authorization will be at the user(s) sole risk and without liability to ARC TEC and ARC TEC's consultants. The user(s) possessing this documentation shall indemnify and hold harmless ARC TEC and ARC TEC's consultants and agents and employees from and against all claims, damages losses and expenses, including attorney's fees arising out of or resulting from unauthorized reuse of ARC TEC or ARC TEC's consultants instruments of service.
Written dimensions on this drawing shall have precedence over any scaled dimension, DO NOT SCALE THIS DRAWING for accurate dimensions and notify ARC TEC of any discrepancies.

© Copyright ARC TEC, Inc. 2018

In Association with:

siTe.
landscape architecture

A Planning Application For:
MECAH VENTURES
EL CAMINO REAL & E. 4TH AVENUE
SAN MATEO, CA 94401

DATE	DESCRIPTION
11.11.2024	SB330 APPLICATION
06.03.2025	1ST PLANNING APPLICATION
11.17.2025	PC1 RESPONSE
03.18.26	PC2 RESPONSE


LICENSED LANDSCAPE ARCHITECT
SIGNATURE
3/31/27
RENEWAL DATE
DATE
STATE OF CALIFORNIA

LANDSCAPE MATERIALS AND FURNISHINGS

L2.5

PROJECT NO: 246148


C:\Users\MatthewsRachone Construction\Revit Construction Team Site - RVT_PROJECTS\246 - 4TH AND EL CAMINO\WORKING DRAWINGS_2025_ARTICULATE\PLANS\SESSION 3-4\SB3_CAMELCONCEPT.dwg, Mar 17, 2026, 11:58am, MatthewsRachone

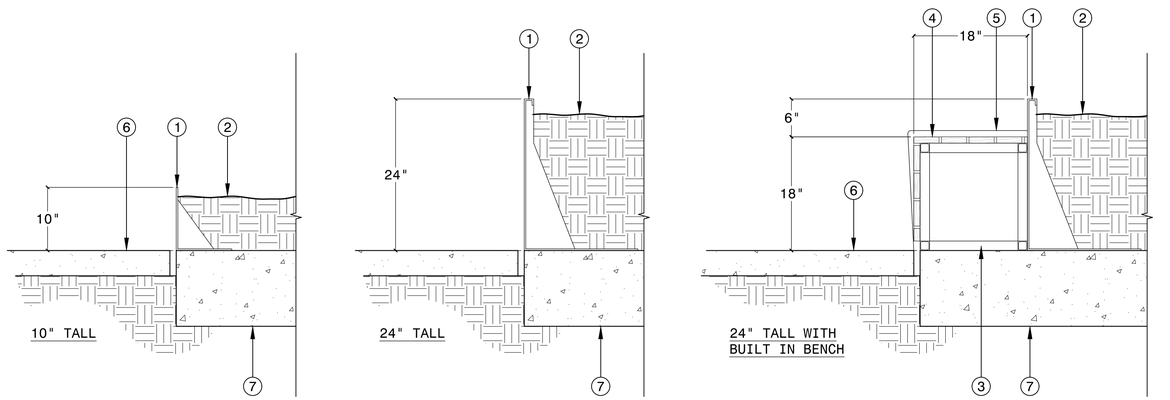

1. POWDER COATED STEEL PLANTER WALLS
2. RAISED PLANTER
3. 1-1/2" HSS FRAME
4. 1X4 THERMALLY MODIFIED ASH WITH 3/8" GAP BETWEEN MEMBERS
5. STEEL BLADE SKATE STOP /SLEEP GUARD AT 24" O.C.
6. ADJACENT PAVING, SEE PLAN
7. CONCRETE FOOTING OR TOPPING SLAB OVER CONCRETE PODIUM, WHERE OCCURS

A STEEL RAISED PLANTER WALLS

SCALE 1"=1'-0"

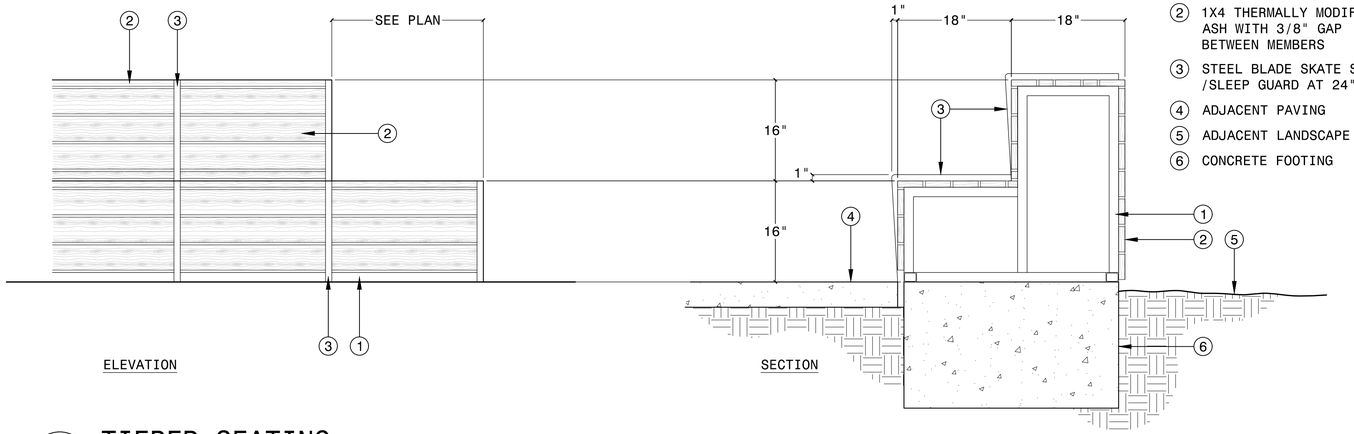

1. 1-1/2" HSS FRAME
2. 1X4 THERMALLY MODIFIED ASH WITH 3/8" GAP BETWEEN MEMBERS
3. STEEL BLADE SKATE STOP /SLEEP GUARD AT 24" O.C.
4. ADJACENT PAVING
5. ADJACENT LANDSCAPE AREA
6. CONCRETE FOOTING

B TIERED SEATING

SCALE 1"=1'-0"

ARC TEC
ARCHITECTURAL TECHNOLOGIES
www.arctecinc.com
Arizona
2960 East Northern Avenue, Building C
Phoenix, AZ 85028 602.953.2355
California
1731 Technology Drive, Suite 750
San Jose, CA 95113 408.496.1121

The "user(s)" in possession of this documentation acknowledge(s) that ARC TEC's and ARC TEC consultants' drawings, specifications, reports, electronic data and other documentation are instruments of service. ARC TEC and ARC TEC consultants shall be deemed the author and owner of such documentation. The "user(s)" in possession of this documentation shall not sue or authorize any other person to sue ARC TEC's or ARC TEC consultants' instruments of service. Reuse without ARC TEC's written authorization will be at the user(s) sole risk and without liability to ARC TEC and ARC TEC's consultants. The user(s) possessing this documentation shall indemnify and hold harmless ARC TEC and ARC TEC's consultants and agents and employees from and against all claims, damages losses and expenses, including attorney's fees arising out of or resulting from unauthorized reuse of ARC TEC or ARC TEC's consultants instruments of service.
Written dimensions on this drawing shall have precedence over any scaled dimension, DO NOT SCALE THIS DRAWING for accurate dimensions and notify ARC TEC of any discrepancies.

© Copyright ARC TEC, Inc. 2018

In Association with:

siTe.
landscape architecture

A Planning Application For:
MECAH VENTURES
EL CAMINO REAL & E. 4TH AVENUE
SAN MATEO, CA 94401

DATE	DESCRIPTION
11.11.2024	SB330 APPLICATION
06.03.2025	1ST PLANNING APPLICATION
11.17.2025	PC1 RESPONSE
03.18.26	PC2 RESPONSE


LICENSED LANDSCAPE ARCHITECT
MATTHEW C. HARRIS 6539
SIGNATURE
3/31/27
RENEWAL DATE
DATE
STATE OF CALIFORNIA

LANDSCAPE DESIGN DETAILS

L2.6

PROJECT NO: 246148

C:\Users\AmeliaWeinmann\Treahon Construction\Treahon Construction Team Site - SYA_PROJECTS_2024_PROJECTS\1745_4TH AND EL CAMINO\WORKING DRAWINGS_JUSTIFICATION\PLANS\DESIGN DATA\EL CAMINO.CONST.dwg - Mar 17, 2026, 12:31am - AmeliaWeinmann

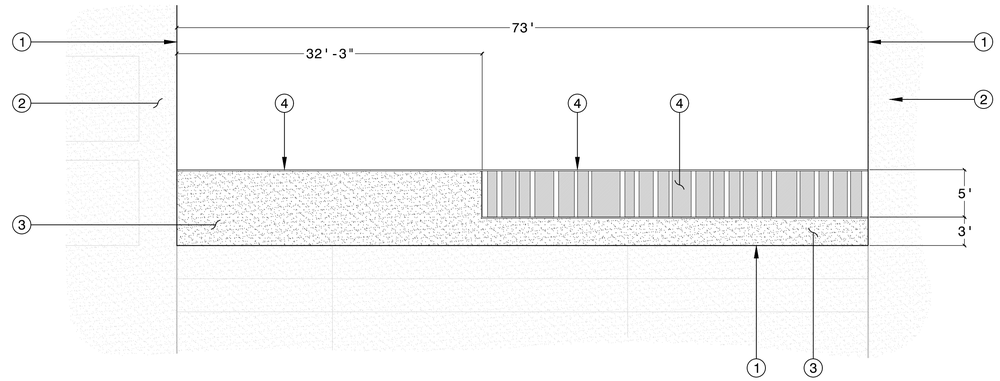

1. EDGE OF BUILDING
2. PAINTED STUCCO PER ARCHITECT
3. SMOOTH STUCCO WITH FINISH AND COLOR TO MATCH ADJACENT BUILDING WALL
4. HSS STEEL CAP/HORIZONTAL MEMBER - PAINT TO MATCH NIGHTFALL METALLIC BUILDING ELEMENTS
5. PLATE STEEL PANELS - PAINT TO MATCH NIGHTFALL METALLIC BUILDING ELEMENTS

A 2ND FLOOR AMENITY SPACE SCREEN WALL

SCALE 1/8"=1'-0"

1. EDGE OF BUILDING
2. PAINTED STUCCO PER ARCHITECT
3. SMOOTH STUCCO WITH FINISH AND COLOR TO MATCH ADJACENT BUILDING WALL
4. HSS STEEL CAP/HORIZONTAL MEMBER - PAINT TO MATCH NIGHTFALL METALLIC BUILDING ELEMENTS
5. TILE VENEER AT INTERIOR FACING SIDE OF WALL TO BE SELECTED.

C TILE VENEER FEATURE WALL

SCALE 3/4"=1'-0"

1. EDGE OF BUILDING
2. PAINTED STUCCO PER ARCHITECT
3. SMOOTH STUCCO WITH FINISH AND COLOR TO MATCH ADJACENT BUILDING WALL
4. HSS STEEL CAP/HORIZONTAL MEMBER - PAINT TO MATCH NIGHTFALL METALLIC BUILDING ELEMENTS
5. PLATE STEEL PANELS - PAINT TO MATCH NIGHTFALL METALLIC BUILDING ELEMENTS

B STEEL PANEL ACCENT WALL

SCALE 3/4"=1'-0"

ARC TEC
ARCHITECTURAL TECHNOLOGIES
www.arctecinc.com
Arizona
2960 East Northern Avenue, Building C
Phoenix, AZ 85028 602.953.2355
California
1731 Technology Drive, Suite 750
San Jose, CA 95113 408.496.1121

The "user(s)" in possession of this documentation acknowledge(s) that ARC TEC's and ARC TEC consultants' drawings, specifications, reports, electronic data and other documentation are instruments of service. ARC TEC and ARC TEC consultants shall be deemed the author and owner of such documentation. The "user(s)" in possession of this documentation shall not sue or authorize any other person to use ARC TEC's or ARC TEC consultants' instruments of service. Reuse without ARC TEC's written authorization will be at the user(s) sole risk and without liability to ARC TEC and ARC TEC's consultants. The user(s) possessing this documentation shall indemnify and hold harmless ARC TEC and ARC TEC's consultants and agents and employees from and against all claims, damages losses and expenses, including attorney's fees arising out of or resulting from unauthorized reuse of ARC TEC or ARC TEC's consultants instruments of service.
Written dimensions on this drawing shall have precedence over any scaled dimension, DO NOT SCALE THIS DRAWING for accurate dimensions and notify ARC TEC of any discrepancies.

© Copyright ARC TEC, Inc. 2018

In Association with:

siTe.
landscape architecture

A Planning Application For:
MECAH VENTURES
EL CAMINO REAL & E. 4TH AVENUE
SAN MATEO, CA 94401

DATE	DESCRIPTION
11.11.2024	SB330 APPLICATION
06.03.2025	1ST PLANNING APPLICATION
11.17.2025	PC1 RESPONSE
03.18.26	PC2 RESPONSE

LICENSED LANDSCAPE ARCHITECT
MATTHEW K. HARRIS
STATE OF CALIFORNIA
SIGNATURE
3/31/27
RENEWAL DATE
DATE

LANDSCAPE DESIGN DETAILS


L2.7

PROJECT NO: 246148

C:\Users\hmiller\Documents\Tamson Construction Tools\Site - SiTe_PROJECTS_2024 REVIT\CENTER 2024 - FY\MECAH EL CAMINO\WORKING DRAWINGS_EXTERIOR\SITE-ARCHITECTURAL CAMINO.CONST.rvt 3/31/2026 10:32am - hmiller


MADRAX

PRODUCT: MLN-1

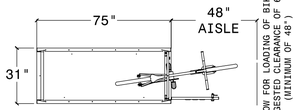


TOP VIEW
(SHOWN WITH TOP REMOVED)


ALLOW FOR LOADING OF BIKE.
SUGGESTED CLEARANCE OF 60"
(MINIMUM OF 48")

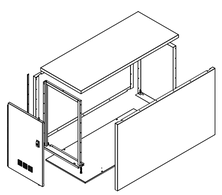

EXPLODED COMPONENT VIEW

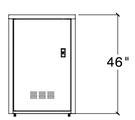

FRONT VIEW

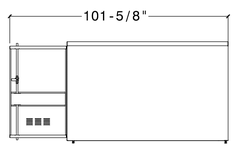


SIDE VIEW



☐ SOLID DOOR



☑ BICYCLE PERFORATION DOOR

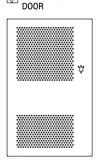

☐ FULL PEFORATION DOOR

☑ SELECT DESIRED COLOR:

☐ BRONZE	☐ WHITE METALLIC
☑ GUNMETAL	☐ STORM METALLIC
☐ RED	☐ PATRIOT BLUE
☐ GREY	☐ MIDNIGHT BLUE
☐ BERRY	☐ YELLOW
☐ BLACK	☐ GREEN
☐ WHITE	☐ FOREST GREEN
☐ MESA TAN	☐ LEXINGTON GREEN

☑ SELECT DESIRED FINISH:

- ☐ POWDER COATED STAINLESS STEEL
- ☐ HOT-DIPPED GALVANIZED
- ☑ POWDER COATED
- ☐ MAD SHIELD

☑ SELECT DESIRED LOCKING STYLE:


- ☐ HEAVY DUTY 4266 POP-OUT "T" HANDLE
- ☑ STEEL U-LOCK AND PAD LOCK HANDLE

NOTES:


1. INSTALLATION TO BE COMPLETED IN ACCORDANCE WITH MANUFACTURER'S SPECIFICATIONS.
2. CONSULTANT TO SELECT COLOR, FINISH, AND OTHER OPTIONS.
3. ALL INFORMATION CONTAINED HEREIN WAS CURRENT AT THE TIME OF DEVELOPMENT BUT MUST BE REVIEWED AND APPROVED BY THE PRODUCT MANUFACTURER TO BE CONSIDERED ACCURATE.
4. SEE PLAN FOR LOCATION

B BIKE LOCKER - NARROW MADLOCKER

SCALE: N.T.S.

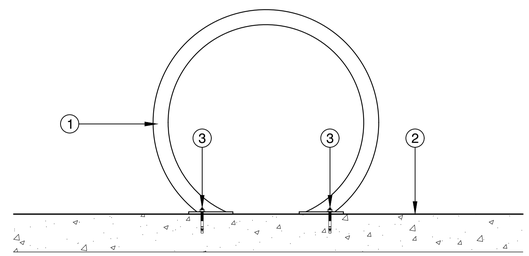

SIDE ELEVATION

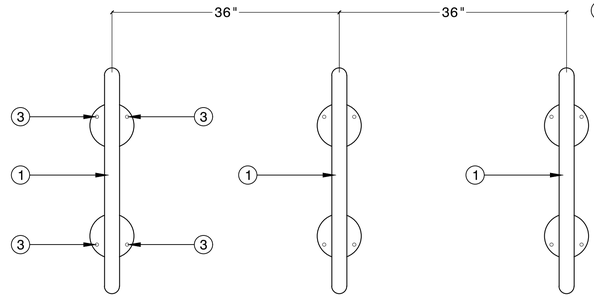

PLAN

A SURFACE-MOUNT BIKE RACK

SCALE 1"=1'-0"

1. BIKE RACK - WELLE CIRCULAR RACK - WCRO2-IG. FINISH TO BE STAINLESS STEEL.
2. PAVING PER PLAN
3. 3/8"Ø X 4"L MIN. GALVANIZED STEEL WEDGE ANCHOR (TYP. OF 4 PER RACK)

ARC TEC
ARCHITECTURAL TECHNOLOGIES
www.arctecinc.com
Arizona
2960 East Northern Avenue, Building C
Phoenix, AZ 85028 602.953.2355
California
1731 Technology Drive, Suite 750
San Jose, CA 95113 408.496.1121

The "user(s)" in possession of this documentation acknowledge(s) that ARC TEC's and ARC TEC consultants' drawings, specifications, reports, electronic data and other documentation are instruments of service. ARC TEC and ARC TEC consultants shall be deemed the author and owner of such documentation. The "user(s)" in possession of this documentation shall not sue or authorize any other person to sue ARC TEC's or ARC TEC consultants' instruments of service. Reuse without ARC TEC's written authorization will be at the user(s) sole risk and without liability to ARC TEC and ARC TEC's consultants. The user(s) possessing this documentation shall indemnify and hold harmless ARC TEC and ARC TEC's consultants and agents and employees from and against all claims, damages losses and expenses, including attorney's fees arising out of or resulting from unauthorized reuse of ARC TEC or ARC TEC's consultants instruments of service.
Written dimensions on this drawing shall have precedence over any scaled dimension, DO NOT SCALE THIS DRAWING for accurate dimensions and notify ARC TEC of any discrepancies.

© Copyright ARC TEC, Inc. 2018

In Association with:

siTe.
landscape architecture

A Planning Application For:
MECAH VENTURES
EL CAMINO REAL & E. 4TH AVENUE
SAN MATEO, CA 94401

DATE	DESCRIPTION
11.11.2024	SB330 APPLICATION
06.03.2025	1ST PLANNING APPLICATION
11.17.2025	PC1 RESPONSE
03.18.26	PC2 RESPONSE


LICENSED LANDSCAPE ARCHITECT
CHRISTOPHER C. TURNER
SIGNATURE
3/31/27
RENEWAL DATE
DATE
STATE OF CALIFORNIA

LANDSCAPE DESIGN DETAILS

L2.8

PROJECT NO: 246148

C:\Users\hmelkehansen\Turbine Construction\Turbine Construction Team Site - SiTe_PROJECTS_2024 PROJECTS\2147-E - 4TH AND EL CAMINO\WORKING DRAWINGS_EXTERIOR\4TH AVENUE\SHEETS\L2.8 4TH&EL CAMINO CONST.dwg, Mar 17, 2026, 10:12am - hmelkehansen

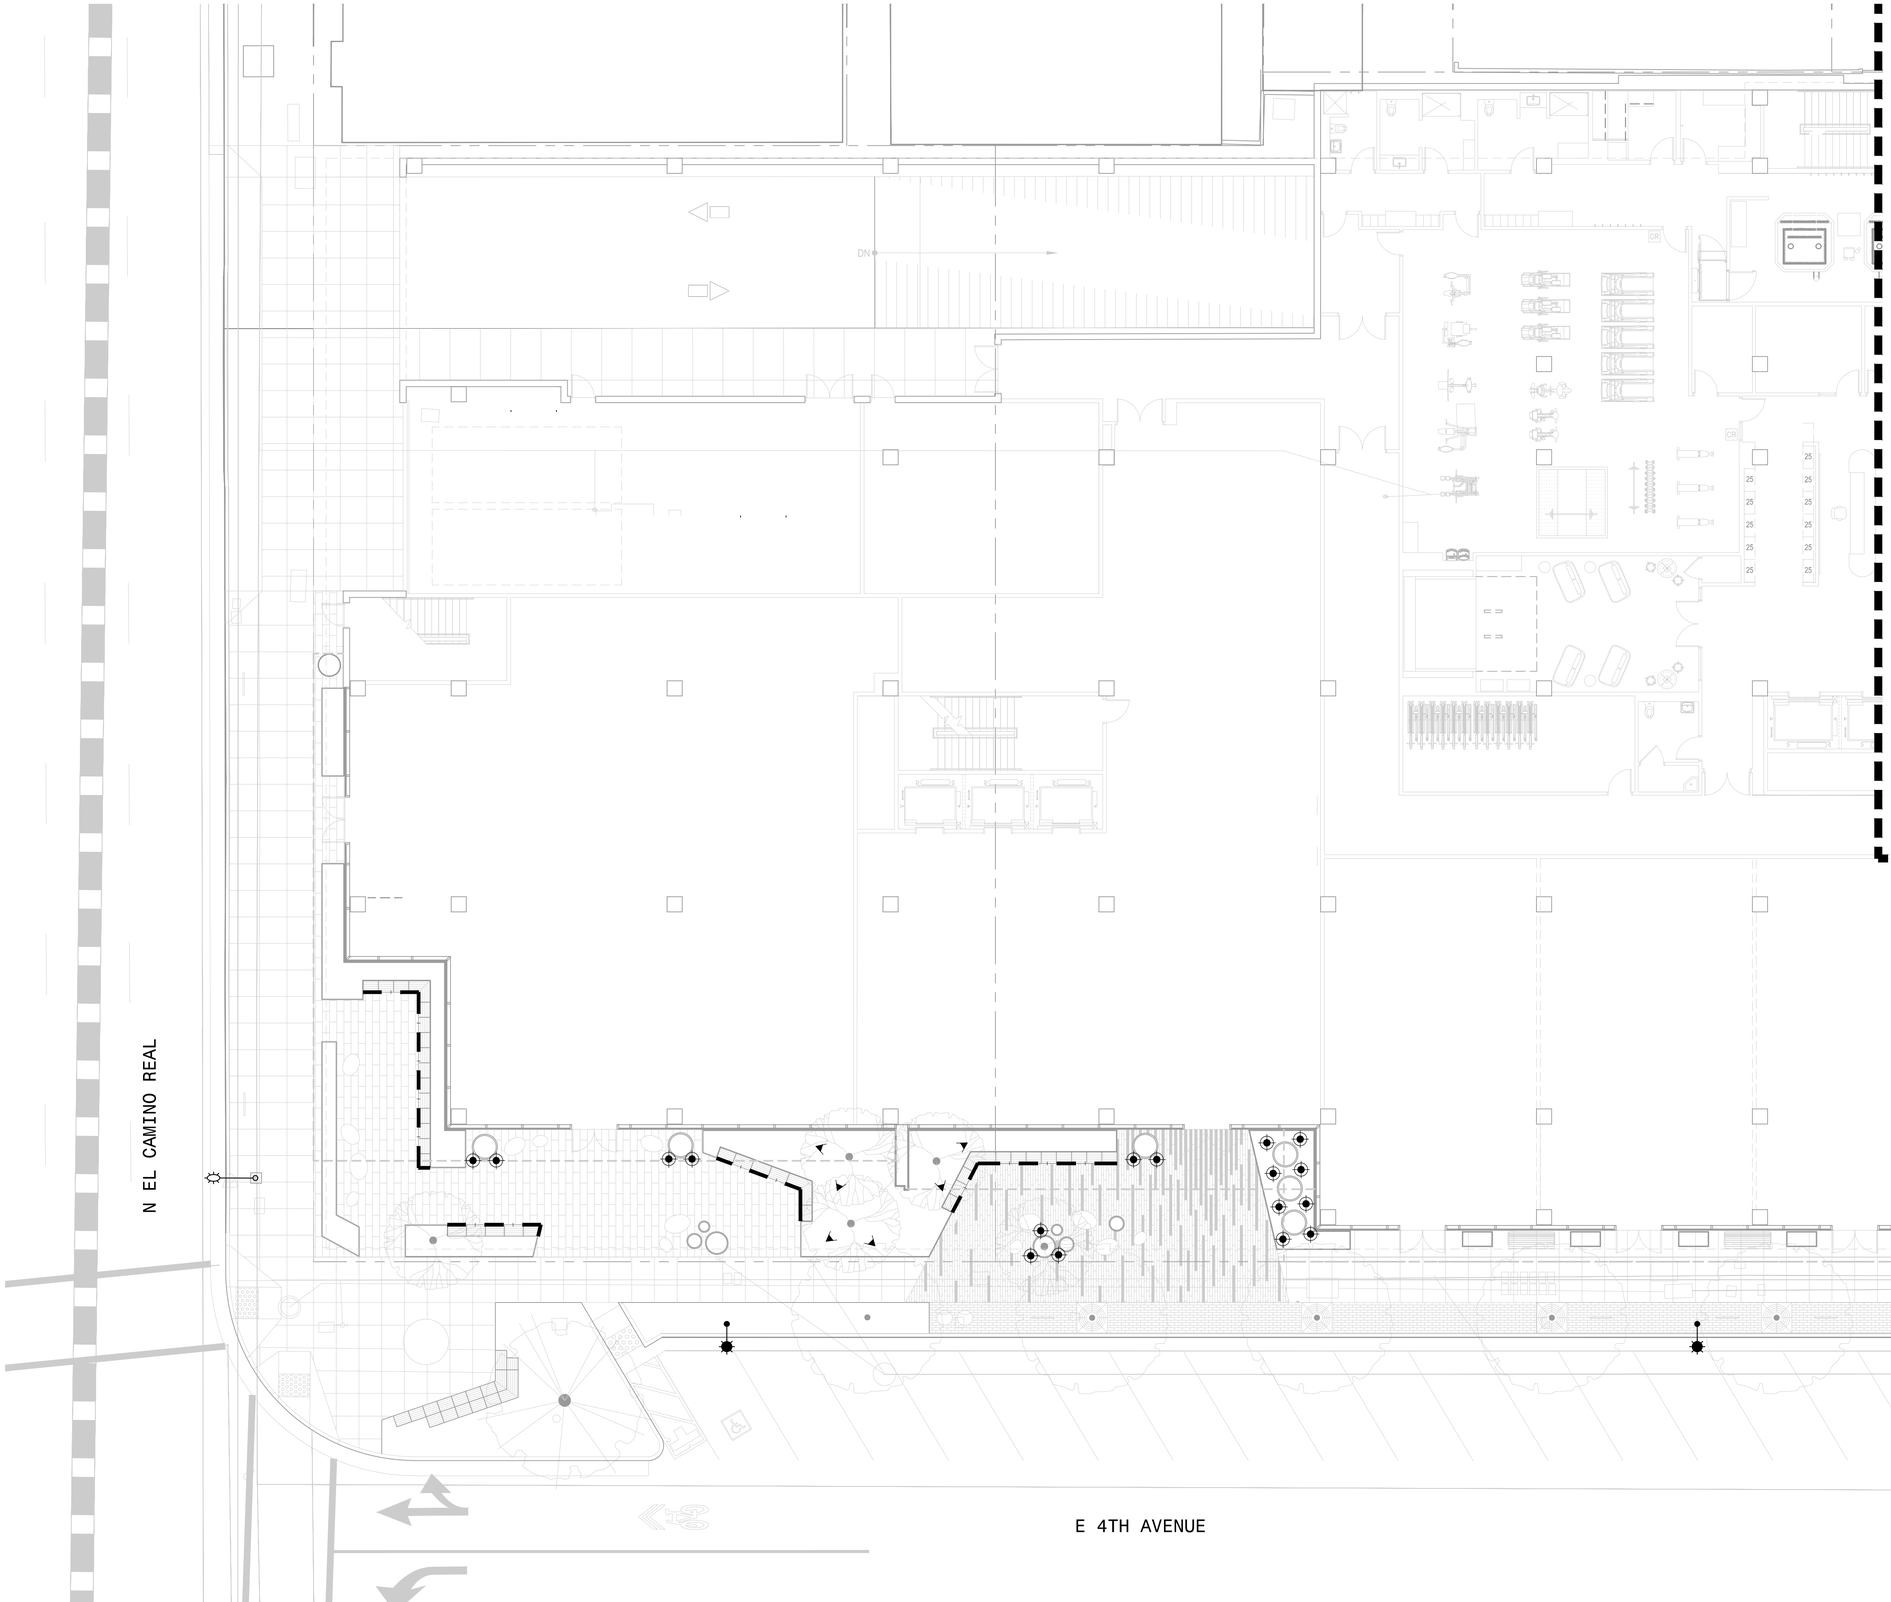

LIGHTING LEGEND

SYM.	DESCRIPTION
	EXISTING COBRA HEAD STREET LIGHT AT TRAFFIC SIGNAL TO REMAIN
	EXISTING CITY STANDARD PEDESTRIAN SCALE LIGHT WITH DOUBLE LUMINAIRE PER A.41 OF PEDESTRIAN MASTER PLAN DESIGN GUIDELINES - 14' TALL. COLOR - MIDNIGHT GREEN.
	PROPOSED CITY STANDARD PEDESTRIAN SCALE LIGHT WITH DOUBLE LUMINAIRE PER A.41 OF PEDESTRIAN MASTER PLAN DESIGN GUIDELINES - 14' TALL. COLOR - MIDNIGHT GREEN.
	EXISTING CITY STANDARD PEDESTRIAN SCALE LIGHT PER A.41 OF PEDESTRIAN MASTER PLAN DESIGN GUIDELINES - 14' TALL. COLOR - MIDNIGHT GREEN.
	LANDSCAPE FORMS TYPOLOGY RING LIGHT - 16' TALL. COLOR - SILVER METALLIC.
	CONTINUOUS LINEAR LED STRIP LIGHT MOUNTED UNDER EDGE OF SEATING. QTRAN OR EQUAL LED STRIP.
	IN-GRADE ACCENT UP-LIGHT. VO FIXTURE BY FX LUMINAIRE - STAINLESS FINISH.
	LANDSCAPE UP-LIGHT. NP FIXTURE BY FX LUMINAIRE - FLAT BLACK FINISH.
	BISTRO LIGHTS MOUNTED ON TENSION CABLE - BLACK CABLED BISTRO LIGHTS BY VOLT LIGHTING.
	DOWN LIGHTS AT OVERHEAD TRELLIS. SD FIXTURE BY FX LUMINAIRE - FLAT BLACK FINISH.

NOTES:
- SEE SHEET L3.2 FOR LIGHTING IMAGERY

ARC TEC
ARCHITECTURAL TECHNOLOGIES
www.arctecinc.com
Arizona
2960 East Northern Avenue, Building C
Phoenix, AZ 85028 602.953.2355
California
1731 Technology Drive, Suite 750
San Jose, CA 95113 408.496.1121

The "user(s)" in possession of this documentation acknowledge(s) that ARC TEC's and ARC TEC consultants' drawings, specifications, reports, electronic data and other documentation are instruments of service. ARC TEC and ARC TEC consultants shall be deemed the author and owner of such documentation. The "user(s)" in possession of this documentation shall not sue or authorize any other person to use ARC TEC's or ARC TEC consultants' instruments of service. Reuse without ARC TEC's written authorization will be at the user(s) sole risk and without liability to ARC TEC and ARC TEC's consultants. The user(s) possessing this documentation shall indemnify and hold harmless ARC TEC and ARC TEC's consultants and agents and employees from and against all claims, damages losses and expenses, including attorney's fees arising out of or resulting from unauthorized reuse of ARC TEC or ARC TEC's consultants instruments of service.
Written dimensions on this drawing shall have precedence over any scaled dimension, DO NOT SCALE THIS DRAWING for accurate dimensions and notify ARC TEC of any discrepancies.

© Copyright ARC TEC, Inc. 2018

In Association with:

siTe.
landscape architecture

A Planning Application For:
MECAH VENTURES
EL CAMINO REAL & E. 4TH AVENUE
SAN MATEO, CA 94401

DATE	DESCRIPTION
11.11.2024	SB330 APPLICATION
06.03.2025	1ST PLANNING APPLICATION
11.17.2025	PC1 RESPONSE
03.18.26	PC2 RESPONSE

LICENSED LANDSCAPE ARCHITECT
CHRISTINA M. TORRES
1731
SIGNATURE
3/31/27
RENEWAL DATE
DATE
STATE OF CALIFORNIA

LIGHTING PLAN

L3.1

PROJECT NO: 246148

C:\Users\hmahlenbrewer\Tortoise Construction Team Site - SYs_PROJECTS_2024 PROJECTS\13104 - 4TH AND EL CAMINO\DRAWING DRAWINGS_EXTTLE\EXHTS_AVS\VERSION\13104TBLL CAMINOCSAD17.dwg - Mar 17, 2026, 9:33am - hmahlenbrewer

LIGHTING IMAGERY




TYPOLOGY RING LIGHT



UP-LIGHT
RESIDENTIAL AND OFFICE BALCONY



DOWN LIGHTS
RESIDENTIAL AND OFFICE BALCONY

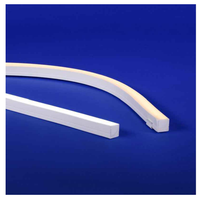




LINEAR LED STRIP LIGHT



IN-GRADE UP-LIGHT



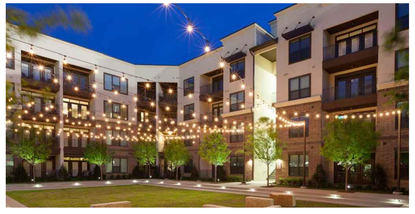

LINEAR LED STRIP LIGHT

A.41. Materials and Funishings: Pedestrian Scale Lighting

Pedestrian Scale Lighting






TECHNICAL INFORMATION

- Manufacturer: Holophane Washington Series,orapprovedequal
- Fixture: Post Top with full spin-on cover with standard finial; ribs; bands and medallions
- Color: Midnight Green
- Optics: 150 watt with Type III distribution
- Pole: 14' fluted North Yorkshire style cast aluminum pole, or approved equal
- Base: configured to fit City standard 11" bolt circle pattern, with 1" bolts
- Note: for certain installations as directed by City, pole may be fitted with double luminairesoncross-arms

Callander Associates

PEDESTRIAN SCALE LIGHT WITH DOUBLE LUMINAIRE

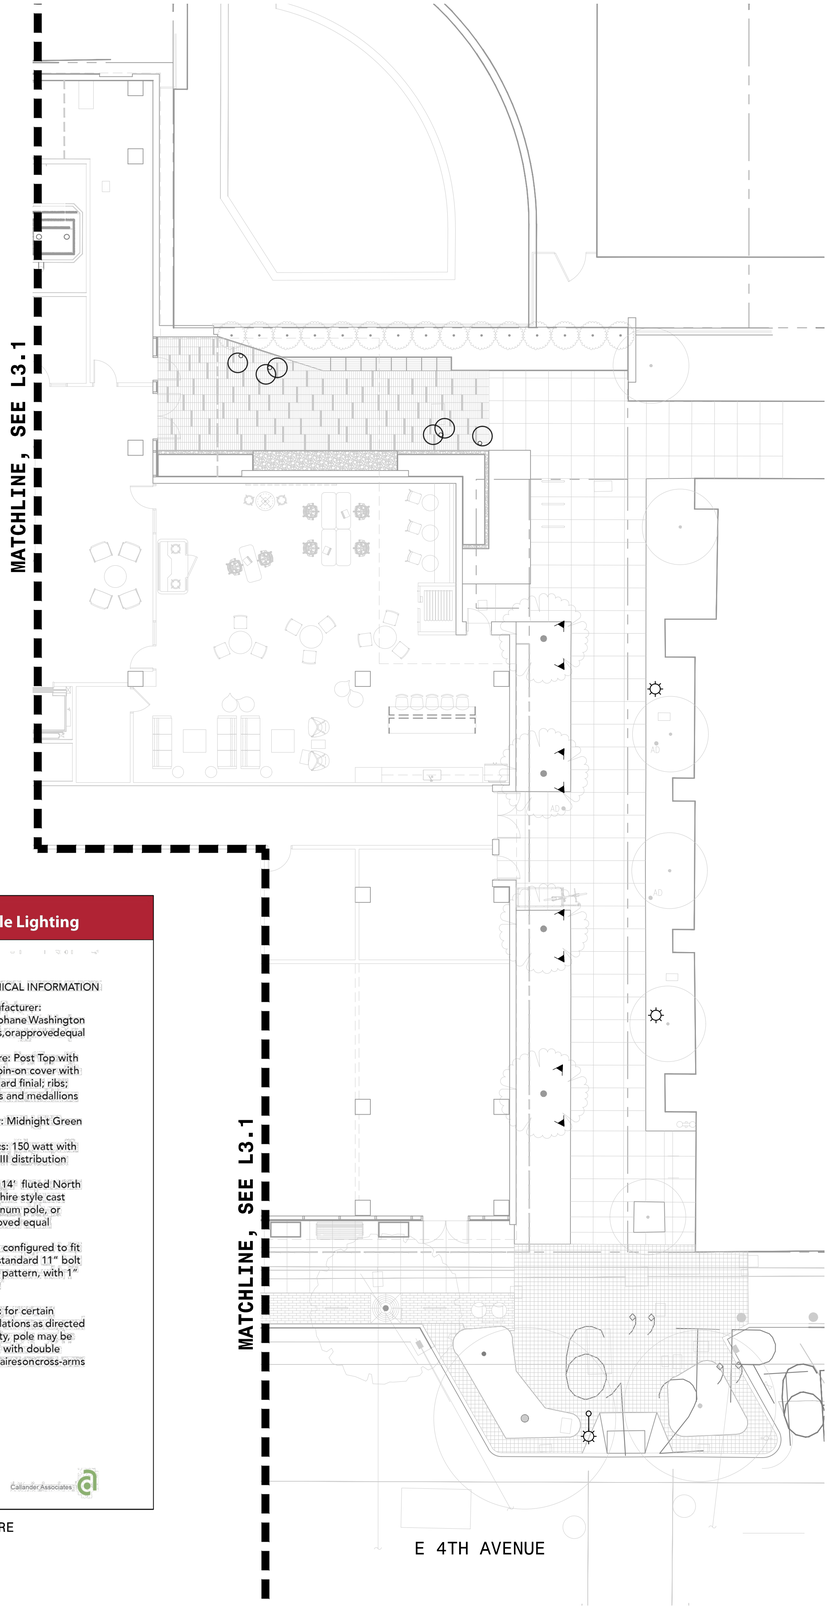

LIGHTING LEGEND

SYM.	DESCRIPTION
	EXISTING COBRA HEAD STREET LIGHT AT TRAFFIC SIGNAL TO REMAIN
	EXISTING CITY STANDARD PEDESTRIAN SCALE LIGHT WITH DOUBLE LUMINAIRE PER A.41 OF PEDESTRIAN MASTER PLAN DESIGN GUIDELINES - 14' TALL. COLOR - MIDNIGHT GREEN.
	PROPOSED CITY STANDARD PEDESTRIAN SCALE LIGHT WITH DOUBLE LUMINAIRE PER A.41 OF PEDESTRIAN MASTER PLAN DESIGN GUIDELINES - 14' TALL. COLOR - MIDNIGHT GREEN.
	EXISTING CITY STANDARD PEDESTRIAN SCALE LIGHT PER A.41 OF PEDESTRIAN MASTER PLAN DESIGN GUIDELINES - 14' TALL. COLOR - MIDNIGHT GREEN.
	LANDSCAPE FORMS TYPOLOGY RING LIGHT - 16' TALL. COLOR - SILVER METALLIC.
	CONTINUOUS LINEAR LED STRIP LIGHT MOUNTED UNDER EDGE OF SEATING. QTRAN OR EQUAL LED STRIP.
	IN-GRADE ACCENT UP-LIGHT. VO FIXTURE BY FX LUMINAIRE - STAINLESS FINISH.
	LANDSCAPE UP-LIGHT. NP FIXTURE BY FX LUMINAIRE - FLAT BLACK FINISH.
	BISTRO LIGHTS MOUNTED ON TENSION CABLE - BLACK CABLED BISTRO LIGHTS BY VOLT LIGHTING.
	DOWN LIGHTS AT OVERHEAD TRELLIS. SD FIXTURE BY FX LUMINAIRE - FLAT BLACK FINISH.

NOTES:
- SEE SHEET L3.2 FOR LIGHTING IMAGERY

0 10' 20'

ARC TEC
ARCHITECTURAL TECHNOLOGIES
www.arctecinc.com
Arizona
2960 East Northern Avenue, Building C
Phoenix, AZ 85028 602.953.2355
California
1731 Technology Drive, Suite 750
San Jose, CA 95113 408.496.1121

The "user(s)" in possession of this documentation acknowledge(s) that ARC TEC's and ARC TEC consultants' drawings, specifications, reports, electronic data and other documentation are instruments of service. ARC TEC and ARC TEC consultants shall be deemed the author and owner of such documentation. The "user(s)" in possession of this documentation shall not sue or authorize any other person to sue ARC TEC's or ARC TEC consultants' instruments of service. Reuse without ARC TEC's written authorization will be at the user(s) sole risk and without liability to ARC TEC and ARC TEC's consultants. The user(s) possessing this documentation shall indemnify and hold harmless ARC TEC and ARC TEC's consultants and agents and employees from and against all claims, damages losses and expenses, including attorney's fees arising out of or resulting from unauthorized reuse of ARC TEC or ARC TEC's consultants instruments of service.
Written dimensions on this drawing shall have precedence over any scaled dimension. DO NOT SCALE THIS DRAWING for accurate dimensions and notify ARC TEC of any discrepancies.
© Copyright ARC TEC, Inc. 2018

In Association with:

siTe.
landscape architecture

A Planning Application For:
MECAH VENTURES
EL CAMINO REAL & E. 4TH AVENUE
SAN MATEO, CA 94401

DATE	DESCRIPTION
11.11.2024	SB330 APPLICATION
06.03.2025	1ST PLANNING APPLICATION
11.17.2025	PC1 RESPONSE
03.18.26	PC2 RESPONSE


LICENSED LANDSCAPE ARCHITECT
SIGNATURE
3/31/27
RENEWAL DATE
DATE
STATE OF CALIFORNIA

LIGHTING PLAN

L3.2

PROJECT NO: 246148

C:\Users\mmatthewman\Turnkey Construction\Turnkey Construction Team Site - SFVA_PROJECTS_2024 PROJECTS\1745 - 211 AND EL CAMINO\WORKING DRAWINGS_EVITE LIMENTS\LANDSCAPE\PLANS\L3.2 LIGHTING PLAN.dwg, Mar 17, 2026, 9:33am - mmatthewman

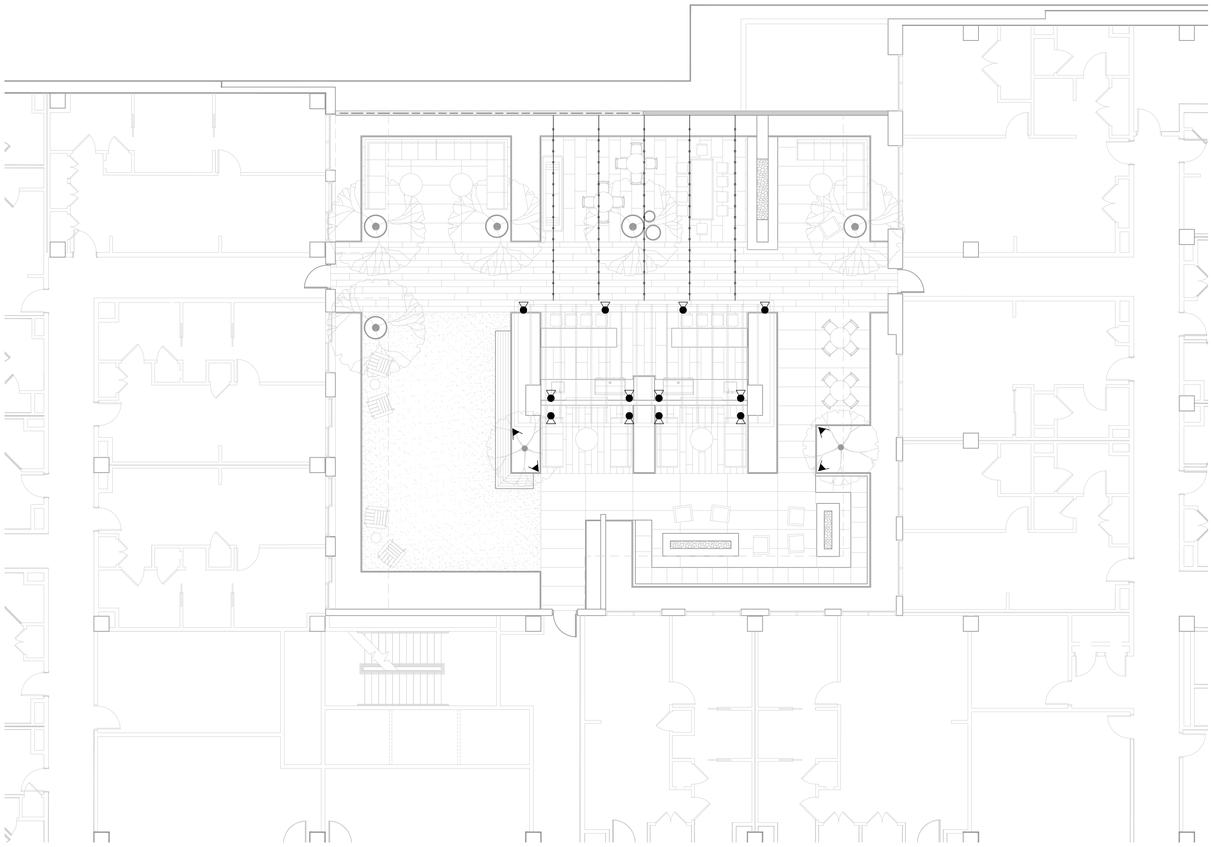

LIGHTING LEGEND

SYM.	DESCRIPTION
	EXISTING COBRA HEAD STREET LIGHT AT TRAFFIC SIGNAL TO REMAIN
	EXISTING CITY STANDARD PEDESTRIAN SCALE LIGHT WITH DOUBLE LUMINAIRE PER A.41 OF PEDESTRIAN MASTER PLAN DESIGN GUIDELINES - 14' TALL. COLOR - MIDNIGHT GREEN.
	PROPOSED CITY STANDARD PEDESTRIAN SCALE LIGHT WITH DOUBLE LUMINAIRE PER A.41 OF PEDESTRIAN MASTER PLAN DESIGN GUIDELINES - 14' TALL. COLOR - MIDNIGHT GREEN.
	EXISTING CITY STANDARD PEDESTRIAN SCALE LIGHT PER A.41 OF PEDESTRIAN MASTER PLAN DESIGN GUIDELINES - 14' TALL. COLOR - MIDNIGHT GREEN.
	LANDSCAPE FORMS TYPOLOGY RING LIGHT - 16' TALL. COLOR - SILVER METALLIC.
	CONTINUOUS LINEAR LED STRIP LIGHT MOUNTED UNDER EDGE OF SEATING. QTRAN OR EQUAL LED STRIP.
	IN-GRADE ACCENT UP-LIGHT. VO FIXTURE BY FX LUMINAIRE - STAINLESS FINISH.
	LANDSCAPE UP-LIGHT. NP FIXTURE BY FX LUMINAIRE - FLAT BLACK FINISH.
	BISTRO LIGHTS MOUNTED ON TENSION CABLE - BLACK CABLED BISTRO LIGHTS BY VOLT LIGHTING.
	DOWN LIGHTS AT OVERHEAD TRELLIS. SD FIXTURE BY FX LUMINAIRE - FLAT BLACK FINISH.

NOTES:
- SEE SHEET L3.2 FOR LIGHTING IMAGERY

0 10' 20'

ARC TEC
ARCHITECTURAL TECHNOLOGIES
www.arctecinc.com
Arizona
2960 East Northern Avenue, Building C
Phoenix, AZ 85028 602.953.2355
California
1731 Technology Drive, Suite 750
San Jose, CA 95113 408.496.1121

The "user(s)" in possession of this documentation acknowledge(s) that ARC TEC's and ARC TEC consultants' drawings, specifications, reports, electronic data and other documentation are instruments of service. ARC TEC and ARC TEC consultants shall be deemed the author and owner of such documentation. The "user(s)" in possession of this documentation shall not sue or authorize any other person to use ARC TEC's or ARC TEC consultants' instruments of service. Reuse without ARC TEC's written authorization will be at the user(s) sole risk and without liability to ARC TEC and ARC TEC's consultants. The user(s) possessing this documentation shall indemnify and hold harmless ARC TEC and ARC TEC's consultants and agents and employees from and against all claims, damages losses and expenses, including attorney's fees arising out of or resulting from unauthorized reuse of ARC TEC or ARC TEC's consultants instruments of service.
Written dimensions on this drawing shall have precedence over any scaled dimension, DO NOT SCALE THIS DRAWING for accurate dimensions and notify ARC TEC of any discrepancies.

© Copyright ARC TEC, Inc. 2018

In Association with:

siTe.
landscape architecture

A Planning Application For:
MECAH VENTURES
EL CAMINO REAL & E. 4TH AVENUE
SAN MATEO, CA 94401

DATE	DESCRIPTION
11.11.2024	SB330 APPLICATION
06.03.2025	1ST PLANNING APPLICATION
11.17.2025	PC1 RESPONSE
03.18.26	PC2 RESPONSE


LICENSED LANDSCAPE ARCHITECT
SIGNATURE
3/31/27
RENEWAL DATE
DATE
STATE OF CALIFORNIA

LIGHTING PLAN - 2ND FLOOR

L3.3

PROJECT NO: 246148

C:\Users\hmeltzer\Documents\Revit Central Files\Construction Team Site - 5Fin_PROJECTS (CSH) - CT-ARC-EL CAMINO\ARCHIVE\DRAWINGS_EXTR.LIGHTS_MASTER\SHEETS\L3.3 - LIGHTING PLAN - 2ND FLOOR.dwg, Mar 17, 2026, 9:33am - hmeltzer

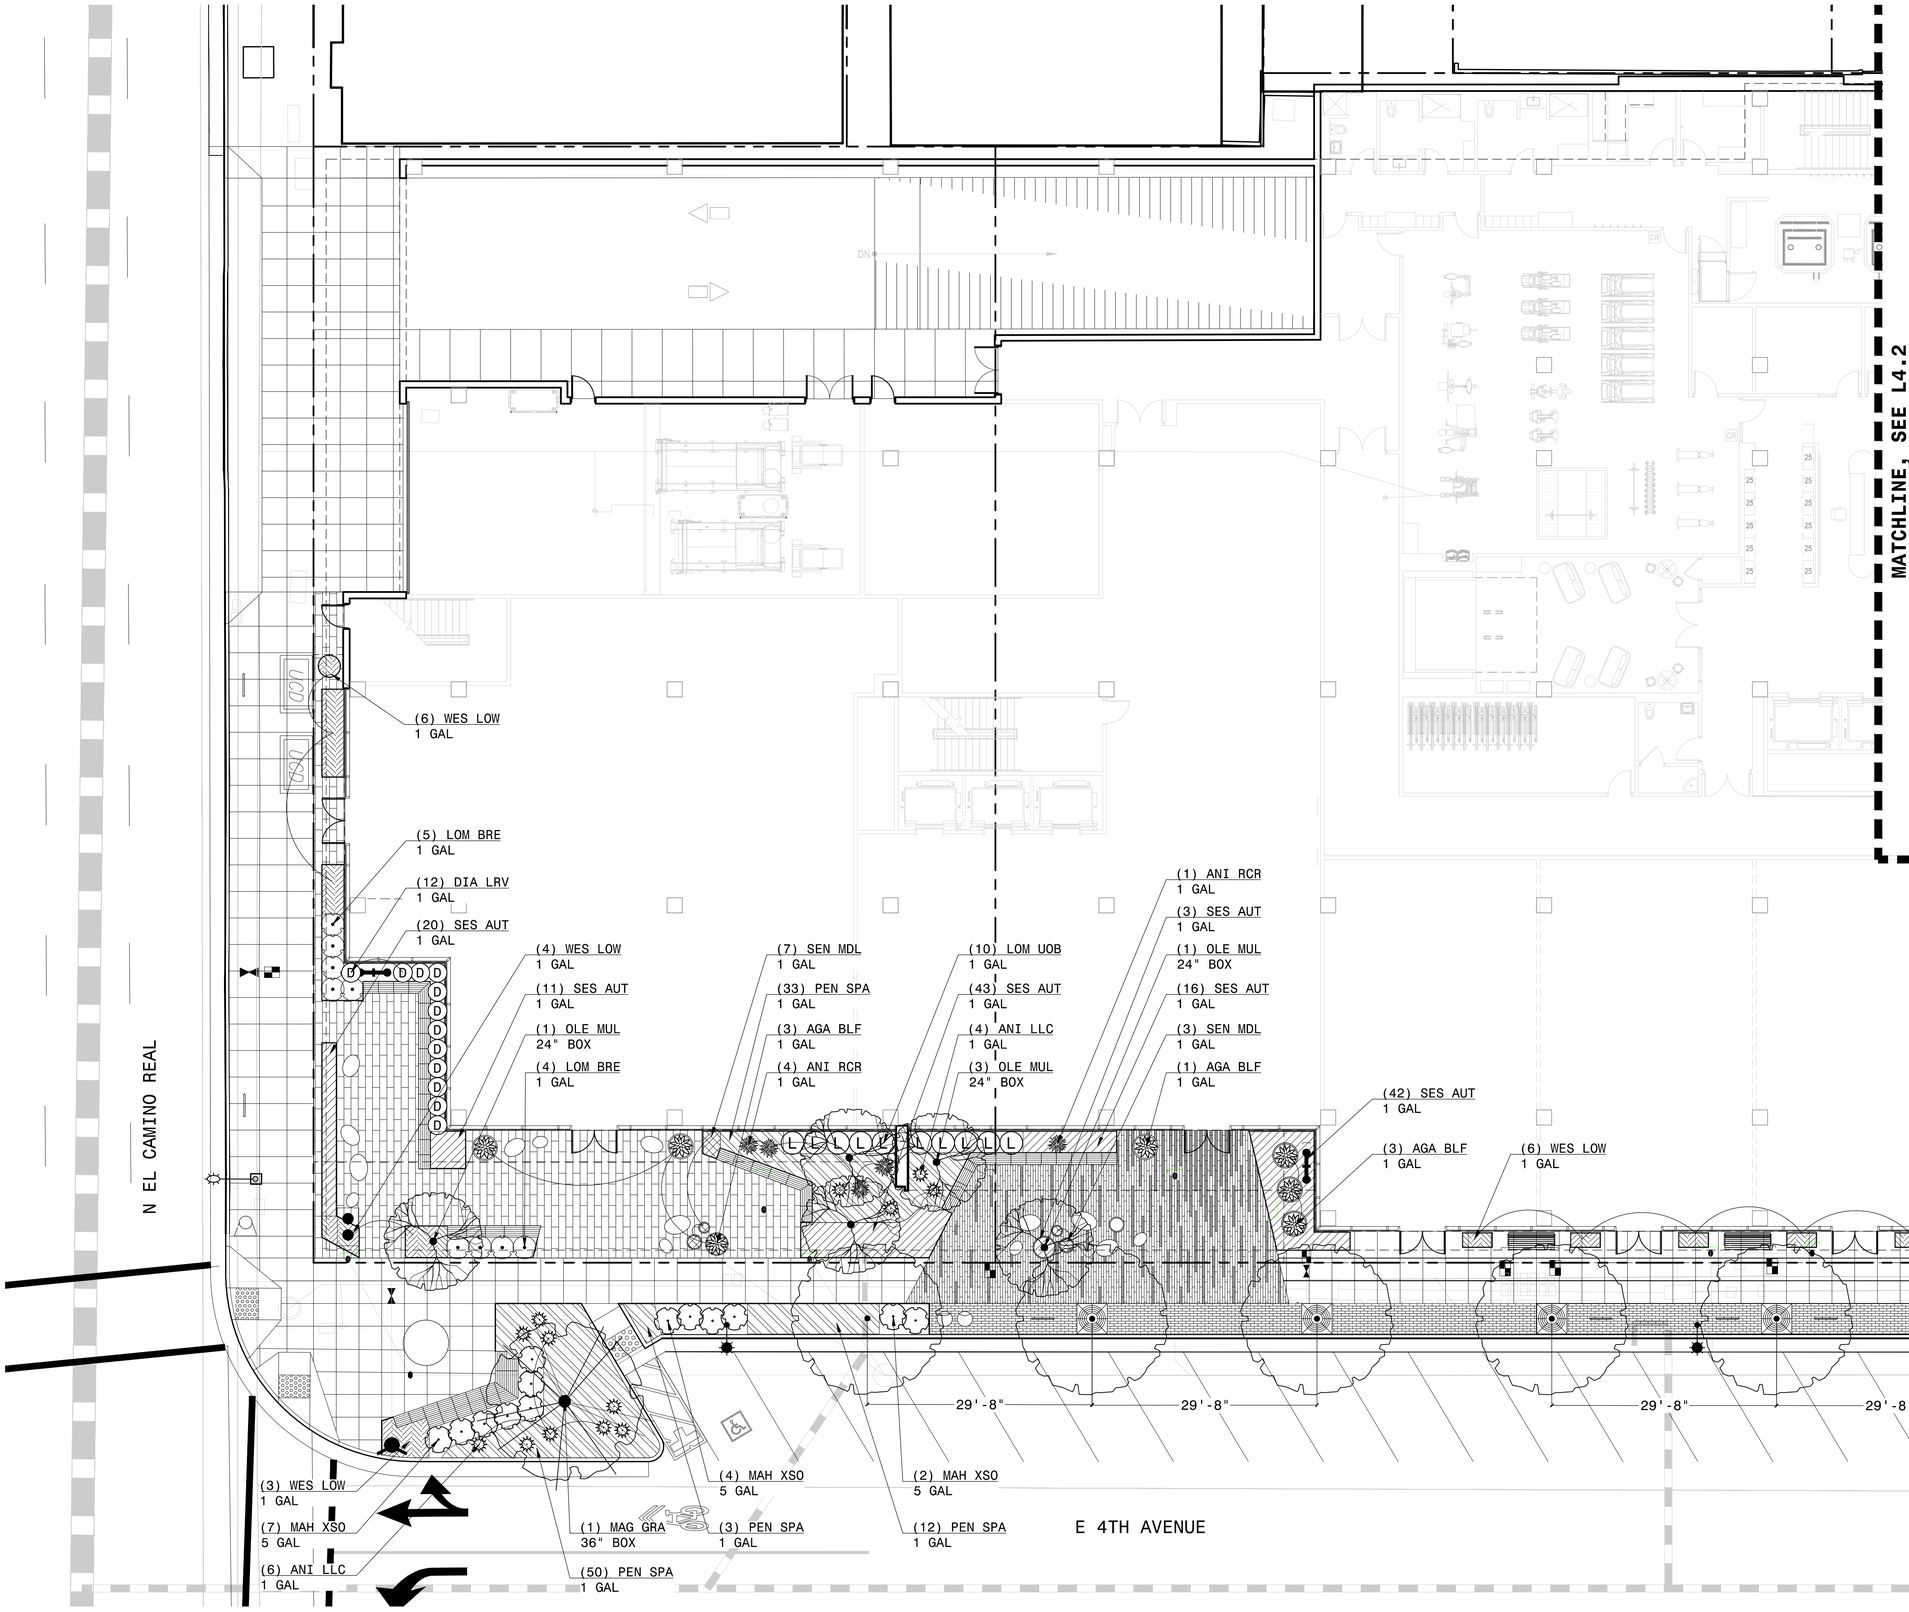

NOTES:
- SEE SHEET L4.2 FOR PLANT SCHEDULE.
- SEE SHEET L4.4 FOR PLANT PALETTE AND NOTES.

ARC TEC
ARCHITECTURAL TECHNOLOGIES
www.arctecinc.com
Arizona
2960 East Northern Avenue, Building C
Phoenix, AZ 85028 602.953.2355
California
1731 Technology Drive, Suite 750
San Jose, CA 95113 408.496.1121

The "user(s)" in possession of this documentation acknowledge(s) that ARC TEC's and ARC TEC consultants' drawings, specifications, reports, electronic data and other documentation are instruments of service. ARC TEC and ARC TEC consultants shall be deemed the author and owner of such documentation. The "user(s)" in possession of this documentation shall not sue or authorize any other person to use ARC TEC's or ARC TEC consultants' instruments of service. Reuse without ARC TEC's written authorization will be at the user(s) sole risk and without liability to ARC TEC and ARC TEC's consultants. The user(s) possessing this documentation shall indemnify and hold harmless ARC TEC and ARC TEC's consultants and agents and employees from and against all claims, damages losses and expenses, including attorney's fees arising out of or resulting from unauthorized reuse of ARC TEC or ARC TEC's consultants instruments of service.
Written dimensions on this drawing shall have precedence over any scaled dimension, DO NOT SCALE THIS DRAWING for accurate dimensions and notify ARC TEC of any discrepancies.
© Copyright ARC TEC, Inc. 2018

In Association with:

siTe.
landscape architecture

A Planning Application For:
MECAH VENTURES
EL CAMINO REAL & E. 4TH AVENUE
SAN MATEO, CA 94401

DATE	DESCRIPTION
11.11.2024	SB330 APPLICATION
06.03.2025	1ST PLANNING APPLICATION
11.17.2025	PC1 RESPONSE
03.18.26	PC2 RESPONSE

LICENSED LANDSCAPE ARCHITECT
DAVID R. HARRIS
SIGNATURE
3/31/27
RENEWAL DATE
DATE
STATE OF CALIFORNIA

PLANTING PLAN

L4.1

PROJECT NO: 246148

C:\Users\kmcfetridge\Documents\Trimble Construction\Trimble Construction Task Site - SYNC_PROJECTS_2024 PROJECTS\2145 - 4TH AND EL CAMINO\DWG\PDWG DRAWINGS_EXTERIOR\TX-MASTER VERSION SHEETS\EL CAMINO.LAYT.dwg - Sep 17, 2026 - 9:34am - Anne.Mehrmann

RTP-ON SITE trees PA#:2025-057

Required Trees:

As per the requirements of the Zoning Code, Section 27.71 – Landscape, all projects, except SFDDR applications, must have a minimum ratio of **1 tree per 400 square feet** of landscaped area. Existing trees that are a minimum of 6 inch diameter may count toward this total. Any trees with a 6 inch or greater diameter that are being removed must be replaced with an equivalent value of trees. Values are to be determined as stated in Section 27.71.150 of the zoning code and recorded on the Tree Evaluation Schedule and/or any required arborist report.

Landscape Area: 1,555 sq ft / 400 = 3.89 (a)

Number of existing trees from the Tree Evaluation Schedule with a 6-inch or greater diameter **to be preserved:** 0 (b)

Landscape Unit (LU) value of trees **to be removed** from the Tree Evaluation Schedule: 0.00 (c)

Minimum LU value to be replaced and/or met through payment of in-lieu fees: 3.89 (d)
[a - b + c = d]

New Trees:

A minimum number of trees equivalent to (a), above, must be planted (or existing on the site). In order to make up the required LU value from the removal of trees, additional or larger trees may be planted. If the LU value shown at (e) is not equal or greater than (d), then an in-lieu fee must be paid to the City's street tree planting fund at the rate defined annually in the City's Comprehensive Fee Schedule for each deficient LU.

Total trees	New Trees Being Planted				
	Quantity	**Size**	**LU Value**	**Total LU Value**	
	15	15 gallon	1	15	
	5	24" box	2	10	
	0	36" box	3	0	
	0	48" box	4	0	
	Total LU Value of new trees being proposed:			25	**(e)**

Fees Owed to the City Street Tree Planting Fund:
If (d) is greater than (e), there will be an LU value deficit calculated as follows:
[d – e = ----- ____ x (the annually defined $ per LU value as per Current Comprehensive Fee Schedule)

(d) - (e)		**Current LU Value Fee**		**In-Lieu Fees Owed**
-21.11	x	357.07	=	0.00

RTP-STREET trees PA#:2025-057

Required Trees:

As per the requirements of the Zoning Code, Section 27.71 – Landscape, all projects, except SFDDR applications, must have a minimum ratio of **1 tree per 400 square feet** of landscaped area. Existing trees that are a minimum of 6 inch diameter may count toward this total. Any trees with a 6 inch or greater diameter that are being removed must be replaced with an equivalent value of trees. Values are to be determined as stated in Section 27.71.180 of the zoning code and recorded on the Tree Evaluation Schedule and/or any required arborist report.

Landscape Area: 925 sq ft / 400 = 2.31 (a)

Number of existing trees from the Tree Evaluation Schedule with a 6-inch or greater diameter **to be preserved:** 2 (b)

Landscape Unit (LU) value of trees **to be removed** from the Tree Evaluation Schedule: 35.56 (c)

Minimum LU value to be replaced and/or met through payment of in-lieu fees: 35.87 (d)
[a - b + c = d]


New Trees:

A minimum number of trees equivalent to (a), above, must be planted (or existing on the site). In order to make up the required LU value from the removal of trees, additional or larger trees may be planted. If the LU value shown at (e) is not equal or greater than (d), then an in-lieu fee must be paid to the City's street tree planting fund at the rate defined annually in the City's Comprehensive Fee Schedule for each deficient LU.

Total trees	New Trees Being Planted				
	Quantity	**Size**	**LU Value**	**Total LU Value**	
	0	15 gallon	1	0	
	0	24" box	2	0	
	12	36" box	3	36	
12	0	48" box	4	0	
	Total LU Value of new trees being proposed:			36	**(e)**

Fees Owed to the City Street Tree Planting Fund:
If (d) is greater than (e), there will be an LU value deficit calculated as follows:
[d – e = ----- ____ x (the annually defined $ per LU value as per Current Comprehensive Fee Schedule)

(d) - (e)		**Current LU Value Fee**		**In-Lieu Fees Owed**
-0.13	x	$ 357.07	=	0.00

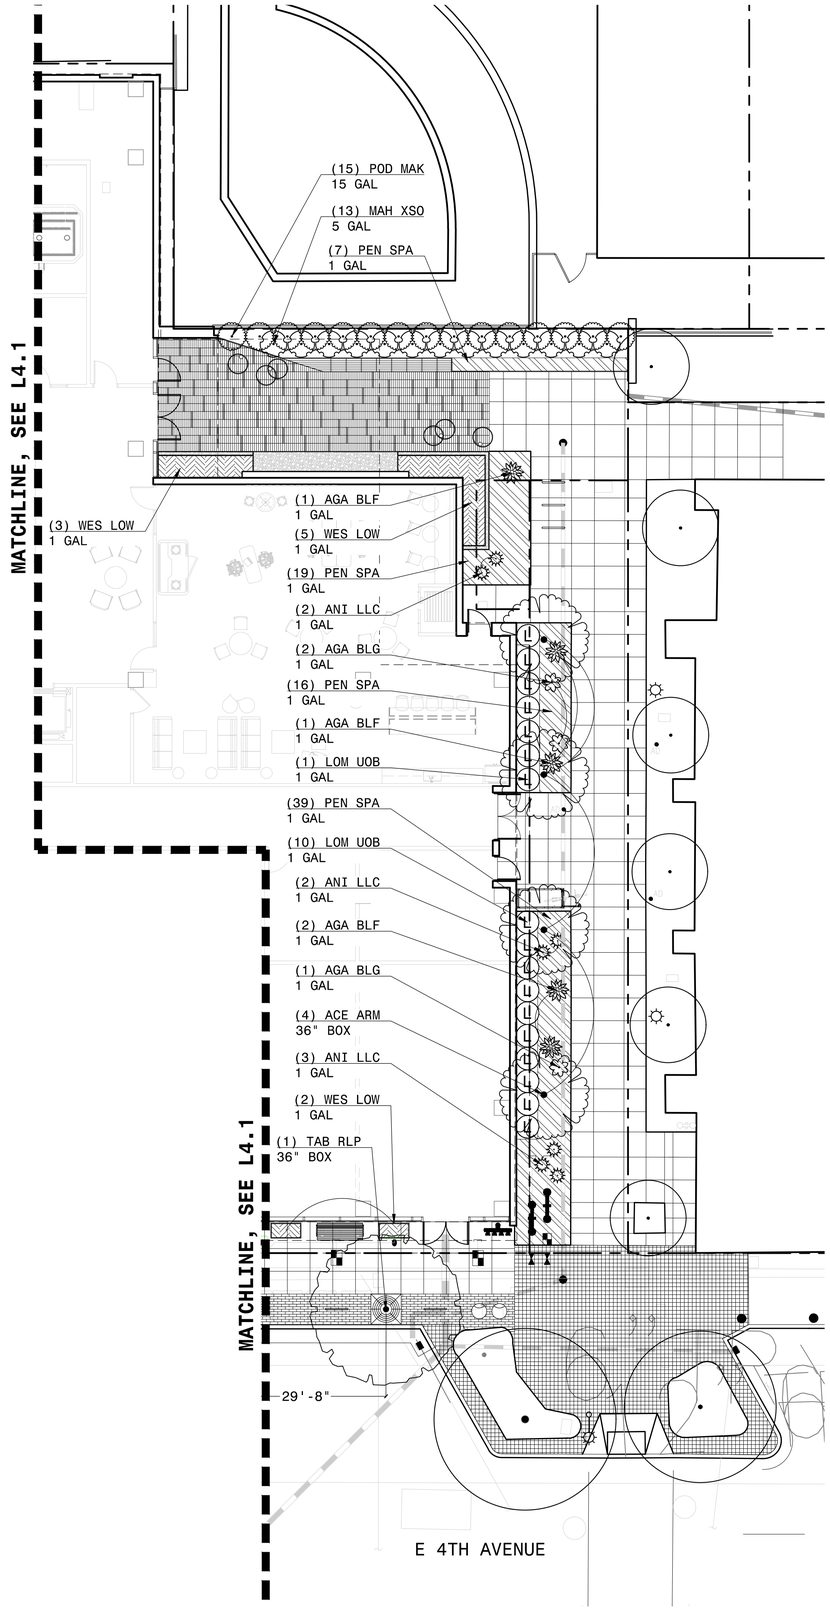

PLANT SCHEDULE

SYMBOL	BOTANICAL / COMMON NAME	SIZE	QTY	WUCOLS
TREES				
	ACER RUBRUM 'ARMSTRONG' ARMSTRONG RED MAPLE	36" BOX	4	MEDIUM
	CORNUS FLORIDA FLOWERING DOGWOOD	24" BOX	2	MEDIUM
	HANDROANTHUS HEPTAPHYLLUS PINK TRUMPET TREE	36" BOX	7	LOW
	MAGNOLIA GRANDIFLORA SOUTHERN MAGNOLIA	36" BOX	1	MEDIUM
	OLEA EUROPAEA OLIVE MULTI-TRUNK	24" BOX	10	LOW
	PODOCARPUS MACROPHYLLUS 'MAKI' MAKI YEW PODOCARPUS	15 GAL	15	MEDIUM
SHRUBS				
	AGAVE X 'BLUE FLAME' BLUE FLAME AGAVE	1 GAL	36	V. LOW
	AGAVE X 'BLUE GLOW' BLUE GLOW AGAVE	1 GAL	10	V. LOW
	ANIGOZANTHOS X 'LANDSCAPE LILAC' LANDSCAPE LILAC KANGAROO PAW	1 GAL	38	LOW
	ANIGOZANTHOS X 'RED CROSS' RED CROSS KANGAROO PAW	1 GAL	14	LOW
D	DIANELLA REVOLUTA 'DR5000' LITTLE REV™ FLAX LILY	1 GAL	12	LOW
L	LOMANDRA HYSTRIX 'TROPIC BELLE' TROPIC BELLE MAT RUSH	1 GAL	39	LOW
	LOMANDRA LONGIFOLIA 'LM300' BREEZE™ MAT RUSH	1 GAL	32	LOW
	MAHONIA X 'SOFT CARESS' SOFT CARESS MAHONIA	5 GAL	26	LOW

SYMBOL	BOTANICAL / COMMON NAME	SIZE	SPACING	QTY	WUCOLS
GROUND COVERS					
	PENNISETUM SPATHIOLATUM SLENDER VELDT GRASS	1 GAL	30" o.c.	244	LOW
	SENECIO MANDRALISCAE BLUE CHALKSTICKS	1 GAL	18" o.c.	46	LOW
	SESLERIA AUTUMNALIS AUTUMN MOOR GRASS	1 GAL	18" o.c.	242	LOW
	WESTRINGIA FRUTICOSA `WES06` LOW HORIZON™ COAST ROSEMARY	1 GAL	42" o.c.	32	LOW

NOTES:
- SEE SHEET L4.4 FOR PLANT PALETTE AND NOTES.



ARC TEC
ARCHITECTURAL TECHNOLOGIES
www.arctecinc.com
Arizona
2960 East Northern Avenue, Building C
Phoenix, AZ 85028 602.953.2355
California
1731 Technology Drive, Suite 750
San Jose, CA 95113 408.496.1121

The "user(s)" in possession of this documentation acknowledge(s) that ARC TEC's and ARC TEC consultants' drawings, specifications, reports, electronic data and other documentation are instruments of service. ARC TEC and ARC TEC consultants shall be deemed the author and owner of such documentation. The "user(s)" in possession of this documentation shall not sue or authorize any other person to sue ARC TEC's or ARC TEC consultants' instruments of service. Reuse without ARC TEC's written authorization will be at the user(s) sole risk and without liability to ARC TEC and ARC TEC's consultants. The user(s) possessing this documentation shall indemnify and hold harmless ARC TEC and ARC TEC's consultants and agents and employees from and against all claims, damages losses and expenses, including attorney's fees arising out of or resulting from unauthorized reuse of ARC TEC or ARC TEC's consultants instruments of service.
Written dimensions on this drawing shall have precedence over any scaled dimension. DO NOT SCALE THIS DRAWING for accurate dimensions and notify ARC TEC of any discrepancies.
© Copyright ARC TEC, Inc. 2018

In Association with:

siTe.
landscape architecture

A Planning Application For:
MECAH VENTURES
EL CAMINO REAL & E. 4TH AVENUE
SAN MATEO, CA 94401

DATE	DESCRIPTION
11.11.2024	SB330 APPLICATION
06.03.2025	1ST PLANNING APPLICATION
11.17.2025	PC1 RESPONSE
03.18.26	PC2 RESPONSE


LICENSED LANDSCAPE ARCHITECT
MATTHEW R. HARRIS 5757
SIGNATURE
3/31/27
RENEWAL DATE
DATE
STATE OF CALIFORNIA

PLANTING PLAN

L4.2

PROJECT NO: 246148

C:\Users\MatthewHarris\Harbour Construction Team Site - SYs_PROJECTS_2024 PROJECTS (CAD, 4TH AND EL CAMINO\WORKING DRAWINGS_LSR\TTI SUBMITTALS\DESIGN EXTRAS_CoverSHEET.dwg, Mar 17, 2026, 11:43am, MatthewH

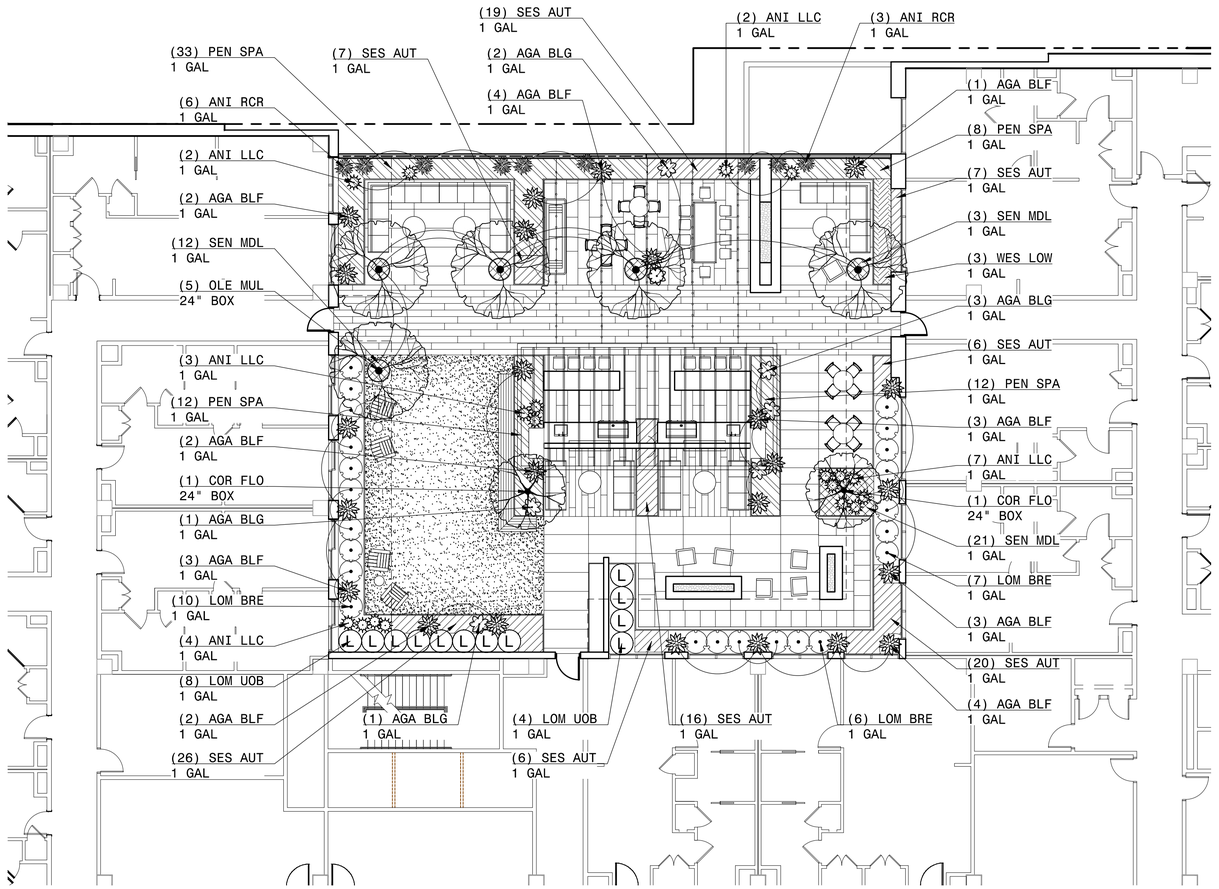

PLANT SCHEDULE

SYMBOL	BOTANICAL / COMMON NAME	SIZE	QTY	WUCOLS
TREES				
	ACER RUBRUM 'ARMSTRONG' ARMSTRONG RED MAPLE	36" BOX	4	MEDIUM
	CORNUS FLORIDA FLOWERING DOGWOOD	24" BOX	2	MEDIUM
	HANDROANTHUS HEPTAPHYLLUS PINK TRUMPET TREE	36" BOX	7	LOW
	MAGNOLIA GRANDIFLORA SOUTHERN MAGNOLIA	36" BOX	1	MEDIUM
	OLEA EUROPAEA OLIVE MULTI-TRUNK	24" BOX	10	LOW
	PODOCARPUS MACROPHYLLUS 'MAKI' MAKI YEW PODOCARPUS	15 GAL	15	MEDIUM
SHRUBS				
	AGAVE X 'BLUE FLAME' BLUE FLAME AGAVE	1 GAL	36	V. LOW
	AGAVE X 'BLUE GLOW' BLUE GLOW AGAVE	1 GAL	10	V. LOW
	ANIGOZANTHOS X 'LANDSCAPE LILAC' LANDSCAPE LILAC KANGAROO PAW	1 GAL	38	LOW
	ANIGOZANTHOS X 'RED CROSS' RED CROSS KANGAROO PAW	1 GAL	14	LOW
D	DIANELLA REVOLUTA 'DR5000' LITTLE REV™ FLAX LILY	1 GAL	12	LOW
L	LOMANDRA HYSTRIX 'TROPIC BELLE' TROPIC BELLE MAT RUSH	1 GAL	39	LOW
	LOMANDRA LONGIFOLIA 'LM300' BREEZE™ MAT RUSH	1 GAL	32	LOW
	MAHONIA X 'SOFT CARESS' SOFT CARESS MAHONIA	5 GAL	26	LOW

SYMBOL	BOTANICAL / COMMON NAME	SIZE	SPACING	QTY	WUCOLS
GROUND COVERS					
	PENNISETUM SPATHIOLATUM SLENDER VELDT GRASS	1 GAL	30" o.c.	244	LOW
	SENECIO MANDRALISCAE BLUE CHALKSTICKS	1 GAL	18" o.c.	46	LOW
	SESLERIA AUTUMNALIS AUTUMN MOOR GRASS	1 GAL	18" o.c.	242	LOW
	WESTRINGIA FRUTICOSA `WES06` LOW HORIZON™ COAST ROSEMARY	1 GAL	42" o.c.	32	LOW

NOTES:
- SEE SHEET L4.4 FOR PLANT PALETTE AND NOTES.



ARC TEC
ARCHITECTURAL TECHNOLOGIES
www.arctecinc.com
Arizona
2960 East Northern Avenue, Building C
Phoenix, AZ 85028 602.953.2355
California
1731 Technology Drive, Suite 750
San Jose, CA 95113 408.496.1121

The "user(s)" in possession of this documentation acknowledge(s) that ARC TEC's and ARC TEC consultants' drawings, specifications, reports, electronic data and other documentation are instruments of service. ARC TEC and ARC TEC consultants shall be deemed the author and owner of such documentation. The "user(s)" in possession of this documentation shall not sue or authorize any other person to use ARC TEC's or ARC TEC consultants' instruments of service. Reuse without ARC TEC's written authorization will be at the user(s) sole risk and without liability to ARC TEC and ARC TEC's consultants. The user(s) possessing this documentation shall indemnify and hold harmless ARC TEC and ARC TEC's consultants and agents and employees from and against all claims, damages losses and expenses, including attorney's fees arising out of or resulting from unauthorized reuse of ARC TEC or ARC TEC's consultants instruments of service.
Written dimensions on this drawing shall have precedence over any scaled dimension. DO NOT SCALE THIS DRAWING for accurate dimensions and notify ARC TEC of any discrepancies.
© Copyright ARC TEC, Inc. 2018

In Association with:

siTe.
landscape architecture

A Planning Application For:
MECAH VENTURES
EL CAMINO REAL & E. 4TH AVENUE
SAN MATEO, CA 94401

DATE	DESCRIPTION
11.11.2024	SB330 APPLICATION
06.03.2025	1ST PLANNING APPLICATION
11.17.2025	PC1 RESPONSE
03.18.26	PC2 RESPONSE

LICENSED LANDSCAPE ARCHITECT
MATTHEW D. HARRIS
STATE OF CALIFORNIA
SIGNATURE
3/31/27
RENEWAL DATE
DATE

PLANTING PLAN - 2ND FLOOR

L4.3

PROJECT NO: 246148

C:\Users\AmeliaWeinreuter\Harbor Construction\Harbor Construction Team Site - SYA_PROJECTS_2024 PROJECTS (1)\245 - 4TH AND EL CAMINO\WORKING DRAWINGS_2.0\PTC\SUNSYTE\PLANS\DESIGN EXTRAS_CHARTS\CAL\PLANT.dwg - Mar 17, 2026 - 10:53am - AmeliaWeinreuter


TREES



ACER RUBRUM
'ARMSTRONG'



CORNUS FLORIDA

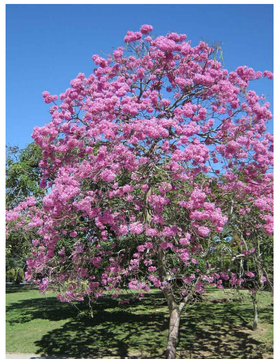

HANDROANTHUS
HEPTAPHYLLUS



MAGNOLIA GRANDIFLORA



OLEA EUROPAEA



PODOCARPUS
MACROPHYLLUS 'MAKI'

GROUNDCOVERS



PENNISETUM
SPATHIOLATUM



SENECIO MANDRALISCAE



SESLERIA AUTUMNALIS



WESTRINGIA FRUTICOSA
'WES06'

SHRUBS



AGAVE X 'BLUE FLAME'



AGAVE X 'BLUE GLOW'



ANIGOZANTHOS X
'LANDSCAPE LILAC'



ANIGOZANTHOS X 'RED
CROSS'



DIANELLA REVOLUTA
'DR5000'



LOMANDRA HYSTRIX
'TROPIC BELLE'



LOMANDRA LONGIFOLIA
'LM300'



MAHONIA X 'SOFT CARESS'

PLANTING PLAN NOTES:

1. CONTRACTOR SHALL PROVIDE ALL LABOR, MATERIALS, AND EQUIPMENT NECESSARY TO FURNISH AND INSTALL PLANT MATERIAL AS SHOWN ON THE DRAWINGS AND AS DESCRIBED IN THE SPECIFICATIONS.

2. UNLESS DESIGNATED ON THE DRAWINGS OTHERWISE, STRUCTURAL IMPROVEMENTS AND HARDSCAPE SHALL BE INSTALLED PRIOR TO PLANTING OPERATIONS.

3. PLANT LIST ON THE DRAWINGS SHALL BE USED AS A GUIDE ONLY. CONTRACTOR SHALL TAKEOFF AND VERIFY SIZES AND QUANTITIES BY PLAN CHECK.

4. A SOIL MANAGEMENT REPORT SHALL BE PROVIDED BY LANDSCAPE CONTRACTOR AND SOIL AMENDMENTS SHALL BE FOLLOWED PER THE REPORT. PHYSICAL COPIES OF THE SOIL MANAGEMENT REPORT SHALL BE PROVIDED TO THE CLIENT, PROJECT LANDSCAPE ARCHITECT AND LOCAL AGENCY AS REQUIRED. THE SOIL MANAGEMENT REPORT SHALL CONFORM TO STATE AB1881 WATER EFFICIENT LANDSCAPE ORDINANCE (WELO) OR LOCAL AGENCY ADOPTED WELO. CONTRACTOR SHALL OBTAIN A SOILS MANAGEMENT REPORT AFTER GRADING OPERATIONS AND PRIOR TO PLANT INSTALLATION.

5. SAMPLES OF FERTILIZERS, ORGANIC AMENDMENT, SOIL CONDITIONERS, AND SEED SHALL BE SUBMITTED PRIOR TO INCORPORATION. CONTRACTOR SHALL FURNISH TO THE OWNER'S AUTHORIZED REPRESENTATIVE A CERTIFICATE OF COMPLIANCE FOR SUCH FURNISHED MATERIALS.

6. ALL WORK ON THE IRRIGATION SYSTEM, INCLUDING HYDROSTATIC, COVERAGE, AND OPERATIONAL TESTS AND THE BACKFILLING AND COMPACTION OF TRENCHES SHALL BE PERFORMED PRIOR TO PLANTING OPERATIONS.

7. LOCATIONS OF PLANT MATERIAL SHALL BE REVIEWED ON SITE BY THE OWNER'S AUTHORIZED REPRESENTATIVE PRIOR TO INSTALLATION.

8. TREES HALL BE PLANTED NO CLOSER THAN TEN (10) FEET FROM EXISTING UTILITIES AND NO CLOSER THAN FIVE (5) FEET FROM NEW UTILITIES.

9. TREES PLANTED WITHIN FIVE (5) FEET OF HARDSCAPE OR STRUCTURES SHALL BE INSTALLED WITH A ROOT BARRIER AS APPROVED BY THE OWNER'S AUTHORIZED REPRESENTATIVE.

10. CONTRACTOR MUST CONTACT THE CITY OF SAN MATEO ARBORIST TO VERIFY SPECIES (EVEN IF SHOWN ON THE PLANS), LOCATIONS, AND QUANTITIES OF ALL STREET TREES PRIOR TO ORDERING MATERIAL. IF STREET TREES ARE TO BE PLANTED IN TREE WELLS, FINAL LOCATION OF TREE WELLS SHALL BE DETERMINED BY THE ARBORIST PRIOR TO INSTALLATION OF SIDEWALK.

11. ALL PLANT MATERIAL SHALL BE SELECTED IN ACCORDANCE WITH THE AMERICAN STANDARD FOR NURSERY STOCK (ANSI Z60.1). FOR STANDARD FORM TREES, CALIPER SIZE SHALL BE MEASURED 6" ABOVE THE SOIL LINE FOR CALIPERS EQUAL TO OR LESS THAN 4". FOR CALIPERS GREATER THAN 4" CALIPER SHALL BE MEASURED 12" ABOVE THE SOIL LINE. FOR MULTI-TRUNK TREES THE CALIPER SHALL BE ESTABLISHED BY TAKING THE AVERAGE OF THE CALIPER OF THE TWO LARGEST TRUNKS. CALIPER IS MEASURED 6" ABOVE THE ORIGINATION POINT OF THE SECOND LARGEST TRUNK OR 6" ABOVE GROUND IF ALL TRUNKS ORIGINATE FROM THE SOIL.

    CALIPER SIZE STANDARDS:
    15 GALLON: 0.75 - 1.25"
    24" BOX: 1.25 - 2"
    36" BOX: 2 - 3.5"
    48" BOX: 3.5 - 5"
    60" BOX: 4 - 6"

12. **ALL PLANTING AREAS TO RECEIVE 3" THICK BARK MULCH LAYER. IN THE EVENT THAT BARK MULCH EXISTS ON SITE, CONTRACTOR SHALL PROVIDE SAMPLE OF EXISTING AND PROPOSED MATCHING BARK MULCH FOR APPROVAL. OTHERWISE, BARK MULCH SHALL BE LYNGSO SMALL FIR BARK (3/4" TO 1-1/2") OR APPROVED EQUAL.**

ARC TEC
ARCHITECTURAL TECHNOLOGIES
www.arctecinc.com
Arizona
2960 East Northern Avenue, Building C
Phoenix, AZ 85028 602.953.2355
California
1731 Technology Drive, Suite 750
San Jose, CA 95113 408.496.1121

The "user(s)" in possession of this documentation acknowledge(s) that ARC TEC's and ARC TEC consultants' drawings, specifications, reports, electronic data and other documentation are instruments of service. ARC TEC and ARC TEC consultants shall be deemed the author and owner of such documentation. The "user(s)" in possession of this documentation shall not sue or authorize any other person to use ARC TEC's or ARC TEC consultants' instruments of service. Reuse without ARC TEC's written authorization will be at the user(s) sole risk and without liability to ARC TEC and ARC TEC's consultants. The user(s) possessing this documentation shall indemnify and hold harmless ARC TEC and ARC TEC's consultants and agents and employees from and against all claims, damages losses and expenses, including but not limited to attorneys' fees arising out of unauthorized reuse of ARC TEC or ARC TEC's consultants instruments of service.
Written dimensions on this drawing shall have precedence over any scaled dimensions. DO NOT SCALE THIS DRAWING for accurate dimensions and notify ARC TEC of any discrepancies.

© Copyright ARC TEC, Inc. 2018

In Association with:

siTe.
landscape architecture

A Planning Application For:
MECAH VENTURES
EL CAMINO REAL & E. 4TH AVENUE
SAN MATEO, CA 94401

DATE	DESCRIPTION
11.11.2024	SB330 APPLICATION
06.03.2025	1ST PLANNING APPLICATION
11.17.2025	PC1 RESPONSE
03.18.26	PC2 RESPONSE


LICENSED LANDSCAPE ARCHITECT
STEPHEN R. HARRIS, #5329
SIGNATURE
3/31/27
RENEWAL DATE
DATE
STATE OF CALIFORNIA

PLANT PALETTE AND NOTES

L4.4

PROJECT NO: 246148

C:\Users\Arctec\Documents\Revit Central Construction Team Site - 5754_PROJECTS_2024 PROJECTS\5754_+ITY AND EL CAMINO\WORKING DRAWINGS_5754_EL CAMINO_MIXED-USE DESIGN_RATHELL CAMINO_R.rvt - Mar 17, 2026, 10:59am - Arctec\Administrator

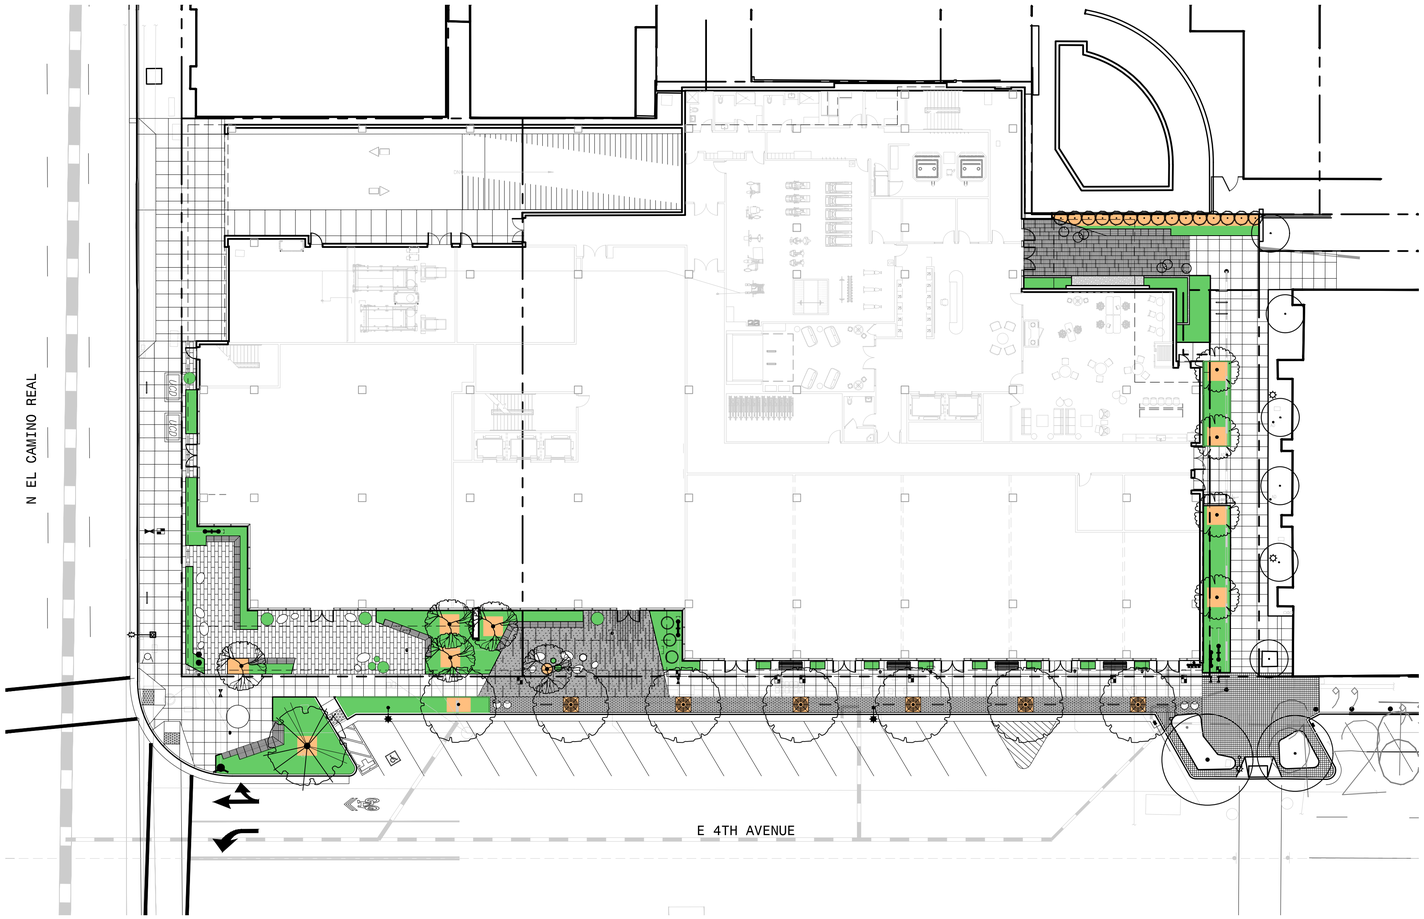

IRRIGATION CONCEPT

THE PROPOSED LANDSCAPE AREAS WILL BE IRRIGATED WITH A LOW VOLUME IRRIGATION SYSTEM. SHRUB AREAS WILL BE IRRIGATED WITH IN-LINE DRIP EMITTER TUBING, WHILE TREES AND POTS WILL BE IRRIGATED WITH POINT SOURCE EMITTERS. THE IRRIGATION SYSTEM WILL BE SERVICED BY A DEDICATED IRRIGATION METER, AND WILL INCLUDE POINT OF CONNECTION EQUIPMENT CONSISTENT WITH THE STATE'S MODEL WATER EFFICIENT LANDSCAPE ORDINANCE (MWELO), INCLUDING A REDUCED PRESSURE BACKFLOW PREVENTER, MASTER VALVE, FLOW SENSOR, SMART CONTROLLER, AND WEATHER SENSOR. FINAL IRRIGATION DESIGN AND WATER BUDGET CALCULATIONS DEMONSTRATING COMPLIANCE WITH MWELO WITH BE PROVIDED IN SUBSEQUENT SUBMITTALS.

WELO

WATER BUDGET AND WATER USE CALCULATOR

Date:	5/29/2025
Project Name:	MECAH VENTURES
Project Contact:	MATT HAWKS
Project Contact Email:	

Maximum Applied Water Allowance (MAWA)	Project Type	ETo	ETAF	Special Landscape Area (SLA)	Total Landscape Area including SLA	MAWA (gal/yr)	
	Non-residential	42.7	0.45	-	3,793	**45,187**	MAWA =(ETo) * (0.62) *[(ETAF*LA) + ((1-ETAF) * SLA)]

Estimated Total Water Use (ETWU)	ETo	(SF * PF) / IE	SLA	ETWU (gal/yr)	
	42.7	1,485	-	**39,309**	ETWU =(ETo) * (0.62) *((PF*SF/IE) + SLA)
Difference between MAWA and ETWU				**5,878**	**Project meets water budget.**

ETWU Calculation (Regular landscape areas)	Zone #	Description	Select Irrigation	Square Feet (SF)	Plant Factor (PF)	Irrigation Efficiency (IE)	(SF * PF) / IE
	1	Low Water Use Shrubs/Groundcover	Drip	3,145	0.30	0.81	1,165
	2	Trees	Bubbler	648	0.40	0.81	320
	3						-
	4						-
		Landscape area (not including SLA)		**3,793**			**1,485**

ETWU Calculation Special Landscape Areas (SLA)	Description	Square Feet (SF)	Plant Factor / Irrigation Efficiency (PF/IE)	(SF * PF) / IE
	Edible planting area		1.0	-
	Multi-use and sports field turf area		1.0	-
	Area irrigated with recycled water		1.0	-
	Pool		1.0	-
	Total SLA	**0**		**0**

Total Landscape Area (including SLA) from ETWU Calculation	**3,793**

ARC TEC
ARCHITECTURAL TECHNOLOGIES
www.arctecinc.com
Arizona
2960 East Northern Avenue, Building C
Phoenix, AZ 85028 602.953.2355
California
1731 Technology Drive, Suite 750
San Jose, CA 95113 408.496.1121

The "user(s)" in possession of this documentation acknowledge(s) that ARC TEC's and ARC TEC consultants' drawings, specifications, reports, electronic data and other documentation are instruments of service. ARC TEC and ARC TEC consultants shall be deemed the author and owner of such documentation. The "user(s)" in possession of this documentation shall not sue or authorize any other person to use ARC TEC's or ARC TEC consultants' instruments of service. Reuse without ARC TEC's written authorization will be at the user(s) sole risk and without liability to ARC TEC and ARC TEC's consultants. The user(s) possessing this documentation shall indemnify and hold harmless ARC TEC and ARC TEC's consultants and agents and employees from and against all claims, damages losses and expenses, including attorney's fees arising out of or resulting from unauthorized reuse of ARC TEC or ARC TEC's consultants instruments of service.
Written dimensions on this drawing shall have precedence over any scaled dimension, DO NOT SCALE THIS DRAWING for accurate dimensions and notify ARC TEC of any discrepancies.

© Copyright ARC TEC, Inc. 2018

In Association with:

siTe.
landscape architecture

A Planning Application For:
MECAH VENTURES
EL CAMINO REAL & E. 4TH AVENUE
SAN MATEO, CA 94401

DATE	DESCRIPTION
11.11.2024	SB330 APPLICATION
06.03.2025	1ST PLANNING APPLICATION
11.17.2025	PC1 RESPONSE
03.18.26	PC2 RESPONSE

LICENSED LANDSCAPE ARCHITECT
SCOTTON R. HARRIS
SIGNATURE
3/31/27
RENEWAL DATE
DATE
STATE OF CALIFORNIA


IRRIGATION HYDROZONE PLAN

L5.1

PROJECT NO: 246148

0 20' 40'

C:\Users\kmeldrum\Harbour Construction Team Dropbox\Harbour Construction Team Site - 2FA_PROJECTS_2024\PROJECTS\2124_4TH AND EL CAMINO\WORKING DRAWINGS_[UNTITLED]\PLANS\SHEETS\2124_4TH AND EL CAMINO WORKING DRAWINGS_[UNTITLED]PLANS.RVT, Mar 17, 2026, 12:57pm, kmeldrum

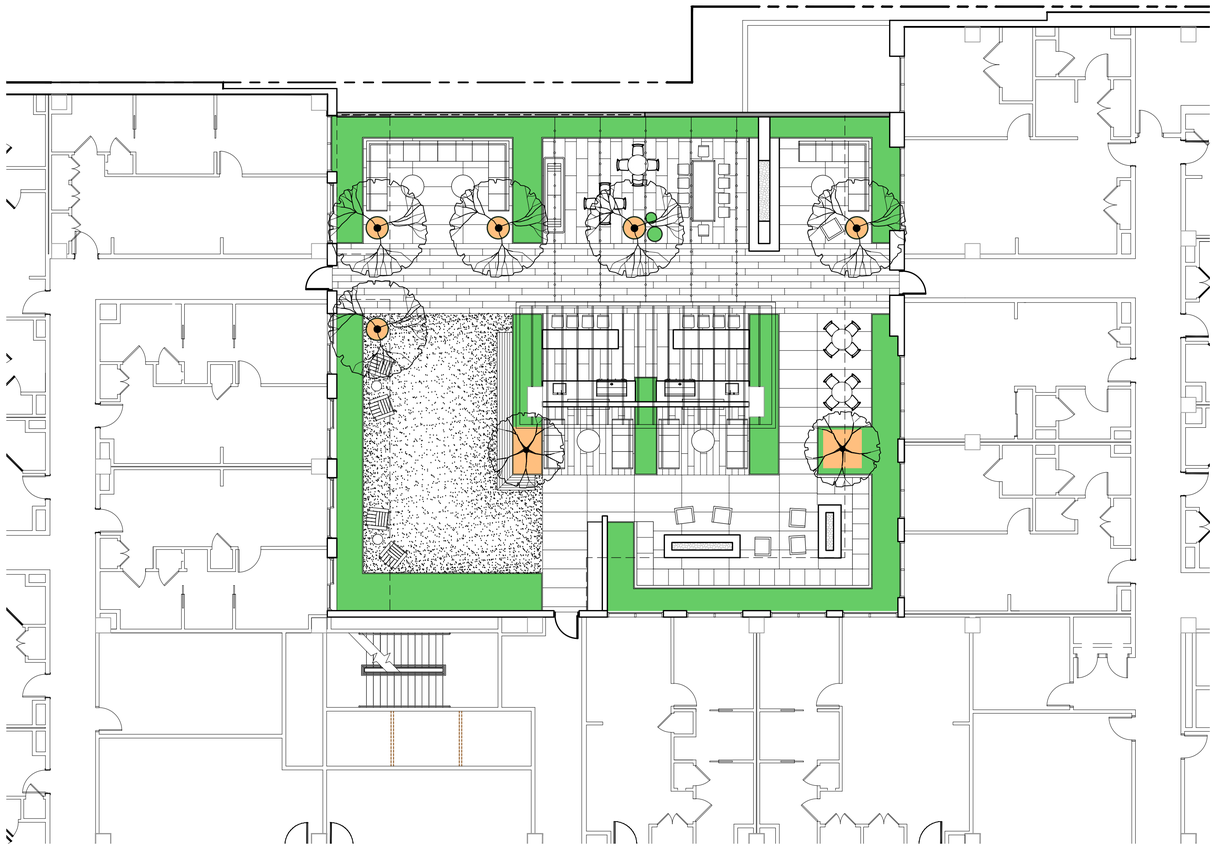

WELO

WATER BUDGET AND WATER USE CALCULATOR

Date:	5/29/2025
Project Name:	MECAH VENTURES
Project Contact:	MATT HAWKS
Project Contact Email:	

Maximum Applied Water Allowance (MAWA)	Project Type	ETo	ETAF	Special Landscape Area (SLA)	Total Landscape Area including SLA	MAWA (gal/yr)	
	Non-residential	42.7	0.45	-	3,793	**45,187**	MAWA =(ETo) * (0.62) *[(ETAF*LA) + ((1-ETAF) * SLA)].

Estimated Total Water Use (ETWU)	ETo	(SF * PF) / IE	SLA	ETWU (gal/yr)	
	42.7	1,485	-	**39,309**	ETWU =(ETo) * (0.62) *((PF*SF/IE) + SLA)
Difference between MAWA and ETWU				**5,878**	**Project meets water budget.**

ETWU Calculation (Regular landscape areas)	Zone #	Description	Select Irrigation	Square Feet (SF)	Plant Factor (PF)	Irrigation Efficiency (IE)	(SF * PF) / IE
	1	Low Water Use Shrubs/Groundcover	Drip	3,145	0.30	0.81	1,165
	2	Trees	Bubbler	648	0.40	0.81	320
	3						-
	4						-
		Landscape area (not including SLA)		**3,793**			**1,485**

ETWU Calculation Special Landscape Areas (SLA)	Description	Square Feet (SF)	Plant Factor / Irrigation Efficiency (PF/IE)	(SF * PF) / IE
	Edible planting area		1.0	-
	Multi-use and sports field turf area		1.0	-
	Area irrigated with recycled water		1.0	-
	Pool		1.0	-
	Total SLA	**0**		**0**

Total Landscape Area (including SLA) from ETWU Calculation	**3,793**

ARC TEC
ARCHITECTURAL TECHNOLOGIES
www.arctecinc.com
Arizona
2960 East Northern Avenue, Building C
Phoenix, AZ 85028 602.953.2355
California
1731 Technology Drive, Suite 750
San Jose, CA 95113 408.496.1121

The "user(s)" in possession of this documentation acknowledge(s) that ARC TEC's and ARC TEC consultants' drawings, specifications, reports, electronic data and other documentation are instruments of service. ARC TEC and ARC TEC consultants shall be deemed the author and owner of such documentation. The "user(s)" in possession of this documentation shall not sue or authorize any other person to use ARC TEC's or ARC TEC consultants' instruments of service. Reuse without ARC TEC's written authorization will be at the user(s) sole risk and without liability to ARC TEC and ARC TEC's consultants. The user(s) possessing this documentation shall indemnify and hold harmless ARC TEC and ARC TEC's consultants and agents and employees from and against all claims, damages losses and expenses, including attorney's fees arising out of or resulting from unauthorized reuse of ARC TEC or ARC TEC's consultants instruments of service.
Written dimensions on this drawing shall have precedence over any scaled dimension, DO NOT SCALE THIS DRAWING for accurate dimensions and notify ARC TEC of any discrepancies.

© Copyright ARC TEC, Inc. 2018

In Association with:

siTe.
landscape architecture

A Planning Application For:
MECAH VENTURES
EL CAMINO REAL & E. 4TH AVENUE
SAN MATEO, CA 94401

DATE	DESCRIPTION
11.11.2024	SB330 APPLICATION
06.03.2025	1ST PLANNING APPLICATION
11.17.2025	PC1 RESPONSE
03.18.26	PC2 RESPONSE

LICENSED LANDSCAPE ARCHITECT
JASON R. HAWES
SIGNATURE
3/31/27
RENEWAL DATE
DATE
STATE OF CALIFORNIA

IRRIGATION HYDROZONE PLAN - 2ND FLOOR

L5.2


PROJECT NO: 246148

0 10' 20'

C:\Users\AnnaMeihsenheimer\Tortoise Construction\Tortoise Construction Team Site - SPs_PROJECTS_2024 PROJECTS\2145 - 4TH AND EL CAMINO\DWG\PRE-DRAWINGS_SITE LEAD'S PLANS\DESIGN\SHEETS\EL CAMINO-WRE.dwg - Sep 17, 2025, 12:39pm - AnnaMeihsenheimer

TREE REMOVAL TABLE

TREE #	SPECIES	DBH	PROTECTED TREE	CONDITION
1	CELTIS AUSTRALIS EUROPEAN HACKBERRY	13.6	YES	60%
2	CELTIS AUSTRALIS EUROPEAN HACKBERRY	12	YES	60%
3	CELTIS AUSTRALIS EUROPEAN HACKBERRY	14.9	YES	55%
4	ULMUS MORTON ACCOLADE ACCOLADE ELM	2	YES	70%
5	CELTIS AUSTRALIS EUROPEAN HACKBERRY	8.3	YES	60%
6	CELTIS AUSTRALIS EUROPEAN HACKBERRY	4	YES	60%
7	CELTIS AUSTRALIS EUROPEAN HACKBERRY	4.9	YES	60%
8	ULMUS PARVIFOLIA CHINESE ELM	13	YES	65%
9	ULMUS PARVIFOLIA CHINESE ELM	6.2	YES	60%
10	PHOENIX DACTYLIFERA DATE PALM	13.5	NO	70%

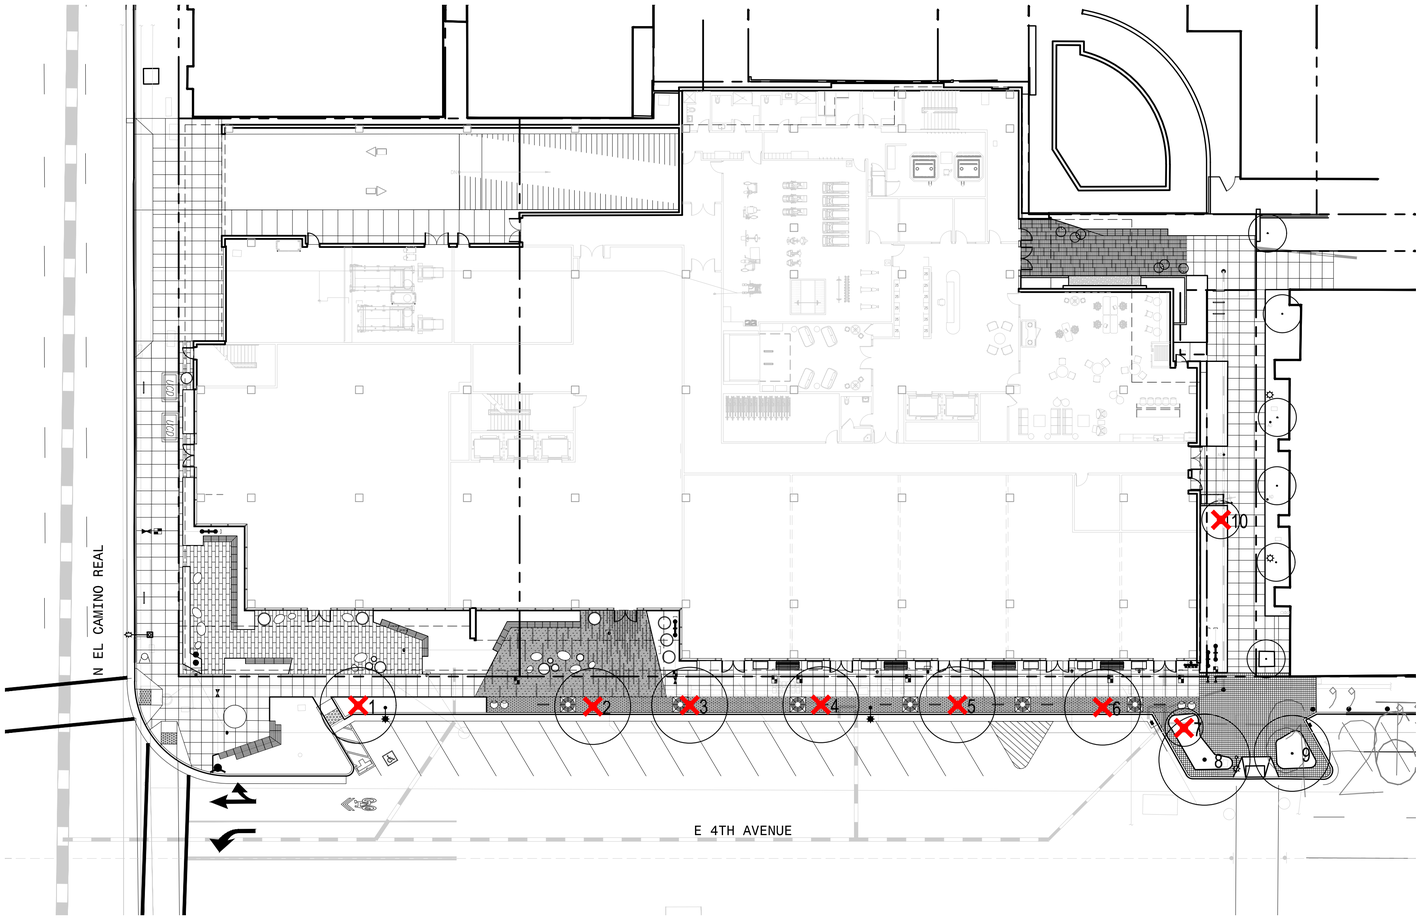

TREE DISPOSITION LEGEND

SYMBOL	DESCRIPTION
○ ##	EXISTING TREE
✕	TREE TO BE REMOVED

NOTES:
1. DBH IS MEASURED 4'-6" ABOVE GRADE ON THE UPHILL SIDE OF TREE.
2. ONLY TREES SHOWN WITHIN THE LIMIT OF TREE PROTECTION REQUIRE PROTECTION METHODS.
3. ALL TREES TO BE REMOVED SHALL HAVE THEIR STUMPS GROUND DOWN TO A MINIMUM DEPTH OF 2 FEET. REMOVE ALL LARGE ROOTS FROM PLANTING AREAS A MINIMUM DISTANCE OF 5 FEET BEYOND THE DRIPLINE OF THE TREE.

0 20' 40'

ARC TEC
ARCHITECTURAL TECHNOLOGIES
www.arctecinc.com
Arizona
2960 East Northern Avenue, Building C
Phoenix, AZ 85028 602.953.2355
California
1731 Technology Drive, Suite 750
San Jose, CA 95113 408.496.1121

The "user(s)" in possession of this documentation acknowledge(s) that ARC TEC's and ARC TEC consultants' drawings, specifications, reports, electronic data and other documentation are instruments of service. ARC TEC and ARC TEC consultants shall be deemed the author and owner of such documentation. The "user(s)" in possession of this documentation shall not sue or authorize any other person to use ARC TEC's or ARC TEC consultants' instruments of service. Reuse without ARC TEC's written authorization will be at the user(s) sole risk and without liability to ARC TEC and ARC TEC's consultants. The user(s) possessing this documentation shall indemnify and hold harmless ARC TEC and ARC TEC's consultants and agents and employees from and against all claims, damages losses and expenses, including attorney's fees arising out of or resulting from unauthorized reuse of ARC TEC or ARC TEC's consultants instruments of service.
Written dimensions on this drawing shall have precedence over any scaled dimension, DO NOT SCALE THIS DRAWING for accurate dimensions and notify ARC TEC of any discrepancies.

© Copyright ARC TEC, Inc. 2018

In Association with:

siTe.
landscape architecture

A Planning Application For:
MECAH VENTURES
EL CAMINO REAL & E. 4TH AVENUE
SAN MATEO, CA 94401

DATE	DESCRIPTION
11.11.2024	SB330 APPLICATION
06.03.2025	1ST PLANNING APPLICATION
11.17.2025	PC1 RESPONSE
03.18.26	PC2 RESPONSE

LICENSED LANDSCAPE ARCHITECT
GEOFFREY R. HARDY, #5329
STATE OF CALIFORNIA
SIGNATURE
3/31/27
RENEWAL DATE
DATE

TREE DISPOSITION

L6.1

PROJECT NO: 246148

C:\Users\kmeldrum\Documents\Factory\Construction Team Site - SYA_PROJECTS_2024_PROJECTS\2024-47th AND EL CAMINO\WORKING DRAWINGS_(LATEST_SUBMITTAL_REVISED)\SDSK KMELDRUM_CAMINO TREE DISP.dwg - Mar 17, 2026, 10:38am - kmeldrumtaxcom

COMMUNITY DEVELOPMENT DEPARTMENT

330 West 20th Avenue
San Mateo, CA 94403
www.cityofsanmateo.org

TREE DISCLOSURE STATEMENT

Instructions: Complete the information requested below. Stand-alone mechanical, re-roofing, window replacement, or any exclusively interior work permits are exempt from completing this form.

REVISED 8/1/2023

Project Address: 24-33 East 4th Ave, San Mateo, CA 94401

Existing Trees On Subject Property	YES	NO
Any Oak tree(s) on-site with a trunk diameter of 10 inches or more (approximately 1 foot)?	○	⊗
Any other tree(s) on-site with a trunk diameter of 15 inches or more?	○	⊗
Any of the above tree(s) on-site located within 30 feet of the proposed project work or staging areas?	○	⊗
Existing Trees on Adjacent Properties		
Any Oak tree(s) on neighboring properties with a trunk diameter of 10 inches or more (approximately 1 foot)?	○	⊗
Any other tree(s) on neighboring properties with a trunk diameter of 15 inches or more?	○	⊗
Any of the above tree(s) on neighboring properties located within 30 feet of the proposed project work or staging areas?	○	⊗
Existing Trees in the Public Right-Of-Way		
Does the subject property have street trees planted along the sidewalk planting strip or tree wells/pits?	⊗	○
Any type of tree(s) growing along the subject property frontages, outside of the property boundaries?	⊗	○
Any of the above trees located within 30 feet of the proposed project work or staging areas?	⊗	○
Construction/Other Permit Activities		
Are any sewer lateral, driveways, sidewalks, curb & gutter, and/or placement of debris boxes required?	⊗	○
Does the Project propose/indicate the removal, pruning, transplanting, or relocation of existing trees?	⊗	○
Is this project related to any Building or Planning Application previously reviewed by the City Arborist? If yes provide the permit or application number in the Notes section below	⊗	○

NOTES:

See Arborist Report



I, the undersigned, agree to the conditions of this disclosure. I understand that knowingly or negligently providing false or misleading formation in response to this disclosure requirement constitutes a violation of the San Mateo Municipal Code Section 13.40.140, which can lead to criminal and/or civil legal action.

Signature:_____ Print:_____ Date:_____
(Property Owner or Agent)

For Office Use Only	
Arborist review required	☐
Arborist review not required	☐

KIELTY ARBORISTS SERVICES LLC

Please note that the report will provide specific details regarding tree assessments, impacts, and preservation measures.

The City of San Mateo requires the following tree reporting elements for development projects:
1. Map of tree locations.
2. Tree protection or removal recommendations for all trees over 6 inches in diameter.
3. Include protected neighboring trees where their TPZ overlaps construction.
3. Tree Protection Plan for all protected trees.

LIMITS OF THE ASSIGNMENT

As part of this assessment, it is important to note that Kielty Arborists Services LLC did not conduct an aerial inspection of the upper crown, a detailed root crown inspection, or a plant tissue analysis on the subject trees. Therefore, the information presented in this report does not include data obtained from these specific methods.

Furthermore, it is essential to clarify that no tree risk assessments were completed as part of this report unless stated otherwise. The focus of this assessment primarily centers on tree identification, general health evaluation, and the potential impacts of the proposed construction.

While the absence of these specific assessments limits the scope of the analysis, the findings and recommendations provided within this report are based on available information and observations made during the site visit. This report is considered preliminary; once final construction details are available including final grading & drainage, landscaping and utilities, we can provide an Arborist Report.

METHOD OF INSPECTION

The inspections were conducted from the ground without climbing the trees. No tissue samples or root crown inspections were performed. The trees under consideration were identified based on the provided site plan. To assess the trees, their diameter at 54 inches above ground level (DBH or diameter at breast height) was measured using a D-Tape. For the surveying of multi-trunk trees, our methodology aligns with city ordinances. In cases where the city does not offer specific guidelines for measuring multi-trunk trees, we adhere to the standards outlined in the "Guide for Plant Appraisal, 10th Edition, Second Printing" by the Council of Tree and Landscape Appraisers. Additionally, the protected trees were evaluated for their health, structure, form, and suitability for preservation with the following explanation of the ratings:

C:\Users\kmeberg\Documents\Revit Local Files\Central Files\Computer Scan Files - 5FIX_PROJECTS_2024 PROJECTS\134 - 171 AND 181 CAMINO REAL\DRAWINGS_EVITLEMENTS_MASTER\SHEETS_CAMINO_TREE DISPLAY.rvt - Mar 11, 2026, 10:38am - Annebelmeyer

KIELTY ARBORISTS SERVICES LLC

24-33East 4th Ave San Mateo, CA Arborist Report 2026

Prepared For:
Lisa Ring

Site: 24-33East 4th Ave
San Mateo, CA 94401

Submitted by:
David Beckham
Certified Arborist
WE#10724A
TRAQ Qualified

DAVID BECKHAM WE#10724A

DAVID BECKHAM WE#10724A

KIELTY ARBORISTS SERVICES LLC
Certified Arborist WE#10724A TRAQ Qualified
P.O. Box 6187 San Mateo, CA 94403
650- 532-4418

KIELTY ARBORISTS SERVICES LLC

EVALUATION FIELDS

Tree Tag #:	**Protected Tree:**
Identification number for individual trees.	Specifies whether the tree is protected by the city or county ordinance.
Height (ft.) / Canopy Spread (ft.):	**Trunk (in.):**
Measures both the height of the tree and the spread of its canopy.	Measures the primary trunk's diameter at the required height.
Comments:	**Tree Picture:**
Any additional notes or observations about the tree.	A photograph of the tree for visual assessment and record-keeping.
Preserve or Remove:	**Common Name / Scientific Name:**
Indicates the recommended action based on the tree's condition.	Specifies the name of the tree, both in common terms and scientific nomenclature.
If more than 1 Trunks, Total Diameter:	**6 ,8, 10 Times the Diameter (ft.):**
If the tree has multiple trunks, this field indicates the combined diameter of all trunks.	Provides calculations based on the diameter to assist in various tree protection requirements.
Appraised Value:	
An unbiased estimate of the tree's worth is performed in accordance with the current edition of the Guide for Plant Appraisal by the Council of Tree and Landscape Appraisers.	

*Note that not all fields may be provided for every tree. Some might be left blank due to various reasons, such as lack of accessibility to the tree, incomplete data, or the parameter not being applicable for a particular tree.

Tree Structure Ratings:	**Tree Health Ratings:**
Poor: Major uncorrectable structural flaws present; significant dead wood, decay, or multiple trunks; potentially hazardous lean.	**Poor:** Minimal new growth; significant dieback and pest infestation; expected not to reach natural lifespan.
Fair: Structural flaws exist but less severe; issues like slight lean and crowding on trunk; some uncorrectable issues through pruning.	**Fair:** Moderate new growth; canopy density 60-90%; potential external threats; not in decline but vulnerable.
Good: Minor flaws; mainly upright trunk, well-spaced branches; flaws correctable through pruning; symmetrical or mostly symmetrical canopy.	**Good:** Vigorous growth; healthy foliage; 90-100% canopy density; expected natural lifespan.
Suitability for Preservation:	**Tree Form Ratings:**
Poor: Adds little to landscape; poor health and potential hazards; unlikely to survive construction impacts.	**Poor:** Highly asymmetric or abnormal form; visually unappealing; little landscape function.
Fair: Contributes to landscape; survival possible with protection during minor construction impacts.	**Fair:** Significant asymmetries; deviation from species norm; compromised function or aesthetics.
Good: Valuable landscape asset; likely survival during minor to moderate construction impacts with protection.	**Good:** Near ideal form; minor deviations; consistent aesthetics and function in landscape.

*Suitability for Preservation: This rating is based solely on the tree itself, irrespective of potential construction impacts.

Overall Condition Ratings:	
Very Poor	1-29
Poor	30-49
Fair	50-69
Good	70-89
Excellent	90-100

The trees were assigned a condition rating based on a combination of existing tree health, tree structure, and tree form using the following scale.

KIELTY ARBORISTS SERVICES LLC

Date: March 14, 2025, **Revised 3/13/26**

Attn: Lisa Ring
Site: 24-33 East 4th Ave, San Mateo, CA 94401

Subject: Tree protection plan for East 4th Ave, San Mateo, CA 94401

Dear Lisa Ring,

INTRODUCTION AND OVERVIEW

Kielty Arborists Services LLC visited the property at 24-33 East 4th Ave, San Mateo, CA 94401 on 3/11/2025 to evaluate the trees present with respect to the proposed construction project. The report below contains an analysis of the site visit. Lisa Ring is planning to build a new structure. The site consisted of a commercial building with multiple units, swimming pool, and allies surrounding the building. The findings and recommendations presented in this report are based on the entire plan set. Architectural drawings A0.01 through A5.18, civil drawings C1.1 through C5.3, and landscape plans L1.1 through L6.6 all dated 11/17/25 were reviewed. These plans were electronically provided to us via email. By thoroughly analyzing these plans in conjunction with our field observations, we have developed an accurate and reliable assessment of the tree conditions and how best to mitigate potential impacts.

Data Summary:

Total Trees	Total Street Trees	Neighboring Trees	Protected Trees		Non-Protected Trees		Overall Condition Rating		
			Total	Proposed for Removal	Total	Proposed for Removal	<50%	50%-69%	70-100%
10	9	1	9	7	1	1	0	8	2

10 trees in total were surveyed for this report. 9 of which are protected (1-9). 8 trees are proposed for removal, as they are in conflict with the proposed project features (#1-7 &10). Protected trees should be retained and protected as detailed in the recommendations below. With proper protection and cultural practices, all retained trees are expected to survive and thrive during and after construction.

ASSIGNMENT

At the request of Lisa Ring, Kielty Arborists Services LLC conducted a site visit on 3/11/2025 to prepare a comprehensive Tree Inventory Report/Tree Protection Plan for the proposed construction project. This report is a requirement when submitting plans to the city of San Mateo.

The primary focus of this report is as follows:

- Identification and assessment of trees on the construction site that may be affected by the proposed development.
- Determination of potential impacts on tree health and stability, considering factors such as root damage and crown damage.
- Provision of recommendations for tree protection and preservation measures during the construction process to mitigate potential impacts.
- Ensuring compliance with local regulations pertaining to tree preservation, protection, and removal within the construction plans.

KIELTY ARBORISTS SERVICES LLC

TREE INVENTORY SURVEY

Tree Tag #	Protected Tree	Preserve or Remove	Common Name / Scientific Name	Trunk (in.)	If more than 1 Trunk, Total Diameter	Six Times the Diameter in (ft.)	Eight Times the Diameter in (ft.)	Ten Times the Diameter in (ft.)	Height (ft.) / Canopy Spread (ft.)	Health Rating	Structural Rating	Form Rating	Suitability for Preservation	Overall Condition (0-100%)	Summary
1	Yes	(R)	EUROPEAN HACKBERRY ***Celtis australis***	13.6	-	6.8	9.1	11.3	35/25	Fair	Fair	Fair	Fair	60%	Street Tree, leans towards road, codominant at 15', one-sided, pruned away from structure, in small planter pit, surrounded by hardscape
2	Yes	(R)	EUROPEAN HACKBERRY ***Celtis australis***	12	-	6.0	8.0	10.0	30/15	Fair	Fair	Fair	Fair	60%	Street Tree, leans towards road, codominant at 7' with included bark, one-sided, pruned away from structure, in small planter pit, surrounded by hardscape
3	Yes	(R)	EUROPEAN HACKBERRY ***Celtis australis***	14.9	-	7.5	9.9	12.4	35/25	Fair	Fair	Poor	Fair	55%	Street Tree, leans towards road, codominant at 8' with included bark, one-sided, pruned away from structure, in small planter pit, surrounded by hardscape
4	Yes	(R)	"ACCOLADE ELM ***Ulmus 'Morton Accolade'"***	2	-	1.0	1.3	1.7	10/3	Good	Good	Good	Good	70%	Street Tree, young tree, in small planter pit, surrounded by hardscape
5	Yes	(R)	EUROPEAN HACKBERRY ***Celtis australis***	8.3	-	4.2	5.5	6.9	20/15	Fair	Fair	Fair	Fair	60%	Street Tree, leans towards road, one-sided, pruned away from structure, in small planter pit, surrounded by hardscape
6	Yes	(R)	EUROPEAN HACKBERRY ***Celtis australis***	4	-	2.0	2.7	3.3	15/8	Good	Fair	Fair	Fair	60%	Street Tree, leans towards the road, one-sided, in small planter pit, surrounded by hardscape
7	Yes	(R)	EUROPEAN HACKBERRY ***Celtis australis***	4.9	-	2.5	3.3	4.1	15/10	Fair	Fair	Fair	Fair	60%	Young tree, codominant at 6', suppressed by tree #8, in larger planting area, surrounded by hardscape
8	Yes	(P)	CHINESE ELM ***Ulmus parvifolia***	13	-	6.5	8.7	10.8	40/35	Good	Fair	Fair	Fair	65%	Street Tree, codominant at 10', in larger planter area.
9*	Yes	(P)	CHINESE ELM ***Ulmus parvifolia***	6.2	-	3.1	4.1	5.2	20/20	Fair	Fair	Fair	Fair	60%	Street Tree, leans towards road, codominant at 10', in larger planter area, neighboring tree.
10	No	(R)	DATE PALM ***Phoenix dactylifera***	13.5	-	6.8	9.0	11.3	10/10	Good	Good	Good	Good	70%	Young palm, 3' from foundation of existing site

*** - Indicates a neighboring tree**

ARC TEC
ARCHITECTURAL TECHNOLOGIES
www.arctecinc.com
Arizona
2960 East Northern Avenue, Building C
Phoenix, AZ 85028 602.953.2355
California
1731 Technology Drive, Suite 750
San Jose, CA 95113 408.496.1121

The "user(s)" in possession of this documentation acknowledge(s) that ARC TEC's and ARC TEC consultants' drawings, specifications, reports, electronic data and other documentation are instruments of service. ARC TEC and ARC TEC consultants shall be deemed the author and owner of such documentation. The "user(s)" in possession of this documentation shall not sue or authorize any other person to sue ARC TEC's or ARC TEC consultants' instruments of service. Reuse without ARC TEC's written authorization will be at the user(s) sole risk and without liability to ARC TEC and ARC TEC's consultants. The user(s) possessing this documentation shall indemnify and hold harmless ARC TEC and ARC TEC's consultants and agents and employees from and against all claims, damages losses and expenses, including but not limited to attorney's fees resulting from unauthorized reuse of ARC TEC or ARC TEC's consultants instruments of service.
Written dimensions on this drawing shall have precedence over any scaled dimension, DO NOT SCALE THIS DRAWING for accurate dimensions and notify ARC TEC of any discrepancies.

© Copyright ARC TEC, Inc. 2018

In Association with:

siTe.
landscape architecture

A Planning Application For:
MECAH VENTURES
EL CAMINO REAL & E. 4TH AVENUE
SAN MATEO, CA 94401

DATE	DESCRIPTION
11.11.2024	SB330 APPLICATION
06.03.2025	1ST PLANNING APPLICATION
11.17.2025	PC1 RESPONSE
03.18.26	PC2 RESPONSE

LICENSED LANDSCAPE ARCHITECT — CHRISTOPHER T. JAMES — 6420 — SIGNATURE 3/31/27 RENEWAL DATE — DATE — STATE OF CALIFORNIA

ARBORIST'S REPORT


L6.2

PROJECT NO: 246148

KIELTY ARBORISTS SERVICES LLC

TREE MAP

Disclaimer: The tree inventory map provided by Kielty Arborist Services LLC is for illustrative purposes only. Tree locations, inventory numbers, trunk diameters, and species depicted on this map are approximate and should not be relied upon for definitive planning or actions. Field verification is required to confirm all tree data prior to any site activity. Kielty Arborist Services LLC is not responsible for the accuracy of the underlying topographic map and assumes no liability for any discrepancies or inaccuracies associated with it.

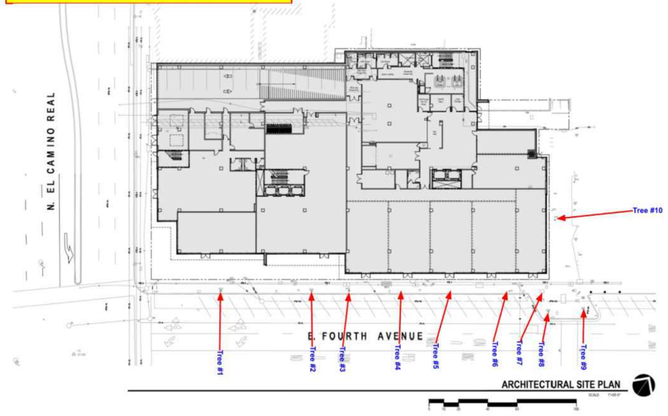

KIELTY ARBORISTS SERVICES LLC

TREE EVALUATION SCHEDULE WITH LANDSCAPE UNITS

Tree Evaluation Schedule Landscape Units										
Ref.	Species Name / Botanical Name	Fate: Preserve/ Remove	Species Value %	Condition Value %	Location Value %	0.35	Caliper Inches	.70 if in allowable bldg. area	1.25 if Heritage Tree	LU Value
1	EUROPEAN HACKBERRY *Celtis australis*	(R)	50%	60%	50%	0.35	13.6	1	1.25	7.29
2	EUROPEAN HACKBERRY *Celtis australis*	(R)	50%	60%	50%	0.35	12	1	1.25	6.43
3	EUROPEAN HACKBERRY *Celtis australis*	(R)	50%	55%	50%	0.35	14.9	1	1.25	7.32
4	"ACCOLADE ELM *Ulmus 'Morton Accolade'*"	(R)	50%	70%	50%	0.35	2	1	1.25	1.25
5	EUROPEAN HACKBERRY *Celtis australis*	(R)	50%	60%	50%	0.35	8.3	1	1.25	4.45
6	EUROPEAN HACKBERRY *Celtis australis*	(R)	50%	60%	50%	0.35	4	1	1.25	2.14
7	EUROPEAN HACKBERRY *Celtis australis*	(R)	50%	60%	50%	0.35	4.9	1	1.25	2.63
8	CHINESE ELM *Ulmus parvifolia*	(P)	70%	65%	50%	0.35	13	1	1.25	10.56
9	CHINESE ELM *Ulmus parvifolia*	(P)	70%	60%	50%	0.35	6.2	1	1.25	4.65
10	DATE PALM *Phoenix dactylifera*	(R)	30%	70%	50%	0.35	13.5	1	1	4.05

OBSERVATIONS

Species List:
"ACCOLADE ELM, *Ulmus 'Morton Accolade'*""
"CHINESE ELM, *Ulmus parvifolia*"
"DATE PALM, *Phoenix dactylifera*"
"EUROPEAN HACKBERRY, *Celtis australis*"
Overall Tree Condition Ratings:

Overall Condition Rating		
Poor Condition	Fair Condition	Good Condition
0	8	2

Overall Condition Ratings:	
Very Poor	1-29
Poor	30-49
Fair	50-69
Good	70-89
Excellent	90-100

The trees were assigned a condition rating based on a combination of existing tree health, tree structure, and tree form using the following scale.

KIELTY ARBORISTS SERVICES LLC

Trees Proposed For Removal:
8 Trees are proposed for removal.

Total Removed Trees	Significant / Protected Trees	Non-Protected Trees
8	7	1



Protected trees to be removed:
To accommodate the proposed construction project, the removal of seven (7) protected street trees is required (#1-7). These trees are currently located within small planter pits and surrounded by hardscape, limiting their growth potential and long-term viability. Additionally, the trees exhibit structural deficiencies, including codominant stems with included bark, one-sided growth due to previous pruning, and lean towards the roadway. Several of these trees are also infested with honeydew-producing aphids, which may prompt the city to conduct pesticide injections—an undesirable and unsustainable management practice. The existing sidewalk and curb and gutter is to be demolished and replaced near these trees. Impacts are expected to be high and would likely lead to destabilization of the trees. There is no way to do this work without highly impacting the trees therefore, tree removal is proposed.

Showing hackberry street tree

Pursuant to **Municipal Code Section 13.40.090(b)**, the removal of street trees requires a permit from the City Director. The justification for removal aligns with **Municipal Code Section 13.40.100(b)(4)**, which allows removal based on the following criteria:

- **Interference with Existing Structures or Utilities**: The trees are positioned within confined planter pits, causing ongoing interference with hardscape elements and limiting proper root expansion.
- **Necessity for Reasonable Economic Enjoyment of the Property**: The trees obstruct the proposed construction footprint, preventing necessary site development. The project's scope includes the installation of Silva Cell tree pits, which are not currently in place. To integrate these modern urban forestry solutions, the existing trees must be removed and replaced with species that will thrive in a properly designed planting environment.
- **Current Tree Condition and Future Impact**: The European Hackberry trees exhibit fair structural and health ratings, with signs of stress and susceptibility to insect infestations. Continued maintenance, including pesticide injections, is not a sustainable long-term management approach.
- **Effect of Tree Removal on Neighborhood**: While the removal of existing trees will alter the current streetscape, the project includes a replanting plan with species that are more suited to urban environments. Tree #4, an Accolade Elm, has the potential to be transplanted after construction during the landscape phase, ensuring continuity of canopy cover.

In accordance with **Municipal Code Section 13.40.100(b)(5)**, this report serves as a certified arborist's evaluation in support of the removal permit application. The removal of these trees will allow for responsible site development while integrating sustainable tree management practices, ensuring a long-term improvement in the urban canopy.

ARC TEC
ARCHITECTURAL TECHNOLOGIES
www.arctecinc.com
Arizona
2960 East Northern Avenue, Building C
Phoenix, AZ 85028 602.953.2355
California
1731 Technology Drive, Suite 750
San Jose, CA 95113 408.496.1121

The "user(s)" in possession of this documentation acknowledge(s) that ARC TEC's and ARC TEC consultants' drawings, specifications, reports, electronic data and other documentation are instruments of service. ARC TEC and ARC TEC consultants shall be deemed the author and owner of such documentation. The "user(s)" in possession of this documentation shall not sue or authorize any other person to sue ARC TEC's or ARC TEC consultants' instruments of service. Reuse without ARC TEC's written authorization will be at the user(s) sole risk and without liability to ARC TEC and ARC TEC's consultants. The user(s) possessing this documentation shall indemnify and hold harmless ARC TEC and ARC TEC's consultants and agents and employees from all claims, damages losses and expenses, including but not limited to attorney's fees resulting from unauthorized reuse of ARC TEC or ARC TEC's consultants instruments of service.
Written dimensions on this drawing shall have precedence over any scaled dimension. DO NOT SCALE THIS DRAWING for accurate dimensions and notify ARC TEC of any discrepancies.

© Copyright ARC TEC, Inc. 2018

In Association with:

siTe. landscape architecture

KIELTY ARBORISTS SERVICES LLC

Non-Protected Trees to be Removed:
The removal of non-protected date palm trees #10 is necessary to accommodate the proposed excavation and grading work. Although this tree is young and could theoretically be transplanted, its current confined growing conditions have likely resulted in restricted root development, making successful relocation uncertain. Instead, the project will incorporate a Silva Cell tree pit system, which provides an enhanced growing environment for future plantings along the street. This system ensures that replacement trees will have adequate soil volume, improved root support, and better long-term health. While the immediate removal of this tree will alter the existing landscape, the replanting plan will introduce species better suited to the new site conditions, creating a more sustainable urban canopy.

This tree is not designated as protected under Municipal Code Section 13.40 and a formal removal permit is not required. However, its removal is essential for the reasonable economic enjoyment of the property and the successful execution of the construction project. By integrating a well-planned replanting strategy and modern tree pit infrastructure, this project will contribute to a healthier and more resilient urban forest in the long term.

Replacement Tree Plan:
As required under Municipal Code Section 13.40.110, all seven (7) protected street trees approved for removal must be replaced according to city regulations. The replacement trees will be selected and assigned by the Managing Arborist in accordance with the Street Tree Master Plan. The replacement trees shall be a minimum 24-inch box size unless otherwise specified by the city.

Since these trees are being removed as part of a permitted construction project, replanting will adhere to the city's Street Tree Replacement Requirements, ensuring that the urban canopy is maintained and enhanced. The replacement trees will be planted within the project site or at a location determined by the city, taking into account site conditions and overall streetscape planning.

The applicant has 12 months from the date of permit issuance to satisfy the replanting requirement. If replanting is not completed within this period, the applicant may be required to pay an in-lieu fee, as determined by the city's most current fee schedule. Additionally, the city reserves the right to require alternative mitigation measures, including contributing to the City Tree Planting Fund, if replanting at the original location is deemed unfeasible.

By integrating the Silva Cell tree pit system into the design, the project aims to improve long-term tree health and establish a sustainable growing environment for the replacement trees. This infrastructure will enhance soil volume, root support, and stormwater management, ensuring that the new plantings thrive and contribute meaningfully to the urban forest.

The project team will coordinate with the city to finalize the species selection, planting locations, and installation timeline in compliance with the Street Tree Master Plan.

PROJECT PLAN REVIEW

The following report's recommendations are contingent upon the contractor adhering to the stated responsibilities. It is the contractor's responsibility to contact the project arborist to schedule all required inspections promptly. Failure to schedule these inspections as needed may result in fines or stop work orders from the city.

The proposed project at East 4th Ave, San Mateo, CA, will not result in the removal or direct impact of any on-site trees. The only trees present on or near the site to be retained are Chinese elm street trees #8 and #9. No impacts to street tree #9 are expected as the work is far enough away from the tree. The proposed new sidewalk and trash recepticle area is proposed at the outer edge of the tree protection zone of Chinese elm tree #8. These trees are recommended to be

KIELTY ARBORISTS SERVICES LLC

protected by trunk wrap and a root buffer. The root buffer shall be provided within the existing landscaped area between the sidewalk and trees. During demolition, the removal of existing hardscape within the vicinity of the trees may introduce minor disturbances. However, since the trees are positioned within confined planting areas with root systems already restricted by surrounding hardscape, the impact is expected to be low to non-existent. The demolition process should be carried out with caution to avoid unnecessary soil displacement that could compromise the stability the trees. If any excavation occurs within 10 times the diameter of any tree, it is recommended that the work be conducted manually using hand tools such as shovels, an air knife, or a rotary hammer with a clay spade attachment under the supervision of the Project Arborist. Roots encountered within the new baserock section shall be retained by packing aggregate around roots. Any roots encountered within the excavation zone that measure 1.5 inches or greater in diameter that need to be cut should be inspected by the project arborist before being cleanly cut using a hand saw or loppers. Once cut, root ends on the tree side should be treated by covering roots with three layers of wetted burlap, which must be kept moist daily to prevent desiccation.

A new stromn drain line and storm drain man hole are proposed at the outer edge of the tree protection zone of Chinese elm tree #8. Impacts are expected to be minor. It is recommended to excavate the storm drain line by hand while retaining all roots encountered. This work shall be done under the direct supervision of the project arborist. Any exposed roots shall be wrapped in layers of wetted down burlap and kept moist daily to avoid root dessication. The new storm drain line shall then be tunneled underneath or besides roots where possible to avoid cutting the roots. Once the line has been backfilled it is recommended to irrigate the trenched area until water has penetrated the top 2 feet of soil. Excavation for the storm drain man hole shall be done by hand under the project arborist supervision. All roots at the man hole shall be inspected and measured before being cleanly cut with a hand saw or loppers. Impacts are expected to be minor. By retaining irrigation for trees #8 and #9 impacts will be mitigated.

To ensure compliance with city regulations, the Project Arborist must conduct a verification inspection prior to the issuance of demolition and building permits. This inspection will confirm that all tree protection measures are installed correctly and document the conditions of the trees before work begins. The Project Arborist will prepare a verification letter, including photos of installed protection fencing, for submission to the City Arborist. Throughout the construction process, monthly tree protection inspections will be required to monitor the condition of the trees, verify compliance with tree protection measures, and provide mitigation recommendations if necessary. Each inspection will be documented in a monthly report submitted for City Arborist review.

Following construction, a maintenance plan will be implemented to support tree recovery and ensure their long-term health. This plan will include deep watering every two weeks for the first year post-construction, structural pruning if needed to encourage canopy balance, and the application of mulch around root zones to improve soil moisture retention and reduce compaction. If additional mitigation is required due to unforeseen impacts during construction, the Project Arborist will assess and recommend necessary treatments.

Overall, the proposed development at East 4th Ave is expected to have minimal impact on trees #8 and #9. With proper monitoring, mitigation, and adherence to the outlined tree protection measures, these trees will be preserved throughout construction while ensuring compliance with city tree protection requirements.

TREE PROTECTION PLAN

Detailed Tree Protection Plan
For the aforementioned tree protection plan, this detailed guide has been designed by Kielty Arborists Services LLC. The following section offers an in-depth perspective on the recommended tree preservation guidelines. The aim is to ensure the conservation, vitality, and beauty of trees during construction and developmental endeavors, mitigating any potential


KIELTY ARBORISTS SERVICES LLC

detrimental effects. Adherence to these guidelines is essential to uphold both the ecological significance and visual allure of trees within the designated project vicinity. Effective tree protection during construction or development projects requires the use of fencing to demarcate and protect sensitive areas around trees. Should you have any questions or require further clarification, please contact Kielty Arborists Services directly.

PROTECTED TREES

In the City of San Mateo per Chapter 13.40 of the Municipal Code, the following trees are considered protected:
1. Heritage Trees
   - Oak trees with a trunk diameter of 10 inches or more
   - Any other tree species with a trunk diameter of 15 inches or more.
2. Street Trees
   - All trees growing within the public right of way.
3. Existing Trees/Major Vegetation
   - Trees with a trunk diameter of 6 inches or more designated as protected as part of a Planning Application subject to Chapter 27.71.

Tree Protection Zone (TPZ) is the area surrounding a tree with a radius equal to 10 times the diameter of the trunk measured at 54" above grade or as otherwise specified by a Project Arborist and approved by the City Arborist.
Construction activities as defined by the Code are not allowed within the TPZ. It is unlawful for any person to cause damage to a Protected Tree compromising its health or structural integrity according to accepted industry standards, or to cause damage that is severely detrimental to its overall aesthetics. Any violations may result in penalties described in SMMC 13.40.160."

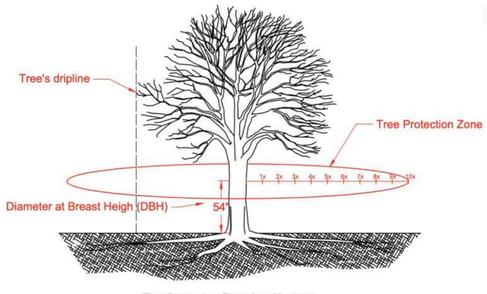

Tree Protection Zone Specifications

A Planning Application For:
MECAH VENTURES
EL CAMINO REAL & E. 4TH AVENUE
SAN MATEO, CA 94401

DATE	DESCRIPTION
11.11.2024	SB330 APPLICATION
06.03.2025	1ST PLANNING APPLICATION
11.17.2025	PC1 RESPONSE
03.18.26	PC2 RESPONSE

LICENSED LANDSCAPE ARCHITECT — DOUGLAS C. HARRIS-ROSS — SIGNATURE — 3/31/27 RENEWAL DATE — DATE — STATE OF CALIFORNIA

ARBORIST'S REPORT

L6.3

PROJECT NO: 246148

C:\Users\kmeltzer\Documents\Revit Cache\Project Cache\Cache Corruption Team Site - 3Fix_PROJECT3fix_2024_PROJECT3fix21134 - (1) ARC EL CAMINO\WORKING DRAWINGS_EXTR\LIBRARY\ARCHIVES\24.04 MEL CAMINO_TREE DISP.Aug - Sep 7, 2026, 12:38pm - kmeltzerbrown

SIGNAGE

Warning signs shall be installed to be displayed on fencing and trunk wraps.
Tree signs should be in English, Spanish or any other language if required.


---WARNING---

TREE PROTECTION ZONE

Do not move or remove without Arborist approval.
Violations will be subject to penalties according to SMMC 13.40.


Wrap the trunk with orange plastic fencing for buffering (2" thick). Overlay orange plastic fencing with 2-inch thick wooden slats bound securely by two layers of additional orange fencing (slats shall not be allowed to dig in to the bark). During installation, use caution to avoid damaging any branches. Major limbs may also require wrapping.

Straw wattle can be used as an alternative material. For this purpose coil the straw wattle around the lowest 6' of the trunk and secure it with a double layer of orange fence or similar material.

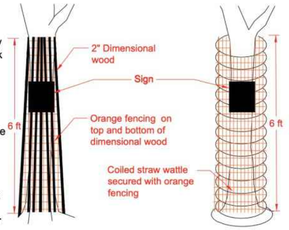


Trunk and Root Protection Details

Root buffers consist of secured geotextile material covered with a layer 4" to 6" of clean wood chips and 3/4-inch plywood sheets securely installed over the wood chips. Do not use geotextile fabric if root buffers are to be left permanently.
The Project Arborist shall be present during the installation and removal of root buffers.
Any root buffer variation must be approved by the City Arborist in accordance with the Best Management Practices (BMPs).

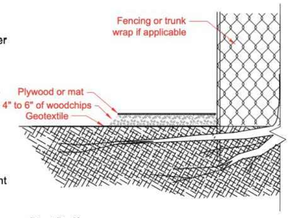


Root Buffer

To be used when construction activities cannot be kept outside of TPZ and/or installing fencing is not feasible. Trunk wraps account for trunk and lower branches protection, and root buffers help to minimize soil compaction and mechanical root damage.
The Project Arborist shall be present during the installation and removal of trunk wraps and root buffers.

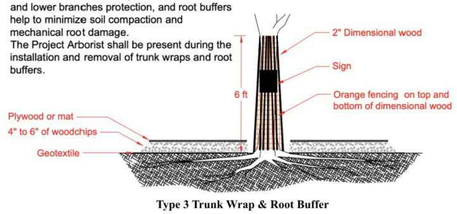

Type 3 Trunk Wrap & Root Buffer

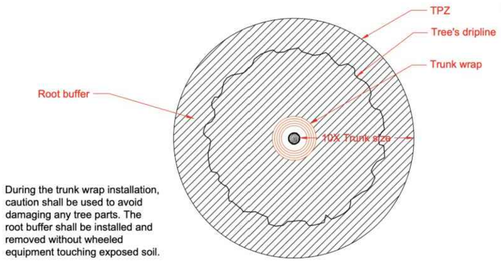

During the trunk wrap installation, caution shall be used to avoid damaging any tree parts. The root buffer shall be installed and removed without wheeled equipment touching exposed soil.


Section View - Type 3 Fencing

ARC TEC
ARCHITECTURAL TECHNOLOGIES
www.arctecinc.com
Arizona
2960 East Northern Avenue, Building C
Phoenix, AZ 85028 602.953.2355
California
1731 Technology Drive, Suite 750
San Jose, CA 95113 408.496.1121

The "user(s)" in possession of this documentation acknowledge(s) that ARC TEC's and ARC TEC consultants' drawings, specifications, reports, electronic data and other documentation are instruments of service. ARC TEC and ARC TEC consultants shall be deemed the author and owner of such documentation. The "user(s)" in possession of this documentation shall not sue or authorize any other person to sue ARC TEC's or ARC TEC consultants' instruments of service. Reuse without ARC TEC's written authorization will be at the user(s) sole risk and without liability to ARC TEC and ARC TEC's consultants. The user(s) possessing this documentation shall indemnify and hold harmless ARC TEC and ARC TEC's consultants and agents and employees from and against all claims, damages losses and expenses, including attorney's fees arising out of or resulting from unauthorized reuse of ARC TEC or ARC TEC's consultants instruments of service.
Written dimensions on this drawing shall have precedence over any scaled dimension, DO NOT SCALE THIS DRAWING for accurate dimensions and notify ARC TEC of any discrepancies.
© Copyright ARC TEC, Inc. 2018

In Association with:

siTe.
landscape architecture

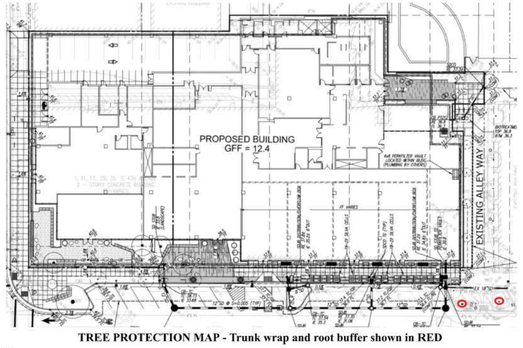

TREE PROTECTION MAP - Trunk wrap and root buffer shown in RED

Staging
All tree protection measures must be in place before the start of construction. An inspection prior to the start of construction is often required by the town. All vehicles must remain on paved surfaces if possible. Existing pavement should remain and should be used for staging. If vehicles are to stray from paved surfaces, 6 inches of chips shall be spread, and plywood laid over the mulch layer. This type of landscape buffer will help reduce the compaction of desired trees. Parking will not be allowed off the paved surfaces

Root Cutting
If for any reason roots are to be cut, the work shall be monitored and documented. Large roots (over 2 inches in diameter) or large masses of roots to be cut must be inspected by the site arborist. The site arborist, at this time, may recommend irrigation or fertilization of the root zone. All roots needing to be cut should be cut clean with a saw or lopper. Roots to be left exposed for a period of time should be covered with layers of burlap and kept moist.

Trenching/excavation
Trenching or excavation for irrigation, drainage, electrical, foundation, or any other reason shall be done by hand when inside the dripline of a protected tree. Hand digging and the careful placement of pipes below or besides protected roots will significantly reduce root loss, thus reducing trauma to the tree. All trenches shall be backfilled with native materials and compacted to near their original level, as soon as possible. Trenches to be left open for a period of time (24 hours), will require the covering of all exposed roots with burlap and be kept moist. The trenches will also need to be covered with plywood to help protect the exposed roots.

Grading
All existing grades underneath the dripline of a protected tree shall remain as is where possible. Grading within the dripline of a protected tree is required to be done under the supervision of the project arborist.

Irrigation
Non native trees- Irrigating the retained mature trees in the landscape is important to ensure their health and vitality. Proper watering can help the trees continue to thrive. Deep irrigation is recommended to take place every other week during the dry season. During the dry season, trees typically need deep, infrequent watering. Watering every 2 weeks is sufficient for the retained trees on this site. Applying water slowly and consistently until it penetrates at least 12-18 inches into the soil is recommended. Avoid spraying water directly on the trunks, as this can lead to disease and decay. Mulch is recommended to be maintained with mulch added overtime as needed. Mulch helps retain soil moisture, regulates temperature, and prevents weeds, which can compete with the tree for water. The use of soaker hoses or an inline drip emitter system set up in a grid like manner to provide deep irrigation during the dry season is recommended. The irrigation system should be placed on top of grade and require no excavation. This will help to keep the trees healthy.

Tree Pruning
Tree pruning during construction is not just about aesthetics and safety; it's also about adhering to best practices and standards set by professional bodies like the International Society of Arboriculture (ISA) and the American National Standards Institute (ANSI A300 Pruning Standards) . The ISA sets rigorous standards to ensure trees are cared for sustainably and scientifically. Under these guidelines, and for the well-being of trees during construction, it's imperative to have an expert arborist oversee any pruning. Their knowledge guarantees that only the necessary branches are removed, ensuring both safety and tree health. The guideline to prune no more than 25% of the tree's total foliage is grounded in sound arboricultural practices. This safeguards the tree's photosynthetic capability, reduces undue stress, and preserves the balance between its roots and canopy. Homeowners should be aware of these standards and ensure they are being met, trusting in the expertise of their arborist and keeping open communication about their tree care decisions. This approach not only ensures the tree's compatibility with new construction aesthetics but also its long-term health and vitality.

Traffic Within TPZs
Strictly prohibit driving vehicles or heavy foot traffic on bare soil within the TPZs of protected trees. Such activities can crush roots directly and compact the soil, impeding oxygen and water infiltration. In areas without existing pavement, use temporary anti-compaction materials, such as wood chips covered with plywood, to prevent damage to tree roots (landscape barrier). Temporary pathways or boardwalks can be constructed to facilitate access while minimizing soil compaction within the TPZ.

Chemical and Material Handling
Store chemicals and construction materials away from TPZs to prevent accidental spills or exposure that may harm tree health. Follow proper handling and disposal procedures for chemicals to ensure compliance with environmental regulations. Minimize the use of toxic materials near trees and opt for environmentally friendly alternatives whenever possible.

Monitoring and Inspection
Regularly monitor and inspect the tree protection measures throughout the construction process to ensure their effectiveness and compliance with the Tree Preservation Plan. Assign a qualified individual, such as a project arborist or certified arborist, to conduct periodic inspections and provide recommendations for any necessary adjustments or improvements. Maintain detailed records of inspections, including dates, findings, and any actions taken.

Post-Construction Maintenance
After construction is completed, continue monitoring the health and condition of preserved trees to address any potential issues promptly. Implement post-construction maintenance practices such as watering, mulching, pruning, and fertilization as needed to support the recovery and long-term health of the trees. Regularly assess the trees for signs of stress, disease, or structural instability and take appropriate measures, including consulting with a certified arborist if necessary.

Compliance with Environmental Laws
Ensure full compliance with all applicable local, state, and federal environmental laws, regulations, and permit requirements pertaining to tree protection during construction. Familiarize yourself with specific regulations regarding tree preservation in your jurisdiction and consult with local authorities or arborists for guidance if needed.

Responsibility
Designate a responsible person or team within the project organization to oversee the implementation and enforcement of the Tree Preservation Plan. Clearly communicate the roles and responsibilities of all parties involved in the construction project regarding tree protection.

Emergency Procedures
Develop clear procedures to follow in the event of emergencies that may impact tree preservation, such as severe storms, accidents, or unexpected tree health issues. Ensure that emergency response plans address prompt actions to mitigate potential risks to trees and contact qualified professionals, such as arborists or tree care companies when needed.

Communication and Training
Facilitate effective communication among all project stakeholders, including contractors, subcontractors, architects, engineers, and landscape professionals, regarding the importance of tree preservation and the specific guidelines to follow. Conduct training sessions or workshops to educate personnel.

PURPOSE & USE OF THE REPORT

This report informs tree management decisions for the construction project and provides recommendations to maximize tree survival. It serves as a valuable resource for stakeholders, facilitating informed discussions and sustainable tree management practices.

TESTING & ANALYSIS

In order to assess the trees, a thorough examination was conducted using a variety of methods. For trees with accessible trunks, precise measurements of the Diameter at Breast Height (DBH) were taken using a specialized diameter tape measure. In cases where the trunks were not readily accessible, visual estimations were employed to determine the DBH. As part of the inventory process, all trees exceeding a specific DBH threshold stated in city code were included.

To evaluate the health of the trees, multiple factors were considered, including their overall appearance and our team's extensive experiential knowledge of each species. This holistic approach ensured a comprehensive understanding of the tree's well-being.

To accurately document the location of each tree, a GPS smartphone application was utilized during the data collection process. This enabled us to create detailed maps that are included in this report. However, it is important to note that despite our efforts to minimize errors, inherent limitations of GPS data collection, coupled with slight discrepancies between GPS data and CAD drawings, may result in approximate tree locations depicted on the map.

A Planning Application For:
MECAH VENTURES
EL CAMINO REAL & E. 4TH AVENUE
SAN MATEO, CA 94401

DATE	DESCRIPTION
11.11.2024	SB330 APPLICATION
06.03.2025	1ST PLANNING APPLICATION
11.17.2025	PC1 RESPONSE
03.18.26	PC2 RESPONSE

LICENSED LANDSCAPE ARCHITECT
CHRISTOPHER T. THOMAS
SIGNATURE
3/31/27
RENEWAL DATE
DATE
STATE OF CALIFORNIA

ARBORIST'S REPORT

L6.4

PROJECT NO: 246148

C:\Users\tmedwards\Documents\Revizto Computer\Revizto Computer Team Site - SITe_PROJECTS_2024_PROJECTS\2124 - 171 ANO EL CAMINO\WORKING DRAWINGS_EVITE\EVITE_ARCHIVES\24 04 MAS_CAMINO_TREE DISP.dwg - Mar 17, 2026, 10:36am - AnneMariemann

TREE WORK STANDARDS AND QUALIFICATIONS

To ensure high-quality tree work, including removal, pruning, and planting, the following standards and qualifications will be adhered to:

- **Industry Standards**: All tree work will be performed in accordance with industry standards established by the International Society of Arboriculture (ISA). These standards encompass best practices and guidelines for tree care and maintenance.
- **Contractor Licensing and Insurance:** The contractor undertaking the tree work must possess a valid State of California Contractors License for Tree Service (C61-D49) or Landscaping (C-27). Additionally, they must have comprehensive general liability, worker's compensation, and commercial auto/equipment insurance coverage.
- **Workmanship Standards:** Contractors must adhere to the current Best Management Practices of the International Society of Arboriculture (ISA) and the American National Standards Institute (ANSI). These standards, including ANSI A300 and Z133.1, outline guidelines for tree pruning, fertilization, and safety. Compliance with these standards ensures the use of proper techniques and practices throughout the tree work process.

By adhering to these established standards and qualifications, we can ensure the provision of professional and safe tree services that meet the industry's best practices and promote the health and longevity of the trees.

SCHEDULE OF INSPECTIONS

Kielty Arborists Services LLC:

We will conduct the following inspections as needed for the project:

- **Pre-Equipment Mobilization, Delivery of Materials, Tree Removal, and Site Work:** Our project arborist will meet with the general contractor and owners to review tree protection measures. We will identify and mark tree-protection zone fencing, specify equipment access routes and storage areas, and assess the existing conditions of trees to determine any additional necessary protection measures.
- **Inspection after Installation of Tree-Protection Fencing:** Upon completion of tree-protection fencing installation, our project arborist will inspect the site to ensure that all protection measures are correctly implemented. We will also review any contractor requests for access within the tree protection zones and assess any changes in tree health since the previous inspection.
- **Inspection during Soil Excavation or Work Potentially Affecting Protected Trees:** During any work within non-intrusion zones of protected trees, our project arborist will inspect the site and document the implemented recommendations. We will assess any changes in tree health since the previous inspection to monitor the well-being of the trees.
- **Final Site Inspection:** Prior to project completion, our project arborist will conduct a final site inspection to evaluate tree health and provide necessary recommendations to promote their longevity. A comprehensive letter report summarizing our findings and conclusions will be provided to the City of San Mateo.

Our inspections aim to ensure proper tree protection, health, and adherence to project requirements.

ASSUMPTIONS AND LIMITING CONDITIONS

- **Legal Descriptions and Titles:** The consultant/arborist assumes the accuracy of any legal description and titles provided. No responsibility is assumed for any legal due diligence. The consultant/arborist shall not be held liable for any discrepancies or issues arising from incorrect legal descriptions or faulty titles.

- **Compliance with Laws and Regulations:** The property is assumed to be in compliance with all applicable codes, ordinances, statutes, or other government regulations. The consultant/arborist is not responsible for identifying or rectifying any non-compliance.
- **Reliability of Information:** Though diligent efforts have been made to obtain and verify information, the consultant/arborist is not responsible for inaccuracies or incomplete data provided by external sources. The client accepts full responsibility for any decisions or actions taken based on this data.
- **Testimony or Court Attendance:** The consultant/arborist has no obligation to provide testimony or attend court regarding this report unless mutually agreed upon through separate written agreements, which may incur additional fees.
- **Report Integrity:** Unauthorized alteration, loss, or reproduction of this report renders it invalid. The consultant/arborist shall not be liable for any interpretations or conclusions made from altered reports.
- **Restricted Publication and Use:** This report is exclusively for the use of the original client. Any other use or dissemination, without prior written consent from the consultant/arborist, is strictly prohibited.
- **Non-disclosure to Public Media:** The client is prohibited from using any content of this report, including the consultant/arborist's identity, in any public communication without prior written consent.
- **Opinion-based Report:** The report represents the independent, professional judgment of the consultant/arborist. The fee is not contingent upon any predetermined outcomes, values, or events.
- **Visual Aids Limitation:** Visual aids are for illustrative purposes and should not be considered precise representations. They are not substitutes for formal engineering, architectural, or survey reports.
- **Inspection Limitations:** The consultant/arborist's inspection is limited to visible and accessible components. Non-invasive methods are used. There is no warranty or guarantee that problems will not develop in the future.

ARBORIST DISCLOSURE STATEMENT

Arborists specialize in the assessment and care of trees using their education, knowledge, training, and experience.

- **Limitations of Tree Assessment:** Arborists cannot guarantee the detection of all conditions that could compromise a tree's structure or health. The consultant/arborist makes no warranties regarding the future condition of trees and shall not be liable for any incidents or damages resulting from tree failures.
- **Remedial Treatments Uncertainty:** Remedial treatments for trees have variable outcomes and cannot be guaranteed.
- **Considerations Beyond Scope:** The consultant/arborist's services are confined to tree assessment and care. The client assumes responsibility for matters involving property boundaries, ownership, disputes, and other non-arboricultural considerations.
- **Inherent Risks:** Living near trees inherently involves risks. The consultant/arborist is not responsible for any incidents or damages arising from such risks.
- **Client's Responsibility:** The client is responsible for considering the information and recommendations provided by the consultant/arborist and for any decisions made or actions taken.

The client acknowledges and accepts these Assumptions and Limiting Conditions and Arborist Disclosure Statement, recognizing that reliance upon this report is at their own risk. The consultant/arborist disclaims all warranties, express or implied.

CERTIFICATION

I hereby certify that all the statements of fact in this report are true, complete, and correct to the best of my knowledge and belief, and are made in good faith.

David Beckham
Signature of Consultant
David Beckham
Certified Arborist
WE#10724A TRAQ Qualified
Date: March 14, 2025, **Revised 3/13/26**

INTERNATIONAL SOCIETY OF ARBORICULTURE
DAVID BECKHAM
WE-10724A
David Beckham
CERTIFIED ARBORIST

ARC TEC
ARCHITECTURAL TECHNOLOGIES
www.arctecinc.com
Arizona
2960 East Northern Avenue, Building C
Phoenix, AZ 85028 602.953.2355
California
1731 Technology Drive, Suite 750
San Jose, CA 95113 408.496.1121

The "user(s)" in possession of this documentation acknowledge(s) that ARC TEC's and ARC TEC consultants' drawings, specifications, reports, electronic data and other documentation are instruments of service. ARC TEC and ARC TEC consultants shall be deemed the author and owner of such documentation. The "user(s)" in possession of this documentation shall not sue or authorize any other person to use ARC TEC's or ARC TEC consultants' instruments of service. Reuse without ARC TEC's written authorization will be at the user(s) sole risk and without liability to ARC TEC and ARC TEC's consultants. The user(s) possessing this documentation shall indemnify and hold harmless ARC TEC and ARC TEC's consultants and agents and employees from and against all claims, damages losses and expenses, including attorney's fees arising out of or resulting from unauthorized reuse of ARC TEC or ARC TEC's consultants instruments of service.
Written dimensions on this drawing shall have precedence over any scaled dimension, DO NOT SCALE THIS DRAWING for accurate dimensions and notify ARC TEC of any discrepancies.
© Copyright ARC TEC, Inc. 2018

In Association with:

siTe.
landscape architecture

A Planning Application For:
MECAH VENTURES
EL CAMINO REAL & E. 4TH AVENUE
SAN MATEO, CA 94401

DATE	DESCRIPTION
11.11.2024	SB330 APPLICATION
06.03.2025	1ST PLANNING APPLICATION
11.17.2025	PC1 RESPONSE
03.18.26	PC2 RESPONSE


LICENSED LANDSCAPE ARCHITECT
SIGNATURE
3/31/27
RENEWAL DATE
DATE
STATE OF CALIFORNIA

ARBORIST'S REPORT

L6.5

PROJECT NO: 246148

C:\Users\hmelkonian\Documents\Trackvue Construction Team Site - SiTe_PROJECTS_SHA PROJECTS\134 - 471-475 EL CAMINO\WORKING DRAWINGS_ENTITLEMENTS_MASTER\SHEETS\MECAH_CAMINO_TREE DISP.dwg - Mar 17, 2026, 12:39pm - hmelkonian

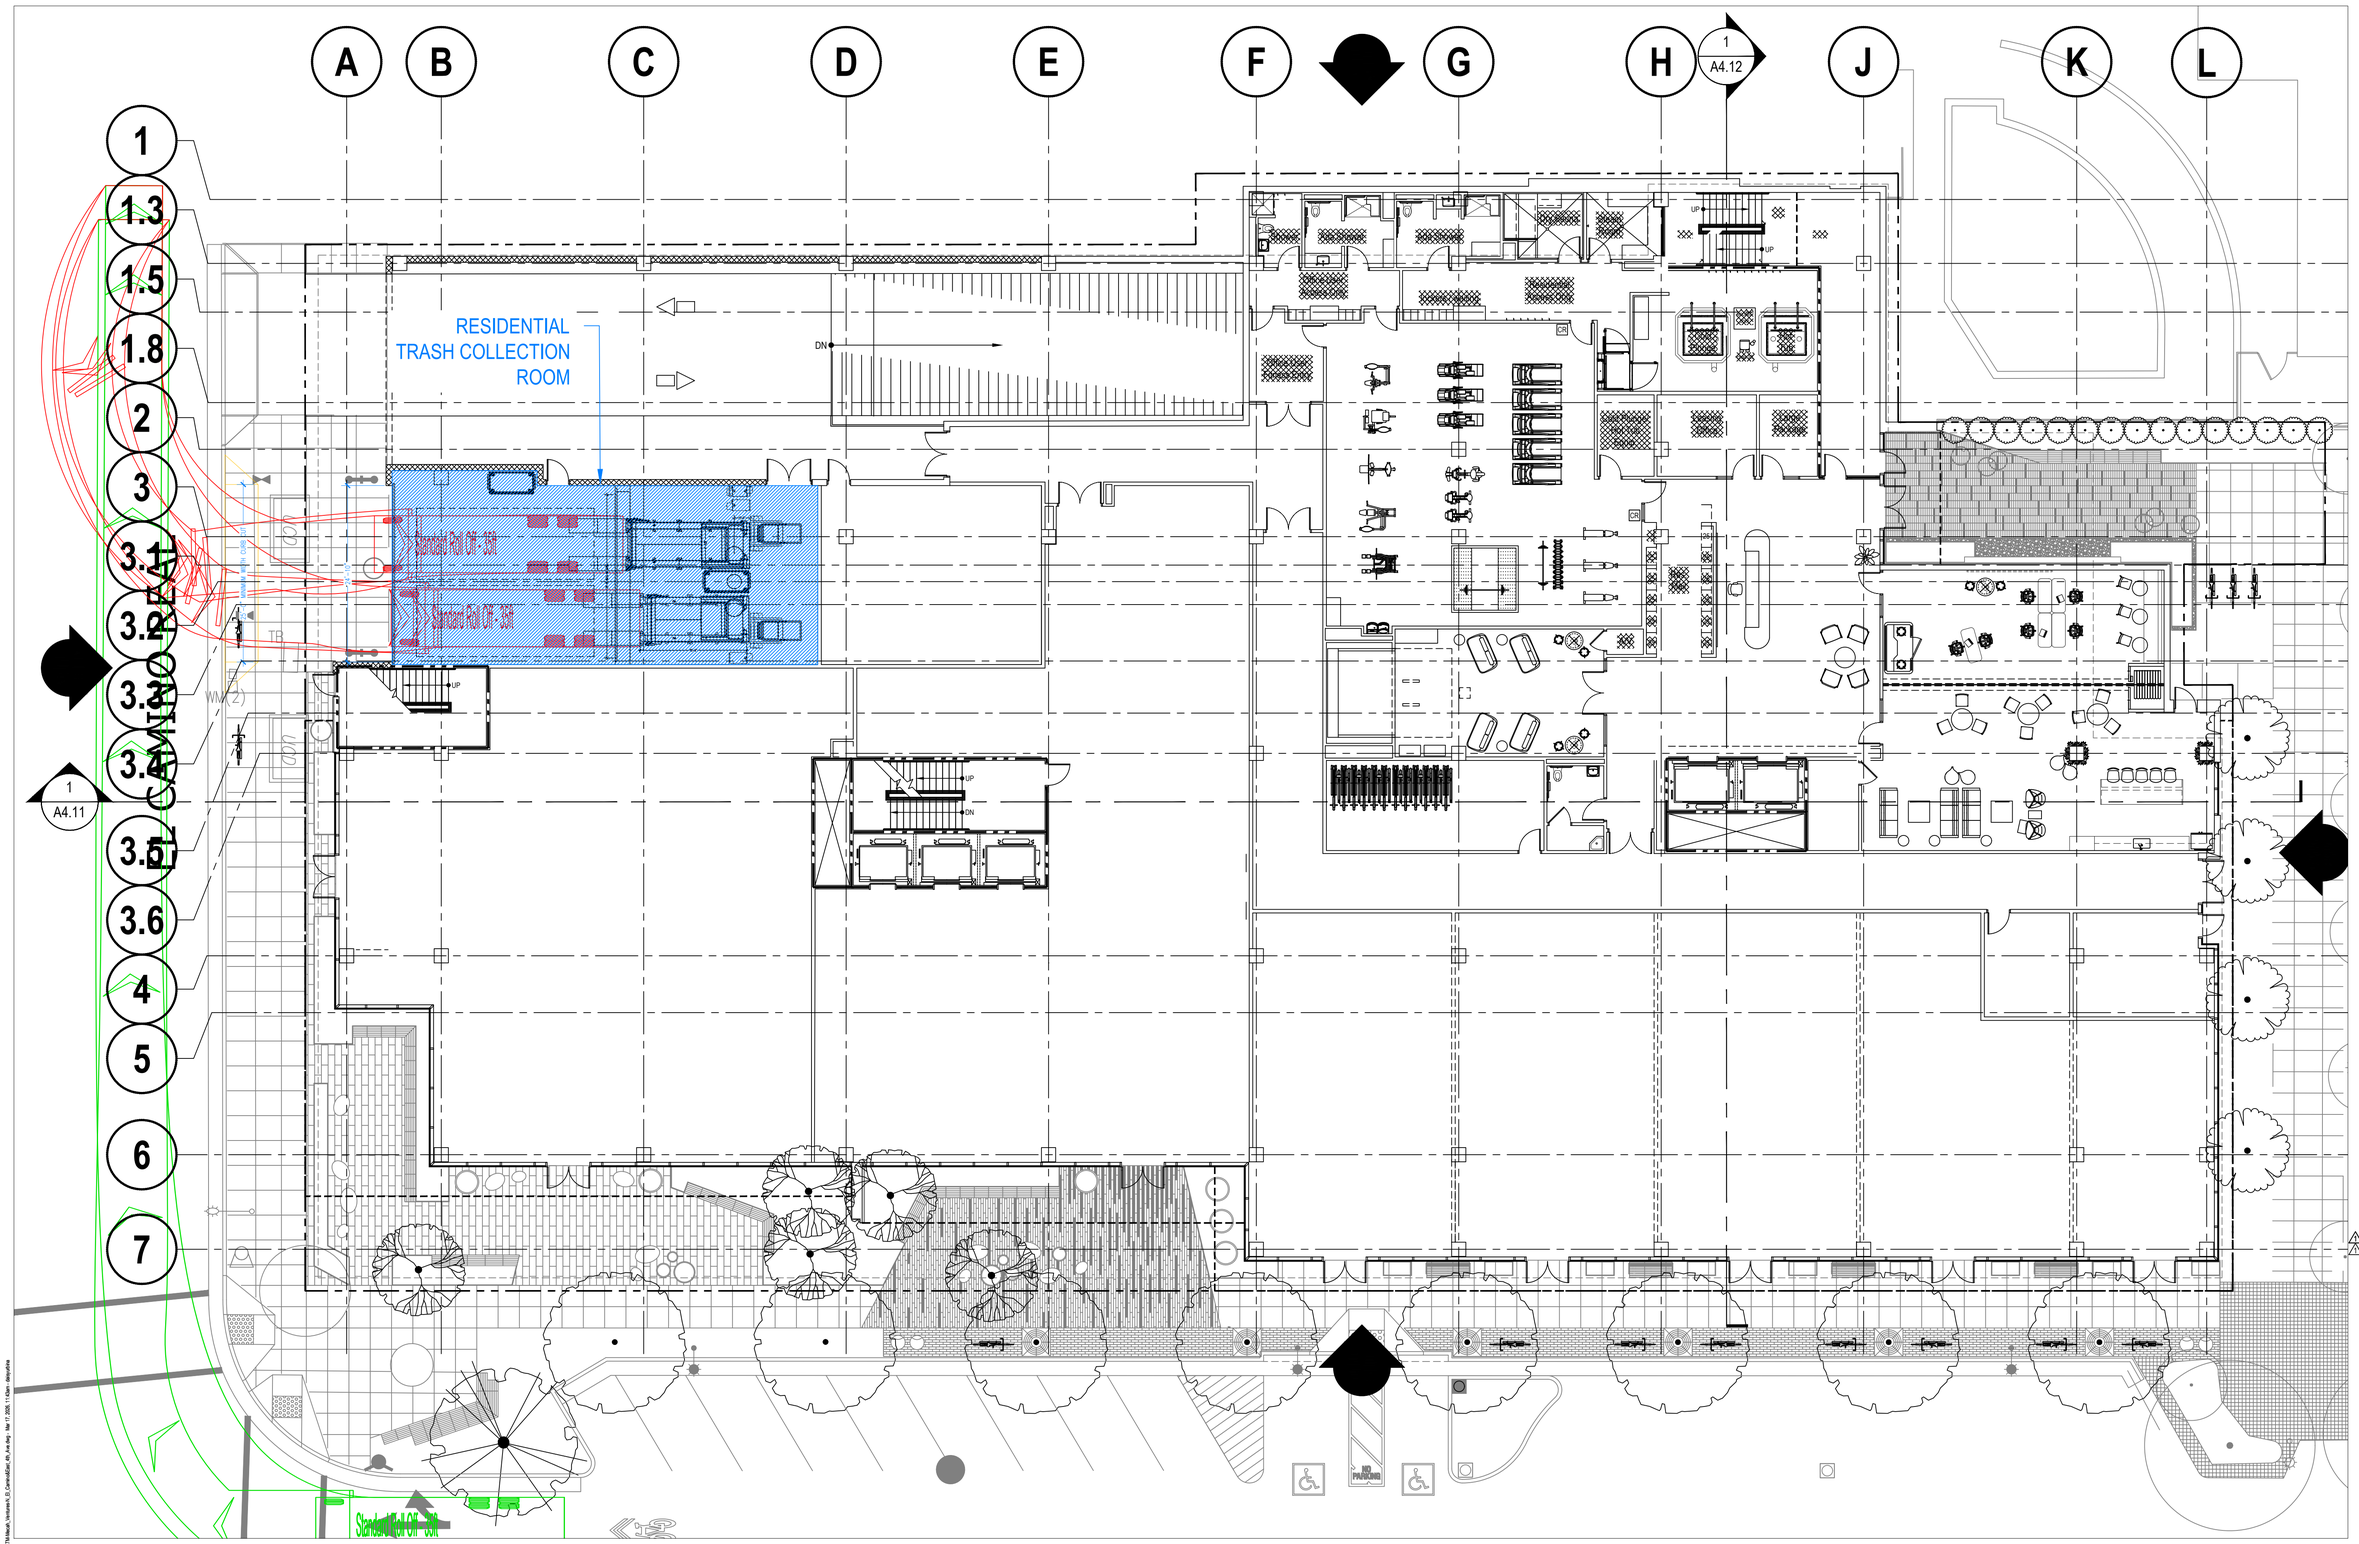

1 **LEVEL 1: PLAN**
3/32" = 1'-0"

ARC TEC
ARCHITECTURAL TECHNOLOGIES
www.arctecinc.com
Arizona
2960 East Northern Avenue, Building C
Phoenix, AZ 85028 602.953.2355
California
1731 Technology Drive, Suite 750
San Jose, CA 95113 408.496.1121

The "user(s)" in possession of this documentation acknowledge(s) that ARC TEC's and ARC TEC consultants' drawings, specifications, reports, electronic data and other documentation are instruments of service. ARC TEC and ARC TEC consultants shall be deemed the author and owner of such documentation. The "user(s)" in possession of this documentation shall not sue or authorize any other person to sue ARC TEC's or ARC TEC consultants' instruments of service. Reuse without ARC TEC's written authorization will be at the user(s) sole risk and without liability to ARC TEC and ARC TEC's consultants. The user(s) possessing this documentation shall indemnify and hold harmless ARC TEC and ARC TEC's consultants and agents and employees from all claims, damages, losses, expenses and attorneys. including but not limited to attorneys' fees arising out of the unauthorized reuse of ARC TEC or ARC TEC's consultants instruments of service.
Written dimensions on this drawing shall have precedence over any scaled dimension. DO NOT SCALE THIS DRAWING for accurate dimensions and notify ARC TEC of any discrepancies.

© Copyright ARC TEC, Inc. 2018

In Association with:


A Planning Application For:
MECAH VENTURES
1 E. 4TH AVENUE
SAN MATEO, CA 94401

DATE	DESCRIPTION
03.27.2025	SB330 APPLICATION
05.30.2025	1ST PLANNING SUBMITTAL
11.17.2025	2ND PLANNING SUBMITTAL
03.18.2026	3RD PLANNING SUBMITTAL

LEVEL 1

TR0.1

PROJECT NO: 246148

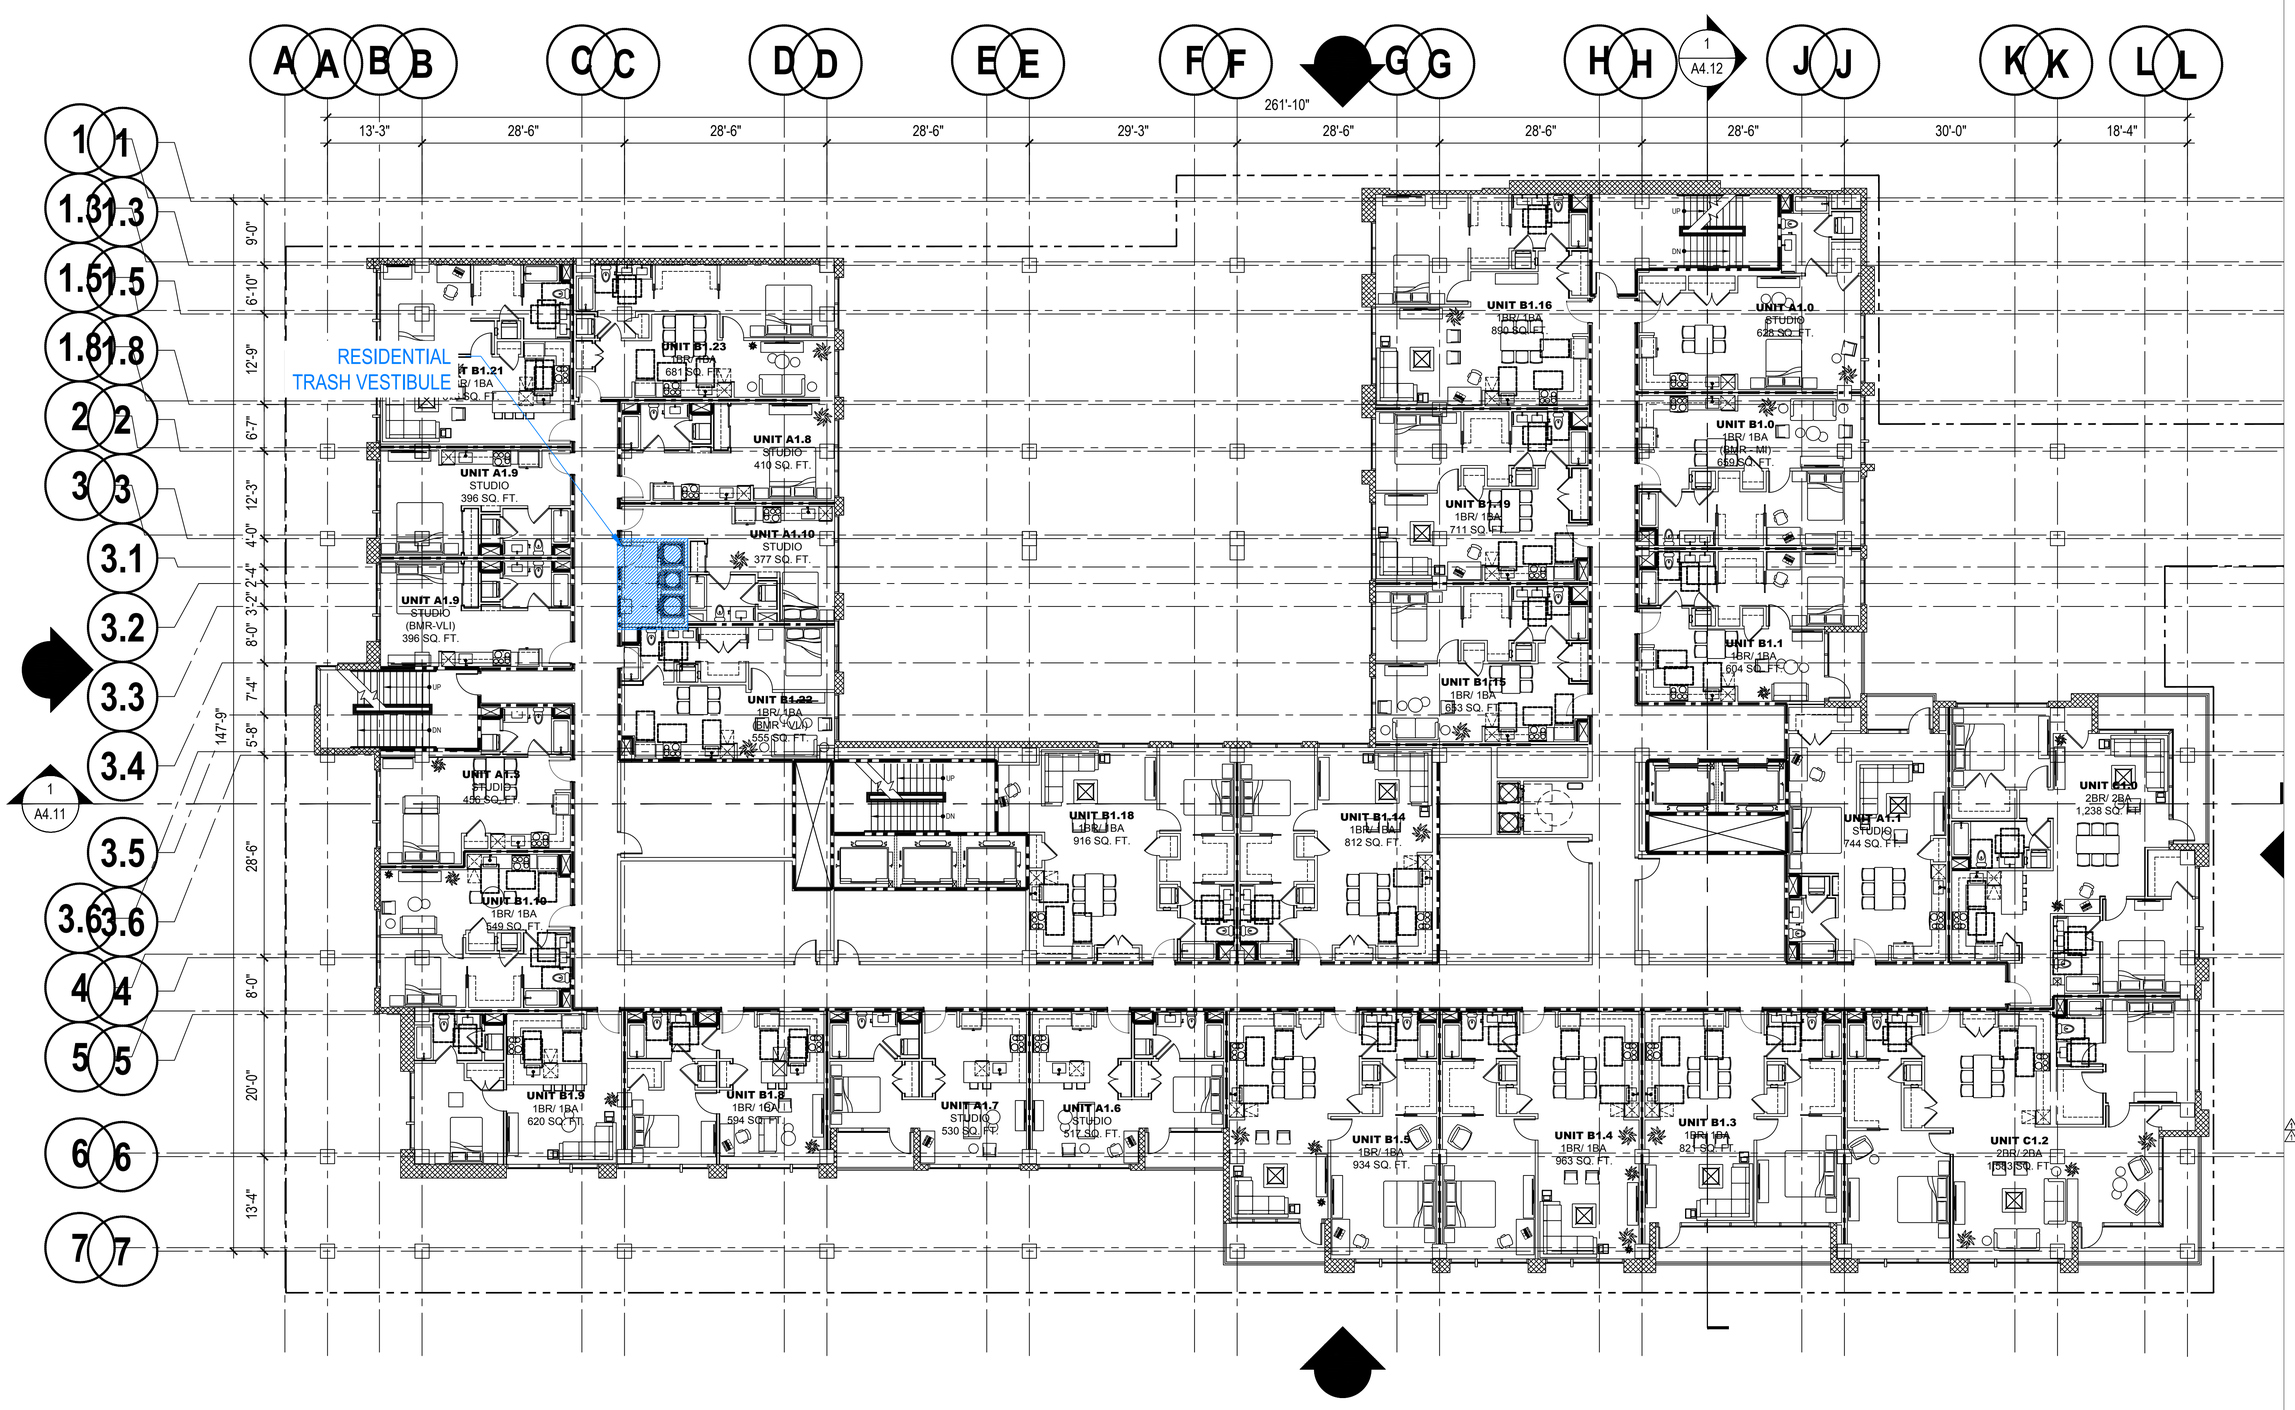

1 LEVEL 2: UPPER FLOORS
3/32" = 1'-0"

ARC TEC
ARCHITECTURAL TECHNOLOGIES
www.arctecinc.com
Arizona
2960 East Northern Avenue, Building C
Phoenix, AZ 85028 602.953.2355
California
1731 Technology Drive, Suite 750
San Jose, CA 95113 408.496.1121

The "user(s)" in possession of this documentation acknowledge(s) that ARC TEC's and ARC TEC consultants' drawings, specifications, reports, electronic data and other documentation are instruments of service. ARC TEC and ARC TEC consultants shall be deemed the author and owner of such documentation. The "user(s)" in possession of this documentation shall not sue or authorize any other person to sue ARC TEC's or ARC TEC consultants' instruments of service. Reuse without ARC TEC's written authorization will be at the user(s) sole risk and without liability to ARC TEC and ARC TEC's consultants. The user(s) possessing this documentation shall indemnify and hold harmless ARC TEC and ARC TEC's consultants and agents and employees against all damages, liabilities or costs, including attorneys' fees and expenses, resulting but not limited to attorneys' fees arising out of unauthorized reuse of ARC TEC or ARC TEC's consultants instruments of service.
Written dimensions on this drawing shall have precedence over any scaled dimension. DO NOT SCALE THIS DRAWING for accurate dimensions and notify ARC TEC of any discrepancies.

© Copyright ARC TEC, Inc. 2018

In Association with:

A Planning Application For:
MECAH VENTURES
1 E. 4TH AVENUE
SAN MATEO, CA 94401


DATE	DESCRIPTION
03.27.2025	SB330 APPLICATION
05.30.2025	1ST PLANNING SUBMITTAL
11.17.2025	2ND PLANNING SUBMITTAL
03.18.2026	3RD PLANNING SUBMITTAL

LEVEL 2
PLAN


TR0.2

PROJECT NO: 246148


\\mecahPublic_BIT\2026\1 ATTA\Mecah_Ventures\4_D_Construction_Ph_Arch.rvtproj - Mar 17, 2026, 11:43am - dbreyfuss

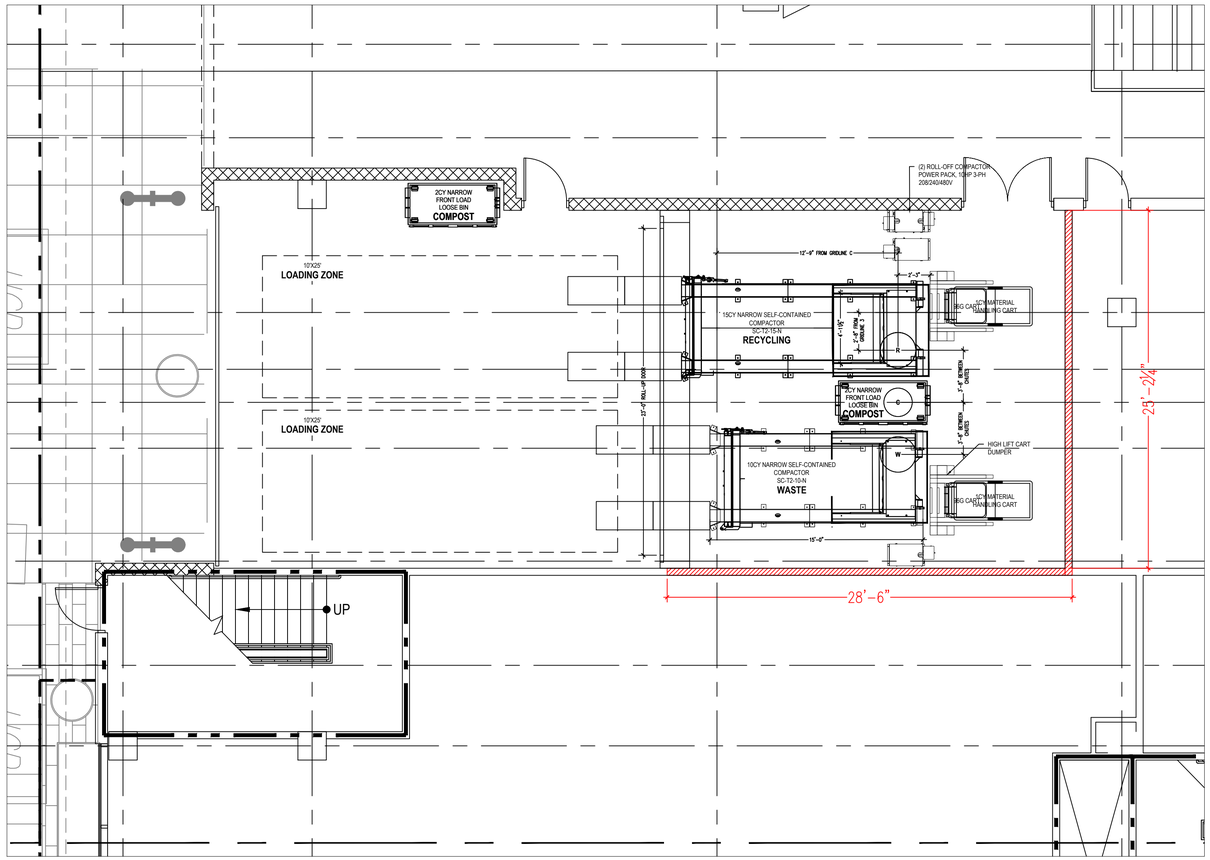

1 LEVEL 1: ROLL-OFF TRASH ROOM
1/4" = 1'-0"

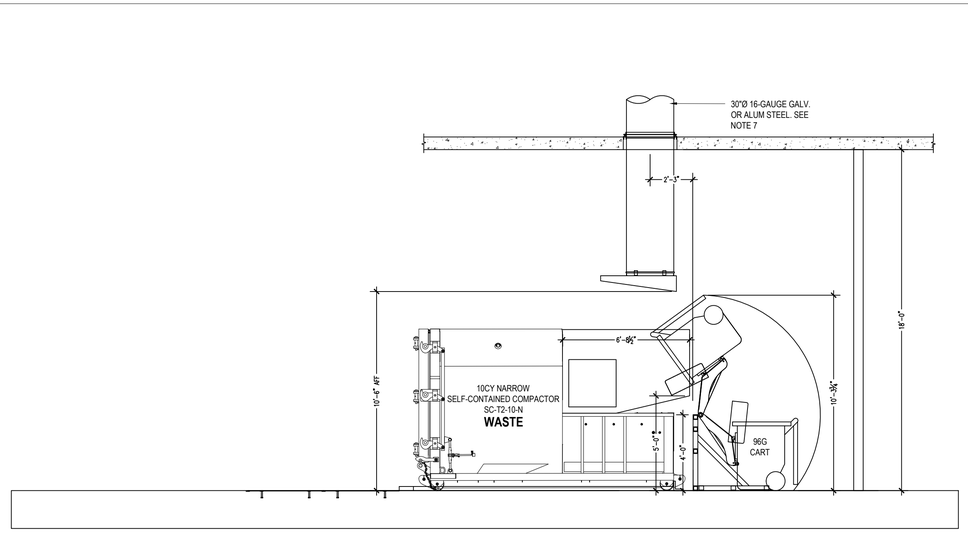

3 SECTION VIEW
1/4" = 1'-0"

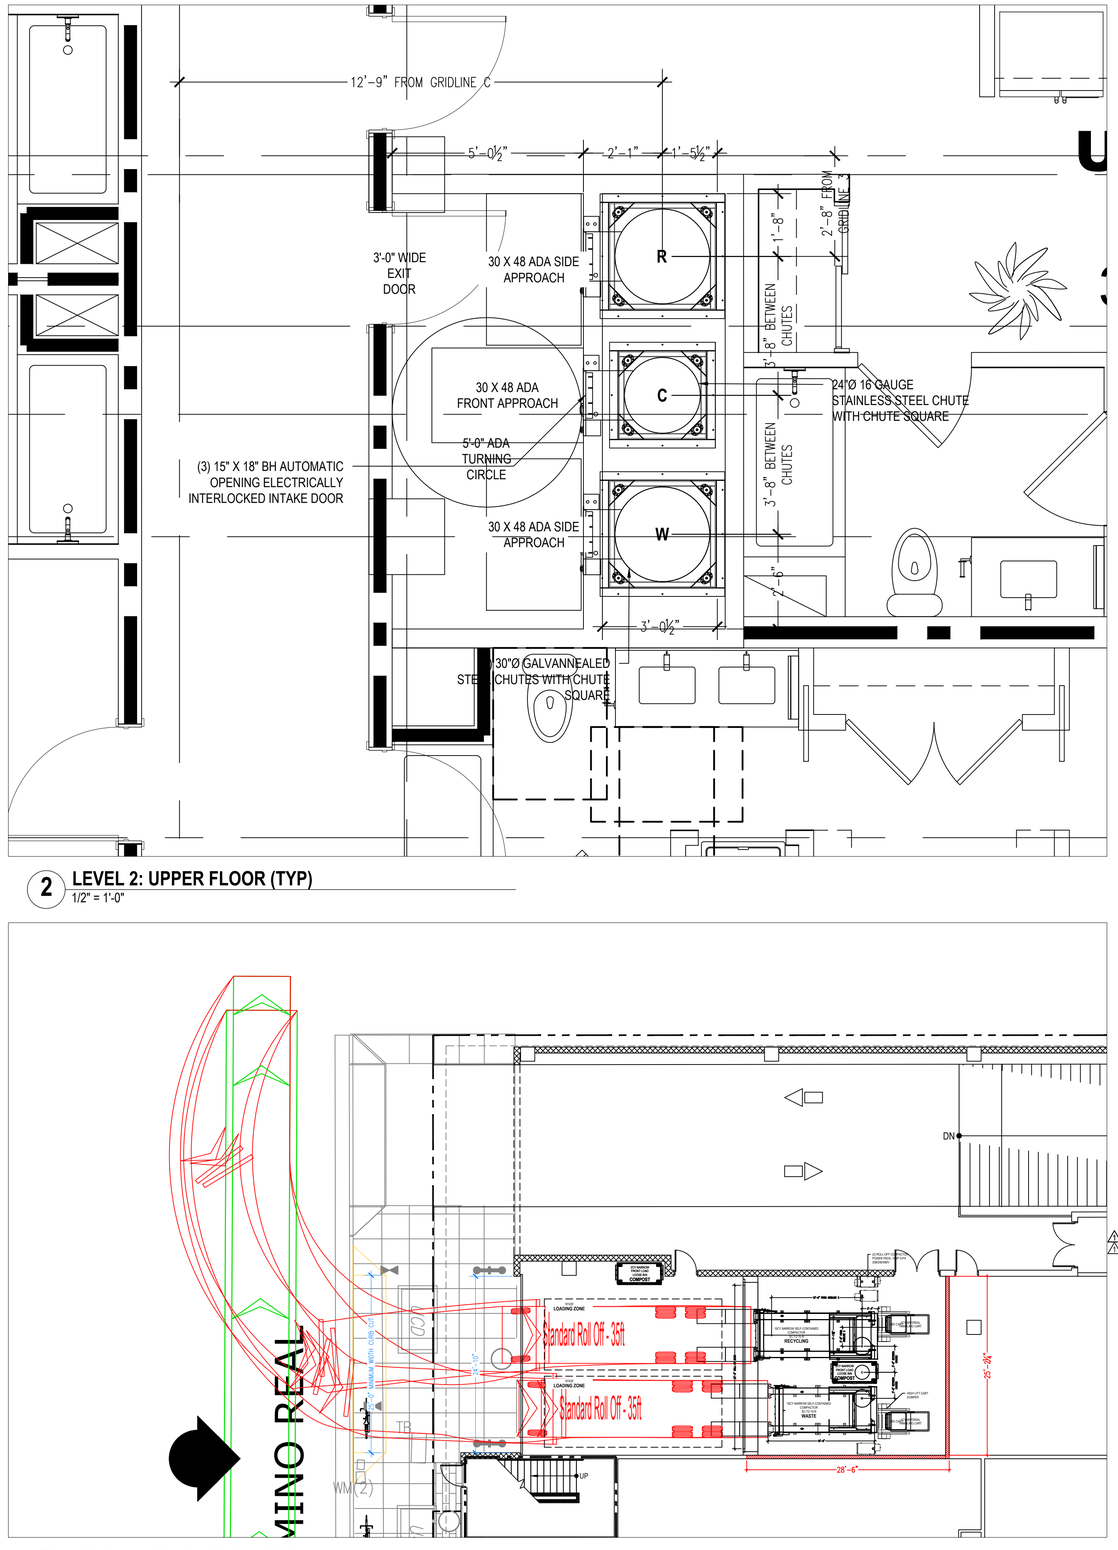

2 LEVEL 2: UPPER FLOOR (TYP)
1/2" = 1'-0"

4 LEVEL 1: TRUCK TURN STUDY
1/8" = 1'-0"

ARC TEC
ARCHITECTURAL TECHNOLOGIES
www.arctecinc.com
Arizona
2960 East Northern Avenue, Building C
Phoenix, AZ 85028 602.953.2355
California
1731 Technology Drive, Suite 750
San Jose, CA 95113 408.496.1121

The "user(s)" in possession of this documentation acknowledge(s) that ARC TEC's and ARC TEC consultants' drawings, specifications, reports, electronic data and other documentation are instruments of service. ARC TEC and ARC TEC consultants shall be deemed the author and owner of such documentation. The "user(s)" in possession of this documentation shall not sue or authorize any other person to sue ARC TEC's or ARC TEC consultants' instruments of service. Reuse without ARC TEC's written authorization will be at the user(s) sole risk and without liability to ARC TEC and ARC TEC's consultants. The user(s) possessing this documentation shall indemnify and hold harmless ARC TEC and ARC TEC's consultants and agents and employees from all claims, damages, losses, expenses and attorneys fees resulting but not limited to attorneys' fees arising out of unauthorized reuse of ARC TEC or ARC TEC's consultants instruments of service.
Written dimensions on this drawing shall have precedence over any scaled dimension. DO NOT SCALE THIS DRAWING for accurate dimensions and notify ARC TEC of any discrepancies.

© Copyright ARC TEC, Inc. 2018

In Association with:

A Planning Application For:
MECAH VENTURES
1 E. 4TH AVENUE
SAN MATEO, CA 94401

DATE	DESCRIPTION
03.27.2025	SB330 APPLICATION
05.30.2025	1ST PLANNING SUBMITTAL
11.17.2025	2ND PLANNING SUBMITTAL
03.18.2026	3RD PLANNING SUBMITTAL

TRASH
COLLECTION

TR1.0

PROJECT NO: 246148

Img/AcPubl&_20170207-ATXMask\A_Vol.base\A_D_Comm&Ser_sh_Ar4.dwg - Mar 11,2026, 11:43am - dtenyo4a